

ROETZEL & ANDRESS
A LEGAL PROFESSIONAL ASSOCIATION

2320 FIRST STREET
SUITE 1000
FORT MYERS, FL 33901-2904
239.338.4207 DIRECT
239.337.3850 MAIN
239.337.0970 FAX
bgrady@ralaw.com
www.ralaw.com

ADD 2012-00041

June 11, 2012

COPY

Ms. Nettie Richardson
Lee County
Division of Development Services
P.O. Box 398
Fort Myers, FL 33902-0398

RECEIVED
JUN 11 2012
DL
COMMUNITY DEVELOPMENT

Re: Administrative Action to Final Plan Approval Gulf Harbour;
ADD2012-00041


Dear Ms. Richardson:

Pursuant to the conference with staff on June 7, 2012, please find enclosed the revised Final Plan Amendment (FPA) plans dated 6/08/12. Enclosed are three (3) 24" x 36" site plans and three (3) reduced final plan sets of 11" x 17". Each set consists of two (2) sheets for the Final Plan Amendment.

Thank you for your cooperation in this matter and we would request staff expedited review.

Very truly yours,

ROETZEL & ANDRESS

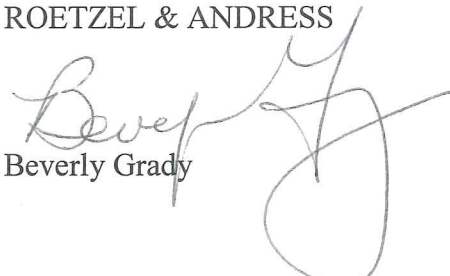
Beverly Grady

BGumr
Enclosures

Lee County 2011 Aerial

0 150 300
SCALE FEET



KEY

Existing/Proposed -----
Shoreline Stabilization:
Any shoreline not otherwise denoted is intended to be typical soil and sod stabilization.

**This plan depicts
proposed lake bank
stabilization locations**

**Gulf Harbour Yacht and County Club
Lake Bank Restoration**

Final Plan Amendment



HANS WILSON & ASSOC., INC.
1938 Hill Ave. Ft. Myers, Florida 33901
Tel: 239-334-6870 Fax: 239-334-7810
MARINE and ENVIRONMENTAL CONSULTANTS

Lake Bank Stabilization Plan

FOR: **Gulf Harbour Master Association**

DATE: 06-08-12	FILE: GullMaster-2	SCALE: 1" = 300'
PROJECT NO.:	DATUM: NAVD/GRID	SHEET: 1 of 2

Lee County 2011 Aerial

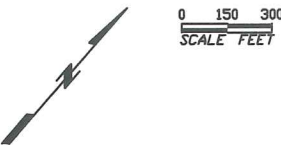

RECEIVED
JUN 11 2012
COMMUNITY DEVELOPMENT
ADD 2012-00041

KEY

Existing/Proposed
Shoreline Stabilization:
Any shoreline not otherwise denoted is intended to be typical soil and sod stabilization.

This plan depicts proposed lake bank stabilization locations

**Gulf Harbour Yacht and County Club
Lake Bank Restoration**

Final Plan Amendment

HANS WILSON & ASSOC., INC.
1938 Hill Ave. Ft. Myers, Florida, 33901
Tel: 239-334-6870 Fax: 239-334-7810
MARINE and ENVIRONMENTAL CONSULTANTS

Lake Bank Stabilization Plan

FOR: Gulf Harbour Master Association		
DATE: 06-08-12	FILE: GulfHMaster-2	SCALE: 1" = 300'
PROJECT NO.:	DATUM: NAVD/GRID	SHEET: 1 of 2

Lee County 2011 Aerial

0 150 300
SCALE FEET



KEY

Existing/Proposed
Shoreline Stabilization:
Any shoreline not otherwise denoted is intended
to be typical soil and sod stabilization.

**This plan depicts
proposed lake bank
stabilization locations**

**Gulf Harbour Yacht and County Club
Lake Bank Restoration**

Final Plan Amendment


HANS WILSON & ASSOC., INC.
1938 Hill Ave., Ft. Myers, Florida 33901
Tel: 239-334-6870 Fax: 239-334-7810
MARINE and ENVIRONMENTAL CONSULTANTS


Lake Bank Stabilization Plan

FOR: Gulf Harbour Master Association		
DATE: 06-08-12	FILE: GulfHMaster-2	SCALE: 1" = 300'
PROJECT NO.:	DATUM: NAVD/GRID	SHEET: 1 of 2


RECEIVED
JUN 11 2012
COMMUNITY DEVELOPMENT

ADD 2012-00041


SECTION: 29, 30, 31
TOWNSHIP: 45 S
RANGE: 24 E

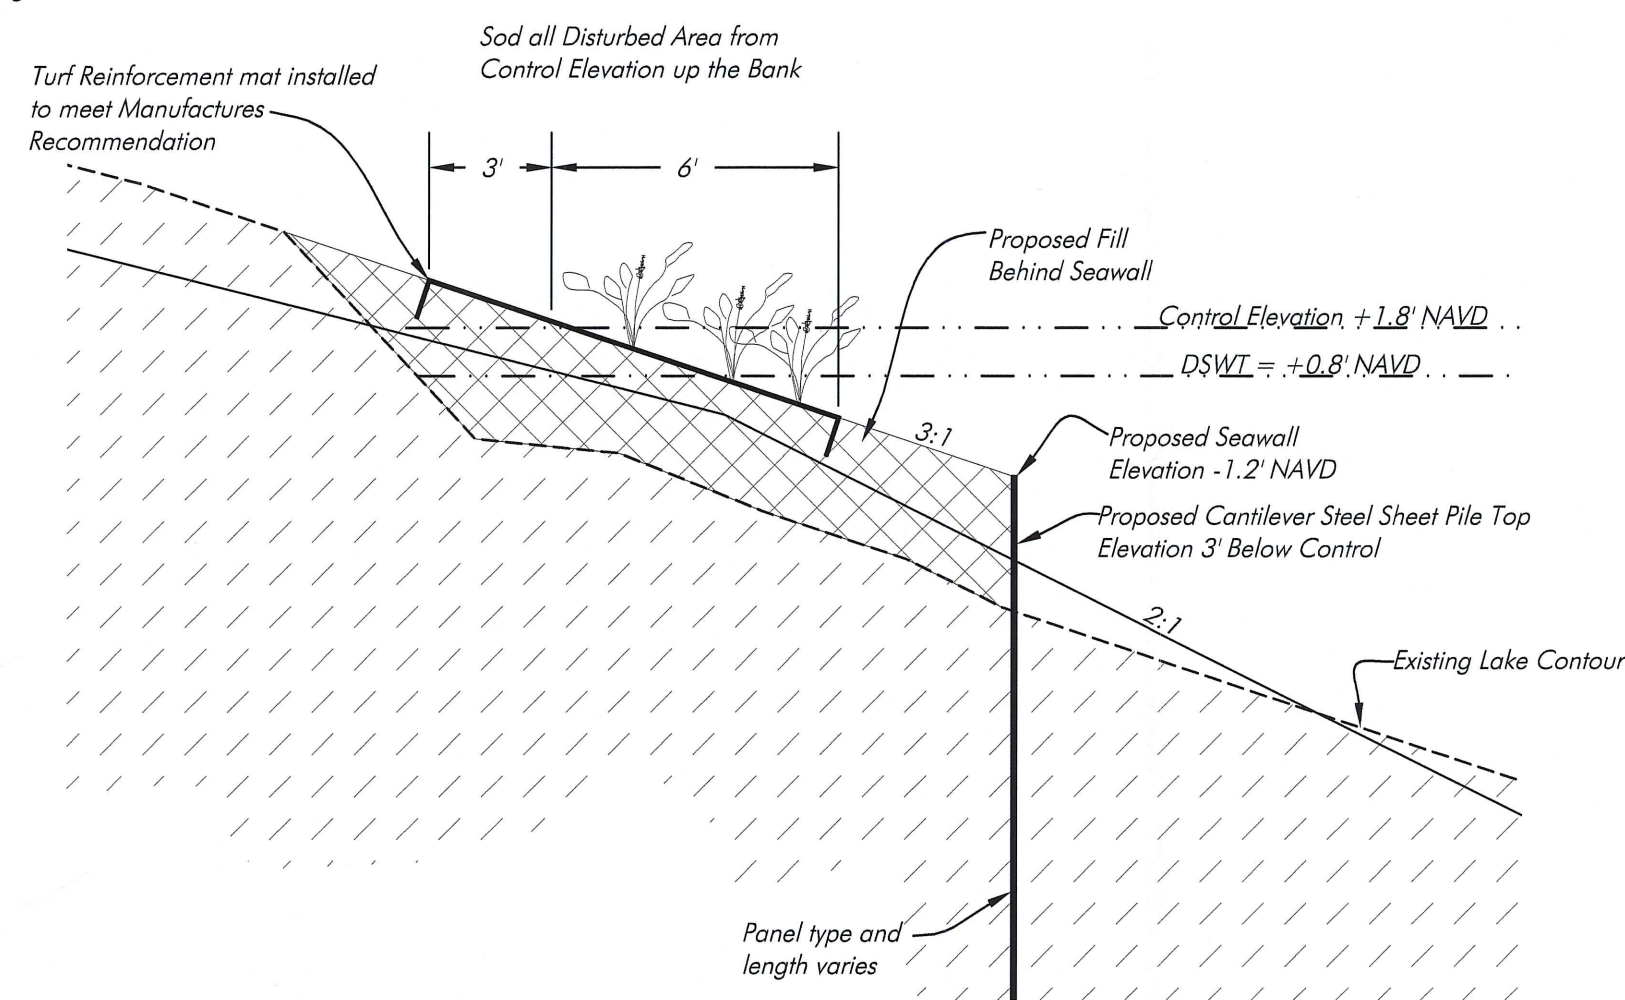


Submerged Cantilever Steel Seawall Cross Section
Scale 1" = 4'

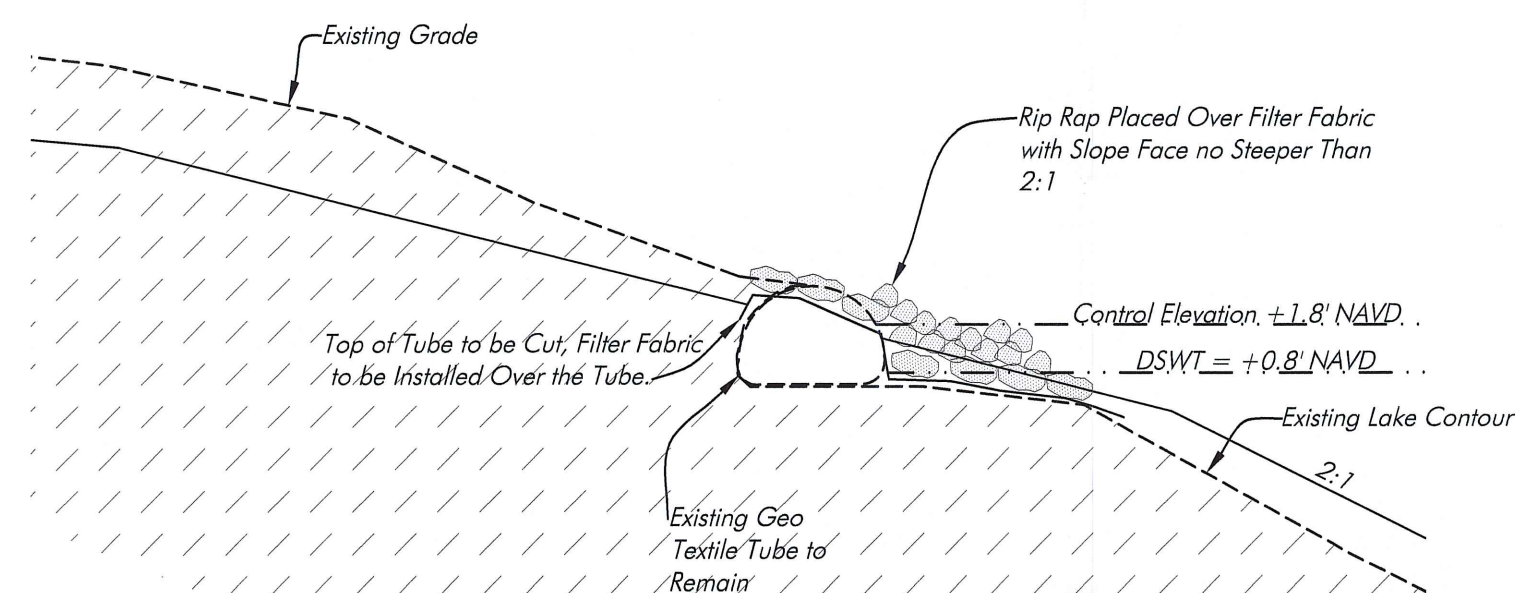


Geo Textile Tube/ Rip Rap Cross Section
Scale 1" = 4'

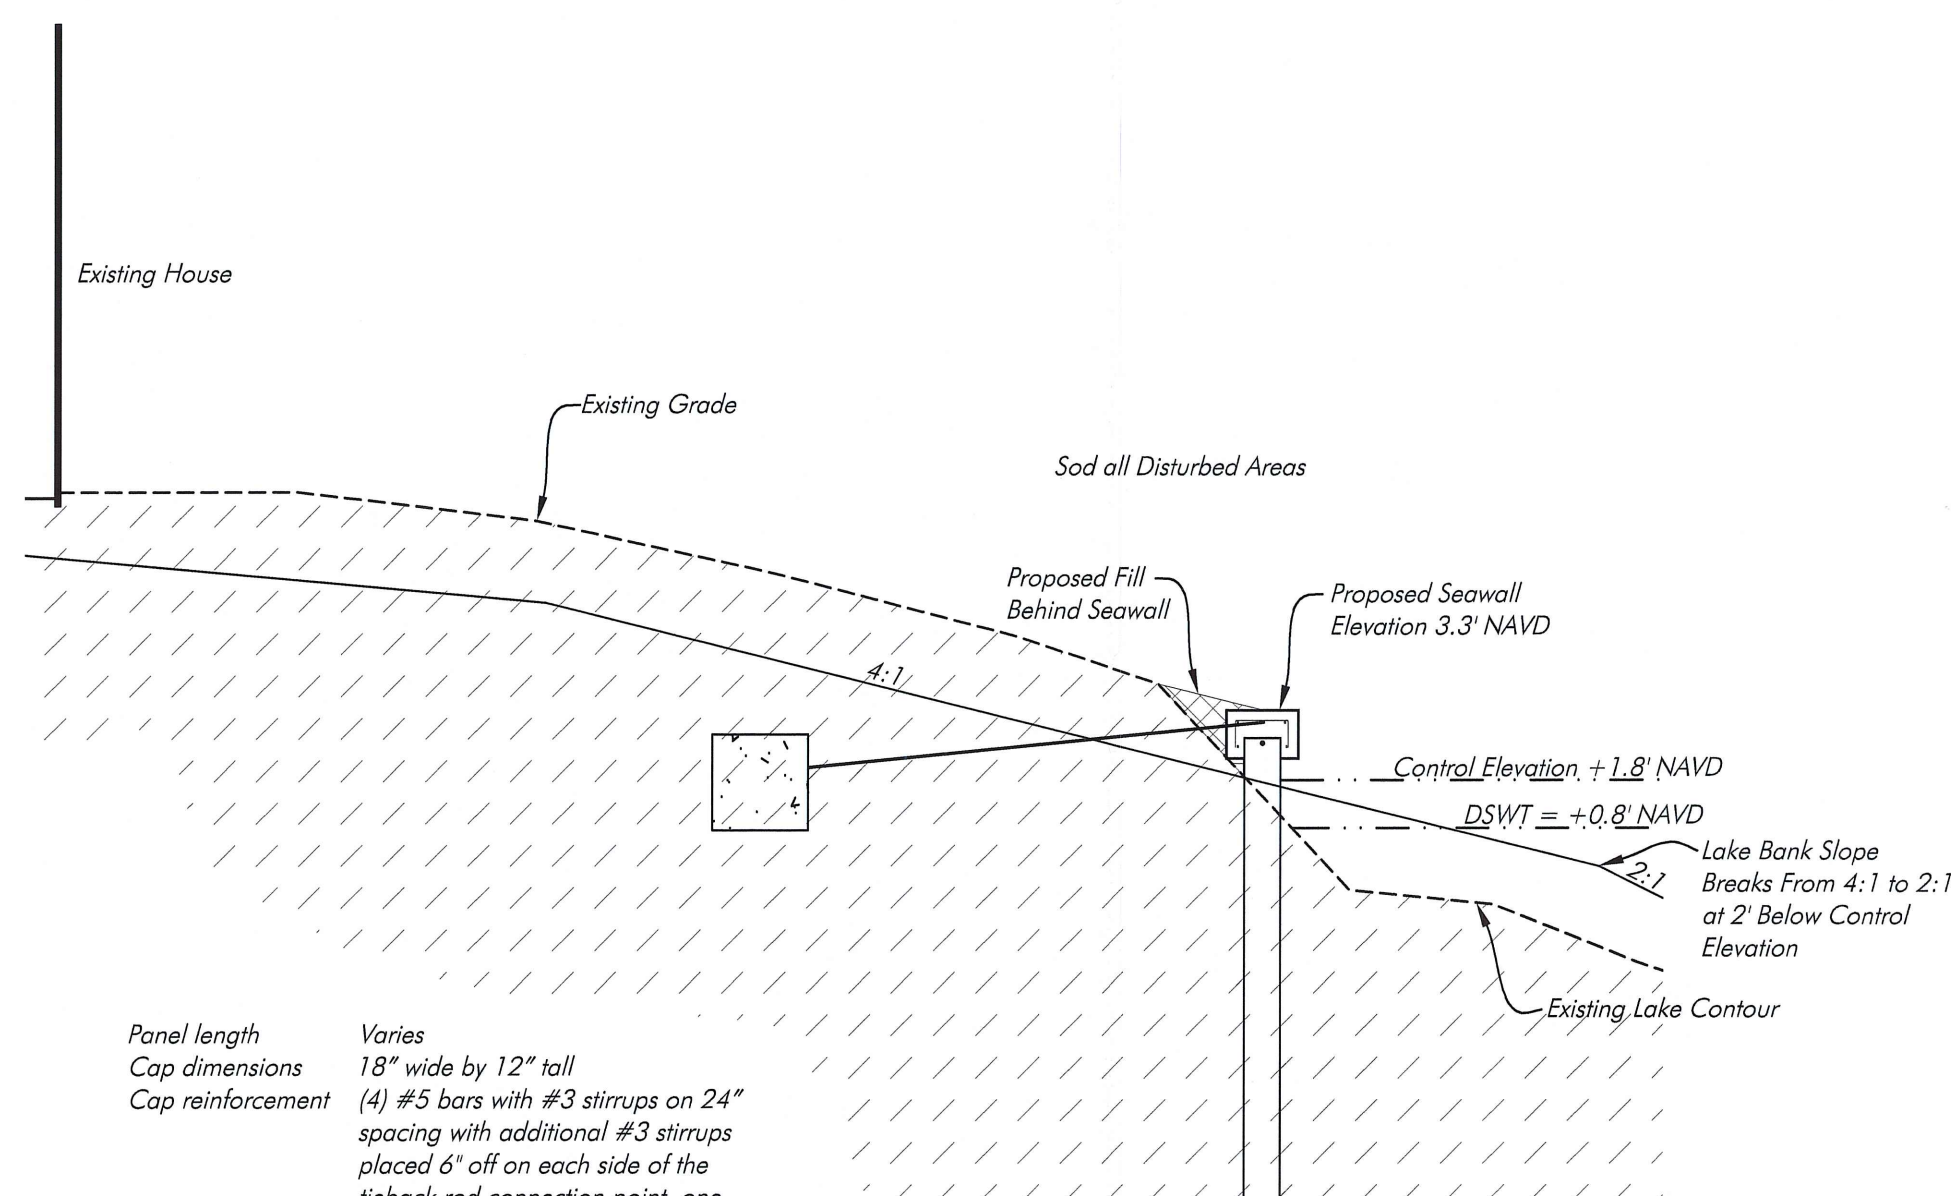


Typical Vinyl Seawall Cross Section
Scale 1" = 4'

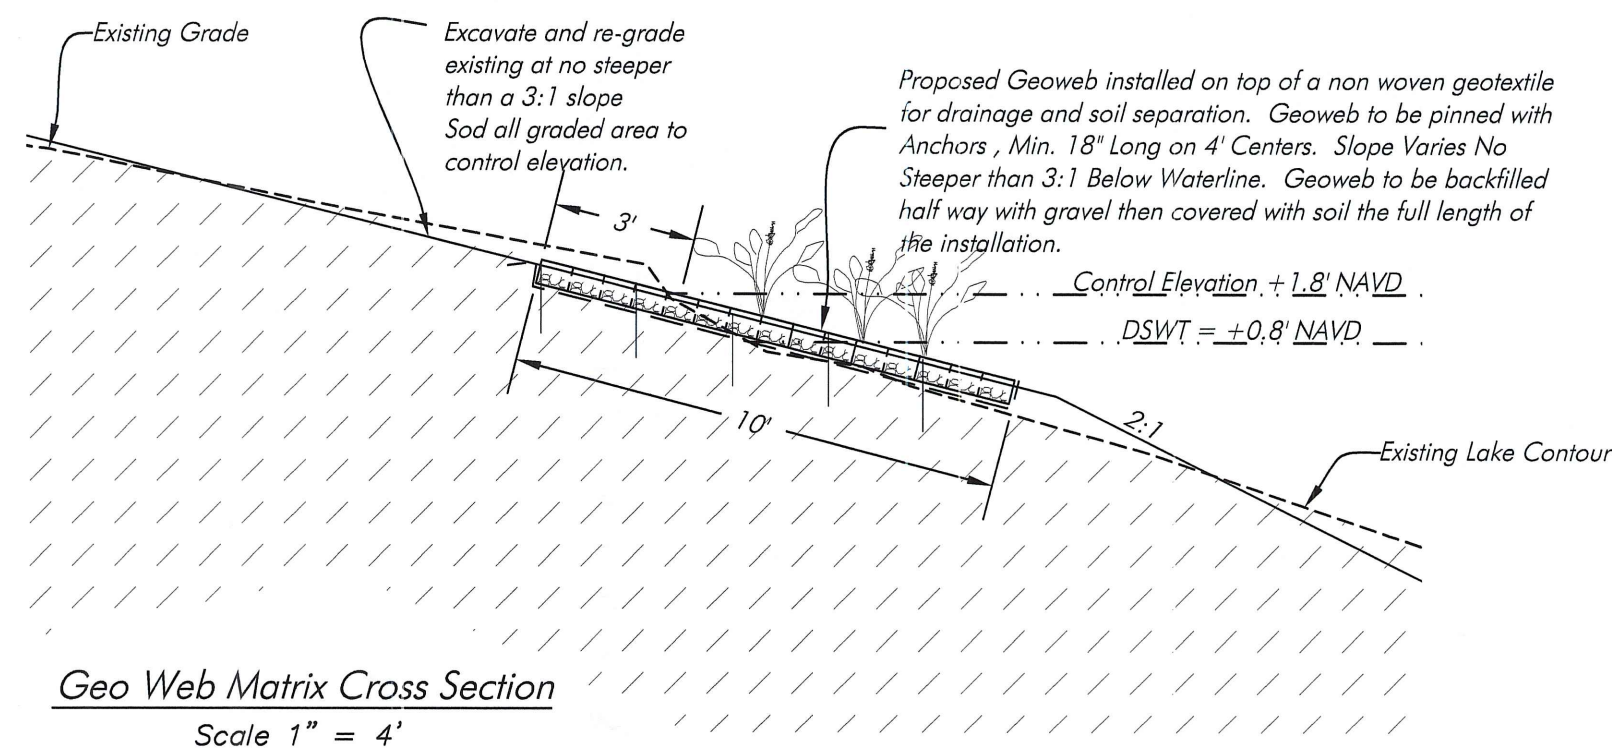


Geo Web Matrix Cross Section
Scale 1" = 4'

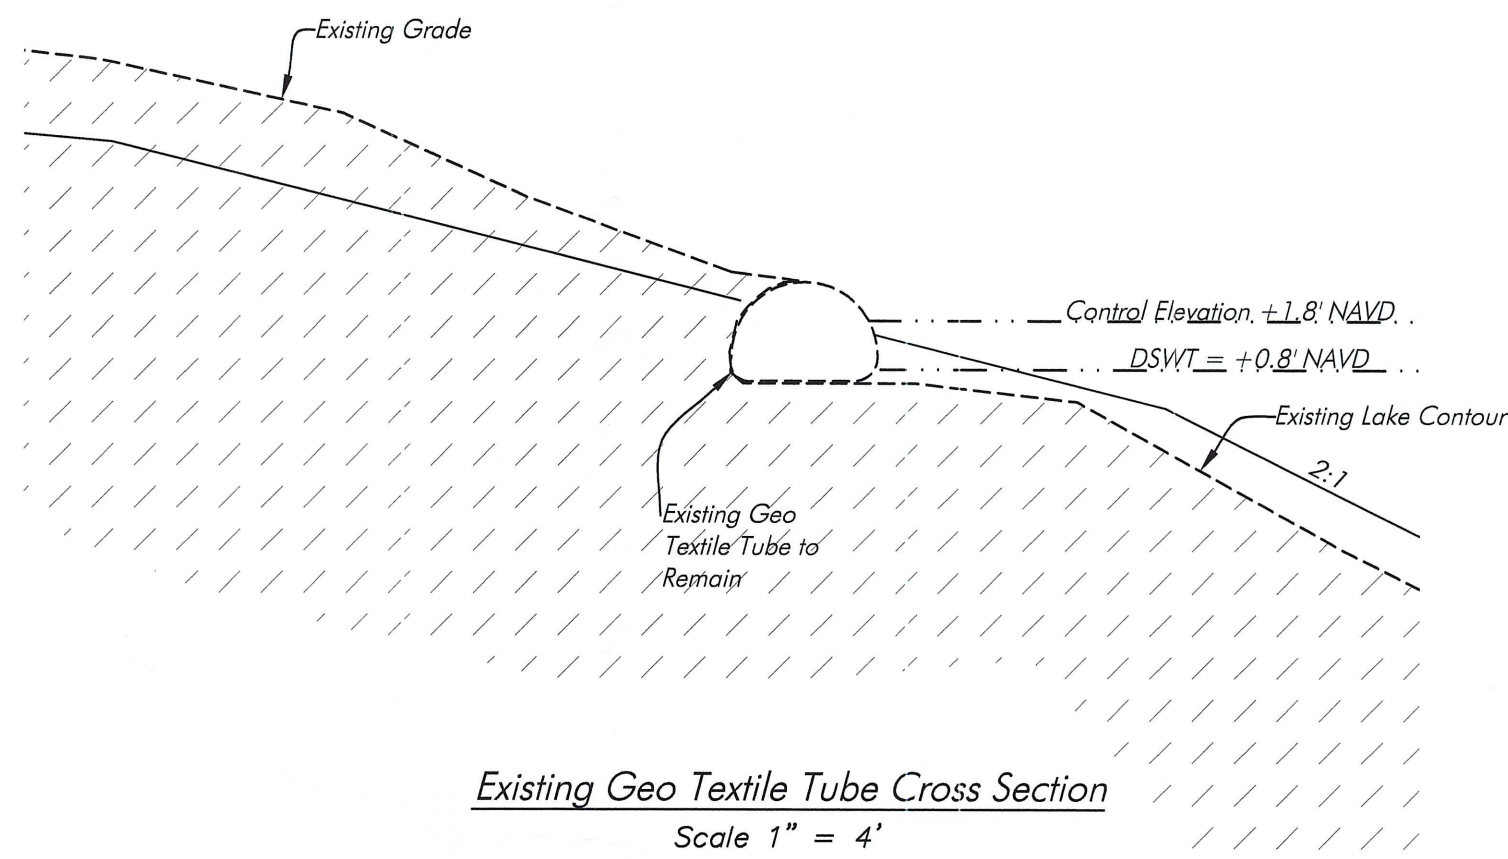


Existing Geo Textile Tube Cross Section
Scale 1" = 4'

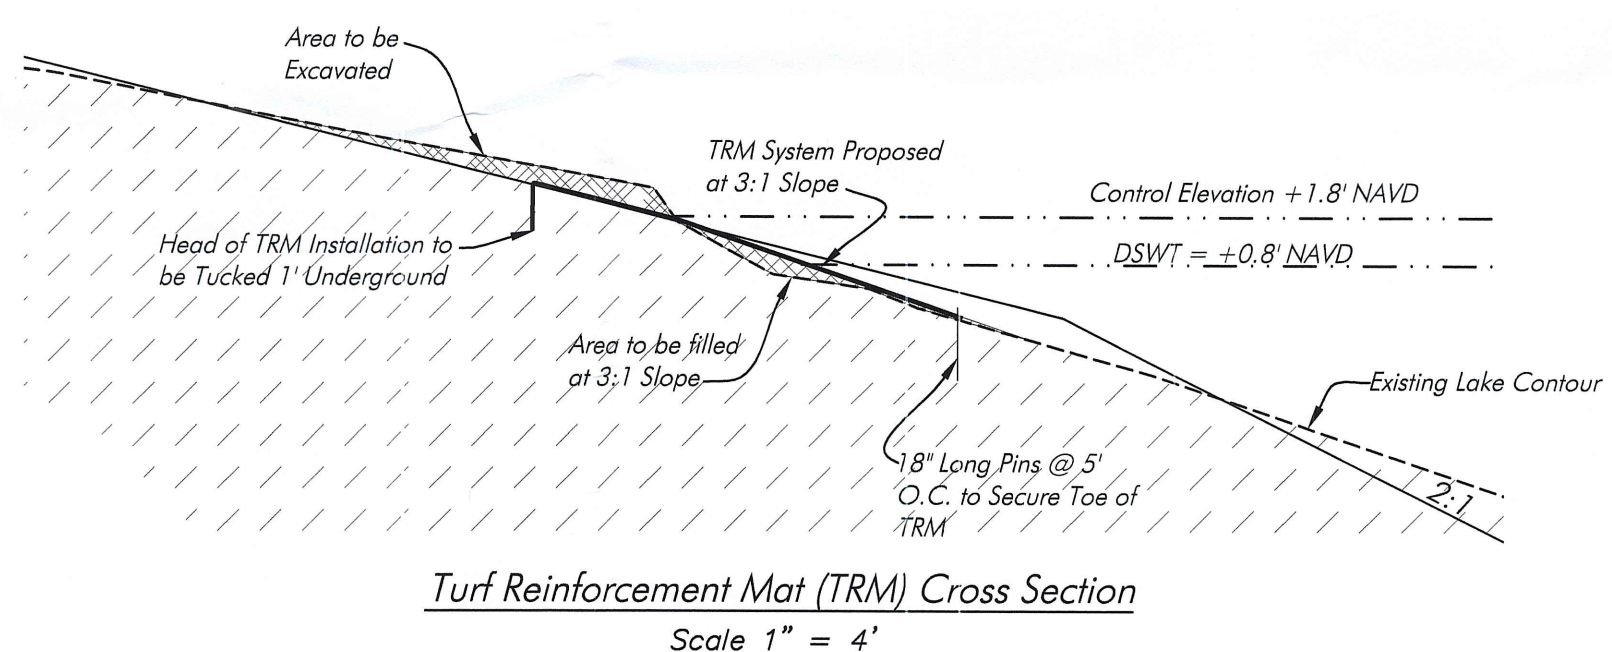


Turf Reinforcement Mat (TRM) Cross Section
Scale 1" = 4'

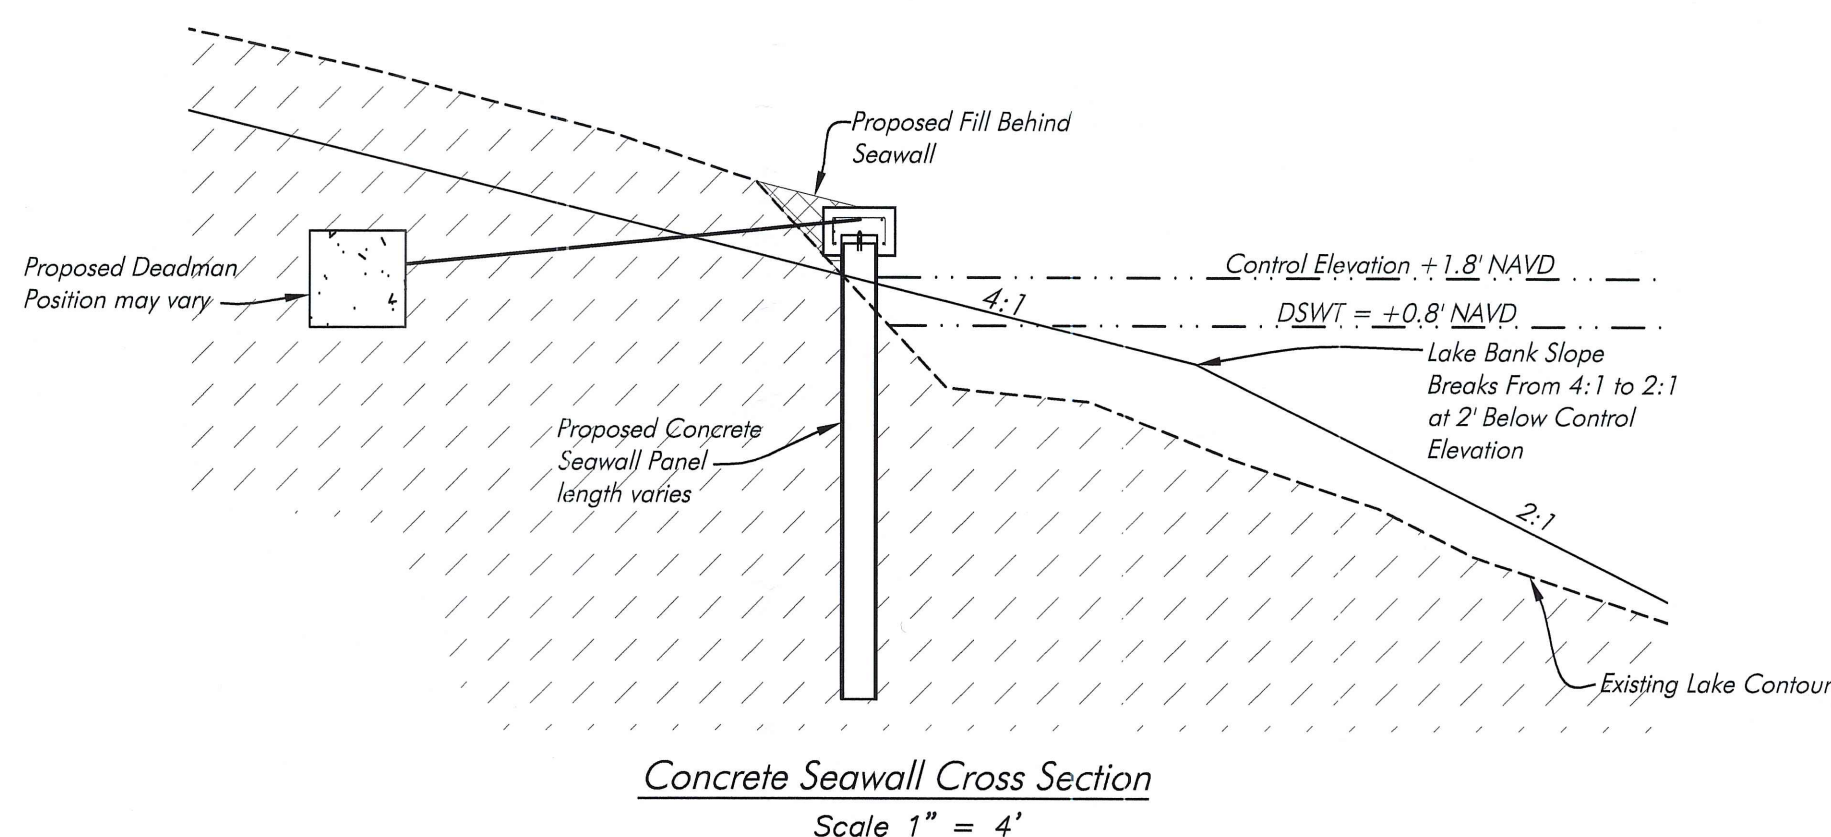


Concrete Seawall Cross Section
Scale 1" = 4'

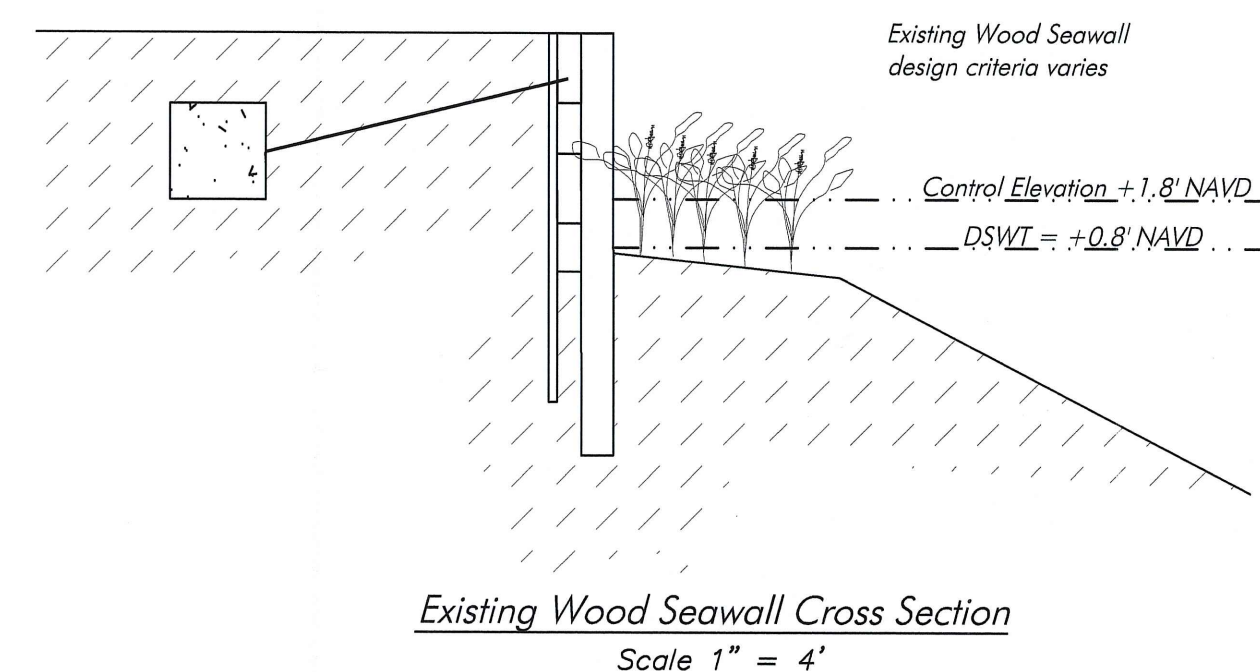


Existing Wood Seawall Cross Section
Scale 1" = 4'

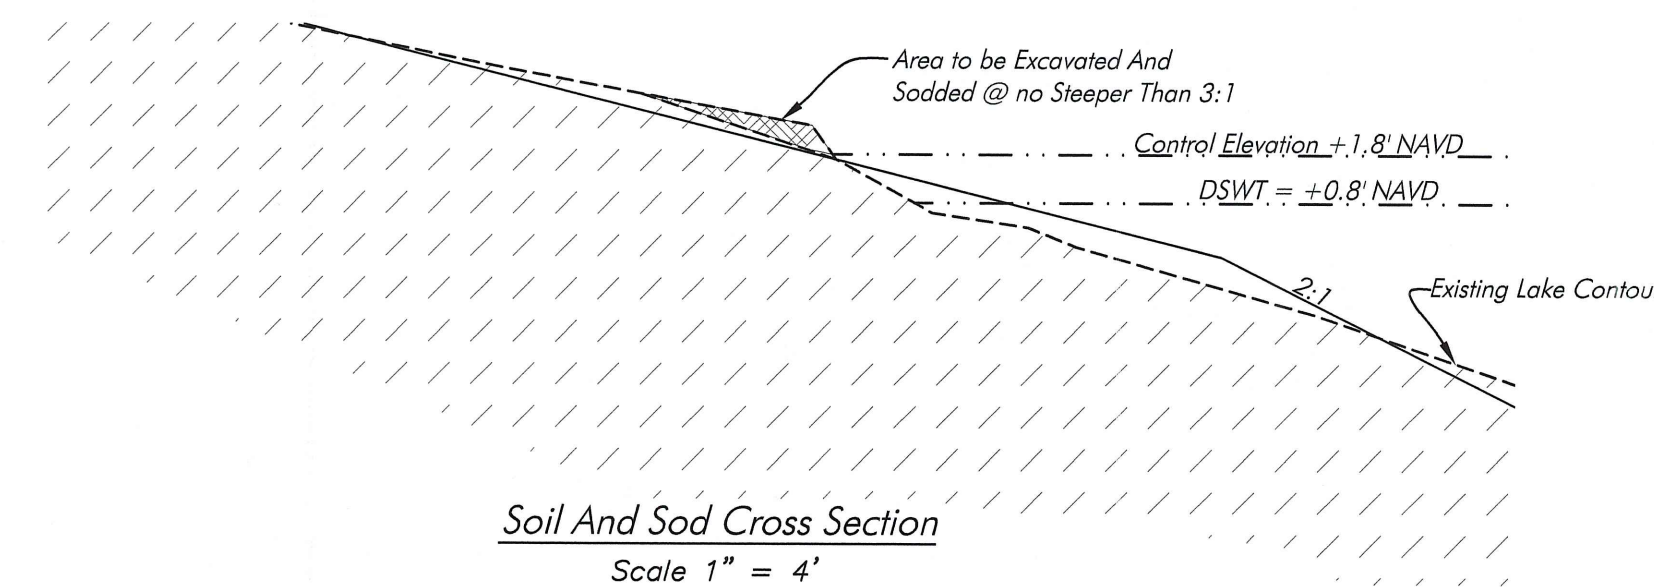

Soil And Sod Cross Section
Scale 1" = 4'

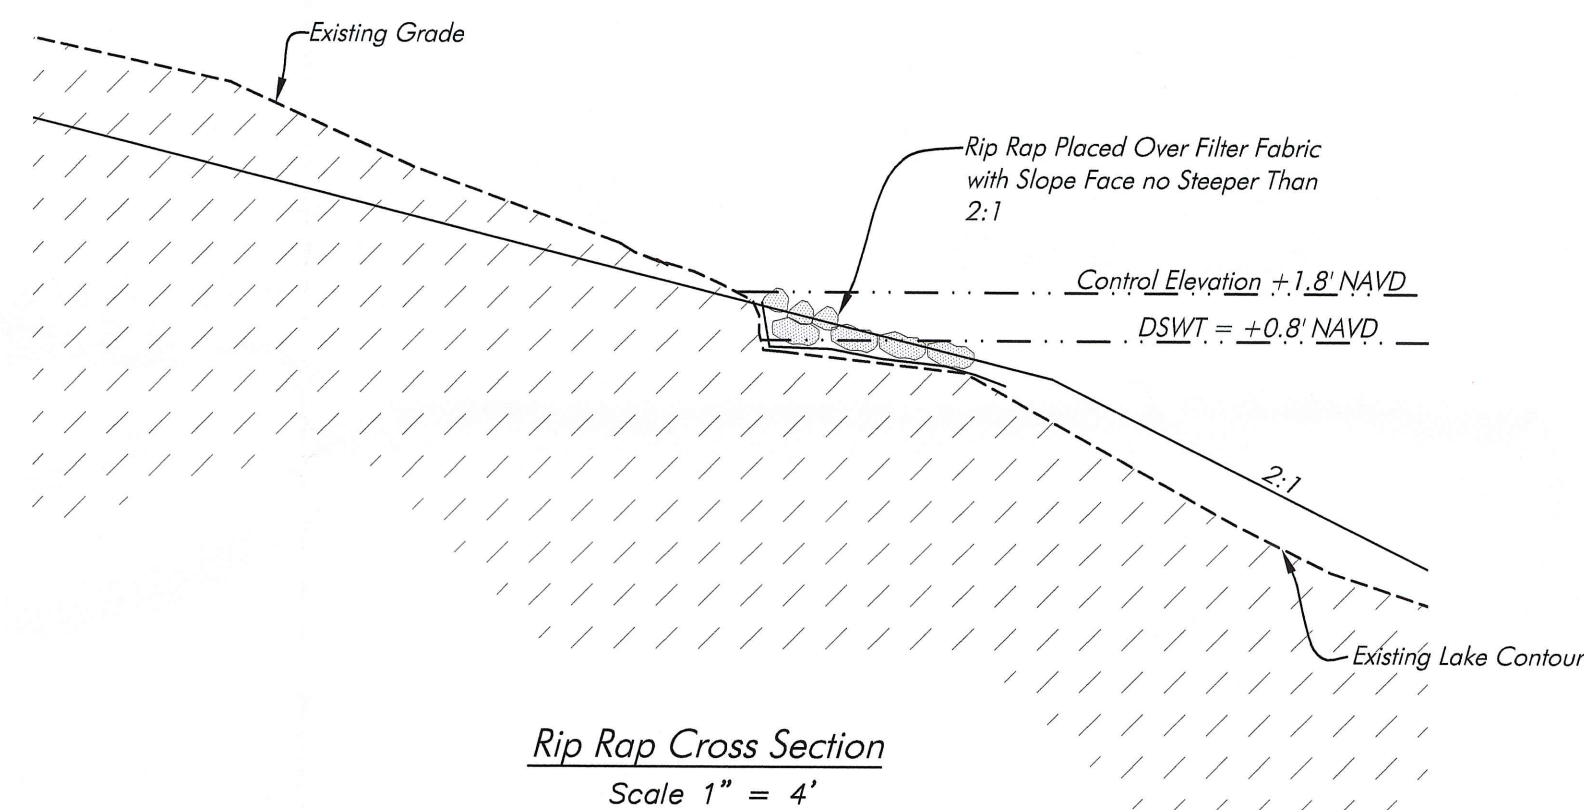


Rip Rap Cross Section
Scale 1" = 4'

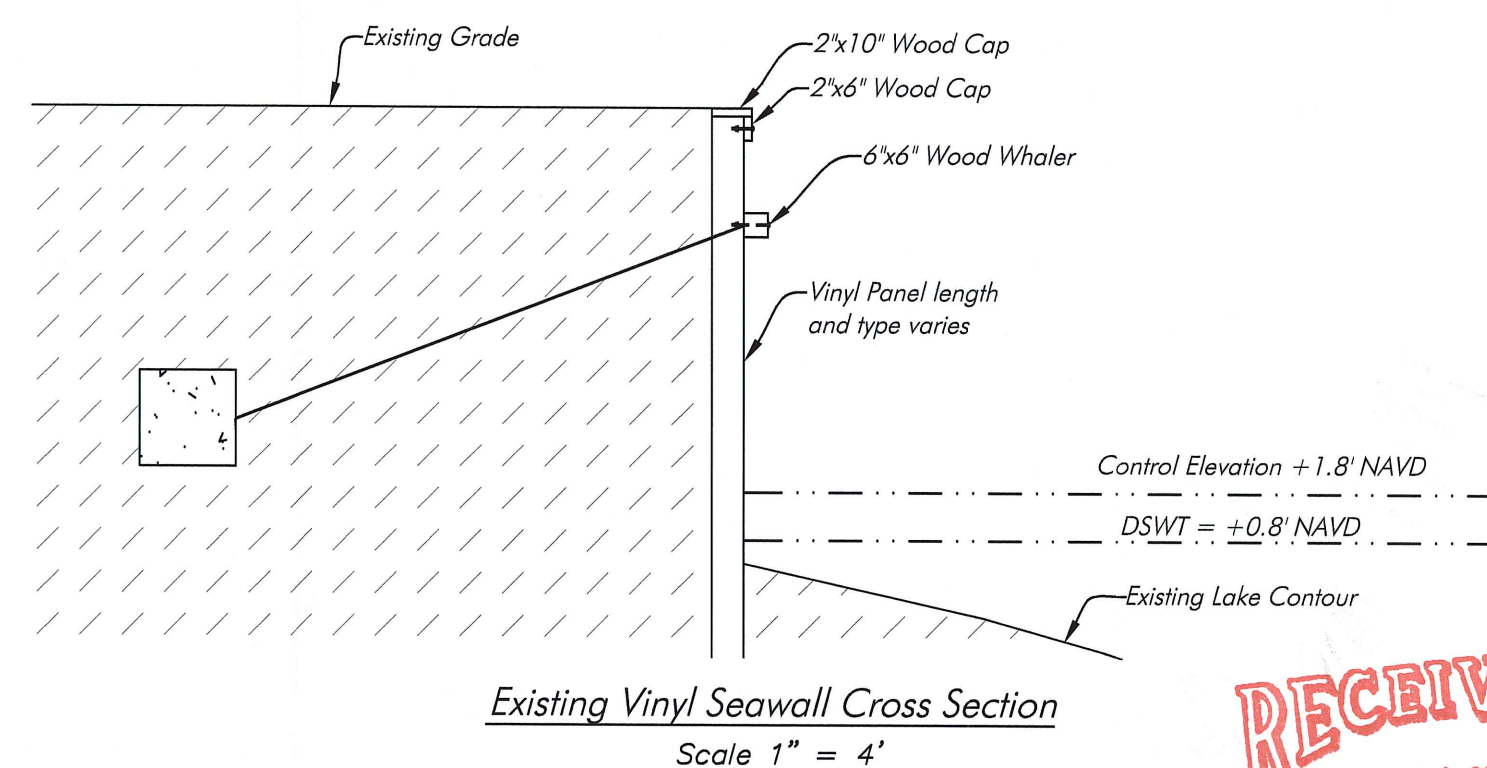

Existing Vinyl Seawall Cross Section
Scale 1" = 4'

Gulf Harbour Yacht and County Club Lake Bank Restoration

Final Plan Amendment

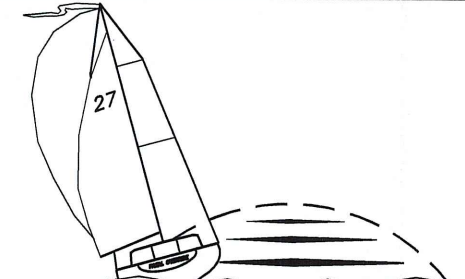
HANS WILSON & ASSOC., INC.
1938 Hill Ave. Ft. Myers, Florida 33901
Tel: 239-334-6870 Fax: 239-334-7810
MARINE and ENVIRONMENTAL CONSULTANTS

Gulf Harbour Master Association Lake Bank Sections

FOR: GULF HARBOUR MASTER ASSOCIATION

DATE: 06-08-12

FILE: GULFMAS-2

SCALE: Varies

PROJECT NO.: GULFMAS-2

DATUM: NAVD

SHEET: 2 of 2

Note: All elevations reference NAVD.

PERMIT DRAWINGS, NOT FOR CONSTRUCTION

June 08, 2012 2:38:15 p.m.
Drawing: GULFMAS2FINALPLANAMEND.DWG

RECEIVED
JUN 11 2012
COMMUNITY DEVELOPMENT
ADD 2012-00041