


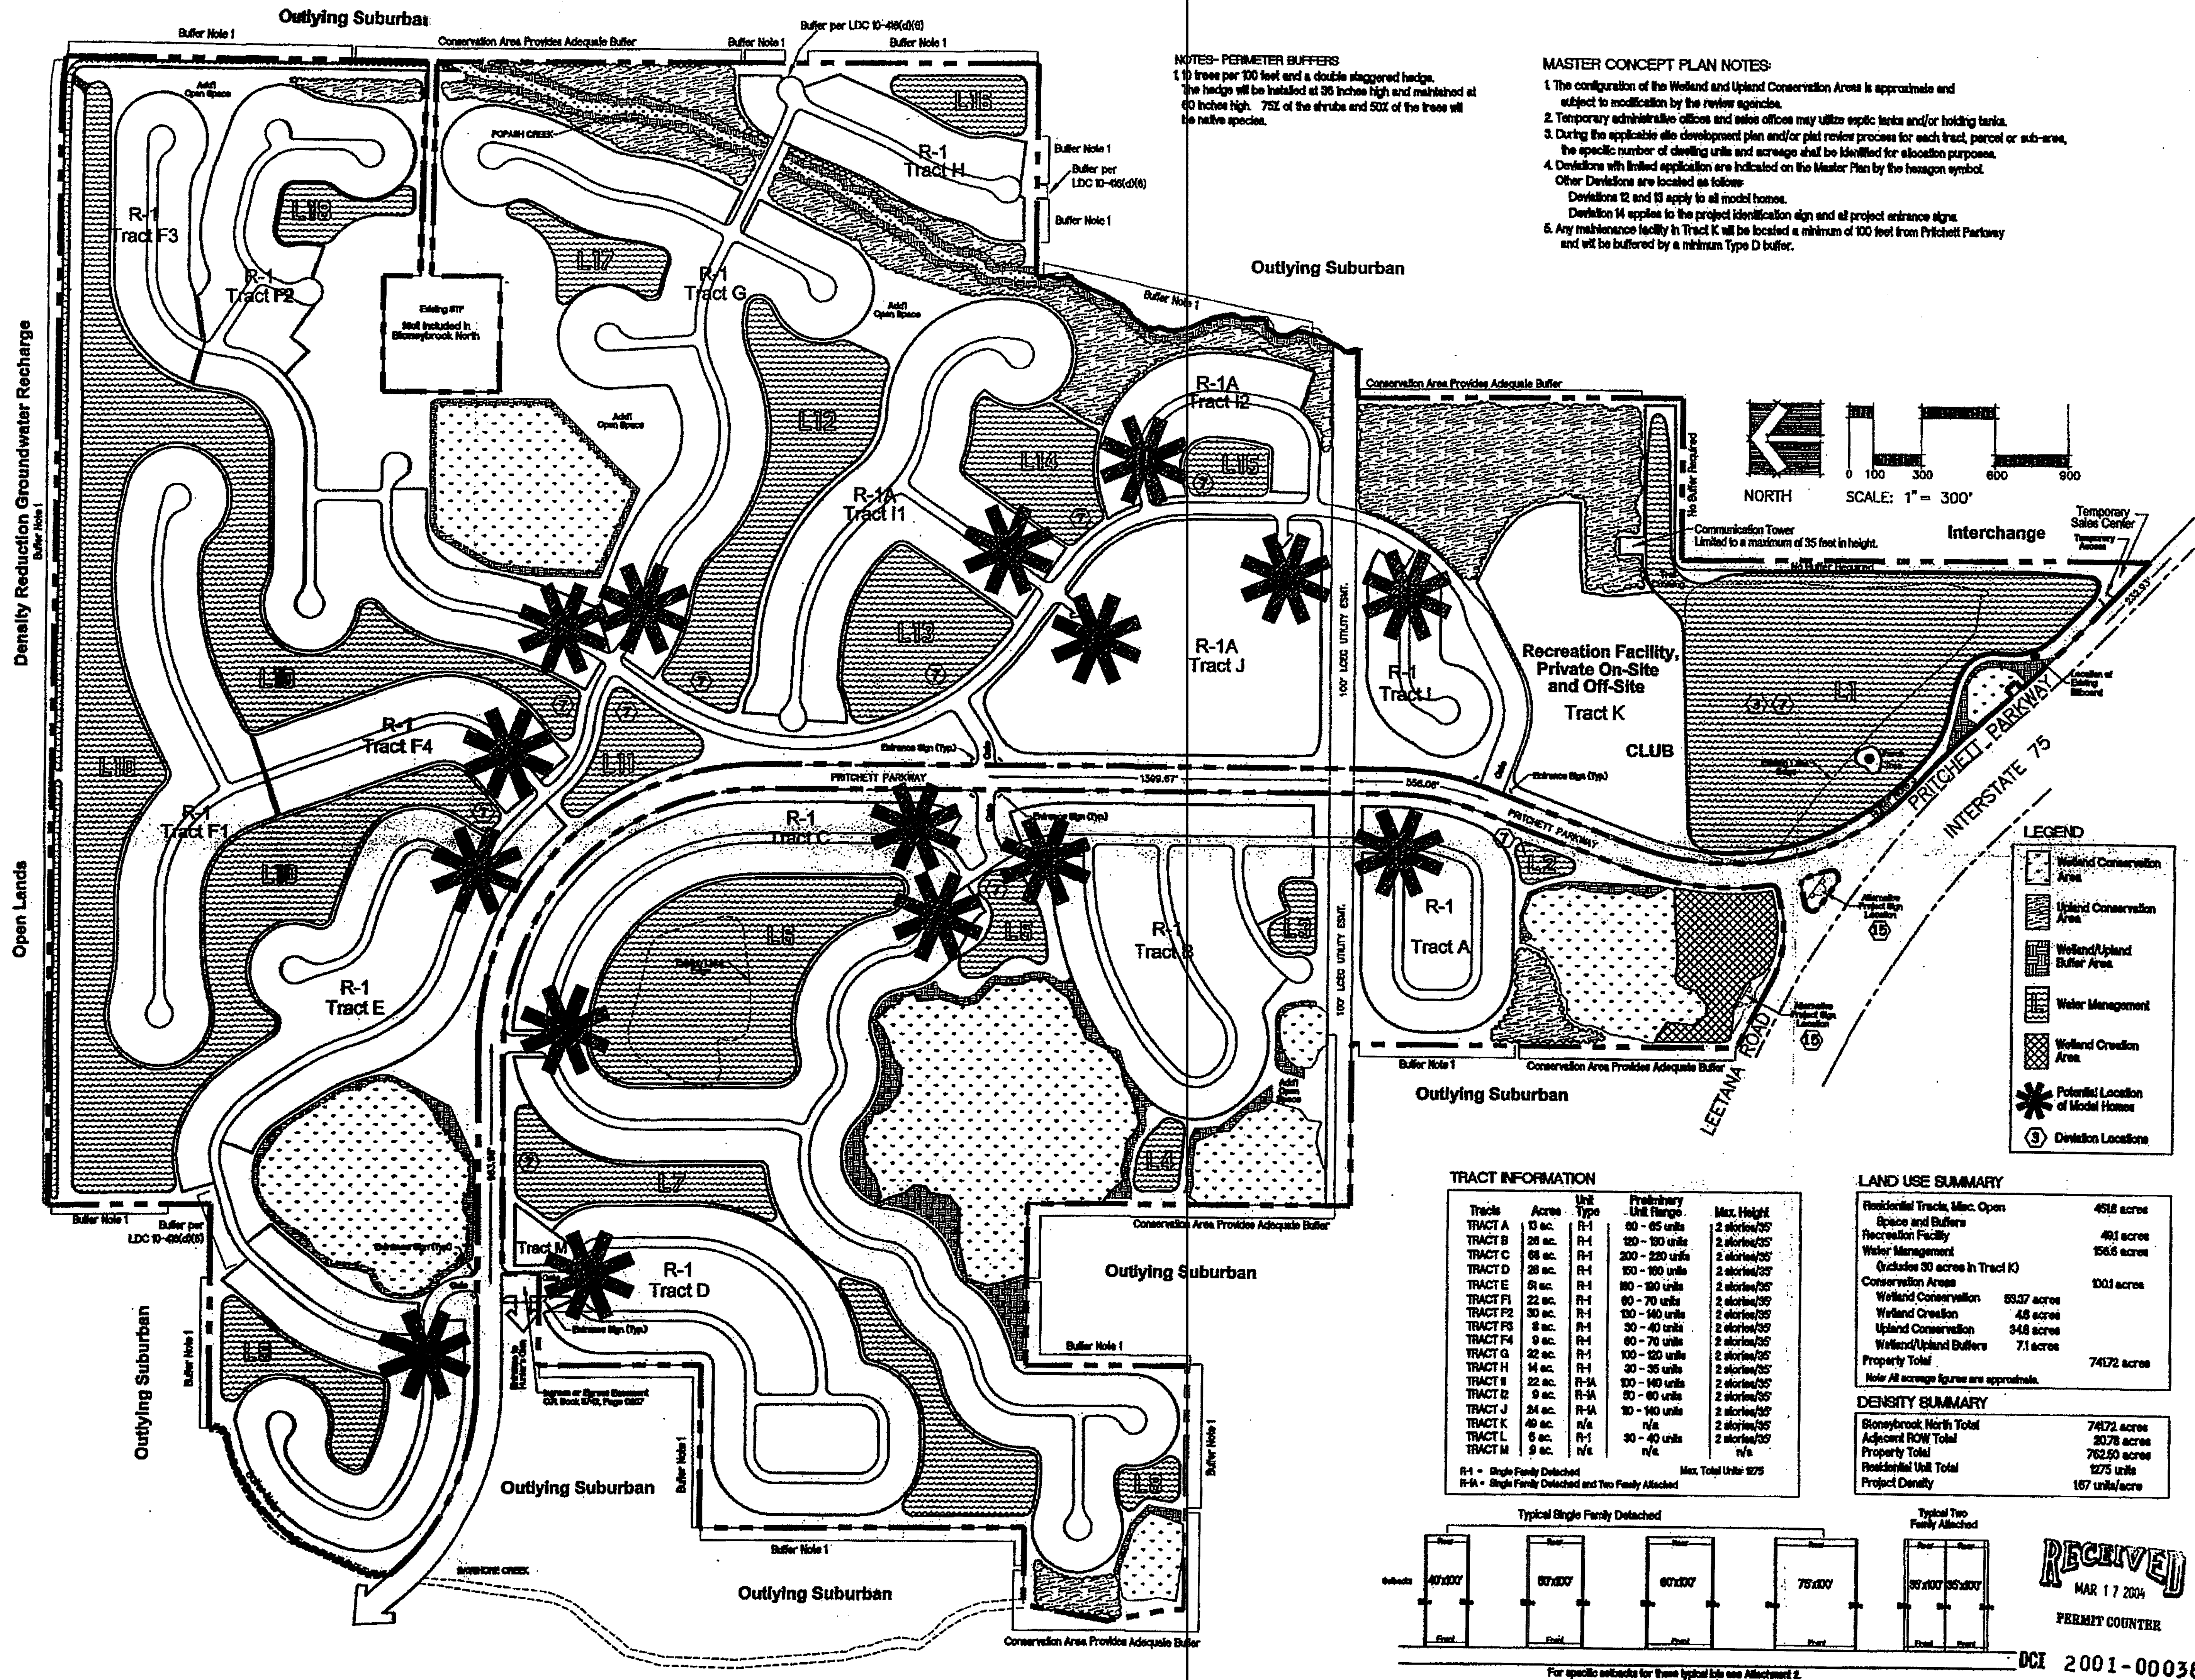

WilsonMiller

Planners • Engineers • Ecologists • Surveyors
Landscape Architects • Transportation Consultants

WilsonMiller, Inc.
11000 N. 11th Ave., Suite 100, Tampa, FL 33613
Phone: 813-281-2000 • Fax: 813-281-7070
Email: ForWilsonMiller.com • Web: www.wilsonmiller.com

STONEYBROOK NORTH
MASTER CONCEPT PLAN

PREPARED FOR: US HOME CORPORATION

EXHIBIT "C"

PRINTED

MAR 17 2004

WilsonMiller, Inc.
4511 Colonial Boulevard
FL Myers, Florida 33912

APPROVED
Master Concept Plan
Site Plan # 2-02-070 Page 1 of 1
Subject to conditions in Resolution 2-02-070
Case # OCT0001-0038

SEC 31 TWP 43S RGE 25E

Designed by:

Drawn by: S.W.P./1078

Checked by:

Approved by:

Date: March 10, 2004

Scale: 1" = 300'

Pin: 03642-000-000 PZPSR

File #: D-3642-02

Sheet 1 of 1