

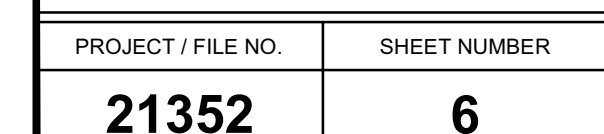


PROJECT / FILE NO.	SHEET NUMBER
21352	6

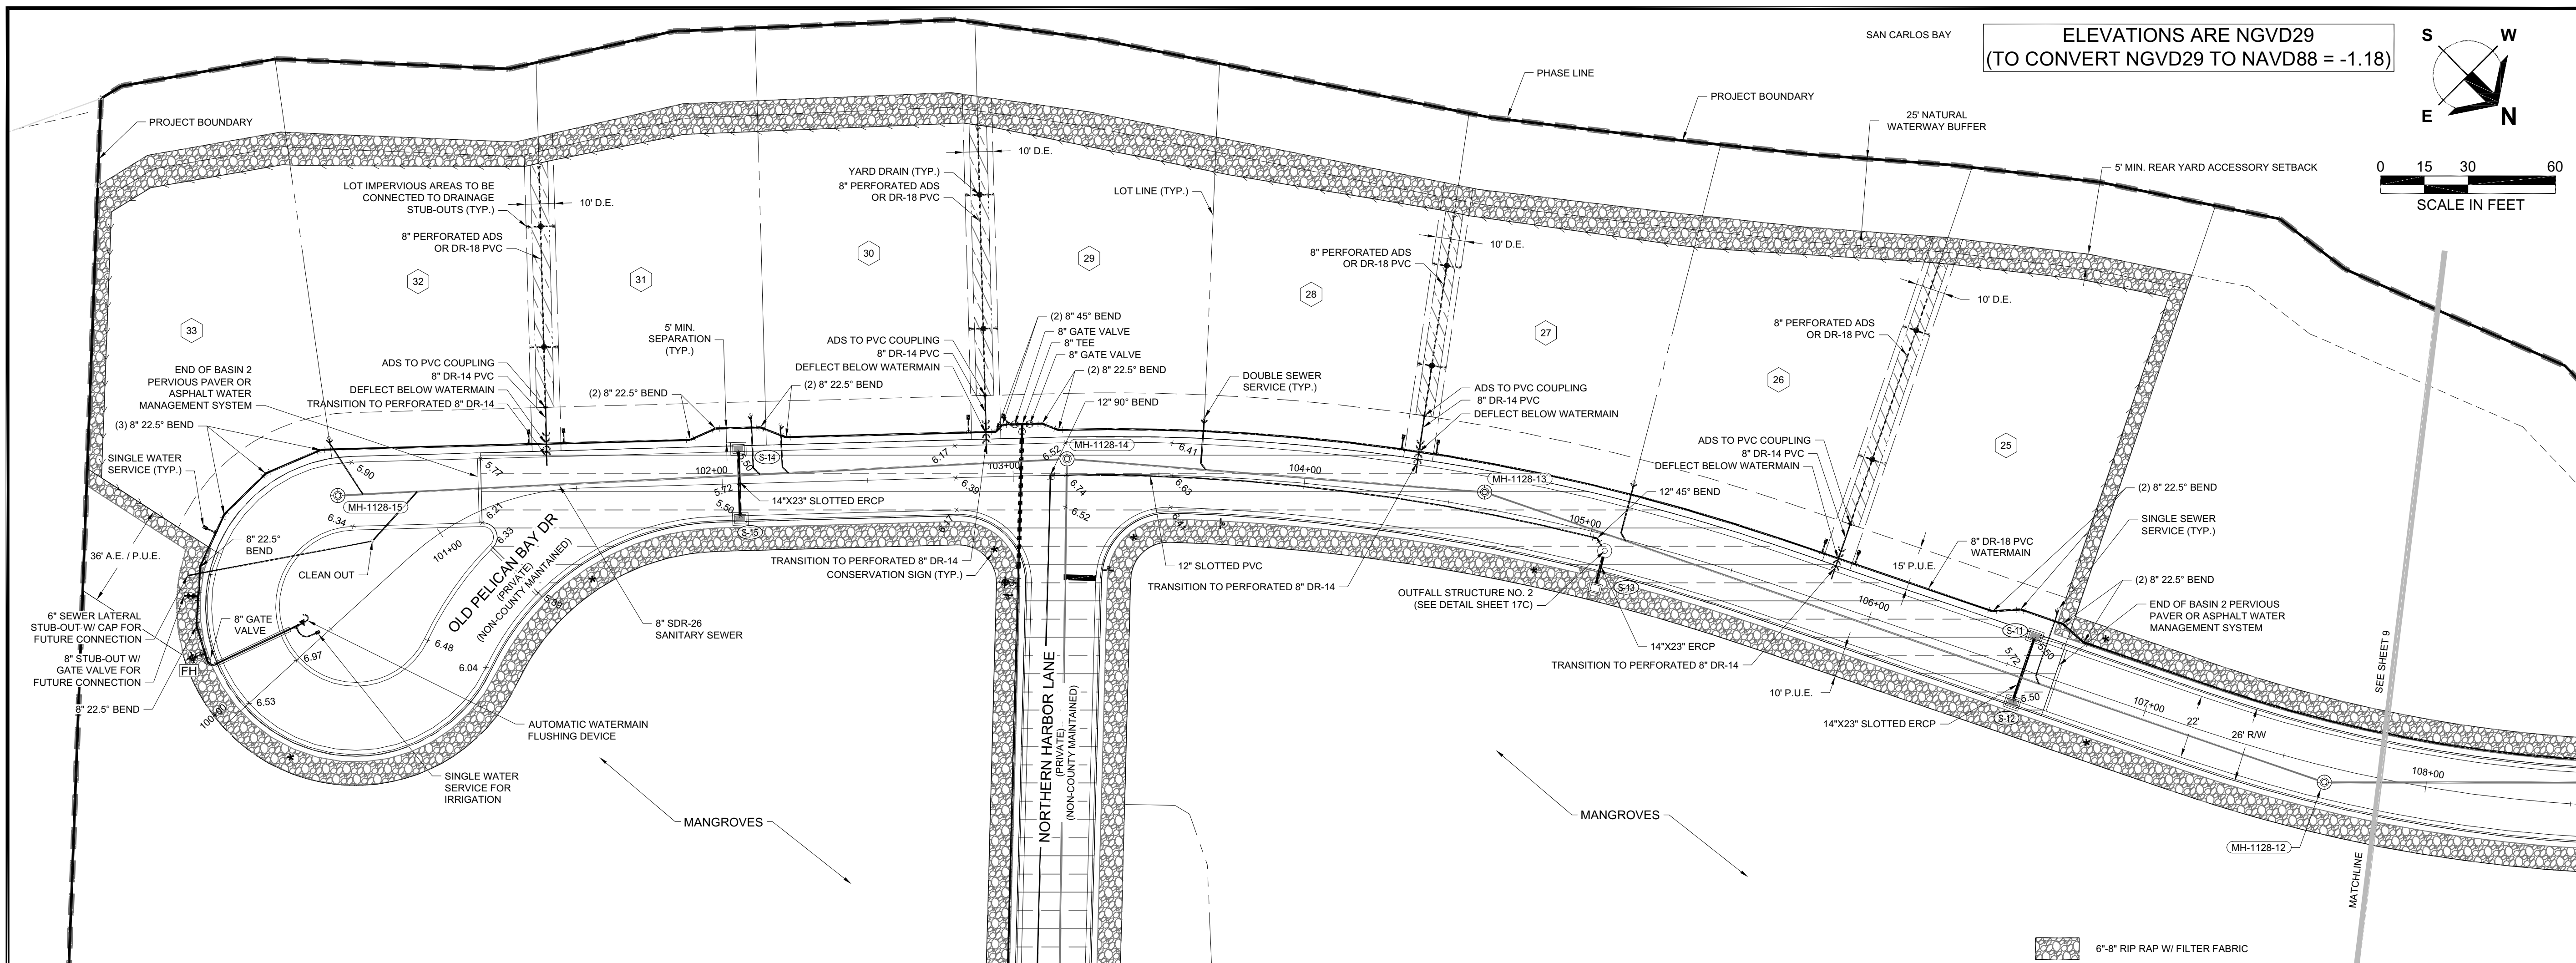

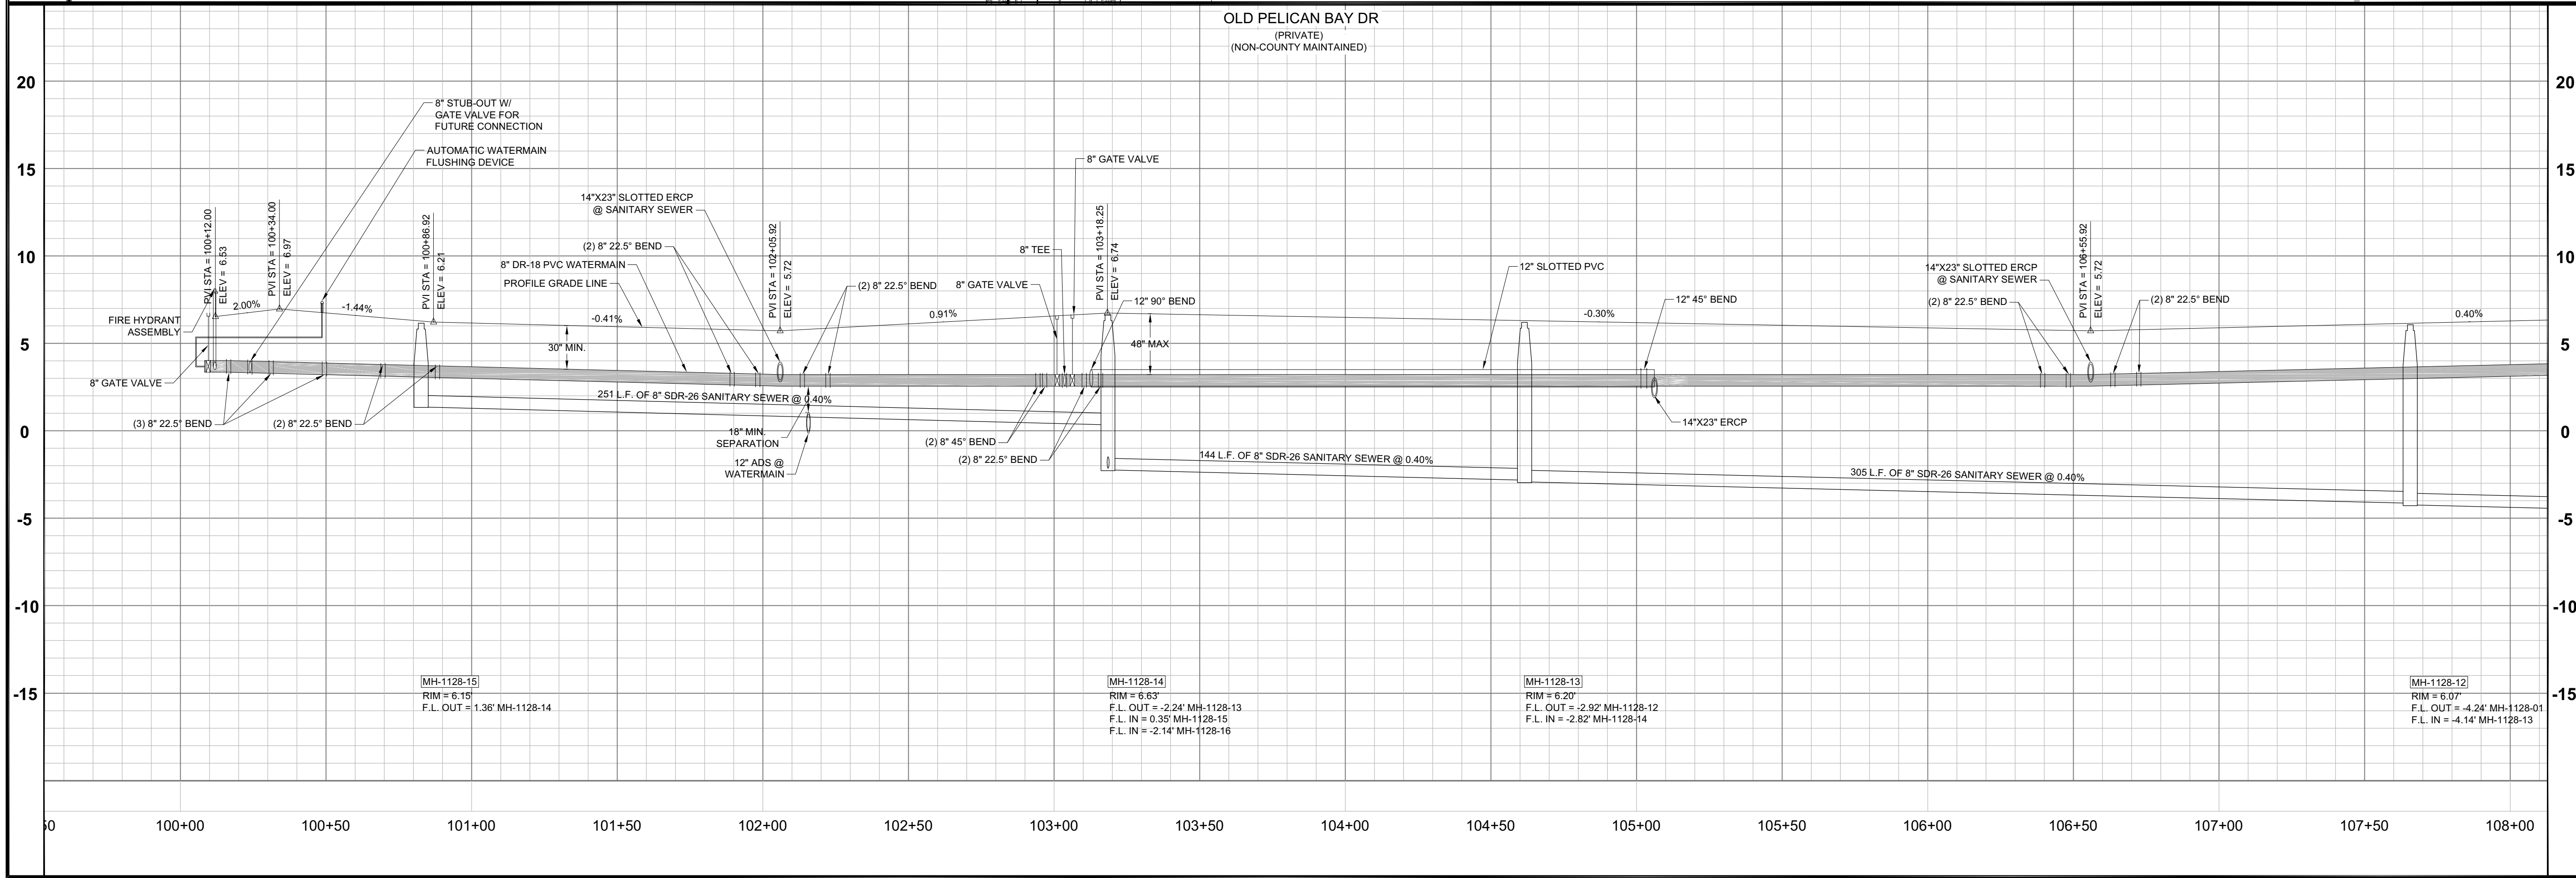

Barraco
and Associates, Inc.
CIVIL ENGINEERING - LAND SURVEYING
LAND PLANNING
www.barraco.net
2271 MCGREGOR BLVD., SUITE 100
FORT MYERS, FLORIDA 33902-2800
PHONE (239) 461-3170
FAX (239) 461-3169
FLORIDA CERTIFICATES OF AUTHORIZATION
ENGINEERING 7995 - SURVEYING LB-6940

PREPARED FOR

**SIESTA V
LAND TRUST**

PROJECT DESCRIPTION

SIESTA V
142.31± ACRES IN
SECTIONS 12 & 13
TOWNSHIP 46 S., RANGE 23 E.
LEE COUNTY, FLORIDA

ENGINEER OF RECORD
CARL A. BARRACO, P.E., FOR THE FIRM
FLORIDA P.E. NO. 38536 - CARLB@BARRACO.NET

DRAWING NOT VALID WITHOUT SEAL, SIGNATURE AND DATE
© COPYRIGHT 2022, BARRACO AND ASSOCIATES, INC.
REPRODUCTION, CHANGES OR ASSIGNMENTS ARE PROHIBITED

FILE NAME 21352D30A.DWG

LOCATION J:\21352\DWG\DO\

PLOT DATE THU, 12-29-2022 - 4:51 PM

PLOT BY CHRIS PAULY

CROSS REFERENCED DRAWINGS

PLAN REVISIONS



PLAN STATUS

APPROVAL SUBMITTAL PLANS
12/29/2022

**PLAN AND PROFILE
OLD PELICAN BAY DR
STA: 100+00 TO 107+83**

PROJECT / FILE NO. **21352**

SHEET NUMBER **8**

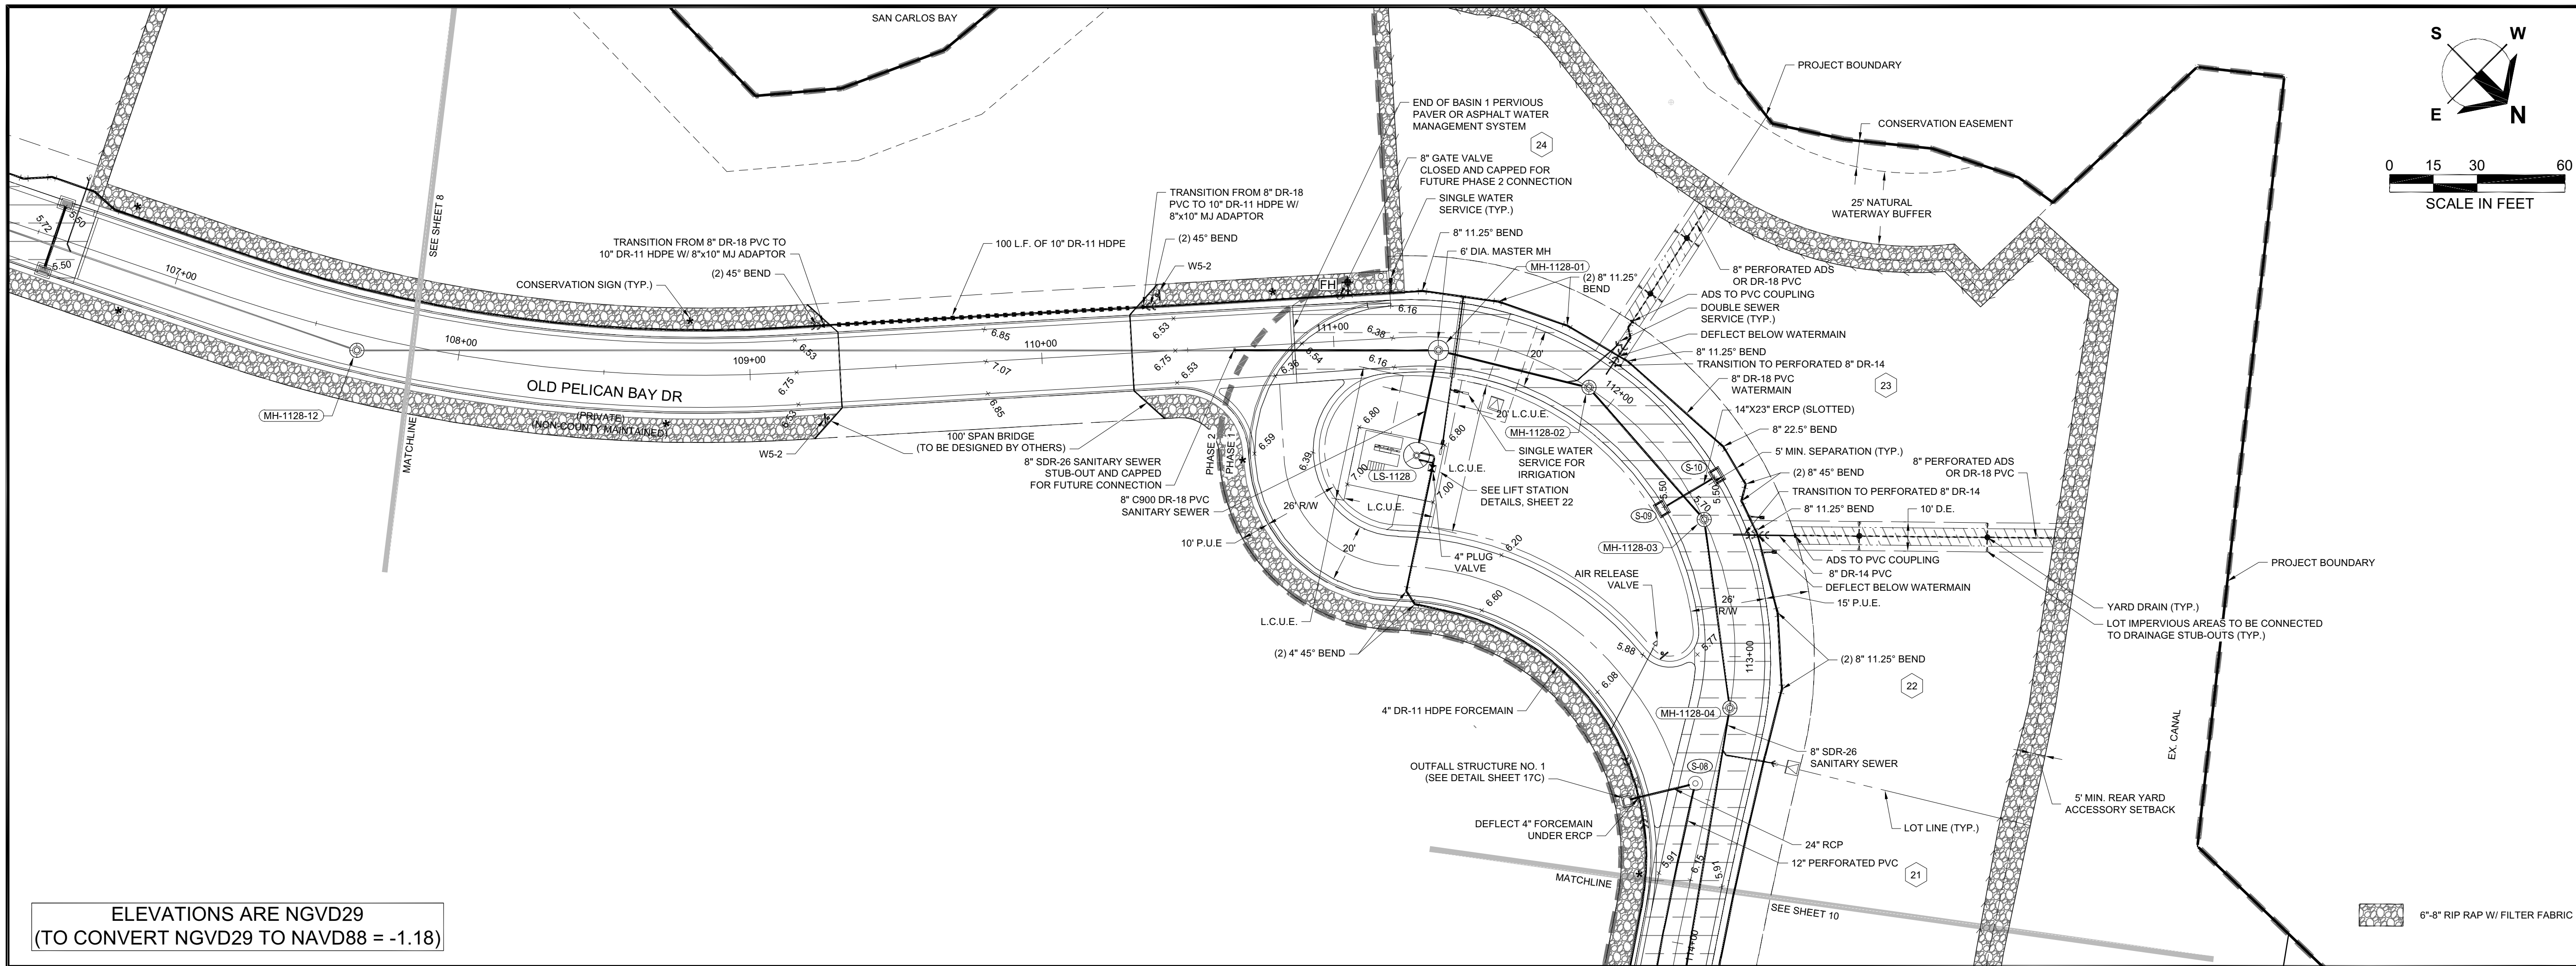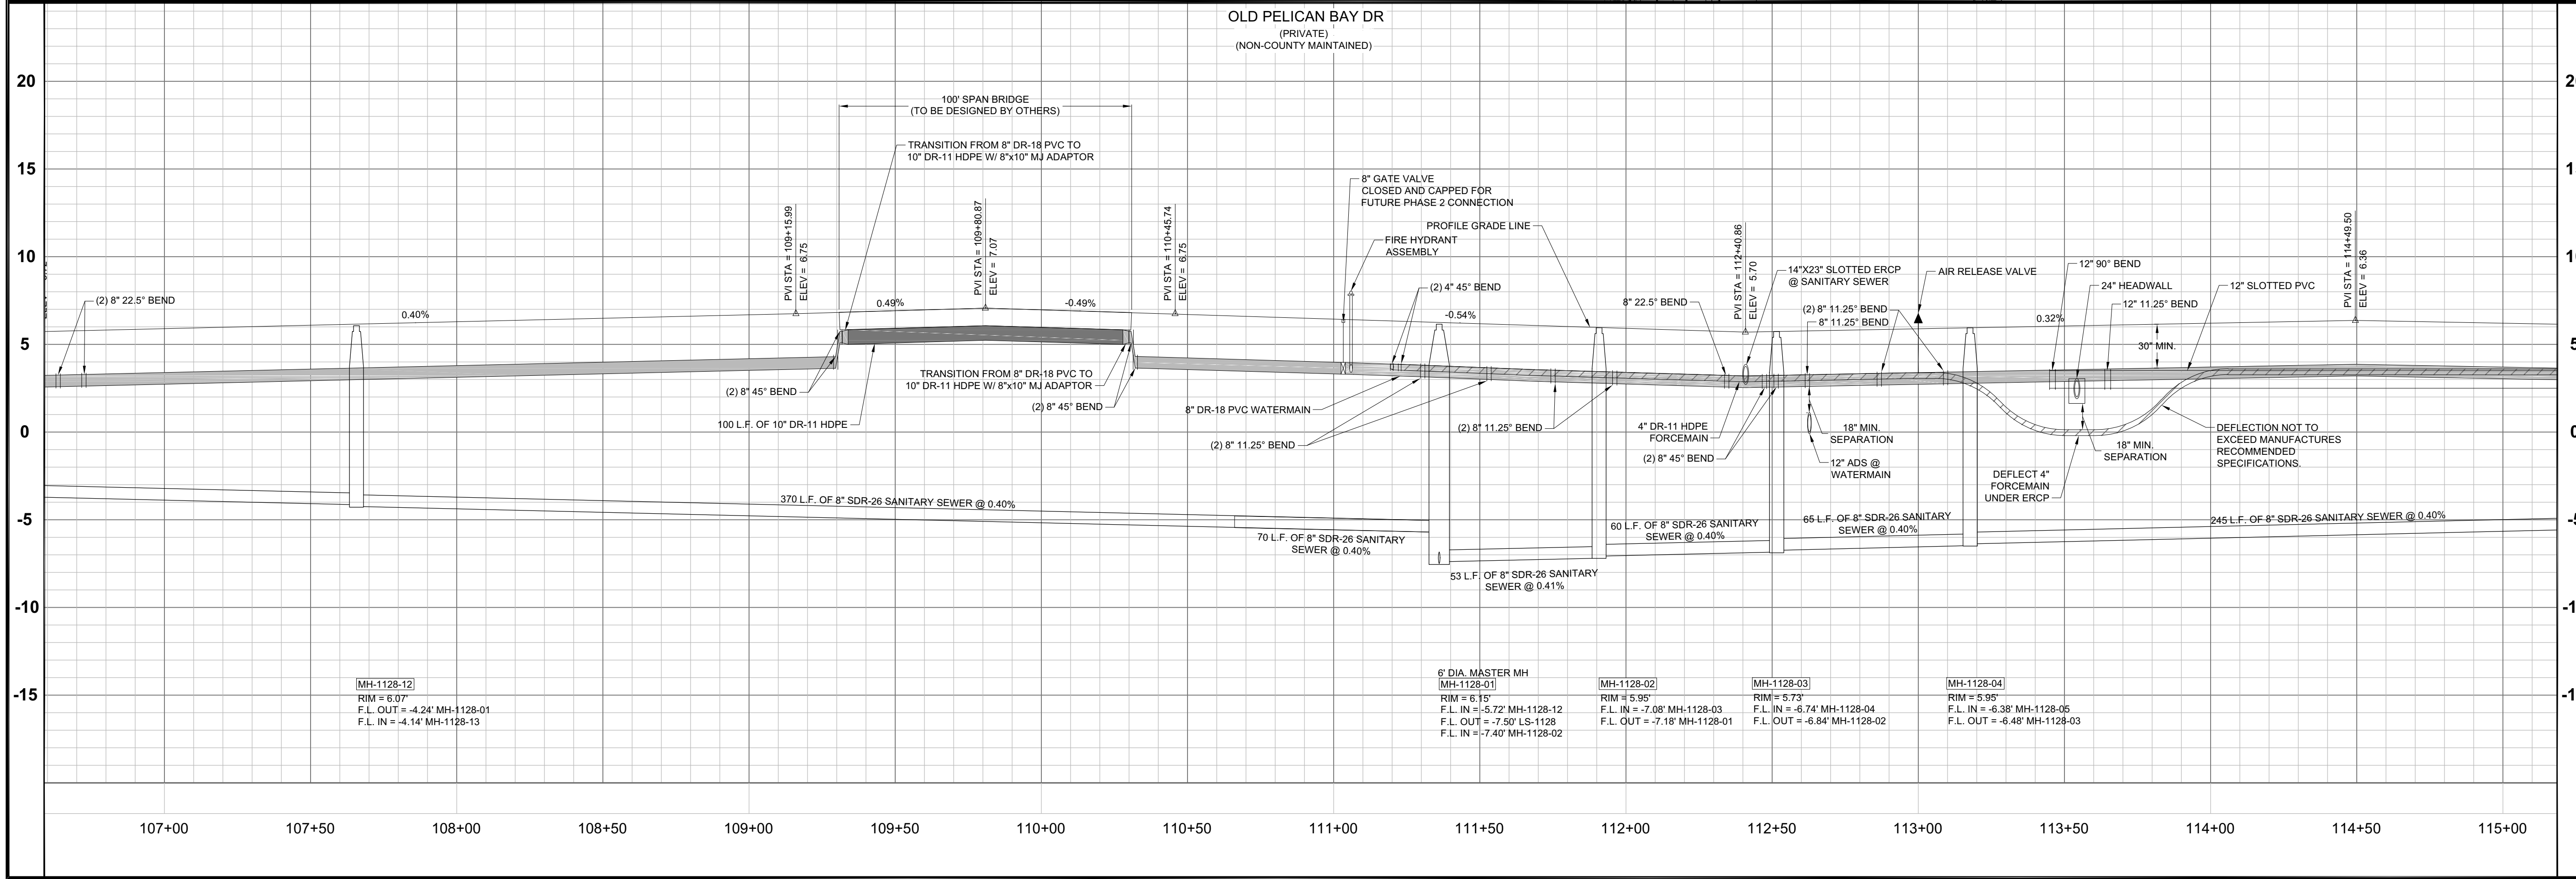

Barraco
and Associates, Inc.
CIVIL ENGINEERING - LAND SURVEYING
LAND PLANNING
www.barraco.net
2271 MCGREGOR BLVD., SUITE 100
POST OFFICE DRAWER 2800
FORT MYERS, FLORIDA 33902-2800
PHONE (239) 461-3170
FAX (239) 461-3169
FLORIDA CERTIFICATES OF AUTHORIZATION
ENGINEERING 7995 - SURVEYING LB-6940

PREPARED FOR

**SIESTA V
LAND TRUST**

PROJECT DESCRIPTION

SIESTA V
142.31± ACRES IN
SECTIONS 12 & 13
TOWNSHIP 46 S., RANGE 23 E.
LEE COUNTY, FLORIDA

ENGINEER OF RECORD
CARL A. BARRACO, P.E., FOR THE FIRM
FLORIDA P.E. NO. 38536 - CARLB@BARRACO.NET

DRAWING NOT VALID WITHOUT SEAL, SIGNATURE AND DATE
© COPYRIGHT 2022, BARRACO AND ASSOCIATES, INC.
REPRODUCTION, CHANGES OR ASSIGNMENTS ARE PROHIBITED

FILE NAME J:\21352\DWG\DWG
LOCATION J:\21352\DWG\DWG
PLOT DATE THU. 12-29-2022 - 4:51 PM
PLOT BY CHRIS PAULY

CROSS REFERENCED DRAWINGS

PLAN REVISIONS





DATE	REVISION
05/02/2019	LOT REVISIONS
05/03/2019	ROAD, DRAINAGE, & UTILITY REV.
09/23/2019	MEAN HIGH WATER LINE UPDATE
01/31/2020	LEE COUNTY COMMENTS
02/02/2022	DRAINAGE REVISIONS

PLAN STATUS

APPROVAL SUBMITTAL PLANS
12/29/2022

**PLAN AND PROFILE
OLD PELICAN BAY DR
STA: 107+83 TO 113+80**

PROJECT / FILE NO.	SHEET NUMBER
21352	9

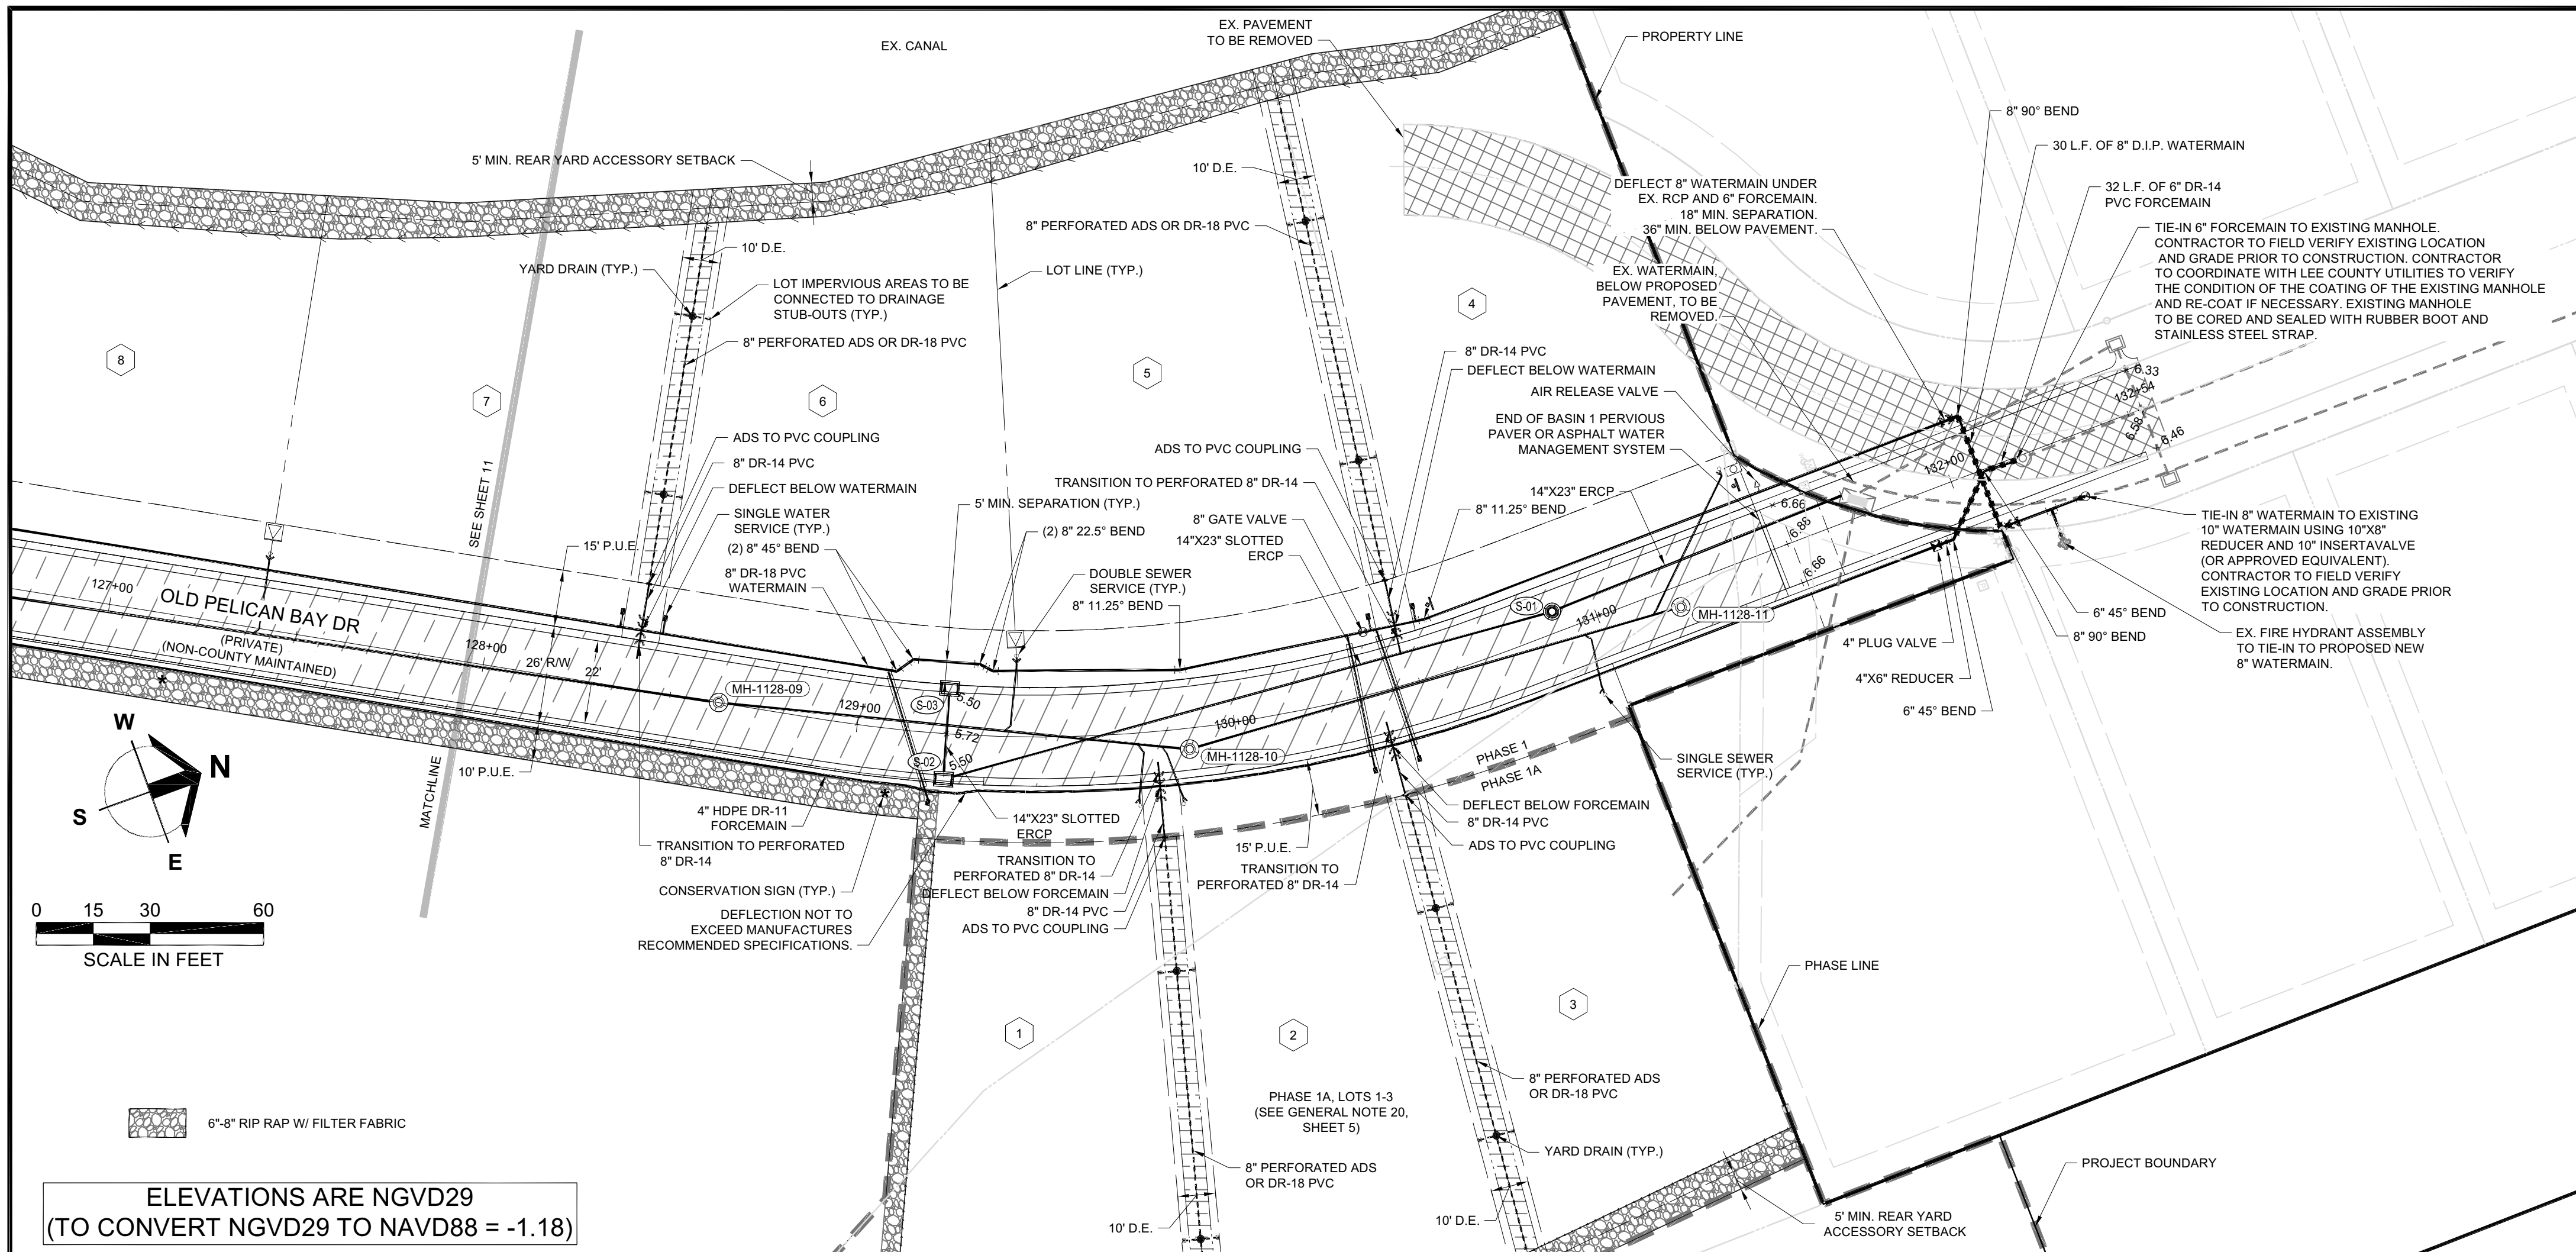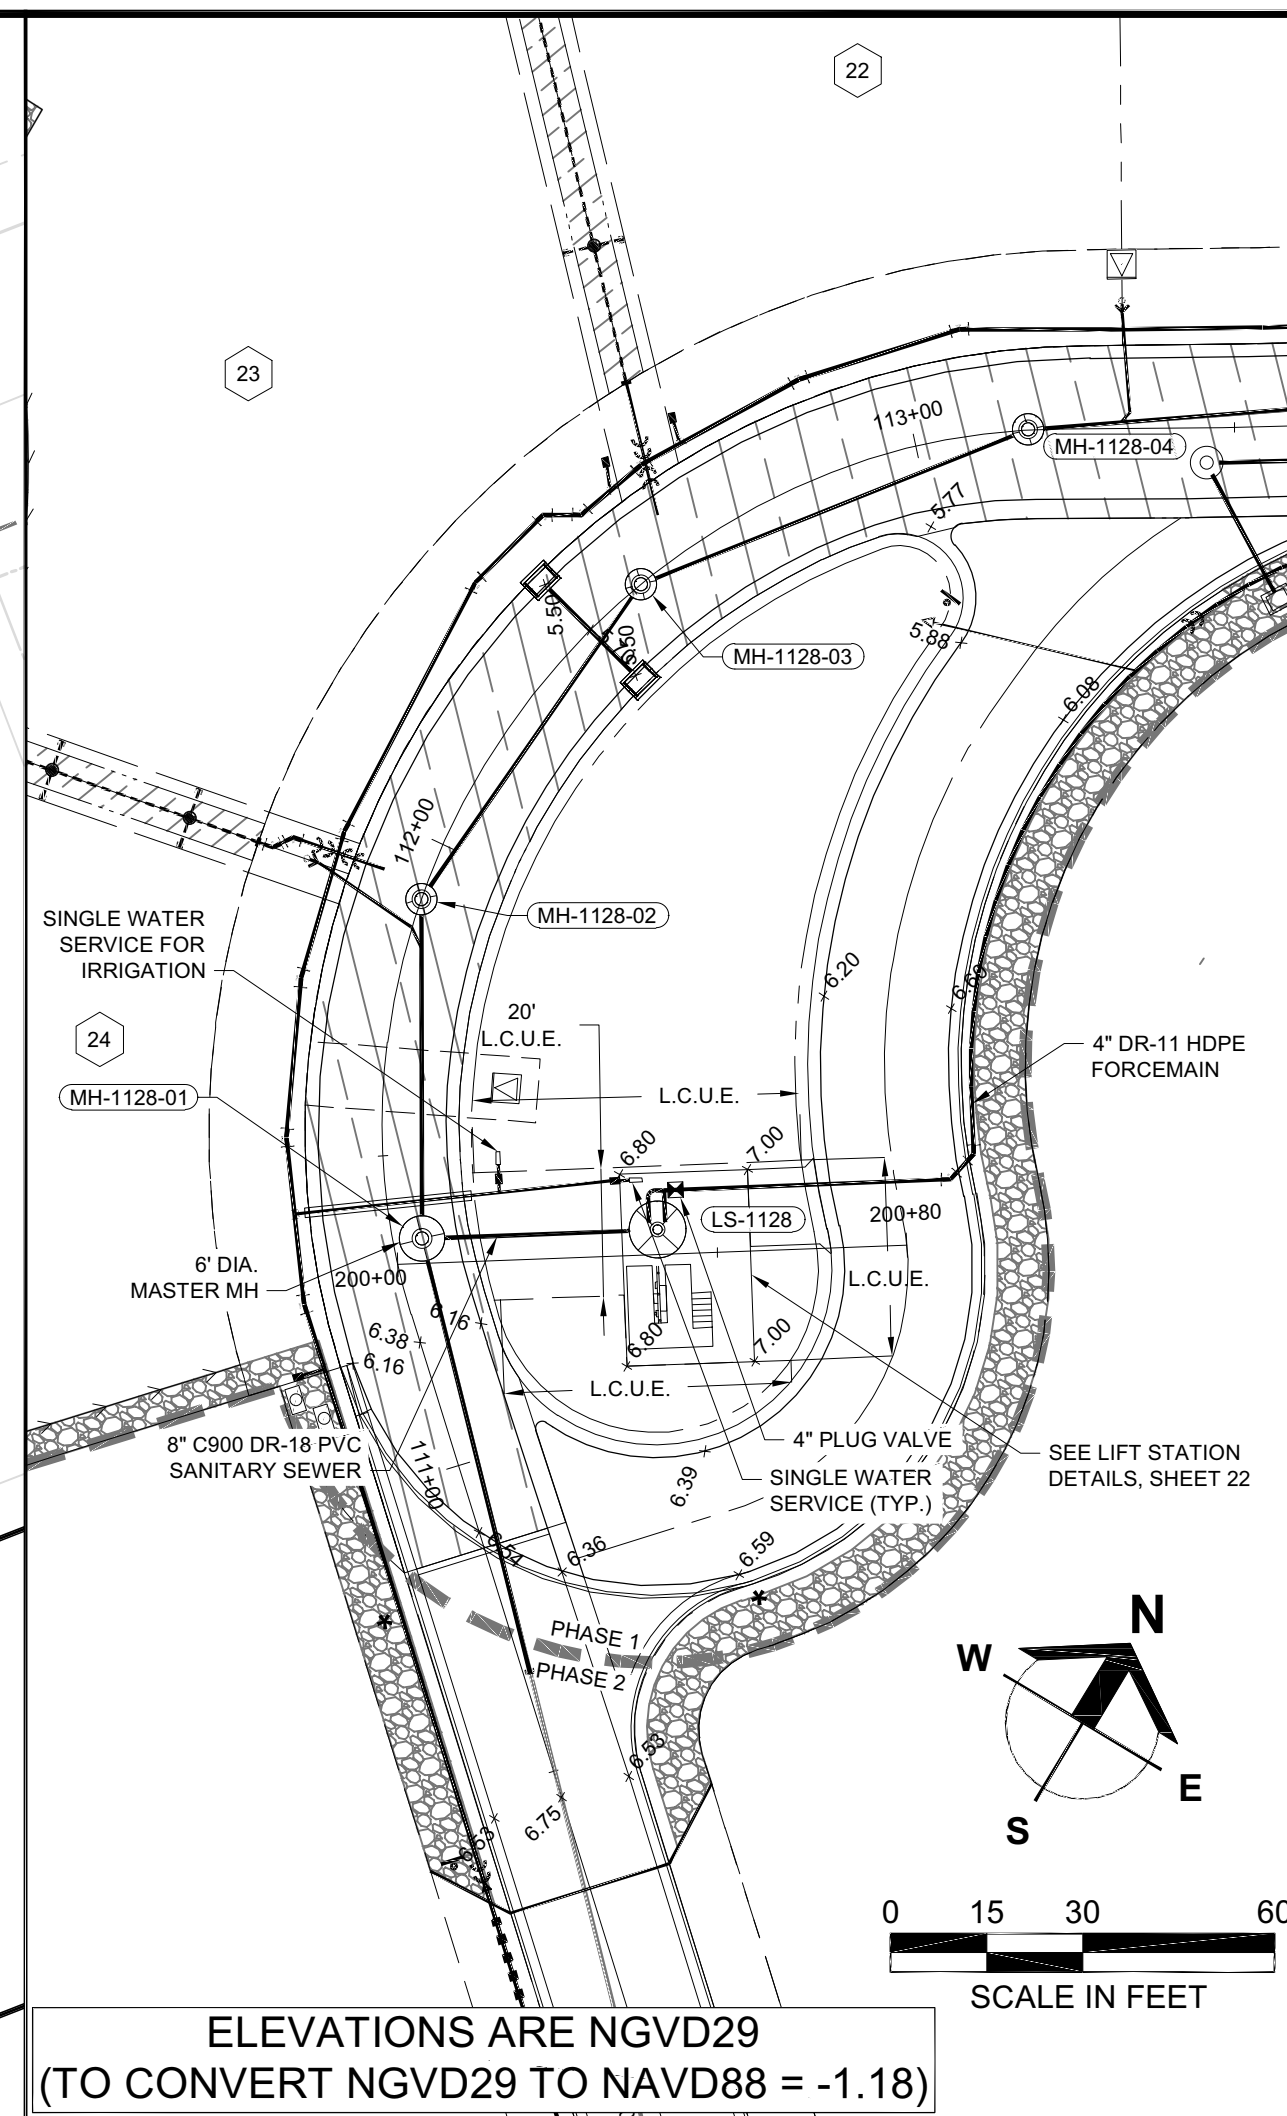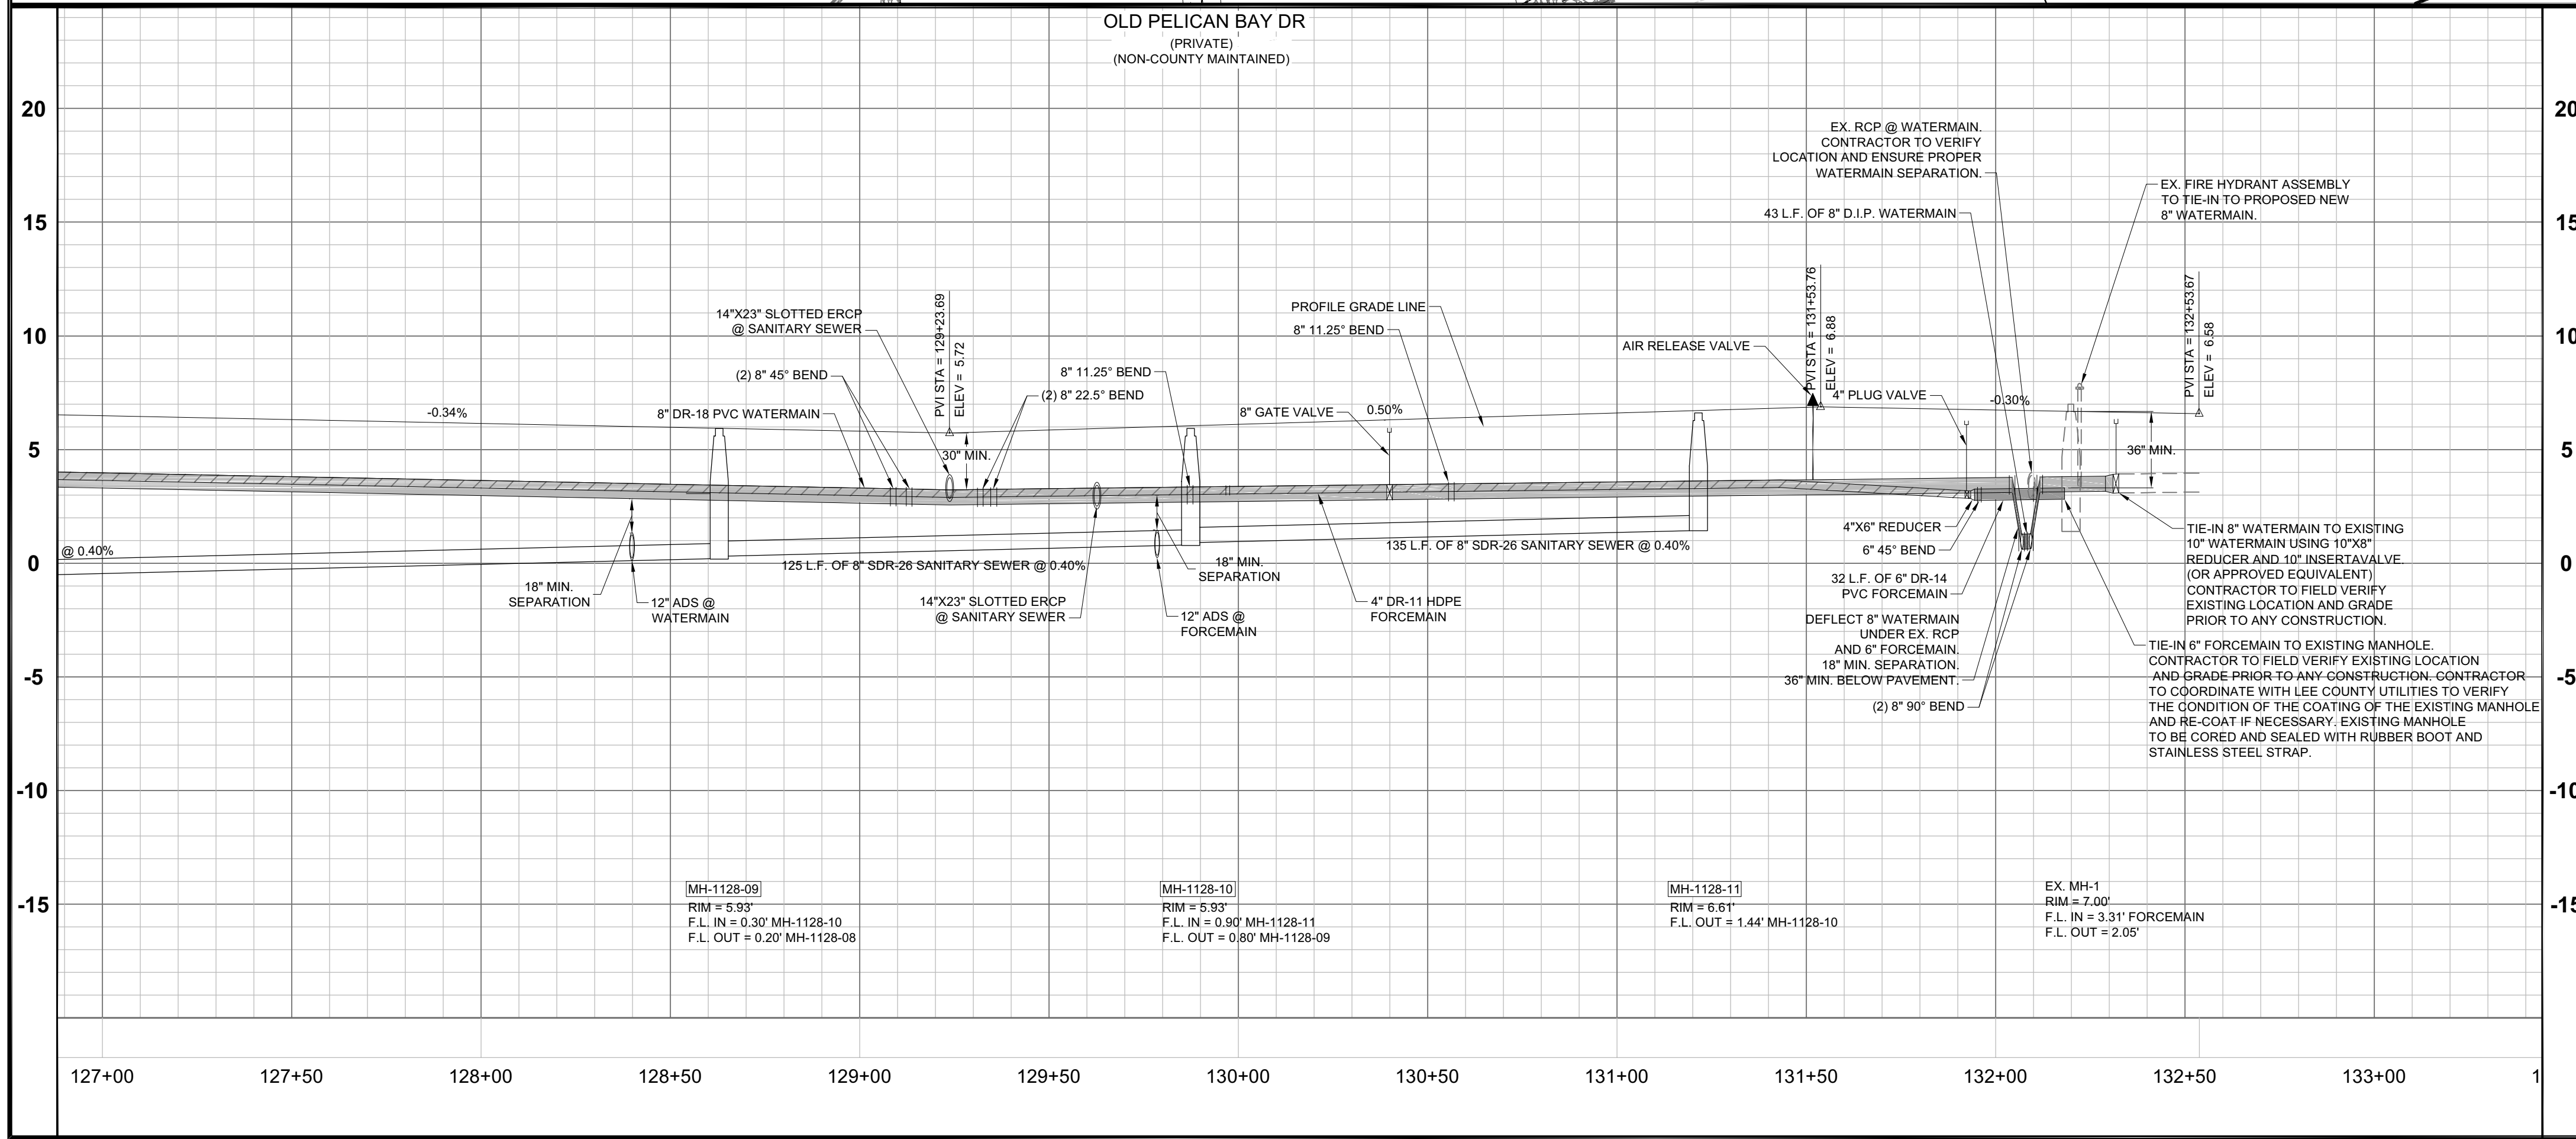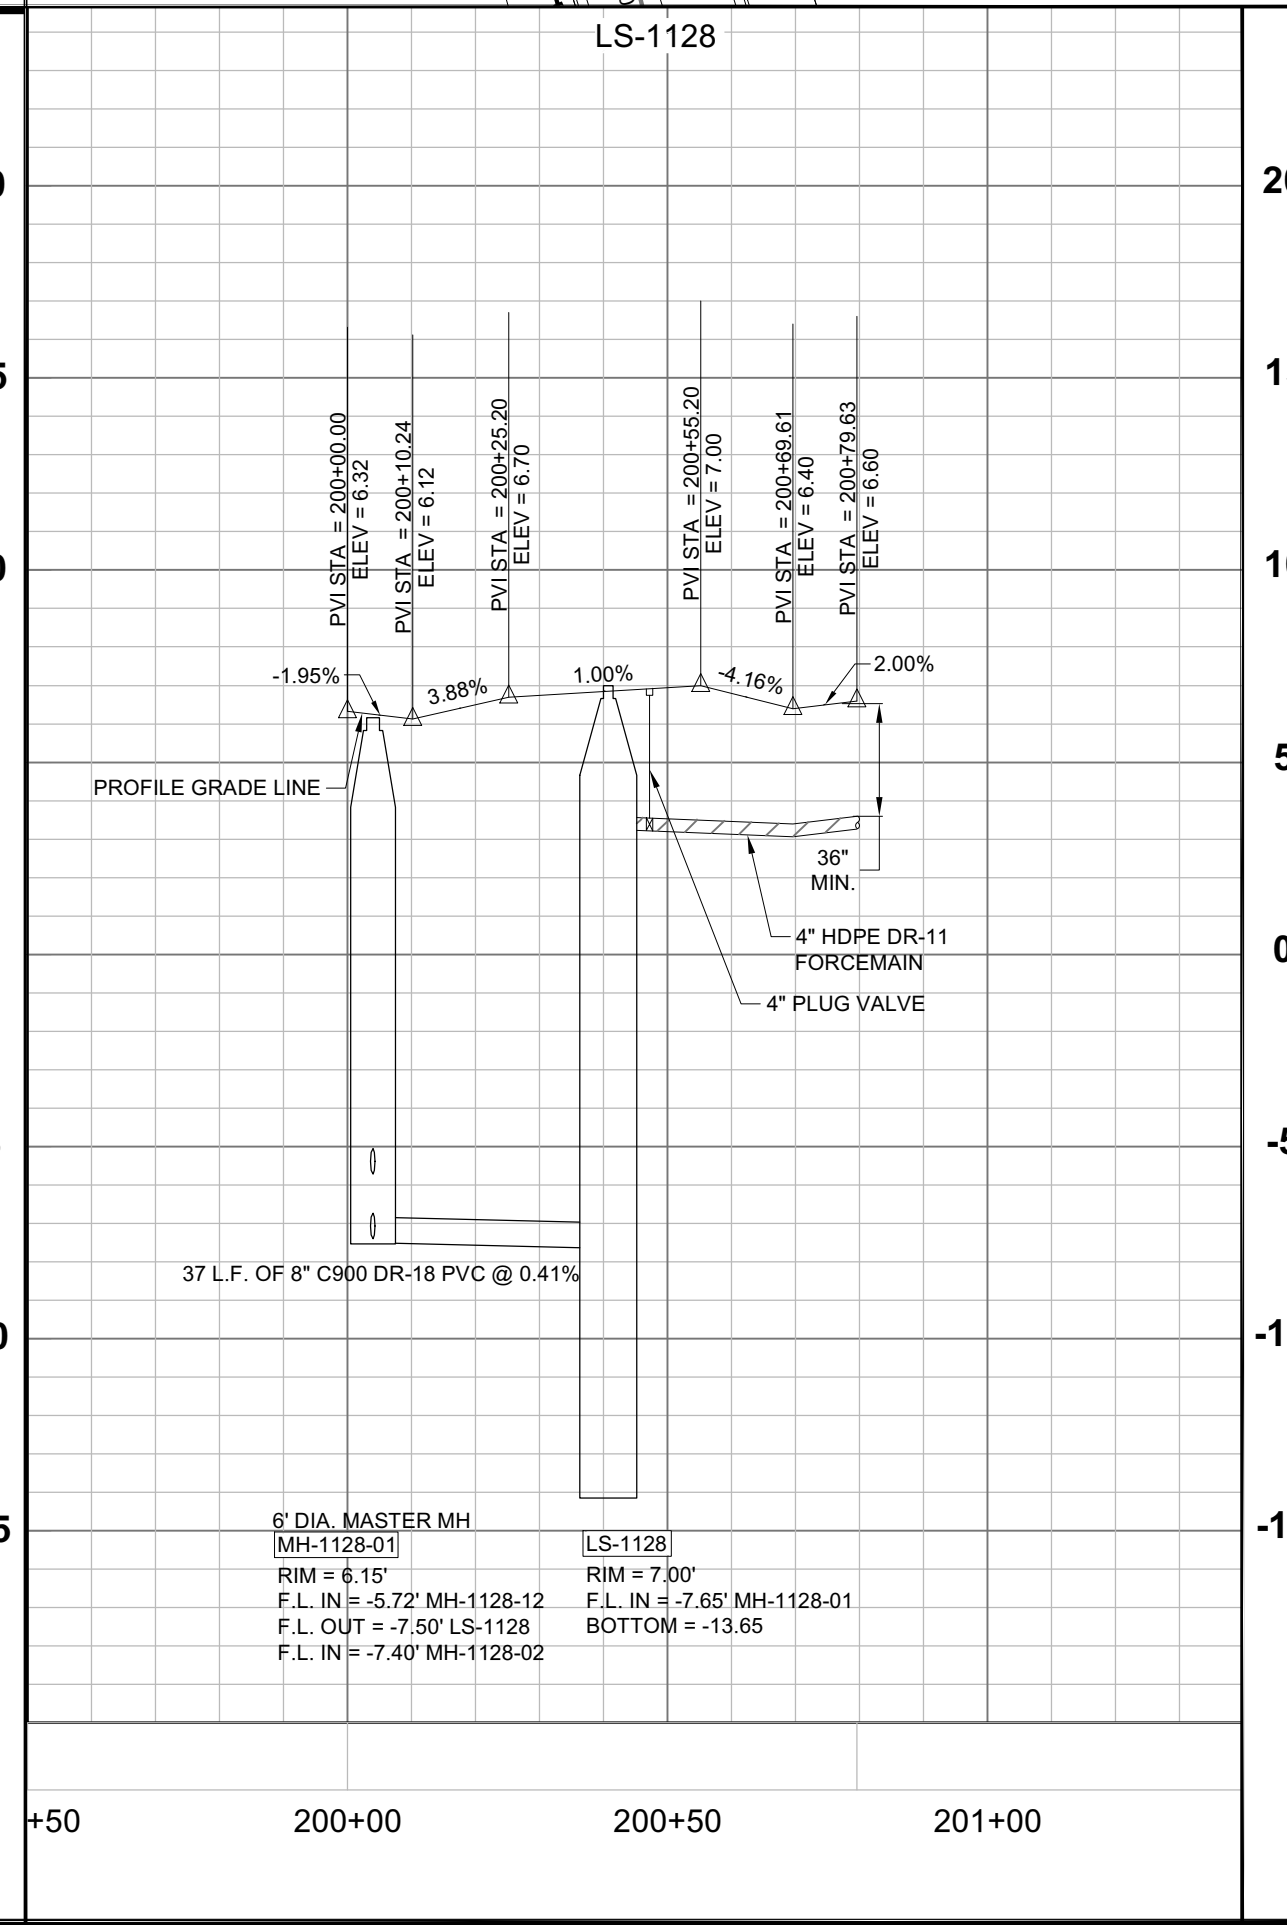

Barraco
and Associates, Inc.
CIVIL ENGINEERING - LAND SURVEYING
LAND PLANNING
www.barraco.net
2271 MCGREGOR BLVD., SUITE 100
FORT MYERS, FLORIDA 33902-2800
PHONE (239) 461-3170
FAX (239) 461-3169
FLORIDA CERTIFICATES OF AUTHORIZATION
ENGINEERING 7995 - SURVEYING LB-6940

PREPARED FOR

**SIESTA V
LAND TRUST**

PROJECT DESCRIPTION

SIESTA V
142.31± ACRES IN
SECTIONS 12 & 13
TOWNSHIP 46 S., RANGE 23 E.
LEE COUNTY, FLORIDA

ENGINEER OF RECORD
CARL A. BARRACO, P.E., FOR THE FIRM
FLORIDA P.E. NO. 38536 - CARLB@BARRACO.NET

DRAWING NOT VALID WITHOUT SEAL, SIGNATURE AND DATE
© COPYRIGHT 2022, BARRACO AND ASSOCIATES, INC.
REPRODUCTION, CHANGES OR ASSIGNMENTS ARE PROHIBITED

FILE NAME J:\21352\DWG\DWG
LOCATION J:\21352\DWG\DWG
PLOT DATE THU. 12-29-2022 - 4:52 PM
PLOT BY CHRIS PAULY

CROSS REFERENCED DRAWINGS



PLAN REVISIONS

PLAN STATUS

APPROVAL SUBMITTAL PLANS
12/29/2022

**PLAN AND PROFILE
OLD PELICAN BAY DR
STA: 127+90 TO 132+54
& LIFT STATION 1128**

PROJECT / FILE NO. **21352**
SHEET NUMBER **12**

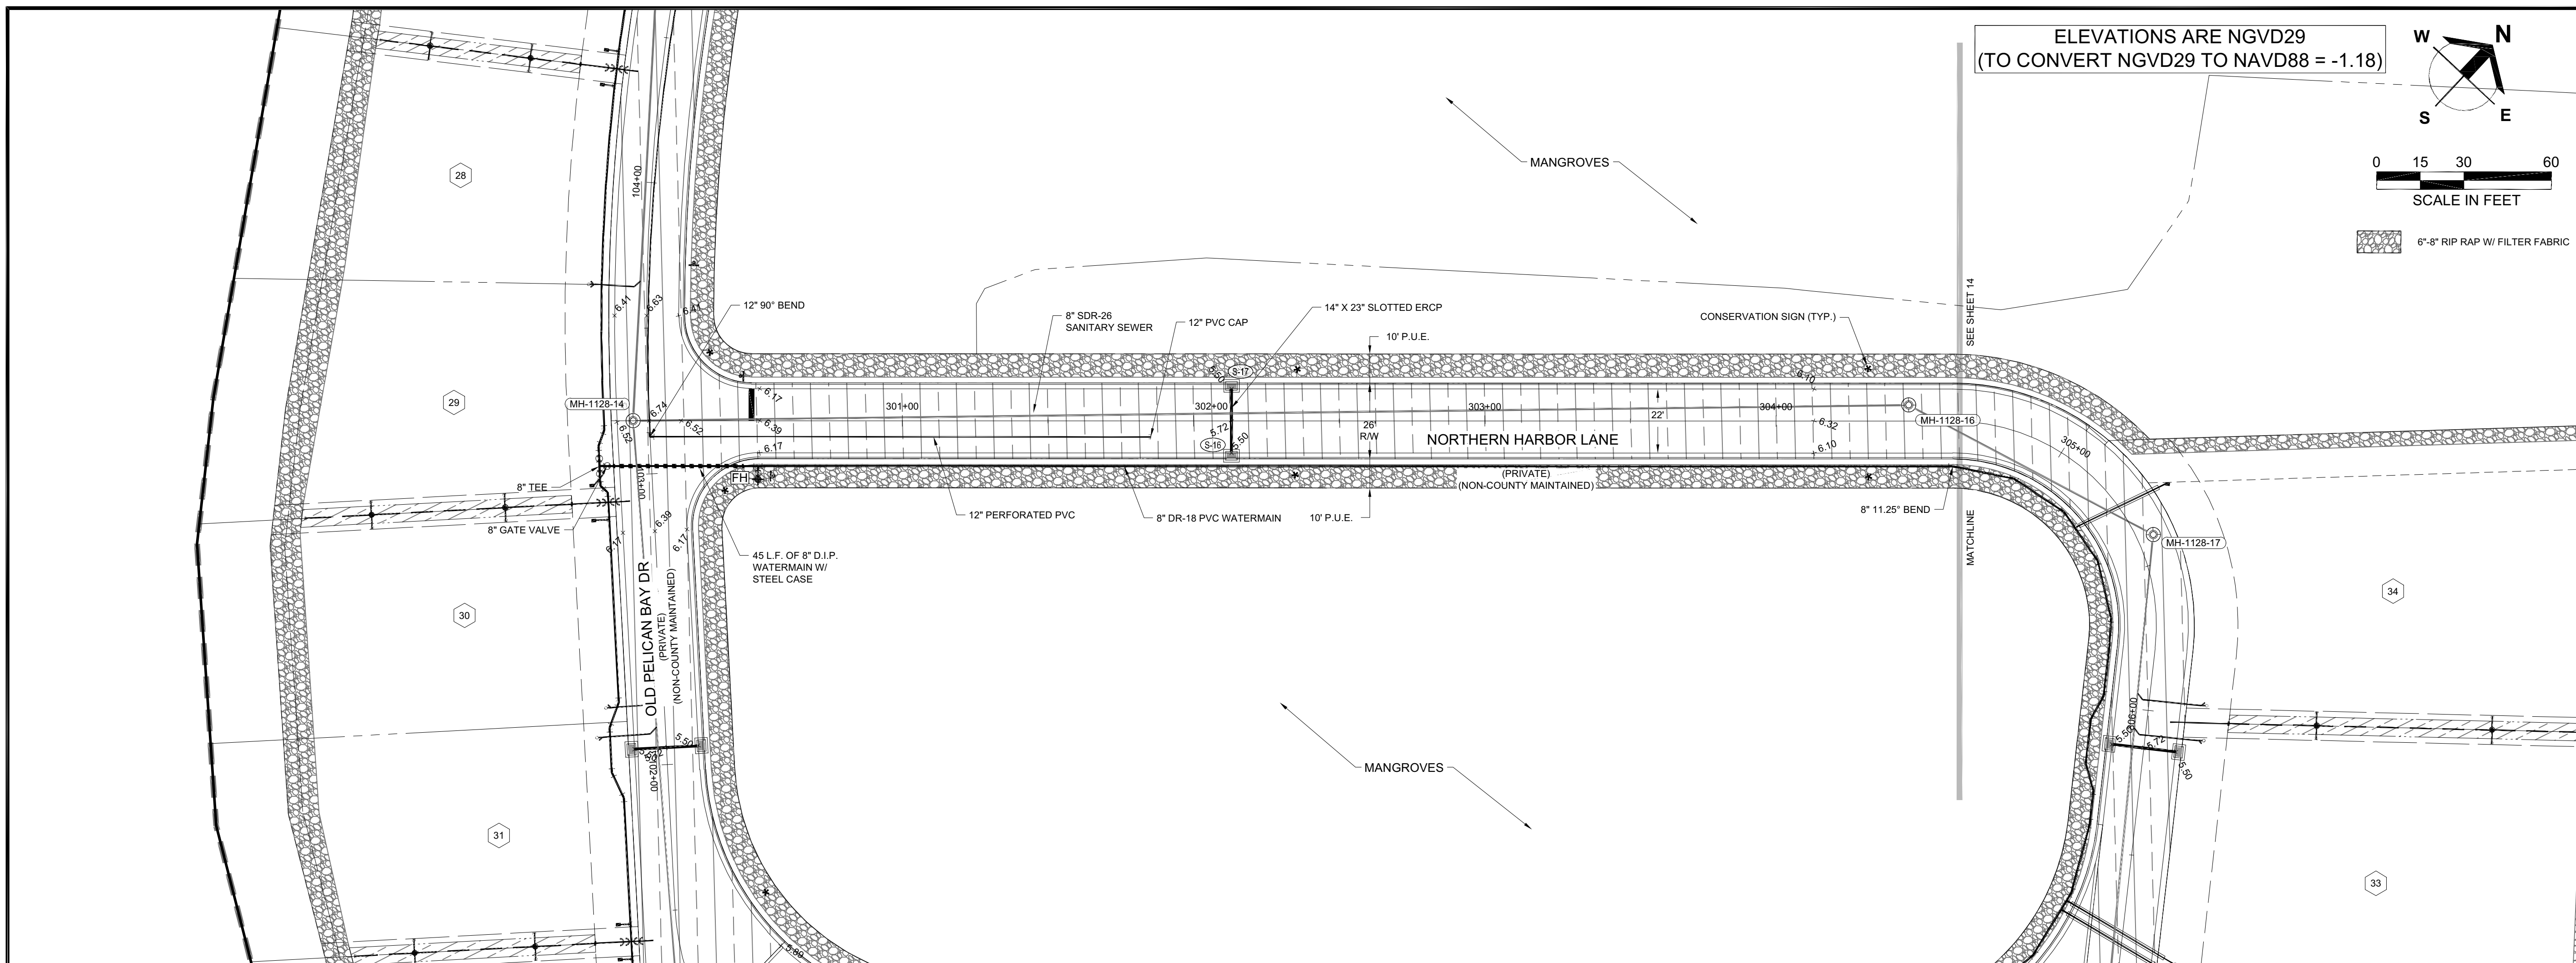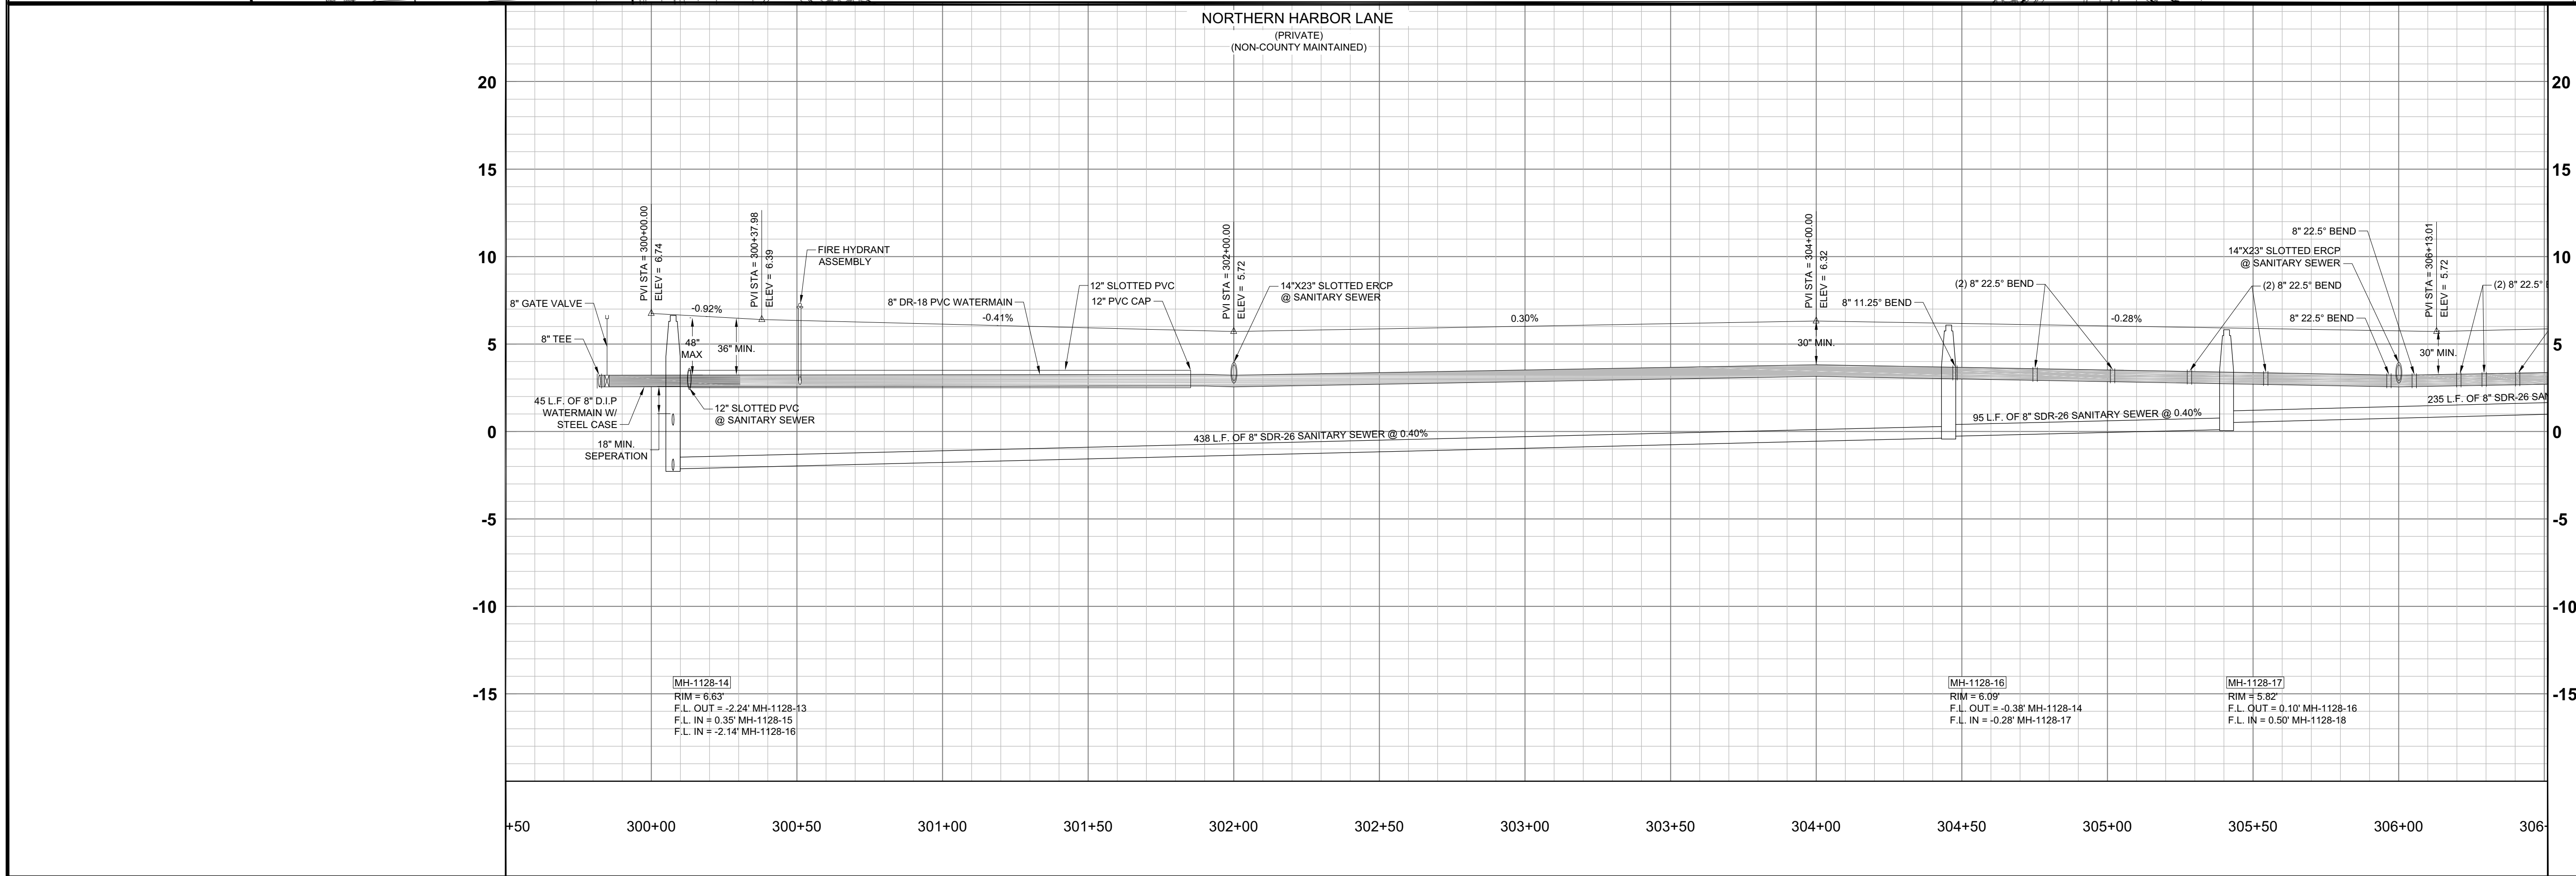

Barraco
and Associates, Inc.
CIVIL ENGINEERING - LAND SURVEYING
LAND PLANNING
www.barraco.net
2271 MCGREGOR BLVD., SUITE 100
POST OFFICE DRAWER 2800
FORT MYERS, FLORIDA 33902-2800
PHONE (239) 461-3170
FAX (239) 461-3169
FLORIDA CERTIFICATES OF AUTHORIZATION
ENGINEERING 7995 - SURVEYING LB-6940

PREPARED FOR

SIESTA V
LAND TRUST

PROJECT DESCRIPTION

SIESTA V
142.31± ACRES IN
SECTIONS 12 & 13
TOWNSHIP 46 S., RANGE 23 E.
LEE COUNTY, FLORIDA

ENGINEER OF RECORD
CARL A. BARRACO, P.E., FOR THE FIRM
FLORIDA P.E. NO. 38536 - CARLB@BARRACO.NET

DRAWING NOT VALID WITHOUT SEAL, SIGNATURE AND DATE
© COPYRIGHT 2022, BARRACO AND ASSOCIATES, INC.
REPRODUCTION, CHANGES OR ASSIGNMENTS ARE PROHIBITED

FILE NAME J:\21352\DWG\DWG
LOCATION J:\21352\DWG\DWG
PLOT DATE THU, 12-29-2022 - 4:52 PM
PLOT BY CHRIS PAULY

CROSS REFERENCED DRAWINGS

PLAN REVISIONS


PLAN STATUS

APPROVAL SUBMITTAL PLANS
12/29/2022

PLAN AND PROFILE
NORTHERN HARBOR LN
STA: 300+00 TO 304+50

PROJECT / FILE NO. **21352**

SHEET NUMBER **13**

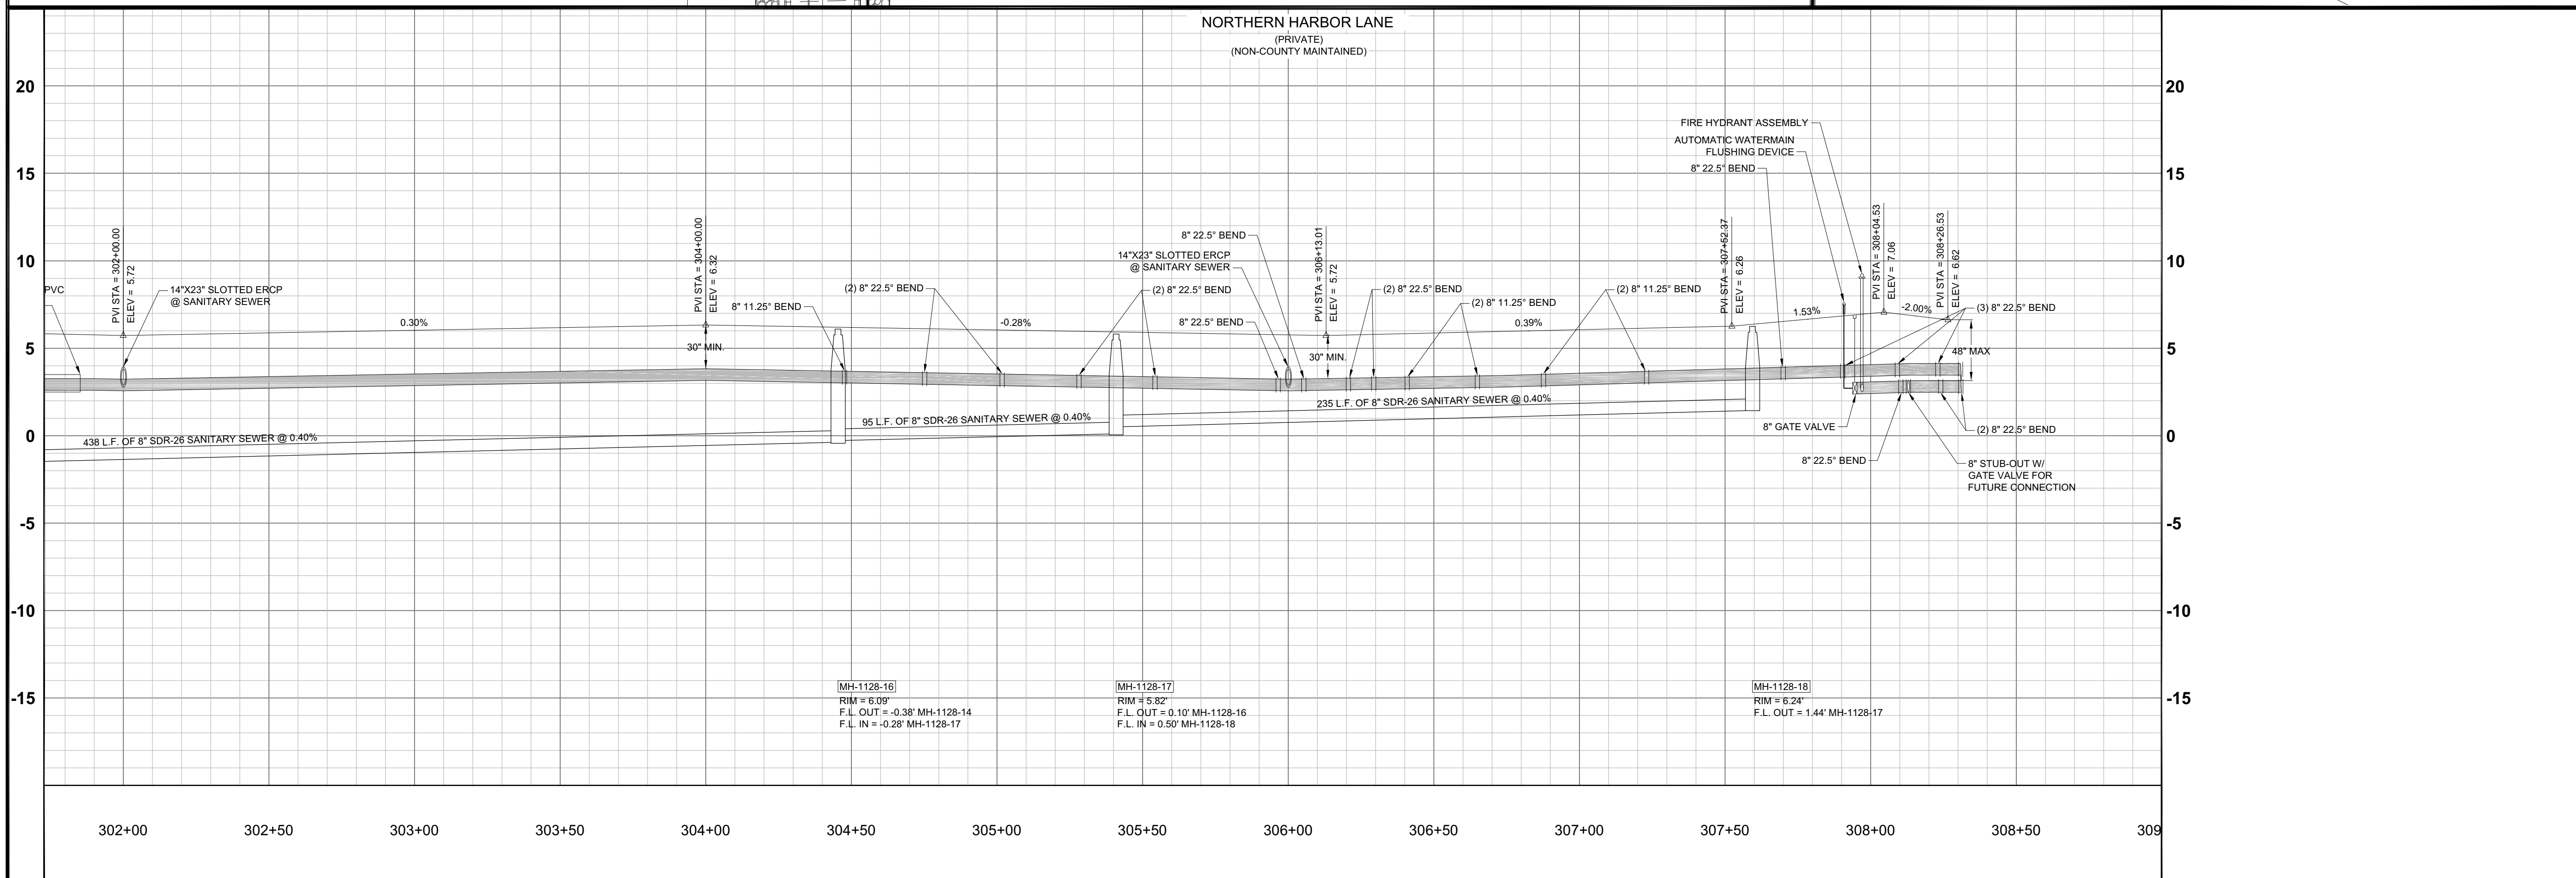

Barraco and Associates, Inc. CIVIL ENGINEERING - LAND SURVEYING LAND PLANNING	
www.barraco.net	
2271 Mcgregor Blvd., Suite 100 Post Office Drawer 2800 Fort Myers, Florida 33902-2800 Phone (239) 461-3170 Fax (239) 461-3169	
FLORIDA CERTIFICATES OF AUTHORIZATION ENGINEERING 7995 - SURVEYING LB-6940	
PREPARED FOR	
SIESTA V LAND TRUST	
PROJECT DESCRIPTION	
SIESTA V 142.31± ACRES IN SECTIONS 12 & 13 TOWNSHIP 46 S., RANGE 23 E. LEE COUNTY, FLORIDA	
ENGINEER OF RECORD	
CARL A. BARRACO, P.E., FOR THE FIRM FLORIDA P.E. NO. 38536 - CARLB@BARRACONET	
DRAWING NOT VALID WITHOUT SEAL, SIGNATURE AND DATE © COPYRIGHT 2022, BARRACO AND ASSOCIATES, INC. REPRODUCTION, CHANGES OR ASSIGNMENTS ARE PROHIBITED	
FILE NAME	21352D30B.DWG
LOCATION	J:\21352\DWG\DOI\
PLOT DATE	THU. 12-29-2022 - 4:53 PM
PLOT BY	CHRIS PAULY
CROSS REFERENCED DRAWINGS	
PLAN REVISIONS	
PLAN STATUS	
APPROVAL SUBMITTAL PLANS 12/29/2022	
PLAN AND PROFILE NORTHERN HARBOR LN STA: 304+50 TO 308+16	
PROJECT / FILE NO.	SHEET NUMBER
21352	14

