
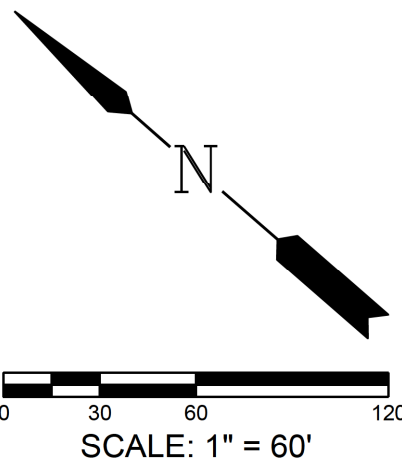


Exhibit C

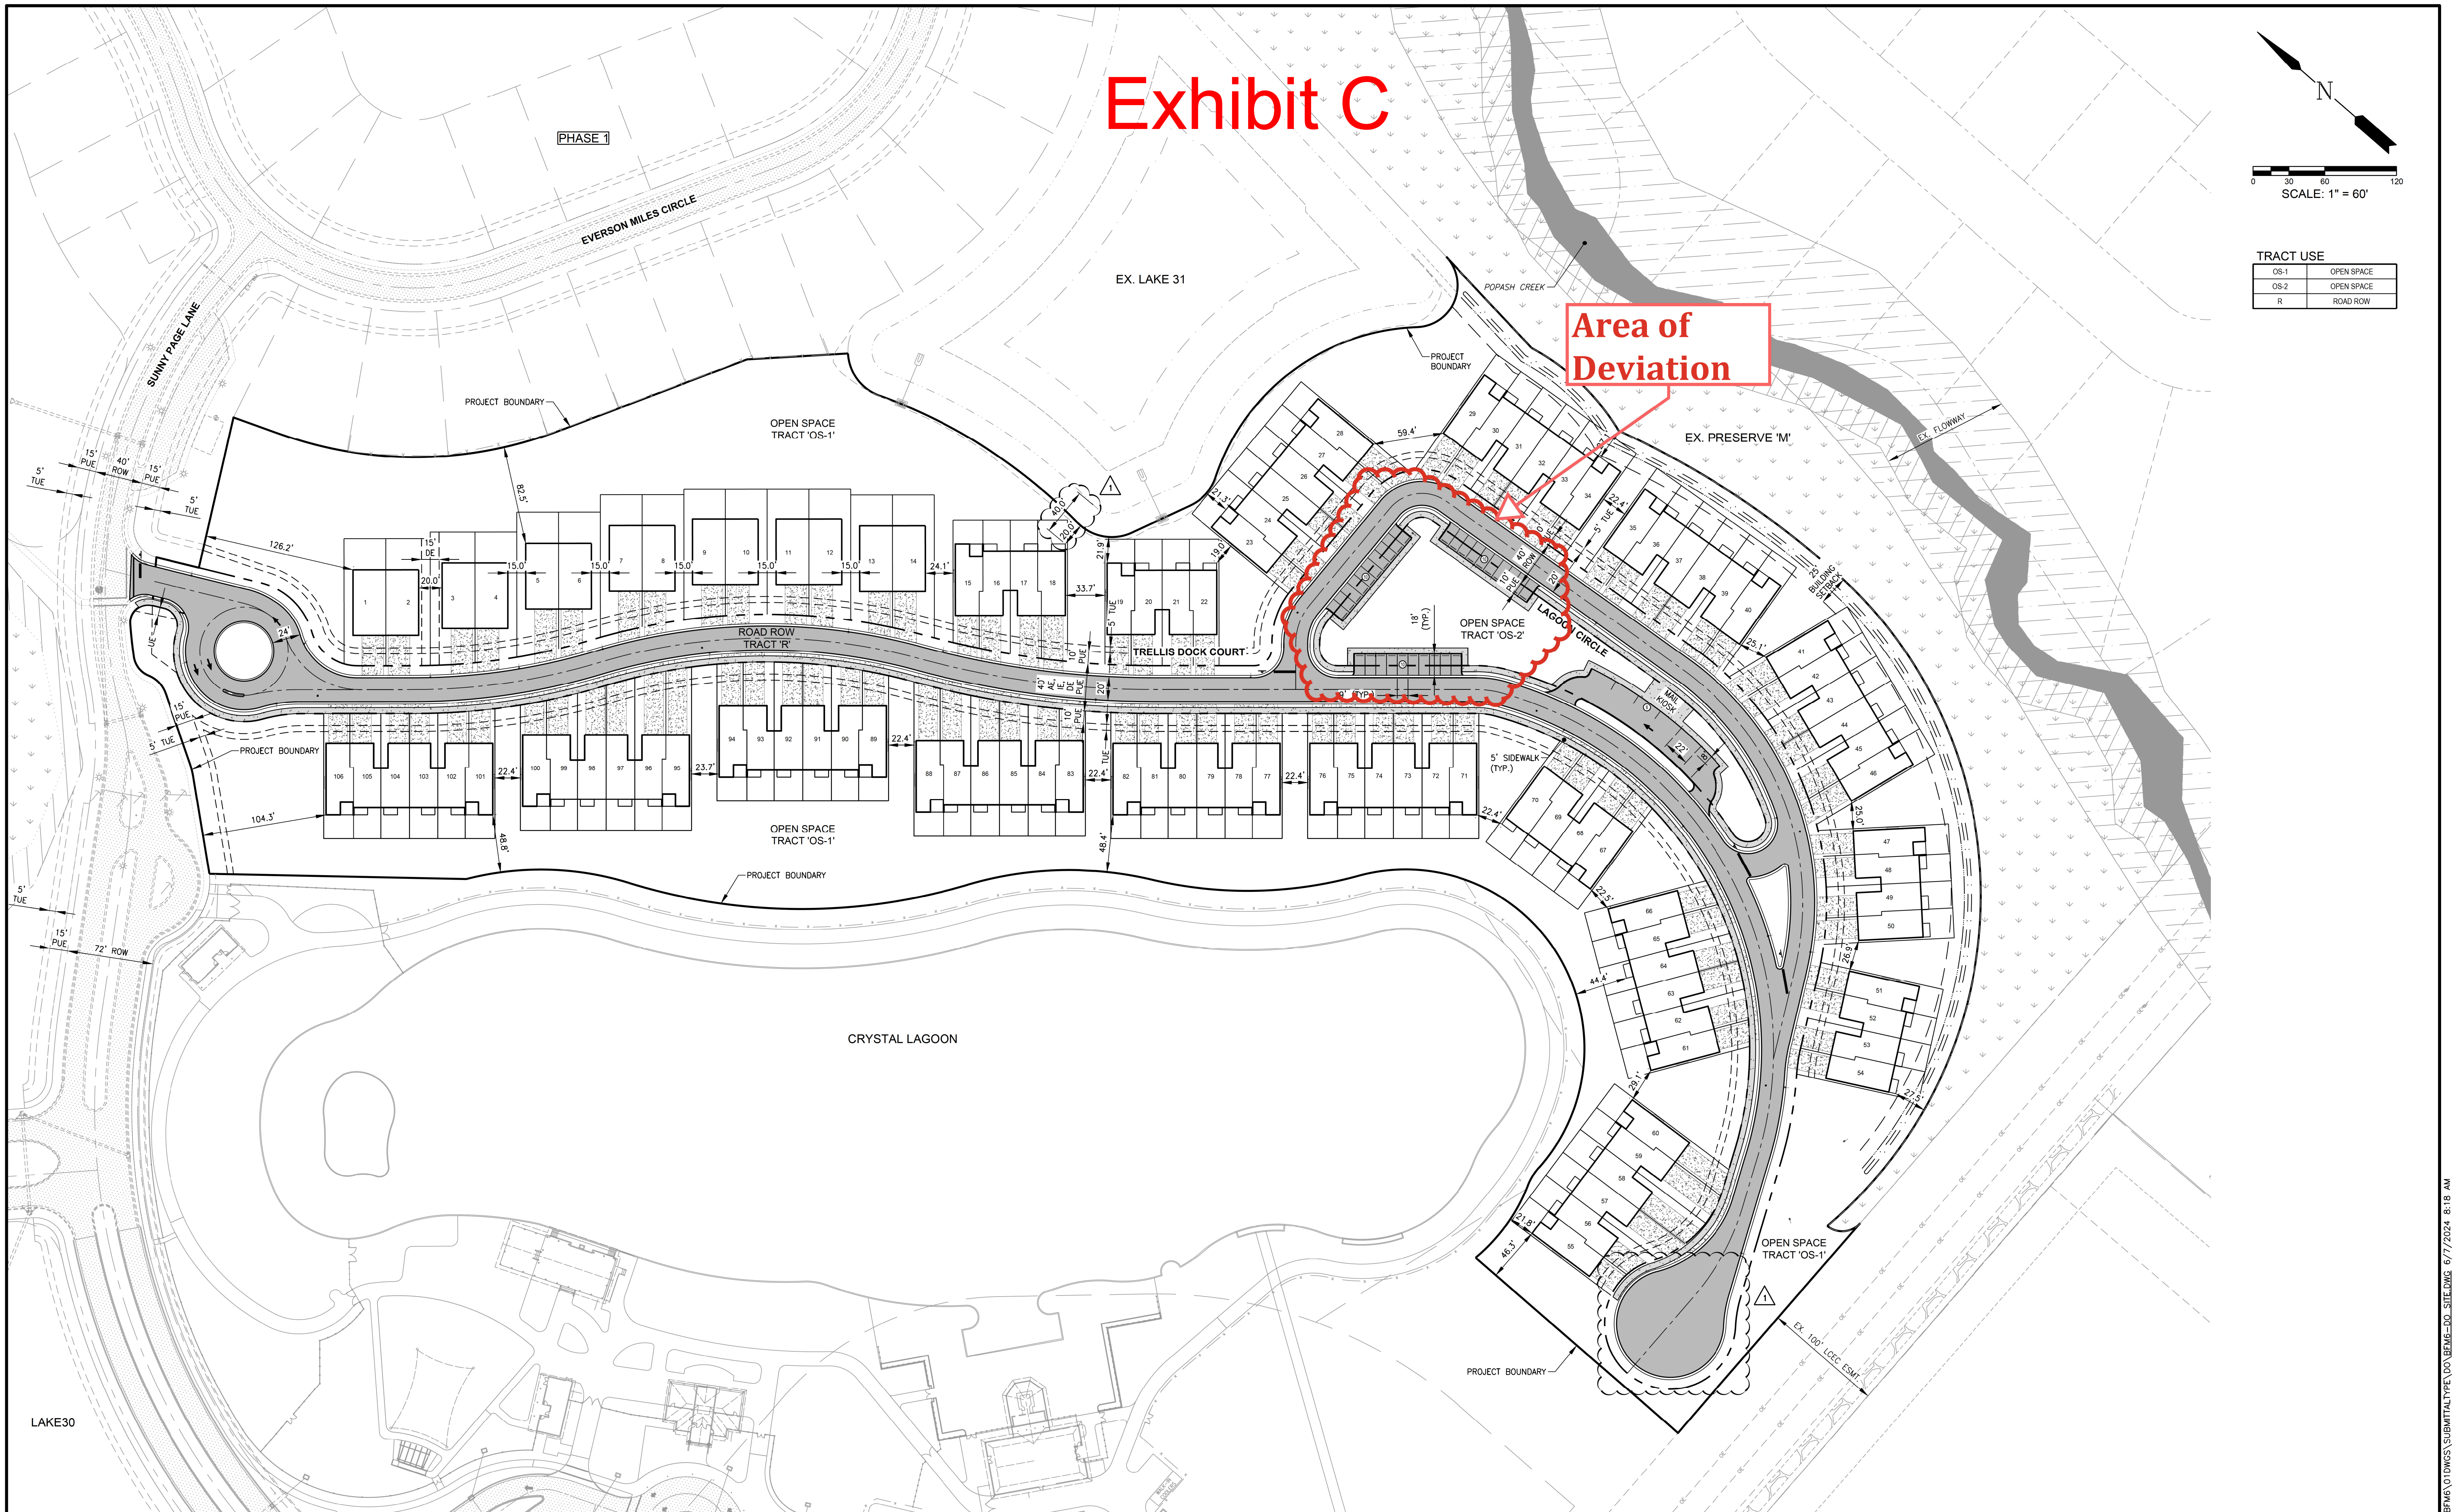

TRACT USE	
OS-1	OPEN SPACE
OS-2	OPEN SPACE
R	ROAD ROW

EX. PAVEMENT

PROP. PAVEMENT

EX. SIDEWALK

PROP. SIDEWALK/CONCRETE

EX. PRESERVE

EX. WETLAND / UPLAND BUFFER AREA

EX. FLOWWAY

DE

ESMT

LME

PUE

TE

DRAINAGE EASEMENT

EASEMENT

LAKE MAINTENANCE EASEMENT

PUBLIC UTILITY EASEMENT

TECHNOLOGY EASEMENT

1	06/2024	REVISED PER COUNTY COMMENTS DATED 05/14/2024	D.C.M.
Revision	Date	Description	By

DESIGNED BY: B.B.

DRAWN BY: D.C.M.

APPROVED: M.J.D.

JOB CODE: BFM6

SCALE: 1" = 60'

 **GradyMinor**

Civil Engineers • Land Surveyors • Planners • Landscape Architects

Cert. of Auth. EB 0005151 Cert. of Auth. LB 0005151

Bonita Springs: 239.947.1144 www.GradyMinor.com Fort Myers: 239.690.4380

BRIGHTWATER PHASE 6

MASTER SITE PLAN

ELEVATIONS SHOWN HEREON ARE BASED UPON NORTH AMERICAN VERTICAL DATUM 1988 (NAVD '88)
CONVERSION FACTOR TO NATIONAL GEODETIC VERTICAL DATUM 1929 (NGVD '29) IS (+)1.158

MICHAEL J. DELATE, P.E.
FLORIDA P.E. LICENSE NO. 49442

MUNICIPALITY: LEE COUNTY
SEC./TOWNSHIP/RNG 16/43S/25E
DATE: MARCH 2024
SUBMITTAL TYPE: DO
SHEET 5 OF 13