


Drawing Log: 11/21/19 (AKS) 1/13/20 (AKS) 2/22/22 (AKS) 10/7/22 (KJC) 1/15/25 (KJC) 3/12/25 (AKS) 4/10/25 (AKS) XX/XX/XX (XXX)
Andre K. Simpson, Moore and Spence Architects 7/24/2019 10:16 AM 25001-A02-1-Noted FP.dwg


GENERAL SYMBOLS:

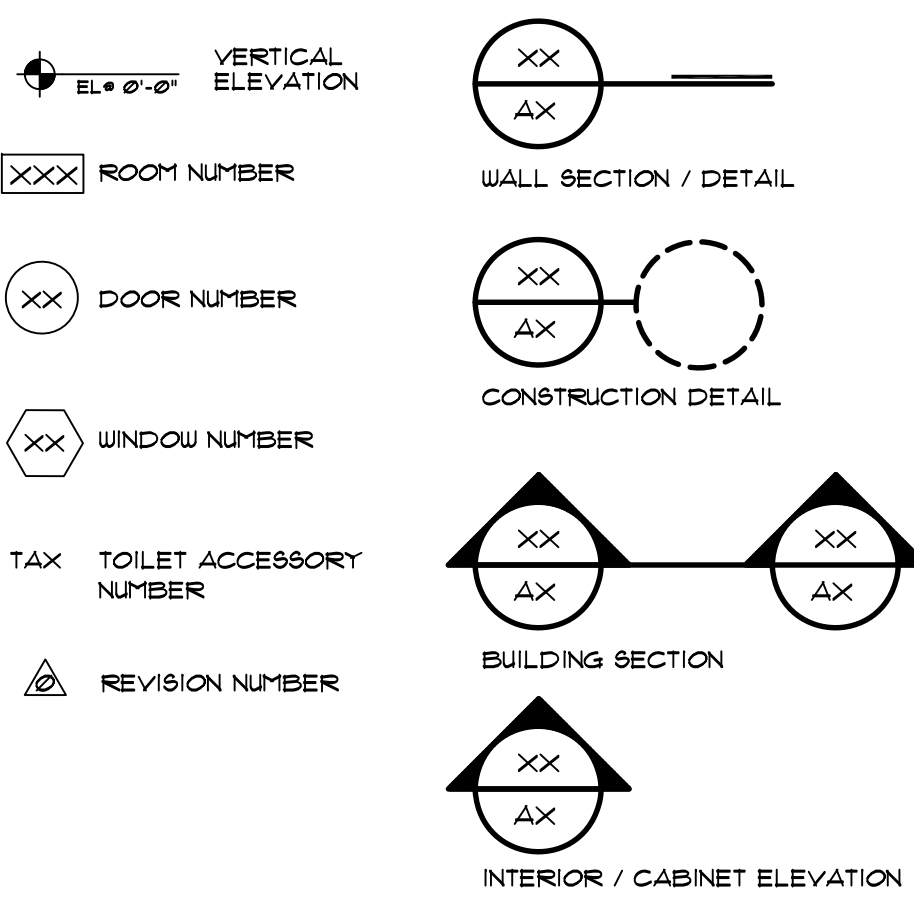


KEY PLAN NOTES:

GC TO PATCH & SEAL EXISTING WALL WHERE REQUIRED TO MAINTAIN RATING.

FLOOR PLAN SYMBOLS:

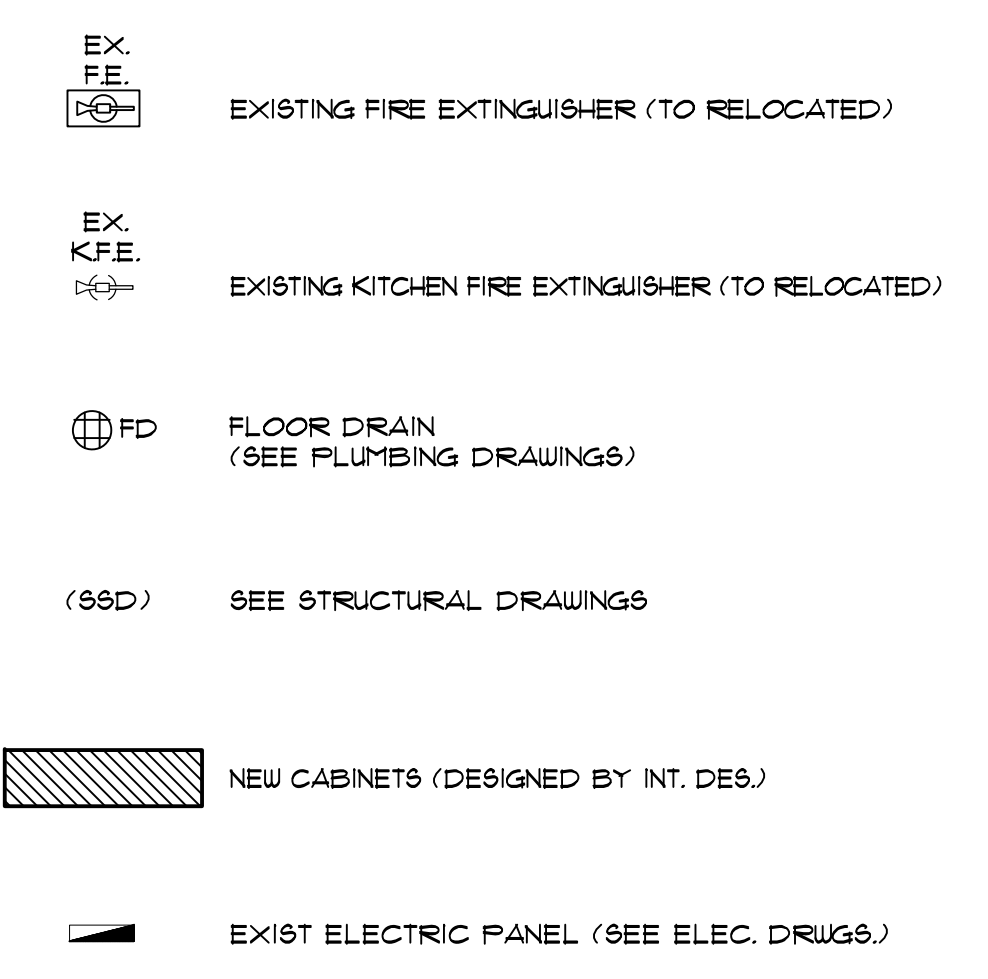

FLOOR PLAN LEGEND:

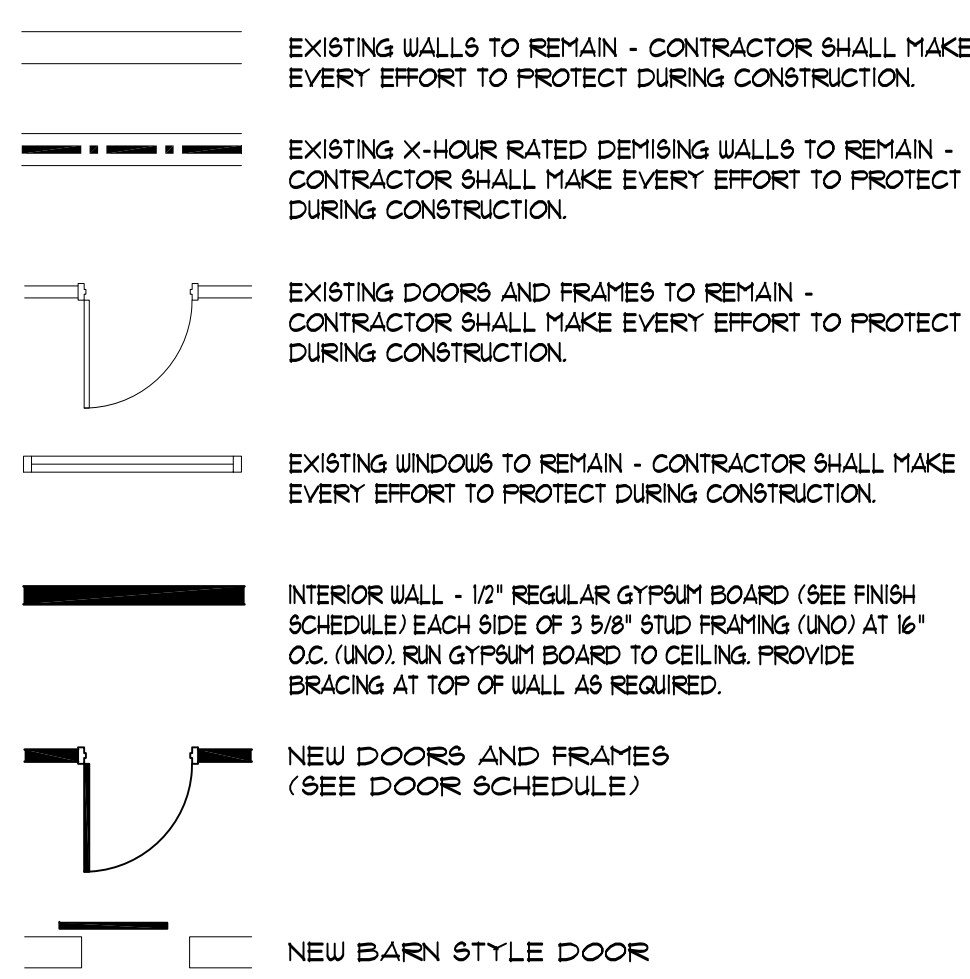

SET NO.

REVISIONS:
XX/XX/XX (XXX)
(REVISION DEF)

MSA MOORE & SPENCE ARCHITECTS, P.A.
12613 NEW BRITTANY BLVD.
FORT MYERS, FLORIDA 33907
(239) 278-3520 FAX (239) 278-3519
AA # 0003069

PRELIMINARY
NOT FOR
CONSTRUCTION

McGREGOR'S PUBLIC HOUSE
FORT MYERS, FLORIDA
PROPOSED FLOOR PLAN / SYMBOLS /
LEGEND / NOTES

JOB No:
25001
4/10/25

SHEET No:
A2.1


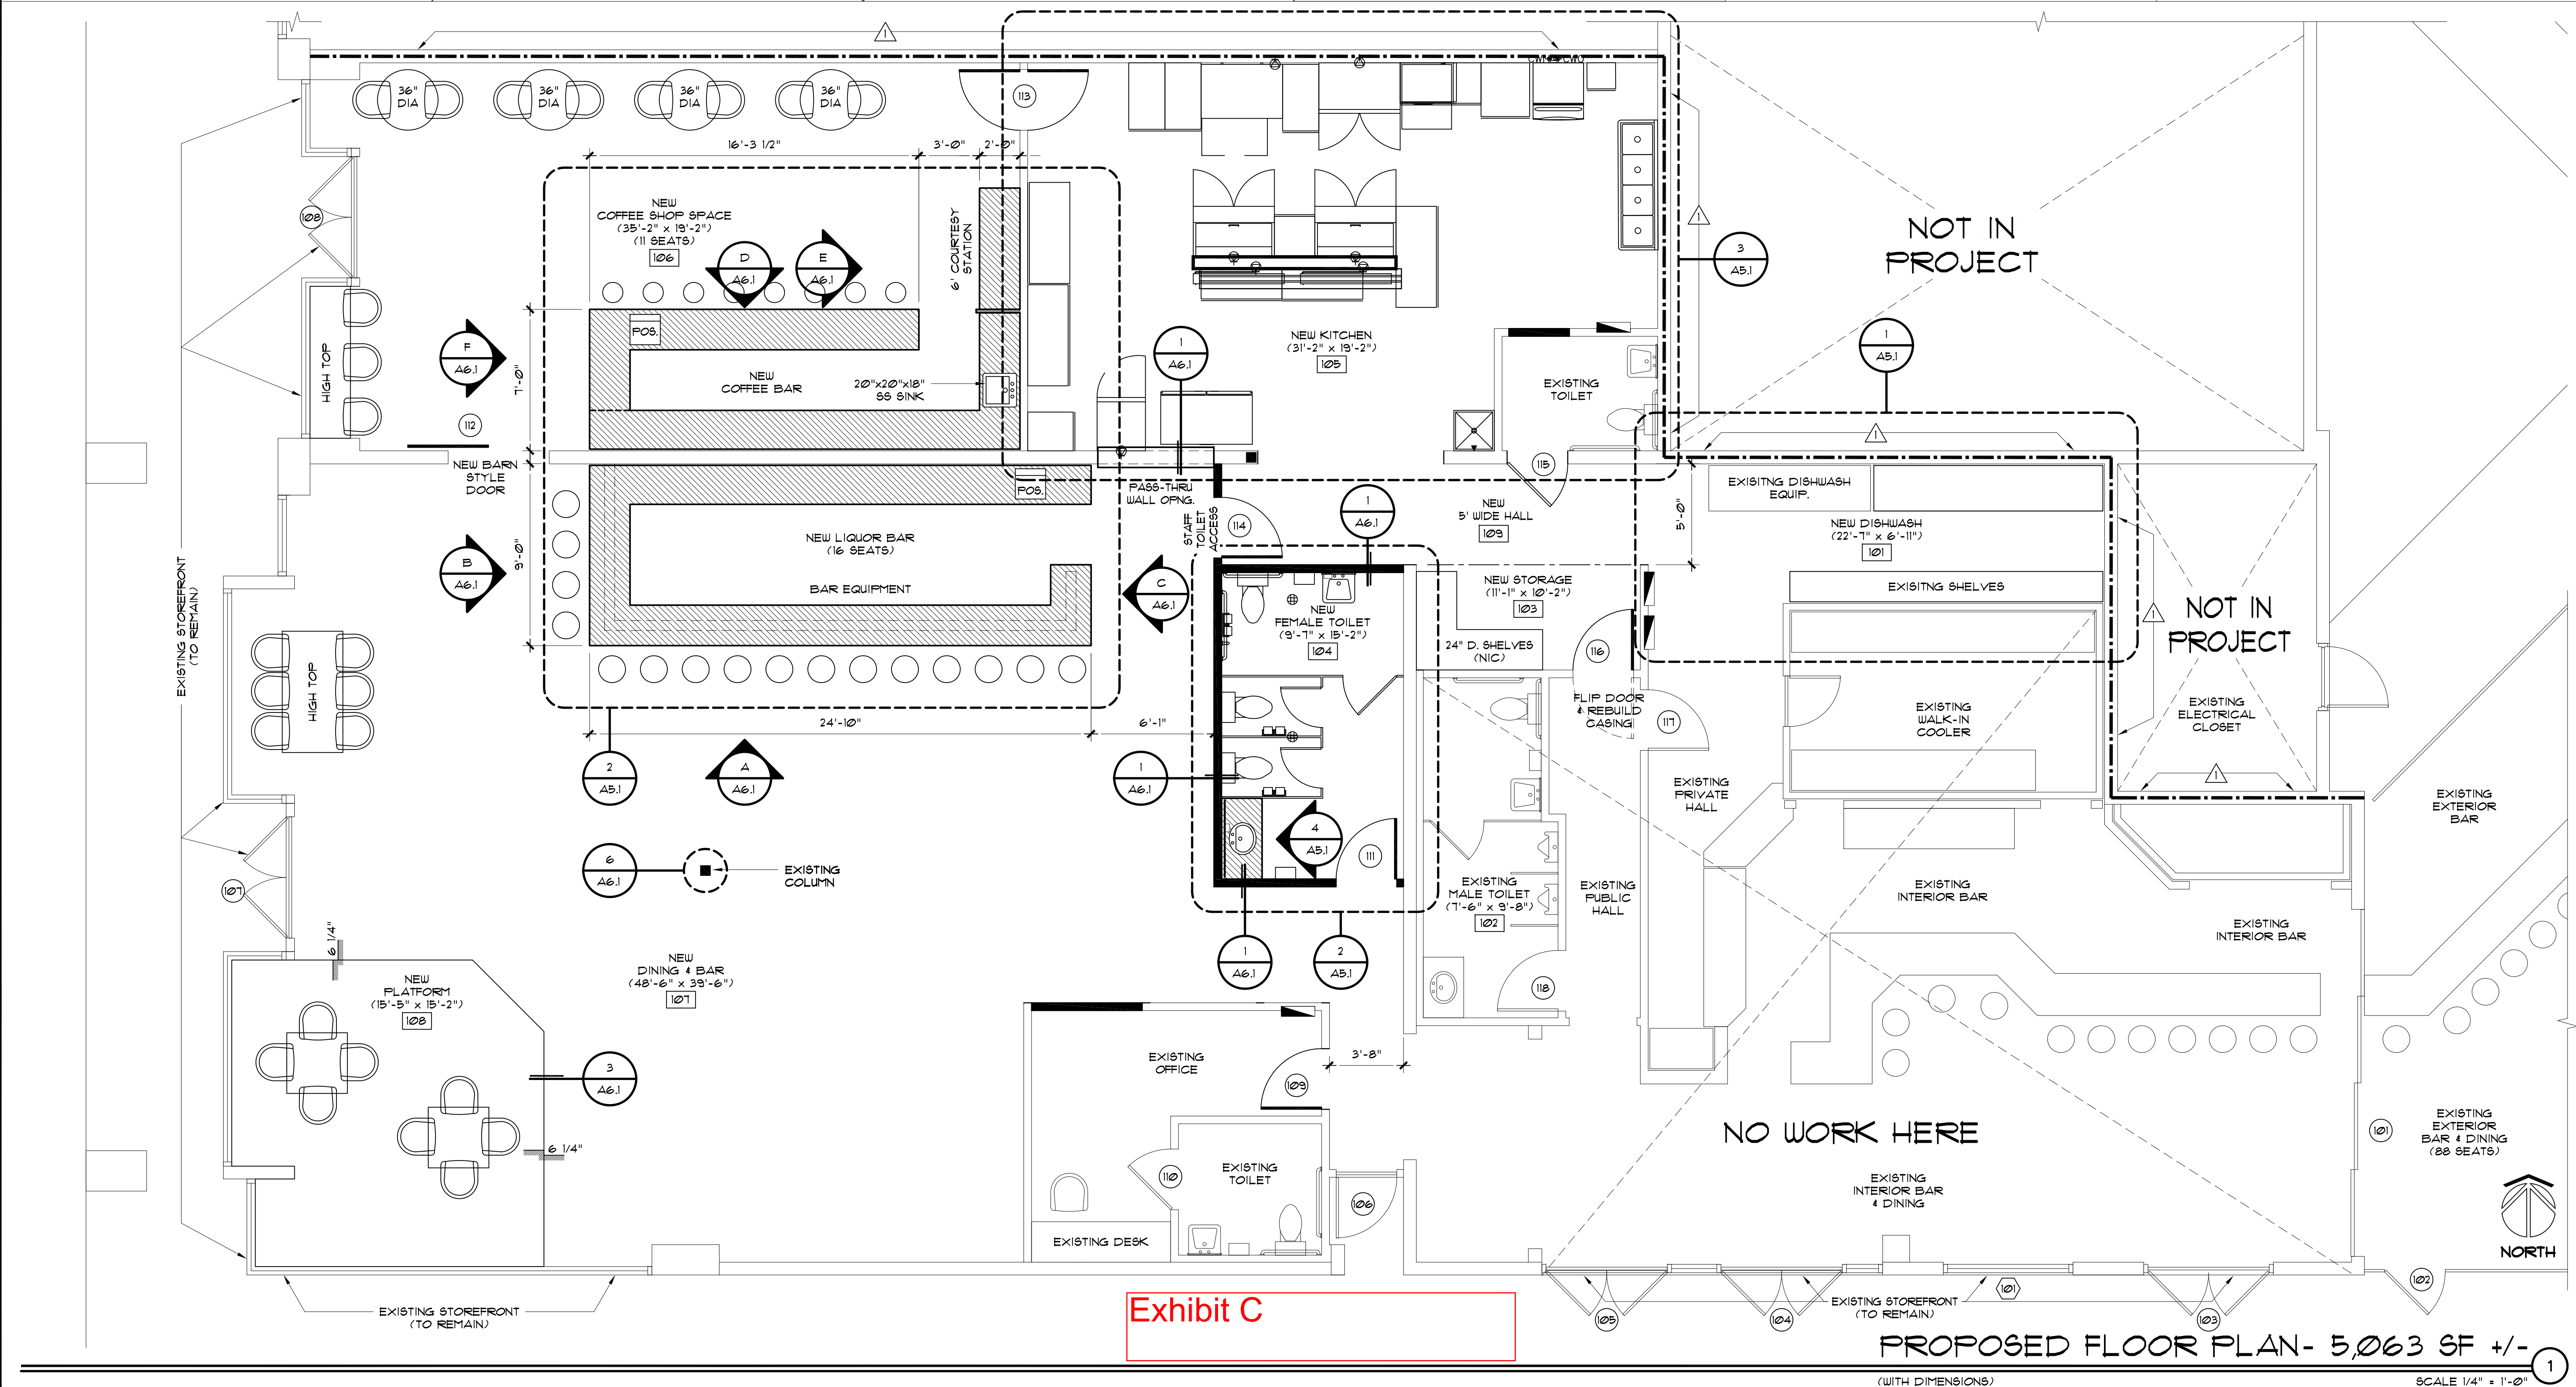


Exhibit C

PROPOSED FLOOR PLAN- 5,063 SF +/-

(WITH DIMENSIONS)

SCALE 1/4" = 1'-0"

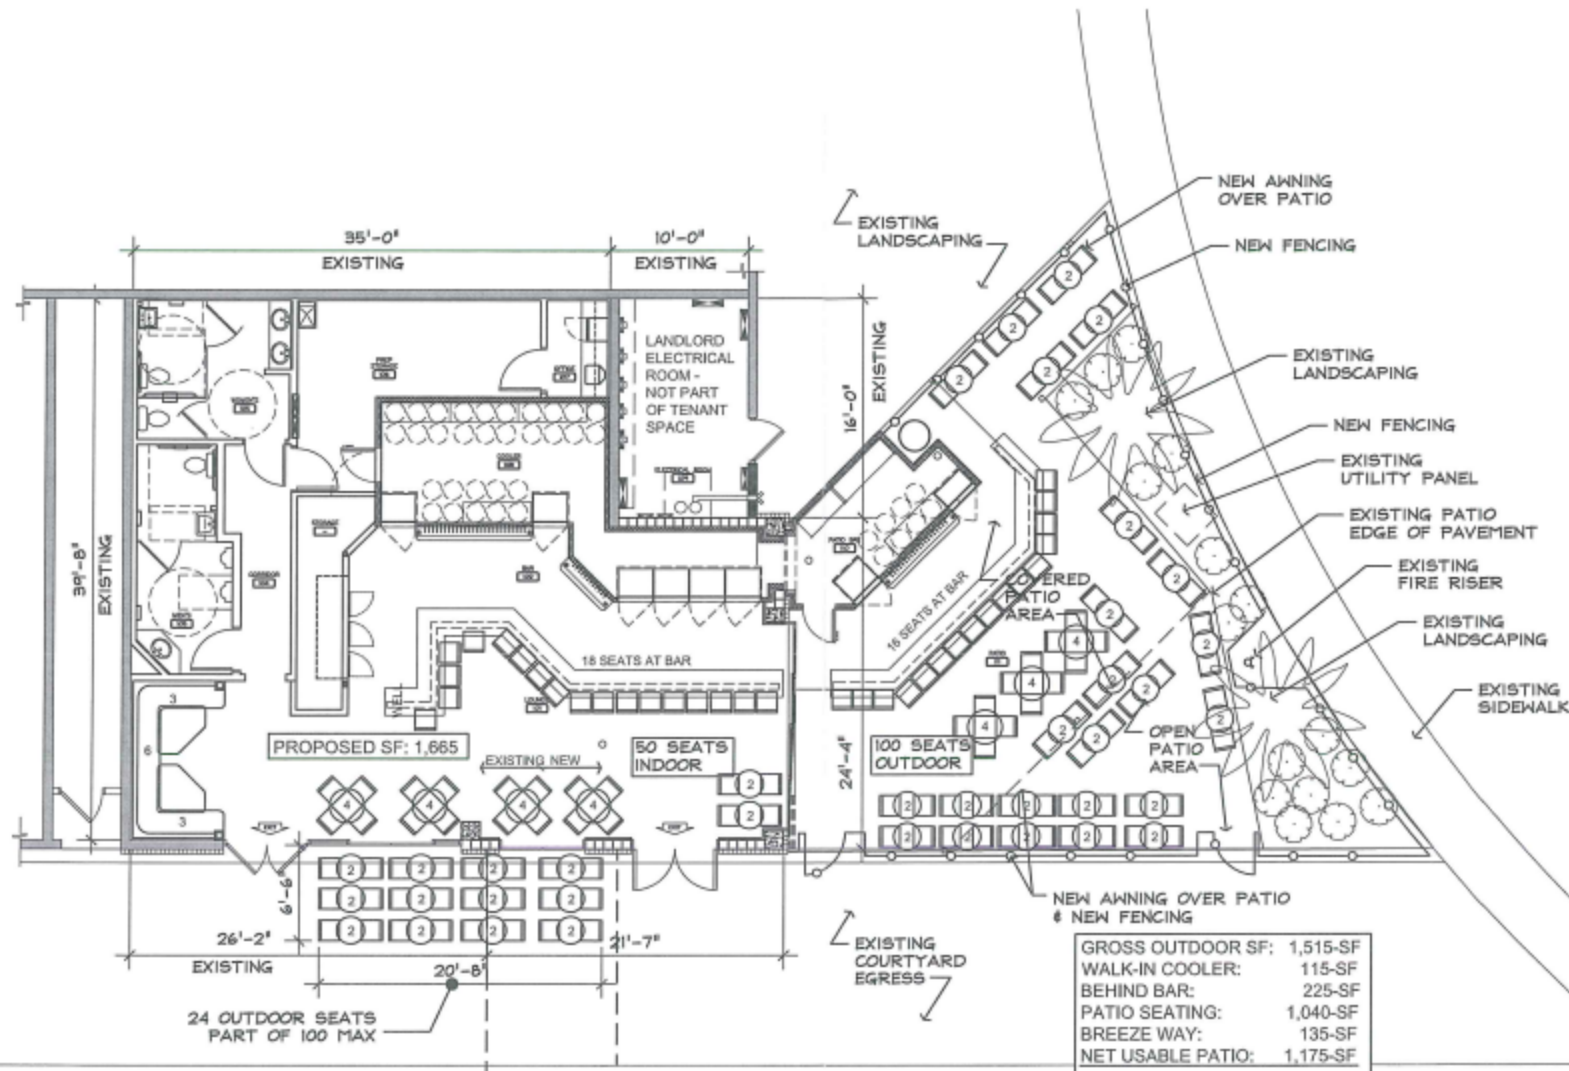

PROPOSED World of Beer

1"=1'-0"

WOB @ BELL TOWER 03-08-11

APPROVED Plan

Subject to Case # COP2011-00034

Date 3/23/2011

APPROVED
3/23/2011
DEVELOPMENT
1-00034

NOT FOR CONSTRUCTION