




**MAPS for
CASE #ADD2008-00136**

SCHEDULE OF USES

LAND USE	TRACT A	TRACT B	TRACT C	TRACT D
Animal Clinic (d)	X	X	X	X
Animal Kennel (d)	X	X	X	X
Automatic Teller Machine (ATM)	X	X	X	X
Auto Parts Store, no installation service	X	X	X	X
Auto Repair and Service	X	X	X	X
Group I				
Section 1001.02				
Automobile Service Station, Limited	X	X	X	X
Banks and Financial Establishments	X	X	X	X
Bar or Lounge	X	X	X	X
Bar or Lounge Lounge	X	X	X	X
Boat Parts Store, no installation service	X	X	X	X
Broadcasting Studio	X	X	X	X
Commercial Radio and Television	X	X	X	X
Section 647				
Business Services	X	X	X	X
Group Land Group II				
Section 1001.25				
Car Wash (d)	X	X	X	X
Cleaning and Maintenance Services	X	X	X	X
Section 1001.07				
Clothing Store, General	X	X	X	X
Section 1001.06				
Clubs	X	X	X	X
Commercial, Fraternal, Membership				
Organization, Section 611	X	X	X	X
Consumption of Premises 2	X	X	X	X
Section 222.02				
Conference Food and Beverage Sales (d)	X	X	X	X
Day Care Center	X	X	X	X
Child and/or Adult				
Section 614				
Drycleaning Facility	X	X	X	X
For any permitted use	X	X	X	X
Drugstore	X	X	X	X
Automobile Service Station, Limited	X	X	X	X
Exercycle	X	X	X	X
Water Recreation				
Section 616				
Food Store	X	X	X	X
Group Land II				
Section 1001.16				
Governmental Services	X	X	X	X
Standard Office Space	X	X	X	X
Hardware Store (d)	X	X	X	X
Health Care Facility	X	X	X	X
Group II				
Sections 524 and 1001.20				
Hotel, Toy and Game Store	X	X	X	X
Section 1001.21				
Household	X	X	X	X
Section 614				
Household/Office Furnishings	X	X	X	X
Group I and II				
Section 1001.22				
Insurance Companies	X	X	X	X
Section 1001.23				
Laundry or Dry Cleaning	X	X	X	X
Group I				
Section 1001.24				
Lawn and Garden Supply Store (d)	X	X	X	X
Section 629				
Music Store (d)	X	X	X	X
Night Club (d)	X	X	X	X
Non-store Retailers	X	X	X	X
All Groups				
Section 1001.30				
Offices - Medical	X	X	X	X
Package Store	X	X	X	X
Section 202.03				
Paint, Glue, and Wallpaper Store (d)	X	X	X	X
Parks, Public and Private (d)	X	X	X	X
Group I				
Section 1001.32				
Personal Services	X	X	X	X
All Groups				
Section 1001.33				
Pet Shop (d)	X	X	X	X
Pharmacy (d)	X	X	X	X
Recreation, Commercial	X	X	X	X
Group II and IV				
Section 1001.39				
Recreation Facilities	X	X	X	X
Personal, Private, Public (d)				
Religious Facilities	X	X	X	X
Section 537				
Repair Shop	X	X	X	X
Group Land II				
Section 1001.40				
Restaurant, Fast Food (d)	X	X	X	X
Restaurants, Standard	X	X	X	X
All Groups				
Section 1001.44				
Shops, Commercial	X	X	X	X
Section 1001.45				
Self Service Fuel Pumps (d)	X	X	X	X
Accessory to a permitted use	X	X	X	X
Self Service Fuel Pump Station (d)	X	X	X	X
Signs	X	X	X	X
Prepared name conformity with the				
Low County Sign Ordinance				
Section 1001.46				
Specialty Retail Shop	X	X	X	X
Groups I, II, III and IV				
Section 1001.47				
Stores	X	X	X	X
Section 1001.49				
Used Merchandise Stores	X	X	X	X
Groups I and II only				
Section 1001.54				
Variety Store (d)	X	X	X	X

* Not permitted in Southern 430 feet of Tract D

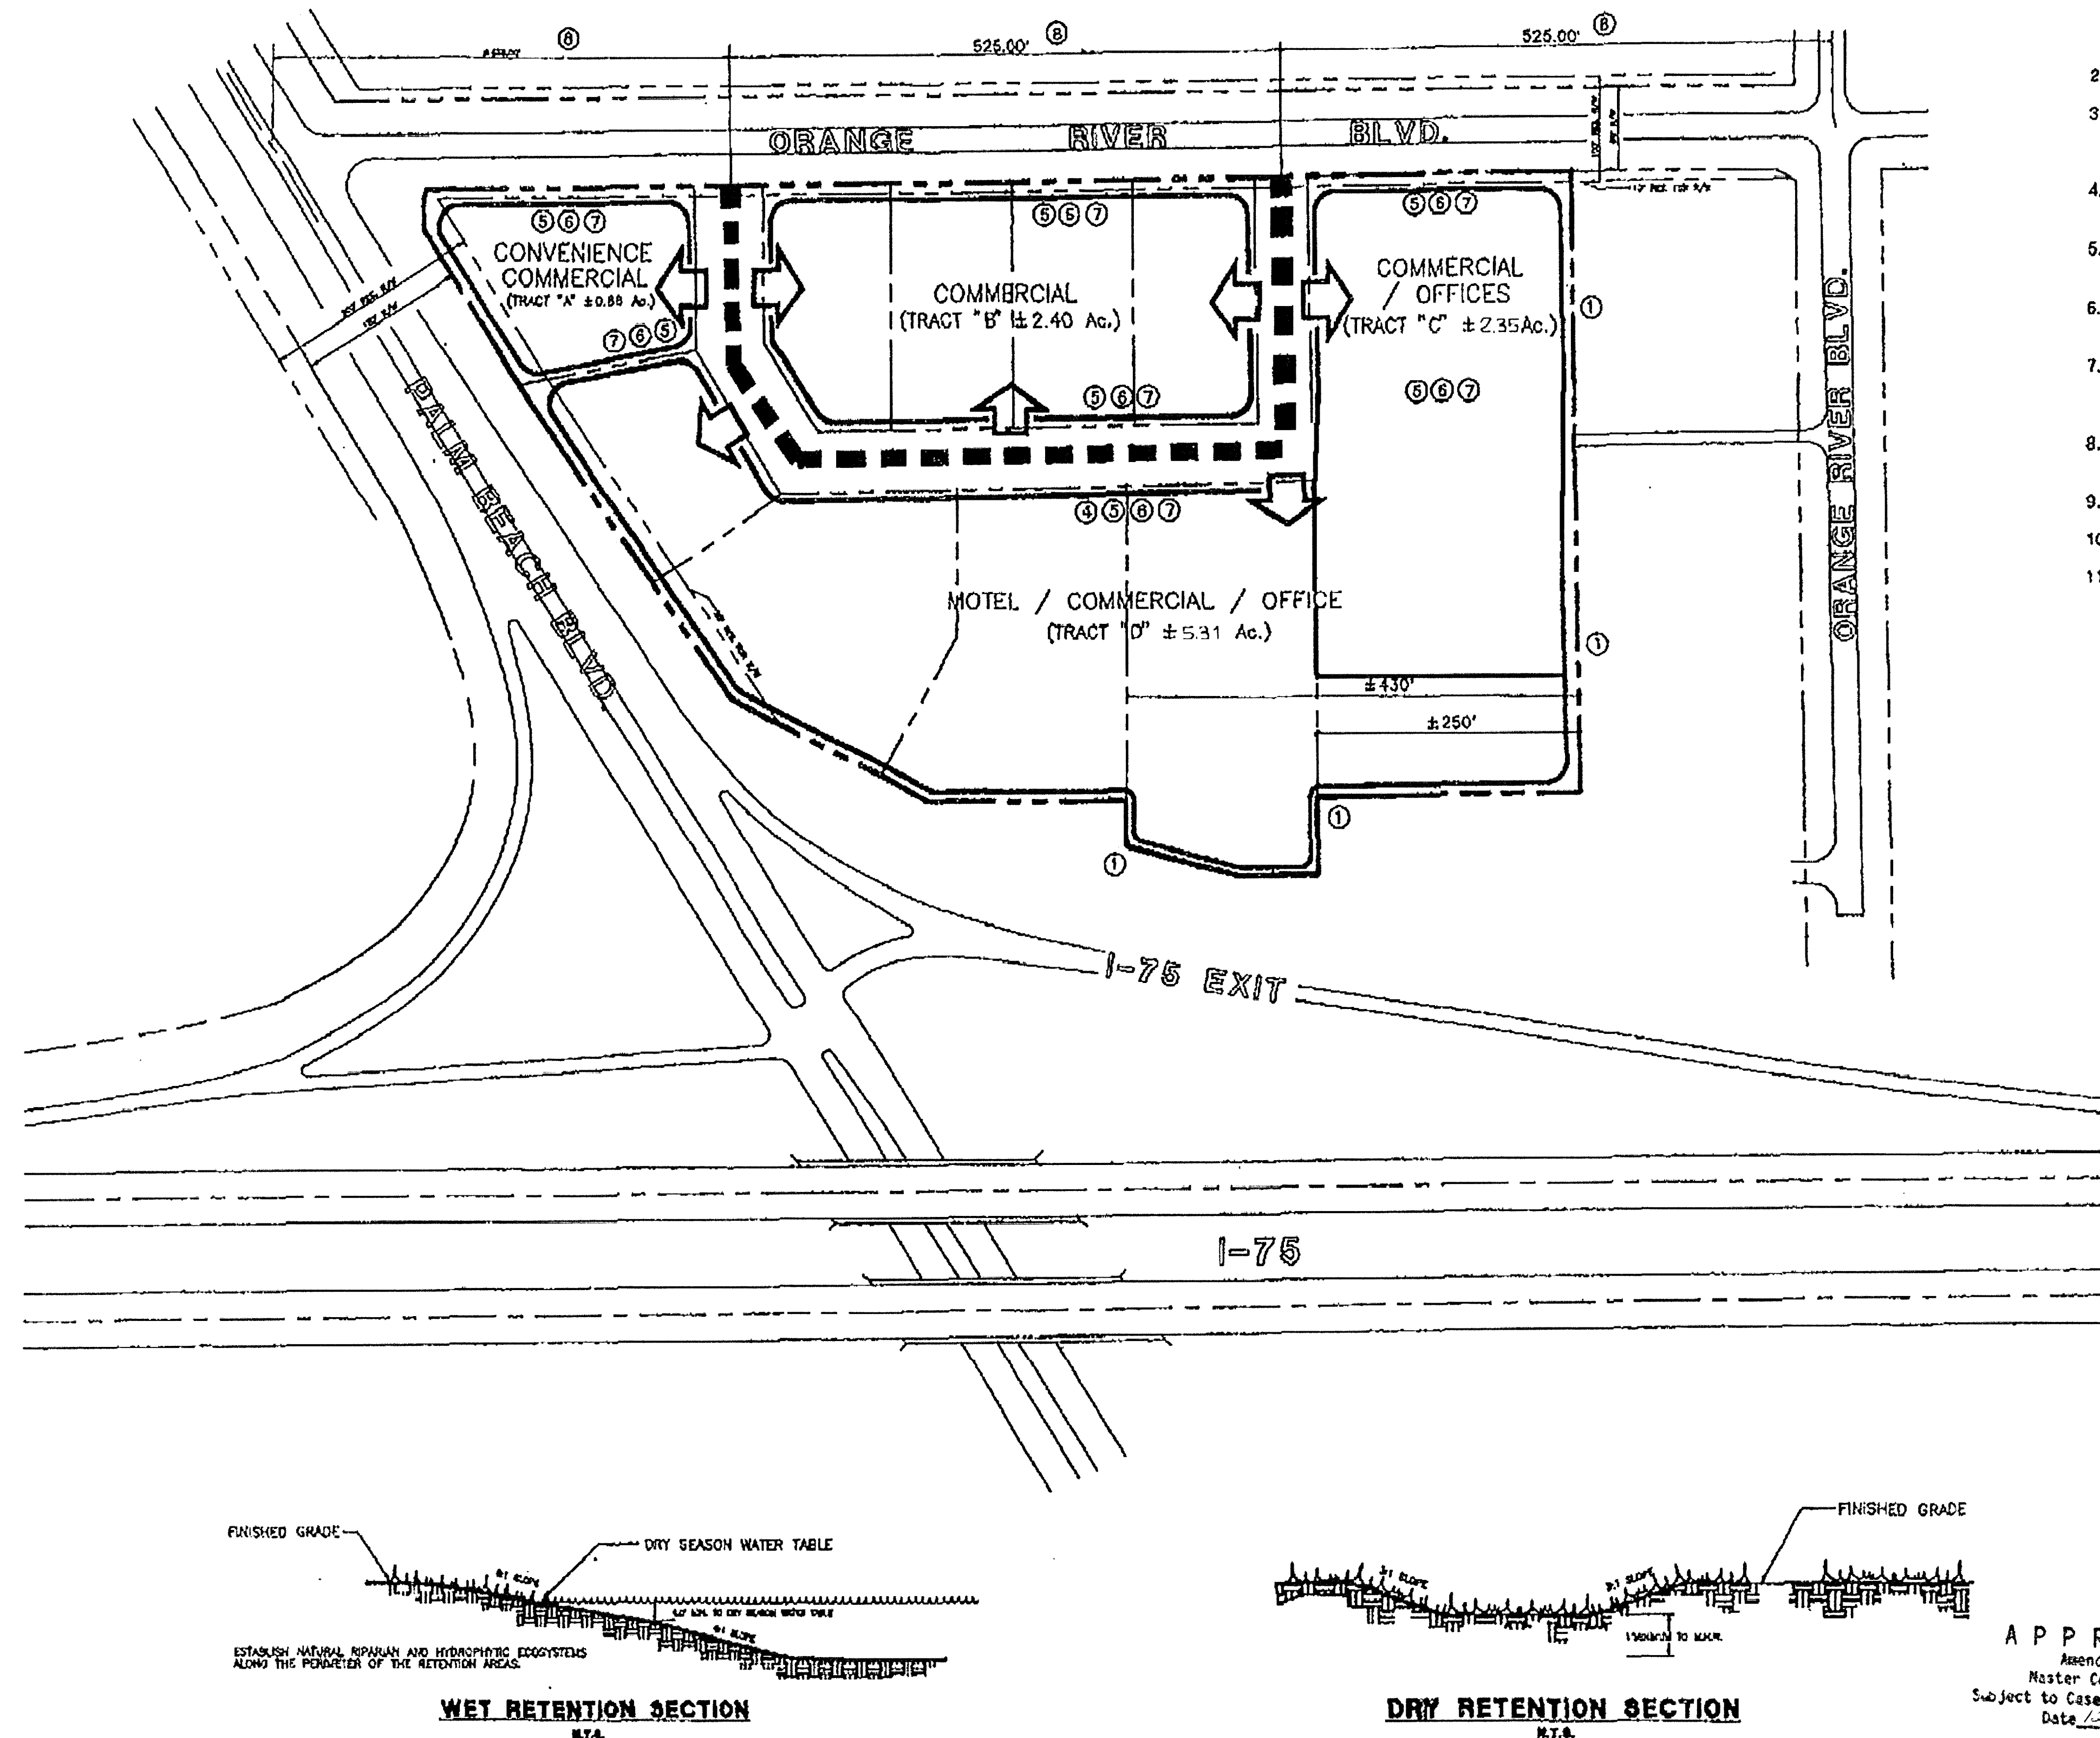

SCHEDULE OF DEVIATIONS

- Deviation from the requirement that all commercial and industrial uses shall provide a continuous visual screen of at least 8 feet in height along any lot line abutting a residential use (202.14.E.1 and also Table C-3), to allow an opaque vegetative covered fence 8 feet in height;
- Withdrawn;
- Deviation from the minimum setback from a structure to a water body of 25 feet (202.18.B.4.b.) to 0 feet to an architectural structure such as a gazebo, cabana, wooden deck, walkway, or foot bridge;
- Deviation from the minimum water retention excavation setbacks to a street right-of-way of 150 feet (509.C.4.) to 25 feet;
- Deviation from the minimum water retention excavation setbacks to a private property line of 50 feet (509.C.4.) to 25 feet;
- Deviation from the minimum water retention excavation setbacks to a private property line of 50 feet (509.C.4.) to 25 feet;
- Deviation from the requirement that a 4-foot fence be placed around excavations for water retentions when located less than 100 feet from any property under separate ownership (509.F), to require no fencing;
- Deviation from the minimum intersection separation of 660 feet along arterial streets (OSO Section C.3.h.), to ± 435 feet and ± 625 feet;
- Withdrawn;
- Withdrawn;
- Deviation from the requirement that the density of transient hotel/motel units to be calculated at 1,700 square feet per unit (514.B.4.), to permit the density of transient hotel/motel units to be calculated at 995 square feet per unit with a maximum of 120 units.

SITE DATA


LAND USE	TRACT	ACERAGE
1. Commercial/Office Hotel	A	± 0.326 Acres
Rooms and Square Footage:	B	60 Hotel Rooms
8,000 square feet		
2. Commercial	C	± 3.1 Acres
South 250 ft	D	
Rooms and Square Footage:		
2,000 square feet		
100 Hotel Rooms		
3. Commercial Remainder of D	D	± 4.64 Acres
Total Square Feet:		29,000 square feet
4. Road Right of Way		± 1.5 Acres
Total Site Area		± 12.5 Acres

GENERAL NOTES

- Maximum building height is 45' above grade for all buildings with the exception of a motel. If a motel is constructed the main portion of the building will not exceed 45', however, a cupola may be 82' above grade.
- The specific location of retention areas has not been determined. Retention areas will be incorporated into the Final Site Plan in compliance with applicable Lee County and SFVWMD Rules and Regulations.
- The exact location of the excavation/dike will be determined prior to Final Development Approval.
- The applicant will provide a Type "C" buffer along all property lines abutting residential uses. The buffer will include an eight (8) foot high fence and the number of trees and shrubs required for a Type "C" buffer.
- The lot lines depicted on this Master Concept Plan are intended to depict the preliminary arrangement of parcels within the project. Final lot dimensions will be presented at the time of final site plan approval. All lots will comply with the performance standard of the CC Zoning District.
- Preliminary plans call for a single building per lot, however, clusters of buildings may be placed on a single lot in compliance with applicable codes.
- The applicant will provide a Type "A" buffer along Orange River Boulevard. The buffer will include the number of trees and shrubs required for a Type "A" buffer.

APPROVED
Amendment to
Master Concept Plan
Subject to Case # ADD 2008-00136
Date 12/23/2008

SCALE: 1" = 100' - 0"

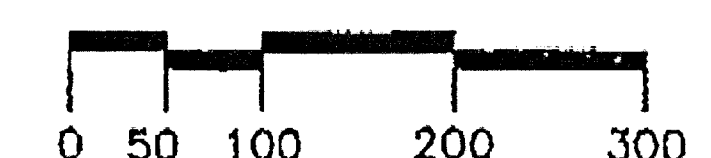

DATE: 12-12-88



PREPARED FOR:
MR. JAMES KINSEY
KINSEY ASSOCIATES, INC., REALTORS
2423 FIRST STREET FORT MYERS, FL 33901
(813) 334-1367

PREPARED BY:
DAVID M. JONES JR. & ASSOCIATES, INC.
PLANNERS AND LANDSCAPE ARCHITECTS
2207 FIRST STREET FORT MYERS, FL 33901
(813) 334-1361

ORANGE RIVER CENTRE


REVISIONS	DATE
SUFFICIENCY RESPONSE	03-07-88
SUFFICIENCY RESPONSE	06-22-88
REPORT RESPONSE	07-06-88

MAP-H

MASTER CONCEPT PLAN

RECEIVED
DEC 18 2008

COMMUNITY DEVELOPMENT

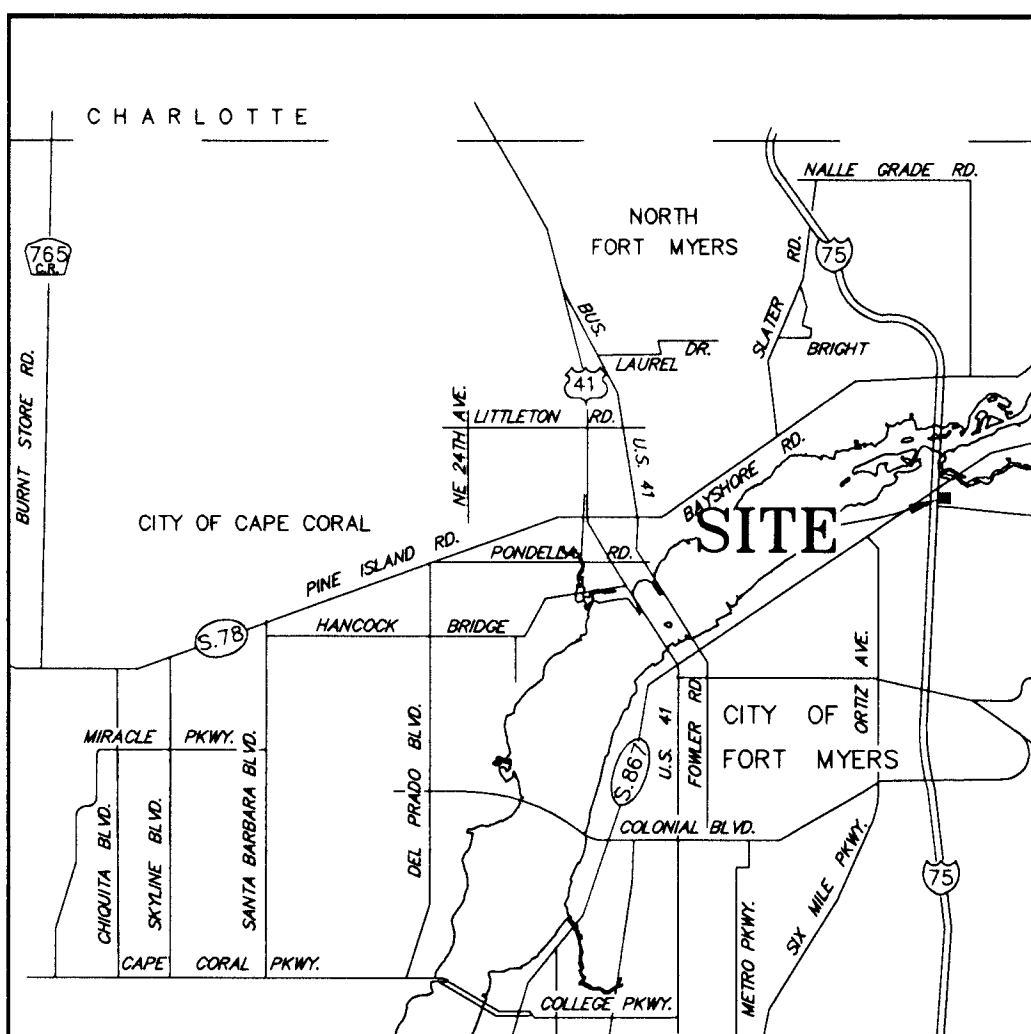

VICINITY SKETCH
(NOT TO SCALE)

INTERSTATE 75

LEGEND:

(1) = MATCH TO CURVE DATA
(P) = PLAT
(D) = DEED
(M) = MEASURED
(C) = CALCULATED
LB = LICENSED BUSINESS
P.B. = PLAT BOOK
PG. = PAGE
O.R. = OFFICIAL RECORDS BOOK
I.D. = IDENTIFICATION
R/W = RIGHT-OF-WAY
C = CENTER LINE OF ROAD/DRIVEWAY
D.E. = DRAINAGE EASEMENT
P.U.E. = PUBLIC UTILITY EASEMENT
DESC. = DESCRIPTION
P.I. = POINT OF INTERSECTION
P.C. = POINT OF CURVE
R.C.P. = REINFORCED CONCRETE PIPE
C.L.F. = CHAIN LINK FENCE
P.V.C. = POLYVINYL CHLORIDE
E.O.P. = EDGE OF PAVEMENT
T.O.B. = TOP OF BANK
N.I.E. = NORTH INVERT ELEVATION
E.I.E. = EAST INVERT ELEVATION
S.I.E. = SOUTH INVERT ELEVATION
W.I.E. = WEST INVERT ELEVATION
L.C.P.W. = LEE COUNTY PUBLIC WORKS
N.G.V.D. 29 = NATIONAL GEODETIC VERTICAL
F.I.R. = FOUND IRON ROD
S.I.R. = SET 5/8" IRON ROD & CAP LB# 7071
F.N.&D. = FOUND NAIL AND DISK

WATER VALVE
SPOT ELEVATION
FIRE HYDRANT
GUY WIRE ANCHOR
OVERHEAD UTILITY LINES
WOOD UTILITY POLE
MANHOLE COVER
CONCRETE POWER POLE
CATCH BASIN
LIGHT POLE
TELEPHONE SERVICE BOX
PALM TREE
OAK TREE
PINE TREE
MELALEUCA TREE

DESCRIPTION:

A TRACT OR PARCEL OF LAND SITUATED IN THE STATE OF FLORIDA, COUNTY OF LEE, BEING PART OF LOT 1, ORANGE RIVER CENTRE A SUBDIVISION RECORDED IN PLAT BOOK 48, PAGE 67 OF THE PUBLIC RECORDS OF LEE COUNTY, FLORIDA, LYING IN SECTION 3, TOWNSHIP 44 SOUTH, RANGE 25 EAST, BEING FURTHER DESCRIBED AS FOLLOWS:

COMMENCING AT THE SOUTHWEST CORNER OF SAID LOT 1; THENCE N.88°45'42"E. ALONG THE SOUTH LINE OF SAID LOT 1 FOR 116.00 FEET TO THE POINT OF BEGINNING OF THE HEREIN DESCRIBED PARCEL; THENCE N.00°48'56"W. FOR 205.68 FEET TO THE NORTH LINE OF SAID LOT 1; THENCE THENCE N.89°11'12"E. ALONG THE NORTH LINE OF SAID LOT 1 FOR 179.14 FEET; THENCE N.00°48'48"W. FOR 27.85 FEET; THENCE N.89°11'12"E. ALONG THE NORTH LINE OF SAID LOT 1 FOR 250.05 FEET TO THE BEGINNING OF A CURVE TO THE RIGHT, HAVING: A RADIUS OF 35.00 FEET, A CENTRAL ANGLE OF 90°03'52", A CHORD BEARING AND DISTANCE OF S.45°46'52"E., 49.53 FEET; THENCE ALONG THE ARC OF SAID CURVE, AN ARC LENGTH OF 55.02 FEET TO THE END OF SAID CURVE, BEING ON THE WEST RIGHT-OF-WAY LINE OF ORANGE RIVER BOULEVARD; THENCE S.00°44'56"E. FOR 195.05 FEET TO THE SOUTHEAST CORNER OF SAID LOT 1; THENCE S.88°45'42"W. ALONG THE SOUTH LINE OF SAID LOT 1 FOR 463.97 FEET TO THE POINT OF BEGINNING.

PARCEL CONTAINS 2.35 ACRES, MORE OR LESS.

PARCEL SUBJECT TO EASEMENTS, RESTRICTIONS, RESERVATIONS AND RIGHTS-OF-WAY (RECORDED AND UNRECORDED, WRITTEN AND UNWRITTEN)

BEARINGS ARE BASED ON THE SOUTH LINE OF LOT 1, ORANGE RIVER CENTRE BEING S.88°45'42"W.


SURVEY PLAT

OF A PARCEL OF LAND LYING IN

SECTION 3, TOWNSHIP 44 SOUTH, RANGE 25 EAST,

LEE COUNTY, FLORIDA

Curve number 1
Radius= 35.00'
Delta= 90°03'52"
Arc= 55.02'
Tangent= 35.04'
Chord= 49.53'
Chord Brg.= S.45°46'52"E.

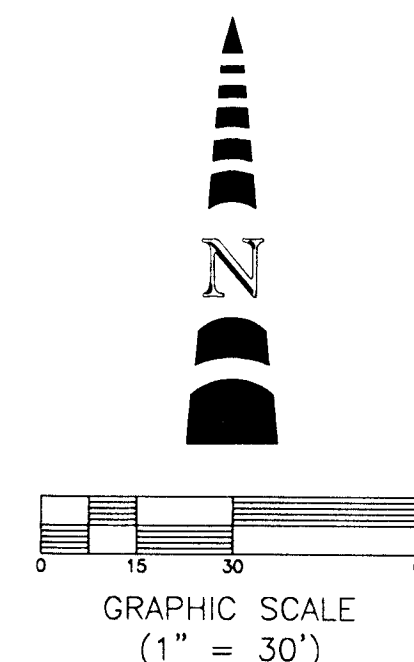

NOTES:

SURVEY BASED ON THE RECORDED PLAT OF ORANGE RIVER CENTRE, AND EXISTING MONUMENTATION.

BEARINGS ARE BASED ON THE SOUTH LINE OF LOT 1 AS BEING S.88°45'42"W.

PARCEL LIES IN FLOOD ZONE "X". NO BASE FLOOD ELEVATION. THIS INFORMATION TAKEN FROM FLOOD INSURANCE RATE MAP 125124 0225 C, EFFECTIVE DATE 3-15-94.

THE F.E.M.A. FLOOD ZONE INFORMATION INDICATED HEREON IS BASED ON MAPS SUPPLIED BY THE FEDERAL GOVERNMENT. THIS FLOOD INFORMATION MUST BE VERIFIED WITH ALL PERMITTING REGULATORY ENTITIES PRIOR TO COMMENCING ANY WORK OR APPLICATION DEPENDENT ON SAID FLOOD INFORMATION.

IRON RODS "SET" ARE 3/8" x 18" REBAR WITH CAP BEARING THE CORPORATION NO. LB# 7071.

UNDERGROUND IMPROVEMENTS, UTILITIES AND/OR FOUNDATIONS WERE NOT LOCATED UNLESS OTHERWISE NOTED.

WETLANDS, IF ANY, WERE NOT LOCATED.

THIS PLAT PREPARED AS A BOUNDARY SURVEY AND IS NOT INTENDED TO DELINEATE THE JURISDICTION OR JURISDICTIONAL AREAS OF ANY FEDERAL, STATE, REGIONAL OR LOCAL AGENCY, BOARD, COMMISSION OR OTHER ENTITY.

SUBJECT TO EASEMENTS, RESTRICTIONS, RESERVATIONS AND RIGHTS-OF-WAY (RECORDED AND UNRECORDED, WRITTEN AND UNWRITTEN).

ELEVATIONS SHOWN HEREON ARE BASED ON THE NATIONAL GEODETIC VERTICAL DATUM OF 1929 AND WERE DERIVED FROM F.D.O.T. BENCHMARK "1-75 E 14".

DATE OF LAST FIELD WORK: 7-6-2006

RECEIVED
SEP 23 2008

COMMUNITY DEVELOPMENT

FOR THE FIRM:

ADD 2008-00136

SCOTT M. SHORE
PROFESSIONAL SURVEYOR AND MAPPER
FLORIDA CERTIFICATE NO. LS #5743

DATE SIGNED: 7-5-2006

THIS SURVEY IS ONLY FOR THE LANDS AS DESCRIBED. IT IS NOT A CERTIFICATE OF TITLE, ZONING, EASEMENTS OR FREEDOM OF ENCUMBRANCES.

THIS SURVEY WAS PREPARED WITH BENEFIT OF AN ABSTRACT OF TITLE AND ALL MATTERS OF TITLE SHOULD BE REFERRED TO AN ATTORNEY AT LAW.

NOT VALID WITHOUT THE SIGNATURE AND THE ORIGINAL RAISED SEAL OF A FLORIDA LICENSED SURVEYOR AND MAPPER.

ORANGE RIVER CENTRE

Applicant's Seal and Signature

TITLE: BOUNDARY & TOPOGRAPHIC SURVEY

METRON
SURVEYING & MAPPING LLC
LAND SURVEYORS-PLANNERS
LB #7071

10970 S. CLEVELAND AVENUE
SUITE #605
FORT MYERS, FLORIDA 33907
PHONE: (239) 275-8575
FAX: (239) 275-8457

www.metronfl.com

FOR THE EXCLUSIVE USE OF:


— STEWART TITLE GUARANTY COMPANY
— TRADEWINDS TITLE, INC.
— FOURSTAR INVESTMENT GROUP, INC.

FILE NAME: 2911SR3.dwg	FIELD BOOK/PAGE: 297/75	PROJECT NO.: 2911	SHEET: 1 OF 1
SURVEY DATE: 7-06-2006	DRAWN BY: DESII	SCALE: 1" = 30'	CHECKED BY: SMS (S-T-R)
3-44-25			

SCHEDULE OF USES

LAND USE	TRACT			
	A	B	C	D
Animal Clinic (dl)		X	X	X
Animal Kennel (dl)		X	X	X
Automatic Teller Machines (ATM'S)	X	X	X	X
Auto Parts Store, no installation service	X	X	X	X
Auto Repair and Service Group I	X	X		X
Section 1001.02				
Automobile Service Station, Limited	X	X		X
Banks and Financial Establishments All Groups	X	X	X	X
Section 1001.03				
Bar or Cocktail Lounge		X		X
Boat Parts Stores, no installation service		X		X
Broadcasting Studio	X	X		X
Commercial Radio and Television Section 547				
Business Services Group I and Group II, All Categories	X	X		X
Section 1001.05				
Car Wash (dl)	X	X		X
Cleaning and Maintenance Services Section 1001.07		X		X
Clothing Stores, General Section 1001.08		X		X
Clubs Commercial, Fraternal, Membership Organization, Section 511		X		X
Consumption on Premises - 2 Section 202.02	X	X	X	X
Convenience Food and Beverage Stores (dl)	X	X	X	X
Day Care Center Child and/or Adult Section 514		X		X
Drive-thru Facility For any permitted use	X	X	X	X
Drugstore	X	X		X
Automobile Service Station, Limited	X	X		X
Excavation Section 518	X	X	X	X
Food Store Group I and II	X	X	X	X
Section 1001.18				
Governmental Services Standard Office Space	X	X	X	X
Hardware Store (dl)	X	X		X
Health Care Facility Group III	X	X		X
Sections 524 and 1001.20				
Hobby, Toy and Game Shops Section 1001.21		X		X
Hotel/Motel Section 514		X	X	X
Household/Office Furnishings Groups I and II	X	X		X
Section 1001.22				
Insurance Companies Section 1001.23	X	X		X
Laundry or Dry Cleaning Group I	X	X		X
Section 1001.24				
Lawn and Garden Supply Store (dl)	X	X		X
Section 523				
Music Store (dl)	X	X		X
Night Club (dl)	X	X		X
Non-store Retailers All Groups				
Section 1001.30				
Offices - Medical Package Store	X	X	X	X
Section 202.03				
Paint, Glass, and Wallpaper Store (dl)	X	X		X
Parks, Public and Private (dl) Group I	X	X		X
Section 1001.32				
Personal Services All Groups	X	X		X
Section 1001.33				
Pet Shop (dl)	X	X		X
Pharmacy (dl)	X	X		X
Recreation, Commercial Group II and IV	X	X		X
Section 1001.38				
Recreation Facilities Personal, Private, Public (dl)	X	X		X
Religious Facilities Section 537				
Repair Shops Groups I and II	X	X		X
Section 1001.40				
Restaurant, Fast Food (dl)	X	X		X
Restaurants, Standard All Groups	X	X		X
Section 1001.44				
Schools, Commercial Section 1001.45	X	X		X
Self Service Fuel Pumps (dl) Ancillary to a permitted use				
Self Service Fuel Pump Station (dl)	X	X	X	X
Signs Provided same comply with the Lee County Sign Ordinance	X	X	X	X
Social Services Group I	X	X		X
Section 1001.46				
Specialty Retail Shop Groups I, II, III and IV	X	X		X
Section 1001.47				
Studios Section 1001.49	X	X		X
Used Merchandise Stores Groups I and II only	X	X		X
Section 1001.54				
Variety Store (dl)	X	X		X

* Not permitted in Southern 430 feet of Track D

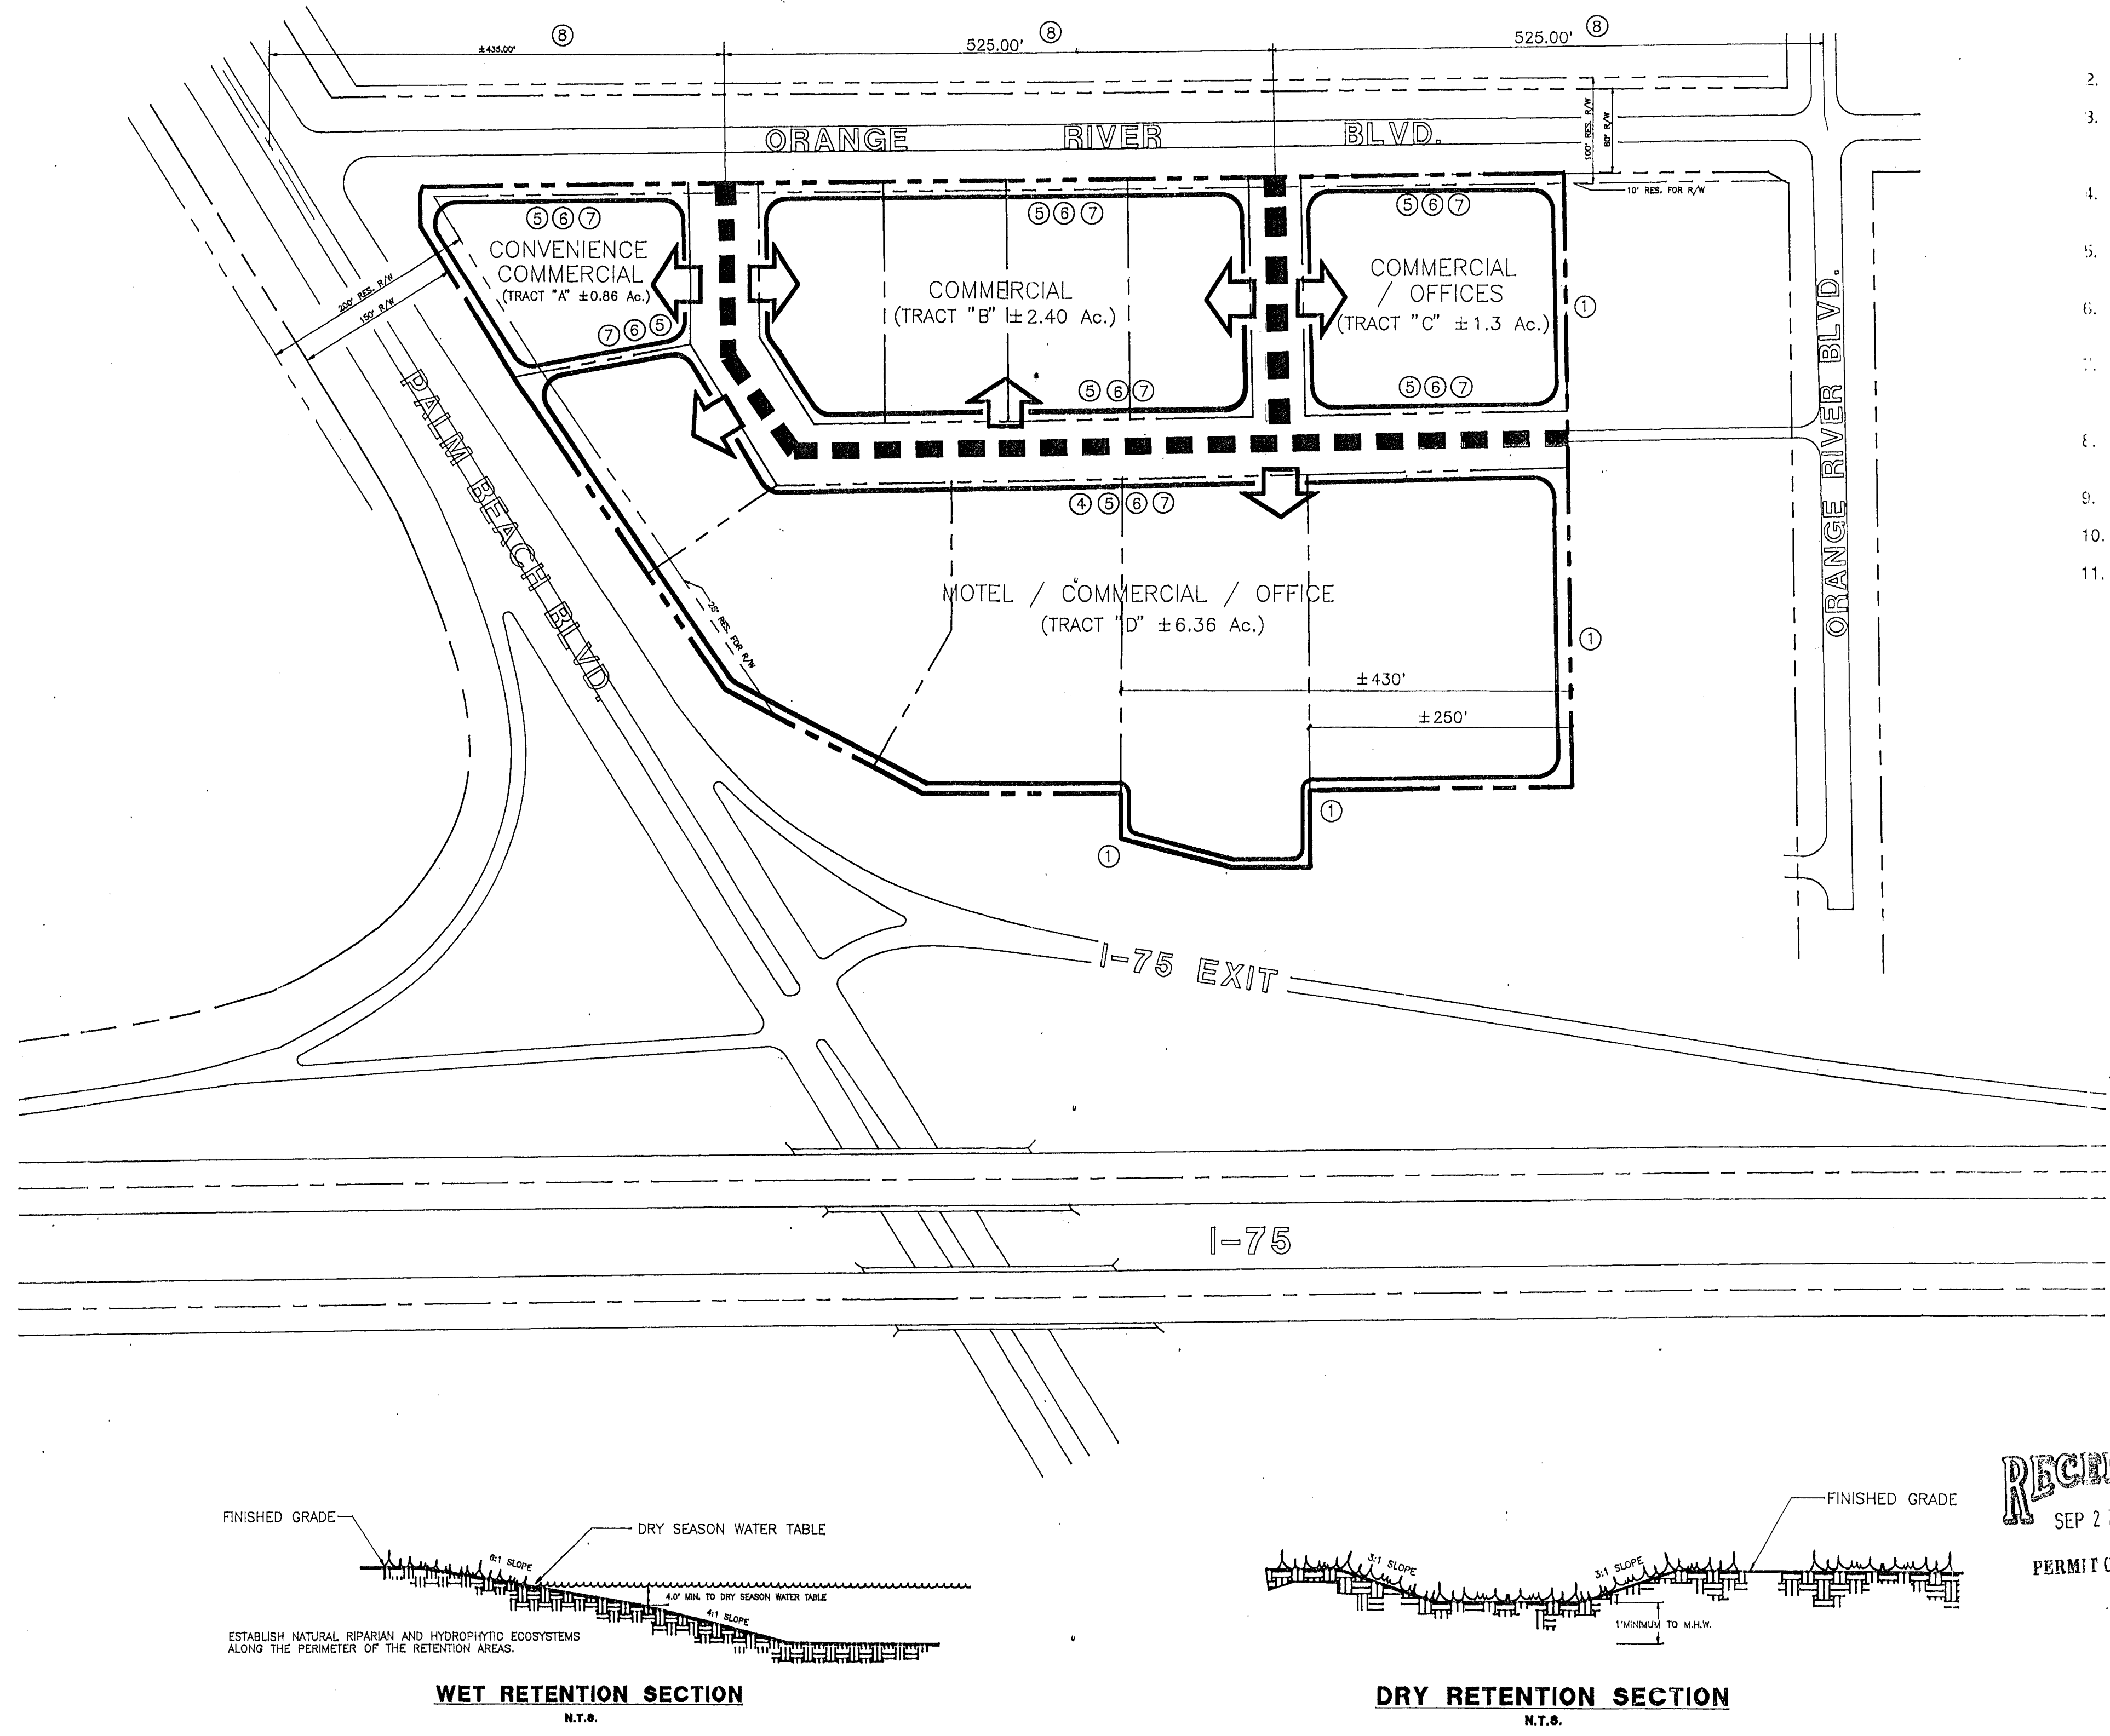

SCHEDULE OF DEVIATIONS

- Deviation from the requirement that all commercial and industrial uses shall provide a continuous visual screen of at least 8 feet in height along any lot line abutting a residential use (202.14.E.1 and also Table C-3), to allow an opaque vegetative covered fence 8 feet in height;
- Withdrawn;
- Deviation from the minimum setback from a structure to a water body of 25 feet (202.18.B.4.b.) to 0 feet to an architectural structure such as a gazebo, cabana, wooden deck, walkway, or foot bridge.
- Deviation from excavation depth for water retention from 12 feet (Section 509.B.), to the confining layer;
- Deviation from the minimum water retention excavation setbacks to a street right-of-way of 150 feet (509.C.4.) to 25 feet;
- Deviation from the minimum water retention excavation setbacks to a private property line of 50 feet (509.C.4.) to 25 feet;
- Deviation from the requirement that a 4-foot fence be placed around excavations for water retentions when located less than 100 feet from any property under separate ownership (509.F), to require no fencing;
- Deviation from the minimum intersection separation of 660 feet along arterial streets (DSO Section C.3.h.), to ± 435 feet and ± 525 feet;
- Withdrawn;
- Withdrawn;
- Deviation from the requirement that the density of transient hotel/motel units to be calculated at 1,700 square feet per unit (514.B.4.), to permit the density of transient hotel/motel units to be calculated at 995 square feet per unit with a maximum of 120 units.

SITE DATA

LAND USE	TRACT	ACERAGE
1. Commercial/ Office Hotel	A B	+/- 3.26 Acres 60 Hotel Rooms
Rooms and Square Footage: 8,000 square feet 60 Hotel Rooms		
2. Commercial South 250 ft	C D	+/- 3.1 Acres
Rooms and Square Footage: 2,000 square feet 100 Hotel Rooms		
3. Commercial Remainder of D	D	+/- 4.64 Acres
Total Square Feet: 29,000 square feet		
4. Road Right of Way		+/- 1.5 Acres
Total Site Area		+/- 12.5 Acres

GENERAL NOTES

- Maximum building height is 45' above grade for all buildings with the exception of a motel. If a motel is constructed the main portions of the building will not exceed 45', however, a cupola may be 52' above grade.
- The specific location of retention areas has not been determined. Retention areas will be incorporated into the Final Site Plan in compliance with applicable Lee County and SFWMD Rules and Regulations.
- The exact location of the excavation/lakes will be determined prior to Final Development Approval.
- The applicant will provide a Type "C" buffer along all property lines abutting residential uses. The buffer will include an eight (8) foot high fence and the numbers of trees and shrubs required for a type "D" buffer.
- The lot lines depicted on this Master Concept Plan are intended to depict the preliminary arrangement of parcels within the project. Final lot dimensions will be presented at the time of final site plan approval. All lots will comply with the performance standards of the CC Zoning District.
- Preliminary plans call for a single building per lot, however, clusters of buildings may be placed on a single lot in compliance with applicable codes.
- The applicant will provide a Type "A" buffer along Orange River Boulevard. The buffer will include the number of trees and shrubs required for a Type "B" buffer.

RECEIVED
SEP 27 2005
PERMIT COUNTER

APPROVED
Amendment to
Master Concept Plan
Subject to Case #ADD2005-00096
Date 12/10/05

SCALE: 1" = 100'-0"
0 50 100 200 300
DATE: 12-12-88

RECEIVED
SEP 23 2008
COMMUNITY DEVELOPMENT
NORTH
ADD 2008-00136
ADD 2005-00096

PREPARED FOR:
MR. JAMES KINSEY
KINSEY ASSOCIATES, INC., REALTORS
2423 FIRST STREET FORT MYERS, FL 33901
(813) 334-1367

PREPARED BY:
DAVID M. JONES JR. & ASSOCIATES, INC.
PLANNERS AND LANDSCAPE ARCHITECTS
2207 FIRST STREET FORT MYERS, FL 33901
(813) 334-1831

ORANGE RIVER CENTRE

REVISIONS	DATE
SUFFICIENCY RESPONSE	03-07-89
SUFFICIENCY RESPONSE	06-22-89
REPORT RESPONSE	07-06-89

MAP-H

MASTER CONCEPT PLAN