ADD2014-00127 Lee County ePlan

99-09-104
Box 41659
Loc. Pl026

HIDDEN HARBOR
SUBDIVISION


Development Order
Number DOS99091040002
Approved on 6/26/01
Stips: yes, see approved letter
Reviewer Signature
Division of Development Services Section
CNC99-03561

SHEET NO.	DESCRIPTION
1	COVER
2	KEY SHEET/PROJECT NOTES
3	SITE PLAN
4	SITE ACCESS ROADWAY
5	DRAINAGE PLAN
6	DRAINAGE ACCESS ROADWAY
7	UTILITY PLAN
8	UTILITY ACCESS ROADWAY
9	PLAN & PROFILE (A1)
10	PLAN & PROFILE (A2)
11	PLAN & PROFILE (A3)
12	PLAN & PROFILE (B1)
13	PLAN & PROFILE (B2)
14	PLAN & PROFILE (C1)
15	SITE PLAN – CLUBHOUSE
16	SHORELINE STAB. PLAN
17	DRAINAGE STRUCTURES
18	CONSTRUCTION DETAILS
19	LEE COUNTY UTILITIES WATER DETAILS
20	G.E.S. SANITARY SEWER DETAILS
21	LIFT STATION DETAILS
ATT. 1	BOUNDARY AND TOPOGRAPHIC SURVEY
ATT. 2	PRELIMINARY PLAT

LEGEND

- PROPOSED PUMP STATION
- PROPOSED SANITARY SEWER MANHOLE
- PROPOSED BACTERIAL SAMPLE POINT
- PROPOSED GATE VALVE
- PROPOSED FIRE HYDRANT
- PROPOSED MITERED END SECTION
- PROPOSED FLARED END SECTION
- PROPOSED STORM SEWER INLET
- PROPOSED SIGN (SEE PAN FOR TYPE)
- EXISTING CONC. POWER POLE
- EXISTING STORM SEWER & INLET
- 4.7 EXISTING SPOT ELEVATION
- 4.7 PROPOSED SPOT ELEVATION
- PROPOSED RUNOFF DIRECTION
- EXISTING SANITARY SEWER MANHOLE
- EXISTING CATV
- EXISTING LIGHT POLE

4/27/05
Keep in House
Per Pete Eckenrode

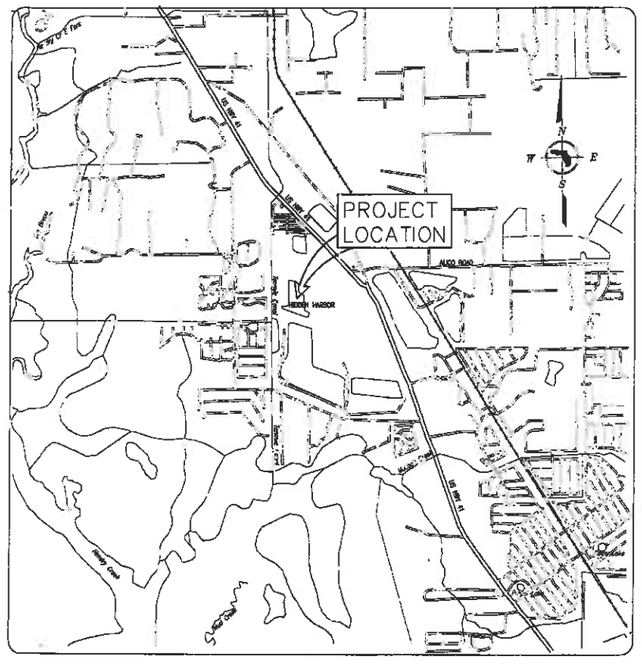

PROJECT LOCATED IN:
SECTION 7, TOWNSHIP 46 S, RANGE 25 E
LEE COUNTY, FLORIDA

Dos 99091040002
RECEIVED
JUN 01 2001
DEPARTMENT OF COMMUNITY DEVELOPMENT
DIVISION OF PLANNING
DATE 06/08/01


PREPARED BY:
CONSUL-TECH ENGINEERING, INC.
Consulting Engineers Land Planners Land Surveyors
24831 Old 41 Road Bonita Springs, Florida 34135
Phone (941) 947-0266 Fax (941) 947-1323
E-Mail sdarby@consul-t.com
Certificate of Authorization #LB3527

PREPARED FOR:
HIDDEN HARBOR
LAND DEVELOPMENT, INC.
6211 COCOS DRIVE
FORT MYERS, FLORIDA 33908
(941) 433-3522

12/4/00

SCALE: N.T.S.
DWG NO: C-526
PROJECT NO. 980130
DATE: JULY 23, 1999
SHEET 1 OF 21

ADD2014-00127 Lee County ePlan

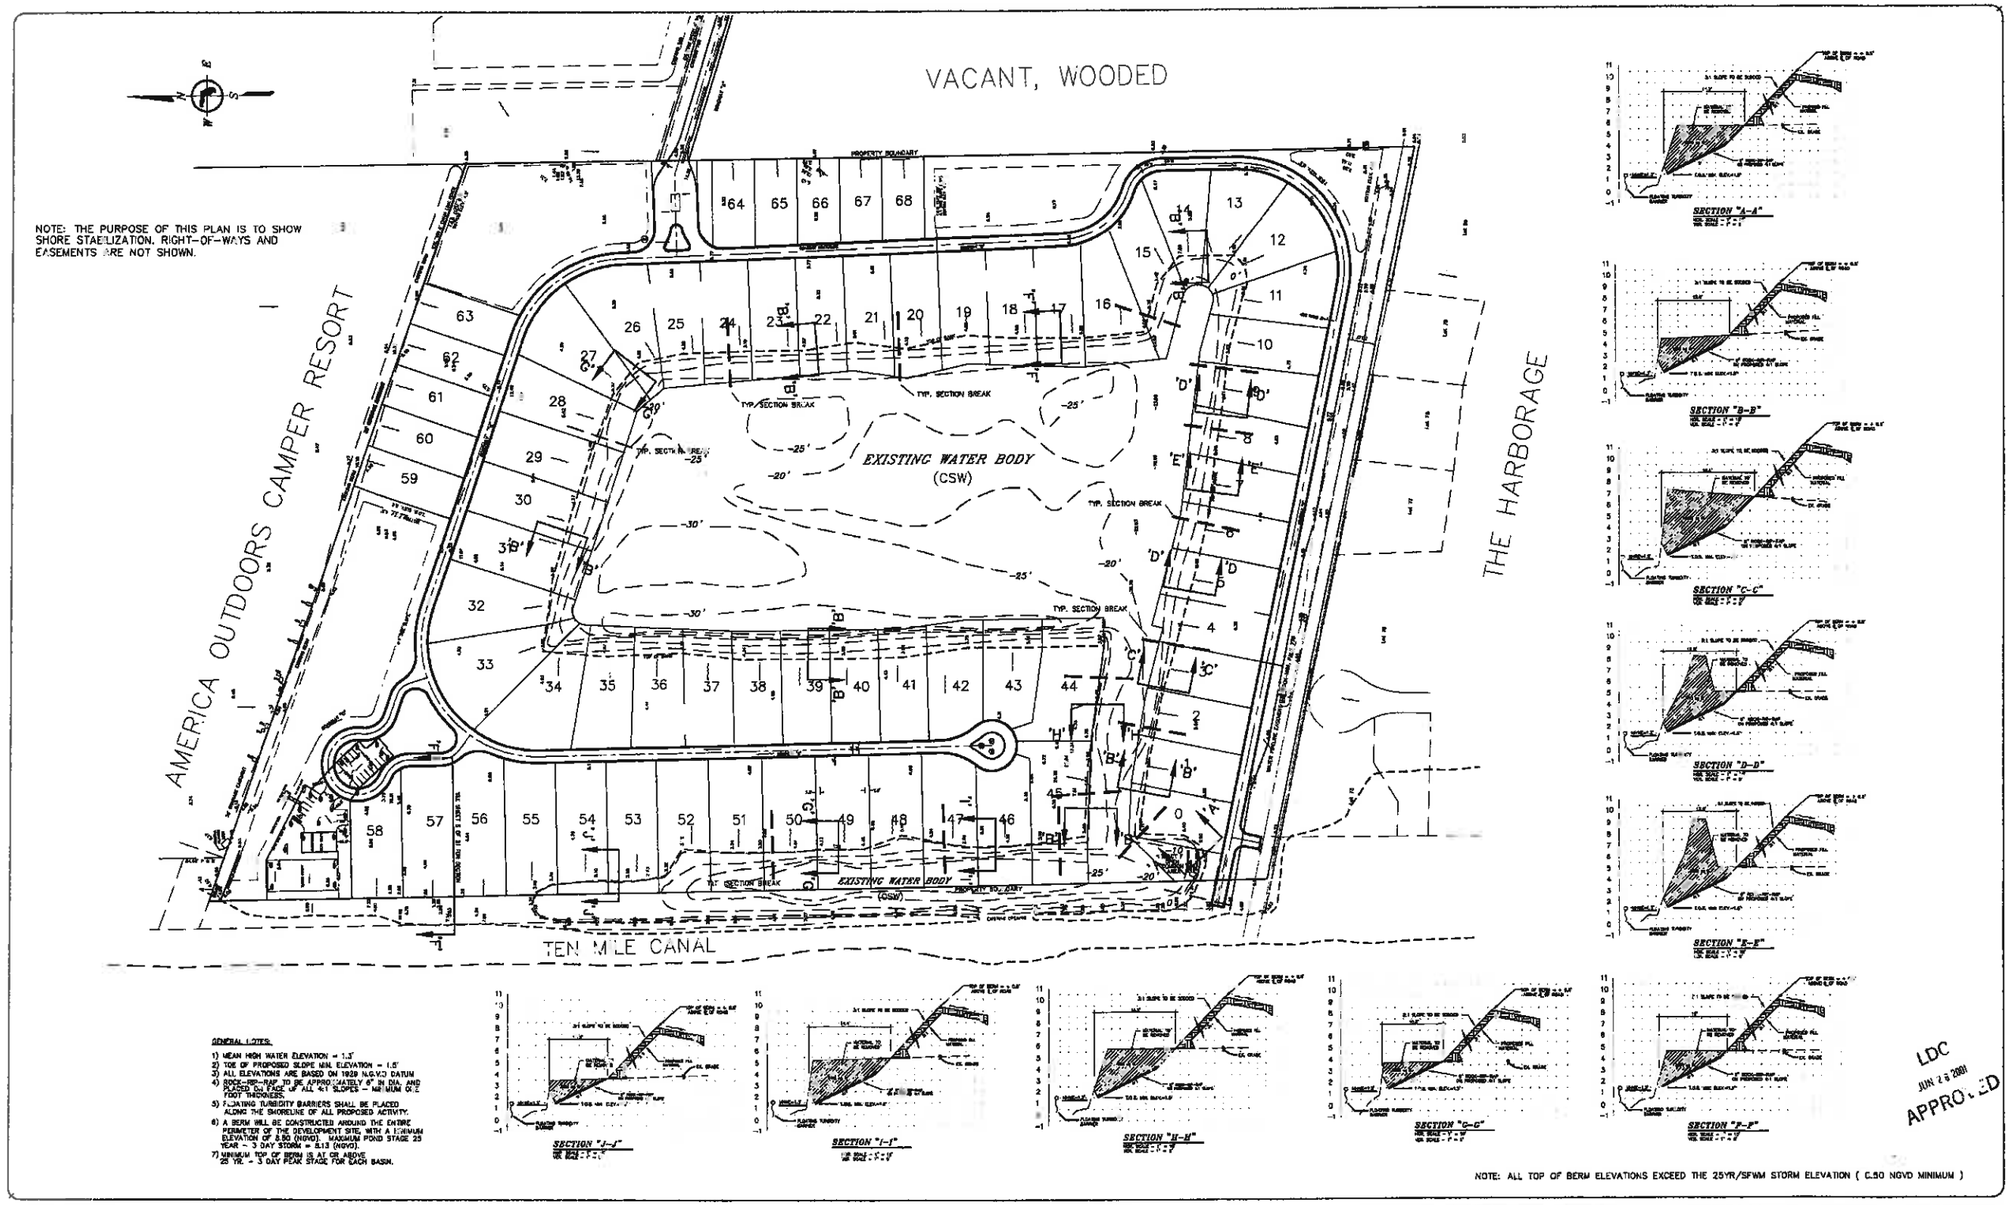

GENERAL NOTES:

1) MEAN HIGH WATER ELEVATION = 1.3'
2) TOE OF PROPOSED SLOPE MIN. ELEVATION = 1.5'
3) ALL ELEVATIONS ARE BASED ON 1929 N.G.V.D. DATUM
4) ROCK-RIP-RAP TO BE APPROXIMATELY 6" IN DIA. AND PLACED ON FACE OF ALL 4:1 SLOPES - MINIMUM OF 2 FOOT THICKNESS.
5) FLOATING TURBIDITY BARRIERS SHALL BE PLACED ALONG THE SHORELINE OF ALL PROPOSED ACTIVITY.
6) A BERM WILL BE CONSTRUCTED AROUND THE ENTIRE PERIMETER OF THE DEVELOPMENT SITE WITH A MINIMUM ELEVATION OF 8.50 (NGVD). MAXIMUM POND STAGE 25 YEAR - 3 DAY STORM = 8.13 (NGVD).
7) MINIMUM TOP OF BERM IS AT OR ABOVE 25 YR. - 3 DAY PEAK STAGE FOR EACH BASIN.

NOTE: ALL TOP OF BERM ELEVATIONS EXCEED THE 25YR/SFWM STORM ELEVATION (8.50 NGVD MINIMUM)

LDC
JUN 2 8 2001
APPROVED

DATE	REVISIONS:
6/29/00	REVISED AS PER SFWMD COMMENTS
8/11/00	REVISED AS PER SFWMD COMMENTS - 8/02/00

CONSUL-TECH ENGINEERING, INC.
Consulting Engineers Land Planners Land Surveyors
24831 Old 41 Road Bonita Springs, Florida 34135
Phone (941) 947-0266 Fax (941) 947-1323
E-Mail sdorb@consul-t.com

CLIENT: HIDDEN HARBOR LAND DEVELOPMENT, INC.
6211 COCOS DRIVE
FORT MYERS, FLORIDA 33908
(941) 433-3522

PROJECT: HIDDEN HARBOR
LEE COUNTY, FLORIDA
SECTION 7, TOWNSHIP 46 S., RANGE 25 E.

TITLE: SHORELINE STABILIZATION PLAN

DAVID E. MCKEE, P.E.
PROFESSIONAL ENGINEER, P.E. 36347, STATE OF FLORIDA
DATE: 6/29/2000

FB PG

DESIGN BY: SLD
DRAWN BY: SLD
CHECKED BY: SLD
DATE: JULY 25, 1999
CAD FILE: 980130C
DWG NO: C-526

SCALE: 1" = 100'
PROJECT NUMBERS
CTE: 980130
SFWMD: (98-57)
SHEET 16 OF 21