
ADD2014-00188 Lee County ePlan

Exhibit B

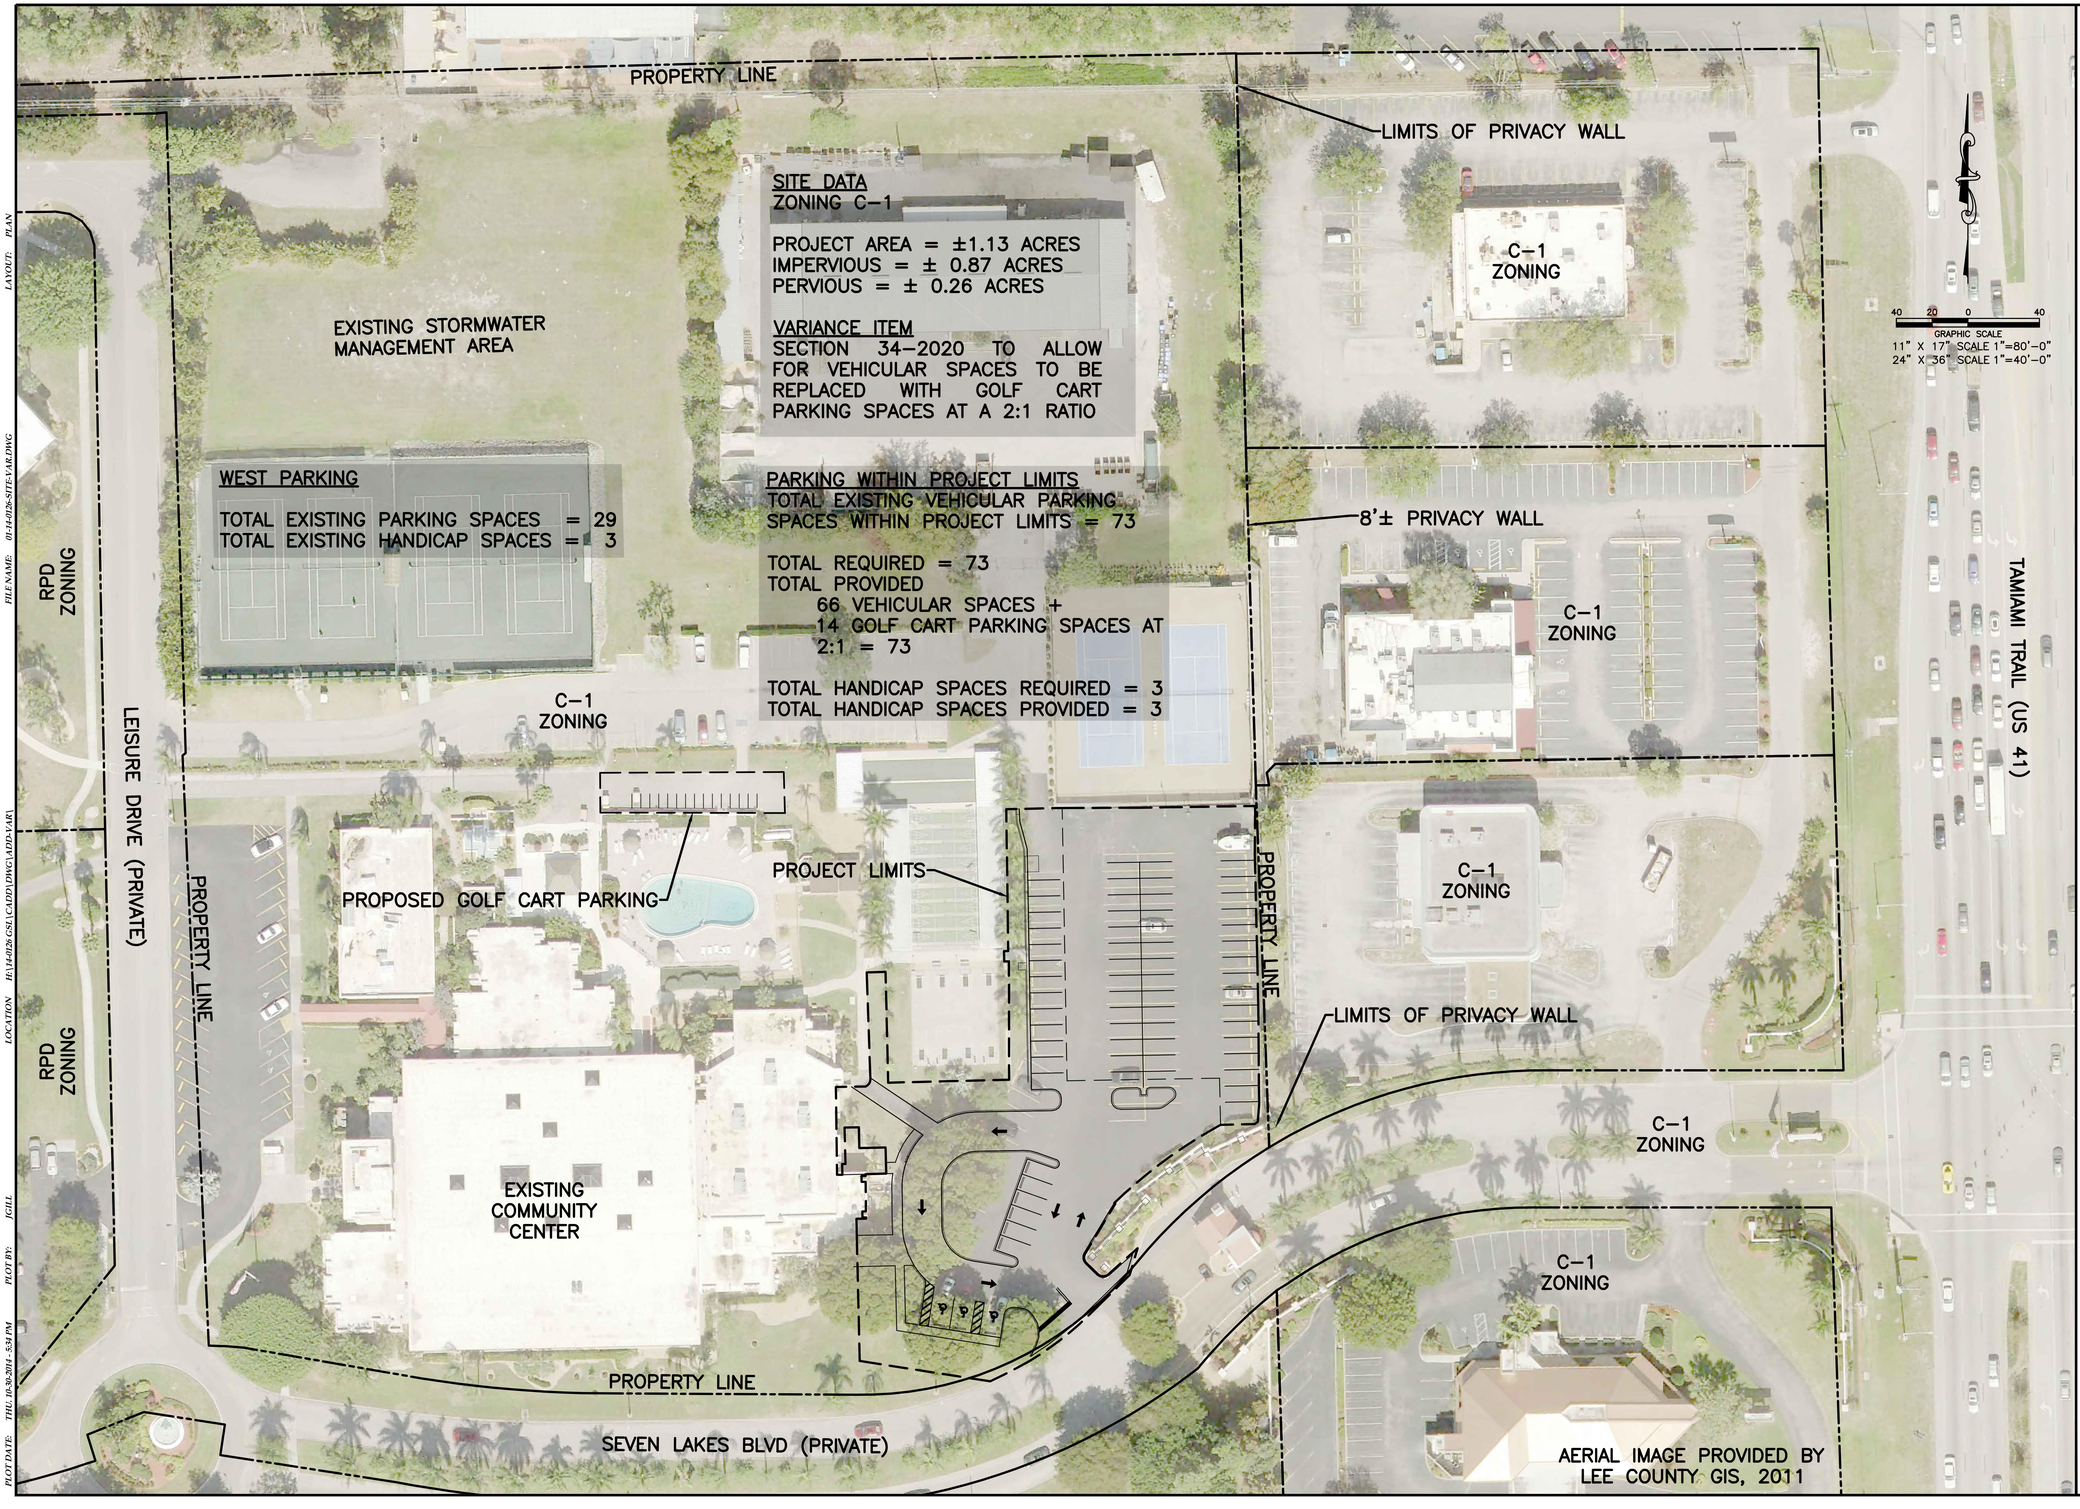

FILE NAME: 01-14-0126-SITE-VAR.DWG
LAYOUT: PLAN
LOCATION H:\14-0126 GSL\CADD\DWG\ADD-VAR\
PLOT BY: JGILL
PLOT DATE: THU. 10-30-2014 - 5:34 PM

DDAI
DAVID DOUGLAS ASSOCIATES, INC.
1821 Victoria Avenue,
Fort Myers, Florida 33901
Ph. 239-337-3330
Website: www.ddai-engineers.com
Certification of Authorization # 7568

Project Name:

SEVEN LAKES EAST ENTRANCE IMPROVEMENTS

Project Address:

1965 SEVEN LAKES BOULEVARD
FORT MYERS, FL 33907

Client/Owner:

SEVEN LAKES ASSOCIATION, INC.
1965 SEVEN LAKES BLVD
FORT MYERS, FLORIDA 33907

David Douglas, P.E. Project Manager
Phone: 239-337-3330
Email: dd@ddai-engineers.com

Project Engineer:

THIS PLAN IS INTENDED FOR THE USE OF ZONING APPROVAL ONLY. ACTUAL ENGINEERING AND ARCHITECTURAL CONSTRUCTION DOCUMENTS WILL BE PREPARED ONCE ZONING IS APPROVED & COMPLETE.

NOT FOR CONSTRUCTION

Legal Disclaimer:

THIS DOCUMENT, THE IDEAS AND DESIGNS INCORPORATED HEREIN IS AN INSTRUMENT OF PROFESSIONAL SERVICE, AND IS NOT TO BE USED IN WHOLE OR IN PART FOR ANY OTHER PROJECT WITHOUT THE WRITTEN AUTHORIZATION OF DAVID DOUGLAS ASSOCIATES, INC. © 2010.

Revisions:

DATE:	DESCRIPTION

SITE DATA:

STRAP #	23-45-24-00-00000.00CE
SEC-TWP-RGE	SEC. 23 TWP. 45S RGE. 24E
CITY PERMIT#	N/A
SF PERMIT #	N/A
LEE COUNTY #	N/A

PROJECT MGR. : CLAIR WRIGHT, III, P.E.
PROJECT # : 14-0126-SIT
FILE NAME : 01-14-0126-SITE-VAR.DWG
ORIGIN DATE : 09-23-14
DESIGNER : JG
CADD : JNP
CHECKED BY : CEW
PLOT DATE : THU. 10-30-2014-5:34 PM
PLOTTED BY : JGILL

SHEET TITLE:

SITE PLAN

SHEET NO. 01

VARIANCE

APPROVED