ADD2016-00083 Lee County ePlan

ABBREVIATIONS

A

ACOUST.	ACOUSTICAL
A.C.T.	ACOUSTIC CEILING TILE
AFT.	ACOUSTICAL FOAM TILE
ANG.	ACOUSTICAL WALL COVERING
A.F.F.	ABOVE FINISHED FLOOR
ADJ.	ADJUSTABLE
ADMIN.	ADMINISTRATIVE
ALUM.	ALUMINUM
ALT.	ALTERNATE
ANGIL.	ANGILLARY
ARCH.	ARCHITECT OR ARCHITECTURAL

B

BRNG.	BEARING
BLK.	BLOCK
BLKG.	BLOCKING
BD	BOARD
BOT.	BOTTOM
BRK	BRICK
BPV	BRICK PAVERS
BLDG.	BUILDING

C

CAB.	CABINET
CPT	CARPET
CIP	CAST IN PLACE
CLG.	CEILING
CEM.	CEMENT
CPL.	CEMENT PLASTER
CTR.	CENTER
CER.	CERAMIC
CT.	CERAMIC TILE
CRPV.	CERAMIC PAVERS
C.R.	CHEMICAL RESISTANT
CLR.	CLEAR
COL.	COLUMN
CAF.	COMPUTER ACCESS FLOORING
CSC.	CONCEALED SPLINE CEILING
CONC.	CONCRETE
CBB.	CONCRETE BACKER BOARD
CMU.	CONCRETE MASONRY UNIT
CNPV.	CONCRETE PAVERS
CS.	CONCRETE SEALED
CFCI.	CONTRACTOR FURNISHED CONTRACTOR INSTALLED
CJ.	CONTROL JOINT
CB.	COVE BASE
CONT.	CONTINOUS
CORR.	CORRIDOR
CU. FT.	CUBIC FEET
CU. YD.	CUBIC YARDS

D

DEPT.	DEPARTMENT
DTL.	DETAIL
DIA.	DIAMETER
DIM.	DIMENSION
DISP.	DISPENSER
DR.	DOOR
DBL.	DOUBLE
DN.	DOWN
DWR.	DRAWER
DWG.	DRAWING
DF.	DRINKING FOUNTAIN
DS.	DOWN SPOUT
D.O.	DRYWALL OPENING

E

EA.	EACH
E.	EAST
ELAST.	ELASTOMETRIC
ELEC.	ELECTRIC OR ELECTRICAL
EWC.	ELECTRIC WATER COOLER
EL.	ELEVATION
ELEV.	ELEVATOR
EMER.	EMERGENCY
EN.	ENAMEL PAINT
ENCL.	ENCLOSURE
EPX.	EPOXY PAINT
EQ.	EQUAL
EQPT.	EQUIPMENT
EXIST.	EXISTING
ETR.	EXISTING TO REMAIN
EJ.	EXPANSION JOINT
ES.	EXPOSED STRUCTURE
EXT.	EXTERIOR
EIFS.	EXTERIOR INSULATING FINISHING SYSTEM

F

FWC.	FABRIC WALL COVERING
F.V.	FIELD VERIFY
FIN.	FINISHED
FF.	FINISHED FLOOR
FA.	FIRE ALARM
FE.	FIRE EXTINGUISHER
FEC.	FIRE EXTINGUISHER CABINET
FR.	FIRE RESISTANT
FLASH.	FLASHING
FLEX.	FLEXIBLE
FLR.	FLOOR
FD.	FLOOR DRAIN
FT.	FOOT OR FEET
FTG.	FOOTING
FURR.	FURRING

G

GA.	GAUGE
GALV.	GALVANIZED
GL.	GLASS
GLB.	GLASS BLOCK
GLAZ.	GLAZING
GYP.	GYPSUM
GWB.	GYPSUM WALL BOARD

H

HC.	HANDICAPPED
HDWD.	HARDWOOD
HDWR.	HARDWARE
HM.	HOLLOW METAL
HORIZ.	HORIZONTAL
HGT.	HEIGHT
HWT.	HOT WATER TANK
HVAC.	HEATING/ VENTILATION/ AIR CONDITIONING

I

ID.	INSIDE DIAMETER
INSUL.	INSULATION
INT.	INTERIOR

J

JANITOR	JANITOR
JOINT	JOINT
JOIST	JOIST

L

LAB.	LABORATORY
LAM.	LAMINATE
LAV.	LAVATORY
LLGB.	LEAD LINED GYPSUM BOARD
LT.	LIGHT
LMC.	LINEAR METAL CEILING

M

MACH.	MACHINE
MH.	MAN HOLE
MFR.	MANUFACTURER
MEM.	MATCH EXISTING MATERIALS
MAX.	MAXIMUM
MECH.	MECHANICAL
MEMB.	MEMBRANE
MTL.	METAL
MIN.	MINIMUM
MISC.	MISCELLANEOUS
MTD.	MOUNTED
MR.	MOISTURE RESISTANT
MRGB.	MOISTURE RESISTANT GYPSUM BOARD
MCNC.	MULTICOLORED WALL COVERING

N

N.	NORTH
NIC.	NOT IN CONTRACT
NO. OR #	NUMBER
NTS.	NOT TO SCALE

O

OC.	ON CENTER
OPNG.	OPENING
OPP.	OPPOSITE
OTO.	OUT TO OUT
OD.	OUTSIDE DIAMETER
OFCI.	OWNER FURNISHED CONTRACTOR INSTALLED
OFOI.	OWNER FURNISHED OWNER INSTALLED

P

PT.	PAINT
PTT.	PAINT & TEXTURE
PR.	PAIR
PAT.	PATIENT
PLAS.	PLASTER
P-LAM.	PLASTIC LAMINATE
PL.	PLATE
PLYWD.	PLYWOOD
PE.	POURED EPOXY
PEB.	POURED EPOXY BASE
PC.	PRODUCT CODE

Q

QT.	QUARRY TILE

R

RAD.	RADIUS
RFM.	RECESSED FLOOR MAT
REF.	REFERENCE OR REFER
REFR.	REFRIGERATOR
REINF.	REINFORCED OR REINFORCING
REQ.	REQUIRED
REV.	REVISION
RD.	ROOF DRAIN
RM.	ROOM
RO.	ROUGH OPENING
RBG.	RUBBER BASE - COVERED
RBS.	RUBBER BASE - STRAIGHT
RF.	RUBBER FLOOR

S

SCHED.	SCHEDULE
SECT.	SECTION
SHR.	SHOWER
SHT.	SHEET
SV.	SHEET VINYL
SVC.	SHEET VINYL - COVED
SIM.	SIMILAR
SLSV.	SLIP RESISTANT SHEET VINYL
S.	SOUTH
SPEC.	SPECIFICATION
SQ.	SQUARE
SS.	STAINLESS STEEL
STD.	STANDARD
STL.	STEEL
ST.	STONE
SPV.	STONE PAVERS
STOR.	STORAGE
SF.	STORE FRONT

T

TELE.	TELEPHONE
TEMP.	TEMPERED
TERR.	TERRAZZO
THK.	THICK
T&G.	TONGUE AND GROOVE
TO	TOP OF
TOC.	TOP OF CONCRETE
TC.	TOP OF CURB
TOP.	TOP OF PARAPET
TP.	TOP OF PAVEMENT
TOS.	TOP OF STEEL
TOW.	TOP OF WALL
T.	TOILET
T/S.	TOILET/ SHOWER

U

UNFIN.	UNFINISHED
UON.	UNLESS OTHERWISE NOTED

V

VERT.	VERTICAL
VEST.	VESTIBULE
VC.	VINYL COVE BASE
VCT.	VINYL COMPOSITE TILE
VT.	VINYL TILE
VWC.	VINYL WALL COVERING
VWP.	VINYL WALL PROTECTION
VWF.	VINYL WOOD FLOORING

W

WSCT.	WAINSCOT
WFS.	WALL FINISH SYSTEM
WC.	WATER CLOSET
WT.	WEIGHT
WSF.	WELDED SEAM FLOORING
W.	WEST
W/.	WITH
W/O.	WITHOUT
WD.	WOOD
WDS.	WOOD DISPLAY SYSTEM
WDP.	WOOD PANELING

GENERAL NOTES

1. THESE DRAWINGS ARE PART OF A COMPLETE SET OF DOCUMENTS WHICH PERTAIN TO THIS SPECIFIC PROJECT. DEVIATION FROM DESIGN INTENT AND MATERIALS REPRESENTED IN THESE DOCUMENTS IS PROHIBITED UNLESS SPECIFIC WRITTEN CONSENT IS GRANTED BY THE ARCHITECT OF RECORD.
2. JAMB OF DOOR (HINGE SIDE) TO BE 4" FROM ADJACENT PERPENDICULAR WALL U.O.N.
3. GENERAL CONTRACTOR SHALL VERIFY EXISTING CONDITIONS IN FIELD.
4. DIMENSIONS ARE SHOWN AS NOMINAL FROM FACE OF CONCRETE OR MASONRY TO FACE OF STUD, OR CENTER LINE OF COLUMNS. CONTRACTOR SHALL VERIFY EXACT CLEARANCES FOR CABINETRY, DOOR AND EQUIPMENT WHEN LAYING OUT INTERIOR WALLS.
5. PROVIDE A5 BC FIRE EXTINGUISHERS AT LOCATIONS TO BE DETERMINED AS TENANT SPACES ARE COMPLETED - COORDINATE WITH LOCAL FIRE DEPT.
6. ALL INTERIOR WALLS ARE NOMINALLY 4" UNLESS OTHERWISE DIMENSIONED.
7. WOOD IN CONTACT WITH MASONRY OR CONCRETE SHALL BE PRESSURE TREATED.

TO THE BEST OF OUR KNOWLEDGE, THE ARCHITECTURAL PLANS AND SPECIFICATIONS COMPLY WITH THE MINIMUM APPLICABLE BUILDING CODES.

A NEW MONUMENT SIGN FOR:


GREENWOOD VILLAS

FORT MYERS, FLORIDA

DRAWING INDEX


SHEET NO.	SHEET NAME
1 ARCHITECTURAL	
CS101	COVER SHEET
A101	PLANS, ELEVATIONS & DETAILS

PROJECT LOCATION

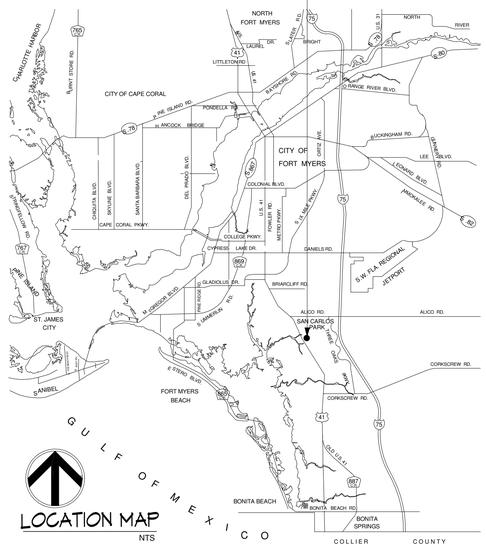

LOCATION MAP
NTS

E12	LOCATION MAP
SCALE	N.T.S.

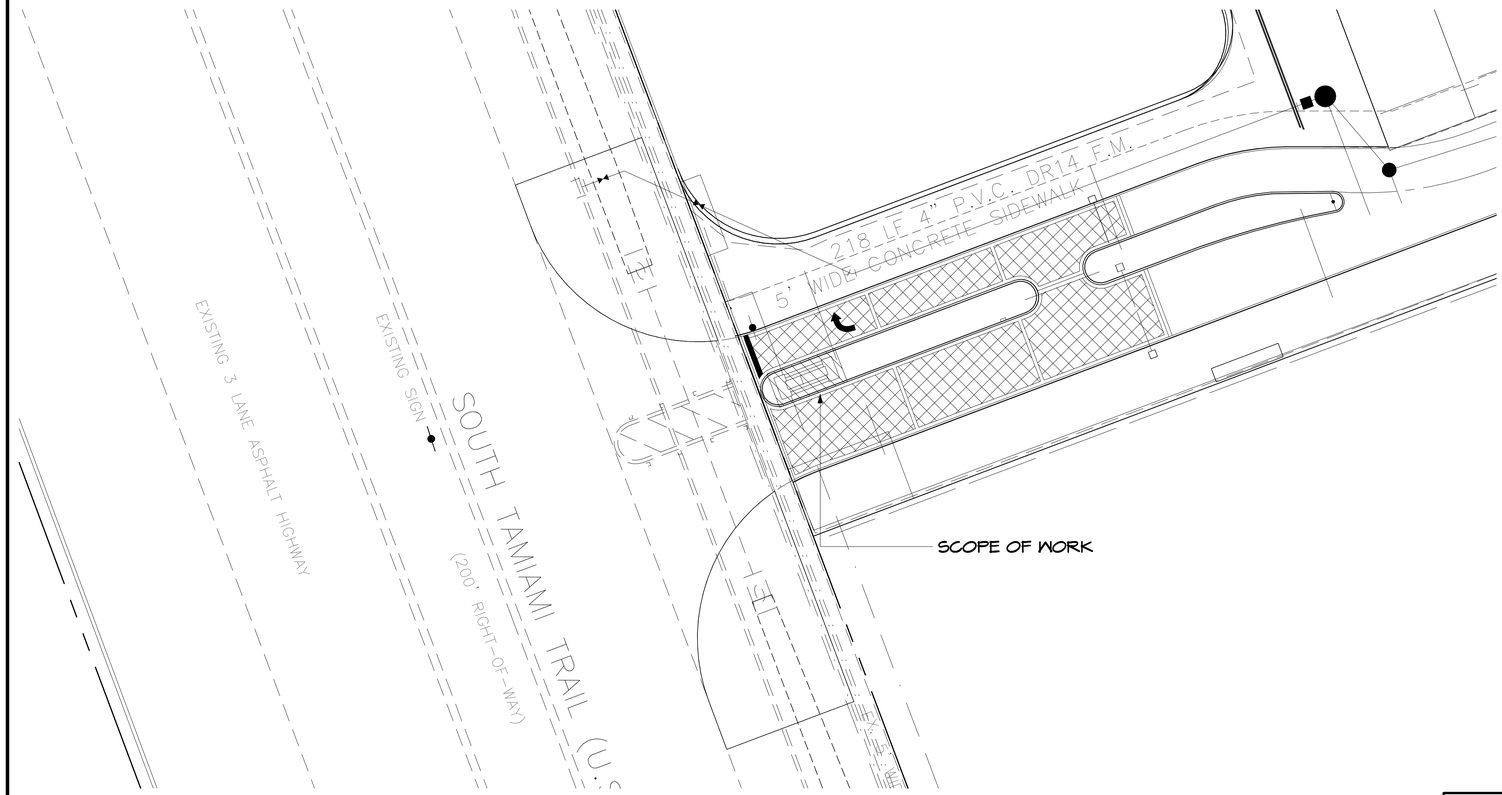

A5	SITE PLAN
SCALE	1" = 20'-0"

PLAN NORTH

THE DESIGN PROFESSIONAL WAIVES ANY AND ALL RESPONSIBILITY AND LIABILITY FOR PROBLEMS WHICH ARISE FROM FAILURE TO FOLLOW THESE PLANS, SPECIFICATIONS AND THE DESIGN INTENT THEY CONVEY, OR FOR PROBLEMS WHICH ARISE FROM OTHERS FAILURE AND / OR FOLLOW THE DESIGN PROFESSIONAL'S GUIDANCE WITH RESPECT TO ANY ERRORS, OMISSIONS, INCONSISTENCIES, AMBIGUITIES OR CONFLICTS WHICH ARE ALLEGED.

Gora McGahey ARCHITECTS
43 BARKLEY CIRCLE SUITE #202
FORT MYERS, FL 33907
P: 239 275.0225 F: 239 275.7123

A NEW MONUMENT SIGN FOR:
GREENWOOD VILLAS
FORT MYERS, FLORIDA

COVER SHEET

ISSUE HISTORY

PURPOSE: PERMIT	●
DATE: 3-30-16	
PURPOSE:	○
DATE:	
PURPOSE	○
DATE:	
PURPOSE	○
DATE:	

COPYRIGHT © 2015 GORA McGAHEY ARCHITECTS COPYRIGHTS AND OTHER RIGHTS RESTRICTS THESE DOCUMENTS TO THE ORIGINAL SITE AND OR PURPOSE FOR WHICH THEY WERE INTENDED. REPRODUCTION, CHANGES, OR OTHER ASSIGNMENTS ARE PROHIBITED.

REVISIONS


ARCHITECTS SEAL

JOB NO. 16001

PAGE NUMBER CS101


PLOT SCALE

ADD2016-00083 Lee County ePlan

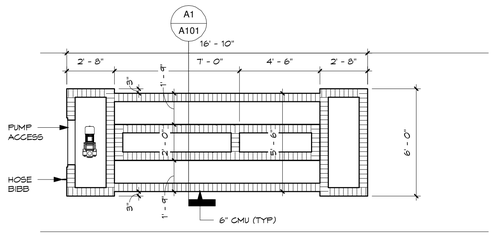


K1	GRADE LEVEL
SCALE	1/4" = 1'-0"


PLAN NORTH

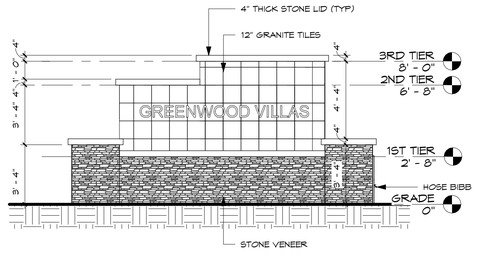


K5	SOUTH SIDE		
A101	A101	1/4" = 1'-0"	

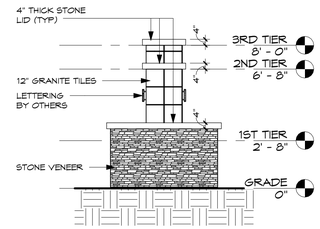

K9	WEST SIDE		
A101	A101	1/4" = 1'-0"	

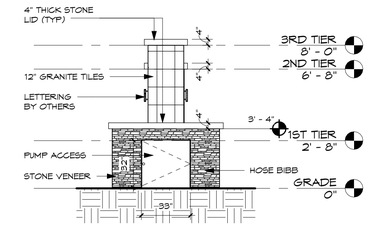


K12	EAST SIDE		
A101	A101	1/4" = 1'-0"	

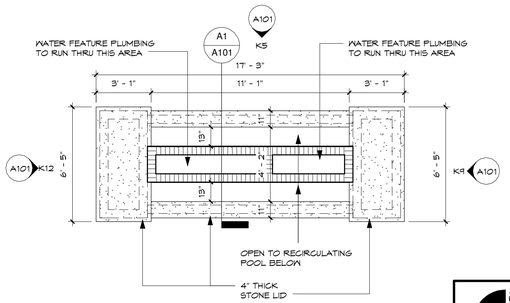


G1	1ST TIER
SCALE	1/4" = 1'-0"

PLAN NORTH

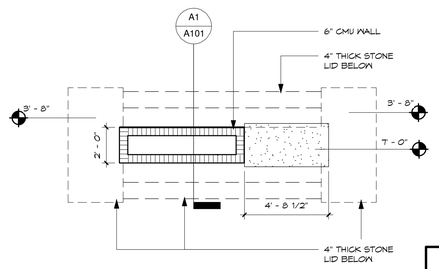


D1	2ND TIER
SCALE	1/4" = 1'-0"

PLAN NORTH

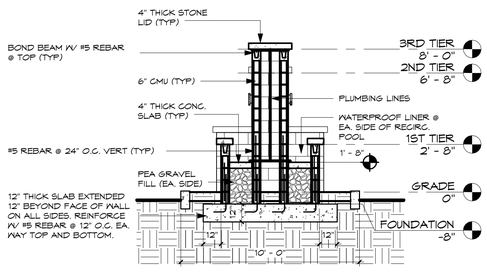

NOTE: SOLID FILL ALL CMU'S RETAINING SOIL OR GRAVEL

A1	SECTION VIEW		
A101	A101	1/4" = 1'-0"	

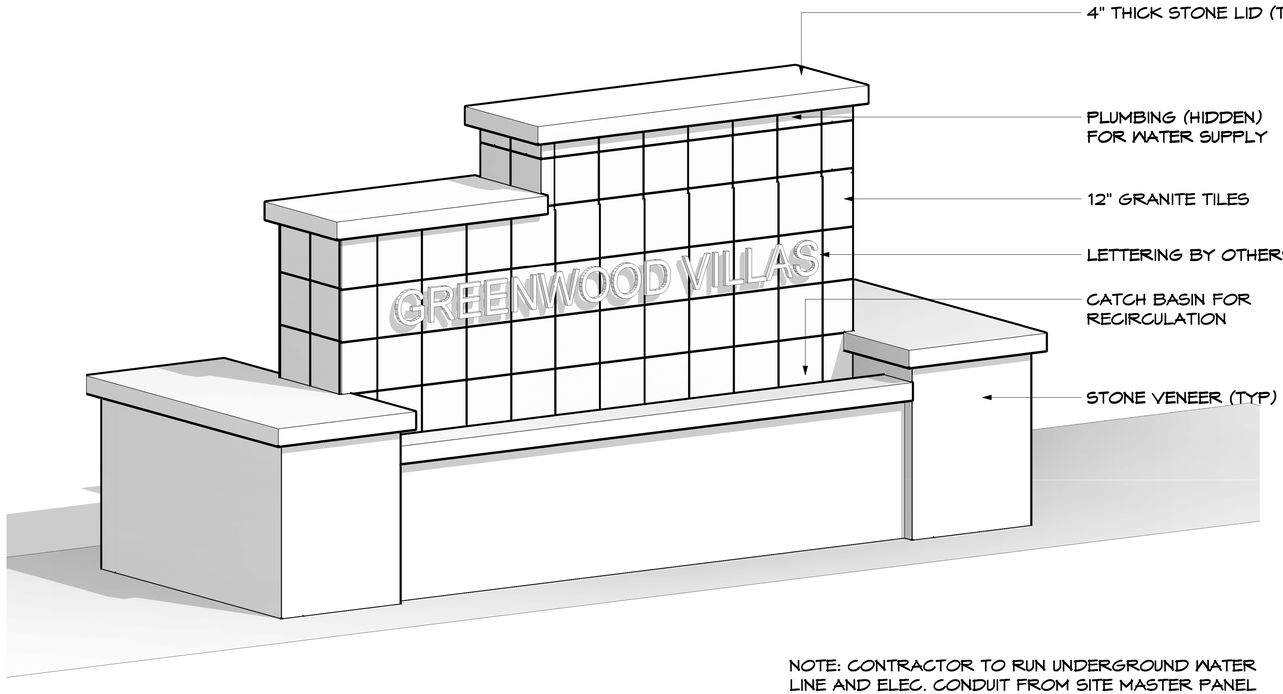

NOTE: CONTRACTOR TO RUN UNDERGROUND WATER LINE AND ELEC. CONDUIT FROM SITE MASTER PANEL TO SERVICE WATER PUMP AND SIGN LIGHTING.

A5	PERSPECTIVE VIEW FROM SOUTH
SCALE	N.T.S.

PLOT SCALE

ARCHITECTS SEAL

THE DESIGN PROFESSIONAL WAIVES ANY AND ALL RESPONSIBILITY AND LIABILITY FOR PROBLEMS WHICH ARISE FROM FAILURE TO FOLLOW THESE PLANS, SPECIFICATIONS AND THE DESIGN INTENT THEY CONVEY, OR FOR PROBLEMS WHICH ARISE FROM OTHERS' FAILURE AND / OR FOLLOW THE DESIGN PROFESSIONAL'S GUIDANCE WITH RESPECT TO ANY ERRORS, OMISSIONS, INCONSISTENCIES, AMBIGUITIES OR CONFLICTS WHICH ARE ALLEGED.

Gora McGahey ARCHITECTS
GMA
43 BARKLEY CIRCLE SUITE #202
FORT MYERS, FL 33907
P: 239 275.0225 F: 239 275.7123

A NEW MONUMENT SIGN FOR:
GREENWOOD VILLAS
FORT MYERS, FLORIDA

PLANS, ELEVATIONS & DETAILS

COPYRIGHT © 2015 GORA-MCGAHEY ARCHITECTS COPYRIGHTS AND OTHER RIGHTS RESTRICTS THESE DOCUMENTS TO THE ORIGINAL SITE AND OR PURPOSE FOR WHICH THEY WERE INTENDED. REPRODUCTION, CHANGES, OR OTHER ASSIGNMENTS ARE PROHIBITED.

ISSUE HISTORY

PURPOSE: PERMIT	●
DATE: 3-30-16	
PURPOSE:	○
DATE:	
PURPOSE	○
DATE:	
PURPOSE	○
DATE:	

REVISIONS

JOB NO. 16001

PAGE NUMBER A101