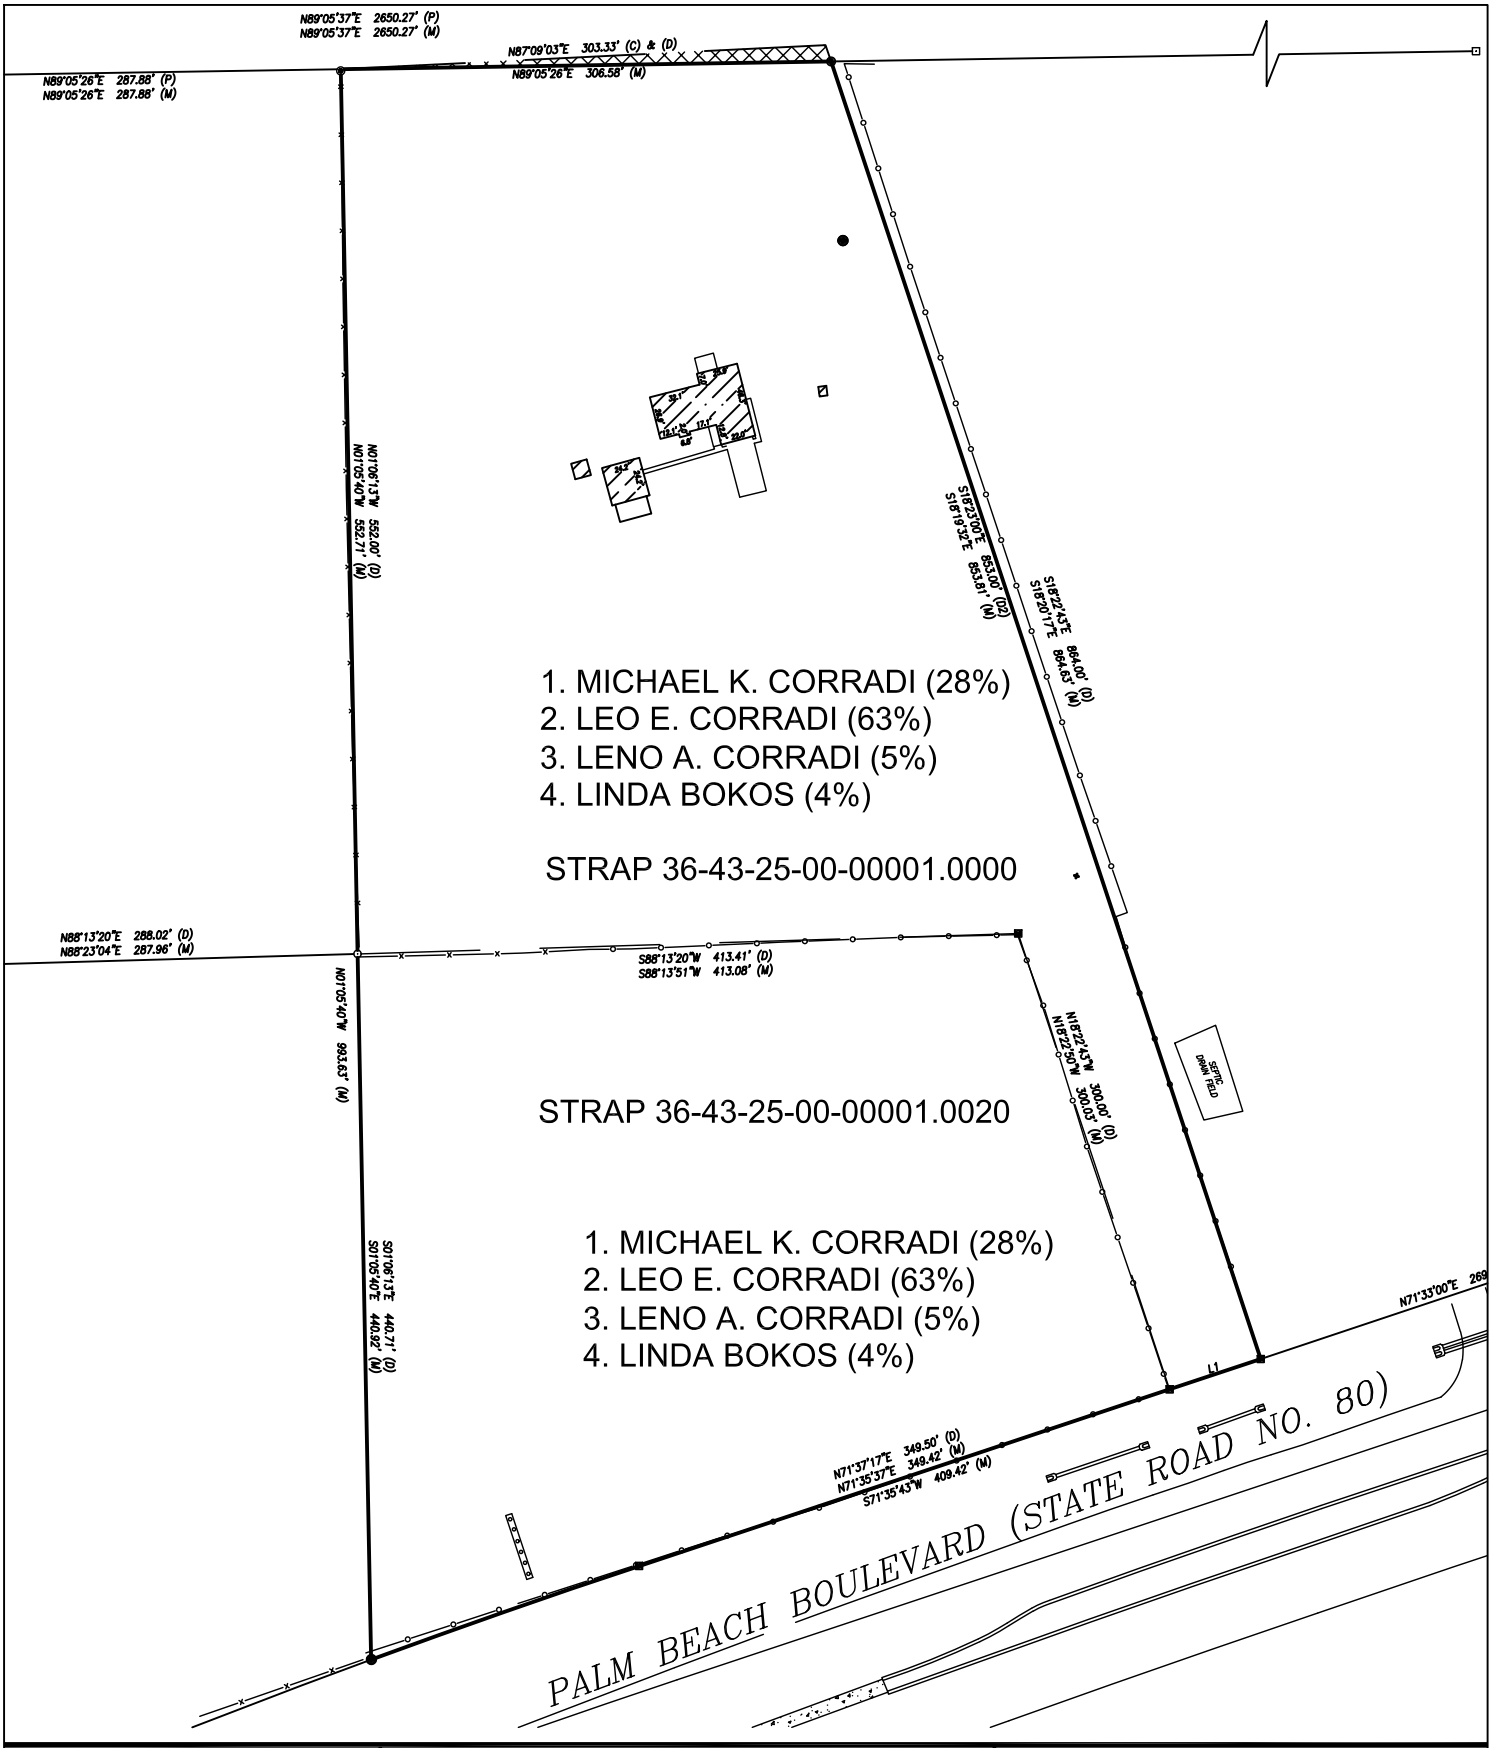

SITTI ENGINEERING GROUP
10580 COLONIAL BLVD
#114
FORT MYERS, FL 33913
t: 239-215-9445
f: 941-786-0004
www.SITTI.net
email:
project@sitti.net

CORRADI RV & BOAT STORAGE

LEE COUNTY COUNTY, FLORIDA

PROPERTY OWNERS MAP

120' 0

GRAPHIC SCALE 1"=120'

N

AMJAD SITTI, PE
STATE OF FLORIDA, No. 58174

SHEET: 1 of 1

SITE PLANS MAY VARY BASED ON FINAL DESIGN AND AGENCY COMMENTS