
ADD2020-00027 Lee County ePlan

PRELIMINARY DRAWINGS
FOR
JACK'S PLACE COTTAGES

RENAISSANCE GOLF & COUNTRY CLUB — **GREATER FORT MYERS, LEE COUNTY, FLORIDA**

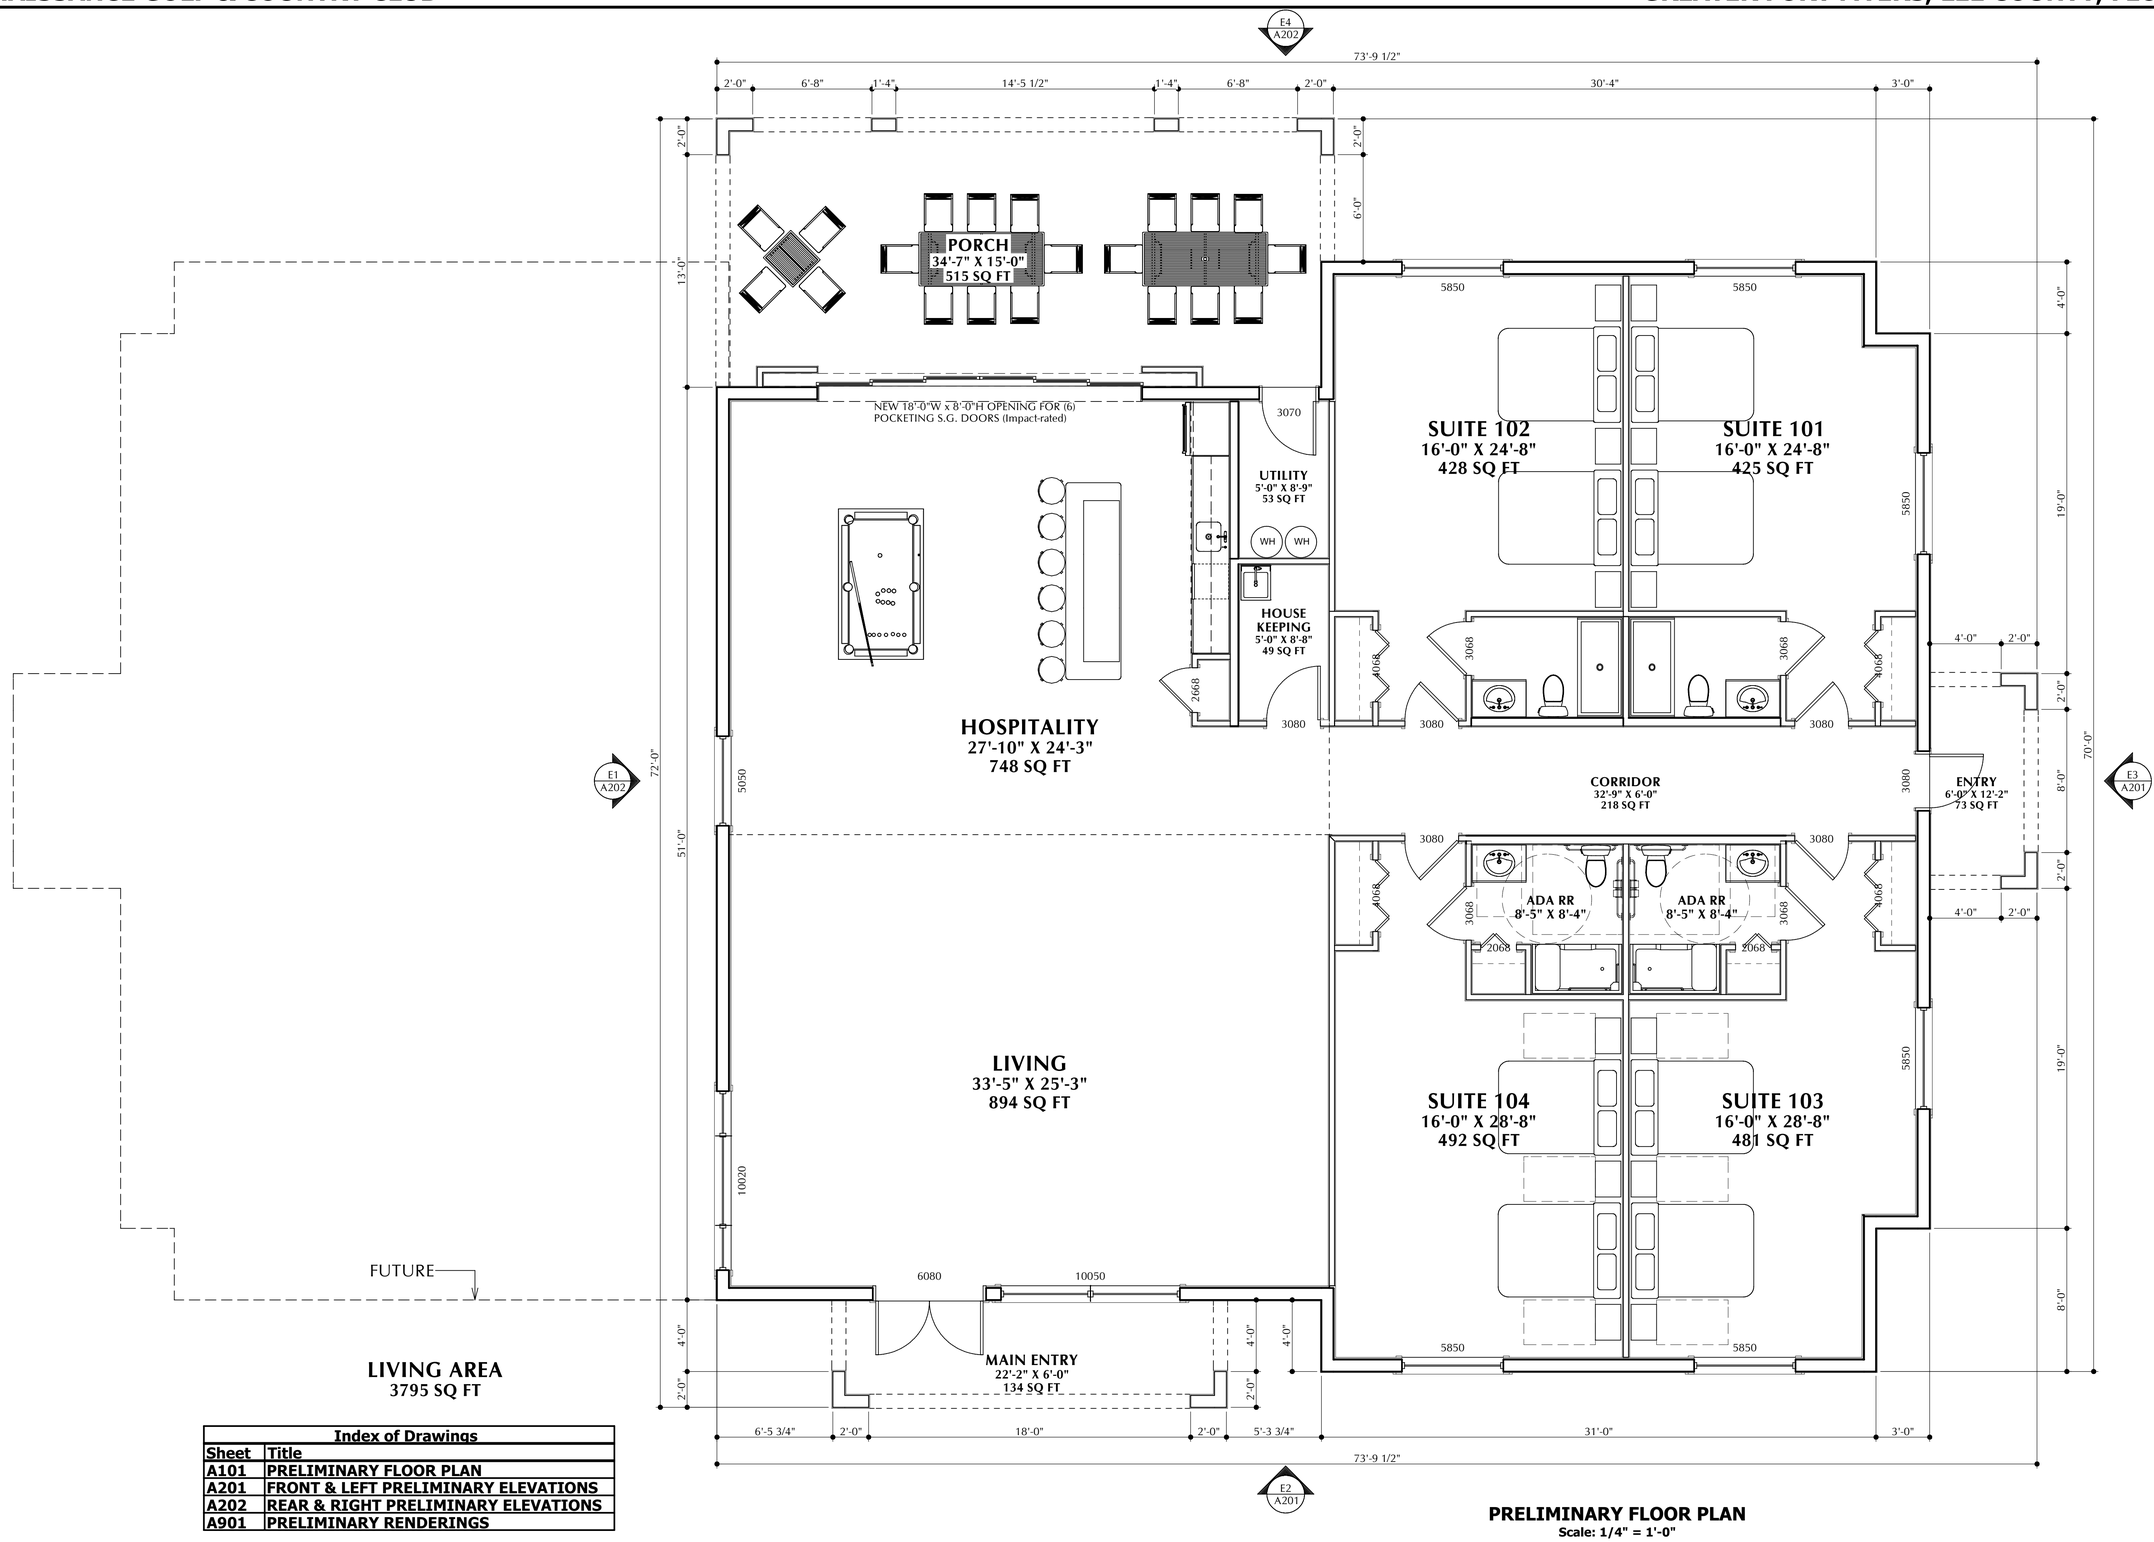

LIVING AREA
3795 SQ FT

Index of Drawings	
Sheet	**Title**
A101	PRELIMINARY FLOOR PLAN
A201	FRONT & LEFT PRELIMINARY ELEVATIONS
A202	REAR & RIGHT PRELIMINARY ELEVATIONS
A901	PRELIMINARY RENDERINGS

PRELIMINARY FLOOR PLAN
Scale: 1/4" = 1'-0"

SCALE IS ACCURATE ONLY WHEN PRINTED ON 24" X 36" MEDIA

JOLEEN COLLINS SAMRAOH
AR #0003

SOUTHVIEW STUDIOS, LLC
architecture & design
2052 McGregor Blvd., Suite A 239.851.8199 info@southviewstudios.com
Certificate of Authorization #AA26002984

SOUTHVIEW STUDIOS, LLC hereby reserves its common law copyright and other property rights in these plans, ideas, arrangements and designs. These plans shall not be altered or copied in any form without written permission from SOUTHVIEW STUDIOS, LLC. Written dimensions on these drawings have precedence over scale dimensions. Contractors shall verify and be responsible for all dimensions and conditions of the job. CONTRACTOR & STUDIOS, LLC shall be notified in writing of any variations or discrepancies. All construction shall be in accordance with the florida building code, most recent addition.

JACK'S PLACE COTTAGES

RENAISSANCE GOLF & COUNTRY CLUB
12801 Renaissance Way, Fort Myers
Lee County, Florida 33912

ISSUE DATE: 4/22/2020 DO Archs
JOB #: 19-075
PERMIT #:
REVISIONS
NO. DATE DESCRIPTION


PRELIMINARY FLOOR PLAN

A101

ADD2020-00027 Lee County ePlan



E2 / A201 **FRONT ELEVATION**
Scale: 1/4" = 1'-0"

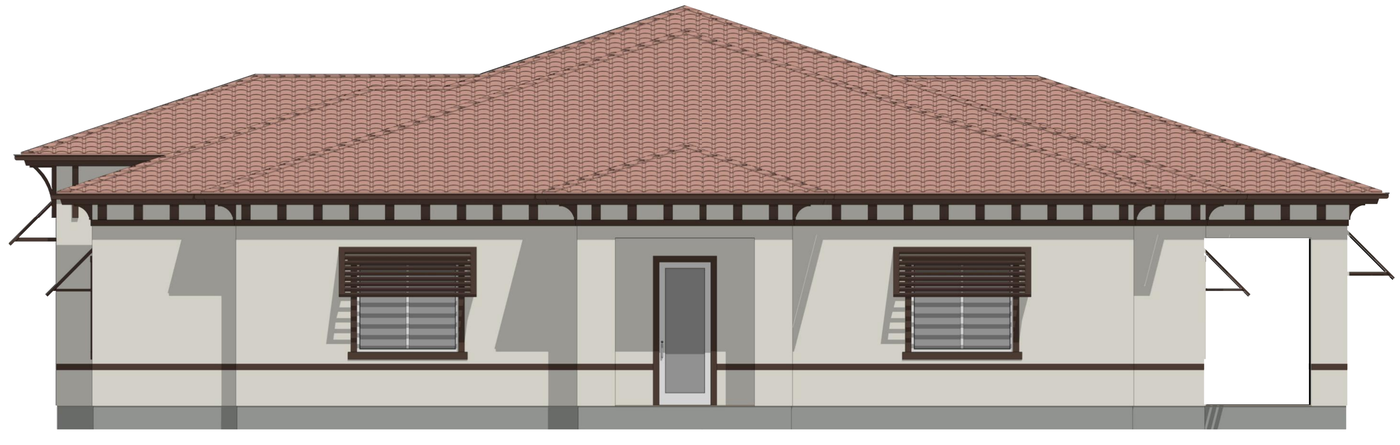

E3 / A201 **LEFT ELEVATION**
Scale: 1/4" = 1'-0"

SCALE IS ACCURATE ONLY WHEN PRINTED ON 24" X 36" MEDIA

SOUTHVIEW STUDIOS, LLC
architecture & design

2052 McGregor Blvd., Suite A 239.851.8199 info@southviewstudios.com
Certificate of Authorization #AA26002984

SOUTHVIEW STUDIOS, LLC hereby reserves its common law copyright and other property rights in these plans, ideas, arrangements and designs. These plans shall not be altered or copied in any form without written permission from SOUTHVIEW STUDIOS, LLC. Written dimensions on these drawings have precedence over scale dimensions. Contractors shall verify all field conditions and dimensions and notify the Architect of any discrepancies. CONTRACTOR AND SUBCONTRACTORS shall be responsible for all dimensions and conditions of the job. CONTRACTOR AND SUBCONTRACTORS, LLC shall be notified in writing of any variations or discrepancies. All construction shall be in accordance with the florida building code, most recent addition.

JOLEEN COLLINS SARRASH
AR #0026559

JACK'S PLACE COTTAGES

RENAISSANCE GOLF & COUNTRY CLUB
12801 Renaissance Way; Fort Myers
Lee County, Florida 33912

ISSUE DATE: 4/22/2020 DO Archs
JOB #: 19-075
PERMIT #:
REVISIONS
NO. DATE DESCRIPTION


FRONT & LEFT PRELIMINARY ELEVATIONS

A201

ADD2020-00027 Lee County ePlan



E4 / A202 **REAR ELEVATION**
Scale: 1/4" = 1'-0"

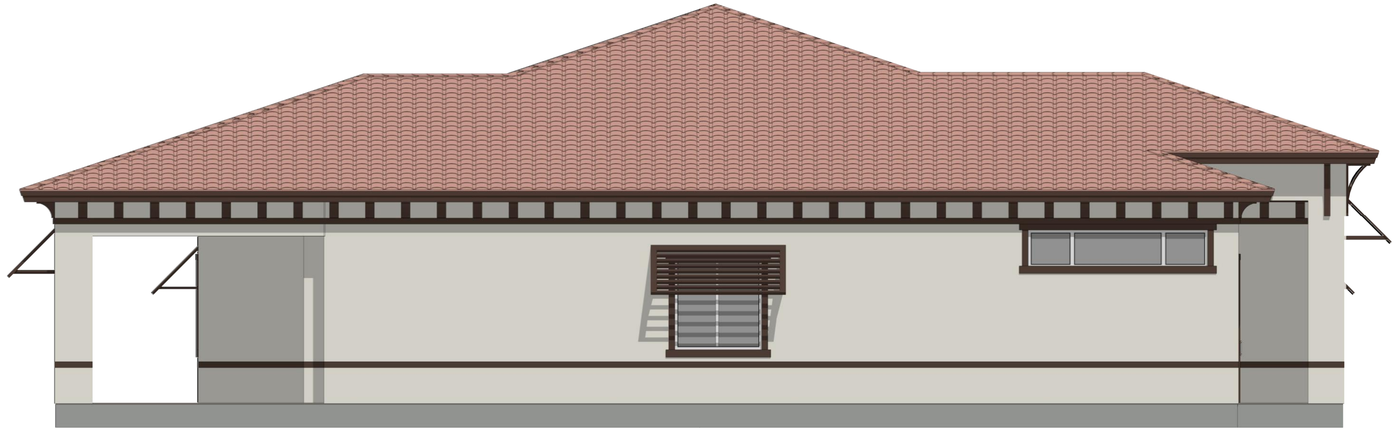

E1 / A202 **RIGHT ELEVATION**
Scale: 1/4" = 1'-0"

SCALE IS ACCURATE ONLY WHEN PRINTED ON 24" X 36" MEDIA

SOUTHVIEW STUDIOS, LLC
architecture & design

2052 McGregor Blvd., Suite A 239.851.8199 info@southviewstudios.com
Certificate of Authorization #AA26002984

SOUTHVIEW STUDIOS, LLC hereby reserves its common law copyright and other property rights in these plans, ideas, and designs. These plans shall not be altered or copied in any form without written permission from SOUTHVIEW STUDIOS, LLC. Written dimensions on these drawings have precedence over scale dimensions. Contractors shall verify all field conditions and be responsible for all dimensions and conditions of the job. CONTRACTOR AND SOUTHVIEW STUDIOS, LLC shall be notified in writing of any variations or discrepancies. All construction shall be in accordance with the florida building code, most recent addition.

JOLEEN COLLINS SARRAGH
AR #92059

JACK'S PLACE COTTAGES

RENAISSANCE GOLF & COUNTRY CLUB
12801 Renaissance Way; Fort Myers
Lee County, Florida 33912


ISSUE DATE: 4/22/2020 DO Archs
JOB #: 19-075
PERMIT #:
REVISIONS
NO. DATE DESCRIPTION

REAR & RIGHT PRELIMINARY ELEVATIONS

A202

ADD2020-00027 Lee County ePlan

SCALE IS ACCURATE ONLY WHEN PRINTED ON 24" X 36" MEDIA

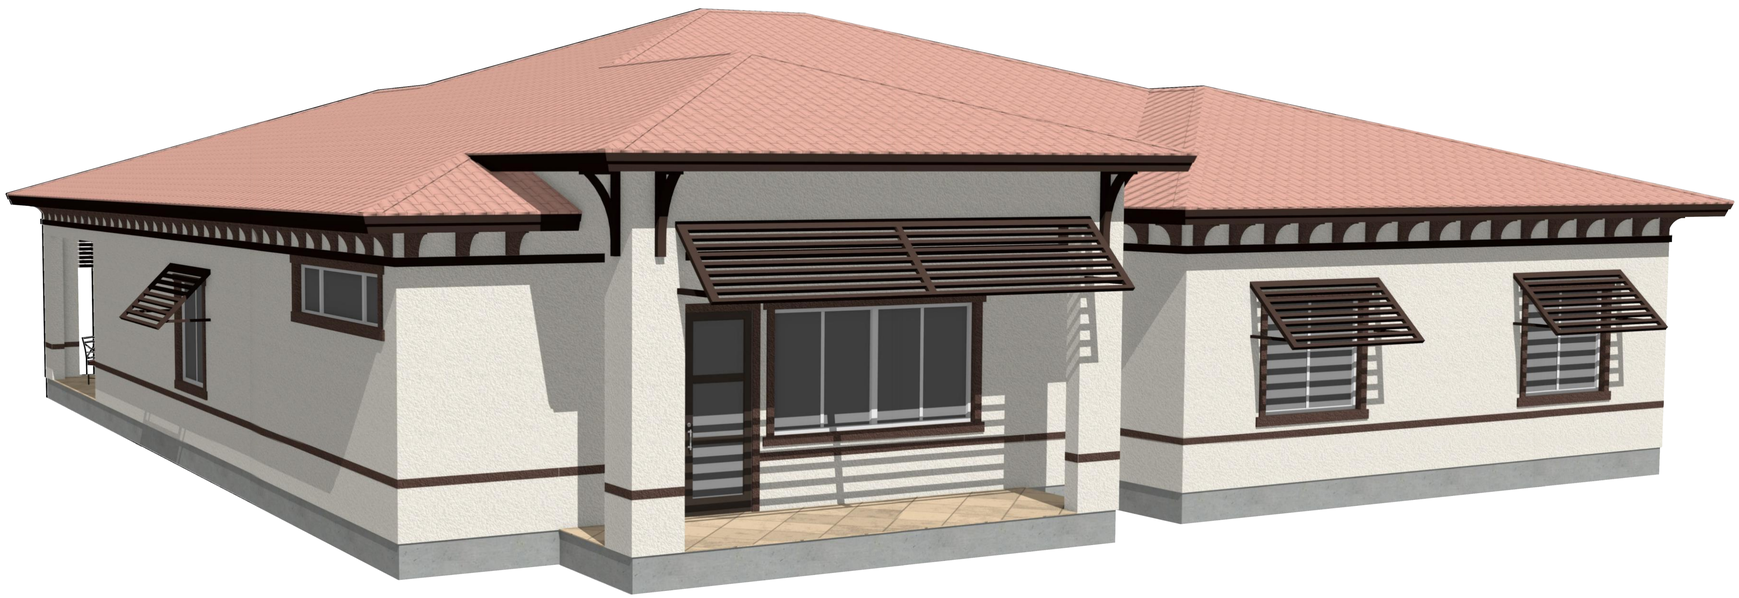



PRELIMINARY RENDERINGS
Scale: NTS

SOUTHVIEW STUDIOS, LLC
architecture & design
2052 McGregor Blvd., Suite A 239.851.8199 info@southviewstudios.com
Certificate of Authorization #AA26002984

SOUTHVIEW STUDIOS, LLC hereby reserves its common law copyright and other property rights in these plans, sketches, images, ideas, designs and arrangements indicated or represented thereby. These plans shall not be altered or copied in any form without written permission from SOUTHVIEW STUDIOS, LLC. Written dimensions on these drawings have precedence over scale dimensions. Contractors shall verify all dimensions and conditions on the job and report any discrepancies to SOUTHVIEW STUDIOS, LLC. It shall be noticed that any deviation from the construction documents and conditions of the SOUTHVIEW STUDIOS, LLC shall be notified in writing of any variations or discrepancies. All construction shall be in accordance with the florida building code, most recent addition.

JOLEEN COLLINS SARRASCH
AR #92059

JACK'S PLACE COTTAGES

RENAISSANCE GOLF & COUNTRY CLUB
12801 Renaissance Way, Fort Myers
Lee County, Florida 33912

ISSUE DATE: 4/22/2020 DO Archs
JOB #: 19-075
PERMIT #:
REVISIONS
NO. DATE DESCRIPTION

PRELIMINARY RENDERINGS

A901