
ADD2023-00012 Lee County ePlan

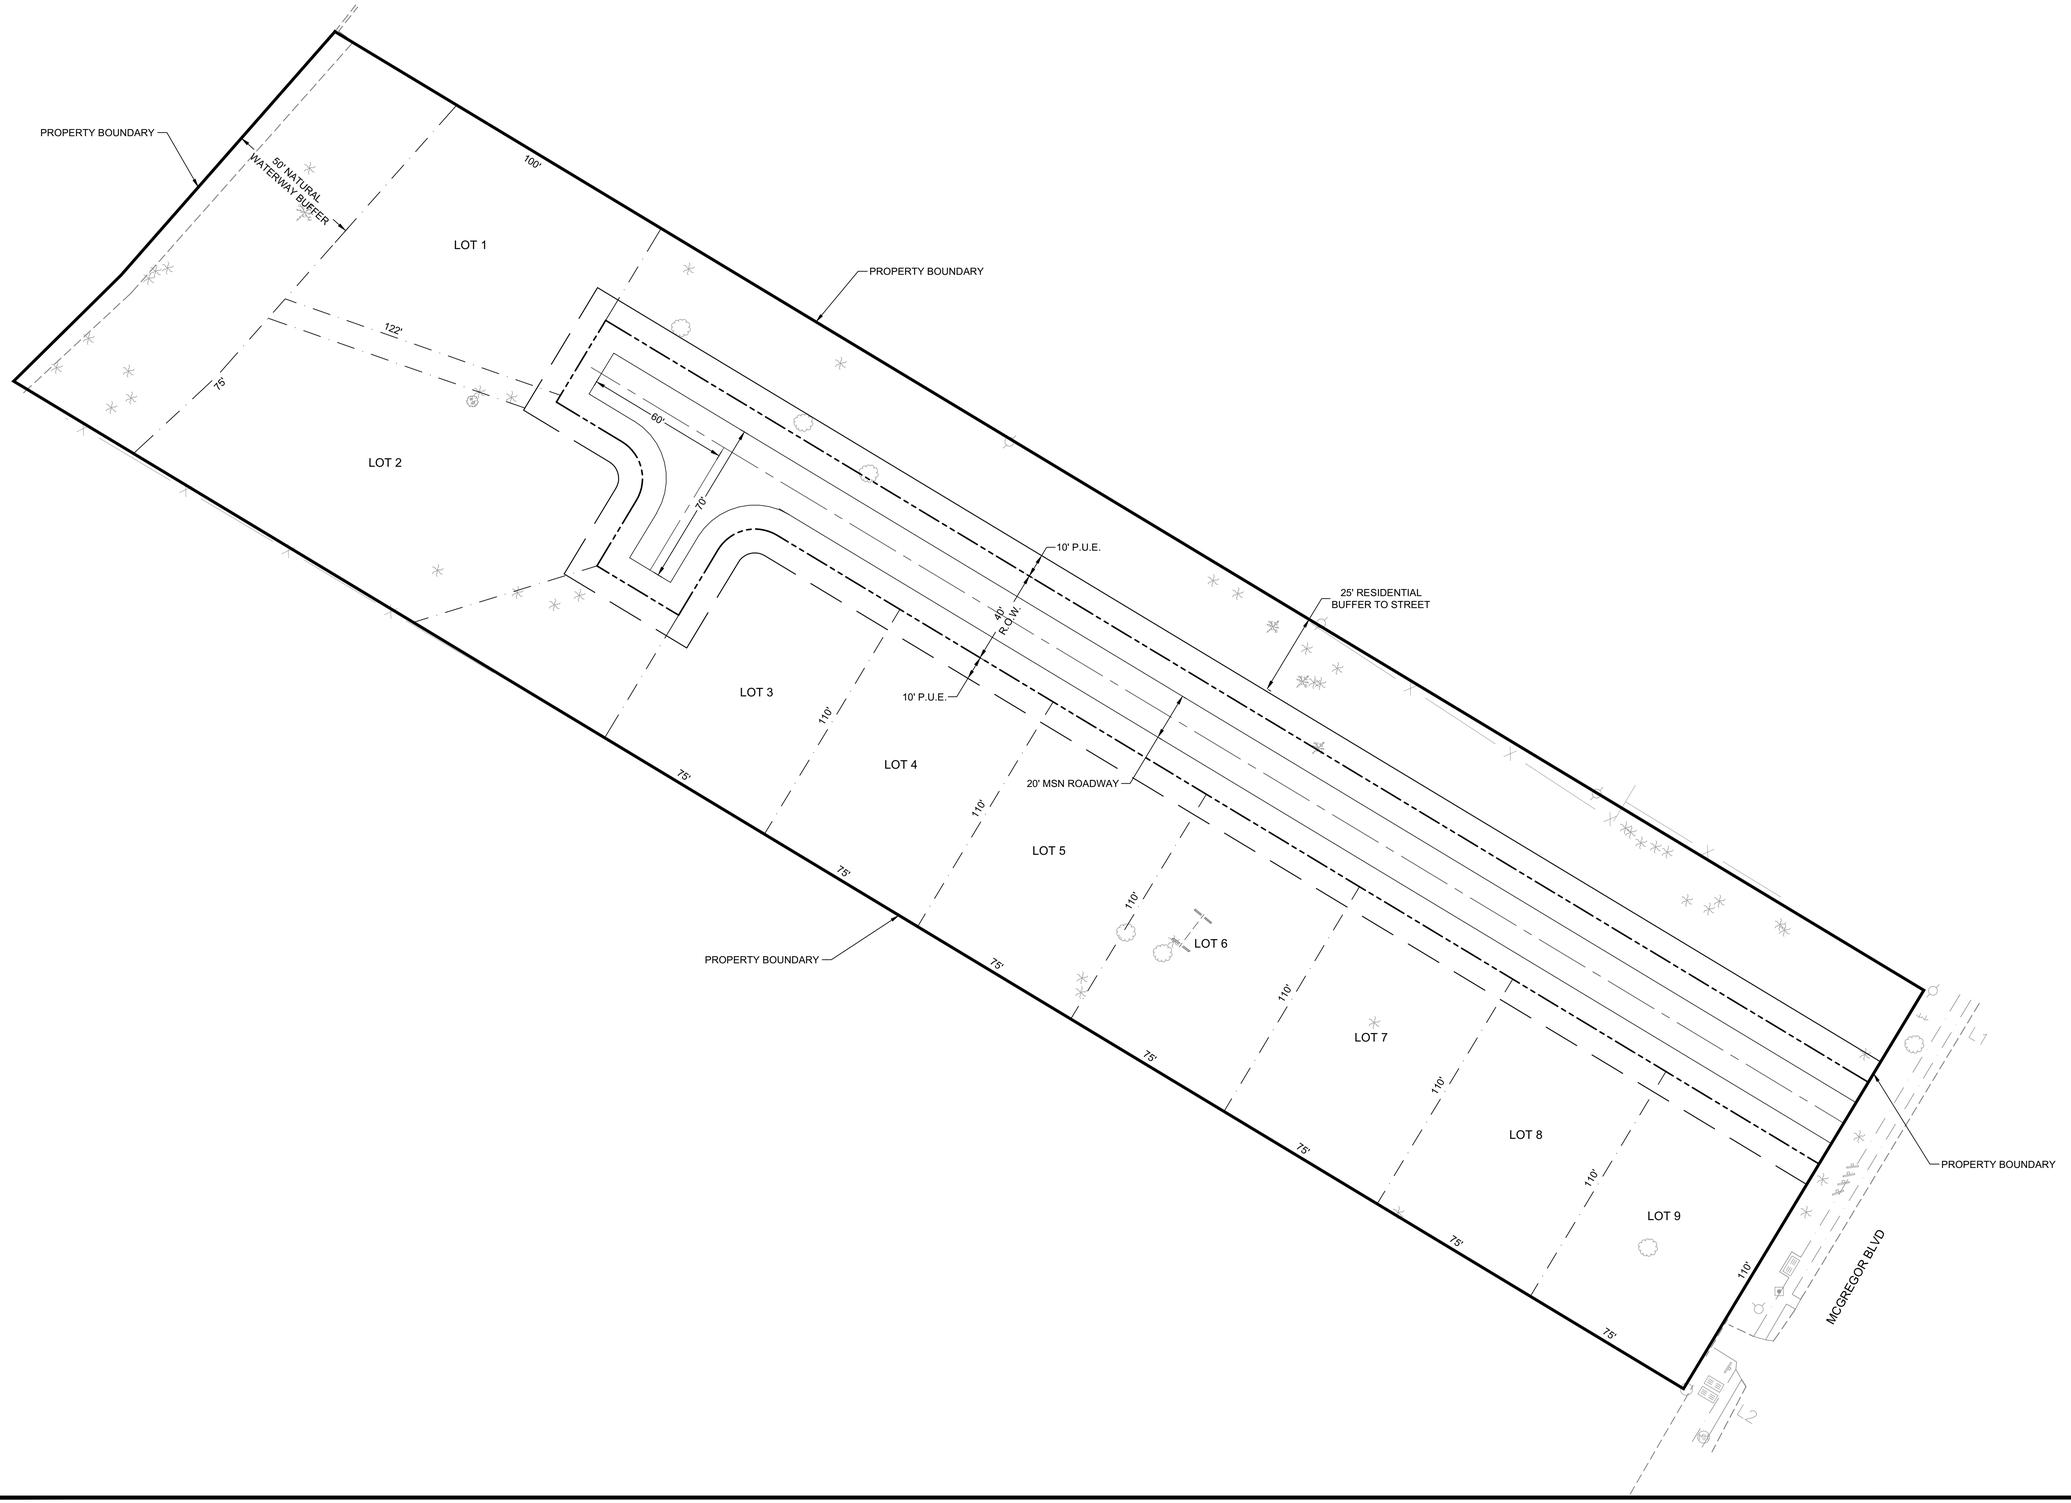

PROJECT:

11480 MCGREGOR SF RESIDENTIAL

LOCATION:

11480 MCGREGOR BLVD
FORT MYERS FL 33919

CLIENT:

CONSULTANT:

MORRIS DEPEW
ENGINEERS • PLANNERS • SURVEYORS
LANDSCAPE ARCHITECTS
FL CA NO. 6532 / FL CERT NO. LB6891 / LC26000330

Fort Myers
2914 Cleveland Avenue
Fort Myers, Florida 33901
(239) 337-3993
Fax: (239) 337-3994
Toll free: 866-337-7341

Tallahassee
113 South Monroe Street
1st Floor
Tallahassee, Florida 32301
Toll free: 866-337-7341

Destin
5597 Highway 98
Unit 201
Santa Rosa Beach, Florida 32459
Toll free: 866-337-7341

PREPARED BY:

RYAN M. SHUTE
FL PE# 54597

DRAWING IS NOT VALID WITHOUT AN ORIGINAL SEAL AND SIGNATURE BY THE ENGINEER OF RECORD

REVISIONS	DATE

PROJECT MANAGER:	RMS
DRAWING BY:	ESS
JURISDICTION:	LEE COUNTY
DATE:	1/26/2023

SHEET TITLE:

SITE PLAN

SHEET NUMBER: CS-101

30 0 15 30
SCALE 1"=30'

JOB/FILE NUMBER: 22241-01

© COPYRIGHT MORRIS - DEPEW ASSOCIATES, INC. 2023 ALL RIGHTS RESERVED
G:\22241 - 11480 McGregor SF Residential\Final\22241-01 DO plans\Comm Plans\22241-01 CS-101 SITE PLAN.dwg - CS-101 - Jan 26, 2023 - 09:57:01 am - PLOTTED BY: SBell