APPLICATION FOR PLANNED DEVELOPMENT PUBLIC HEARING UNINCORPORATED AREAS ONLY

Project Name: River Hall

Request: Rezone from: RPD/CPD To: RPD/CPD

Type: ☒ Major PD ☐ Minor PD ☐ DRI w/Rezoning ☐ PRFPD
☐ Major PD Amendment ☐ Minor PD Amendment

Bonus Density included? ☒ NO ☐ YES[1] for: _____ Bonus Units

[1] *If **YES**, submit additional fee required by LDC 2-147(A)(3)*

Summary of Project:

Rezone to add 9.98 acres and increase density by 489 dwelling units within specified unplatted areas of River Hall.

PART 1
APPLICANT/AGENT INFORMATION

A. Name of Applicant: Greenpointe Holdings, LLC
Address: 7807 Baymeadows Road East, Suite 205
City, State, Zip: Jacksonville, FL 32256
Phone Number: (352) 397-2922
E-mail Address: gmiars@greenpointellc.com

B. Relationship of Applicant to owner (check one) and provide Affidavit of Authorization form:

☒ Applicant is the sole owner of the property. **[34-201(a)(1)a.1.]**

☐ Applicant has been authorized by the owner(s) to represent them for this action. **[34-202(a)(3)]**

☐ Application is County initiated. Attach BOCC authorization.

C. Authorized Agent: (If different than applicant) Name of the person who is to receive all County-initiated correspondence regarding this application. [34-202(a)(4)]

1. Company Name: Barraco and Associates, Inc.
Contact Person: Jennifer Sapen AICP, VP of Land Planning
Address: 2271 McGregor Blvd. #100
City, State, Zip: Fort Myers, FL 33901
Phone Number: (239) 461-3170 Email: JenniferS@Barraco.net

2. Additional Agent(s): Provide the names of other agents that the County may contact concerning this application. **[34-202(a)(4)]**

PART 2
PROPERTY OWNERSHIP

A. Property owner(s): If multiple owners (corporation, partnership, trust, association), provide a list with owner interest. [34-202(a)(2)]

Name: Please see attached "Owners of Record"

Address: _____

City, State, Zip: _____

Phone Number: _____ Email: _____

B. Disclosure of Interest [34-202(a)(2)]:

☒ Attach Disclosure of Interest Form.

C. Multiple parcels:

☒ Property owners list. **[34-202(a)(8)]**

☒ Property owners map. **[34-202(a)(8)]**

D. Certification of Title and Encumbrances [34-202(a)(7)]

1. Title certification document, no greater than 90 days old.

2. Date property was acquired by present owner(s): 5/05/2011, 10/17/2012

PART 3
PROPERTY INFORMATION

A. STRAP Number(s): [Attach extra sheets if additional space is needed.] **[34-203(a)(5)]**

See attached "Owners of Record List"

B. Street Address of Property: Please see attached "Owners of Record List"

C. Legal Description (must submit) [34-202(a)(5)]:

☒ Legal description (metes and bounds) (8½"x11") and sealed sketch of the legal description.

OR

☐ Legal description (NO metes and bounds) if the property is located within a subdivision platted per F.S. Chapter 177, and is recorded in the Official Records of Lee County under Instruments or Plat Books. (Click here to see an example of a legal description with no metes and bounds.)

AND

Boundary Survey [34-202(a)(6):

☒ A Boundary survey, tied to the state plane coordinate system.

OR

☐ Not required if the property is located within a subdivision platted per F.S. Chapter 177.

D. Surrounding property owners (within 500 feet of the perimeter of the subject parcel or portion thereof that is subject of the request)**:**

1. ☒ List of surrounding property owners. **[34-202(a)(9)]**

2. ☒ Map of surrounding property owners. **[34-202(a)(9)]**

3. ☒ One set of mailing labels. **[34-202(a)(9)]**

Note: When the case is found complete/ sufficient, a new list and mailing labels must be submitted.

E. Current Zoning of Property: RPD/CPD

☒ Provide a list of all Zoning Resolutions and Zoning Approvals applicable to the subject property.

Please see attached "List of Zoning Resolutions & Approvals"

F. Use(s) of Property:

1. Current uses of property are: Vacant residential / undeveloped AG

2. Intended uses of property are: Residential

G. Future Land Use Classification (Lee Plan):

Suburban	23.64	Acres	13.69	% of Total
Outlying Suburban	139.95	Acres	81.05	% of Total
Wetlands	9.08	Acres	5.36	% of Total

H. Property Dimensions: Multiple, see attached "Application - Part 3, Section H. Property Dimensions"

1. Width (average if irregular parcel): _____ Feet
2. Depth (average if irregular parcel): _____ Feet
3. Total area: _____ Acres or square feet
4. Frontage on road or street: _____ Feet on _____ Street
   2nd Frontage on road or street: _____ Feet on _____ Street

I. Planning Communities/Community Plan Area Requirements: If located in one of the following planning communities/community plan areas, provide a meeting summary document of the required public informational session.

- ☐ Not Applicable
- ☐ Captiva Planning Community (Captiva Island). **[33-1612(a)&(b); Lee Plan Policy 13.1.7]**
- ☐ North (Upper) Captiva Community Plan area. **[33-1711]**
- ☐ Boca Grande Planning Community. **[Lee Plan Policy 22.1.5]**
- ☒ Caloosahatchee Shores Community Plan area. **[33-1482(a)&(b); Lee Plan Policy 21.6.3]**
- ☐ Page Park Community Plan area. **[33-1203(a) & (b); Lee Plan Policy 27.11.2]**
- ☐ Palm Beach Boulevard Community Plan area. **[Lee Plan Policy 23.5.2]**
- ☐ Buckingham Planning Community. **[Lee Plan Policy 17.7.2]**
- ☐ Pine Island Planning Community. **[33-1004(a) & (b); Lee Plan Policy 14.7.1]**
- ☐ Lehigh Acres Planning Community. **[33-1401(a)&(b); Lee Plan Policy 32.12.2]**
- ☐ North Fort Myers Planning Community. **[33-1532(a)&(b)]**
- ☐ North Olga Community Plan area. **[33-1663(a)&(b)]**

J. Waivers from Application Submission Requirements: Attach waivers, if any, approved by the Director of Zoning. **[34-201(c)]**

PART 4
TYPES OF LAND AREA ON PROPERTY

A.	**Gross Acres (total area within described parcel)**			**172.67**	**Acres**
1.	Submerged land subject to tidal influence			0	Acres
2.	**a.** Preserved freshwater wetlands	9.08	Acres		
	b. Impacted wetlands	0	Acres		
	c. Preserved saltwater wetlands	0	Acres		
	d. Total wetlands (A.2.a. plus A.2.b. plus A.2.c.)			9.08	Acres
3.	R-O-W providing access to non-residential uses			0	Acres
4.	Non-residential use areas (1) (2)			0	Acres
B.	**Total area not eligible as gross residential acreage** (Items A.1. + A.3. + A.4.).			**0**	**Acres**
C.	**Gross residential acres. (A minus B)** (3)			**172.67**	**Acres**

D. Gross residential acres (by Land Use Category)

1.	**a.** Intensive Development – upland	_____	Acres
	b. Intensive Development – preserved freshwater wetlands	_____	Acres
	c. Intensive Development – impacted wetlands	_____	Acres
2.	**a.** Central Urban – upland	_____	Acres
	b. Central Urban – preserved freshwater wetlands	_____	Acres
	c. Central Urban – impacted wetlands	_____	Acres
3.	**a.** Urban Community or Suburban – upland	_____	Acres
	b. Urban Community or Suburban – preserved freshwater wetlands	_____	Acres
	c. Urban Community or Suburban – impacted wetlands	_____	Acres

4.	**a.**	Suburban – upland	23.64	Acres
	b.	Suburban – preserved freshwater wetlands	9.08	Acres
	c.	Suburban – impacted wetlands		Acres
5.	**a.**	Outlying Suburban – upland	139.95	Acres
	b.	Outlying Suburban – preserved freshwater wetlands		Acres
	c.	Outlying Suburban – impacted wetlands		Acres
6.	**a.**	Sub-Outlying Suburban – upland		Acres
	b.	Sub-Outlying Suburban – preserved freshwater wetlands		Acres
	c.	Sub-Outlying Suburban – impacted wetlands		Acres
7.	**a.**	Rural, Outer Island, Rural Community Preserve – upland		Acres
	b.	Rural, Outer Island, Rural Community Preserve – wetlands		Acres
8.	**a.**	Open Lands – upland		Acres
	b.	Open Lands – wetlands		Acres
9.	**a.**	Resource – upland		Acres
	b.	Resource – wetlands		Acres
10.	**a.**	Wetlands		Acres
11.	**a.**	New Community – upland		Acres
	b.	New Community – wetlands		Acres
12.	**a.**	University Community – upland		Acres
	b.	University Community – wetlands		Acres
13.	**a.**	Coastal Rural – upland		Acres
	b.	Coastal Rural – wetlands		Acres
		TOTAL (should equal "C" above)	**172.67**	**Acres**

Notes:

(1) Lands for commercial, office, industrial uses, natural water bodies, and other non-residential uses must not be included except within the Mixed Use Overlay {see Note (2) below}.

(2) Within the Mixed Use Overlay, lands for commercial, office, industrial uses, natural water bodies, and other non-residential uses may be included in density calculations {see Lee Plan Objective 4.3}.

(3) Lands to be used for residential uses including land within the development proposed to be used for streets & street rights of way, utility rights-of-way, public & private parks, recreation & open space, schools, community centers, & facilities such as police, fire & emergency services, sewage & water, drainage, and existing man-made waterbodies.

PART 5
RESIDENTIAL DEVELOPMENT - PRELIMINARY DENSITY CALCULATIONS

i. Complete only if living units are proposed in a Future Land Use Category.
ii. If more than one classification, calculations for each classification must be submitted. Attach extra sheets as necessary.
iii. If wetlands are located on the property, density calculations are considered preliminary pending a wetlands jurisdictional determination.

A. Future Land Use Category: **Suburban, Outlying Suburban, Wetland**

			Lee Plan Table 1(a) Max. standard density			Units
1.	**Standard Units**					
	a. Total upland acres (from Part 4, D.)	Suburban	23.64	x 6	equals	141.84
		Outlying Suburban	139.95	x 3	equals	419.85
	b. Total preserved freshwater wetlands acres (from Part 4, D.)		9.08	x 6	equals	54.48
	c. Total impacted wetlands acres (from Part 4, D.)			x	equals	0
	d. Total Allowed Standard Units (1)					**616**
2.	**Bonus Units [2-143]**					
	a. Site-built Affordable Housing					N/A
	b. Transferrable Dwelling Units					N/A
	c. Sub-total					**N/A**
3.	**Total Permitted Units** (1)					**616**

Note:
(1) Subject to revision if wetlands jurisdictional determination indicates a different acreage of wetlands.

PART 6
COMMERCIAL, INDUSTRIAL, MINING, ASSISTED LIVING FACILITIES, HOTELS & MOTELS
PRELIMINARY INTENSITY CALCUATIONS

		Height	Total Floor Area (Square Feet)
A.	**Commercial**		
1.	Medical		N/A
2.	General Office		N/A
3.	Retail		N/A
4.	Other: _____		N/A
5.	**TOTAL FLOOR AREA**		**N/A**

		Height	Total Floor Area (Square Feet)
B.	**Industrial**		
1.	Under Roof		N/A
2.	Not Under Roof		N/A
3.	**TOTAL FLOOR AREA**		**N/A**

		Depth	Total Acres
C.	**Mining**		
1.	Area to be excavated		N/A

		Height	Total Beds/Units
D.	**Assisted Living Facilities**		
1.	Dependent Living Units		N/A
2.	Independent Living Units		N/A
3.	**TOTAL BEDS/UNITS**		**N/A**

		Height	Total Rental Units
E.	**Hotels/Motels (Room Size)**		
1.	< 425 sq. ft.		N/A
2.	426-725 sq. ft.		N/A
3.	725 < sq. ft.		N/A
4.	**TOTAL UNITS**		**N/A**

PART 7
ACTION REQUESTED

A. Request Statement: Provide a single narrative explaining the nature of the request and how the property qualifies for the rezoning to a planned development. This narrative should include how the proposed development complies with the Lee Plan, the Land Development Code, and the applicable findings/review criteria set forth in LDC section 34-145(d)(4). This narrative may be utilized by the Board of County Commissioners, Hearing Examiner and staff in establishing a factual basis for the granting or denial of the rezoning. **[34-373(a)(5)]**

B. Traffic Impact Statement. A traffic impact statement in a format and to the degree of detail required by the County and in conformance with the adopted Lee County Administrative Code. TIS is not required for an existing development. **[34-373(a)(7)]**

C. Master Concept Plan:

1. **Master Concept Plan, Non-PRFPD:** A graphic illustration (Master Concept Plan) of the proposed development, showing and identifying the information required by LCLDC Section 34-373(a)(6)a. Copies of the Master Concept Plan must be provided in two sizes, 24”x36” and 11”x17”, and must be clearly legible and drawn at a scale sufficient to adequately show and identify the required information. In addition to the Master Concept Plan, an open space design plan delineating the indigenous preserves and/or native tree preservation areas as required by LDC Section 10-415(b) must be submitted. **[34-373(a)(6)]**
2. **Schedule of Uses:** A schedule of uses keyed to the Master Concept Plan as well as a summary for the entire property including the information required by LCLDC Section 34-373(a)(8)]. **[34-373(a)(8)]**

3. **Schedule of Deviations and Written Justification:** A schedule of deviations and a written justification for each deviation requested as part of the Master Concept Plan accompanied by documentation including sample detail drawings illustrating how each deviation would enhance the achievement of the objectives of the planned development and will not cause a detriment to public interests. The location of each requested deviation must be located/shown on the Master Concept Plan. **[34-373(a)(9)]**

D. Bonus Density: [34-202(a)(11)]

☒ Not Applicable

☐ Bonus Density will be used. Provide the number of Bonus Density units being requested and a narrative of how the request meets the requirements of LDC Section 2-146.

PART 8
ENVIRONMENTAL REQUIREMENTS

A. Topography: Describe the range of surface elevations of the property. Attach a county topographic map (if available) or a USGS quadrangle map showing the subject property. **[34-373(a)(4)b.iv.]**
Please see attached Quadrangle map.

B. Sensitive Lands: Identify any environmentally sensitive lands, including, but not limited to, wetlands (as defined in the LEE Plan Section XII), flowways, creek beds, sand dunes, other unique land forms [see LEE Plan Policy 77.1.1 (2)] or listed species occupied habitat [see LCLDC Section 10-473(f)].

C. Preservation/Conservation of Natural Features: Describe how the lands listed in PART 6.B. above will be protected by the completed project:

D. Shoreline Stabilization: If the project is located adjacent to navigable natural waters, describe the method of shoreline stabilization, if any, being proposed:
N/A

E. Soils Map: Attach maps drawn at the same scale as the Master Concept Plan marked or overprinted to show the soils classified in accordance with the USDA/SCS System. **[34-373(a)(4)b.i.]**

F. FLUCCS Map: A Florida Land Use, Cover and Classification System (FLUCCS) map, at the same scale as the Master Concept Plan, prepared by an environmental consultant. The FLUCCS map must clearly delineate any Federal and State jurisdictional wetlands and other surface waters, including the total acreage of Federal and State wetlands. **[34-373(a)(4)c.]**

G. Rare & Unique Upland Habitat Map: Maps drawn at the same scale as the Master Concept Plan marked or overprinted to show significant areas of rare and unique upland habitat as defined in the LEE Plan Section XII. **[34-373(a)(4)b.iii.]**

H. Existing and Historic Flow-Ways Map: Map(s) drawn at the same scale as the master concept plan marked or overprinted to show existing and historic flow-ways. **[34-373(a)(4)b.v.]**

PART 9
SANITARY SEWER & POTABLE WATER FACILITIES

A. Special Effluent: If the discharge of any special effluent is anticipated, please specify what it is and what strategies will be used to deal with its' special characteristics:
N/A

B. Private On-Site Facilities: If a private on-site wastewater treatment and disposal facility is proposed, please provide a detailed description of the system including:

1. Method and degree of treatment:

2. Quality of the effluent:

3. Expected life of the facility:

4. Who will operate and maintain the internal collection and treatment facilities:

5. Receiving bodies or other means of effluent disposal:

C. **Spray Irrigation:** If spray irrigation will be used, specify:
1. The location and approximate area of the spray fields:

2. Current water table conditions:

3. Proposed rate of application:

4. Back-up system capacity:

PART 10
ADDITIONAL REQUIREMENTS

A. **Major Planned Developments:**
1. **Surface Water Management Plan.** A written description of the surface water management plan as required by LCLDC Section 34-373(b)(1). **[34-373(b)(1)]**
2. **Phasing Program.** If the development is to be constructed in phases or if the Traffic Impact Statement utilized phasing, then a description of the phasing program must be submitted. **[34-373(b)(3)]**
3. **Protected Species Survey.** A protected species survey is required for large developments (as defined in LCLDC Section 10-1) as specified in LCLDC Section 10-473. **[34-373(b)(2)]**

B. **Amendments to Built Planned Developments:** The consent of the owners of the remainder of the original planned development is not required, but these owners must be given notice of the application and other proceedings as if they were owners of property abutting the subject property regardless of their actual proximity to the subject property. Attach proof of notice to other property. **[34-373(c)]**

C. **Development of Regional Impact:** Binding letter of interpretation from DCA or a complete and sufficient ADA. (See also Application for Public Hearing for DRI Form.) **[34-373(d)(9)]**

D. **Private Recreational Facility Planned Developments (PRFPDs):**
1. **Master Concept Plan, PRFPD.** Master Concept Plan showing and identifying information required by LDC Section 34-941(g)(1). Copies of the Master Concept Plan must be provided in two sizes, 24”x36” and 11”x17”, and must be clearly legible and drawn at a scale sufficient to adequately show and identify the required information. **[34-941(g)(1)]**
2. **Conceptual Surface Water Management Plan.** A Conceptual Surface Water Management Plan must be submitted. The plan must be viable and take into consideration any natural flowway corridors, cypress heads, natural lakes, and the restoration of impacted natural flowway corridors. **[34-941(d)(3)b.i.1)]**
3. **Well Drawdown Information.** If within an area identified as an anticipated drawdown area for existing or future well development, demonstration of compliance with LCLDC Section 34-941(d)(3)d.i & ii. must be provided. **[34-941(d)(3)d.]**
4. **Preliminary Indigenous Restoration Plan.** A Preliminary Indigenous Restoration Plan must be provided if on-site indigenous restoration is being used to meet the indigenous native plant community preservation requirement. **[34-941(e)(5)f.iii.]**

5. **Environmental Assessment.** An Environmental Assessment must be provided which includes, at a minimum, an analysis of the environment, historical and natural resources. **[34-941(g)(2)]**

6. **Demonstration of Compatibility.** Written statements concerning how the applicant will assure the compatibility of the proposed development with nearby land uses (by addressing such things as noise, odor, lighting and visual impacts), and the adequate provision of drainage, fire and safety, transportation, sewage disposal and solid waste disposal must be provided. **[34-941(g)(4)]**

E. Potable Water & Central Sewer. Will the project be connected to potable water and central sewer as part of any development of the property?

☒ **YES** (Provide a letter from the appropriate Utility to which the connection(s) are proposed confirming availability of service.) **[34-202(a)(10)]**

☐ **NO** (Provide a narrative explaining why the connection is not planned and how the water and sewer needs of the project will be met.) **[34-202(a)(10)]**

F. Existing Agricultural Use: If the property owner intends to continue an existing agricultural use on the property subsequent to the zoning approval, an Existing Agricultural Use Affidavit must be provided. Entitle as "Existing Agricultural Uses at Time of Zoning Application." **[34-202(a)(12)]**

G. Flood Hazard:

☐ Not applicable

☒ The property is within an Area of Special Flood Hazard as indicated in the Flood Insurance Rate Maps (FIRM)s. (Rezone Area 1 and Area 2)

☐ The minimum elevation required for the first habitable floor is _____ NAVD (MSL)

H. Excavations/Blasting:

☒ No blasting will be used in the excavation of lakes or other site elements.

☐ If blasting is proposed, provide Information Regarding Proposed Blasting (including soil borings, a map indicating the location of the proposed blasting, and other required information).

I. Hazardous Materials Emergency Plan for Port Facilities: [12-110(a)(16)]

☒ Not Applicable

☐ Provide a Hazardous materials emergency plan.

J. Mobile Home Park: [34-174(h)]

☒ Not Applicable

☐ Request includes rezoning of a Mobile Home Park. Provide facts related to the relocation of dislocated owners that meets the requirements of F.S. § 723.083 (1995).

K. Airport Zones & Lee County Port Authority (LCPA) Requirements:

☒ Not Applicable

☐ Property is located within _____ Airport Noise Zone: **[34-1104]**

☐ Property is located within Airport Runway Protection Zone. Indicate which Zone below. **[34-1105]**

☐ Property is located within Airport Residential and Educational Protection Zone: **[34-1106]**

☐ Property is located in an Airport Obstruction Notification Zone and subject to LCPA regulations. **[34-1107]**

☐ A Tall Structures Permit is required. **[34-1108]**

PART 5 SUBMITTAL REQUIREMENT CHECKLIST		
Clearly label your attachments as noted in bold below		
Copies Required		**SUBMITTAL ITEMS**
3	☒	Completed application for Public Hearing [34-202(a)(1)]
1	☒	Filing Fee - [34-201(d)]
1	☐	Bonus Density Filing Fee - (if applicable) [34-202(a)(11)]
3	☒	**Affidavit of Authorization** (notarized) Form [34-202(a)(3)]
3	☒	**Additional Agents** [34-202(a)(4)]
3	☒	**Multiple Owners List** (if applicable) [34-202(a)(2)]
3	☒	**Disclosure of Interest** Form (multiple owners) [34-202(a)(2)]
3	☒	**Legal description (must submit)** [34-202(a)(5)]
		☒ Legal description (metes and bounds) and sealed sketch of legal description
		OR
		☐ Legal description (NO metes and bounds) if the property is located within a subdivision platted per F.S. Chapter 177, and is recorded in the Official Records of Lee County under Instruments or Plat Books. (Click here to see an example of a legal description with no metes and bounds.)
3	☒	**Boundary Survey** – not required if platted lot (2 originals required) [34-202(a)(6)]
3	☒	**Property Owners list** (if applicable) [34-202(a)(8)]
3	☒	**Property Owners map** (if applicable) [34-202(a)(8)]
3	☒	Confirmation of **Ownership/Title Certification** [34-202(a)(7)]
3	☒	**STRAP Numbers** (if additional sheet is required) [34-202(a)(5)]
1	☒	**List of Surrounding Property Owners** [34-202(a)(9)]
1	☒	**Map of Surrounding Property Owners** [34-202(a)(9)]
1	☒	**Mailing labels** [34-202(a)(9)]
3	☒	List of **Zoning Resolutions** and Approvals
3	☒	Summary of **Public Informational Session** (if applicable)
3	☐	**Waivers** from Application Submission Requirements (if applicable) [34-201(c)]
3	☐	Preliminary **Density** Calculations (if applicable)
3	☒	**Request Statement** [34-373(a)(5)]
3	☒	Traffic Impact Statement (**TIS**) (not required for existing development) [34-373(a)(7)]
3	☒	Master Concept Plan (**MCP**), **Non-PRFPD** [34-373(a)(6)]
3	☐	**Schedule of Uses** [34-373(a)(8)]
3	☐	Schedule of **Deviations and** Written **Justification** [34-373(a)(9)]
3	☒	**Topography** (if available) [34-373(a)(4)b.iv.]
3	☒	**Soils Map** [34-373(a)(4)b.9.]
3	☒	**FLUCCS Map** [34-373(a)(4)c.]
3	☒	Rare & Unique **Upland Habitat Map** [34-373(a)(4)b.iii.]
3	☐	Existing and Historic **Flow-Ways Map** [34-373(a)(4)b.v.]
3	☒	**Surface Water Management Plan** (if applicable) [34-373(b)(1)]
3	☐	**Phasing Program** (if applicable) [34-373(b)(3)]
3	☒	**Protected Species Survey** (if applicable) [34-373(b)(2)]
3	☐	**Proof of Notice** (if applicable) [34-373(c)]

3	☐	**Binding Letter** from DCA (if applicable) [34-373(d)(9)]
3	☐	Master Concept Plan (**MCP**), **PRFPD** (if applicable) [34-941(g)(1)]
3	☐	**Conceptual Surface Water Management Plan** (if applicable) [34-941(d)(3)b.i.1)]
3	☐	**Well Drawdown** Information (if applicable) [34-941(d)(3)d.]
3	☐	Preliminary Indigenous **Restoration Plan** (if applicable) [34-941(e)(5)f.iii.]
3	☐	**Environmental Assessment** (if applicable) [34-941(g)(2)]
3	☐	Demonstration of **Compatibility** (if applicable) [34-941(g)(4)]
3	☒	**Potable Water & Sanitary Sewer**. Letter from the appropriate utility entity indicating the utility entity or explanation of how water and sewer needs will be met if connection will not be made. [34-202(a)(10)]
3	☐	Existing **Agricultural Use Affidavit** (if applicable) [34-202(a)(12)]
3	☐	Information Regarding **Proposed Blasting** (if applicable).
3	☐	Hazardous Materials **Emergency Plan** (if applicable)
3	☐	Mobile Home Park **Dislocated Owners** Information (if applicable) [34-202(b)(4)]
3	☐	**Tall Structures Permit** (if applicable) [34-1108]

RIVER HALL REZONING
Application - Part 3, Section H. Property Dimensions

Property Dimensions: Rezone Area 1

1.	Width (average if irregular parcel):	660	Feet		
2.	Depth (average if irregular parcel):	660	Feet		
3.	Total area:	9.98 ac	Acres or square feet		
4.	Frontage on road or street:	N/A	Feet on		Street
	2nd Frontage on road or street:	N/A	Feet on		Street

Property Dimensions: Rezone Area 2

1.	Width (average if irregular parcel):	1,200	Feet		
2.	Depth (average if irregular parcel):	475	Feet		
3.	Total area:	22.74 ac	Acres or square feet		
4.	Frontage on road or street:	2,350	Feet on	River Hall Pkwy	Street
	2nd Frontage on road or street:	N/A	Feet on		Street

Property Dimensions: Rezone Area 3

1.	Width (average if irregular parcel):	3,300	Feet		
2.	Depth (average if irregular parcel):	2,085	Feet		
3.	Total area:	139.95 ac	Acres or square feet		
4.	Frontage on road or street:	N/A	Feet on		Street
	2nd Frontage on road or street:	N/A	Feet on		Street

AFFIDAVIT OF AUTHORIZATION

APPLICATION IS SIGNED BY INDIVIDUAL OWNER, APPLICANT, CORPORATION, LIMITED LIABILITY COMPANY (L.L.C.), LIMITED COMPANY (L.C.), PARTNERSHIP, LIMITED PARTNERSHIP, OR TRUSTEE

I, Scott L. Hofmeister + Susan S. McCoy (name), as owner (owner/title) of STRAP # 27-43-26-00-00004.0000 (company/property), swear or affirm under oath, that I am the owner or the authorized representative of the owner(s) of the property and that:

1. I have full authority to secure the approval(s) requested and to impose covenants and restrictions on the referenced property as a result of any action approved by the County in accordance with this application and the Land Development Code;
2. All answers to the questions in this application and any sketches, data or other supplementary matter attached hereto and made a part of this application are honest and true;
3. I have authorized the staff of Lee County Community Development to enter upon the property during normal working hours for the purpose of investigating and evaluating the request made thru this application; and that
4. The property will not be transferred, conveyed, sold or subdivided unencumbered by the conditions and restrictions imposed by the approved action.

Notes:

- *If the applicant is a corporation, then it is usually executed by the corp. pres. or v. pres.*
- *If the applicant is a Limited Liability Company (L.L.C.) or Limited Company (L.C.)., then the documents should typically be signed by the Company's "Managing Member."*
- *If the applicant is a partnership, then typically a partner can sign on behalf of the partnership.*
- *If the applicant is a limited partnership, then the general partner must sign and be identified as the "general partner" of the named partnership.*
- *If the applicant is a trustee, then they must include their title of "trustee."*
- *In each instance, first determine the applicant's status, e.g., individual, corporate, trust, partnership, estate, etc., and then use the appropriate format for that ownership.*

Under penalties of perjury, I declare that I have read the foregoing Affidavit of Authorization and that the facts stated in it are true.

_____ _____

Signature **Date**

**************NOTE: NOTARY PUBLIC IS NOT REQUIRED FOR ADMINISTRATIVE APPROVALS**************
ALL OTHER APPLICATION TYPES MUST BE NOTARIZED

STATE OF FLORIDA
COUNTY OF LEE

The foregoing instrument was sworn to (or affirmed) and subscribed before me by means of ☑ physical presence or ☐ online notarization, this 1st day of March, 20 22, by Graydon Mars (name of person providing oath or affirmation), who is personally known to me or who has produced _____ (type of identification) as identification.

STAMP/SEAL

Notary Public State of Florida
Karine Rodrigues Santos da Silva
My Commission HH 129261
Expires 05/12/2025

_____

Signature of Notary Public

AFFIDAVIT OF AUTHORIZATION

APPLICATION IS SIGNED BY INDIVIDUAL OWNER, APPLICANT, CORPORATION, LIMITED LIABILITY COMPANY (L.L.C.), LIMITED COMPANY (L.C.), PARTNERSHIP, LIMITED PARTNERSHIP, OR TRUSTEE

I, Grady Miars (name), as Vice-President (owner/title) of RH Venture II, LLC (company/property), swear or affirm under oath, that I am the owner or the authorized representative of the owner(s) of the property and that:

1. I have full authority to secure the approval(s) requested and to impose covenants and restrictions on the referenced property as a result of any action approved by the County in accordance with this application and the Land Development Code;
2. All answers to the questions in this application and any sketches, data or other supplementary matter attached hereto and made a part of this application are honest and true;
3. I have authorized the staff of Lee County Community Development to enter upon the property during normal working hours for the purpose of investigating and evaluating the request made thru this application; and that
4. The property will not be transferred, conveyed, sold or subdivided unencumbered by the conditions and restrictions imposed by the approved action.

Notes:

- *If the applicant is a corporation, then it is usually executed by the corp. pres. or v. pres.*
- *If the applicant is a Limited Liability Company (L.L.C.) or Limited Company (L.C.)., then the documents should typically be signed by the Company's "Managing Member."*
- *If the applicant is a partnership, then typically a partner can sign on behalf of the partnership.*
- *If the applicant is a limited partnership, then the general partner must sign and be identified as the "general partner" of the named partnership.*
- *If the applicant is a trustee, then they must include their title of "trustee."*
- *In each instance, first determine the applicant's status, e.g., individual, corporate, trust, partnership, estate, etc., and then use the appropriate format for that ownership.*

Under penalties of perjury, I declare that I have read the foregoing Affidavit of Authorization and that the facts stated in it are true.

_____ _____

Signature **Date**

**************NOTE: NOTARY PUBLIC IS NOT REQUIRED FOR ADMINISTRATIVE APPROVALS**************
ALL OTHER APPLICATION TYPES MUST BE NOTARIZED

STATE OF FLORIDA
COUNTY OF LEE

The foregoing instrument was sworn to (or affirmed) and subscribed before me by means of ☑ physical presence or ☐ online notarization, this 1st day of March, 20 22, by Graydon Miars (name of person providing oath or affirmation), who is personally known to me or who has produced _____ (type of identification) as identification.

STAMP/SEAL

Notary Public State of Florida
Karine Rodrigues Santos da Silva
My Commission HH 129261
Expires 05/12/2025

_____

Signature of Notary Public

AFFIDAVIT OF AUTHORIZATION

APPLICATION IS SIGNED BY INDIVIDUAL OWNER, APPLICANT, CORPORATION, LIMITED LIABILITY COMPANY (L.L.C.), LIMITED COMPANY (L.C.), PARTNERSHIP, LIMITED PARTNERSHIP, OR TRUSTEE

I, Grady Miars (name), as Vice-President (owner/title) of RH Venture III, LLC (company/property), swear or affirm under oath, that I am the owner or the authorized representative of the owner(s) of the property and that:

1. I have full authority to secure the approval(s) requested and to impose covenants and restrictions on the referenced property as a result of any action approved by the County in accordance with this application and the Land Development Code;
2. All answers to the questions in this application and any sketches, data or other supplementary matter attached hereto and made a part of this application are honest and true;
3. I have authorized the staff of Lee County Community Development to enter upon the property during normal working hours for the purpose of investigating and evaluating the request made thru this application; and that
4. The property will not be transferred, conveyed, sold or subdivided unencumbered by the conditions and restrictions imposed by the approved action.

Notes:

- *If the applicant is a corporation, then it is usually executed by the corp. pres. or v. pres.*
- *If the applicant is a Limited Liability Company (L.L.C.) or Limited Company (L.C.)., then the documents should typically be signed by the Company's "Managing Member."*
- *If the applicant is a partnership, then typically a partner can sign on behalf of the partnership.*
- *If the applicant is a limited partnership, then the general partner must sign and be identified as the "general partner" of the named partnership.*
- *If the applicant is a trustee, then they must include their title of "trustee."*
- *In each instance, first determine the applicant's status, e.g., individual, corporate, trust, partnership, estate, etc., and then use the appropriate format for that ownership.*

Under penalties of perjury, I declare that I have read the foregoing Affidavit of Authorization and that the facts stated in it are true.

_____ **Signature**

_____ **Date**

**************NOTE: NOTARY PUBLIC IS NOT REQUIRED FOR ADMINISTRATIVE APPROVALS**************
ALL OTHER APPLICATION TYPES MUST BE NOTARIZED

STATE OF FLORIDA
COUNTY OF LEE

The foregoing instrument was sworn to (or affirmed) and subscribed before me by means of ☑ physical presence or ☐ online notarization, this 1ST day of March, 2022, by Grayden Miars (name of person providing oath or affirmation), who is personally known to me or who has produced _____ (type of identification) as identification.

STAMP/SEAL

Notary Public State of Florida
Karine Rodrigues Santos da Silva
My Commission HH 129261
Expires 05/12/2025

_____ **Signature of Notary Public**

AFFIDAVIT OF AUTHORIZATION

APPLICATION IS SIGNED BY INDIVIDUAL OWNER, APPLICANT, CORPORATION, LIMITED LIABILITY COMPANY (L.L.C.), LIMITED COMPANY (L.C.), PARTNERSHIP, LIMITED PARTNERSHIP, OR TRUSTEE

I, Sally Groth Hofmeister (name), as N/A, swear or affirm under oath, that I am the owner or the authorized representative of the owner(s) of the property and that:

1. I have full authority to secure the approval(s) requested and to impose covenants and restrictions on the referenced property as a result of any action approved by the County in accordance with this application and the Land Development Code;
2. All answers to the questions in this application and any sketches, data or other supplementary matter attached hereto and made a part of this application are honest and true;
3. I have authorized the staff of Lee County Community Development to enter upon the property during normal working hours for the purpose of investigating and evaluating the request made thru this application; and that
4. The property will not be transferred, conveyed, sold or subdivided unencumbered by the conditions and restrictions imposed by the approved action.

Notes:

- *If the applicant is a corporation, then it is usually executed by the corp. pres. or v. pres.*
- *If the applicant is a Limited Liability Company (L.L.C.) or Limited Company (L.C.)., then the documents should typically be signed by the Company's "Managing Member."*
- *If the applicant is a partnership, then typically a partner can sign on behalf of the partnership.*
- *If the applicant is a limited partnership, then the general partner must sign and be identified as the "general partner" of the named partnership.*
- *If the applicant is a trustee, then they must include their title of "trustee."*
- *In each instance, first determine the applicant's status, e.g., individual, corporate, trust, partnership, estate, etc., and then use the appropriate format for that ownership.*

Under penalties of perjury, I declare that I have read the foregoing Affidavit of Authorization and that the facts stated in it are true.

Sally Groth Hofmeister
Signature

11/26/2021
Date

**************NOTE: NOTARY PUBLIC IS NOT REQUIRED FOR ADMINISTRATIVE APPROVALS**************
ALL OTHER APPLICATION TYPES MUST BE NOTARIZED

STATE OF Minnesota
COUNTY OF Hennepin

The foregoing instrument was sworn to (or affirmed) and subscribed before me by means of ☒ physical presence or ☐ online notarization, this 26 day of November, 20 21, by Sally Groth Hofmeister (name of person providing oath or affirmation), who ☐ is personally known to me or who ☐ has produced Minnesota Drivers License (type of identification) as identification.

STAMP/SEAL

NANCY A SHANNON
NOTARY PUBLIC - MINNESOTA
MY COMMISSION EXPIRES 01/31/2026

Nancy A Shannon
Signature of Notary Public

AFFIDAVIT OF AUTHORIZATION

APPLICATION IS SIGNED BY INDIVIDUAL OWNER, APPLICANT, CORPORATION, LIMITED LIABILITY COMPANY (L.L.C.), LIMITED COMPANY (L.C.), PARTNERSHIP, LIMITED PARTNERSHIP, OR TRUSTEE

I, Scott L. Hofmeister (name), as N/A, swear or affirm under oath, that I am the owner or the authorized representative of the owner(s) of the property and that:

1. I have full authority to secure the approval(s) requested and to impose covenants and restrictions on the referenced property as a result of any action approved by the County in accordance with this application and the Land Development Code;
2. All answers to the questions in this application and any sketches, data or other supplementary matter attached hereto and made a part of this application are honest and true;
3. I have authorized the staff of Lee County Community Development to enter upon the property during normal working hours for the purpose of investigating and evaluating the request made thru this application; and that
4. The property will not be transferred, conveyed, sold or subdivided unencumbered by the conditions and restrictions imposed by the approved action.

Notes:

- *If the applicant is a corporation, then it is usually executed by the corp. pres. or v. pres.*
- *If the applicant is a Limited Liability Company (L.L.C.) or Limited Company (L.C.)., then the documents should typically be signed by the Company's "Managing Member."*
- *If the applicant is a partnership, then typically a partner can sign on behalf of the partnership.*
- *If the applicant is a limited partnership, then the general partner must sign and be identified as the "general partner" of the named partnership.*
- *If the applicant is a trustee, then they must include their title of "trustee."*
- *In each instance, first determine the applicant's status, e.g., individual, corporate, trust, partnership, estate, etc., and then use the appropriate format for that ownership.*

Under penalties of perjury, I declare that I have read the foregoing Affidavit of Authorization and that the facts stated in it are true.

Scott L Hofmeister
Signature

12-6-2021
Date

**************NOTE: NOTARY PUBLIC IS NOT REQUIRED FOR ADMINISTRATIVE APPROVALS**************
ALL OTHER APPLICATION TYPES MUST BE NOTARIZED

STATE OF Colorado
COUNTY OF Boulder

The foregoing instrument was sworn to (or affirmed) and subscribed before me by means of ☒ physical presence or ☐ online notarization, this 6 day of December, 20 21, by Scott L. Hofmeister (name of person providing oath or affirmation), who ☐ is personally known to me or who ☒ has produced Colorado Driver License (type of identification) as identification.

STAMP/SEAL

HUA HUI LI
NOTARY PUBLIC - STATE OF COLORADO
NOTARY ID 20204005125
MY COMMISSION EXPIRES FEB 5, 2024

Signature of Notary Public

AFFIDAVIT OF AUTHORIZATION

APPLICATION IS SIGNED BY INDIVIDUAL OWNER, APPLICANT, CORPORATION, LIMITED LIABILITY COMPANY (L.L.C.), LIMITED COMPANY (L.C.), PARTNERSHIP, LIMITED PARTNERSHIP, OR TRUSTEE

I, Shelley L. Hedtke, f/k/a Shelley Becklund (name), as N/A, swear or affirm under oath, that I am the owner or the authorized representative of the owner(s) of the property and that:

1. I have full authority to secure the approval(s) requested and to impose covenants and restrictions on the referenced property as a result of any action approved by the County in accordance with this application and the Land Development Code;
2. All answers to the questions in this application and any sketches, data or other supplementary matter attached hereto and made a part of this application are honest and true;
3. I have authorized the staff of Lee County Community Development to enter upon the property during normal working hours for the purpose of investigating and evaluating the request made thru this application; and that
4. The property will not be transferred, conveyed, sold or subdivided unencumbered by the conditions and restrictions imposed by the approved action.

Notes:

- *If the applicant is a corporation, then it is usually executed by the corp. pres. or v. pres.*
- *If the applicant is a Limited Liability Company (L.L.C.) or Limited Company (L.C.)., then the documents should typically be signed by the Company's "Managing Member."*
- *If the applicant is a partnership, then typically a partner can sign on behalf of the partnership.*
- *If the applicant is a limited partnership, then the general partner must sign and be identified as the "general partner" of the named partnership.*
- *If the applicant is a trustee, then they must include their title of "trustee."*
- *In each instance, first determine the applicant's status, e.g., individual, corporate, trust, partnership, estate, etc., and then use the appropriate format for that ownership.*

Under penalties of perjury, I declare that I have read the foregoing Affidavit of Authorization and that the facts stated in it are true.

Shelley L. Hedtke — **Signature**

12/2/21 — **Date**

**************NOTE: NOTARY PUBLIC IS NOT REQUIRED FOR ADMINISTRATIVE APPROVALS**************
ALL OTHER APPLICATION TYPES MUST BE NOTARIZED

STATE OF MN
COUNTY OF Otter Tail

The foregoing instrument was sworn to (or affirmed) and subscribed before me by means of ☒ physical presence or ☐ online notarization, this 2nd day of December, 20 21, by Shelley L. Hedtke, f/k/a Shelley Becklund (name of person providing oath or affirmation), who ☐ is personally known to me or who ☐ has produced MN Drivers License (type of identification) as identification.

STAMP/SEAL

JONATHAN D. WALVATNE
NOTARY PUBLIC—MINNESOTA
My Commission Expires JAN. 31, 2025

Signature of Notary Public

AFFIDAVIT OF AUTHORIZATION

APPLICATION IS SIGNED BY INDIVIDUAL OWNER, APPLICANT, CORPORATION, LIMITED LIABILITY COMPANY (L.L.C.), LIMITED COMPANY (L.C.), PARTNERSHIP, LIMITED PARTNERSHIP, OR TRUSTEE

I, Susan S. McCoy (name), as N/A, swear or affirm under oath, that I am the owner or the authorized representative of the owner(s) of the property and that:

1. I have full authority to secure the approval(s) requested and to impose covenants and restrictions on the referenced property as a result of any action approved by the County in accordance with this application and the Land Development Code;
2. All answers to the questions in this application and any sketches, data or other supplementary matter attached hereto and made a part of this application are honest and true;
3. I have authorized the staff of Lee County Community Development to enter upon the property during normal working hours for the purpose of investigating and evaluating the request made thru this application; and that
4. The property will not be transferred, conveyed, sold or subdivided unencumbered by the conditions and restrictions imposed by the approved action.

Notes:

- *If the applicant is a corporation, then it is usually executed by the corp. pres. or v. pres.*
- *If the applicant is a Limited Liability Company (L.L.C.) or Limited Company (L.C.)., then the documents should typically be signed by the Company's "Managing Member."*
- *If the applicant is a partnership, then typically a partner can sign on behalf of the partnership.*
- *If the applicant is a limited partnership, then the general partner must sign and be identified as the "general partner" of the named partnership.*
- *If the applicant is a trustee, then they must include their title of "trustee."*
- *In each instance, first determine the applicant's status, e.g., individual, corporate, trust, partnership, estate, etc., and then use the appropriate format for that ownership.*

Under penalties of perjury, I declare that I have read the foregoing Affidavit of Authorization and that the facts stated in it are true.

SEE ATTACHED PAGE

_____ _____

Signature **Date**

**************NOTE: NOTARY PUBLIC IS NOT REQUIRED FOR ADMINISTRATIVE APPROVALS**************
ALL OTHER APPLICATION TYPES MUST BE NOTARIZED

STATE OF _____
COUNTY OF _____

The foregoing instrument was sworn to (or affirmed) and subscribed before me by means of ☐ physical presence or ☐ online notarization, this _____ day of _____, 20_____, by Susan S. McCoy (name of person providing oath or affirmation), who ☐ is personally known to me or who ☐ has produced _____ (type of identification) as identification.

STAMP/SEAL

_____

Signature of Notary Public

Under penalty of perjury, I declare that I have read the foregoing and the facts alleged are true to the best of my knowledge and belief.

Susan S. McCoy
Property Owner Signature

Susan S. McCoy
Print Name

************NOTE: NOTARY PUBLIC IS NOT REQUIRED FOR ADMINISTRATIVE APPROVALS************
ALL OTHER APPLICATION TYPES MUST BE NOTARIZED

STATE OF Colorado

COUNTY OF Delta

The foregoing instrument was sworn to (or affirmed) and subscribed before me by means of ☒ physical presence or ☐ online notarization, on October 22, 2021 (date) by Susan S. McCoy (name of person providing oath or affirmation), who ☐ is personally known to me or who ☒ has produced Driver License (type of identification) as identification.

STAMP/SEAL

KYLIE JENSEN
NOTARY PUBLIC - STATE OF COLORADO
NOTARY ID 20194027194
MY COMMISSION EXPIRES JUL 19, 2023

Kylie Jensen
Signature of Notary Public

AFFIDAVIT OF AUTHORIZATION

APPLICATION IS SIGNED BY INDIVIDUAL OWNER, APPLICANT, CORPORATION, LIMITED LIABILITY COMPANY (L.L.C.), LIMITED COMPANY (L.C.), PARTNERSHIP, LIMITED PARTNERSHIP, OR TRUSTEE

I,_____ (name), as _____
(owner/title) of BENTLEY BUCKINGHAM, LLC (company/property), swear or affirm under oath, that I am the owner or the authorized representative of the owner(s) of the property and that:

1. I have full authority to secure the approval(s) requested and to impose covenants and restrictions on the referenced property as a result of any action approved by the County in accordance with this application and the Land Development Code;
2. All answers to the questions in this application and any sketches, data or other supplementary matter attached hereto and made a part of this application are honest and true;
3. I have authorized the staff of Lee County Community Development to enter upon the property during normal working hours for the purpose of investigating and evaluating the request made thru this application; and that
4. The property will not be transferred, conveyed, sold or subdivided unencumbered by the conditions and restrictions imposed by the approved action.

Notes:

- *If the applicant is a corporation, then it is usually executed by the corp. pres. or v. pres.*
- *If the applicant is a Limited Liability Company (L.L.C.) or Limited Company (L.C.)., then the documents should typically be signed by the Company's "Managing Member."*
- *If the applicant is a partnership, then typically a partner can sign on behalf of the partnership.*
- *If the applicant is a limited partnership, then the general partner must sign and be identified as the "general partner" of the named partnership.*
- *If the applicant is a trustee, then they must include their title of "trustee."*
- *In each instance, first determine the applicant's status, e.g., individual, corporate, trust, partnership, estate, etc., and then use the appropriate format for that ownership.*

Under penalties of perjury, I declare that I have read the foregoing Affidavit of Authorization and that the facts stated in it are true.

_____ _____
Signature **Date**

**************NOTE: NOTARY PUBLIC IS NOT REQUIRED FOR ADMINISTRATIVE APPROVALS**************
ALL OTHER APPLICATION TYPES MUST BE NOTARIZED

STATE OF FLORIDA
COUNTY OF LEE

The foregoing instrument was sworn to (or affirmed) and subscribed before me by means of ☐ physical presence or ☐ online notarization, this _____ day of _____, 20_____, by _____ (name of person providing oath or affirmation), who is personally known to me or who has produced _____ (type of identification) as identification.

STAMP/SEAL

_____
Signature of Notary Public

DISCLOSURE OF INTEREST AFFIDAVIT

BEFORE ME this day appeared Scott L. Hofmeiter + Susan S. McCoy, who, being first duly sworn and deposed says:

1. That I am the record owner, or a legal representative of the record owner, of the property that is located at STRAP# 27-43-26-00-00004.0000 and is the subject of an Application for zoning action (hereinafter the "Property").

2. That I am familiar with the legal ownership of the Property and have full knowledge of the names of all individuals that have an ownership interest in the Property or a legal entity owning an interest in the Property.

[OPTIONAL PROVISION IF APPLICANT IS CONTRACT PURCHASER: In addition, I am familiar with the individuals that have an ownership interest in the legal entity that is under contract to purchase the Property.]

3. That, unless otherwise specified in paragraph 6 below, no Lee County Employee, County Commissioner, or Hearing Examiner has an Ownership Interest in the Property or any legal entity (Corporation, Company, Partnership, Limited Partnership, Trust, etc.) that has an Ownership Interest in the Property or that has contracted to purchase the Property.

4. That the disclosure identified herein does not include any beneficial Ownership Interest that a Lee County Employee, County Commissioner, or Hearing Examiner may have in any entity registered with the Federal Securities Exchange Commission or registered pursuant to Chapter 517, whose interest is for sale to the general public.

5. That, if the Ownership Interest in the Property changes and results in this affidavit no longer being accurate, the undersigned will file a supplemental Affidavit that identifies the name of any Lee County Employee, County Commissioner, or Hearing Examiner that subsequently acquires an interest in the Property.

6. Disclosure of Interest held by a Lee County Employee, County Commissioner, or Hearing Examiner.

Name and Address	Percentage of Ownership

Under penalty of perjury, I declare that I have read the foregoing and the facts alleged are true to the best of my knowledge and belief.

Property Owner

Croydon Mians

Print Name

************NOTE: NOTARY PUBLIC IS NOT REQUIRED FOR ADMINISTRATIVE APPROVALS************
ALL OTHER APPLICATION TYPES MUST BE NOTARIZED

STATE OF FLORIDA
COUNTY OF LEE

The foregoing instrument was sworn to (or affirmed) and subscribed before me by means of ☑ physical presence or ☐ online notarization, on March, 1ST, 2022 (date) by Croydon Mians (name of person providing oath or affirmation), who is personally known to me or who has produced _____ (type of identification) as identification.

STAMP/SEAL

Notary Public State of Florida
Karine Rodrigues Santos da Silva
My Commission HH 129261
Expires 05/12/2025

Signature of Notary Public

DISCLOSURE OF INTEREST AFFIDAVIT

BEFORE ME this day appeared Grady Miars, Vice President of RH Venture II, LLC, who, being first duly sworn and deposed says:

1. That I am the record owner, or a legal representative of the record owner, of the property that is located at (See Attached) is the subject of an Application for zoning action (hereinafter the "Property").

2. That I am familiar with the legal ownership of the Property and have full knowledge of the names of all individuals that have an ownership interest in the Property or a legal entity owning an interest in the Property.

[OPTIONAL PROVISION IF APPLICANT IS CONTRACT PURCHASER: In addition, I am familiar with the individuals that have an ownership interest in the legal entity that is under contract to purchase the Property.]

3. That, unless otherwise specified in paragraph 6 below, no Lee County Employee, County Commissioner, or Hearing Examiner has an Ownership Interest in the Property or any legal entity (Corporation, Company, Partnership, Limited Partnership, Trust, etc.) that has an Ownership Interest in the Property or that has contracted to purchase the Property.

4. That the disclosure identified herein does not include any beneficial Ownership Interest that a Lee County Employee, County Commissioner, or Hearing Examiner may have in any entity registered with the Federal Securities Exchange Commission or registered pursuant to Chapter 517, whose interest is for sale to the general public.

5. That, if the Ownership Interest in the Property changes and results in this affidavit no longer being accurate, the undersigned will file a supplemental Affidavit that identifies the name of any Lee County Employee, County Commissioner, or Hearing Examiner that subsequently acquires an interest in the Property.

6. Disclosure of Interest held by a Lee County Employee, County Commissioner, or Hearing Examiner.

Name and Address	Percentage of Ownership

Under penalty of perjury, I declare that I have read the foregoing and the facts alleged are true to the best of my knowledge and belief.

Property Owner

Graydon Mears

Print Name

************NOTE: NOTARY PUBLIC IS NOT REQUIRED FOR ADMINISTRATIVE APPROVALS************
ALL OTHER APPLICATION TYPES MUST BE NOTARIZED

STATE OF FLORIDA
COUNTY OF LEE

The foregoing instrument was sworn to (or affirmed) and subscribed before me by means of ☑ physical presence or ☐ online notarization, on March 1st, 2022 (date) by Graydon Mears (name of person providing oath or affirmation), who is personally known to me or who has produced _____ (type of identification) as identification.

STAMP/SEAL

Notary Public State of Florida
Karine Rodrigues Santos da Silva
My Commission HH 129261
Expires 05/12/2025

Signature of Notary Public

DISCLOSURE OF INTEREST AFFIDAVIT

BEFORE ME this day appeared Grady Miars, Vice President of RH Venture III, LLC, who, being first duly sworn and deposed says:

1. That I am the record owner, or a legal representative of the record owner, of the property that is located at (See Attached) is the subject of an Application for zoning action (hereinafter the "Property").

2. That I am familiar with the legal ownership of the Property and have full knowledge of the names of all individuals that have an ownership interest in the Property or a legal entity owning an interest in the Property.

[OPTIONAL PROVISION IF APPLICANT IS CONTRACT PURCHASER: In addition, I am familiar with the individuals that have an ownership interest in the legal entity that is under contract to purchase the Property.]

3. That, unless otherwise specified in paragraph 6 below, no Lee County Employee, County Commissioner, or Hearing Examiner has an Ownership Interest in the Property or any legal entity (Corporation, Company, Partnership, Limited Partnership, Trust, etc.) that has an Ownership Interest in the Property or that has contracted to purchase the Property.

4. That the disclosure identified herein does not include any beneficial Ownership Interest that a Lee County Employee, County Commissioner, or Hearing Examiner may have in any entity registered with the Federal Securities Exchange Commission or registered pursuant to Chapter 517, whose interest is for sale to the general public.

5. That, if the Ownership Interest in the Property changes and results in this affidavit no longer being accurate, the undersigned will file a supplemental Affidavit that identifies the name of any Lee County Employee, County Commissioner, or Hearing Examiner that subsequently acquires an interest in the Property.

6. Disclosure of Interest held by a Lee County Employee, County Commissioner, or Hearing Examiner.

Name and Address	Percentage of Ownership

Under penalty of perjury, I declare that I have read the foregoing and the facts alleged are true to the best of my knowledge and belief.

Property Owner

Graydon Mars

Print Name

************NOTE: NOTARY PUBLIC IS NOT REQUIRED FOR ADMINISTRATIVE APPROVALS************
ALL OTHER APPLICATION TYPES MUST BE NOTARIZED

STATE OF FLORIDA
COUNTY OF LEE

The foregoing instrument was sworn to (or affirmed) and subscribed before me by means of ☑ physical presence or ☐ online notarization, on March, 1ST, 2022 (date) by Graydon Mars (name of person providing oath or affirmation), who is personally known to me or who has produced _____ (type of identification) as identification.

STAMP/SEAL

Notary Public State of Florida
Karine Rodrigues Santos da Silva
My Commission HH 129261
Expires 05/12/2025

Signature of Notary Public

DISCLOSURE OF INTEREST AFFIDAVIT

BEFORE ME this day appeared Susan S. McCoy, who, being first duly sworn and deposed says:

1. That I am the record owner, or a legal representative of the record owner, of the property described on Exhibit A attached hereto and is the subject of an Application for zoning action (hereinafter the "Property").

2. That I am familiar with the legal ownership of the Property and have full knowledge of the names of all individuals that have an ownership interest in the Property or a legal entity owning an interest in the Property.

[OPTIONAL PROVISION IF APPLICANT IS CONTRACT PURCHASER: In addition, I am familiar with the individuals that have an ownership interest in the legal entity that is under contract to purchase the Property.]

3. That, unless otherwise specified in paragraph 6 below, no Lee County Employee, County Commissioner, or Hearing Examiner has an Ownership Interest in the Property or any legal entity (Corporation, Company, Partnership, Limited Partnership, Trust, etc.) that has an Ownership Interest in the Property or that has contracted to purchase the Property.

4. That the disclosure identified herein does not include any beneficial Ownership Interest that a Lee County Employee, County Commissioner, or Hearing Examiner may have in any entity registered with the Federal Securities Exchange Commission or registered pursuant to Chapter 517, whose interest is for sale to the general public.

5. That, if the Ownership Interest in the Property changes and results in this affidavit no longer being accurate, the undersigned will file a supplemental Affidavit that identifies the name of any Lee County Employee, County Commissioner, or Hearing Examiner that subsequently acquires an interest in the Property.

6. Disclosure of Interest held by a Lee County Employee, County Commissioner, or Hearing Examiner.

Name and Address	Percentage of Ownership
NONE	

Under penalty of perjury, I declare that I have read the foregoing and the facts alleged are true to the best of my knowledge and belief.

Susan S. McCoy
Property Owner Signature

Susan S. McCoy
Print Name

************NOTE: NOTARY PUBLIC IS NOT REQUIRED FOR ADMINISTRATIVE APPROVALS************
ALL OTHER APPLICATION TYPES MUST BE NOTARIZED

STATE OF Colorado

COUNTY OF Delta

The foregoing instrument was sworn to (or affirmed) and subscribed before me by means of ☒ physical presence or ☐ online notarization, on October 22, 2021 (date) by Susan S. McCoy (name of person providing oath or affirmation), who ☐ is personally known to me or who ☒ has produced Driver License (type of identification) as identification.

STAMP/SEAL

KYLIE JENSEN
NOTARY PUBLIC - STATE OF COLORADO
NOTARY ID 20194027194
MY COMMISSION EXPIRES JUL 19, 2023

Kylie Jensen
Signature of Notary Public

Exhibit A

Property

The Northeast Quarter (NE 1/4) of the Southwest Quarter (SW 1/4) of the Northwest Quarter (NW 1/4) of Section Twenty Seven (27), Township Forty Three (43) South, Range Twenty Six (26) East, Lee County, Florida.

River Hall RPD/CPD
List of Agents

1. Jennifer Sapen, AICP
   Barraco and Associates, Inc.
   Civil Engineers ~ Land Surveyors ~ Land Planners
   2271 McGregor Boulevard, Suite 100
   Fort Myers, FL 33901
   Phone (239) 461-3170
   Fax (239) 461-3169
   Email: JenniferS@barraco.net
   http://www.barraco.net

2. Carl A. Barraco, P.E.
   Barraco and Associates, Inc.
   Civil Engineers ~ Land Surveyors ~ Land Planners
   2271 McGregor Boulevard, Suite 100
   Fort Myers, FL 33901
   Phone (239) 461-3170
   Fax (239) 461-3169
   Email: JenniferS@barraco.net
   http://www.barraco.net

3. Shane Johnson
   Passarella and Associates Inc.
   13620 Metropolis Avenue Suite 200
   Fort Myers, Florida 33912
   Phone (239) 274-0067
   Email: shanej@passarella.net

4. Russell P. Schropp
   Henderson, Franklin, Starnes-Holt, P.A.
   1715 Monroe Street
   Post Office Box 280
   Fort Myers, FL 33902
   Phone (239) 344-1280
   Fax (239) 344-1535
   Email: Russell.schropp@henlaw.com
   http://www.henlaw.com

5. Richard Akin
   Henderson, Franklin, Starnes-Holt, P.A.
   1715 Monroe Street
   Post Office Box 280

DCI2022-00026 Lee County ePlan Original Application Dated 05-04-2022

Fort Myers, FL 33902
Phone (239) 344-1182
Fax (239) 344-1554
Email: Richard.Akin@henlaw.com

6. Stephen Leung
David Plummer & Associates
2149 McGregor Boulevard
Fort Myers, FL 33901
Phone (239) 332-2617
Email: stephen.leung@dplummer.com

Barraco and Associates, Inc.
www.barraco.net
Civil Engineers, Land Surveyors and Planners

RIVER HALL ZONING RESOLUTIONS AND APPROVALS

Z-99-056 case # 99-03-066.03Z 01.01
ADD2004-00067
ADD2004-00067A
Z-05-051 case # DCI2004-00054
ADD2006-00164
ADD2006-00173
ADD2007-00063
ADD2007-00075
ADD2015-00069
Z-15-003 case # DCI2013-00003
ADD2017-00091
ADD2018-00058
ADD2019-00017
ADD2019-00169
ADD2021-00083

DCI2022-00026 Lee County ePlan Original Application Dated 05-04-2022

RIVER HALL
Deviations and Justifications

No changes are proposed by this request.

2271 McGregor Blvd. Suite 100 · Fort Myers, FL 33901
Phone (239) 461-3170 · Fax (239) 461-3169

Barraco and Associates, Inc.
www.barraco.net
Civil Engineers, Land Surveyors and Planners

RIVER HALL RPD/CPD

REZONING
Request Statement & Lee Plan Compliance

BACKGROUND AND REQUEST

The Subject Property is located in Alva, FL, (Unincorporated Lee County) southeast of the intersection of Buckingham Rd and State Road 80 (See Figure 1.) and consists of ±172.67 acres encompassing six (6) parcels, further referenced as the Subject Property. The proposed zoning request runs concurrently with the proposed River Hall Map Amendment (CPA2021-00016).

The proposed rezoning seeks to add 9.98 acres to the River Hall RPD and increase density to allow 3,184 units, for a total of 1.6 units per acre on 1,988 acres.

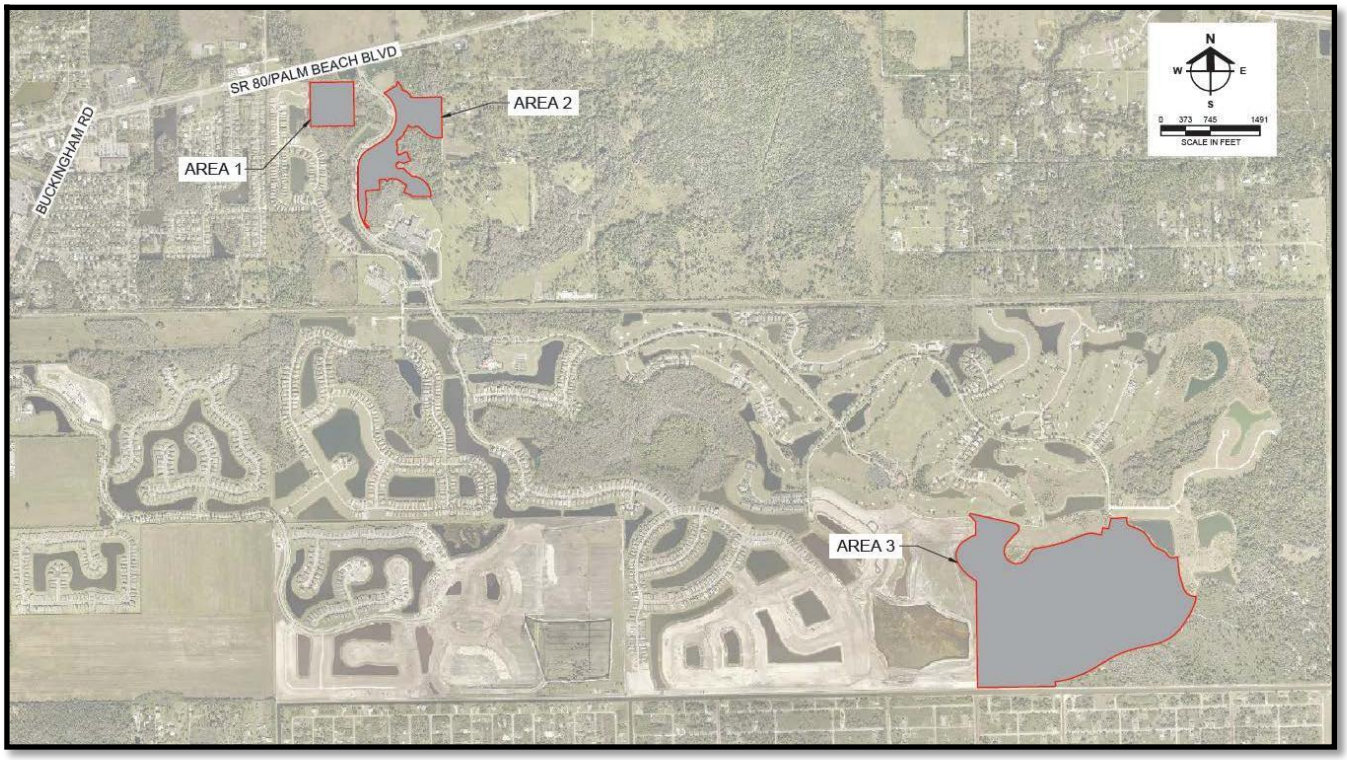


Figure 1. Subject Property Location Map

HISTORY

1999 - The River Hall Project, which refers to the 1,798 acres that makes up the entire development, was rezoned from AG-2 to RPD to allow 1,598 units through zoning resolution Z-99-056.

- Project size: 1,798 acres
- All land Rural FLU

2005 - Followed by a rezone from AG-2/RPD to RPD/CPD to allow 1,999 units on 1,978 acres through zoning resolution Z-05-2015.

- Project size: 1,978 acres
- All land Rural FLU

2015 - The project then underwent a rezoning and Comprehensive Plan Amendment (CPA) to increase density to allow 2,695 units through Z-15-003 and CPA2012-00001.

- Project size unchanged at 1,978 acres
- 1,064 acres of Rural and 223 acres of Wetlands converted to 153 acres of Conservation Lands Wetlands, 264 acres of Conservation Lands Uplands, and 870 acres of Sub-Outlying Suburban (SOS)
- Created irregular, isolated SOS shapes in the Future Land Use Map (FLUM)

RIVER HALL II - 2022

Shown on the MCP as "River Hall II – 2022", the Subject Property is located in three unplatted areas of River Hall, totaling 172.67 acres:

Rezone Area 1 – Southwest of River Hall Project Entrance – ±9.98 Acres

- Proposed to be 100% preserved
- Located on west side of River Hall Parkway, undeveloped
- Current FLU: Suburban / Wetlands
- Current zoning: AG-2
- Proposed zoning: RPD

Rezone Area 2 – Southeast of River Hall Project Entrance – ±22.74 Acres

- Located on east side of River Hall Parkway, undeveloped
- Current FLU: SOS
- Proposed FLU: Suburban (CPA2021-00016)
- Zoning: CPD & RPD

Rezone Area 3 – Southeastern portion of River Hall – ±139.95 acres

- Proposed density cap of 420 units (140 ac x 3 du/ac)
- Located east of the platted portion of Hampton Lakes, undeveloped
- Current FLU: SOS
- Proposed FLU: Outlying Suburban (CPA2021-00016)
- Zoning: RPD

Approval of this rezoning will allow a total of 3,184 units for River Hall. The proposed increase in density and acreage equates to 1.6 dwelling units per acre for the overall River Hall Project, an increase of 0.2 units per acre when compared to the current approval.

Consistent with the allowable density within the Outlying Suburban Future Land Use, and consistent with Policy 5.1.10, Rezone Area 3 is proposed with a density limitation of 420 units. The remaining density within River Hall, and any density not used in Rezone Area 3, may be utilized in Rezone Area 1.

ADJACENT LAND USE AND ZONING

The adjacent properties to the north, south, east, and west of the three Subject Property locations are all within the Urban Community, Suburban, Outlying Suburban, Rural, and Wetlands FLUM categories, based on the concurrent CPA's proposed FLUM, as shown in tables 1.a, 1.b, and 1.c.

North - To the north of the River Hall Project, and abutting the Subject Property, are properties within the Rural FLU category. The River Hall Project also abuts Commercial FLU just north of Palm Beach Blvd, at the entrance to the River Hall Community.

South - To the south of the River Hall Project, including the canal, are properties within the Urban Community category, which allows a standard density range of 1 du/ac to 6 du/ac under Policy 1.1.4. The Urban Community FLU also allows a maximum total density of 10 du/ac, as well as the potential to increase to 15 du/ac utilizing Greater Pine Island Transfer of Development Units. In addition to the River Hall Project, the Urban Community FLU also abuts the southern boundary of Rezone Area 3.

East - To the east of the River Hall Project are the Rural and Urban Community FLU categories. A LAMSID canal abuts the southern portion of the River Hall Project's eastern boundary, designated as Urban Community, followed by Hickey Creek Mitigation Park (Conservation lands). The northern portion of the eastern boundary abuts a Rural FLU, including a portion of the Subject Property in Rezone Area 2.

West - To the west of the River Hall Project, along the northern portion of the western boundary line, are lands designated Suburban, which allows a standard density range of 1 du/ac to 6 du/ac under Policy 1.1.5, as well as the potential to increase to 8 du/ac utilizing Greater Pine Island Transfer of Development Units. The southern portion of the western boundary line abuts two RPD developments under the Outlying Suburban FLUM Category, which allows up to 3 du/ac.

COMPATIBILITY WITH SURROUNDING PROPERTY

The proposed rezoning is compatible with the existing and planned uses in the surrounding area. Being located within and/or completely surrounded by for the River Hall Project, the Subject Property's specified locations mostly abut land within the River Hall RPD/CPD, designated as Suburban, Outlying Suburban, Rural, and Wetlands on the CPA's proposed FLUM. The perimeter of the River Hall Project also abuts Outlying Suburban to the west, Urban Community to the south, and Rural to the east. Please refer to the tables below, which inventory in further detail the Subject Property's surrounding Future Land Use categories, zoning and existing land uses.

TABLE 1.a – Rezone Area 1			
	Existing Future Land Use	Zoning District	Existing Uses/Notes
NORTH	Suburban, Rural, Wetlands	RPD:CPD (RH)	Vacant Commercial, indigenous open space, lake

SOUTH	Suburban, Rural, Wetlands	RPD:CPD (RH)	Indigenous open space
EAST	Suburban, Rural, Wetlands	RPD:CPD (RH)	Indigenous open space, sales center
WEST	Suburban, Wetlands	RPD:CPD (RH)	Residential, lake, indigenous open space

(RH) – River Hall RPD/CPD
(OFF) – Offsite

TABLE 1.b - Rezone Area 2			
	Existing Future Land Use	Zoning District	Existing Uses/Notes
NORTH	Rural	RPD:CPD (RH)	Vacant Commercial, indigenous open space, undeveloped
SOUTH	Rural	RPD:CPD (RH)	Elementary School, indigenous open space
EAST	Rural	RPD:CPD (RH) /AG-2 (OFF)	Residential, indigenous open space
WEST	Suburban, Rural	RPD:CPD (RH)	ROW, sales center

(RH) – River Hall RPD/CPD
(OFF) – Offsite

TABLE 1.c – Rezone Area 3			
	Existing Future Land Use	Zoning District	Existing Uses/Notes
NORTH	Outlying Suburban, Rural	RPD (RH)	Residential, lake
SOUTH	Urban Community Rural & Wetlands	RS:1 (OFF) RPD (RH)	Vacant residential, residential, conservation easements
EAST	Rural, Wetlands	RPD (RH)	Conservation easements, lake, residential
WEST	Outlying Suburban	RPD (RH)	Residential

(RH) – River Hall RPD/CPD
(OFF) – Offsite

The proposed uses are compatible with the surrounding development. Rezone Area 1 is entirely preserve. The uses proposed in Rezone Areas 2 and 3 are unchanged from the previous approval. Rezone Areas 2 and 3 are land areas that have been included within River Hall since the first rezoning in 1999, deemed compatible and consistent with the surrounding properties through 3 public hearing processes. Acknowledging a potential for incompatibility near the project entry, additional provisions are proposed where density increase is proposed by offsite Rural Future Land Use. As noted on the MCP, if multifamily height exceeds 35' (allowed height of abutting rural / AG land), principal building setback will be increased to 150-feet. Additionally, to ensure a parking lot isn't constructed in the separation to rural land, a transition lake is required. Please see RMF-2 Detail (CPD/RPD) which has been added to the top of the MCP.

FUTURE LAND USE ELEMENT

Upon approval of the concurrent River Hall CPA, the ±172.67 acre Subject Property will have FLU designations of Suburban, Outlying Suburban, Rural, and Wetland. The proposed rezoning complies with the maximum densities permitted in each future land use category, as proposed by the concurrent CPA, which are associated with Policies 1.1.5, 1.1.6, 1.4.1, and Objective 1.5.

The proposed rezoning is consistent with Objective 1.1 (Future Urban and Suburban Areas) and corresponding Policies 1.1.5 and 1.1.6, for the Suburban and Outlying Suburban future land use categories, based on the approval of the companion CPA's proposed map amendment to the Lee Plan. This rezoning application will ensure the Subject Property is developed at the density approved by the concurrent CPA request. The proposed increase of 489 dwelling units will allow for buffers, open space, recreational/amenities, and increased flexibility to allow for the continued protection of environmentally sensitive lands. The proposed density is compatible and consistent with the existing densities found in residential developments adjacent to the Subject Property east of Buckingham Road.

ALLOWABLE DENSITY TABLE			
Future Land use	**Acreage**	**Rate (du/ac)**	**Allowable Density**
Within Current Boundary			
Suburban	96.7	6	580 units
Outlying Suburban	322.3	3	967 units
Sub-Outlying Suburban	304.2	2	608 units
Rural	1,074.2	1	1,074 units
Wetlands	181	0.05	9 units
Subtotal	1,978.4 ac	-	3,238 units
Additional Land			
Suburban & Preserved Wetlands	9.98	6	60 units
PROJECT TOTAL:	**1988.38 ac**		**3,298 units**

LEE PLAN – VISION STATEMENT

The Fort Myers Shores vision statement provides an overview of the existing conditions and unique characteristics of the Fort Myers Shores Community. Although encompassed by residential single-family homes in a more rural character, the community is anticipated to grow substantially, with majority of the land designated as Suburban, Outlying Suburban, Rural or Urban Community, and planned commercial nodes for higher intensity development. The vision for this plan is to allow the Fort Myers Shores Community to continue to develop a commercial/employment center for the adjacent communities.

The Subject Property is located within the Fort Myers Shores Community, as shown on Lee Plan Map 1-B. Listed as Goal 21 within the Lee Plan (Caloosahatchee Shores Community Plan), the intent for the area outlines the need to "protect the existing character, natural resources and quality of life in the Caloosahatchee Shores Community Plan area, while promoting new development, redevelopment and maintaining a more rural identity for the neighborhoods east of I-75 by establishing minimum aesthetic requirements, planning the location and intensity of the future commercial and residential uses, and providing incentives for redevelopment, mixed

use development and pedestrian safe environments." The requested rezone will reinforce this goal by promoting an increase in new residential development in a location already planned for future residential.

In line with the Fort Myers Shores Community's intent to support continued development of a commercial/employment center, the additional rooftops proposed by this request will help aide future commercial development. Viability of future commercial development is often dependent on the availability of surrounding residential homesites. As such, the proposed additional dwelling units may play a vital role in the timing associated with the future commercial development within the Fort Myers Shores Planning Community. The proposed increase of 489 dwelling units mirrors the additional density allowed by the concurrent CPA's proposed FLUM changes, which is consistent with this vision. The proposed rezoning areas represent a location where slightly greater density is compatible with the surrounding uses and where existing infrastructure can support the proposed project.

Adequate urban services exist to justify and support future development under the proposed request without negatively impacting the surrounding natural resources or burdening the surrounding infrastructure and public services. Under this zoning application for the River Hall Project, the intended development plan will create a residential community consisting of 489 units more than the currently approved River Hall RPD. Buffering, open space/preserve areas, environmental stewardship, and recreational areas are incorporated within the current development and can be modified, if necessary, to accommodate the additional density, providing sufficient facilities and ensuring compatibility with the surrounding properties and consistency with the objectives provided in the Fort Myers Shores Community vision.

GROWTH MANAGEMENT

The request is consistent with Goal 2, Objective 2.1 (DEVELOPMENT LOCATION), and the corresponding applicable Policies 2.1.1 and 2.1.2, which outline the intent to promote contiguous and compact growth patterns, contain urban sprawl, and prevent development patterns where large tracts of land are by-passed in favor of development more distant from services and existing communities. Upon approval of the concurrent CPA, the acreage included in this request is within the Suburban, Outlying Suburban, Rural and Wetland FLU categories, and is located where adequate urban services not only exist, but are in place for development to proceed without negatively affecting natural resources or requiring additional infrastructure.

The existing urban services support the appropriateness for the proposed density increase, and indicate the residential development intensification in this region, supported by the approved CPAs/Rezonings to increase density on properties adjacent to the River Hall Project. Subsequently, the proposed density increase represents a logical extension of existing development patterns and an efficient use of public infrastructure. The developments that have recently went through a CPA and rezoning are located to the west of the River Hall Project.

The northern parcels included in this request (Rezone Areas 1 and 2) abut land within the Suburban FLU designation to the west. Its location adjacent to the Suburban FLU, access to urban services, and proximity to State Road 80 and future commercial substantiates the appropriateness of the increased density proposed by this request. In addition, the timing of this request is appropriate given the need for additional dwelling units in this area based on the

continued population growth trend in Southwest Florida and the limited housing availability for both renters and buyers.

The proposed rezoning will not result in urban sprawl, which is defined in the Lee Plan as "The uncontrolled, premature, or untimely expansion and spreading out of urban levels of density or intensity into out-lying, non-urban areas." Conversely, the proposed rezoning will help to prevent leap-frogging of density into out-lying non-urban areas by permitting the additional density in a logical location as an extension of existing development patterns within the Community. The availability and current existence of urban services provides supporting evidence for development to take place in the proposed rezone areas, which will utilize and adhere to the strict regulations associated with the planned development process to deliver a quality product, which closely aligns with the needs and desires of the Fort Myers Shores Community.

The request is consistent with Objective 2.2 (DEVELOPMENT TIMING), which outlines the intent to direct new growth to future urban areas where adequate public facilities exist or are assured and where compact and contiguous development patterns can be created. The existing and future residential uses surrounding the property, and adequate urban services justify the timing of this rezoning, which will allow for medium to low-density development that will help fulfill housing needs in Lee County. The attached letters of determination of existing support facilities (Fire, EMS, Law Enforcement, Solid Waste, Mass Transit, Schools) further emphasize the adequacy of timing and support in place for the purposed development. Please note that the attached letters of determination are associated with the companion CPA and are based on single family units, the largest rate generator for utilities and schools. As such, any combination of single family and/or multi-family will comply with the capacities found sufficient by Lee County Utilities and The School District of Lee County, for the requested 489 additional dwelling units.

The project will comply with Objective 2.5 (HISTORIC RESOURCES). A Historical Resources query was made to the Florida Master Site File and the results included with this submittal delineating the location of the property regarding historical and culturally sensitive areas in Lee County. The Subject Property was found to be clear of any cultural or historical resources.

GENERAL DEVELOPMENT STANDARDS

The request is consistent with Standard 4.1.1 (WATER), AND 4.1.2 (SEWER), and 4.1.4 (ENIRONMENTAL FACTORS).

The River Hall Project's existing and proposed density does not and will not exceed 2 dwellings units per acre. However, the Subject Property is located within the LCU future water service area, according to Map 4-A of the Lee Plan, and as a result is required to connect to a public water system, in accordance with Standard 4.1.1. The project intends to tap into LCU for potable water service. A letter of availability from LCU is included with this submittal, demonstrating sufficient capacity within the Olga Water Treatment Plant.

Due to the development's location within the LCU future sewer service area, as shown on Map 4-B of the Lee Plan, it must connect to sewer utility if there is existing infrastructure adequate to accept the effluents of the development within ¼ mile from any part of the development, as required by Standard 4.1.2. The project intends to tap into City of Fort Myers Utilities for sewer

service. A letter of availability from LCU is included with this submittal, demonstrating sufficient treatment capacity within the City of Fort Myers South Water Reclamation Facility.

Consistent with Standard 4.1.4, an Environmental Assessment Report is included with this submittal. The report analyzes environmentally sensitive areas of the site. No environmentally sensitive lands will be impacted by the proposed rezone. As shown on the MCP, the added 9.98 parcel will be entirely preserved.

RESIDENTIAL LAND USES

Pursuant to Goal 5 (RESIDENTIAL LAND USES) of the Lee Plan, the County needs "to accommodate the projected population of Lee County in the year 2045 in appropriate locations, guided by the Future Land Use Map, and in attractive and safe neighborhoods with a variety of price ranges and housing types." According to the Bureau of Economic and Business Research (BEBR), the medium range population projection for Lee County anticipates a population increase from 750,493 in 2020 to 904,700 by 2030. This influx of an additional 154,207 residents further emphasizes the need to provide housing to accommodate the projected population growth for the area. Additionally, the Subject Property is located within Unincorporated Lee County (a sub-section of Lee County), which has housed approximately half of the County's total population from 2010 to 2020. As such, Unincorporated Lee County should anticipate garnering a large percentage of the County's total population increases year after year. The utilization of the Subject Property for some additional housing will assist in achieving this goal. Consistent with Policy 5.1.1, River Hall will be developed as a planned development. Furthermore, in alliance with Policy 5.1.3 – which emphasizes directing residential developments to locations near employment and shopping centers, parks and schools – the proposed development is proximate to SR 80 corridor growth and existing and future commercial nodes within 3 miles, public parks, and public schools to serve its residents.

The request is consistent with Policy 5.1.2, which outlines the intent to prohibit residential development where physical constraints or hazards exist. The Subject Property is outside of any Coastal High Hazard Area as delineated in Map 5-A of the Lee Plan. Through the Planned Development process, the proposed cluster development will provide the necessary environmental, historical, water quality, and infrastructure enhancement measures needed to ensure proper functionality and design.

Policy 5.1.6 calls for development regulations requiring high-density, multi-family, cluster, and mixed-use developments to have open space, buffering, landscaping, and recreation areas appropriate for their density and design. The River Hall Project is currently a clustered development plan and the proposed rezoning to increase density and acreage will comply with the community's development regulations providing sufficient open space, preservation areas and recreational areas incorporated within the development.

Policy 5.1.7 requires that community facilities (such as park, recreational, and open space areas) in residential developments to be functionally related to all dwelling units and easily accessible via pedestrian and bicycle pathways. The proposed development has an existing centrally located amenity center facility with multi-access for all residents. Additionally, open space areas will meet or exceed requirements of the LDC, and passive recreational areas will be provided, such as a shared-use pathway network linked to interior sidewalks and any proposed pedestrian/bicycle facilities along State Road 80.

COMMUNITY PLANNING

The Subject Property is identified within Lee Plan Map 2-A as being within the Caloosahatchee Shores Planning Community. Listed as Goal 21 within the Lee Plan (Caloosahatchee Shores Community Plan), the intent for the area outlines the need to "Protect the existing character, natural resources and quality of life in the Caloosahatchee Shores Community Plan area, while promoting new development, redevelopment and maintaining a more rural identity for the neighborhoods east of I-75 by establishing minimum aesthetic requirements, planning the location and intensity of future commercial and residential uses, and providing incentives for redevelopment, mixed use development and pedestrian safe environments." The requested rezoning will reinforce this goal by promoting new residential development in an ideal location planned for growth. Additionally, and consistent with Policy 21.1.3, a rezoning to RPD is requested by this application. The requested RPD, through "appropriate conditions of approval," will implement protection from inconsistent and incompatible urban development and ensure compatibility with the rural character through buffers and open space and a clustered development land use pattern.

TRANSPORTATION ELEMENT

A Traffic Impact Statement prepared by David Plummer & Associates is included in this submittal.

In summary, the study reveals that with or without the proposed rezoning request the resulting project will not:

- The proposed density increate is expected to generate 251, 381, and 3,538 more net new external trips during the AM peak hour, PM peak hour, and on a weekday, respectivelyt, as compared to the development allowed under the current zoning;
- The proposed density increase has no significant and adverse impacts on County-maintained roadways
- The segment of SR 80 from SR 31 to Buckingham road is anticipated to operate at LOS F under future conditions with the current zoning and with the proposed amendment;
- The applicant will meet Lee County requirements regarding the payment of road impact fees at the time of development order application. Road impact fees can be used by Lee County to fund road or intersection improvements needed to support all area development as deemed necessary through the MPO LRTP process.
- The proposed amendment for the River Hall CPD/RPD does not trigger additional transportation infrastructure improvements beyond those identified in the Lee Plan.

Objectives 39.2, 39.6, and associated policies of the Transportation Element ensure coordination of land use development with planned transportation facilities appropriate for that area, resulting in increased mobility options and improving all modes of transportation. The concurrent rezone application will ensure consistency with Policy 39.2.2 by providing connectivity and accessibility via incorporating pedestrian, bicycle, and alternative modes other than motor vehicles, while ensuring connection to the adjacent public right-of-way (Palm Beach Blvd/SR 80).

Consistent with Policies 39.6.1, 39.6.2, and 39.6.3, the proposed River Hall development, at time of Development Order, will ensure all necessary traffic management infrastructure and pedestrian/bicycle connections are in place. Providing proper access both internally as well as externally to the planned shared use path/sidewalk along Palm Beach Blvd per Map 3-D and connection with the Pine Island – Hendry Trail per Map 4-E of the Lee Plan.

COMMUNITY FACILITIES & SERVICES ELEMENT

Potable Water - The Subject Property is currently located within the Lee County Utilities (LCU) service area based on the most recent Lee County Utilities Future Water Service Areas Map 4-A, dated November of 2021. The LCU Potable Water and Wastewater Availability Letter, dated August 31, 2021, indicates that potable water mains are in operation adjacent to the property and presently have sufficient capacity to service the 489 SF dwelling units proposed by this rezoning request..

In summary, LCU has sufficient potable water capacity to meet the needs of the requested rezoning based on consistency with Policies 53.1.2 and 95.1.3, and pursuant to the LOA and supporting data presented in the Existing and Future Conditions Analysis.

Sanitary Sewer - The Subject Property is located within the Lee County Utilities future sewer service area based on Lee Plan Map 4-B. The LCU Potable Water and Wastewater Availability Letter, dated August 31, 2021, indicates that sanitary sewer lines are in operation adjacent to the property and presently have sufficient capacity to service the 489 SF dwelling units proposed by the companion FLUM amendment and this rezoning request.

In summary, LCU has sufficient sanitary sewer capacity to meet the needs of the requested rezoning based on consistency with Policies 56.1.2 and 95.1.3, and pursuant to the LOA and supporting data presented in the Existing and Future Conditions Analysis.

Surface Water Management - The Subject Property is located within the South Florida Water Management District's (SFWMD) Tidal Caloosahatchee Basin. Lee Plan Map 5-D shows the property within the Olga Creek Watershed area. The River Hall RPD has a current surface water management system on site and a surface water management permit on file with the South Florida Water Management District. There are existing wetlands on site. The existing and proposed system meets the applicable County's LOS Standard, which is as follows per Lee Plan Policy 95.1.3.4:

> ***Policy 95.1.3.4:*** *Stormwater Management Facilities LOS: The existing surface water management system in the unincorporated areas of the county will be sufficient to prevent the flooding of designated evacuation routes (see Map3-F) from the 25-year, 3-day storm event (rainfall) for more than 24 hours.*

A modified storm water management system will be provided for the property and will benefit the public through clearly defining storm water treatment methods, establishing maintenance accountability, and providing runoff attenuation consistent with Objective 60.1 and Policy 60.1.1. Treated runoff from the developed site will discharge to adjacent tidal creeks and rivers. The Lee County Public Facilities 2020 LOS and Concurrency Report (2020 Report) indicates that all watersheds within the county were studied and concluded that no evacuation routes located within these watersheds are expected to be flooded for more than a 24-hour period. Per

the 2020 Report, Lee County states that all new developments receiving approval from SFWMD and in compliance with appropriate standards will be deemed concurrent with the Lee Plan's surface water management level-of-service standards.

The proposed development will seek and obtain all applicable South Florida Water Management District approvals, as well as comply with all Florida Administrative Code Chapter 62-330 standards to ensure consistency with the stated LOS standards per Policy 95.1.3.4 of the Lee Plan. Additionally, through the utilization of clustered development, the proposed development will ensure preservation of existing waterways and wetland habitats consistent with Policy 60.1.2.

Objective 60.4 outlines the intent to incorporate natural systems into surface water management systems to improve water quality, air quality, water recharge/infiltration, water storage, wildlife habitat, recreational opportunities, and visual relief. The proposed development will provide Florida Friendly Landscaping vegetation, retention/detention lakes, and preserved wetlands and conservation easements. It will also provide a surface water management system that will incorporate natural flow ways through utilization of the existing wetland systems, complying with policies 60.4.1, 60.4.2, and 60.4.3.

PARKS, RECREATION & OPEN SPACE

Pursuant to Section 10-415 of the LDC, the development is required to provide 40% open space with 50% of the required open space provided as indigenous native vegetation preserve areas. The clustered design and site layout of the proposed MCP allows a significant amount of land area to be provided for open space, meeting the LDC's requirements. These open spaces will encompass preserve areas, passive recreational areas, lakes, and buffers ensuring consistency with Goal 77 – requiring new development "to provide adequate open space for improved aesthetic appearance, visual relief, environmental quality, preservation of existing native trees and plant communities, and the planting of required vegetation." Consistent with Policy 77.3.1, the development will provide more than half of the required 40% open space as existing native plant communities. Additionally, the project's clustered design incorporates "large, contiguous open space areas in the development design," consistent with Policy 77.3.4. Additionally , the added 9.98 parcel will be preserved, adding to the provided open space of the overall development.

CONSERVATION & COASTAL MANAGEMENT ELEMENT

The Subject Property is not within the Coastal High Hazard Area or Coastal Building Zone, based on Lee Plan Map 5-A.

To ensure consistency with Goal 123 of the Lee Plan, an environmental assessment was conducted and a report by Passarella & Associates, Inc., dated October 2021 is included as part of this submittal (Exhibit M13). Consistent with Policies 123.1.5, 123.1.7, 123.2.2 and 123.2.4, the proposed clustered development provides designated preserve areas and conservation easements. These preserves/conservation easements protect high quality wetlands, plant communities, and indigenous uplands, while addressing restoration and management of non-indigenous/invasive areas of the property. In addition, the preserves/conservation easements located in the eastern portion of the River Hall Project abut a LAMSID Canal followed by

Hickey Creek mitigation park (County owned conservation land), supporting "connectivity between public and private conservation and preservation efforts," outlined in Policy 123.1.5.

Consistent with the intent of Policies 123.2.8, 123.2.9, 123.2.10, and 123.2.11, the River Hall Project is subject to a long-term plan, as approved by Lee County, to provide management and maintenance of the preservation areas and be designed to protect the natural character of adjacent nature preserves.

Lee Plan Goal 124 provides language to ensure adequate maintenance and enforcement for any development in wetlands that is cost-effective, complements federal and state permitting processes, and protects the fragile ecological characteristics of wetland systems. Portions of the 9.98 acres added parcel contain wetlands, but no development is proposed in this parcel. As such, there will be no development related impacts to the River Hall Project's existing wetlands by the requested rezoning. The Project's provided wetlands and conservation areas will be reviewed for compliance with the Lee Plan during the rezoning process. The use of a cluster development pattern on the urban designated lands, included in this request, permits an increase in the Project's density without impacting the project's existing wetlands, preservation, and conservation areas. The development, as it moves through the permitting process, will be reviewed by the South Florida Water Management District and as a result will be consistent with overall Goal 124, Objective 124.1, and Policies 124.1.1 and 124.1.2.

The proposed rezoning to the River Hall Project will be consistent with Lee Plan Goal 125, Objective 125.1, and Policies 125.1.2 and 125.1.3. The concurrent comprehensive plan map amendment and rezoning application review processes will ensure that water quality is maintained or improved through a comprehensive surface water management system, which will be modified if needed to support the additional 489 dwelling units. The proposed development will reduce nutrient loading and impacts to adjacent waterways; preserve high-quality wetlands; and eliminate the potential for hundreds of individual wells and septic systems by requiring connection to the adjacent potable water and sanitary sewer infrastructure.

HOUSING ELEMENT

Consistent with Goal 135, the proposed rezoning will help to provide adequate housing for existing and future residents of Lee County. The County's objective is to work with private and public housing providers to ensure the types, costs, and locations of housing are provided to meet the needs of the County's population, per Objective 135.1 of the Lee Plan. Southwest Florida is one of the state's leading in-migration areas with Fort Myers being among one of the fastest growing metro areas in the nation, based on data from the U.S. Census Bureau. The County's population is estimated to increase to approximately 900,000 by 2030 (8 years), pursuant to the University of Florida's BEBR Projections of Florida Population by County 2025-2045, and will need additional dwelling units to be provided in unincorporated Lee County to meet the needs of the County's existing and future residents. The proposed rezoning and companion comprehensive plan amendment will allow for up to 489 new housing units to help meet Goal 135 and the intent of Objective 135.1. The proposed rezoning and companion amendment are also consistent with Policy 135.1.9, which outlines the need to provide "a wide variety of allowable housing densities and types through the planned development process."

PLANNING COMMUNITY ACREAGE ALLOCATION – TABLE 1(b) ANALYSIS & EFFECT ON POPULATION

Lee Plan Policy 1.6.5 outlines, by reference Lee Plan Map 1-B and Table 1(b), the "proposed distribution, extent, and location of generalized land uses through the Plan's horizon." As discussed with Staff on February 1, 2022, there is adequate acreage within Table 1(b) at this time for the proposed River Hall CPA, companion to this rezoning request, which will be re-evaluated prior to development.

Lee County's population projections will not be impacted negatively by the proposed rezoning. There are 2.64 persons per household and an overall population of 618,754 (2010 Census) in Lee County, as estimated by the United States Census Bureau's Quick Facts database. The Subject Property under the proposed rezoning and concurrent map amendment, which caps density at 489 additional units, could accommodate approximately 1,291 additional persons (489 units x 2.64 persons per household).

Lee County's 2020 population estimate was 760,822 according to the United States Census Bureau QuickFacts. The County's 2030 projected population is 904,700 and 1,010,900 in the year 2040, according to the UFCLAS – Bureau of Economic and Business Research. Taking these projections into consideration, more than 50,000 dwelling units will be needed within the next 5 to 10 years, with over one third of those dwelling units needed in Unincorporated Lee County. The proposed rezoning and concurrent map amendment will provide 489 additional dwelling units that are compatible and complimentary to the surrounding community and support the future population growth in Lee County.

SANDSTONE AQUIFER

The use of the Sandstone aquifer at the project site is permitted under South Florida Water Management District Irrigation Water Use Permit No. 36-04006-W. The irrigation system is permitted with the supply derived from the lake system with groundwater from the Sandstone and Lower Hawthorn aquifers discharged to the lakes as recharge. The permit has a source limitation on the Sandstone aquifer and allocates a maximum monthly usage of 16.76 million gallons (MG) and an annual use of 203.67 MG from the aquifer.

During the application and review process of the permit prior to development, computer impact analyses were conducted to determine the allowable allocation to be derived from each source. As the Sandstone aquifer is also a source for nearby domestic use, the allocation from the aquifer was limited to volumes that computer modeling showed did not create adverse impacts to adjacent users and that met the applicable SFWMD permitting criteria.

With respect to the Sandstone aquifer and the requirements of the Lee Plan policy 60.1.1 (POLICY 60.1.1: Require design of surface water management systems to protect or enhance the groundwater), the permitted use of the aquifer is as an irrigation source that discharges to the surface water system to recharge the water withdrawn from the lake system. The specific use of the Sandstone aquifer and the surface water system is balanced as there is no net change in the water levels in the lake system resulting from use of the Sandstone aquifer as the recharge from the aquifer is replacing an equal volume withdrawn for irrigation. The Sandstone aquifer on site is a confined aquifer that is separated from the water-table aquifer/surface water system by an approximately 40 foot thick confining unit (District Publication WS-35) which limits

interaction between zones. Therefore, the interaction between the surface water management system and the Sandstone aquifer is negligible and has no net positive or negative effect. No changes to the allocation or use of the Sandstone aquifer are proposed.

The Lee Plan's Goal 126: Water Resources is to "Conserve, manage, and protect the natural hydrologic systems of Lee County to ensure continued water resource availability." The use of the Sandstone aquifer on site meets this goal and the requirements of policy 126.1.2 (POLICY 126.1.2: Recognize and encourage water and wastewater management practices that do not exceed the natural assimilative capacity of the environment or applicable health standards. Conservation and Coastal Management VII-16 November 2021 Water and wastewater management includes, but is not limited to, aquifer recharge, aquifer storage and recovery, reuse water, reverse osmosis, dual water systems, use of low volume irrigation systems, use of water-conserving vegetation, and other conservation and recycling techniques.).

As noted, the impacts of the use of the Sandstone aquifer had been evaluated during the SFWMD permitting process. Computer modeling conducted during the permitting process done in 2005 and 2006 (Application No. 050531-4) assessed the impacts of Sandstone aquifer withdrawals at the maximum monthly withdrawals of 16.76 MG. The District noted in the Staff Report prepared for the permit that modeling data were consistent with the criteria set forth in Subsection 3.1.2 of the SFWMD Applicant's Handbook. The aquifer parameters for the Sandstone aquifer modeling were obtained from onsite pump tests and aquifer parameters determined from the testing. Withdrawals of the recommended maximum monthly allocation were simulated for 90 days with no recharge. The purpose of the analysis was to simulate withdrawals of the maximum monthly allocations during a 1-in-10 year drought scenario. The modeling results showed that the maximum drawdown as a result of the maximum monthly withdrawals from the Sandstone aquifer was 5.77 feet at a well node.

To assess the impacts on the regional Sandstone aquifer, a determination of the effect of the modeled drawdown on the Maximum Developable Limit (MDL) was undertaken. The assessment assumed a land surface elevation at the project site of approximately 13 feet NGVD. The top of the Sandstone in the vicinity of the site is approximately -50 feet NGVD (District Publication WS-35). The MDL, which is defined as water levels 20 feet above the top of the aquifer, is -30 feet NGVD. The lowest recorded water level in the Sandstone aquifer, obtained from USGS Monitor Well L-1975, located approximately 1.5 miles north of the site was 4.10 feet NGVD. The modeling results submitted under Application 050531-4 show a drawdown of approximately 5.8 feet in the aquifer at the project's wells as a result of the withdrawal of the permitted allocation, leaving approximately 28 feet of head above the MDL. Therefore, the potential for harm to occur to water resource availability of the Sandstone aquifer as a result of the withdrawal of the recommended allocation was considered minimal.

To assess the water levels in the Sandstone aquifer on site, two monitor wells were constructed in June 2019 at the northern and southern property boundaries (Figure 1). Monitoring data have shown that the minimum level in the aquifer on site during the period of record occurred in April 2021 at the northern monitor well location. The minimum level recorded was -2.43 feet NAVD (approximately -1.23 feet NGVD). The minimum recorded level was greater than 28 feet above the MDL.

The site is currently utilizing onsite resources to supply the irrigation demands of the project. The use of reclaimed water as an irrigation source has been investigated with Lee County Utilities. A July 2021 letter (River Hall Reuse 07-16-21) from Nathan Beal, Utilities Planning Manager, indicates that the Utility does not have the capability to supply reuse water to the site. The use of reclaimed water as an irrigation source will be considered for use in the future as it becomes available.

The project uses best management practices to limit unnecessary irrigation including the use of xeriscaping principles, soil moisture sensors, rain gauges, monitoring of site conditions by qualified onsite personnel, and employs the use of calibrated totalizing flow meters on all withdrawal sources. The project limits water usage to mandated irrigation schedules and watering restrictions. In addition, all irrigation measures comply with the mandatory year-round landscape measures for Lee, Charlotte, and Collier Counties, per Chapter 40E-24, F.A.C. A compliance monitoring program is currently in place to monitor water levels and water quality within the source aquifers and the lake system.

Barraco and Associates, Inc.
www.barraco.net
Civil Engineers, Land Surveyors and Planners

RIVER HALL
Schedule of Uses

No changes are proposed by this request.

2271 McGregor Blvd. Suite 100 · Fort Myers, FL 33901
Phone (239) 461-3170 · Fax (239) 461-3169

DCI2022-00026 Lee County ePlan Original Application Dated 05-04-2022

RIVER HALL RPD

REZONE

Existing and Future Conditions Analysis

Sanitary Sewer

The subject property is located within the Lee County Utilities Future Sewer Service Area as shown on Lee Plan Map 7. The Lee County Utilities Potable Water and Wastewater Letter of Availability, dated August 31, 2021, indicates that sanitary sewer lines "are in operation adjacent" to the subject property and that sufficient capacity exits. As such, the subject property will be served by these existing facilities through planned developer funded system enhancements.

The Level of Service (LOS) Standard for sanitary sewer per Lee Plan Policy 95.1.3:

- Current & Projected LOS Standard: 200 Gallons Per Day (GPD) per Equivalent Residential Connection (ERC)

Existing Density:

- Residential land use with access to centralized sewer service connections.
- Max. 2,695 dwelling units (ERC), per FAC 64E-6.998
    - 2,695 ERC at 200 GPD = 539,000 GPD
    - TOTAL = 539,000 GPD

Proposed Density:

- Residential land use with access to centralized sewer service connections.
- Max. 3,184 Dwelling units (ERC), per FAC 64E-6.008
    - 1,194 ERC at 200 GPD = 636,800 GPD
    - TOTAL = 636,800 GPD

Based on the Letter of Availability, dated August 31, 2021, and the data provided above, Lee County Utilities currently has sufficient capacity to treat the increased demand of approximately 97,800 GPD.

The public benefits from the connection of the 489 additional dwelling units, within the River Hall Project, to the existing adjacent sanitary sewer facilities and not septic systems, as septic system discharge can negatively impact surrounding water resources, pursuant to Environmental Protection Agency findings.

Potable Water

The subject property is also located within the Lee County Utilities (LCU) Future Water Service Area based on Lee Plan Map 6, dated June 2020. The Lee County Utilities Potable Water and Wastewater Letter of Availability, dated August 31, 2021, indicates that potable water mains "are in operation adjacent" to the subject property. Due to the subject property's location within the Future Water Service Area, LCU is able to serve the future development through their Water Treatment Facilities.

The Level of Service (LOS) Standard for potable water per the 2020 Report and Lee Plan Policy 95.1.3:

- Current & Projected LOS Standard: 250 Gallons Per Day (GPD) per Equivalent Residential Connection (ERC)

Existing Density:

- Residential land use with access to potable water service connections.
- 2,695 ERC at 250 GPD = 673,750 GPD

Proposed Density:

- Residential land use with access to potable water service connections.
- Max. 3,184 Dwelling units (ERC), per FAC 64E-6.008
    - 1,194 ERC at 250 GPD = 298,500 GPD
    - TOTAL = 796,000 GPD

The proposed rezoning results in an increased demand of approximately 122,250 GPD. Lee County Utilities (LCU) has sufficient capacity to provide potable water service to the project, as determined by the enclosed LCU Letter of Availabity. Thus, there is no lack of potable water capacity expected from the proposed development. Having the 489 additional dwelling units within the River Hall Project utilize centralized potable water service and water treatment facilities eliminates numerous individual private wells. This benefits the public by helping to plan and control the surrounding water resources within Lee County, by eliminating competing water consumption use from groundwater sources.

Surface Water/Drainage Basins – South Florida Water Management District
The subject property is located within the South Florida Water Management's (SFWMD) Tidal Caloosahatchee Basin. Lee Plan Map 18 shows the property within the Olga Creek Watershed area. There is current surface water management on site and an existing surface water management permit is on file with the South Florida Water Management District. There are no existing wetlands within the acreage included in this request. The modified system, proposed by this request, will meet or exceed the applicable County's LOS Standard, which is as follows per Lee Plan Policy 95.1.3.4:

> *Policy 95.1.3.4: Stormwater Management Facilities LOS: The existing surface water management system in the unincorporated areas of the county will be sufficient to prevent the flooding designated evacuation routes (see Map3J) from the 25-year, 3-day storm event (rainfall) for more than 24 hours.*

The existing storm water management system will be modified for the property and will benefit the public through clearly defining the storm water treatment methods, maintenance accountability, and runoff attenuation. Runoff from the developed site will continue to discharge to tidal creeks and rivers. The Lee County Public Facilities 2020 LOS and Concurrency Report (2020 Report) indicates all watersheds within the county were studied and found no evacuation routes located within these watersheds are expected to be flooded for more than a 24-hour period. Per the 2020 Report, Lee County states that all new developments receiving approval from SFWMD and comply with appropriate standards will be deemed concurrent with the Lee Plan's surface water management level-of-service standards.

The proposed development will seek and obtain all applicable South Florida Water Management District approvals as well as comply with all Florida Administrative Code Chapter 62-330 standards to ensure consistency with the stated LOS standards per Policy 95.1.3.4 of the Lee Plan for surface water management.

Parks, Recreation, and Open Space

Regional Parks and Community Parks are the two non-regulatory standards utilized for measuring the minimum acceptable level of service for parks, recreation, and open space, pursuant to the Lee Plan. The Lee County 2020 Public Facilities and Level of Service and Concurrency Report states there are over 3,500 acres of developed regional and local park lands. Cumulatively, there are over several thousand acres of recreational options to the community, when including the State and Federal recreational areas.

Per Policy 95.1.3 of the Lee Plan, the County's adopted Level of Service for parks – Non-Regulatory Standards of the Capital Improvements Element is as follows:

- Regional Parks: 6 acres per 1,000 total seasonal county population for all of Lee County
- Community Parks: 0.8 acres per 1,000 unincorporated Lee County permanent population

Existing Density:

- Residential land use with parks, amenities, recreation, and required open space approved by zoning resolution Z-15-003

Proposed Density:

- 489 additional dwelling units at 2.34 estimated persons per household (Lee County, Florida) (The Bureau of Economic and Business Research – University of Florida; April 1, 2020) = 1,144.3 persons projected
    - Regional Park at 6 acres per 1,000 residents = 6.87 acres required
    - Community Park at 0.8 acres per 1,000 residents = 0.92 acres required

The proposed rezoning to allow up to 489 additional dwelling units within the acreage included in this request results in an added demand of 6.87 acres of Regional Park land and 0.92 acres of Community Park land.

As reported by the Lee County 2020 Public Facilities Level of Service and Concurrency Report, the existing inventory of regional parks (consisting of local, state and federal lands) in operation totals 7,051 acres. As such, the existing regional park inventory exceeds the adopted LOS standard by 1,723 acres, based on Table 3 of the Concurrency Report's estimated 2020 population projections for Lee County (888,000 [Seasonal] x (6 acres/1,000 population) = 5,328 acres). In addition, according to Lee County's 2020 Public Facilities Level of Service and Concurrency Report, there are currently 723 acres of existing local regional parklands in operation. As such, the existing local regional parklands exceed the adopted LOS standard by 430 acres, based on Table 3 of the Concurrency Report's estimated 2020 population projections for Unincorporated Lee County (367,000 [Unincorporated Population] x (0.8 acres/1,000 population) = 293 acres).

The requested 489 dwelling units will not negatively impact the regional or community parks level of service. The current non-regulatory level of service standard for both regional and community parks far exceed the targeted levels. There is adequate acreage within the existing parks to meet the needs of the proposed maximum 489 dwelling units.

The requested rezone application will modify the current River Hall RPD's required open space and preserve area to support native habitat as well as areas to provide recreational activities, such as, integrated and shared use trails/greenways, amenity recreational areas for the residents and their guests, if needed.

Public Schools

The School District of Lee County is split into Choice Zones and Sub Zones. The subject property is located within the East Choice Zone, E2, according to the School District of Lee County's 2020-2021 Student Enrollment Zones Map and enclosed concurrency analysis provided by the School District.

Per Section 2-45 of the LDC, school concurrency "means public school facilities needed to serve new development must be in place or under actual construction within three years after the local government approves a development permit, or its functional equivalent, that results in a generation of students."

Level of service (LOS) standards for public schools are based upon Permanent Florida Inventory School Houses (FISH) capacity, pursuant to Lee Plan Policy 68.1.1. The regulatory LOS standards adopted for Elementary, Middle, High, and Special Purpose Facilities, provided in Policy 95.1.3 Regulatory Standards (5) of the Lee Plan, account for measurable programmatic changes are as follows:

- 100% of Permanent FISH Capacity as adjusted by the School Board annually.

The 2020 Concurrency Report shows the following for the East Choice Zone Totals:

- Elementary Schools: 65 seat total available capacity

- Middle Schools: 1,108 seat deficit in available capacity
- High Schools: 469 seat deficit in available capacity

The deficit in Middle Schools will be addressed in two ways: (1) by adding portable seats (2) by Middle School "MM," scheduled to open in school year 2021-2022, which will add 1,210 seats of permanent capacity. The deficit in High Schools is also being addressed by Gateway High School, scheduled to open this school year (2021), which will create 525 seats followed by an additional 1,475 seats coming in 2021-2022.

Proposed Density:

- 489 proposed maximum dwelling units associated with the requested rezoning at 0.297 students per household = approximately 146 potential students
- The total number of potential students can be further broken down by grade level:
    - Elementary at 0.149 x 489 dwelling units = 73 students
    - Middle School at 0.071 x 489 dwelling units = 35 students
    - High School at 0.077 x 489 dwelling units = 38 students

The proposed rezoning would result in 146 additional students within the East Choice Zone, E2. Based on the Concurrency Analysis Report and letter of availability provided by The School District of Lee County included with this submittal, there is capacity currently available at all educational levels within East Choice Zone, E2 to handle the proposed rezoning for up to 489 dwelling units.

Solid Waste

Solid waste services for the property will be handled at the Lee County Resource Recovery Facility and the Lee-Hendry Regional Landfill.

The 2020 Concurrency Report details the level of service regulatory standards for solid waste disposal are as follows:

- Required Capacity: 7 pounds per day per capita
- Available Capacity: 7.9 pounds per day per capita

<u>Existing Development Potential: 2,695 maximum dwelling units</u>

2,695 dwelling units x 2.34 person per household = 6,306.3 persons
6,306.3 persons x 7 lbs/day = 44,144 lbs

<u>Proposed Development Potential: 3,184 maximum dwelling units (489 additional)</u>
3,184 dwelling units x 2.34 person per household = 7,450.56 persons
7,450.56 persons x 7 lbs/day = 52,154 lbs/day

The 489 additional units account for 8,010 lbs/day
The 2020 Concurrency Report states that all unincorporated areas of Lee County are concurrent with the level of service standard set forth in the Lee Plan for solid waste. Additionally, the report states that at the total system capacity of 1,134,667 tons per year, the Lee County Integrated Waste Management System (IWMS) would be capable of

providing a 7.0 pounds-per-capita-per-day level of service to a full-time combined Lee and Hendry County population of 888,000.

The proposed increase in density will result in an additional 8,010 pounds per day. The Lee County Resources Facility and the Lee-Hendry Regional Landfill has available capacity to accommodate the proposed increase in density. Further evidence of adequate capacity is outlined in letter of availability provided by the Lee County Solid Waste Department for the proposed development included with this submittal.

Conclusions

The analysis above confirms that there are sufficient public facilities to support the proposed rezoning request, with a potential maximum number of 489 additional dwelling units. The rezoning areas will be adequately supported and will not cause adverse impacts or insufficiencies to the surrounding public facilities; alternatively, it will benefit the public to increase density in an area where public facilities are in place, promoting contiguous and compact growth patterns and preventing urban sprawl.

This record search is for informational purposes only and does NOT constitute a project review. This search only identifies resources recorded at the Florida Master Site File and does NOT provide project approval from the Division of Historical Resources. Contact the Compliance and Review Section of the Division of Historical Resources at CompliancePermits@dos.MyFlorida.com for project review information.

August 16, 2021

Melissa Dial
Planning Administrative Assistant
Barraco and Associates, Inc.
Civil Engineers ~ Land Surveyors ~ Land Planners
2271 McGregor Boulevard, Suite 100
Fort Myers, FL 33901


In response to your request on August 16, 2021, the Florida Master Site File lists one resource group recorded for a designated property in River Hall Community, Florida.

When interpreting the results of our search, please consider the following information:
#

- **This search area may contain *unrecorded* archaeological sites, historical structures or other resources even if previously surveyed for cultural resources.**
- **Because vandalism and looting are common at Florida sites, we ask that you limit the distribution of location information on archaeological sites.**
- **While many of our records document historically significant resources, the documentation of a resource at the Florida Master Site File does not necessarily mean the resource is historically significant.**
- **Federal, state and local laws require formal environmental review for most projects. This search DOES NOT constitute such a review. If your project falls under these laws, you should contact the Compliance and Review Section of the Division of Historical Resources at** CompliancePermits@dos.MyFlorida.com

Please do not hesitate to contact us if you have any questions regarding the results of this search.

Sincerely,

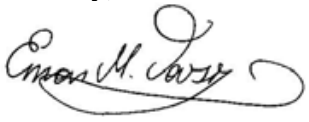

Eman M. Vovsi, Ph.D.
Florida Master Site File
Eman.Vovsi@DOS.MyFlorida.com


Florida Master Site File

Created: 8/17/2021

AR=0
SS=0
CM=0
RG=1
BR=0
Total=1

Cultural Resource Roster

SiteID	Type	Site Name	Address	Additional Info	SHPO Eval	NR Status
LL01898	RG	SEABOARD AIR LINE RAILROAD GRADE	North Fort Myers	Linear Resource	Not Eligible	

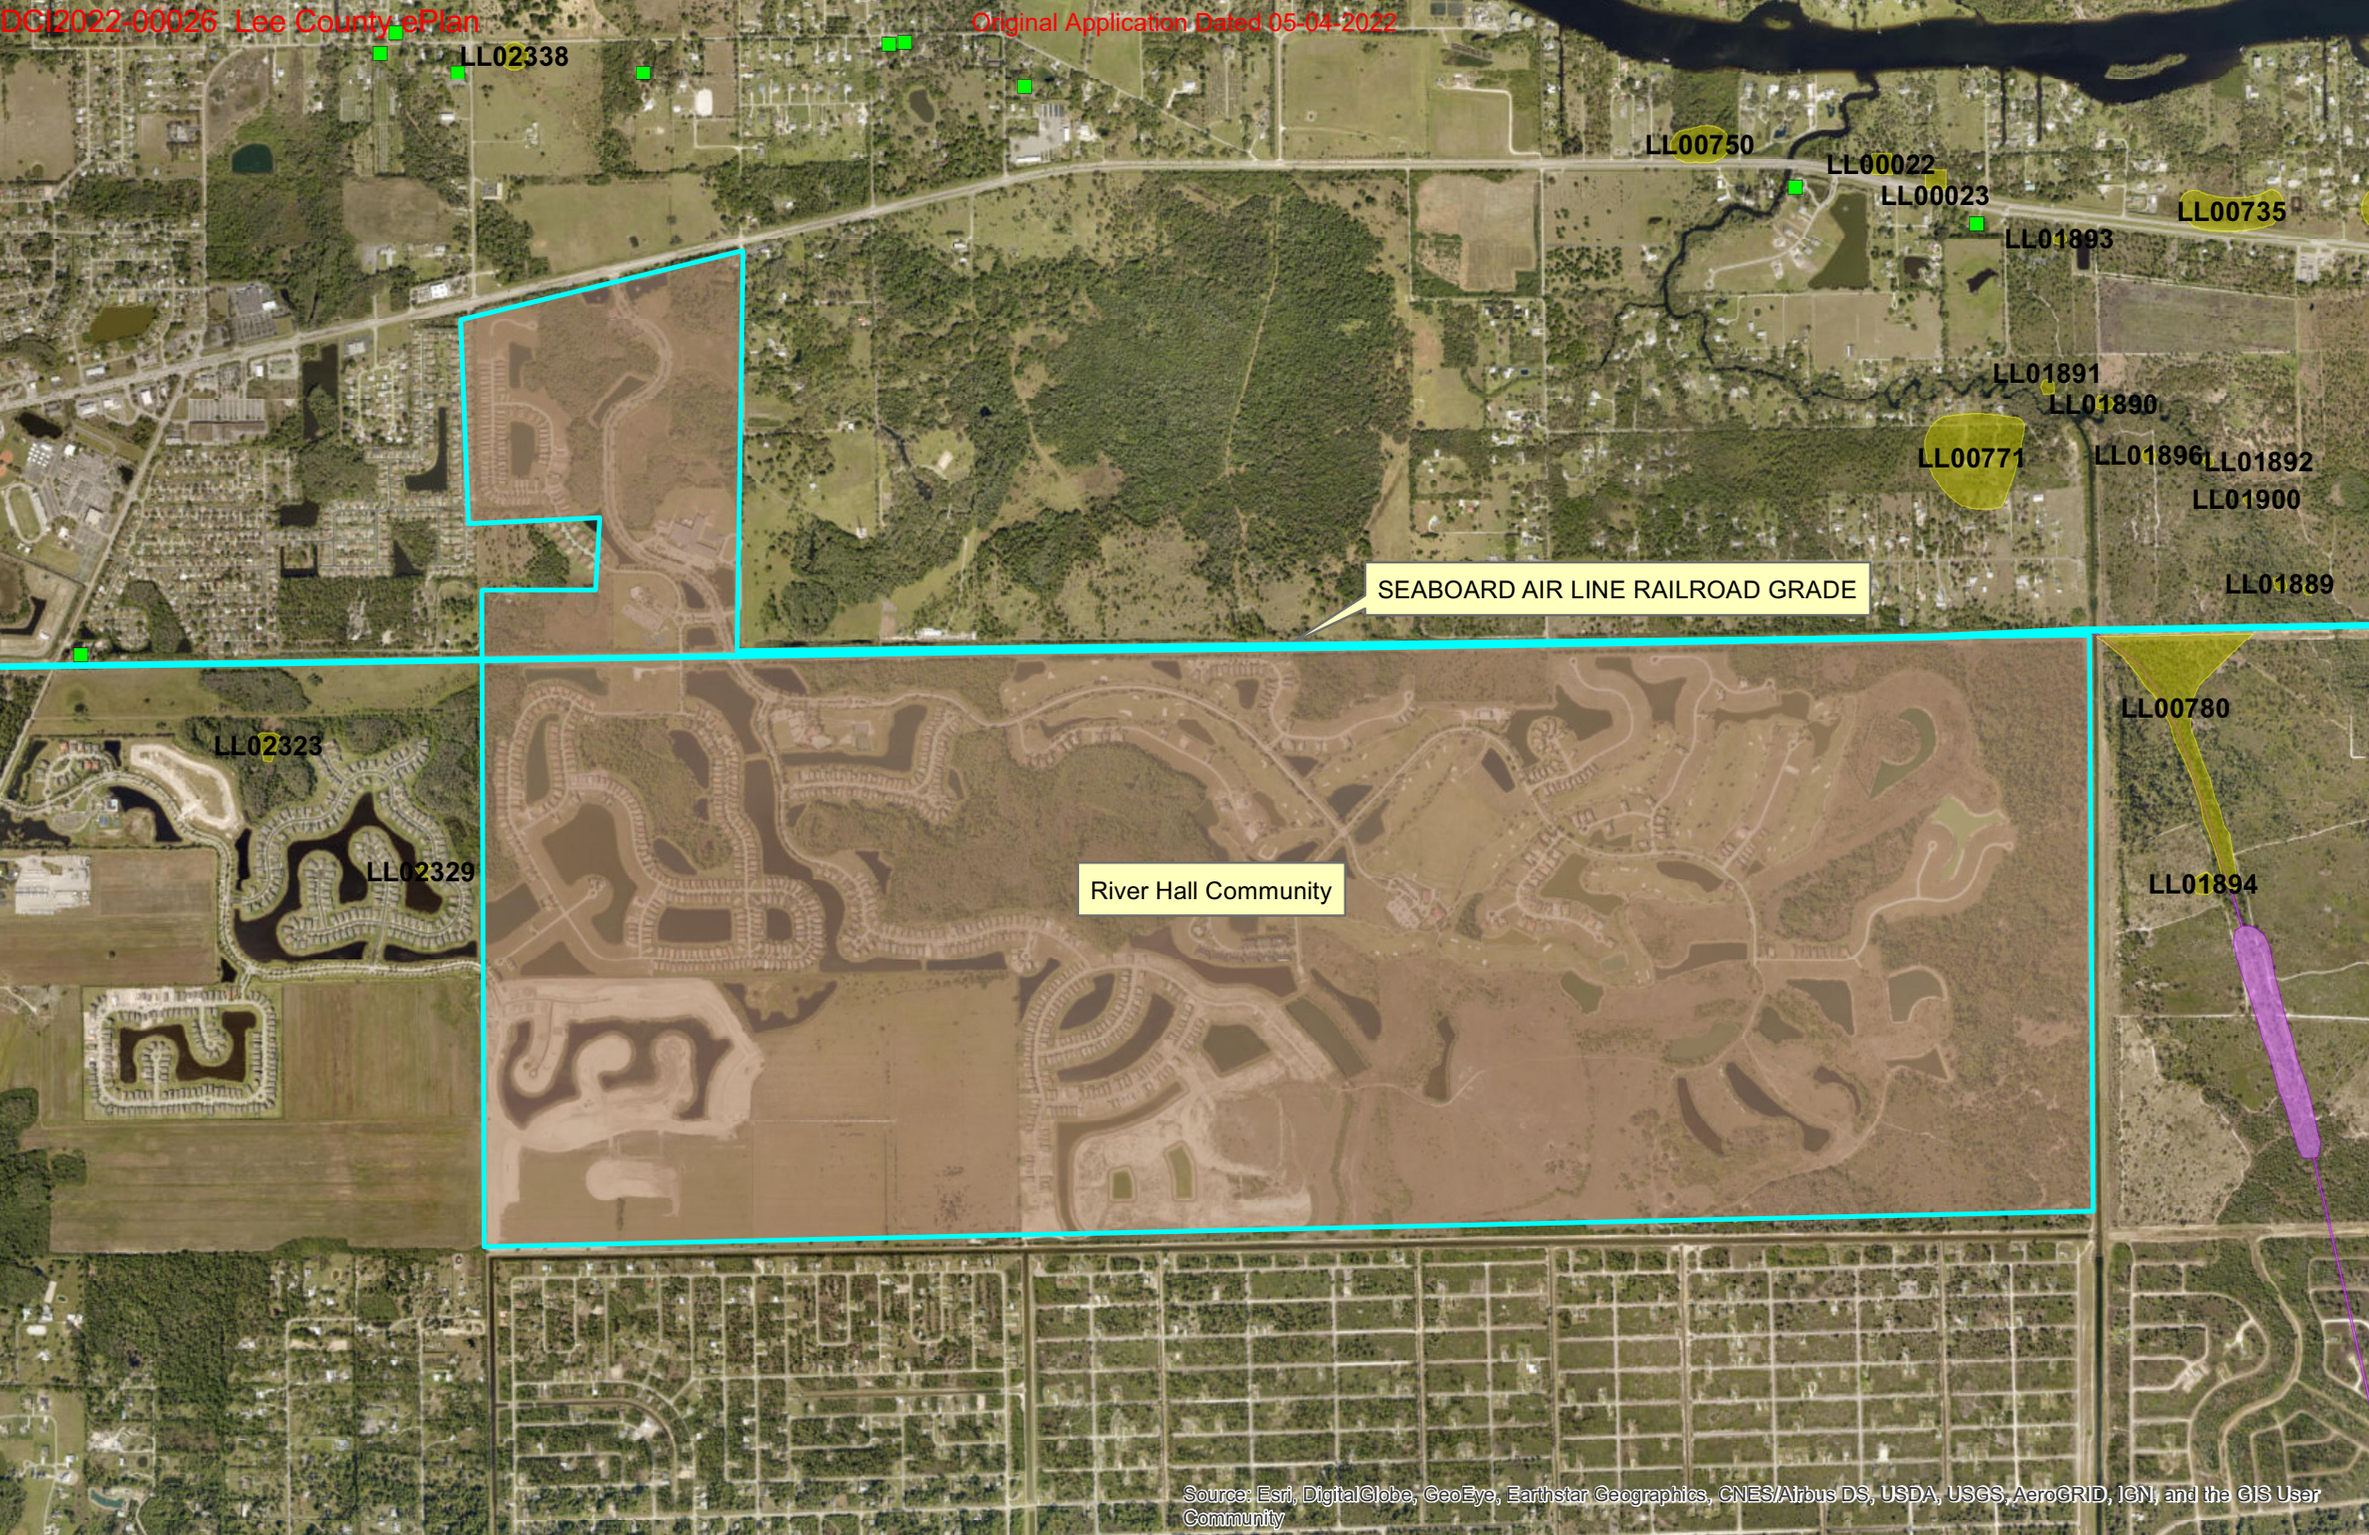
LL02338
LL00750
LL00022
LL00023
LL01893
LL00735
LL01891
LL01890
LL00771
LL01896
LL01892
LL01900
LL01889
SEABOARD AIR LINE RAILROAD GRADE
LL02323
LL02329
River Hall Community
LL00780
LL01894
Source: Esri, DigitalGlobe, GeoEye, Earthstar Geographics, CNES/Airbus DS, USDA, USGS, AeroGRID, IGN, and the GIS User Community

Lee County
Southwest Florida

Board of County Commissioners

Kevin Ruane
District One

Cecil L Pendergrass
District Two

Ray Sandelli
District Three

Brian Hamman
District Four

Frank Mann
District Five

Roger Desjarlais
County Manager

Richard Wm. Wesch
County Attorney

Donna Marie Collins
County Hearing Examiner

January 28, 2022

Dawn Russell
Barraco and Associates, Inc.
2271 McGregor Boulevard, Suite 100
Fort Myers, FL 33901

Re: Letter of Service Availability – River Hall added units

Ms. Russell,

I am in receipt of your letter requesting a Letter of Service Availability for property in the River Hall community. This property consists of 71 STRAP numbers located south of the existing area under development.

Lee County Emergency Medical Services is the primary EMS transport agency responsible for coverage at the address you have provided. Because we currently serve this area and have a sufficient response data sample, we evaluated response times in this vicinity to simulate the anticipated demand and response.

The locations currently available to respond to the area are not projected to be able to meet existing service standards, as required in County Ordinance 08-16. However, the following remedies have been idenitified:

1. Construction of the access point in the southwest corner of the development to connect to Portico (see DOS2019-00071-M02)

2. Construction of the proposed southerly access point from 75th St. West.

It is our opinion that the service availability for the proposed development of this property will be adequate contingent on the remedies above. Should the plans change, especially the future land use or a change in the emergency access points, a new analysis of this impact would be required.

Sincerely,

Benjamin Abes
Director, Public Safety

DCI2022-00026 Lee County ePlan Original Application Dated 05-04-2022

F.M.S.F.D.

Ft. Myers Shores Fire Protection and Rescue Service District
Fire Prevention Division
12345 Palm Beach Blvd S.E. Ft. Myers Fl. 33905
Phone (239) 694-2833
Fax (239) 694-3355

September 15, 2021

Melissa Dial
Barraco and Associates, Inc.
2271 McGregor Blvd.
Fort Myers, Fl. 33901

Ms. Dial,

The Fort Myers Shores Fire Protection & Rescue Service District has received your request of availability for the River Hall community located in Alva, Florida within the Fort Myers Shores Fire Protection & Rescue Service District.

The Fort Myers Shores Fire Protection & Rescue Service District provides fire, rescue, emergency medical response, public education, fire prevention, and other needs for the community. It is understood that there is an comprehensive plan amendment to the future land use map designations with a change in density of 490 single family units. This change does not affect our ability to provide fire and rescue services to the residents and visitors of River Hall. Therefore, we do not object to the proposed land use designation change.

At this time response will continue from Station 1 located at 12345 Palm Beach Blvd. Fort Myers, Fl. 33905 but in a couple of years will be serviced from our planned new Station 2 located at the entrance of River Hall located at 2404 River Hall Pkwy. Alva, Fl. 33920. If you have any questions or concerns, please contact the Fire Prevention Division at (239) 694-2833 Ext. 3

Respectfully,

Deputy Chief – Fire Marshal
Fort Myers Shores Fire Protection
& Rescue Service District

THE SCHOOL DISTRICT OF LEE COUNTY

Donna Ellis
Planning Specialist
2855 Colonial Boulevard, Fort Myers, FL 33966 | **O:** 239.335.1494

August 31, 2021

Melissa Dial
Barraco and Associates, Inc.
2271 McGregor Boulevard, Suite 100
Fort Myers, FL 33901

RE: River Hall RPD

Dear Ms. Dial:

This letter is in response to your request for Letter of Availability and Concurrency dated August 16, 2021 for the River Hall RPD density Change in regard to educational impact. The project is located in the East Choice Zone, E2.

This development is a request for 490 single family homes. With regard to the inter-local agreement for school concurrency the generation rates are created from the type of dwelling unit and further broken down by grade level.

For single-family homes, the generation rate is .297 and further broken down by grade level into the following, .149 for elementary, .071 for middle and .077 for high. A total of 146 school-aged children would be generated and utilized for the purpose of determining sufficient capacity to serve the development.

The Concurrency Analysis attached, displays the impact of this development. Capacity is not an issue within the Concurrency Service Area (CSA).

Sincerely,

Donna Ellis, Planning Specialist

BOARD MEMBERS: DEBBIE JORDAN, CHAIR, DISTRICT 4| **BETSY VAUGHN,** VICE CHAIR, DISTRICT 6 | **MARY FISCHER,** DISTRICT 1
MELISA W. GIOVANNELLI, DISTRICT 2 | **CHRIS N. PATRICCA,** DISTRICT 3 | **GWYNETTA S. GITTENS,** DISTRICT 5
CATHLEEN O'DANIEL MORGAN, DISTRICT 7 | **KENNETH A. SAVAGE, Ed.D.**, SUPERINTENDENT | **KATHY DUPUY-BRUNO, ESQ.,** BOARD ATTORNEY

LEE COUNTY SCHOOL DISTRICT'S SCHOOL CONCURRENCY ANALYSIS

NAME/CASE NUMBER	River Hall CPA
OWNER/AGENT	Barraco
ITEM DESCRIPTION	RPD increase to show impacts in East CSA, sub area E2
LOCATION	3500 River Hall Parkway Alva, FL
ACRES	misc
CURRENT FLU	Sub-Outlying Suburban
CURRENT ZONING	RPD

PROPOSED DWELLING UNITS BY TYPE

Single Family	Multi Family	Mobile Home
490	0	0

	Student Generation Rates			
STUDENT GENERATION	**SF**	**MF**	**MH**	**Projected Students**
Elementary School	0.149	0.058		73.01
Middle School	0.071	0.028		34.79
High School	0.077	0.03		37.73

Source: Lee County School District, September 7, 2018 letter

CSA SCHOOL NAME 2023/24	**CSA Capacity (1)**	**CSA Projected Enrollment (2)**	**CSA Available Capacity**	**Projected Impact of Project**	**Available Capacity W/Impact**	**LOS is 100% Perm FISH Capacity**	**Adjacent CSA Available Capacity w/Impact**
East CSA, Elementary	14,234	14,026	208	73	135	99%	
East CSA, Middle	7,293	6,912	381	35	346	95%	
East CSA, High	9,536	8,492	1,044	38	1006	89%	

(1) Permanent Capacity as defined in the Interlocal Agreement and adopted in the five (5) years of the School District's Five Year Plan

(2) Projected Enrollment per the five (5) years of the School District's Five Year Plan plus any reserved capacity (development has a valid finding of capacity)

(3) Available Adjacent CSA capacity is subject to adjacency criteria as outlined in the Interlocal Agreement and the School District's School Concurrency Manual

Prepared by: Donna Ellis, Planning Specialist

Carmine Marceno
Sheriff

State of Florida
County of Lee

"Proud to Serve"

August 24, 2021

Melissa Dial
Barraco and Associates, Inc.
2271 McGregor Blvd.
Fort Myers, Florida 33901

Ms. Dial,

The Lee County Sheriff's Office has reviewed your Letter of Availability request for the River Hall community, 3500 River Hall Parkway in Alva, Florida.

The Comprehensive Plan Amendment request would change the project's Future Land Use Map designation from Sub-Outlying Suburban to Rural on 11.9 acres; Rural to Sub-Outlying Suburban on 46.1 acres; Sub-Outlying Suburban to Outlying Suburban on 289.7 acres; Rural to Outlying Suburban on 33.8 acres; and Sub-Outlying Suburban to Suburban on 24.6 acres.

This request does not affect the ability of the Lee County Sheriff's Office to provide core services at this time. Therefore, we do not object to proposed land use designation changes that would result in increased density of 490 single family units.

This agency will provide law enforcement services from our Central District substation in Fort Myers. At the time of application for new development orders or building permits, the applicant shall provide a Crime Prevention Through Environmental Design (CPTED) report done by the applicant and given to the Lee County Sheriff's Office for review and comments. Please contact Crime Prevention Practitioner Beth Schell at (239) 477-1677 with any questions regarding the CPTED study.

Respectfully,

Mark Shelly
Commander, Patrol Bureau

Lee County
Southwest Florida

Board of County Commissioners

Kevin Ruane
District One

Cecil L Pendergrass
District Two

Ray Sandelli
District Three

Brian Hamman
District Four

Frank Mann
District Five

Roger Desjarlais
County Manager

Richard Wm. Wesch
County Attorney

Donna Marie Collins
County Hearing Examiner

September 17, 2021

Barraco and Associates
Attn: Ms. Dial, Planning Administrative Assistant
2271 McGregor Boulevard
Fort Myers, FL 33901

RE: Request for Letter of Availability: River Hall – 3500 River Hall Parkway, Alva, FL

Dear Ms. Dial:

The Lee County Solid Waste Department is capable of providing solid waste collection service for the planned 490 residential units for the River Hall Community in Alva, FL through our franchised hauling contractors. Disposal of the solid waste from this development will be accomplished at the Lee County Resource Recovery Facility and the Lee-Hendry Regional Landfill. Plans have been made, allowing for growth, to maintain long-term disposal capacity at these facilities.

Please review Lee County Land Development Code, Chapter 10, Section 261, with requirements for on-site space for placement and servicing of solid waste containers. Solid Waste Ordinance (11-27) defines those residential dwelling units that are eligible to receive curbside residential collection service and requirements for those as multi-family and/or commercial dwellings. It further establishes that Property Owners will be responsible for all future applicable solid waste assessments and fees.

If you have any questions, please call me at (239) 533-8007.

Sincerely,

Justin Lighthall

Justin Lighthall
Manager, Public Utilities
Lee County Solid Waste Department

Lee County
Southwest Florida

BOARD OF COUNTY COMMISSIONERS

John E. Manning
District One

Cecil L Pendergrass
District Two

Raymond Sandelli
District Three

Brian Hamman
District Four

Frank Mann
District Five

Roger Desjarlais
County Manager

Richard Wm Wesch
County Attorney

Donna Marie Collins
County Chief Hearing Examiner

August 31, 2021 Via E-Mail

Melissa Dial
Barraco and Associates, Inc.
2271 McGregor Blvd, Suite 100
Fort Myers, FL 33901

RE: **Potable Water and Wastewater Availability**
River Hall
STRAP #s 36-43-26-03-0000K.0010 thru 0570, 36-43-26-03-00A07.00CE, 36-43-26-00-00001.0000, 35-43-26-L3-080F1.0000, 36-43-26-L4-U3239.5209, 35-43-26-L4-080O5.00CE, 35-43-26-L4-080R1.00CE, 35-43-26-03-00F01.0000, 35-43-26-L2-0900G.0000, 27-43-26-00-00003.0100, 35-43-26-02-0000A.00CE, 27-43-26-00-00003.0110, 27-43-26-00-00003.0120, 27-43-26-00-00003.0020

Dear Ms. Dial:

The subject property is located within Lee County Utilities Future Service Area as depicted on Maps 6 and 7 of the Lee County Comprehensive Land Use Plan.
Potable water and sanitary sewer lines are in operation adjacent to the property mentioned above. However, in order to provide service to the subject parcels, developer funded system enhancements such as line extensions may be required.

Your firm has indicated that this project will consist of 490 Single Family units with an estimated flow demand of approximately 122,500 gallons per day. Lee County Utilities presently has sufficient capacity to provide potable water and sanitary sewer service as estimated above.

Availability of potable water and sanitary sewer service is contingent upon final acceptance of the infrastructure to be constructed by the developer. Upon completion and final acceptance of this project, potable water service will be provided through our Olga Water Treatment Plant.

Sanitary sewer service will be provided by the City of Ft Myers South Water Reclamation Facility. The Lee County Utilities' Design Manual requires the project engineer to perform hydraulic computations to determine what impact this project will have on our existing system.

There are no reuse mains in the vicinity of these parcels.

Prior to beginning design work on this project, please meet with LCU Staff to determine the best point of connection and discuss requirements for construction.

DCI2022-00026 Lee County ePlan Original Application Dated 05-04-2022

This letter should not be construed as a commitment to serve, but only as to the availability of service. Lee County Utilities will commit to serve only upon receipt of all appropriate connection fees, a signed request for service and/or an executed service agreement, and the approval of all State and local regulatory agencies.

Further, this letter of availability of potable water and sanitary sewer service is to be utilized for Comprehensive Plan Amendment only. Individual letters of availability will be required for the purpose of obtaining building permits.

Sincerely,

LEE COUNTY UTILITIES



Mary McCormic
Technician Senior
239-533-8532
UTILITIES ENGINEERING

Lee County
Southwest Florida
BOARD OF COUNTY COMMISSIONERS

3401 Metro Parkway
Fort Myers, FL 33901
Phone: (239) 533-0340

Kevin Ruane
District One

Cecil L. Pendergrass
District Two

Ray Sandelli
District Three

Brian Hamman
District Four

Frank Mann
District Five

Roger Desjarlais
County Manager

Richard Wesch
County Attorney

Donna Marie Collins
County Hearing Examiner

August 25, 2020

Melissa Dial
Barraco and Associates, INC.

RE: **Request for Letter of Availability**
River Hall

Ms. Dial,

LeeTran has reviewed your request for service availability in regards to a proposed Comprehensive Plan Amendment to the Future Land Use Map. After reviewing the site and comparing the location with our existing and planned route locations according to the 2016 Transit Development Plan (TDP), the following has been determined:

- Subject area is not within one-quarter mile of a fixed-route corridor
- Closest fixed-route corridor is the route 100 along Palm Beach Blvd going westbound
- The 2016 TDP does not identify the need for enhanced or additional transit services in the area

Proposed future development does not currently meet applicability outlined in Sec. 10-442 and Sec. 10-443. Developer will not be required to connect to and improve transit facilities because project area is not adjacent to the bus route.

If transit services have been modified within one-quarter mile of the subject parcels at time of a DO or LDO type D submittal, necessary improvements will be determined at that time.

If you have any questions or require further information, please do not hesitate to contact me at (239) 533-0340 or jpuente@leegov.com.

Sincerely,

Jorge J Puente

Jorge J Puente, Transit Service Planner
Lee County Transit

Barraco and Associates, Inc.
www.barraco.net
Civil Engineers, Land Surveyors and Planners

DESCRIPTION

Parcel in
Section 27,
Township 43 South, Range 26 East,
Lee County, Florida

A tract or parcel of land lying in Section 27, Township 43 South, Range 26 East, Lee County, Florida, said tract or parcel of land being more particularly described as follows:

COMMENCING at the North Quarter Corner of said Section 27 run S00°51'17"E along the East line of the West Half (W 1/2) of said Section 27 for 1,573.70 feet to the POINT OF BEGINNING.
From said Point of Beginning continue S00°51'17"E along said East line for 614.10 feet to an intersection with the Northerly line of Conservation Easement CE-5, described in a deed recorded in Official Record Book 3492, at Page 568, Lee County Records; thence run along the Northerly and Westerly line of said Conservation Easement the following thirty-eight (38) courses: S89°08'43"W for 93.44 feet to a point on a non-tangent curve; Westerly along an arc of a curve to the right of radius 66.36 feet (delta 16°50'32") (chord bearing N84°55'21"W) (chord 19.44 feet) for 19.51 feet; N71°01'07"W along a non-tangent line for 89.50 feet to a point of curvature; Northwesterly along an arc of a curve to the right of radius 70.00 feet (delta 23°16'07") (chord bearing N59°23'03"W) (chord 28.23 feet) for 28.43 feet to a point of tangency; N47°45'00"W for 184.10 feet to a point of curvature; Westerly along an arc of a curve to the left of radius 30.00 feet (delta 72°55'14") (chord bearing N84°12'37"W) (chord 35.66 feet) for 38.18 feet; S55°56'06"W along a non-tangent line for 16.37 feet to a point on a non-tangent curve; Southwesterly along an arc of a curve to the right of radius 26.40 feet (delta 05°46'39") (chord bearing S56°05'54"W) (chord 2.66 feet) for 2.66 feet to a point on a non-tangent curve; Westerly along an arc of a curve to the right of radius 70.00 feet (delta 89°33'57") (chord bearing N76°34'03"W) (chord 98.62 feet) for 109.43 feet; S28°40'01"W along a non-tangent line for 168.43 feet; S49°55'00"W for 120.21 feet; S08°34'30"W for 59.47 feet; S16°25'18"E for 53.01 feet; S10°53'06"W for 52.02 feet; S21°20'30"E for 68.84 feet; N62°54'21"E for 119.90 feet; S66°05'27"E for 32.67 feet; S15°30'06"E for 72.37 feet; S40°08'04"E for 34.02 feet; S03°40'51"E for 25.26 feet; S70°07'12"W for 69.86 feet; S61°26'29"W for 17.36 feet; S72°08'48"W for 19.92 feet; N60°51'22"W for 30.42 feet; N77°06'37"W for 44.10 feet; S64°52'29"W for 38.94 feet; S20°52'27"W for 43.82 feet; S31°30'37"E for 59.12 feet; N86°41'36"E for 84.58 feet; S63°46'58"E for 10.50 feet; S40°41'16"E for 40.28 feet; S42°43'38"E for 45.16 feet; S67°36'20"E for 23.72 feet; S41°52'34"E for 38.96 feet; S63°15'06"E for 38.14 feet; S89°23'27"E for 35.43 feet; N63°29'28"E for 1.44 feet to a point on a non-tangent curve and Southeasterly along an arc of a curve to the right of radius 294.98 feet (delta 79°24'50") (chord bearing S37°32'25"E) (chord 376.91 feet) for 408.86 feet to an intersection with the Northerly line of lands described in a deed recorded in Official Record Book 4326, at Page 2075, Lee County Records; thence run S89°59'57"W along said Northerly line for 290.94 feet to a point on a non-tangent curve and an

DESCRIPTION (CONTINUED)

intersection with the Northerly line of Conservation Easement CE-6, described in a deed recorded in Official Record Book 3492, at Page 568, Lee County Records; thence run along the Northerly and Westerly line of said Conservation Easement the following nineteen (19) courses: Northerly along an arc of a curve to the right of radius 366.19 feet (delta 02°18'35") (chord bearing N06°14'13"E) (chord 14.76 feet) for 14.76 feet; N67°30'09"W along a non-tangent line for 128.15 feet; N22°29'51"E for 111.26 feet to a point on a non-tangent curve; Northwesterly along an arc of a curve to the right of radius 284.50 feet (delta 15°17'25") (chord bearing N54°28'27"W) (chord 75.70 feet) for 75.92 feet to a point on a non-tangent curve; Westerly along an arc of a curve to the left of radius 215.00 feet (delta 48°01'46") (chord bearing N70°51'26"W) (chord 175.00 feet) for 180.23 feet to a point to tangency; S85°07'41"W for 47.77 feet; S04°52'19"E for 25.00 feet; S85°07'41"W for 40.00 feet; N04°52'19"W for 25.00 feet; S85°07'41"W for 99.33 feet; S04°52'19"E for 84.36 feet; S00°40'13"E for 44.90 feet; S09°23'27"W for 21.52 feet; S85°07'41"W for 214.14 feet; S04°52'19"E for 195.19 feet to a point of curvature; Southerly along an arc of a curve to the right of radius 645.00 feet (delta 24°05'35") (chord bearing S07°10'29"W) (chord 269.23 feet) for 271.23 feet; S56°46'33"E along a non-tangent line for 5.45 feet; S22°03'38"E for 26.30 feet and S44°22'17"E for 89.18 feet to an intersection with said Northerly line of lands described in a deed recorded in Official Record Book 4326, at Page 2075, Lee County Records; thence run S84°07'47"W along said Northerly line for 35.31 feet to a point on a non-tangent curve and an intersection with the Easterly right of way line of River Hall Parkway described in a deed recorded in Official Record Book 4326, at Page 1851, Lee County Records; thence run along said Easterly right of way line the following five (5) courses: Northerly along an arc of a curve to the right of radius 700.00 feet (delta 35°18'45") (chord bearing N17°39'25"W) (chord 424.63 feet) for 431.42 feet to a point of tangency; N00°00'03"W for 514.62 feet to a point of curvature; Northeasterly along an arc of a curve to the right of radius 300.00 feet (delta 58°24'51") (chord bearing N29°12'23"E) (chord 292.78 feet) for 305.86 feet to a point of tangency; N58°24'48"E for 260.56 feet to a point of curvature; Northerly along an arc of a curve to the left of radius 430.00 feet (delta 113°16'07") (chord bearing N01°46'45"E) (chord 718.25 feet) for 850.07 feet to an intersection with the Southerly line of lands described in Instrument No. 2007000309267, Lee County Records; thence run along said Southerly line the following three (3) courses: N59°14'31”E for 186.92 feet; N00°00'00”E for 85.63 feet to a point of curvature and Northeasterly along an arc of a curve to the right of radius 67.00 feet (delta 65°23'59") (chord bearing N32°42'00'E) (chord 72.39 feet) for 76.48 feet to an intersection with the West line of the Southeast Quarter (SE 1/4) of the Northeast Quarter (NE 1/4) of the Northwest Quarter (NW 1/4) of said Section 27 also being an intersection with the Westerly line of Conservation Easement CE-3, described in a deed recorded in Official Record Book 3492, at Page 568, Lee County Records; thence run along the Westerly and Southerly line of said Conservation Easement the following twelve (12) courses: S00°50'17"E for 60.93 feet; S34°56'26"E for 102.67 feet; S09°14'30"E for 48.67 feet; S67°52'13"E for 81.78 feet; S48°12'54"E for 71.57 feet; S01°01'22"W for 27.84 feet; S80°11'09"E for 57.75 feet; S87°52'40"E for 72.84 feet; N88°30'21"E for

Barraco and Associates, Inc.
www.barraco.net
Civil Engineers, Land Surveyors and Planners

DESCRIPTION (CONTINUED)

65.61 feet; N87°58'32"E for 123.03 feet; N86°30'04"E for 86.75 feet and N89°08'44"E for 62.31 feet to the POINT OF BEGINNING.
Containing 22.74 acres, more or less.

Bearings hereinabove mentioned are State Plane for the Florida West Zone (1983/NSRS 2011) and are based on the East line of the West Half (W 1/2) of said Section 27 to bear S00°51'17"E.

_____
Scott A. Wheeler (For The Firm)
Professional Surveyor and Mapper
Florida Certificate No. 5949

L:\23898 - River Hall PLANNING\SURVEY\DESCRIPTIONS\SKETCH\23898SK06.doc

NOTES:

1. ALL DISTANCES SHOWN ARE IN FEET AND DECIMALS THEREOF. UNLESS OTHERWISE NOTED DISTANCES ARE ALSO (U.S. SURVEY FEET) GROUND AND CAN BE MULTIPLIED BY 0.9999525 TO OBTAIN GRID DISTANCES.
2. D.E. - DENOTES DRAINAGE EASEMENT.
3. INST. No.- DENOTES INSTRUMENT NUMBER, LEE COUNTY PUBLIC RECORDS.
4. O.R. - DENOTES OFFICIAL RECORD BOOK, LEE COUNTY PUBLIC RECORDS.
5. (P) - DENOTES PLAT.
6. P.B. - DENOTES PLAT BOOK.
8. PG. - DENOTES PAGE.
9. BEARINGS SHOWN ARE STATE PLANE FLORIDA WEST ZONE (NAD1983)(NSRS 2011) AND ARE BASED ON THE EAST LINE OF THE WEST HALF (W 1/2) OF SECTION 27 TO BEAR S00°57'17"W.
10. DESCRIPTION IS ATTACHED.


N

(NSRS2011) NAD 1983 FLORIDA PLANE COORDINATE SYSTEM (WEST ZONE)

0 1000 2000

SCALE IN FEET

KEY MAP SHEET

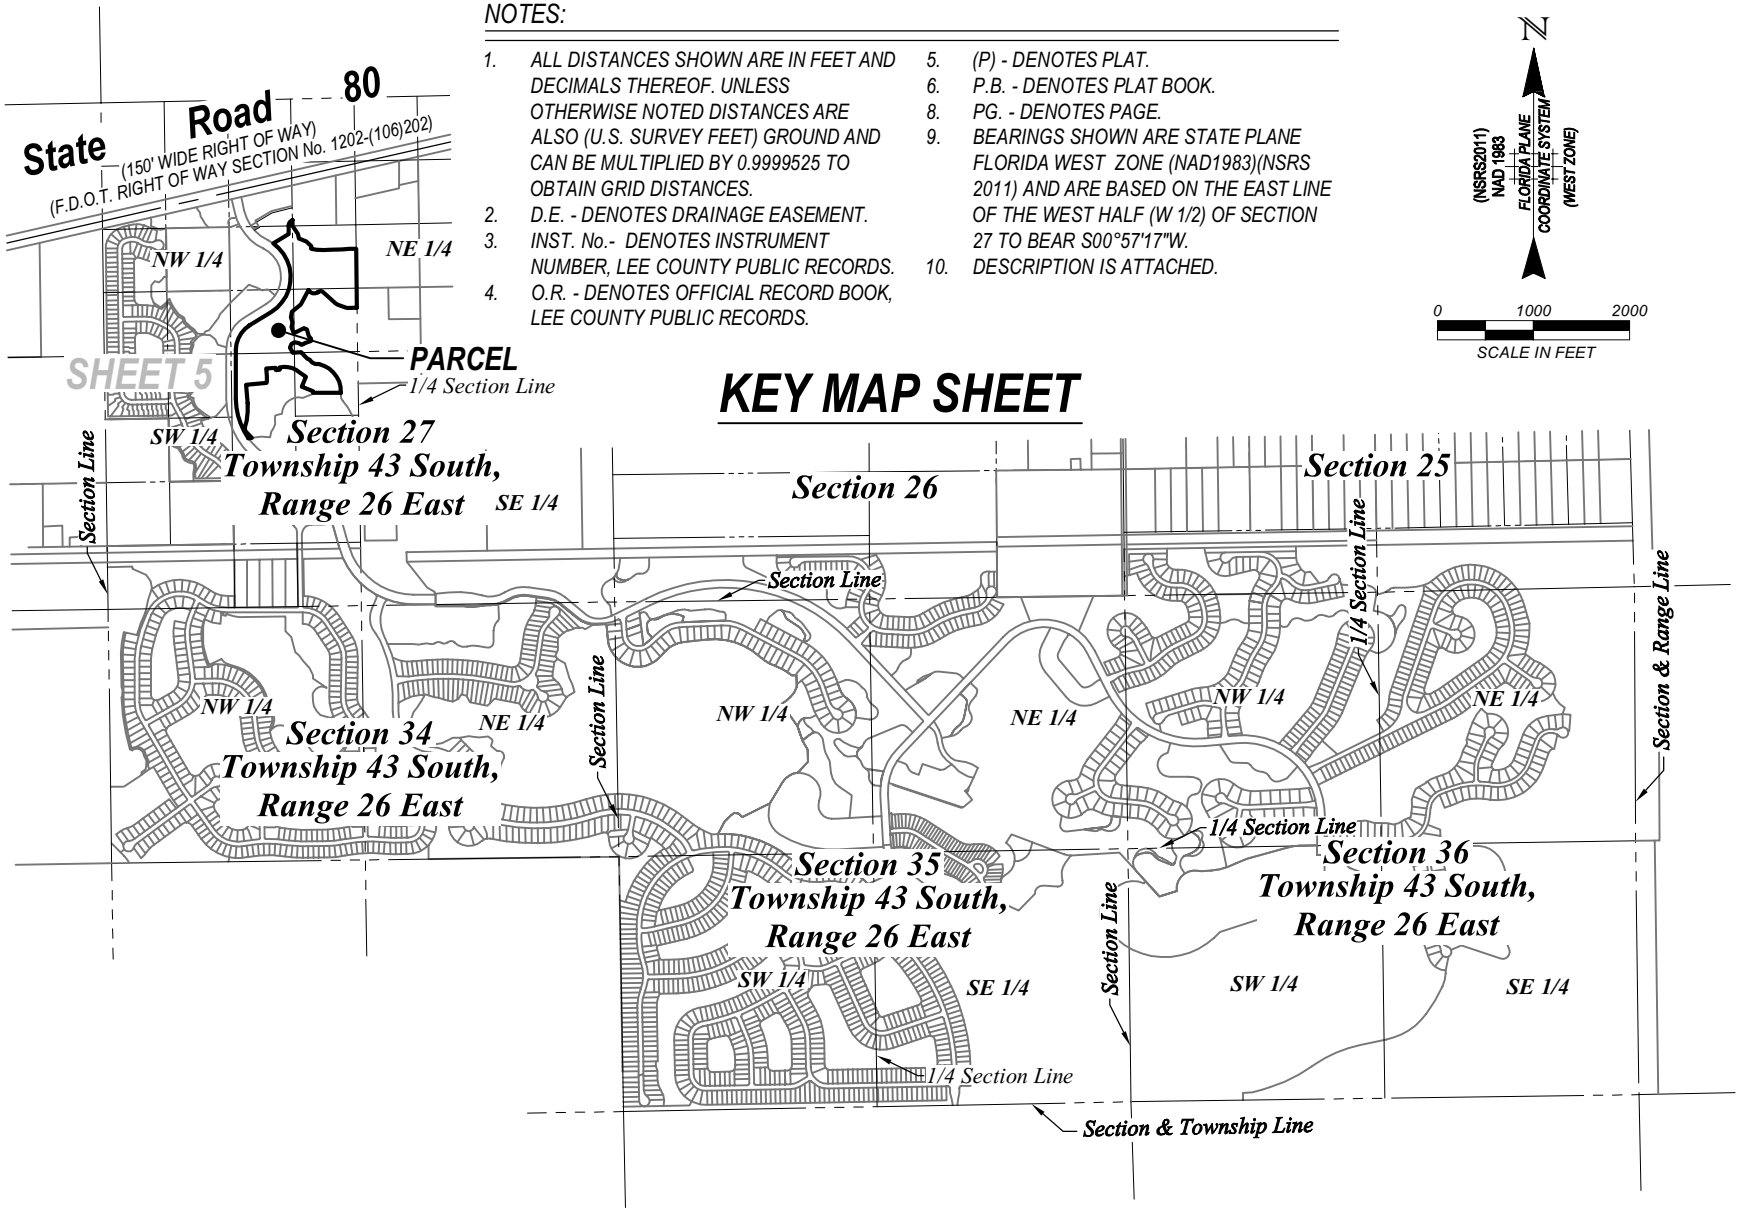

SCOTT A. WHEELER (FOR THE FIRM - LB-6940)
PROFESSIONAL SURVEYOR AND MAPPER
FLORIDA CERTIFICATE NO. 5949

DATE SIGNED:

NOT VALID WITHOUT THE SIGNATURE AND THE ORIGINAL RAISED OR DIGITAL SEAL OF A FLORIDA LICENSED SURVEYOR AND MAPPER

THIS IS NOT A SURVEY

Barraco and Associates, Inc.
CIVIL ENGINEERING - LAND SURVEYING
LAND PLANNING
www.barraco.net
2271 McGREGOR BLVD., SUITE 100
POST OFFICE DRAWER 2800
FORT MYERS, FLORIDA 33902-2800
PHONE (239) 461-3170
FAX (239) 461-3169
FLORIDA CERTIFICATES OF AUTHORIZATION
ENGINEERING 7995 - SURVEYING LB-6940

PREPARED FOR

GREENPOINTE COMMUNITIES, LLC
7807 BAYMEADOWS ROAD E
SUITE 205
JACKSONVILLE, FL 32256

PHONE (904) 562-1358
FAX (904) 996-2481

PROJECT DESCRIPTION

A Parcel of Land in Section 27 Township 43 South, Range 26 East Lee County, Florida

PROJECT SURVEYOR

SCOTT A. WHEELER LICENSE NUMBER 5949 STATE OF FLORIDA PROFESSIONAL SURVEYOR AND MAPPER

NOT VALID WITHOUT THE SIGNATURE AND THE ORIGINAL RAISED OR DIGITAL SEAL OF A FLORIDA LICENSED SURVEYOR AND MAPPER

FILE NAME	23898SK06.DWG
LAYOUT	4
LOCATION	J:\23898\DWG\SURVEYING\SKETCH\
PLOT DATE	TUE. 2-22-2022 - 9:51 AM
PLOT BY	PETER OLSEN

DRAWING DATA


SURVEY DATE	02-18-2022
DRAWN BY	P. OLSEN
CHECKED BY	SAW
SCALE	1"=2000'
FIELD BOOK	

PLAN REVISIONS

STRAP NUMBERS

SKETCH TO ACCOMPANY DESCRIPTION

PROJECT / FILE NO.	SHEET NUMBER
23898 35-43-26	4 OF 5

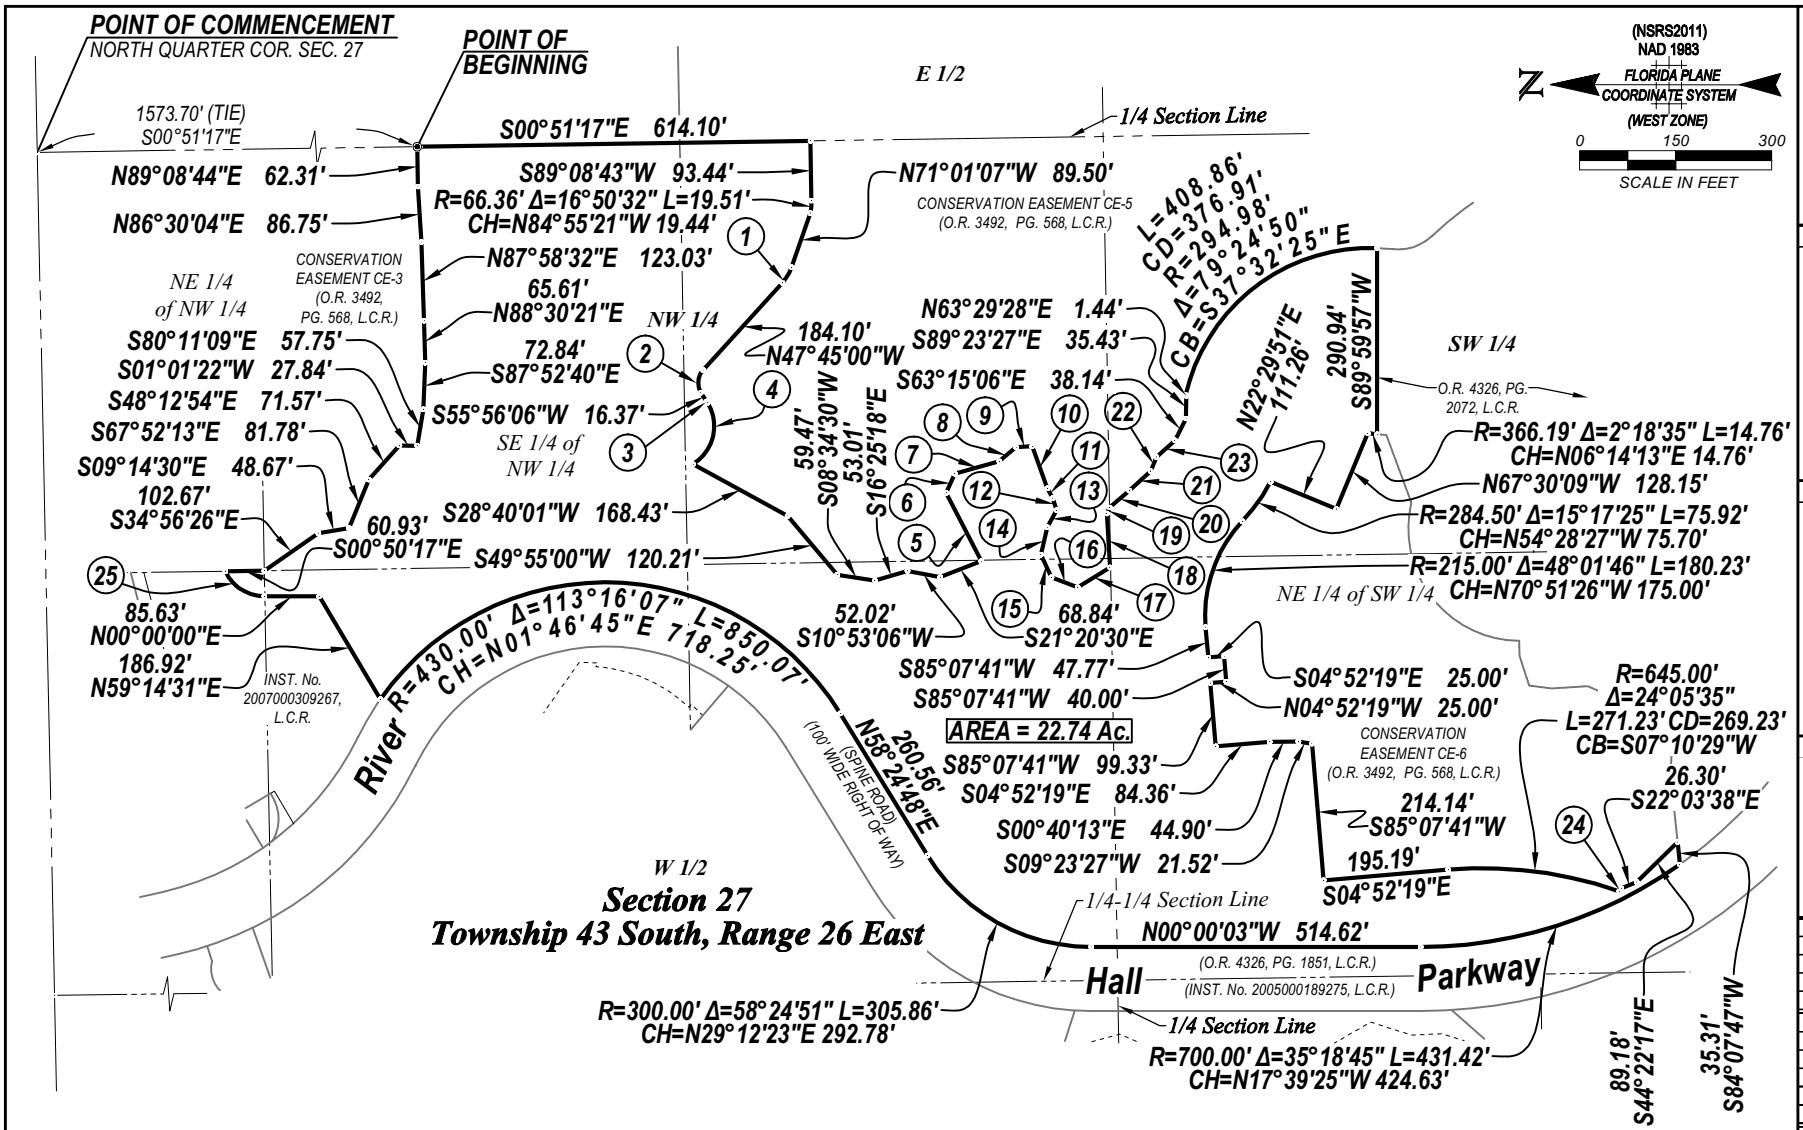

COURSE INFORMATION

(1)	R=70.00' Δ=23°16'07" L=28.43' CH=N59°23'03"W 28.23'		
(2)	R=30.00' Δ=72°55'14" L=38.18' CH=N84°12'37"W 35.66'		
(3)	R=26.40' Δ=5°46'39" L=2.66' CH=S56°05'54"W 2.66'		
(4)	R=70.00' Δ=89°33'57" L=109.43' CH=N76°34'03"W 98.62'		
(5)	N62°54'21"E 119.90'	(9)	S03°40'51"E 25.26'
(6)	S66°05'27"E 32.67'	(10)	S70°07'12"W 69.86'
(7)	S15°30'06"E 72.37'	(11)	S61°26'29"W 17.36'
(8)	S40°08'04"E 34.02'	(12)	S72°08'48"W 19.92'

COURSE INFORMATION

(13)	N60°51'22"W 30.42'	(19)	S63°46'58"E 10.50'
(14)	N77°06'37"W 44.10'	(20)	S40°41'16"E 40.28'
(15)	S64°52'29"W 38.94'	(21)	S42°43'38"E 45.16'
(16)	S20°52'27"W 43.82'	(22)	S67°36'20"E 23.72'
(17)	S31°30'37"E 59.12'	(23)	S41°52'34"E 38.96'
(18)	N86°41'36"E 84.58'	(24)	S56°46'33"E 5.45'
(25)	R=67.00' Δ=65°23'59" L=76.48' CH=N32°42'00"E 72.39'		

Barraco and Associates, Inc.
CIVIL ENGINEERING - LAND SURVEYING
LAND PLANNING
www.barraco.net
2271 McGREGOR BLVD., SUITE 100
POST OFFICE DRAWER 2800
FORT MYERS, FLORIDA 33902-2800
PHONE (239) 461-3170
FAX (239) 461-3169
FLORIDA CERTIFICATES OF AUTHORIZATION
ENGINEERING 7995 - SURVEYING LB-6940

PREPARED FOR

GREENPOINTE COMMUNITIES, LLC
7807 BAYMEADOWS ROAD E
SUITE 205
JACKSONVILLE, FL 32256
PHONE (904) 562-1358
FAX (904) 996-2481

PROJECT DESCRIPTION

A Parcel of Land in Section 27 Township 43 South, Range 26 East Lee County, Florida

PROJECT SURVEYOR

SCOTT A. WHEELER LICENSE NUMBER 5949 STATE OF FLORIDA PROFESSIONAL SURVEYOR AND MAPPER

NOT VALID WITHOUT THE SIGNATURE AND THE ORIGINAL RAISED OR DIGITAL SEAL OF A FLORIDA LICENSED SURVEYOR AND MAPPER

FILE NAME	23898SK06.DWG
LAYOUT	5
LOCATION	J:\23898\DWG\SURVEYING\SKETCH\
PLOT DATE	TUE. 2-22-2022 - 9:52 AM
PLOT BY	PETER OLSEN

DRAWING DATA

SURVEY DATE	02-18-2022
DRAWN BY	P. OLSEN
CHECKED BY	SAW
SCALE	1"=300'
FIELD BOOK	

PLAN REVISIONS

STRAP NUMBERS

SKETCH TO ACCOMPANY DESCRIPTION

PROJECT / FILE NO.	SHEET NUMBER
23898 35-43-26	5 OF 5

DCI2022-00026 Lee County ePlan Original Application Dated 05-04-2022

Barraco and Associates, Inc.
www.barraco.net
Civil Engineers, Land Surveyors and Planners

DESCRIPTION

Parcel in
Section 27,
Township 43 South, Range 26 East,
Lee County, Florida

A tract or parcel of land lying in Section 27, Township 43 South, Range 26 East, Lee County, Florida, said tract or parcel of land being more particularly described as follows:

COMMENCING at the North Quarter Corner of said Section 27 run S88°49'19"W along the North line of the Northwest Quarter (NW 1/4) of said Section 27 for 1,316.71 feet to the Northeast corner of the Northwest Quarter (NW 1/4) of the Northwest Quarter (NW 1/4) of said Section 27; thence run S00°49'17"E along the East line of said Fraction for 1,320.27 feet to the Northeast corner of the Northeast Quarter (NE 1/4) of the Southwest Quarter (SW 1/4) of the Northwest Quarter (NW 1/4) of said Section 27 and the POINT OF BEGINNING.
From said Point of Beginning run S00°49'17"E along the East line of said Fraction for 660.13 feet to the Southeast corner of said Fraction; thence run S88°57'38"W along the South line of said Fraction for 658.93 feet to the Southwest corner of said Fraction; thence run N00°48'16"W along the West line of said Fraction for 659.60 feet to the Northwest corner of said Fraction; thence run N88°54'52"E along the North line of said Fraction for 658.74 feet to the POINT OF BEGINNING.
Containing 9.98 acres, more or less.

Bearings hereinabove mentioned are State Plane for the Florida West Zone (1983/NSRS 2011) and are based on the North line of the Northwest Quarter (NW 1/4) of said Section 27 to bear S88°49'19"W.

Scott A. Wheeler (For The Firm)
Professional Surveyor and Mapper
Florida Certificate No. 5949

L:\23898 - River Hall PLANNING\SURVEY\DESCRIPTIONS\SKETCH\23898SK07.doc

Post Office Drawer 2800 · Fort Myers, FL 33902
Phone (239) 461-3170 · Fax (239) 461-3169

NOTES:

1. ALL DISTANCES SHOWN ARE IN FEET AND DECIMALS THEREOF. UNLESS OTHERWISE NOTED DISTANCES ARE ALSO (U.S. SURVEY FEET) GROUND AND CAN BE MULTIPLIED BY 0.9999525 TO OBTAIN GRID DISTANCES.
2. D.E. - DENOTES DRAINAGE EASEMENT.
3. INST. No.- DENOTES INSTRUMENT NUMBER, LEE COUNTY PUBLIC RECORDS.
4. O.R. - DENOTES OFFICIAL RECORD BOOK, LEE COUNTY PUBLIC RECORDS.
5. (P) - DENOTES PLAT.
6. P.B. - DENOTES PLAT BOOK.
8. PG. - DENOTES PAGE.
9. BEARINGS SHOWN ARE STATE PLANE FLORIDA WEST ZONE (NAD1983)(NSRS 2011) AND ARE BASED ON THE NORTH LINE OF THE NORTHWEST QUARTER OF SECTION 27 TO BEAR S88°49'19"W.
10. DESCRIPTION IS ATTACHED.


N

(NSRS2011) NAD 1983 FLORIDA PLANE COORDINATE SYSTEM (WEST ZONE)

0 1000 2000

SCALE IN FEET

KEY MAP SHEET

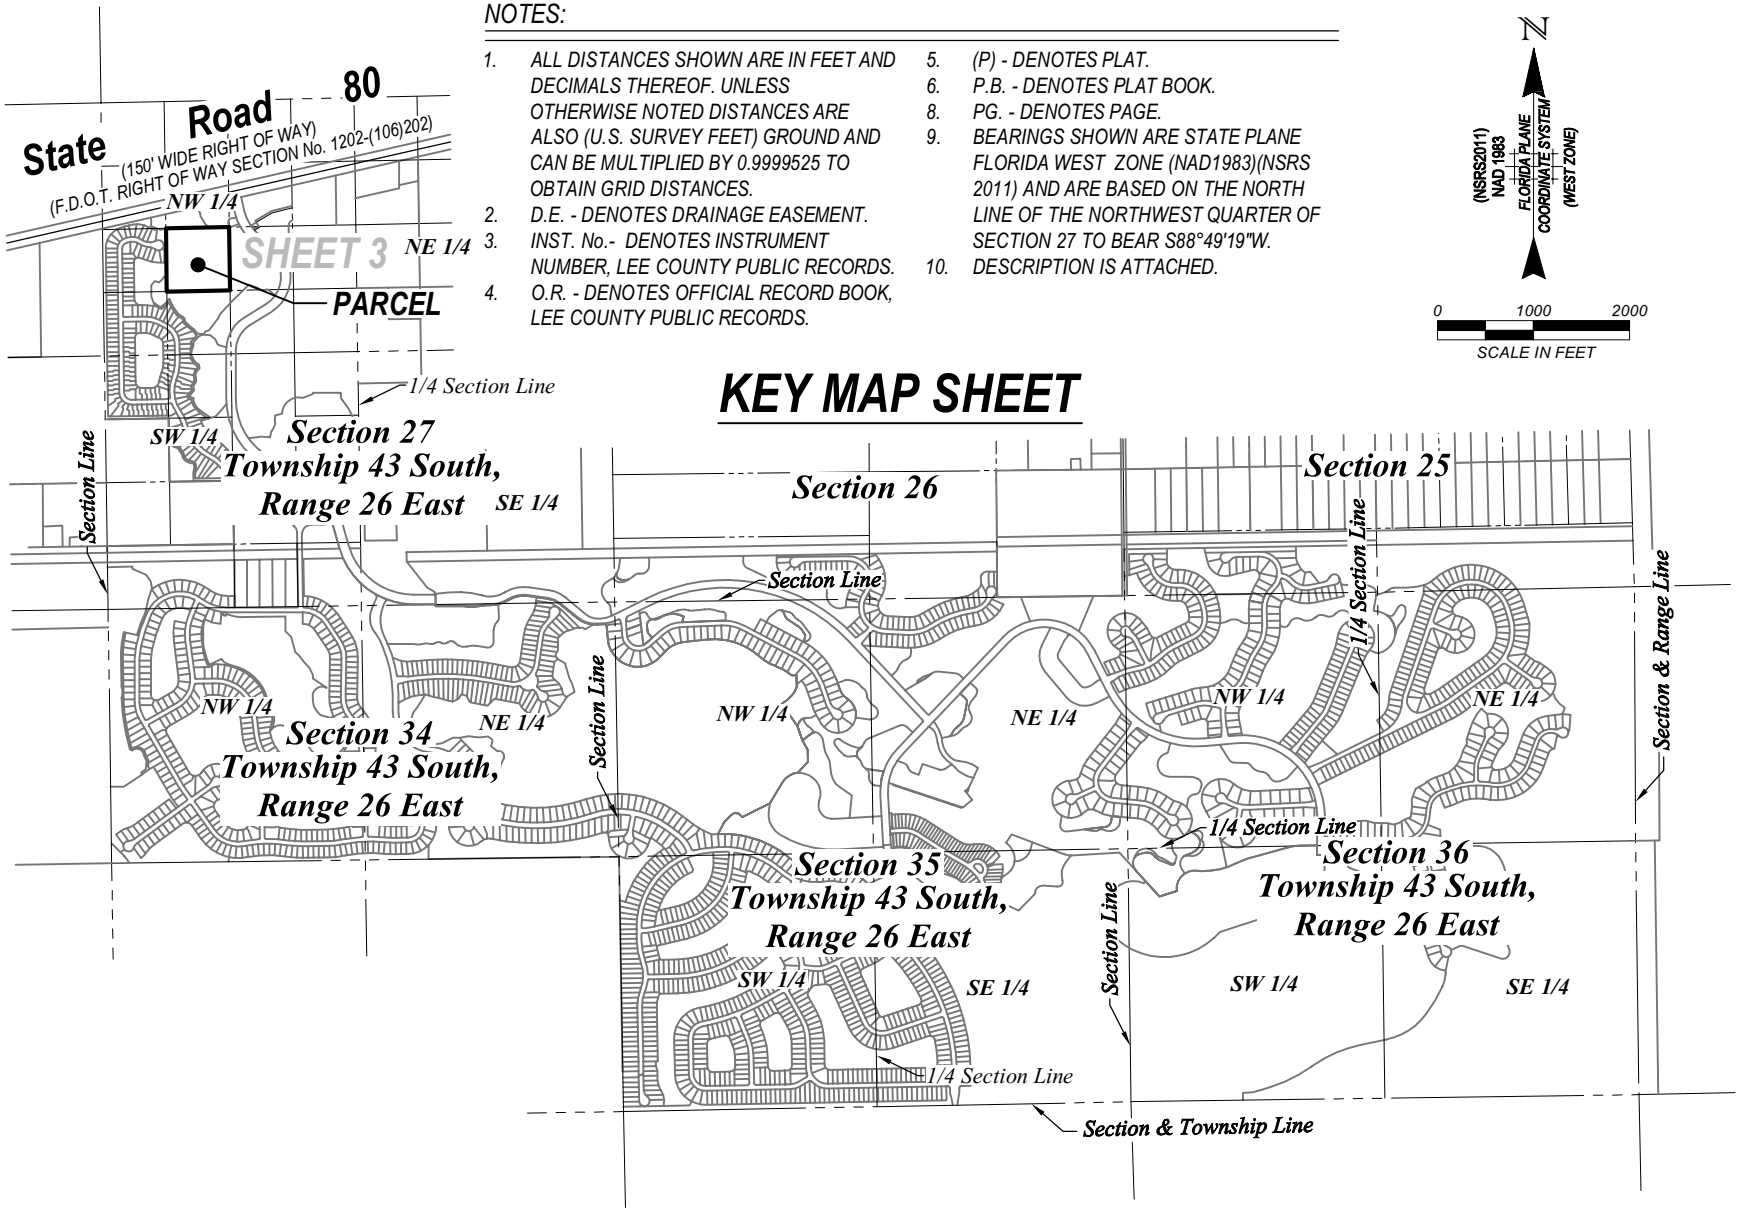

SCOTT A. WHEELER (FOR THE FIRM - LB-6940)
PROFESSIONAL SURVEYOR AND MAPPER
FLORIDA CERTIFICATE NO. 5949

DATE SIGNED:

NOT VALID WITHOUT THE SIGNATURE AND THE ORIGINAL RAISED OR DIGITAL SEAL OF A FLORIDA LICENSED SURVEYOR AND MAPPER

THIS IS NOT A SURVEY

Barraco and Associates, Inc.
CIVIL ENGINEERING - LAND SURVEYING
LAND PLANNING
www.barraco.net
2271 McGREGOR BLVD., SUITE 100
POST OFFICE DRAWER 2800
FORT MYERS, FLORIDA 33902-2800
PHONE (239) 461-3170
FAX (239) 461-3169
FLORIDA CERTIFICATES OF AUTHORIZATION
ENGINEERING 7995 - SURVEYING LB-6940

PREPARED FOR

GREENPOINTE COMMUNITIES, LLC
7807 BAYMEADOWS ROAD E
SUITE 205
JACKSONVILLE, FL 32256

PHONE (904) 562-1358
FAX (904) 996-2481

PROJECT DESCRIPTION

A Parcel of Land in Section 27 Township 43 South, Range 26 East Lee County, Florida

PROJECT SURVEYOR

SCOTT A. WHEELER LICENSE NUMBER 5949 STATE OF FLORIDA PROFESSIONAL SURVEYOR AND MAPPER

NOT VALID WITHOUT THE SIGNATURE AND THE ORIGINAL RAISED OR DIGITAL SEAL OF A FLORIDA LICENSED SURVEYOR AND MAPPER

FILE NAME	23898SK07.DWG
LAYOUT	2
LOCATION	J:\23898\DWG\SURVEYING\SKETCH\
PLOT DATE	FRI. 2-18-2022 - 4:48 PM
PLOT BY	PETER OLSEN

DRAWING DATA


SURVEY DATE	02-18-2022
DRAWN BY	P. OLSEN
CHECKED BY	SAW
SCALE	1"=2000'
FIELD BOOK	

PLAN REVISIONS

STRAP NUMBERS

SKETCH TO ACCOMPANY DESCRIPTION

PROJECT / FILE NO.	SHEET NUMBER
23898 35-43-26	2 OF 3

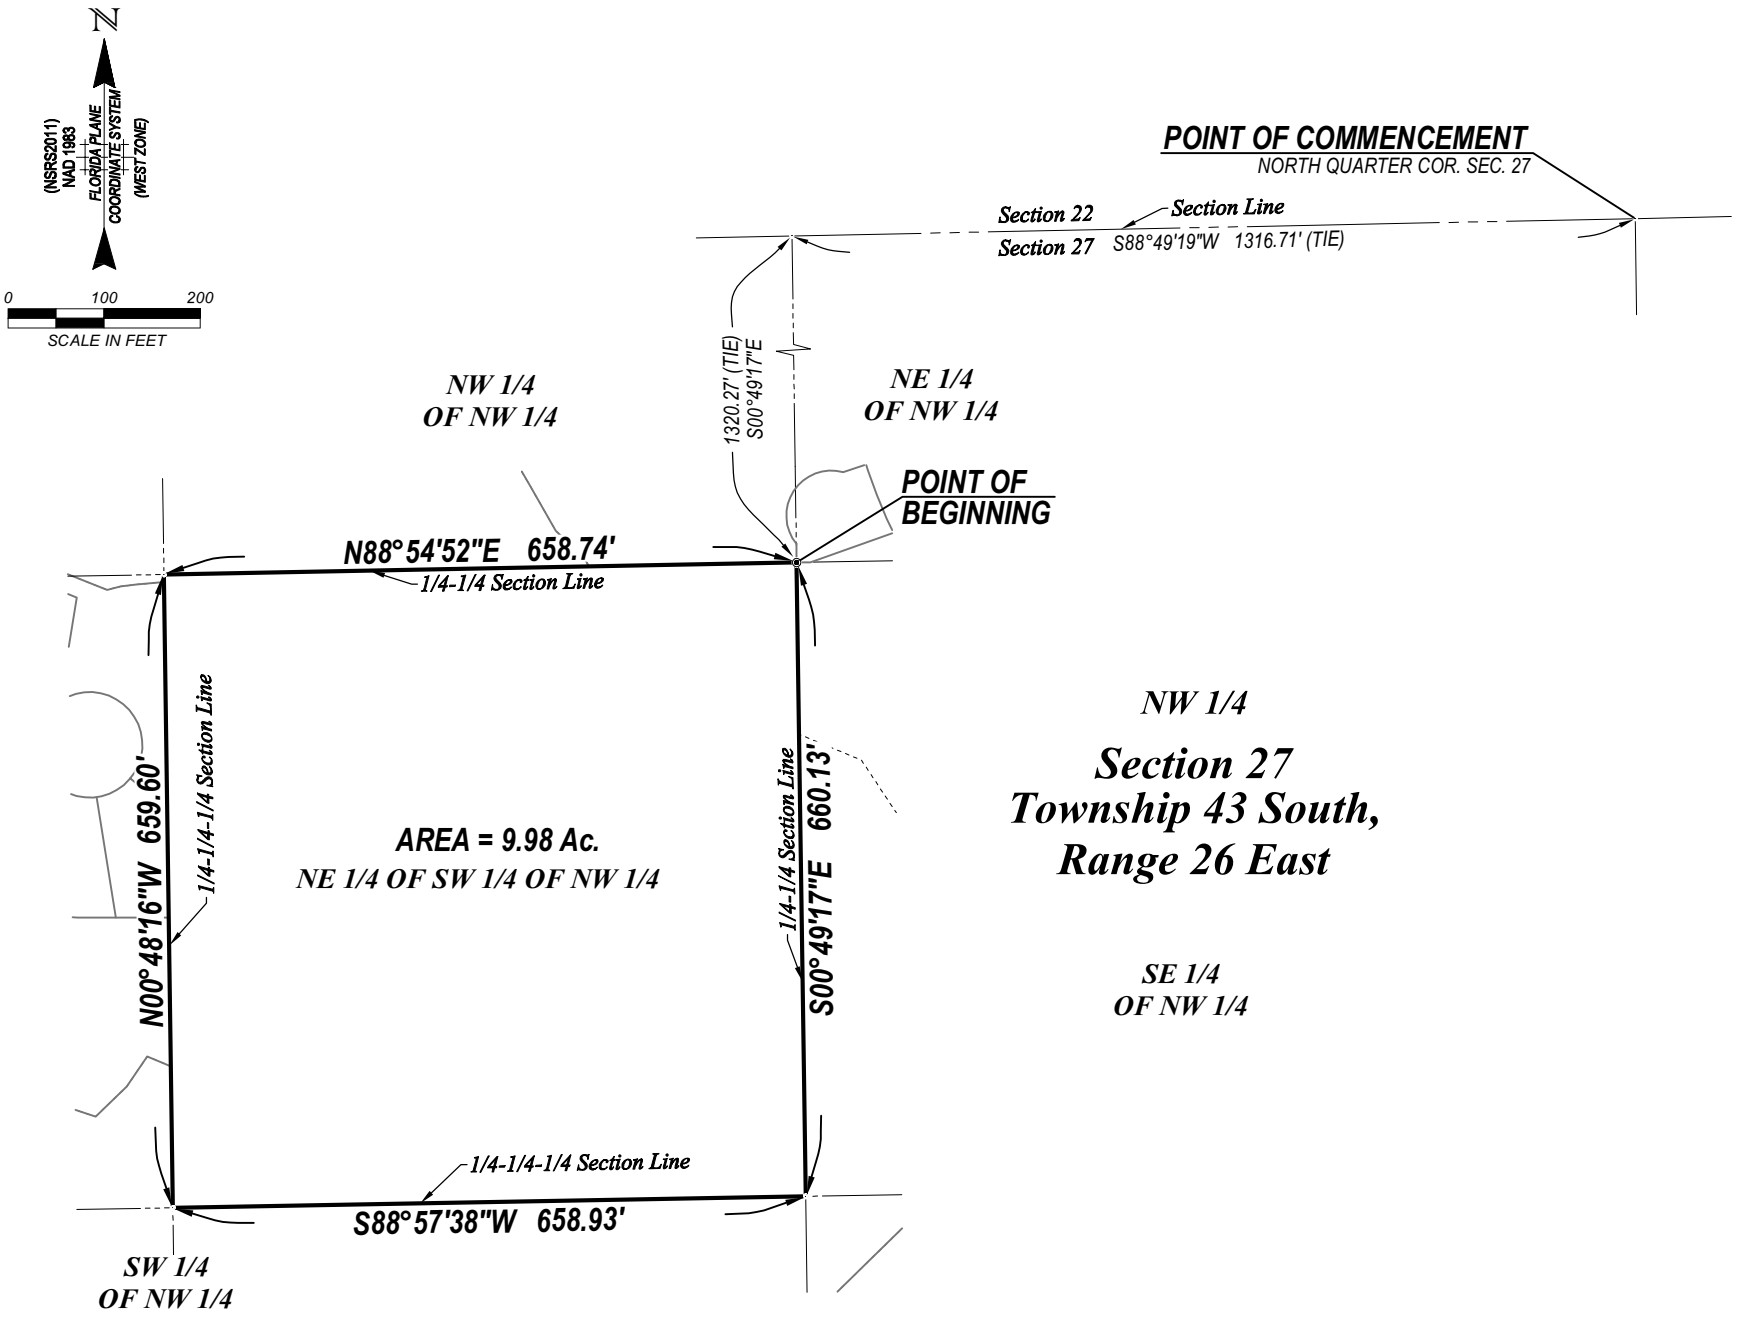

Barraco and Associates, Inc.
CIVIL ENGINEERING - LAND SURVEYING
LAND PLANNING
www.barraco.net
2271 McGREGOR BLVD., SUITE 100
POST OFFICE DRAWER 2800
FORT MYERS, FLORIDA 33902-2800
PHONE (239) 461-3170
FAX (239) 461-3169
FLORIDA CERTIFICATES OF AUTHORIZATION
ENGINEERING 7995 - SURVEYING LB-6940

PREPARED FOR

GREENPOINTE COMMUNITIES, LLC
7807 BAYMEADOWS ROAD E
SUITE 205
JACKSONVILLE, FL 32256

PHONE (904) 562-1358
FAX (904) 996-2481

PROJECT DESCRIPTION

A Parcel of Land in Section 27 Township 43 South, Range 26 East Lee County, Florida

PROJECT SURVEYOR

SCOTT A. WHEELER LICENSE NUMBER 5949 STATE OF FLORIDA PROFESSIONAL SURVEYOR AND MAPPER

NOT VALID WITHOUT THE SIGNATURE AND THE ORIGINAL RAISED OR DIGITAL SEAL OF A FLORIDA LICENSED SURVEYOR AND MAPPER

FILE NAME	23898SK07.DWG
LAYOUT	3
LOCATION	J:\23898\DWG\SURVEYING\SKETCH\
PLOT DATE	FRI. 2-18-2022 - 4:48 PM
PLOT BY	PETER OLSEN

DRAWING DATA

SURVEY DATE	02-18-2022
DRAWN BY	P. OLSEN
CHECKED BY	SAW
SCALE	1"=200'
FIELD BOOK	

PLAN REVISIONS

STRAP NUMBERS

SKETCH TO ACCOMPANY DESCRIPTION

PROJECT / FILE NO.	SHEET NUMBER
23898 35-43-26	3 OF 3

Barraco and Associates, Inc.
www.barraco.net
Civil Engineers, Land Surveyors and Planners

DESCRIPTION

Parcel in
Sections 35 and 36,
Township 43 South, Range 26 East,
Lee County, Florida

A tract or parcel of land lying in Section 35 and 36, Township 43 South, Range 26 East, Lee County, Florida, said tract or parcel of land being more particularly described as follows:

BEGINNING at the Southwest corner of said Section 36 run along the Easterly line of the record plat of "HAMPTON LAKES AT RIVER HALL SOUTH" recorded in Instrument No. 2021000035440, Lee County Records, the following six (6) courses: N00°43'38"W for 1,603.16 feet to a point on a non-tangent curve; Northwesterly along an arc of a curve to the right of radius 755.00 feet (delta 27°15'57") (chord bearing N47°04'09"W) (chord 355.91 feet) for 359.29 feet to a point of compound curvature; Northerly along an arc of a curve to the right of radius 255.00 feet (delta 91°24'53") (chord bearing N12°16'16"E) (chord 365.05 feet) for 406.85 feet to a point of tangency; N57°58'43"E for 110.04 feet to a point of curvature; Easterly along an arc of a curve to the right of radius 255.00 feet (delta 57°16'29") (chord bearing N86°36'57"E) (chord 244.42 feet) for 254.91 feet and N25°15'11"E for 30.08 feet to an intersection with the Southerly line of the record plat of "RIVER HALL COUNTRY CLUB, PHASE TWO" recorded in Instrument No. 2006000409514, Lee County Records; thence run along said Southerly line of the following two (2) courses: S42°30'21"E for 222.31 feet and N72°42'51"E for 164.20 feet; thence run S42°03'49"W for 11.82 feet to a point of curvature; thence run Southeasterly along an arc of a curve to the left of radius 190.00 feet (delta 192°25'20") (chord bearing S54°08'51"E) (chord 377.77 feet) for 638.10 feet to a point of tangency; thence run N29°38'29"E for 101.29 feet to a point of curvature; thence run Northeasterly along an arc of a curve to the right of radius 95.00 feet (delta 54°14'35") (chord bearing N56°45'46"E) (chord 86.62 feet) for 89.94 feet to a point of tangency; thence run N83°53'03"E for 79.93 feet to a point of curvature; thence run Easterly along an arc of a curve to the left of radius 1,360.00 feet (delta 14°14'53") (chord bearing N76°45'37"E) (chord 337.33 feet) for 338.20 feet to a point of tangency; thence run N69°38'11"E for 391.49 feet to a point of curvature; thence run Easterly along an arc of a curve to the right of radius 140.00 feet (delta 32°46'29") (chord bearing N86°01'25"E) (chord 79.00 feet) for 80.08 feet to a point of tangency; thence run S77°35'20"E for 134.67 feet; thence run N12°24'40"E for 114.20 feet; thence run S77°35'20"E for 98.96 feet; thence run N12°24'40"E for 155.56 feet; thence run N00°28'09"E for 36.48 feet to an intersection with said Southerly line of the record plat of "RIVER HALL COUNTRY CLUB, PHASE TWO"; thence run along the Southerly, Westerly and Northerly line of said record plat the following twenty-eight (28) courses: S89°31'51"E for 22.00 feet; S00°28'09"W for 24.30 feet; S89°31'51"E for 70.20 feet; N82°57'31"E for 70.81 feet; S89°31'51"E for 70.20 feet; S03°08'26"W for 57.03 feet to a point of curvature; Southeasterly along an arc of a curve to the left of radius 65.00 feet (delta 73°05'52") (chord bearing S33°24'30"E) (chord 77.42 feet) for 82.93 feet to a point of tangency; S69°57'27"E for 123.77 feet to a point of curvature; Southeasterly along an arc of a curve to the right of radius 325.00 feet (delta 45°05'43") (chord bearing S47°24'35"E) (chord 249.24 feet) for 255.80 feet to a point of reverse curvature; Southeasterly along an arc of a curve to the left of radius 275.00 feet (delta 51°51'24") (chord bearing S50°47'25"E) (chord 240.49 feet) for 248.89 feet to a point of reverse curvature; Southeasterly along an arc of a curve to the right of radius 125.00 feet (delta 54°40'42") (chord bearing S49°22'46"E)

DESCRIPTION (CONTINUED)

(chord 114.81 feet) for 119.29 feet to a point of reverse curvature; Southeasterly along an arc of a curve to the left of radius 75.00 feet (delta 78°46'09") (chord bearing S61°25'30"E) (chord 95.18 feet) for 103.11 feet to a point of tangency; N79°11'25"E for 64.68 feet; S06°36'24"E for 243.07 feet to a point of curvature; Southerly along an arc of a curve to the left of radius 407.00 feet (delta 11°25'17") (chord bearing S12°19'02"E) (chord 81.00 feet) for 81.13 feet to a point of tangency; S18°01'40"E for 145.26 feet to a point of curvature; Southeasterly along an arc of a curve to the left of radius 193.00 feet (delta 70°18'48") (chord bearing S53°11'04"E) (chord 222.26 feet) for 236.85 feet; S01°39'32"W along a non-tangent line for 30.44 feet to a point of curvature; Southerly along an arc of a curve to the right of radius 350.00 feet (delta 23°11'32") (chord bearing S13°15'18"W) (chord 140.71 feet) for 141.67 feet to a point of compound curvature; Southwesterly along an arc of a curve to the right of radius 1,651.75 feet (delta 11°33'08") (chord bearing S30°37'38"W) (chord 332.47 feet) for 333.04 feet to a point on a non-tangent curve; Southwesterly along an arc of a curve to the right of radius 690.00 feet (delta 41°50'09") (chord bearing S57°17'46"W) (chord 492.70 feet) for 503.82 feet to a point of tangency; S78°12'50"W for 275.30 feet to a point of curvature; Southwesterly along an arc of a curve to the left of radius 1,335.00 feet (delta 22°43'21") (chord bearing S66°51'10"W) (chord 525.97 feet) for 529.44 feet to a point on a non-tangent curve; Southwesterly along an arc of a curve to the left of radius 132.56 feet (delta 12°16'24") (chord bearing S55°00'04"W) (chord 28.34 feet) for 28.39 feet to a point on a non-tangent curve; Southwesterly along an arc of a curve to the right of radius 1,665.00 feet (delta 16°51'25") (chord bearing S63°25'21"W) (chord 488.09 feet) for 489.86 feet to a point of tangency; S71°51'03"W for 86.61 feet to a point of curvature; Westerly along an arc of a curve to the right of radius 665.00 feet (delta 17°20'35") (chord bearing S80°31'21"W) (chord 200.52 feet) for 201.29 feet and S00°48'22"E along a non-tangent line for 74.36 feet to an intersection with the South line of the Southwest Quarter (SW 1/4) of said Section 36; thence run S89°11'43"W along said South line for 1,166.27 feet to the POINT OF BEGINNING.

Containing 139.95 acres, more or less.

Bearings hereinabove mentioned are State Plane for the Florida West Zone (1983/NSRS 2011) and are based on the South line of the Southwest Quarter (SW 1/4) of said Section 36 to bear S89°11'43"W.

_____

Scott A. Wheeler (For The Firm)
Professional Surveyor and Mapper
Florida Certificate No. 5949

L:\23898 - River Hall PLANNING\SURVEY\DESCRIPTIONS\SKETCH\23898SK08.doc

NOTES:

1. ALL DISTANCES SHOWN ARE IN FEET AND DECIMALS THEREOF. UNLESS OTHERWISE NOTED DISTANCES ARE ALSO (U.S. SURVEY FEET) GROUND AND CAN BE MULTIPLIED BY 0.9999525 TO OBTAIN GRID DISTANCES.
2. D.E. - DENOTES DRAINAGE EASEMENT.
3. INST. No.- DENOTES INSTRUMENT NUMBER, LEE COUNTY PUBLIC RECORDS.
4. O.R. - DENOTES OFFICIAL RECORD BOOK, LEE COUNTY PUBLIC RECORDS.
5. (P) - DENOTES PLAT.
6. P.B. - DENOTES PLAT BOOK.
8. PG. - DENOTES PAGE.
9. BEARINGS SHOWN ARE STATE PLANE FLORIDA WEST ZONE (NAD1983)(NSRS 2011) AND ARE BASED ON THE SOUTH LINE OF THE SOUTHWEST QUARTER OF SECTION 36 TO BEAR S89°11'43"W.
10. DESCRIPTION IS ATTACHED.


N

(NSRS2011) NAD 1983 FLORIDA PLANE COORDINATE SYSTEM (WEST ZONE)

0 1000 2000

SCALE IN FEET

KEY MAP SHEET

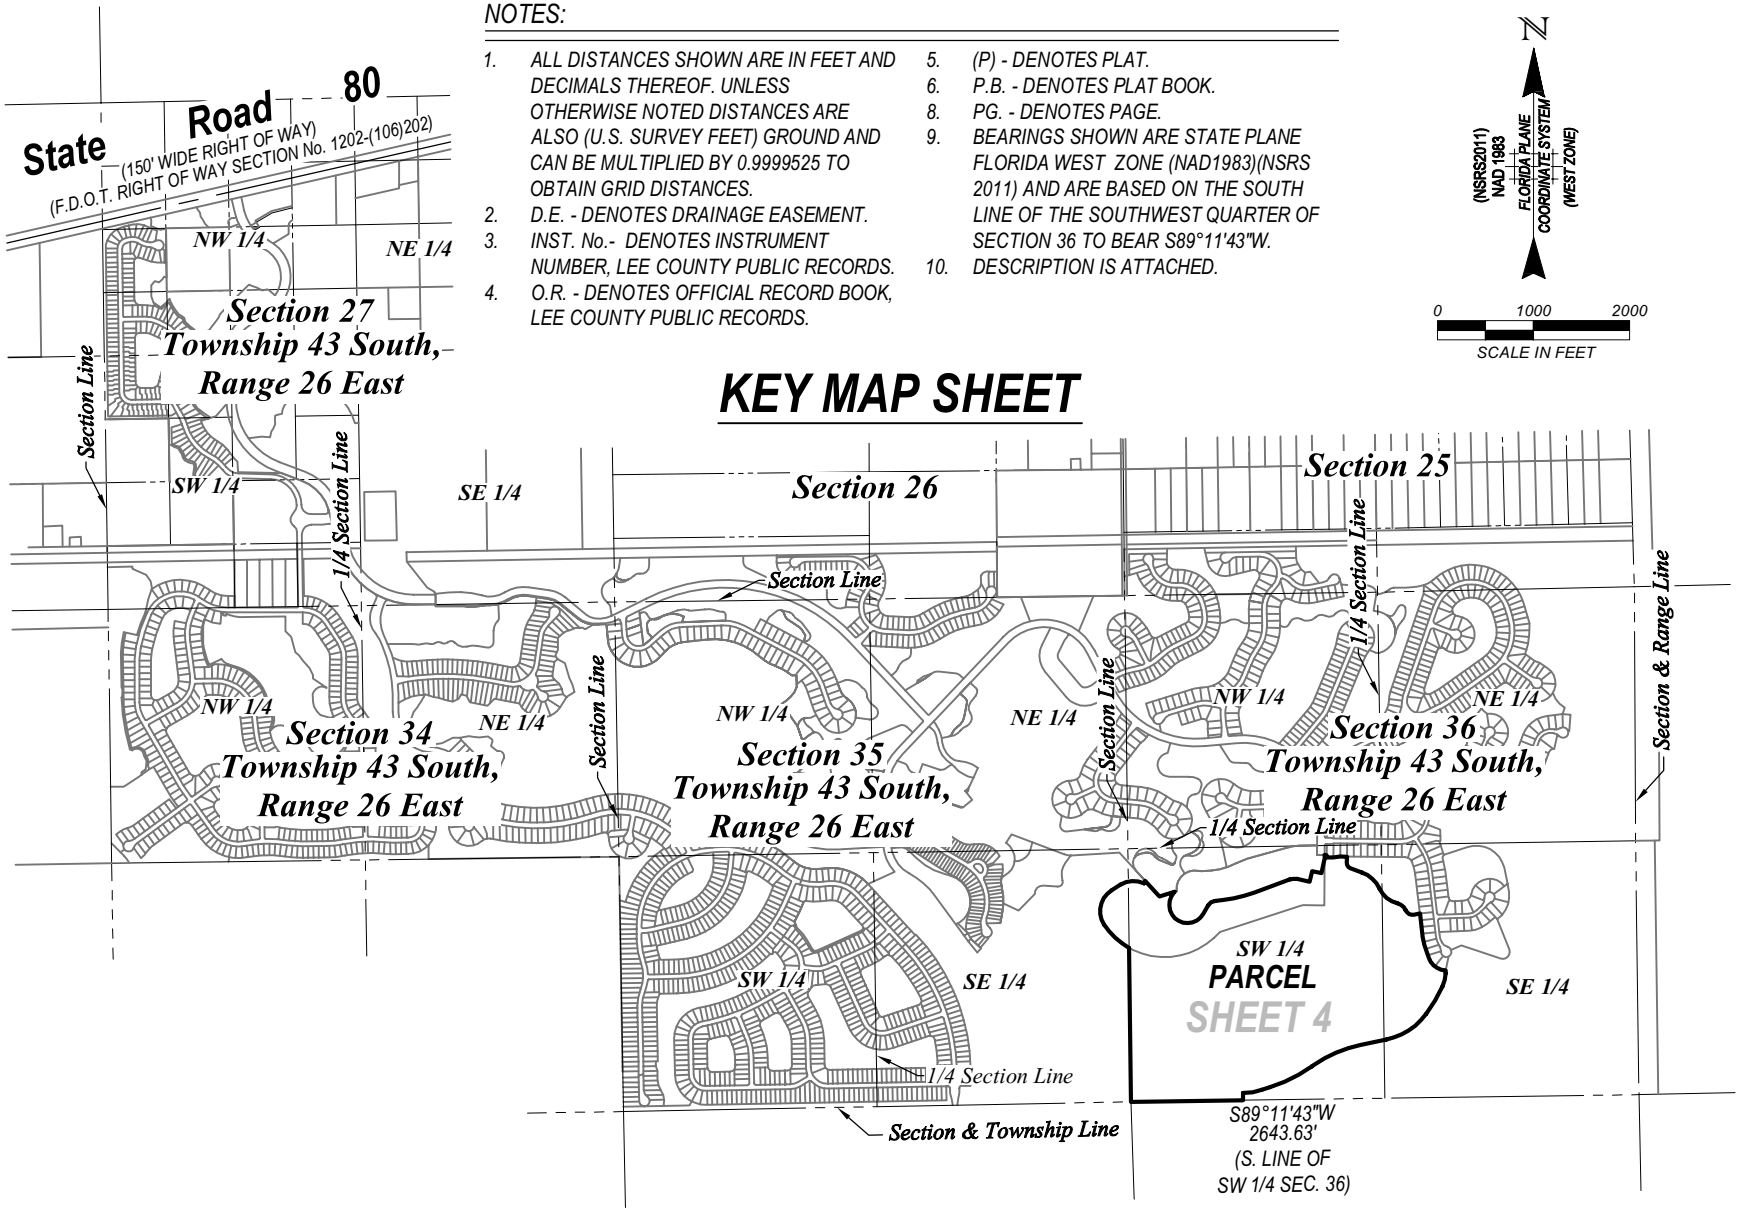

SCOTT A. WHEELER (FOR THE FIRM - LB-6940)
PROFESSIONAL SURVEYOR AND MAPPER
FLORIDA CERTIFICATE NO. 5949

DATE SIGNED:

NOT VALID WITHOUT THE SIGNATURE AND THE ORIGINAL RAISED OR DIGITAL SEAL OF A FLORIDA LICENSED SURVEYOR AND MAPPER

THIS IS NOT A SURVEY

Barraco and Associates, Inc.
CIVIL ENGINEERING - LAND SURVEYING
LAND PLANNING
www.barraco.net
2271 McGREGOR BLVD., SUITE 100
POST OFFICE DRAWER 2800
FORT MYERS, FLORIDA 33902-2800
PHONE (239) 461-3170
FAX (239) 461-3169
FLORIDA CERTIFICATES OF AUTHORIZATION
ENGINEERING 7995 - SURVEYING LB-6940

PREPARED FOR

GREENPOINTE COMMUNITIES, LLC
7807 BAYMEADOWS ROAD E
SUITE 205
JACKSONVILLE, FL 32256

PHONE (904) 562-1358
FAX (904) 996-2481

PROJECT DESCRIPTION

A Parcel of Land in Sections 35 & 36 Township 43 South, Range 26 East Lee County, Florida

PROJECT SURVEYOR

SCOTT A. WHEELER LICENSE NUMBER 5949 STATE OF FLORIDA PROFESSIONAL SURVEYOR AND MAPPER

NOT VALID WITHOUT THE SIGNATURE AND THE ORIGINAL RAISED OR DIGITAL SEAL OF A FLORIDA LICENSED SURVEYOR AND MAPPER

FILE NAME	23898SK08.DWG
LAYOUT	3
LOCATION	J:\23898\DWG\SURVEYING\SKETCH\
PLOT DATE	FRI. 2-18-2022 - 4:44 PM
PLOT BY	PETER OLSEN

DRAWING DATA


SURVEY DATE	02-18-2022
DRAWN BY	P. OLSEN
CHECKED BY	SAW
SCALE	1"=2000'
FIELD BOOK	

PLAN REVISIONS

STRAP NUMBERS

SKETCH TO ACCOMPANY DESCRIPTION

PROJECT / FILE NO.	SHEET NUMBER
23898 35-43-26	3 OF 4

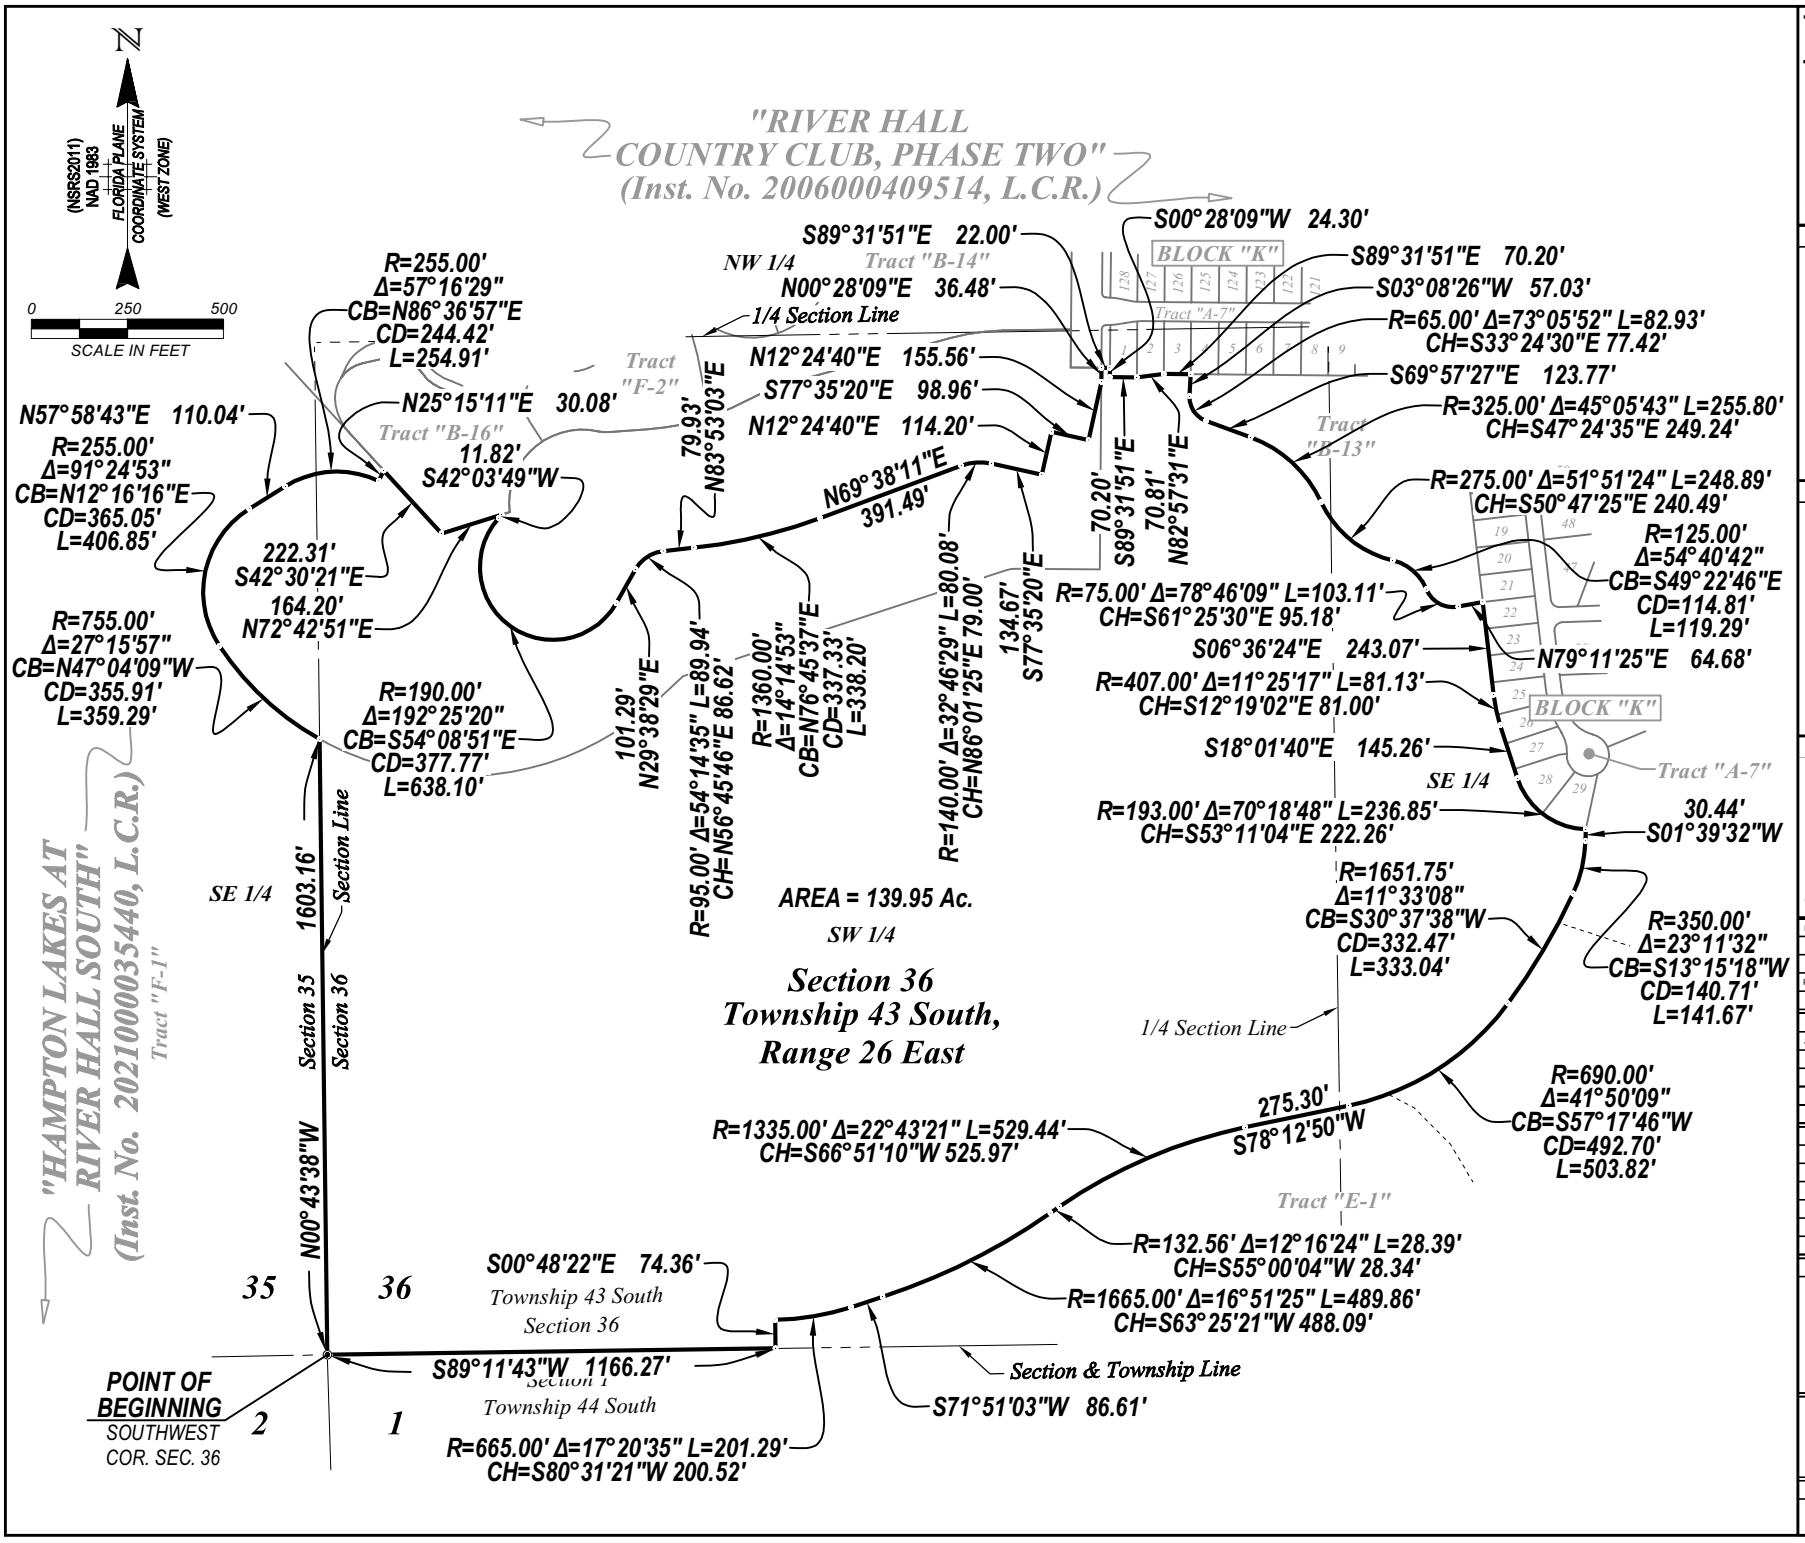

Barraco and Associates, Inc.
CIVIL ENGINEERING - LAND SURVEYING
LAND PLANNING
www.barraco.net
2271 McGREGOR BLVD., SUITE 100
POST OFFICE DRAWER 2800
FORT MYERS, FLORIDA 33902-2800
PHONE (239) 461-3170
FAX (239) 461-3169
FLORIDA CERTIFICATES OF AUTHORIZATION
ENGINEERING 7995 - SURVEYING LB-6940

PREPARED FOR

GREENPOINTE COMMUNITIES, LLC
7807 BAYMEADOWS ROAD E
SUITE 205
JACKSONVILLE, FL 32256

PHONE (904) 562-1358
FAX (904) 996-2481

PROJECT DESCRIPTION

A Parcel of Land in Sections 35 & 36 Township 43 South, Range 26 East Lee County, Florida

PROJECT SURVEYOR

SCOTT A. WHEELER LICENSE NUMBER 5949 STATE OF FLORIDA PROFESSIONAL SURVEYOR AND MAPPER

NOT VALID WITHOUT THE SIGNATURE AND THE ORIGINAL RAISED OR DIGITAL SEAL OF A FLORIDA LICENSED SURVEYOR AND MAPPER

FILE NAME	23898SK08.DWG
LAYOUT	4
LOCATION	J:\23898\DWG\SURVEYING\SKETCH\
PLOT DATE	FRI. 2-18-2022 - 4:45 PM
PLOT BY	PETER OLSEN

DRAWING DATA

SURVEY DATE	02-18-2022
DRAWN BY	P. OLSEN
CHECKED BY	SAW
SCALE	1"=00'
FIELD BOOK	

PLAN REVISIONS

STRAP NUMBERS

SKETCH TO ACCOMPANY DESCRIPTION

PROJECT / FILE NO.	SHEET NUMBER
23898 35-43-26	4 OF 4

TITLE CERTIFICATION

Showing Information Required by Land Development Code Section 34-202(a)(7)

Issuer: Attorneys' Title Fund Services, LLC
Recipient: Henderson Franklin Starnes & Holt, P.A. and Lee County Board of County Commissioners

Fund File Number: 1229528 A2 ***Agent's File Reference:*** AGS #27030/14

Provided For: Henderson Franklin Starnes & Holt, P.A. and
Lee County Board of County Commissioners

Effective Date of Search: March 15, 2022 at 11:00 PM

Description of Real Property Situated in Lee ***County, Florida:***

See Exhibit A

Record Title Vested in:

RH VENTURE III, LLC, a Florida limited liability company and RH VENTURE II, LLC, a Florida limited liability company and Scott L. Hofmeister, Shelly Becklund, Susan McCoy, Sally Hofmeister by Special Warranty Deed recorded in Clerk's File Number 2008 - 240968; Clerk's File Number 2011 - 112448; Clerk's File Number 2012 - 117987; Clerk's File Number 2012 - 247186, Public Records of Lee County, Florida.

Prepared Date: March 23, 2022

Attorneys' Title Fund Services, LLC

Prepared by: Jo Anne Young, Senior Examiner

Phone Number: (800) 526-3855 x6711
Email Address: jyoung@thefund.com

Cyndi Bolyard
Branch Manager

TITLE CERTIFICATION

Fund File Number: 1229528 A2

The following mortgages are all the mortgages of record that have not been satisfied or released of record nor otherwise terminated by law:

1. Nothing Found

Other encumbrances affecting the title:

1. Utility Easements to Florida Power and Light Company recorded in Deed Book 230, page 106, Public Records of Lee County, Florida.
2. Restrictions or reservations affecting rights in Oil, Gas or any other Minerals, lying upon or beneath the lands insured hereby, pursuant to that instrument recorded in Deed Book 233, page 240, Notice of Claim recorded in Official Records Book 1158, page 169, Public Records of Lee County, Florida.
3. (Revised) Utility Easements to Florida Power and Light Company recorded in Deed Book 234, page 26, as amended in Misc. Book 43, page 37, and Notice of Claim recorded in O.R. Book 1449, Page 432 and O.R. Book 1450, page 444, Public Records of Lee County, Florida.
4. (Intentionally deleted)
5. Right of Way is reserved for Road along the east side contained in Deeds recorded in Deed Book 155, Page 127; O.R. Book 1922, Page 1728, Public Records of Lee County, Florida.
6. The subject land lies within the boundaries of the Lee County Mandatory Solid Waste Collection and Disposal Benefit Unit (MSBU), for mandatory garbage collection; Lee County Ordinance 11-03, as amended by Lee County Ordinance 11-27, providing for mandatory solid waste collection and the imposition of special assessments for said collection services.
7. Terms, conditions, restrictive covenants and easements recited in the Conservation Easement Agreement to Lee County, a political subdivision of the State of Florida, with third party enforcement rights to the South Florida Water Management District, recorded in Official Records Book 3492, page 568, Public Records of Lee County, Florida.
8. Terms, covenants, conditions and other matters contained in that certain Bond-Wilson grazing lease dated February 10, 2002 as amended and assigned, as reflected in Deed recorded in O.R. Book 4429, Page 2959 and O.R. Book 4429, Page 3000, Public Records of Lee County, Florida.
9. Covenant of Unified Control recorded in Official Records Book 3186, page 1151, Public Records of Lee County, Florida.
10. Notice of Development Order Approval recorded in Official Records Book 3490, page 2636, Public Records of Lee County, Florida.
11. Declaration and Grant of Easements recorded in Official Records Book 4326, Page 1851, Public Records of Lee County, Florida.
12. Matter contained in Deeds recorded in O.R. Book 4429, Page 2959 and O.R. Book 4429, Page 3000, Public Records of Lee County, Florida.
13. Assignment and Assumption of Developer Rights recorded in O.R. Book 4429, page 2968, O.R. Book 4429, page 2977, O.R. Book 4429, page 2987, Public Records of Lee County, Florida.
14. Declaration and Grant of Easement (Spine Road Extension and Utility Parcel) recorded in O.R. Book 4429, Page 3007, Public Records of Lee County, Florida.
15. True Up Agreement recorded in Clerk's File Number 2005 - 142310, and Clerk's File Number 2005 - 142311, Public Records of Lee County, Florida.

TITLE CERTIFICATION

Fund File Number: 1229528

16. Lien of River Hall Community Development District recorded in Clerk's File Number 2005 - 142312, Public Records of Lee County, Florida.
17. Notice of Collection Agreement for Special Assessments recorded in Clerk's File Number 2005 - 175989, Public Records of Lee County, Florida.
18. Notice of Establishment of the River Hall Community Development District recorded in Clerk's File Number 2006 - 327798, Public Records of Lee County, Florida.
19. Lien of Record of River Hall Community Development District recorded in Clerk's File Number 2007 - 85101, Public Records of Lee County, Florida.
20. Grant of Perpetual Public Utility Easement recorded in Clerk's File Number 2007 - 265926, Public Records of Lee County, Florida.
21. (Intentionally deleted)
22. Notice of Environmental Resource Or Surface Water Management Permit recorded in Clerk's File Number 2011 - 127110, Public Records of Lee County, Florida.
23. Declaration of Consent to Jurisdiction of Community Development District and Imposition of Special Assessments recorded in Clerk's File Number 2011 - 132606, Public Records of Lee County, Florida.
24. River Hall Community Development District Notice of Series 2011 Special Assessments recorded in Clerk's File Number 2011 - 191666, amended in Clerk's File Number 2021 – 318634, Public Records of Lee County, Florida.
25. Disclosure of Public Financing and Maintenance of Improvements by the River Hall Community Development District recorded in Clerk's File Number 2013 - 32280, Public Records of Lee County, Florida.
26. Notice of Public Financing River Hall Community Development District recorded in Clerk's File Number 2021 - 359572, Public Records of Lee County, Florida.
27. Access and Utility Easement Agreement recorded in Clerk's File Number 2021 - 409023, Public Records of Lee County, Florida.
28. Any liens created or levied pursuant to Chs. 190, 170, and 197, F.S., pertaining to community development districts.

This search is provided pursuant to the requirements of Land Development Code Section 34-202(a)(7). for the uses and purposes specifically stated therein and is not to be used as the basis for issuance of an insurance commitment and/or policy.

Exhibit A

Fund File Number: 1229528

PARCEL "A"
A tract or parcel of land lying in Section 27, Township 43 South, Range 26 East, Lee County, Florida, said tract or parcel of land being more particularly described as follows:
COMMENCING at the North Quarter Corner of said Section 27 run S00°51'17"E along the East line of the West Half (W 1/2) of said Section 27 for 1,573.70 feet to the POINT OF BEGINNING.
From said Point of Beginning continue S00°51'17"E along said East line for 614.10 feet to an intersection with the Northerly line of Conservation Easement CE-5, described in a deed recorded in Official Record Book 3492, at Page 568, Lee County Records; thence run along the Northerly and Westerly line of said Conservation Easement the following thirty-eight (38) courses: S89°08'43"W for 93.44 feet to a point on a non-tangent curve; Westerly along an arc of a curve to the right of radius 66.36 feet (delta 16°50'32") (chord bearing N84°55'21"W) (chord 19.44 feet) for 19.51 feet; N71°01'07"W along a non-tangent line for 89.50 feet to a point of curvature; Northwesterly along an arc of a curve to the right of radius 70.00 feet (delta 23°16'07") (chord bearing N59°23'03"W) (chord 28.23 feet) for 28.43 feet to a point of tangency; N47°45'00"W for 184.10 feet to a point of curvature; Westerly along an arc of a curve to the left of radius 30.00 feet (delta 72°55'14") (chord bearing N84°12'37"W) (chord 35.66 feet) for 38.18 feet; S55°56'06"W along a non-tangent line for 16.37 feet to a point on a non-tangent curve; Southwesterly along an arc of a curve to the right of radius 26.40 feet (delta 05°46'39") (chord bearing S56°05'54"W) (chord 2.66 feet) for 2.66 feet to a point on a non-tangent curve; Westerly along an arc of a curve to the right of radius 70.00 feet (delta 89°33'57") (chord bearing N76°34'03"W) (chord 98.62 feet) for 109.43 feet; S28°40'01"W along a non-tangent line for 168.43 feet; S49°55'00"W for 120.21 feet; S08°34'30"W for 59.47 feet; S16°25'18"E for 53.01 feet; S10°53'06"W for 52.02 feet; S21°20'30"E for 68.84 feet; N62°54'21"E for 119.90 feet; S66°05'27"E for 32.67 feet; S15°30'06"E for 72.37 feet; S40°08'04"E for 34.02 feet; S03°40'51"E for 25.26 feet; S70°07'12"W for 69.86 feet; S61°26'29"W for 17.36 feet; S72°08'48"W for 19.92 feet; N60°51'22"W for 30.42 feet; N77°06'37"W for 44.10 feet; S64°52'29"W for 38.94 feet; S20°52'27"W for 43.82 feet; S31°30'37"E for 59.12 feet; N86°41'36"E for 84.58 feet; S63°46'58"E for 10.50 feet; S40°41'16"E for 40.28 feet; S42°43'38"E for 45.16 feet; S67°36'20"E for 23.72 feet; S41°52'34"E for 38.96 feet; S63°15'06"E for 38.14 feet; S89°23'27"E for 35.43 feet; N63°29'28"E for 1.44 feet to a point on a non-tangent curve and Southeasterly along an arc of a curve to the right of radius 294.98 feet (delta 79°24'50") (chord bearing S37°32'25"E) (chord 376.91 feet) for 408.86 feet to an intersection with the Northerly line of lands described in a deed recorded in Official Record Book 4326, at Page 2075, Lee County Records; thence run S89°59'57"W along said Northerly line for 290.94 feet to a point on a non-tangent curve and an intersection with the Northerly line of Conservation Easement CE-6, described in a deed recorded in Official Record Book 3492, at Page 568, Lee County Records; thence run along the Northerly and Westerly line of said Conservation Easement the following nineteen (19) courses: Northerly along an arc of a curve to the right of radius 366.19 feet (delta 02°18'35") (chord bearing N06°14'13"E) (chord 14.76 feet) for 14.76 feet; N67°30'09"W along a non-tangent line for 128.15 feet; N22°29'51"E for 111.26 feet to a point on a non-tangent curve; Northwesterly along an arc of a curve to the right of radius 284.50 feet (delta 15°17'25") (chord bearing N54°28'27"W) (chord 75.70 feet) for 75.92 feet to a point on a non-tangent curve; Westerly along an arc of a curve to the left of radius 215.00 feet (delta 48°01'46") (chord bearing N70°51'26"W) (chord 175.00 feet) for 180.23 feet to a point to tangency; S85°07'41"W for 47.77 feet; S04°52'19"E for 25.00 feet; S85°07'41"W for 40.00 feet; N04°52'19"W for 25.00 feet; S85°07'41"W for 99.33 feet; S04°52'19"E for 84.36 feet; S00°40'13"E for 44.90 feet; S09°23'27"W for 21.52 feet; S85°07'41"W for 214.14 feet; S04°52'19"E for 195.19 feet to a point of curvature; Southerly along an arc of a curve to the right of radius 645.00 feet (delta 24°05'35") (chord bearing S07°10'29"W) (chord 269.23 feet) for 271.23 feet; S56°46'33"E along a non-tangent line for 5.45 feet; S22°03'38"E for 26.30 feet and S44°22'17"E for 89.18 feet to an intersection with said Northerly line of lands described in a deed recorded in Official Record Book 4326, at Page 2075, Lee County Records; thence run S84°07'47"W along said Northerly line for 35.31 feet to a point on a non-tangent curve and an intersection with the Easterly right of way line of River Hall Parkway described in a deed recorded in Official Record Book 4326, at Page 1851, Lee County Records; thence run along said Easterly right of way line the following five (5) courses: Northerly along an arc of a curve to the right of radius 700.00 feet (delta 35°18'45") (chord bearing N17°39'25"W) (chord 424.63 feet) for 431.42 feet to a point of tangency; N00°00'03"W for 514.62 feet to a point of curvature; Northeasterly along an arc of a curve to the right of radius 300.00 feet (delta 58°24'51") (chord bearing N29°12'23"E) (chord 292.78 feet) for 305.86 feet to a point of tangency; N58°24'48"E for 260.56 feet to a point of curvature; Northerly along an arc of a curve to the left of radius 430.00 feet (delta 113°16'07") (chord bearing N01°46'45"E) (chord 718.25 feet) for 850.07 feet to an intersection with the Southerly line of lands described in Instrument No. 2007000309267, Lee County Records; thence run along said Southerly line the following three (3) courses: N59°14'31"E for 186.92 feet; N00°00'00"E for 85.63 feet to a point of curvature and

Exhibit A

Fund File Number: 1229528

Northeasterly along an arc of a curve to the right of radius 67.00 feet (delta 65°23'59") (chord bearing N32°42'00'E) (chord 72.39 feet) for 76.48 feet to an intersection with the West line of the Southeast Quarter (SE 1/4) of the Northeast Quarter (NE 1/4) of the Northwest Quarter (NW 1/4) of said Section 27 also being an intersection with the Westerly line of Conservation Easement CE-3, described in a deed recorded in Official Record Book 3492, at Page 568, Lee County Records; thence run along the Westerly and Southerly line of said Conservation Easement the following twelve (12) courses: S00°50'17"E for 60.93 feet; S34°56'26"E for 102.67 feet; S09°14'30"E for 48.67 feet; S67°52'13"E for 81.78 feet; S48°12'54"E for 71.57 feet; S01°01'22"W for 27.84 feet; S80°11'09"E for 57.75 feet; S87°52'40"E for 72.84 feet; N88°30'21"E for 65.61 feet; N87°58'32"E for 123.03 feet; N86°30'04"E for 86.75 feet and N89°08'44"E for 62.31 feet to the POINT OF BEGINNING.
Bearings hereinabove mentioned are State Plane for the Florida West Zone (1983/NSRS 2011) and are based on the East line of the West Half (W 1/2) of said Section 27 to bear S00°51'17"E.

AND
PARCEL "B"
A tract or parcel of land lying in Section 27, Township 43 South, Range 26 East, Lee County, Florida, said tract or parcel of land being more particularly described as follows:
COMMENCING at the North Quarter Corner of said Section 27 run S88°49'19"W along the North line of the Northwest Quarter (NW 1/4) of said Section 27 for 1,316.71 feet to the Northeast corner of the Northwest Quarter (NW 1/4) of the Northwest Quarter (NW 1/4) of said Section 27; thence run S00°49'17"E along the East line of said Fraction for 1,320.27 feet to the Northeast corner of the Northeast Quarter (NE 1/4) of the Southwest Quarter (SW 1/4) of the Northwest Quarter (NW 1/4) of said Section 27 and the POINT OF BEGINNING.
From said Point of Beginning run S00°49'17"E along the East line of said Fraction for 660.13 feet to the Southeast corner of said Fraction; thence run S88°57'38"W along the South line of said Fraction for 658.93 feet to the Southwest corner of said Fraction; thence run N00°48'16"W along the West line of said Fraction for 659.60 feet to the Northwest corner of said Fraction; thence run N88°54'52"E along the North line of said Fraction for 658.74 feet to the POINT OF BEGINNING.
Bearings hereinabove mentioned are State Plane for the Florida West Zone (1983/NSRS 2011) and are based on the North line of the Northwest Quarter (NW 1/4) of said Section 27 to bear S88°49'19"W.

AND

PARCEL "C"
A tract or parcel of land lying in Section 35 and 36, Township 43 South, Range 26 East, Lee County, Florida, said tract or parcel of land being more particularly described as follows:
BEGINNING at the Southwest corner of said Section 36 run along the Easterly line of the record plat of "HAMPTON LAKES AT RIVER HALL SOUTH" recorded in Instrument No. 2021000035440, Lee County Records, the following six (6) courses: N00°43'38"W for 1,603.16 feet to a point on a non-tangent curve; Northwesterly along an arc of a curve to the right of radius 755.00 feet (delta 27°15'57") (chord bearing N47°04'09"W) (chord 355.91 feet) for 359.29 feet to a point of compound curvature; Northerly along an arc of a curve to the right of radius 255.00 feet (delta 91°24'53") (chord bearing N12°16'16"E) (chord 365.05 feet) for 406.85 feet to a point of tangency; N57°58'43"E for 110.04 feet to a point of curvature; Easterly along an arc of a curve to the right of radius 255.00 feet (delta 57°16'29") (chord bearing N86°36'57"E) (chord 244.42 feet) for 254.91 feet and N25°15'11"E for 30.08 feet to an intersection with the Southerly line of the record plat of "RIVER HALL COUNTRY CLUB, PHASE TWO" recorded in Instrument No. 2006000409514, Lee County Records; thence run along said Southerly line of the following two (2) courses: S42°30'21"E for 222.31 feet and N72°42'51"E for 164.20 feet; thence run S42°03'49"W for 11.82 feet to a point of curvature; thence run Southeasterly along an arc of a curve to the left of radius 190.00 feet (delta 192°25'20") (chord bearing S54°08'51"E) (chord 377.77 feet) for 638.10 feet to a point of tangency; thence run N29°38'29"E for 101.29 feet to a point of curvature; thence run Northeasterly along an arc of a curve to the right of radius 95.00 feet (delta 54°14'35") (chord bearing N56°45'46"E) (chord 86.62 feet) for 89.94 feet to a point of tangency; thence run N83°53'03"E for 79.93 feet to a point of curvature; thence run Easterly along an arc of a curve to the left of radius 1,360.00 feet (delta 14°14'53") (chord bearing N76°45'37"E) (chord 337.33 feet) for 338.20 feet to a point of tangency; thence run N69°38'11"E for 391.49 feet to a point of curvature; thence run Easterly along an arc of a curve to the right of radius 140.00 feet (delta 32°46'29") (chord bearing N86°01'25"E) (chord 79.00 feet) for 80.08 feet to a point of tangency; thence run

Exhibit A

Fund File Number: 1229528

S77°35'20"E for 134.67 feet; thence run N12°24'40"E for 114.20 feet; thence run S77°35'20"E for 98.96 feet; thence run N12°24'40"E for 155.56 feet; thence run N00°28'09"E for 36.48 feet to an intersection with said Southerly line of the record plat of "RIVER HALL COUNTRY CLUB, PHASE TWO"; thence run along the Southerly, Westerly and Northerly line of said record plat the following twenty-eight (28) courses: S89°31'51"E for 22.00 feet; S00°28'09"W for 24.30 feet; S89°31'51"E for 70.20 feet; N82°57'31"E for 70.81 feet; S89°31'51"E for 70.20 feet; S03°08'26"W for 57.03 feet to a point of curvature; Southeasterly along an arc of a curve to the left of radius 65.00 feet (delta 73°05'52") (chord bearing S33°24'30"E) (chord 77.42 feet) for 82.93 feet to a point of tangency; S69°57'27"E for 123.77 feet to a point of curvature; Southeasterly along an arc of a curve to the right of radius 325.00 feet (delta 45°05'43") (chord bearing S47°24'35"E) (chord 249.24 feet) for 255.80 feet to a point of reverse curvature; Southeasterly along an arc of a curve to the left of radius 275.00 feet (delta 51°51'24") (chord bearing S50°47'25"E) (chord 240.49 feet) for 248.89 feet to a point of reverse curvature; Southeasterly along an arc of a curve to the right of radius 125.00 feet (delta 54°40'42") (chord bearing S49°22'46"E) (chord 114.81 feet) for 119.29 feet to a point of reverse curvature; Southeasterly along an arc of a curve to the left of radius 75.00 feet (delta 78°46'09") (chord bearing S61°25'30"E) (chord 95.18 feet) for 103.11 feet to a point of tangency; N79°11'25"E for 64.68 feet; S06°36'24"E for 243.07 feet to a point of curvature; Southerly along an arc of a curve to the left of radius 407.00 feet (delta 11°25'17") (chord bearing S12°19'02"E) (chord 81.00 feet) for 81.13 feet to a point of tangency; S18°01'40"E for 145.26 feet to a point of curvature; Southeasterly along an arc of a curve to the left of radius 193.00 feet (delta 70°18'48") (chord bearing S53°11'04"E) (chord 222.26 feet) for 236.85 feet; S01°39'32"W along a non-tangent line for 30.44 feet to a point of curvature; Southerly along an arc of a curve to the right of radius 350.00 feet (delta 23°11'32") (chord bearing S13°15'18"W) (chord 140.71 feet) for 141.67 feet to a point of compound curvature; Southwesterly along an arc of a curve to the right of radius 1,651.75 feet (delta 11°33'08") (chord bearing S30°37'38"W) (chord 332.47 feet) for 333.04 feet to a point on a non-tangent curve; Southwesterly along an arc of a curve to the right of radius 690.00 feet (delta 41°50'09") (chord bearing S57°17'46"W) (chord 492.70 feet) for 503.82 feet to a point of tangency; S78°12'50"W for 275.30 feet to a point of curvature; Southwesterly along an arc of a curve to the left of radius 1,335.00 feet (delta 22°43'21") (chord bearing S66°51'10"W) (chord 525.97 feet) for 529.44 feet to a point on a non-tangent curve; Southwesterly along an arc of a curve to the left of radius 132.56 feet (delta 12°16'24") (chord bearing S55°00'04"W) (chord 28.34 feet) for 28.39 feet to a point on a non-tangent curve; Southwesterly along an arc of a curve to the right of radius 1,665.00 feet (delta 16°51'25") (chord bearing S63°25'21"W) (chord 488.09 feet) for 489.86 feet to a point of tangency; S71°51'03"W for 86.61 feet to a point of curvature; Westerly along an arc of a curve to the right of radius 665.00 feet (delta 17°20'35") (chord bearing S80°31'21"W) (chord 200.52 feet) for 201.29 feet and S00°48'22"E along a non-tangent line for 74.36 feet to an intersection with the South line of the Southwest Quarter (SW 1/4) of said Section 36; thence run S89°11'43"W along said South line for 1,166.27 feet to the POINT OF BEGINNING.

Bearings hereinabove mentioned are State Plane for the Florida West Zone (1983/NSRS 2011) and are based on the South line of the Southwest Quarter (SW 1/4) of said Section 36 to bear S89°11'43"W.

Township 43 South Range 27 East

"Unit 51 - Greenbriar, Lehigh Acres" PB. 27, Page 74, L.C.R.

"Lehigh Acres Plat of Section 1" PB. 15, Page 58, L.C.R.

Township 43 South Range 26 East

Township 44 South Range 26 East

"Lehigh Acres Plat of Section 2" PB. 15, Page 58, L.C.R.

"Lehigh Acres Plat of Unit 4" PB 26, Page 6, L.C.R.

"Hawks Preserve" PB. 78, Page 6, L.C.R.

DESCRIPTION (AS-PROVIDED)

Parcel in
Sections 25, 26, 27, 34, 35 and 36, Township 43 South, Range 26 East
Lee County, Florida

A tract or parcel of land lying in Sections 25, 26, 27, 34, 35 and 36, Township 43 South, Range 26 East, Lee County, Florida, said tract or parcel of land being more particularly described as follows:
Beginning at the Southeast corner of said Section 34 run N00°59'34"W along the East line of the Southeast Quarter (SE ¼) of said Section 34 for 2,654.70 feet to the East Quarter Corner of said Section 34; thence run S89°15'30"W along the North line of the South Half (S ½) of said Section 34 for 5,100.92 feet to a point on a non-tangent curve at the intersection with the Easterly line of lands described in a deed recorded in Official Record Book 4107, at Page 886, Lee County Records; thence run northwesterly along said Easterly line and along an arc of curve to the left of radius 240.00 feet (delta 21°30'24") (chord bearing N34°21'11"W) (chord 89.56 feet) for 90.09 feet to a point of tangency; thence run N45°06'23"W along said Easterly line for 156.71 feet to a point of curvature; thence run northwesterly along said Easterly line and along an arc of curve to the left of radius 240.00 feet (delta 06°54'55") (chord bearing N48°33'50"W)(chord 28.95 feet) for 28.97 feet to an intersection with the West line of the Northwest Quarter (NW ¼) of said Section 34; thence run N00°49'55"W along said West line for 2,437.57 feet to the Southwest Corner of said Section 27; thence run N00°49'48"W along the West line of the Southwest Quarter (SW ¼) of said Section 27 for 659.59 feet to the Southwest corner of the Northwest Quarter (NW ¼) of the Southwest Quarter (SW ¼) of the Southwest Quarter (SW ¼) of said Section 27; thence run N89°06'39"E along the South line of the North Half (N ½) of the Southwest Quarter (SW ¼) of the Southwest Quarter (SW ¼) of said Section 27 for 1,318.66 feet to the Southeast corner of the Northeast Quarter (NE ¼) of the Southwest Quarter (SW ¼) of the Southwest Quarter (SW ¼) of said Section 27; thence run N00°50'33"W along the East line of said Fraction for 660.48 feet to the Northeast Corner of said Fraction; thence run S89°04'20"W along the North line of said Fraction for 659.26 feet to the Southeast corner of the Southwest Quarter (SW ¼) of the Northwest Quarter (NW ¼) of the Southwest Quarter (SW ¼) of said Section 27; thence run N00°50'10"W along the East line of said Fraction for 660.23 feet to the Northeast Corner of said Fraction; thence run S89°02'22"W along the North line of said Fraction for 659.19 feet to an intersection with the West line of the Southwest Quarter (SW ¼) of said Section 27; thence run N00°49'48"W along said West line for 659.85 feet to the West Quarter Corner of said Section 27; thence run N00°47'16"W along the West line of the Northwest Quarter (NW ¼) of said Section 27 for 1,328.51 feet to an intersection with the Southerly right of way line of State Road 80, (150 feet wide); thence run N77°10'14"E along said Southerly right of way line for 2,020.27 feet to an intersection with the West line of the Southeast Quarter (SE ¼) of the Northeast Quarter (NE ¼) of the Northwest Quarter (NW ¼) of said Section 27; thence run S00°50'17"E along said West line for 421.56 feet to the Southwest Corner of said Fraction, being designated as POINT "A"; thence run N88°54'52"E along the South line of said Fraction for 658.74 feet to an intersection with the West line of the East Half (E ½) of said Section 27; thence run S00°51'17"E along said West line for 3,420.35 feet to an intersection with the North line of the South 50 feet of said former Seaboard All Florida Railroad right of way (100 feet wide); thence run N89°00'08"E along said North line for 7,949.61 feet to an intersection with the West line of the Southwest Quarter (SW ¼) of said Section 25; thence run N00°33'55"W along said West line for 50.00 feet to an intersection with the Northerly right of way line of the former Seaboard All Florida Railroad (100 feet wide); thence run N89°00'08"E along said right of way line for 5,295.61 feet to an intersection with the East line of the Southeast Quarter (SE ¼) of said Section 25; thence run S01°39'28"E along said East line for 629.62 feet to the Northeast Corner of said Section 36 being designated as POINT "B"; thence run S00°16'51"E along the East line of the Northeast Quarter (NE ¼) of said Section 36 for 2,647.36 feet to the East Quarter Corner of said Section 36; thence run S00°45'42"E along the East line of the Southeast Quarter (SE ¼) of said Section 36 for 2,644.68 feet to the Southeast Corner of said Section 36; thence run S89°12'27"W along the South line of the Southeast Quarter (SE ¼) of said Section 36 for 2,644.62 feet the South Quarter Corner of said Section 36; thence run S89°11'43"W along the South line of the Southwest Quarter (SW ¼) of said Section 36 for 2,643.63 feet to the Southeast Corner of said Section 35; thence run S88°54'06"W along the South line of the Southeast Quarter (SE 1/4) of said Section 35 for 2643.62 feet to the South Quarter Corner of said Section 35; thence run S88°53'41"W along the South line of the Southwest Quarter (SW ¼) of said Section 35 for 2,642.70 feet to the POINT OF BEGINNING.
LESS and EXCEPT the following described parcels.
From the point designated as POINT "A" run S88°54'52"W along the South line of the Northeast Quarter (NE ¼) of the Northwest Quarter (NW ¼) of said Section 27 for 658.74 feet to the Northeast Corner of the Northeast Quarter (NE ¼) of the Southwest Quarter (SW ¼) of the Northwest Quarter (NW ¼) of said Section 27 and POINT OF BEGINNING.
From said Point of Beginning run S00°49'17"E along the East line of said Fraction for 660.13 feet to the Southeast Corner of said Fraction; thence run S88°57'38"W along the South line of said Fraction for 658.93 feet to the Southwest Corner of said Fraction; thence run N00°48'16"W along the West line of said Fraction for 659.60 feet to the Northwest Corner of said Fraction; thence run N88°54'52"E along the North line of said Fraction for 658.74 feet to the POINT OF BEGINNING.
AND
From the point designated as POINT "B" run S88°44'46"W along the South line of the Southeast Quarter (SE ¼) of said Section 25 for 2,674.22 feet to the South Quarter Corner of said Section 25, run S89°12'44"W along the South line of the Southwest Quarter (SW ¼) of said Section 25 for 2,633.46 feet to the Southeast Corner of said Section 26 and POINT OF BEGINNING.
From said Point of Beginning run S89°14'15"W along the South line of the Southeast Quarter (SE ¼) of said Section 26 for 1,327.50 feet to the Southwest Corner of the Southeast Quarter (SE ¼) of the Southeast Quarter (SE 1/4) of said Section 26; thence run N00°23'46"W along the West line of said Fraction for 526.48 feet to an intersection with the Southerly right of way line of the former Seaboard All Florida Railroad (100 feet wide); thence run N89°00'08"E along said Southerly right of way line for 1,325.98 feet to an intersection with the East line of the Southeast Quarter (SE ¼) of said Section 26; thence run S00°33'55"E along said East line for 531.91 feet to the POINT OF BEGINNING.

Containing a Total Area of 1,978.44 Acres, more or less.

Bearings hereinabove mentioned are State Plane for the Florida West Zone (1983/90 adjustment) and are based on the west line of the Northwest Quarter (NW 1/4) of said Section 34 to bear N00°49'55"W.

LEGEND:

(C)	CALCULATED	△	FOUND NAIL AS NOTED
C/L	CENTER LINE	●	SET 1/2" IRON ROD WITH CAP STAMPED LB6940
CONC.	CONCRETE	■	SET 4"x4" CONC. MONUMENT STAMPED LB6940
C.M.	CONCRETE MONUMENT	▲	SET P.K. NAIL WITH DISC STAMPED LB6940
COR.	CORNER	⊡	FOUND CONC. MONUMENT AS NOTED
(D)	DEED	○	FOUND IRON PIPE OR IRON ROD AS NOTED
D.B.	DEED BOOK	▥	DRAINAGE INLET
FD.	FOUND	⊕	DRAINAGE MANHOLE
I.P.	IRON PIPE	▭	MITERED END SECTION
I.R.	IRON ROD	☼	LIGHT POLE
LB	LICENSED BUSINESS	●—	CONCRETE POWER POLE
L.C.R.	LEE COUNTY RECORDS	○—	WOOD POWER POLE
(M)	MEASURED	↘	GUY POLE
(P)	PLAT	⊥	GUY ANCHOR
PG.	PAGE	⊛	GAS LINE MAKER
P.B.	PLAT BOOK	Ⓕ	FIBER OPTIC LINE MARKER
P.K.	PARKER-KALON	☎	TELEPHONE RISER
P.R.M.	PERMENENT REFERENCE MONUMENT	⊛	4" WELL
PROP.	PROPERTY	⊼	FIRE HYDRANT
R/W	RIGHT OF WAY	WV	WATER VALVE
SEC.	SECTION		

NOTES:

1. DATE OF LAST FIELD WORK: MAY 05, 2004.
2. THIS SURVEY DOES NOT MAKE ANY REPRESENTATION AS TO ZONING OR DEVELOPMENT RESTRICTIONS ON SUBJECT PARCEL.
3. THIS SURVEY WAS PERFORMED FOR THE PURPOSE SHOWN HEREON AND DOES NOT MAKE ANY REPRESENTATION AS TO THE DELINEATION OF ANY JURISDICTIONAL LINES EXCEPT AS SHOWN OR NOTED HEREON.
4. NO ENVIRONMENTAL ASSESSMENT OR AUDIT WAS PERFORMED ON SUBJECT PARCEL BY THIS FIRM.
5. ALL DISTANCES SHOWN ARE IN FEET AND DECIMALS THEREOF.
6. BEARINGS HEREINABOVE MENTIONED ARE STATE PLANE FOR THE FLORIDA WEST ZONE (1983/90 ADJUSTMENT) AND ARE BASED ON THE WEST LINE OF THE NORTHWEST QUARTER (NW 1/4) OF SAID SECTION 34 TO BEAR N00°49'55"W.
7. IMPROVEMENTS OTHER THAN THOSE SHOWN IF ANY WERE NOT LOCATED.
8. THERE ARE NO VISIBLE ENCROACHMENTS OTHER THAN THOSE SHOWN.
9. OWNERSHIP OF ANY FENCE SHOWN HEREON IS UNKNOWN.
10. THIS SURVEY IS PREPARED IN ACCORDANCE WITH A TITLE COMMITMENT PREPARED BY CHICAGO TITLE INSURANCE COMPANY, COMMITTMENT No. 04F0952, EFFECTIVE DATE: OCTOBER 1, 2003 AT 11:59 PM.
11. ACCORDING TO THE F.I.R.M. COMMUNITY PANEL125124 0250B, EFFECTIVE DATE: SEPTEMBER 19, 1984, THE SUBJECT PARCEL IS LOCATED IN FLOOD ZONE A7 (EL 8) AND ZONE B.

THIS SURVEY IS FOR THE BENEFIT OF:

I HEREBY CERTIFY THAT A SURVEY WAS DONE UNDER MY DIRECTION AND MEETS THE MINIMUM TECHNICAL STANDARDS AS PER CHAPTER 61G17-6 F.A.C. CERTIFICATION IS ONLY FOR THE LANDS AS DESCRIBED. IT IS NOT A CERTIFICATION OF TITLE, ZONING,EASEMENTS OR FREEDOM FROM ENCUMBRANCES. ABSTRACT NOT REVIEWED. SUBJECT TO EASEMENTS, RESTRICTIONS AND RESERVATIONS OF RECORD.

SCOTT A. WHEELER (FOR THE FIRM - LB-6940)
PROFESSIONAL SURVEYOR AND MAPPER FLORIDA CERTIFICATE NO. 5949

DATE SIGNED:

NOT VALID WITHOUT THE SIGNATURE AND THE ORIGINAL RAISED SEAL OF A FLORIDA LICENSED SURVEYOR AND MAPPER.

PROJECT SURVEYOR

SCOTT A. WHEELER CERTIFICATE NO. 5949 STATE OF FLORIDA REGISTERED SURVEYOR & MAPPER

NOT VALID WITHOUT THE SIGNATURE AND THE ORIGINAL RAISED SEAL OF A FLORIDA LICENSED SURVEYOR AND MAPPER

FILE NAME	21988S07.DWG
LAYOUT	LAYOUT1
LOCATION	J:\21988\DWG\SURVEYING\
PLOT DATE	FRI. 2-4-2005 - 9:40 AM
PLOT BY	PETER OLSEN
DRAWING DATA	
SURVEY DATE	05-07-2004
DRAWN BY	PTO
CHECKED BY	SAW
SCALE	1"=400'
FIELD BOOK	89/36, 94/111-22,29-41, 45, 97/2-5

PLAN REVISIONS	
02-03-2005	ADD DEAN PARCEL TO BOUNDARY

STRAP NUMBERS

BOUNDARY SURVEY

PROJECT / FILE NO.	SHEET NUMBER
21988 25-43-26	1 OF 1

Barraco and Associates, Inc.
CIVIL ENGINEERING - LAND SURVEYING
LAND PLANNING - LANDSCAPE DESIGN
www.barraco.net
2271 McGREGOR BOULEVARD
POST OFFICE DRAWER 2800
FORT MYERS, FLORIDA 33902-2800
PHONE (239) 461-3170
FAX (239) 461-3169
FLORIDA CERTIFICATES OF AUTHORIZATION
ENGINEERING 7995 - SURVEYING LB-6940

PREPARED FOR

LandMar GROUP, LLC
2202 NORTH WEST SHORE BOULEVARD
SUITE 125
TAMPA, FLORIDA 33607
PHONE (813) 207-0138
FAX (813) 784-6398

PROJECT DESCRIPTION

HAWK'S HAVEN

PART OF SECTIONS 25, 26, 27, 34, 35 AND 36
TOWNSHIP 43 SOUTH
RANGE 26 EAST
LEE COUNTY, FLORIDA

NAD 1983
FLORIDA PLANE
COORDINATE SYSTEM
(WEST ZONE)
0 200 400 800
SCALE IN FEET

DCI2022-00026 Lee County ePlan
Original Application Dated 05-04-2022



Barraco and Associates, Inc.
CIVIL ENGINEERING - LAND SURVEYING
LAND PLANNING
www.barraco.net
2271 McGREGOR BLVD., SUITE 100
POST OFFICE DRAWER 2800
FORT MYERS, FLORIDA 33902-2800
PHONE (239) 461-3170
FAX (239) 461-3169
FLORIDA CERTIFICATES OF AUTHORIZATION
ENGINEERING 7995 - SURVEYING LB-6940

PREPARED FOR

GREENPOINTE COMMUNITIES, LLC
7807 BAYMEADOWS ROAD E
SUITE 205
JACKSONVILLE, FL 32256

PHONE (904) 562-1358
FAX (904) 996-2481

PROJECT DESCRIPTION

RIVER HALL COUNTRY CLUB

PART OF SECTIONS 25,26,27,34,35 AND 36
TOWNSHIP 43 SOUTH
RANGE 26 EAST
LEE COUNTY, FLORIDA

THIS PLAN IS PRELIMINARY AND INTENDED FOR CONCEPTUAL PLANNING PURPOSES ONLY.

SITE LAYOUT AND LAND USE INTENSITIES OR DENSITIES MAY CHANGE SIGNIFICANTLY BASED UPON SURVEY, ENGINEERING, ENVIRONMENTAL AND / OR REGULATORY CONSTRAINTS AND / OR OPPORTUNITIES.

DRAWING NOT VALID WITHOUT SEAL, SIGNATURE AND DATE
© COPYRIGHT 2022, BARRACO AND ASSOCIATES, INC.
REPRODUCTION, CHANGES OR ASSIGNMENTS ARE PROHIBITED

FILE NAME	23898X00-LOCMAP.DWG
LOCATION	J:\23898\DWG\EXHIBITS\
PLOT DATE	MON. 2-28-2022 - 1:47 PM
PLOT BY	ALYSSA FONTAINE

CROSS REFERENCED DRAWINGS

PLAN REVISIONS

PLAN STATUS

LOCATION MAP

PROJECT / FILE NO.	SHEET NUMBER
23898	1

DCI2022-00026 Lee County ePlan

Original Application Dated 05-04-2022

N

W E

S

0 300 600 1200

SCALE IN FEET

LAND USE: VACANT / RESIDENTIAL
ZONING: AG-2, C1-A, CN-2, CR
FLU: COMMERCIAL, CONSERVATION LANDS UPLAND, CONSERVATION LANDS WETLAND, SUBURBAN

EXISTING TRAFFIC SIGNAL AT INTERSECTION WITH FDOT FINAL ACCEPTANCE

STATE ROAD 80

BULKHEAD

SALES CENTER

EXISTING FP&L EASEMENT

TYPE "D" BUFFER

TYPE "C" BUFFER

CPD BOUNDARY

+/- 24 ACRE TOWN CENTER

TYPE "F" BUFFER

TYPE "D" BUFFER PER RESOLUTION Z-05-051 CONDITION 25.b.

LAND USE: RESIDENTIAL
ZONING:RPD
FLU: SUBURBAN

LAND USE: RESIDENTIAL
ZONING:RS-1
FLU: SUBURBAN

TYPE "B" BUFFER

+/- 20 ACRE ELEMENTARY SCHOOL SITE

SPINE ROAD

LAND USE: VACANT / RESIENTIAL
ZONING:AG-2
FLU: RURAL

LAND USE: VACANT
ZONING:AG-2
FLU: SUBURBAN

±10 ACRE AMENITY SITE

SUBURBAN BOUNDARY

MULTI-USE TRAIL

LAND USE: VACANT / RESIENTIAL
ZONING:AG-2
FLU: RURAL

LAND USE: RESIENTIAL
ZONING:AG-2
FLU: RURAL

LAND USE: VACANT RESIDENTIAL
ZONING:RPD
FLU: OUTLYING SUBURBAN,
CONSERVATION LANDS WETLAND

LAND USE: VACANT / PRESERVE
ZONING:TFC-2
FLU: CONSERVATION LANDS UPLAND

EXISTING 70' WIDE CANAL

RECREATIONAL OPEN SPACE / GOLF COURSE

±19.1 AC PRIVATE PROPERTY NOT PART OF PROJECT

GOLF MAINTENANCE ±3 AC.

RECREATIONAL OPEN SPACE/ GOLF COURSE

DRIVING RANGE

PUTTING AREA

REC. OPEN SPACE/ GOLF COURSE

+/- 10-15 ACRE CLUB SITE

OPEN SPACE/ ADDITIONAL LAKE

420 UNITS MAXIMUM DENSITY

GATED ENTRY

EXISTING CANAL

POTENTIAL EMERGENCY ACCESS

LAND USE: VACANT RESIDENTIAL
ZONING:RPD
FLU: SUB-OUTLYING SUBURBAN

LAND USE: VACANT RESIDENTIAL
ZONING:RPD
FLU: SUB-OUTLYING SUBURBAN

LAND USE: VACANT / RESIDENTIAL
ZONING:RS-1
FLU: URBAN COMMUNITY

APPROXIMATE LOCATION OF SECONDARY ACCESS TO 75TH STREET W. PER RESOLUTION Z-05-051 CONDITION 26.

75TH STREET

LAND USE: RESIDENTIAL
ZONING:RS-1
FLU: URBAN COMMUNITY

SUNSHINE BVLD

CPD DETAIL

SCALE IN FEET

APPROXIMAGE CPD BUILDING PAD AREA

SERVICE AREA

TYPE C/F BUFFER

SERVICE AREA

PRESERVE TO SERVE AS BUFFER

RMF-2 DETAIL

SCALE IN FEET

150' PRINCIPAL BUILDING SETBACK IF MULTIFAMILY EXCEEDS 35' HEIGHT

30' TYPE "F" BUFFER

30' MINIMUM SETBACK FOR BUILDINGS UNDER 35' HEIGHT

OPTIONAL GATE

CPD RMF-2 PARCEL

OPTIONAL AMENITY

TRANSITION LAKE REQUIRED IF MULTIFAMILY EXCEEDS 35' HEIGHT

OPTIONAL INTERCONNECTION

RPD RMF-2 PARCEL

OPTIONAL AMENITY

PRESERVE TO SERVE AS BUFFER

CPD 27.05 AC.

NOT INCLUDED

RPD 1951.39 AC.

PROPOSED ZONING KEY MAP

LEGEND

1 DEVIATION NUMBER

INDIGENOUS OPEN SPACE

RIVER HALL II-2022 ZONING AMENDMENT AREA 127.67 AC

NOTES:

1. OPEN SPACE AND INDIGENOUS AREAS TO BE PROVIDED FOR THE ENTIRE DEVELOPMENT WITHIN THE COMMON INDIGENOUS AND OPEN SPACE AREAS IN GENERAL ACCORDANCE WITH THOSE DEPICTED ON THE MASTER CONCEPT PLAN. INDIVIDUAL DEVELOPMENT PARCELS WILL BE RESPONSIBLE FOR SEPARATE OPEN SPACE IN ACCORDANCE WITH RESOLUTION Z-05-051 CONDITION 3.f.
2. GOLF COURSE AMENITIES AREA WILL BE LOCATED IN GOLF CLUB AREA LAND USE POD. (CLUB HOUSE, CART BARN, MAINTENANCE FACILITIES) THE 10 ACRES ALLOCATED FOR THESE USES IS NOT INCLUDED IN THE OPEN SPACE FOR THE GOLF COURSE / DRIVING RANGE AREA.
3. EXISTING NON-CONFORMING WATER MANAGEMENT LAKES MAY REMAIN AS CURRENTLY CONSTRUCTED IN ACCORDANCE WITH LEE COUNTY PREVIOUS APPROVALS.
4. MAXIMUM HEIGHT IN ACCORDANCE WITH Z-05-051:

RESIDENTIAL	45' / 3 STORIES
COMMERCIAL	35' / 3 STORIES
RECREATIONAL / AMENITY SITES ON PERIMETER OF PROJECT	35' / 3 STORIES

5. ONE OR BOTH OF THE SOUTHERN ACCESS POINTS TO 75TH STREET MAY BE CONSTRUCTED IN COMPLIANCE WITH CONDITION 26 OF RESOLUTION Z-05-051

OPEN SPACE CALCULATIONS: 1

ENTIRE PROJECT

TOTAL DEVELOPMENT	1,988.42 ACRES
OPEN SPACE PROVIDED	1,184.98 ACRES
INDIGNENOUS OPEN SPACE PROVIDED	475.02 ACRES

RPD

TOTAL RPD DEVELOPMENT	1,961.37 ACRES
OPEN SPACE REQUIRED (40%)	784.55 ACRES
OPEN SPACE PROVIDED	1,177.93 ACRES
LAKES (25% OF 1,175) =	293.75 AC
INDIGENOUS OPEN SPACE =	467.97 AC
COMMON OPEN SPACE =	416.21 AC
INDIGENOUS SPACE REQUIRED (50% OF 784.55)	392.28 ACRES
INDIGENOUS OPEN SPACE PROVIDED	467.97 ACRES

CPD

TOTAL CPD DEVELOPMENT	27.05 ACRES
OPEN SPACE REQUIRED (20%)	5.41 ACRES
OPEN SPACE PROVIDED	7.05 ACRES
INDIGENOUS OPEN SPACE = 7.05 AC	
INDIGENOUS SPACE REQUIRED (50% OF 5.41)	2.71 ACRES
INDIGENOUS OPEN SPACE PROVIDED	7.05 ACRES

NOTE:
MAXIMUM COMMERCIAL SQUARE FOOTAGE IN ACCORDANCE WITH Z-05-051 (45,000 SF MAXIMUM)

Barraco and Associates, Inc.
CIVIL ENGINEERING - LAND SURVEYING
LAND PLANNING
www.barraco.net
2271 McGREGOR BLVD., SUITE 100
POST OFFICE DRAWER 2800
FORT MYERS, FLORIDA 33902-2800
PHONE (239) 461-3170
FAX (239) 461-3169
FLORIDA CERTIFICATES OF AUTHORIZATION
ENGINEERING 7995 - SURVEYING LB-6940

PREPARED FOR

GREENPOINTE COMMUNITIES, LLC
7807 BAYMEADOWS ROAD E
SUITE 205
JACKSONVILLE, FL 32256

PHONE (904) 562-1358
FAX (904) 996-2481

PROJECT DESCRIPTION

RIVER HALL

FORMERLY KNOWN AS
HAWKS HAVEN

PART OF SECTIONS 27,34,35 AND 36
TOWNSHIP 43 SOUTH
RANGE 26 EAST
LEE COUNTY, FLORIDA

DRAWING NOT VALID WITHOUT SEAL, SIGNATURE AND DATE
© COPYRIGHT 2022, BARRACO AND ASSOCIATES, INC.
REPRODUCTION, CHANGES OR ASSIGNMENTS ARE PROHIBITED

FILE NAME	21988Z02.DWG
LOCATION	J:\23898\DWG\ZONING\
PLOT DATE	MON. 5-2-2022 - 8:57 AM
PLOT BY	JENNIFER SAPEN

CROSS REFERENCED DRAWINGS

BASEPLAN = 21988Z00.DWG

PLAN REVISIONS	
1-23-15	REVISED PER HEX
2-15-18	TRAFFIC SIGNAL ADDED
9-13-19	EXPAND CLUB SITE
11-17-21	REVISE SOUTHEN LAYOUT
1-26-22	ADD DEVIATIONS 11 & 12
4-8-22	NOTE DEVIATION 12
5-2-22	RIVER HALL II-2022 DENSITY INCREASE

PLAN STATUS

NOT FOR CONSTRUCTION

MASTER CONCEPT PLAN

PROJECT / FILE NO.	SHEET NUMBER
22254	2

OWNERS OF RECORD LIST


STRAP	Site Address	Owner Name	Mail Address	Mail City	Mail State	Mail Zip
27-43-26-00-00004.0000	Access undetermined, Alva, FL 33920	HOFMEISTER SCOTT L + SUSAN S. MCCOY	12086 SLATE POINT RD	PAONIA	CO	81428
27-43-26-00-00003.0110	Access undetermined, Alva, FL 33920	RH VENTURE II LLC	7807 BAYMEADOWS RD E STE 205	JACKSONVILLE	FL	32256
27-43-26-00-00003.0120	Access undetermined, Alva, FL 33920	RH VENTURE III LLC	7807 BAYMEADOWS RD E STE 205	JACKSONVILLE	FL	32256
36-43-26-00-00001.0000	Access undetermined, Alva, FL 33920	RH VENTURE II LLC	7807 BAYMEADOWS RD E STE 205	JACKSONVILLE	FL	32256
36-43-26-00-00002.0000	River Hall Country Club C/E Alva, FL 33920	RH VENTURE III LLC	7807 BAYMEADOWS RD E STE 205	JACKSONVILLE	FL	32256
36-43-26-L4-U3239.5209	River Hall Country Club C/E Alva, FL 33920	RH VENTURE II LLC	7807 BAYMEADOWS RD E STE 205	JACKSONVILLE	FL	32256

RIVERHALL PROPERTY DEVELOPMENT REGULATIONS											
	Min. Lot Area (SF)	**Min. Lot Width**	**Min. Lot Depth**	**Min. Road Setback** (Palm Beach Blvd / Private Roads)	**Min. Side Setback**	**Min. Rear Setback**	**Min. Water Setback**	**Min. Accessory Setback**	**Min. Building Separation**	**Max. Height**	**Max. Lot Coverage**
Single Family (all residential parcels)	5,400	45’	120’	25’/20’	5’	15’	20’	Per LDC	10’	45’ / 3 stories	60%
Two-Family Attached and Zero Lot Line (all residential parcels)	4,290	33’	130’	25’/20’	0’/5’	15’	20’	Per LDC	10’	45’ / 3 stories	60%
Townhouse (RMF-1 & RMF-2)	1,800	18’	100’	25’/20’	N/A	10’	20’	Per LDC	20’	45’ / 3 stories	60%
Multi-family * (RMF-1 & RMF-2)	10,000	75’	100’	25’/20’	N/A	15’	20’	Per LDC	20’	45’ / 3 stories	60%
Clubhouse, Amenity & Golf Maintenance Buildings	10,000’	100’	100’	25’/20’	15’	15’	20’	Per LDC	20’	Project Perimeter 35’ / 3 stories Project Interior 60’ / 3 stories	60%
Commercial	20,000	200’	100’	25’/20’	15’	20’	20’	Per LDC	20’	35’ / 3 stories	45%

*** Multi-family (RMF-2): 150 feet principal building setback from perimeter and transitional lake required if multifamily exceeds 35 feet in height, as shown on the RMF-2 Detail on sheet 2 of the MCP**

Specific Regulations for platted lots previously approved through administrative amendments


- Lots 148 and 149 of Cascades at River Hall, Phase I, as platted in Instrument Number 2005000166035 of the Lee County Records are permitted a minimum lot width of 44 feet. (ADD2006-00164)
- Lots 26, 27, 28, 38, 55, 302, 303, 304, 305, 306, 307, 344, 345, 346, 347, and 348 of Cascades at River Hall, Phase I & II, as platted in the Lee County Records may be permitted a minimum lot depth of 110 feet. (ADD2006-00173)
- Lots 265, 266, 267, and 268 of Hampton Lakes at River Hall, Phase II, as platted in Instrument Number 2021000035440 of the Lee County Records are permitted a minimum lot depth of 100 feet. (ADD2021-00083)
- Lots 302-307 and 344-348 of Cascades at River Hall, Phase I & II, as platted in Instrument Numbers 2005000166035 and 2005000166038 of the Lee County Records may be permitted a minimum rear primary structure setback of 5 feet. (ADD2006-00173)
- Lots 302-307 and 344-348 of Cascades at River Hall, Phase I & II, as platted in Instrument Numbers 2005000166035 and 2005000166038 of the Lee County Records may have a minimum rear accessory structure setback of 6 inches. (ADD2006-00173)
- Minimum building separation between Lots 117 and 154, 147 and 148, and 148 and 149 of Cascades at River Hall, Phase I, as platted in Instrument Number 2005000166035 of the Lee County Records may be 11 feet. (ADD2006-00164)
- Lot 4 of Hampton Lakes at River Hall, Phase I, as platted in Instrument Number 2005000153004 of the Lee County Records may be permitted a minimum side of 4.5 feet. (ADD2019-00017)

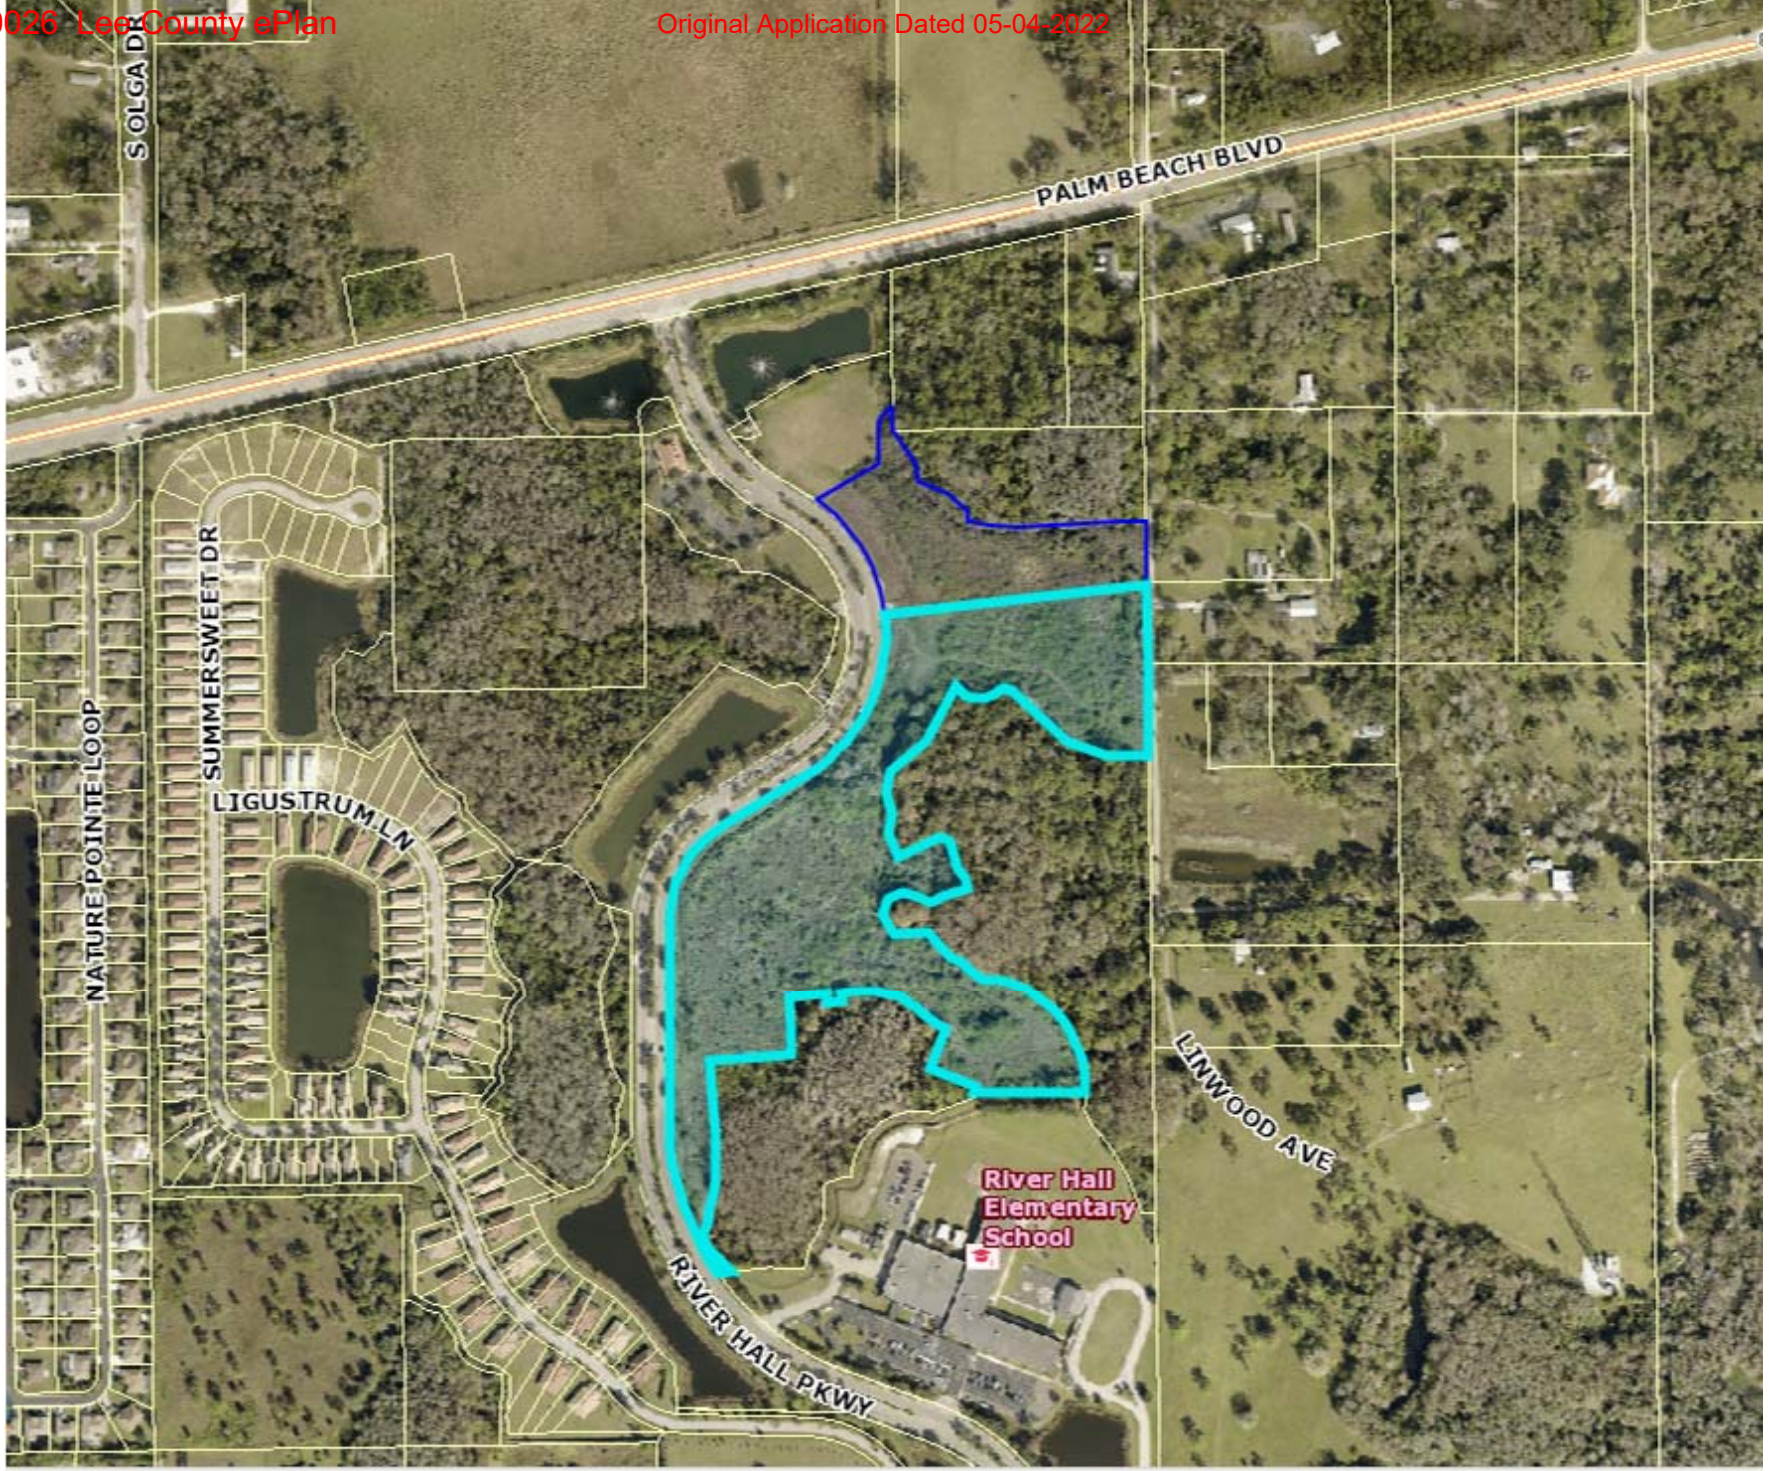

STRAP	Folio	Owner Name	Site Address	Last Trans. Date
27-43-26-00-00003.0110	10558649	RH VENTURE II LLC	ACCESS UNDETERMINED, ALVA	5-2011
27-43-26-00-00003.0120	10558650	RH VENTURE III LLC	ACCESS UNDETERMINED, ALVA	10-2012



STRAP	Folio	Owner Name	Site Address	Last Trans. Date	Last Trans. Amt	Just Value	Taxable Value	
36-43-26-00-00001.0000	10301438	RH VENTURE II LLC	ACCESS UNDETERMINED, ALVA	5-2011	$ 10	$ 977,075	$ 923,049	
36-43-26-00-00002.0000	10558633	RH VENTURE III LLC	RIVER HALL COUNTRY CLUB C/E, ALVA	10-2012	$ 100	$ 300,560	$ 283,941	
36-43-26-L4-U3239.5209	10601749	RH VENTURE II LLC	RIVER HALL COUNTRY CLUB C/E, ALVA	-	$ 0	$ 2,850	$ 2,850	

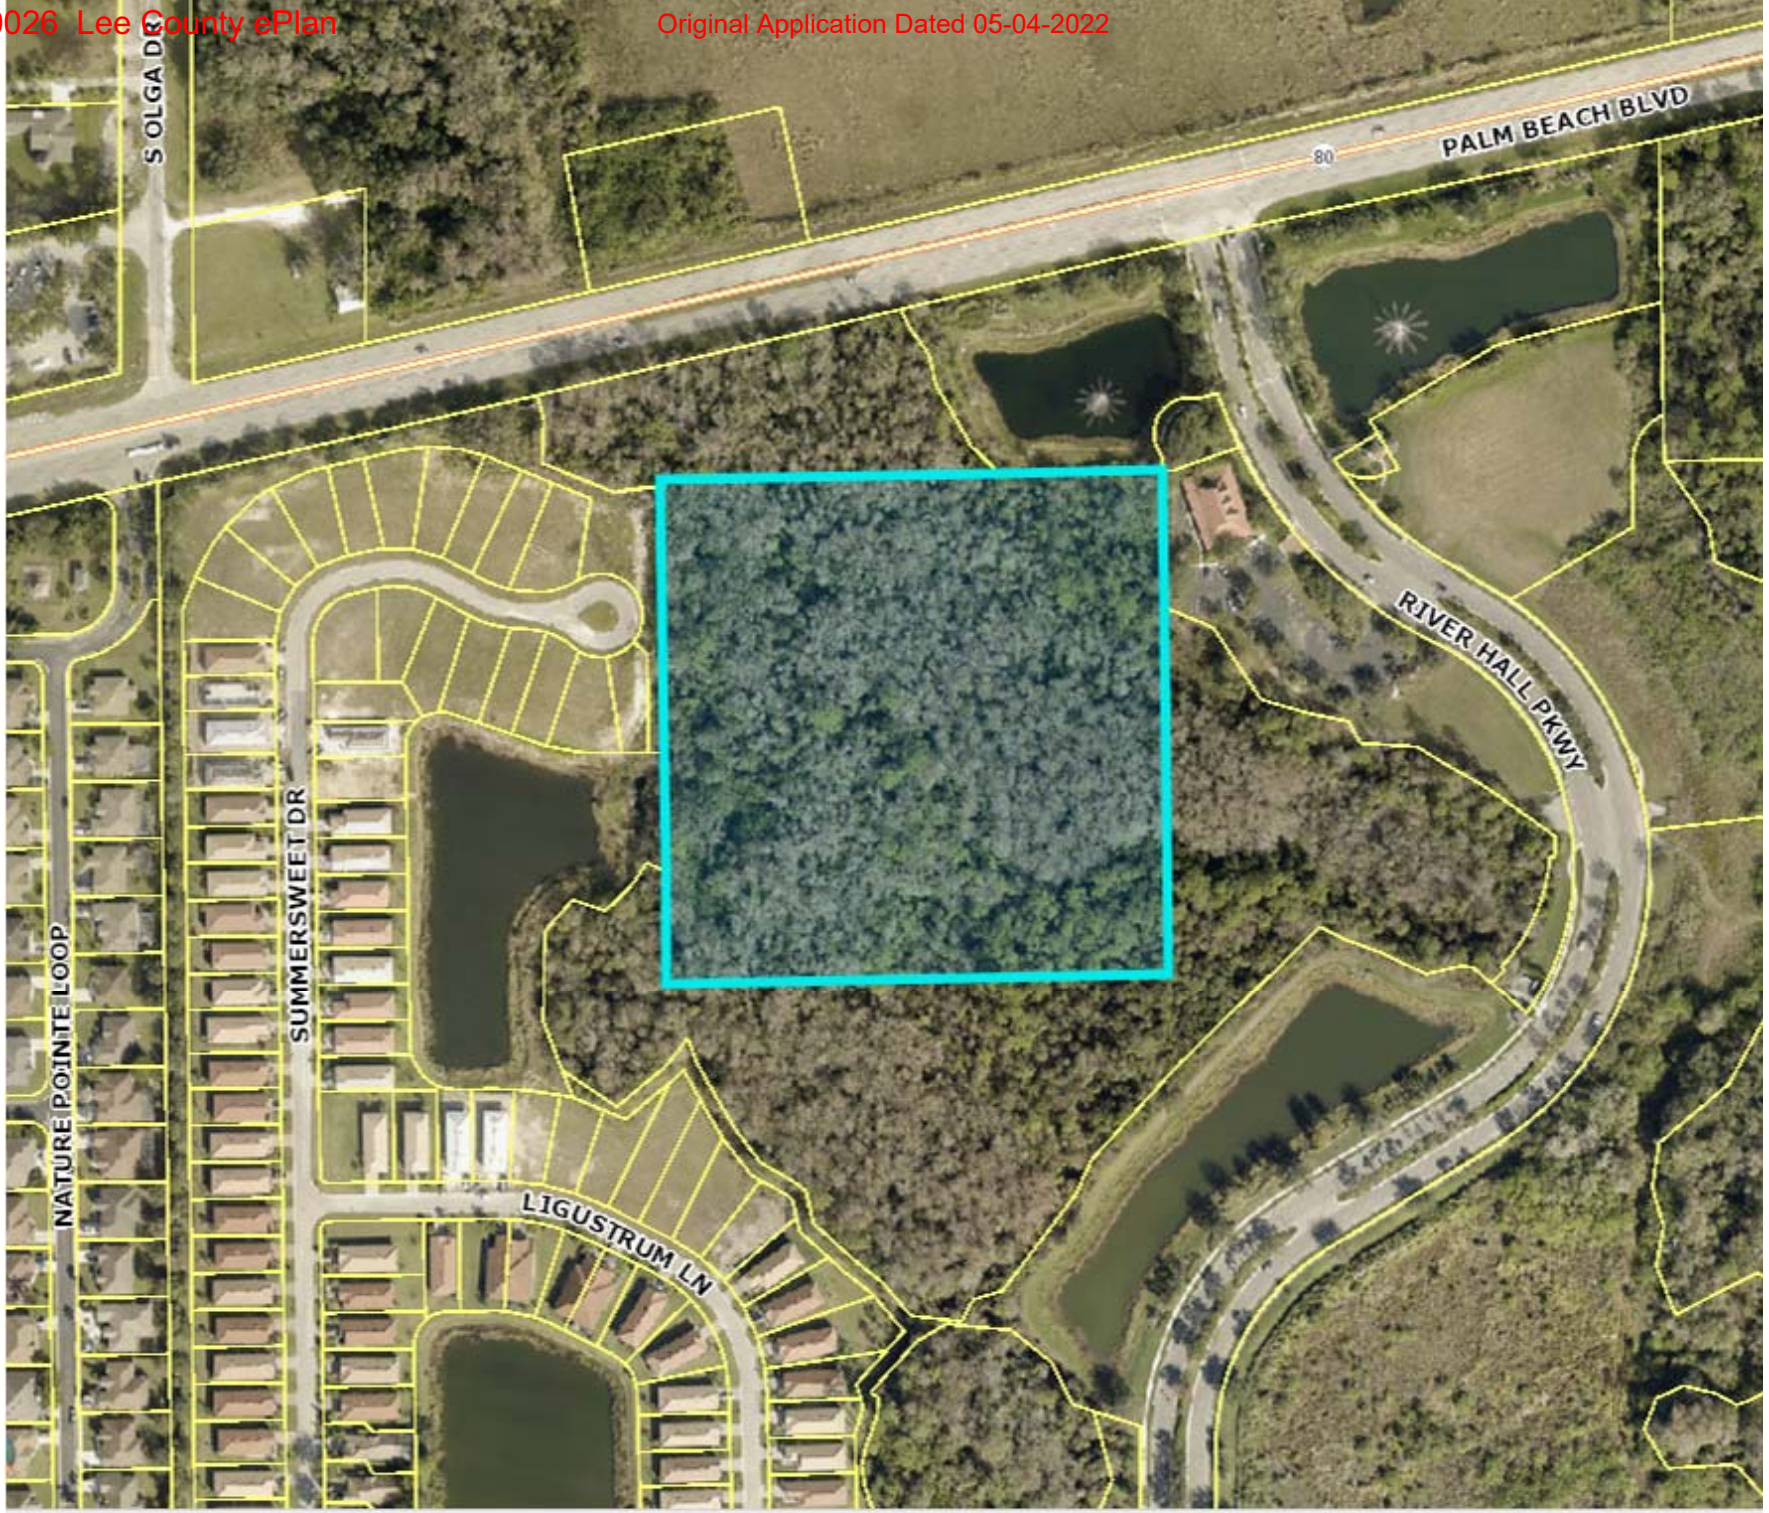

STRAP	Folio	Owner Name	Site Address	Last Trans. Date
27-43-26-00-00004.0000	10298872	HOFMEISTER SCOTT L +	ACCESS UNDETERMINED, ALVA	8-2008

DCI2022-00026 Lee County ePlan Original Application Dated 05-04-2022

RIVER HALL RPD
LEE COUNTY PROTECTED SPECIES SURVEY

April 2022

Prepared For:

Greenpointe Communities
2401 River Hall Parkway
Alva, Florida 33920
(239) 274-0321

Prepared By:

Passarella & Associates, Inc.
13620 Metropolis Avenue, Suite 200
Fort Myers, Florida 33912
(239) 274-0067

Project No. 18GPC2956

DCI2022-00026 Lee County ePlan Original Application Dated 05-04-2022

TABLE OF CONTENTS

Page

1.0 Introduction 1

2.0 Land Uses and Vegetation Associations 1

3.0 Methodology and Discussion 4

4.0 Survey Results 7

5.0 Abundance of Protected Species Observed 7

6.0 Management Activities 11

7.0 References 11

LIST OF FIGURES

Page

Figure 1. Project Location Map..... 2

LIST OF TABLES

Page

Table 1. Existing Land Use and Cover Summary 1

Table 2. Potential Lee County Protected Species by Habitat Type 5

Table 3. Summary of Habitat Coverage 6

Table 4. Lee County Protected Species Abundance Calculations 8

Table 5. Lee County Protected Species Survey Summary 8

LIST OF APPENDICES

Page

Appendix A. Aerial with FLUCFCS and Wetlands Map A-1

Appendix B. Aerial with FLUCFCS, Survey Transects, and Protected Species Locations Map B-1

1.0 INTRODUCTION

Passarella & Associates, Inc. (PAI) conducted a protected species survey on River Hall RPD (Project). The survey was conducted to meet the requirements of the Lee County Land Development Code (LDC) Chapter 10, Article III, Division 8 (Protection of Habitat) Standards.

The Project site totals 172.67± acres and is located in Sections 27, 35, and 36, Township 43 South, Range 26 East, Lee County (Figure 1). More specifically, the Project site is located within River Hall, which is located on the south side of State Road 80, approximately six miles east of Interstate 75. The surrounding land uses include single-family residences and undeveloped land to the north, Lehigh Acres to the south, Lee County Hickey's Creek Mitigation Park to the east, and the Portico residential community to the south and west.

The following information details the land uses, survey methodology, and survey results.


2.0 LAND USES AND VEGETATION ASSOCIATIONS

The vegetation associations for the Project were originally mapped by PAI in August 2003 for the overall River Hall development using 2002 Lee County rectified aerial photographs. Field work to update the Florida Land Use, Cover and Forms Classification System (FLUCFCS) mapping for the Project was conducted in August 2021 and March 2022. Groundtruthing to map the vegetative communities was conducted utilizing FLUCFCS Level III (Florida Department of Transportation 1999). Level IV FLUCFCS was utilized to denote disturbance. "E" codes were used to identify levels of exotic and invasive vegetation (e.g., Brazilian pepper (*Schinus terebinthifolia*)). AutoCAD Map 3D 2021 software was used to determine the acreage of each mapping area, produce summaries, and generate the FLUCFCS map. An aerial photograph of the property with FLUCFCS overlay is provided as Appendix A.

A total of nine vegetative associations and land uses (i.e., FLUCFCS codes) were identified within the Project site. Disturbed land occupies 148.56± acres or 86.0 percent of the site. Table 1 provides a breakdown of the FLUCFCS codes by acreage, followed by a brief description of each of the classifications.

Table 1. Existing Land Use and Cover Summary

FLUCFCS Code	Description	Acreage	Percent of Total
4159 E3	Pine, Disturbed (50-75% Exotics)	0.20	0.1
4279 E1	Live Oak, Disturbed (0-24% Exotics)	0.14	0.1
4279 E3	Live Oak, Disturbed (50-75% Exotics)	0.56	0.3
524	Man-Made Lakes	14.13	8.2
6219 E1	Cypress, Disturbed (0-24% Exotics)	2.21	1.3
6259 E2	Pine, Hydric, Disturbed (25-49% Exotics)	0.60	0.3
6309 E1	Mixed Wetland Forest, Disturbed (0-24% Exotics)	4.75	2.8

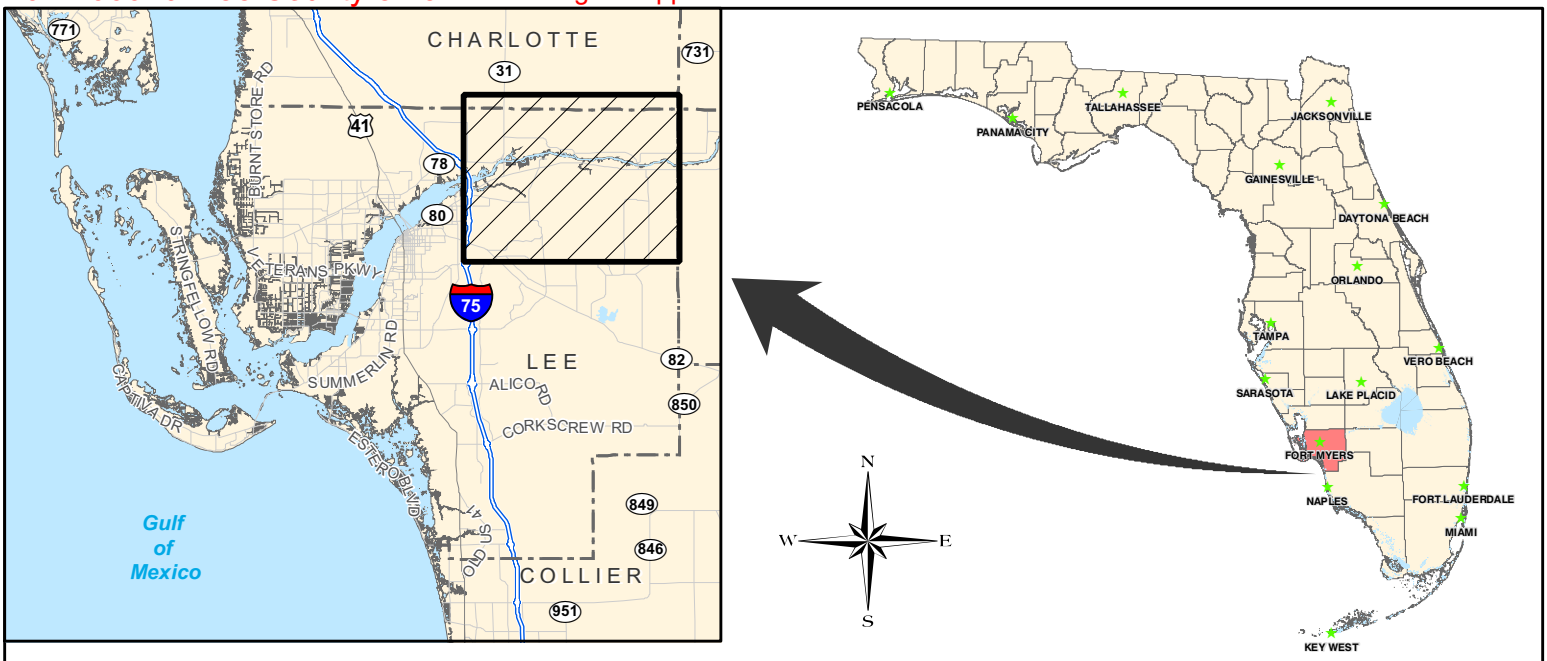

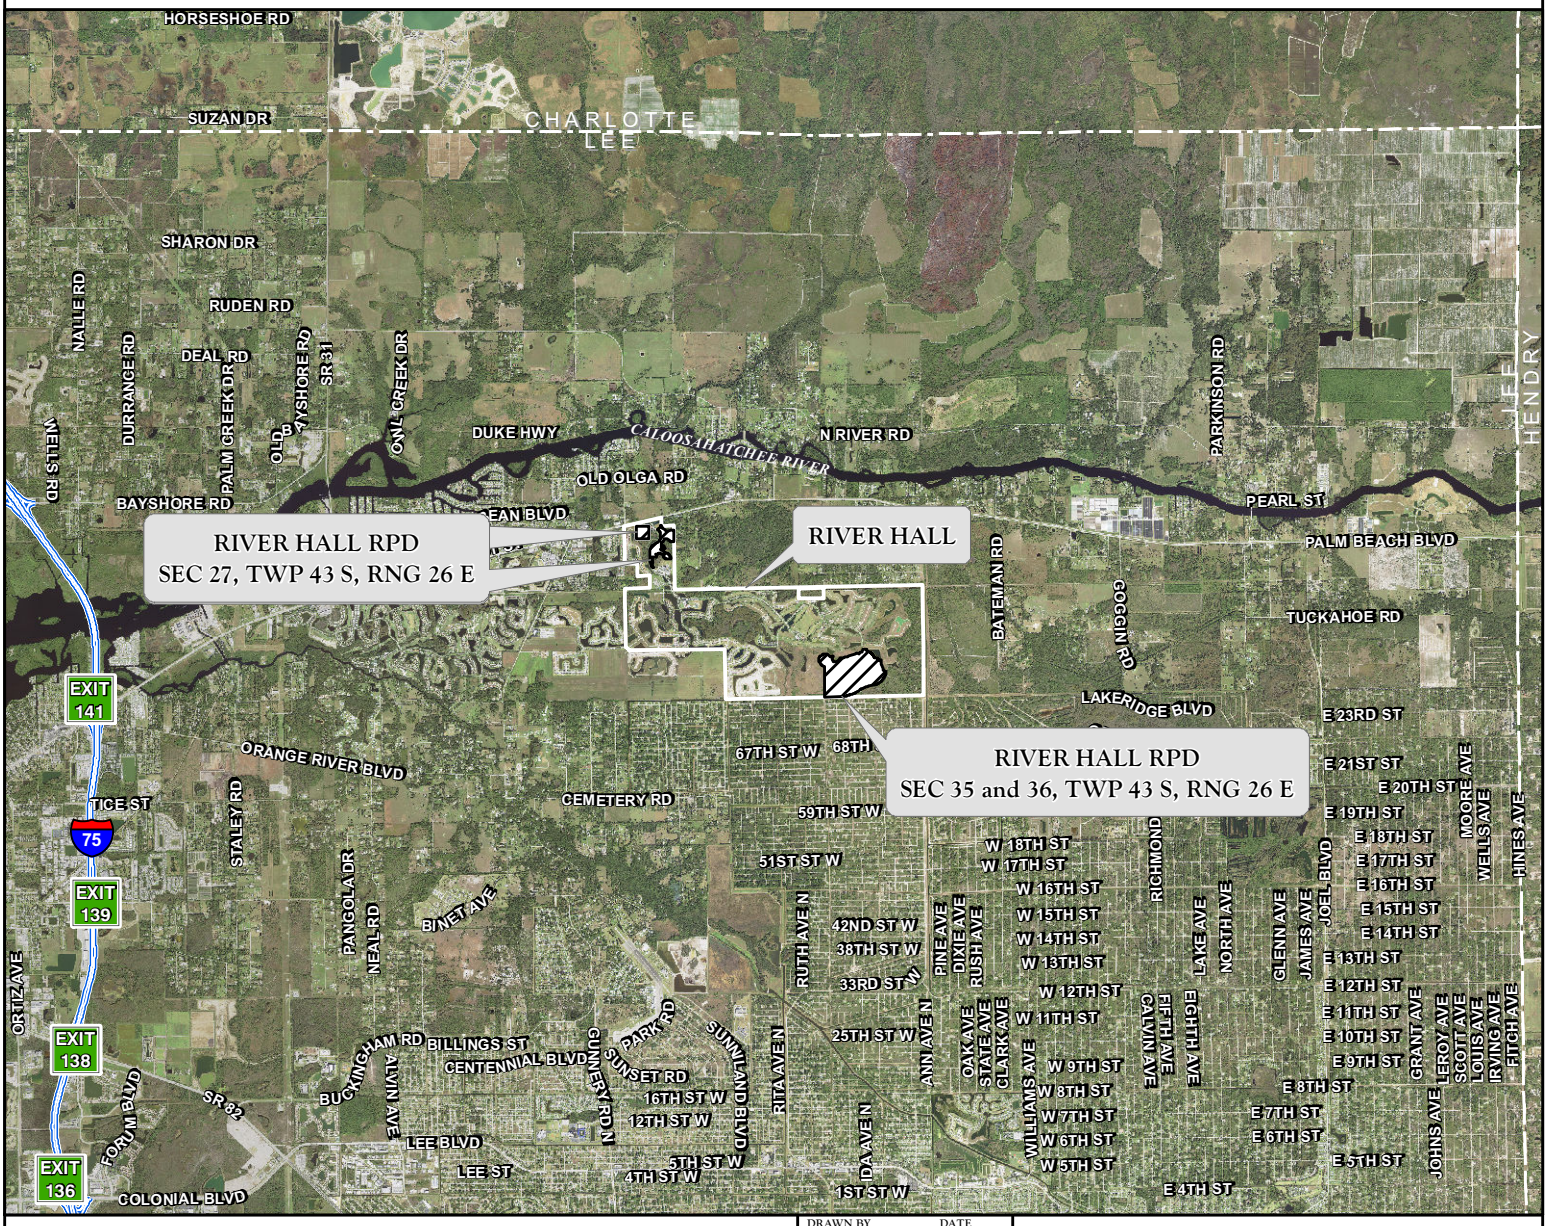


FIGURE 1. PROJECT LOCATION MAP
RIVER HALL RPD

DRAWN BY	DATE
P.F.	4/6/22
REVIEWED BY	DATE
J.S.	4/6/22
REVISED	DATE

PASSARELLA & ASSOCIATES INC
Consulting Ecologists

J:\2018\18GC2956\GIS\2022\PSS\FIGURES\FIGURE_1_PROJECT_LOCATION_MAP.MXD - 4/25/2022 @ 12:09:26 PM

Table 1. (Continued)

FLUCFCS Code	Description	Acreage	Percent of Total
6309 E2	Mixed Wetland Forest, Disturbed (25-49% Exotics)	1.52	0.9
740	Disturbed Land	148.56	86.0
Total		**172.67**	**100.0**

Pine, Disturbed (50-75% Exotics) (FLUCFCS Code 4159 E3)
This habitat type occupies 0.20± acre or 0.1 percent of the Project site. The canopy is comprised of slash pine (*Pinus elliottii*) and scattered cabbage palm (*Sabal palmetto*). The sub-canopy contains cabbage palm, Brazilian pepper, wax myrtle (*Morella cerifera*), saw palmetto (*Serenoa repens*), buckthorn (*Sideroxylon reclinatum* subsp. *reclinatum*), myrsine (*Myrsine cubana*), and scattered live oak (*Quercus virginiana*). The ground cover includes muscadine grapevine (*Vitis rotundifolia*), saw palmetto, Virginia creeper (*Parthenocissus quinquefolia*), poison ivy (*Toxicodendron radicans*), broomsedge (*Andropogon virginicus*), wild coffee (*Psychotria nervosa*), shortleaf wild coffee (*Psychotria tenuifolia*), myrsine, wax myrtle, and caesarweed (*Urena lobata*).

Live Oak, Disturbed (0-24% Exotics) (FLUCFCS Code 4279 E1)
This habitat type occupies 0.14± acre or 0.1 percent of the Project site. The canopy is comprised of live oak and scattered cabbage palm. The sub-canopy contains live oak, saw palmetto, myrsine, wild coffee, swamp bay (*Persea palustris*), shrub verbena (*Lantana strigocamara*), Brazilian pepper, Javanese bishopwood (*Bischofia javanica*), and scattered laurel oak (*Quercus laurifolia*). The ground cover includes saw palmetto, muscadine grapevine, shrub verbena, Virginia creeper, poison ivy, peppervine (*Nekemias arborea*), and caesarweed.

Live Oak, Disturbed (50-75% Exotics) (FLUCFCS Code 4279 E3)
This habitat type occupies 0.56± acre or 0.3 percent of the Project site. The vegetative composition is similar to FLUCFCS Code 4279 E1, except with 50-75 percent coverage by exotic vegetation such as Brazilian pepper, caesarweed, shrub verbena, and Javanese bishopwood.

Man-Made Lakes (FLUCFCS Code 524)
This land use occupies 14.13± acres or 8.2 percent of the property and consists of excavated lakes. The sub-canopy contains Carolina willow (*Salix caroliniana*) along the edges. The ground cover includes torpedograss (*Panicum repens*), cattail (*Typha* sp.), dog fennel (*Eupatorium capillifolium*), and spikerush (*Eleocharis cellulosa*).

Cypress, Disturbed (0-24% Exotics) (FLUCFCS Code 6219 E1)
This habitat type occupies 2.21± acres or 1.3 percent of the Project site. The canopy is dominated by bald cypress (*Taxodium distichum*) but also includes scattered laurel oak and cabbage palm. The sub-canopy is mostly open with scattered pop ash (*Fraxinus caroliniana*), cabbage palm, and Brazilian pepper. The ground cover is mostly open but includes swamp fern (*Telmatoblechnum serrulatum*), false nettle (*Boehmeria cylindrica*), Asiatic pennywort (*Centella asiatica*), red ludwigia (*Ludwigia repens*), poison ivy, chain fern (*Woodwardia virginica*), swamp lily (*Crinum americanum*), and millet beaksedge (*Rhynchospora miliacea*).

Pine, Hydric, Disturbed (25-49% Exotics) (FLUCFCS Code 6259 E2)
This habitat type occupies 0.60± acre or 0.3 percent of the Project site. The canopy is comprised of mostly slash pine with scattered cabbage palm. The sub-canopy includes slash pine, cabbage palm, myrsine, wax myrtle, and Brazilian pepper, with scattered saw palmetto, laurel oak, and red maple (*Acer rubrum*). The ground cover includes swamp fern, saw palmetto, poison ivy, wild coffee, muscadine grapevine, and millet beaksedge.

Mixed Wetland Forest, Disturbed (0-24% Exotics) (FLUCFCS Code 6309 E1)
This habitat type occupies 4.75± acres or 2.8 percent of the Project site. The canopy is comprised of bald cypress, laurel oak, slash pine, and cabbage palm. The sub-canopy includes bald cypress, cabbage palm, swamp bay, myrsine, wax myrtle, saltbush (*Baccharis halimifolia*), and wild coffee, with scattered red maple, Javanese bishopwood, Java plum (*Syzygium cumini*), and Brazilian pepper. The ground cover includes swamp fern, Asiatic pennywort, red ludwigia, saw greenbrier (*Smilax bona-nox*), climbing hempvine (*Mikania scandens*), poison ivy, myrsine, wild coffee, shortleaf wild coffee, wax myrtle, muscadine grapevine, shield fern (*Thelypteris* sp.), beaksedge (*Rhynchospora* spp.), and low panicum (*Dichanthelium* spp.).

Mixed Wetland Forest, Disturbed (25-49% Exotics) (FLUCFCS Code 6309 E2)
This habitat type occupies 1.52± acre or 0.9 percent of the Project site. The vegetative composition is similar to FLUCFCS Code 6309 E1, except with 25-49 percent coverage by exotic vegetation such as Brazilian pepper, Java plum, and Javanese bishopwood.

Disturbed Land (FLUCFCS Code 740)
This land use occupies 148.56± acres or 86.0 percent of the property. The canopy is variable but may include scattered cabbage palm and live oak. The sub-canopy may contain scattered saltbush, Brazilian pepper, slash pine, earleaf acacia (*Acacia auriculiformis*), cabbage palm, myrsine, hog plum (*Ximenia americana*), red cedar (*Juniperus virginiana*), winged sumac (*Rhus copallinum*), and wax myrtle. The ground cover includes common ragweed (*Ambrosia artemisiifolia*), bushy bluestem (*Andropogon glomeratus*), caesarweed, knotroot foxtail (*Setaria parviflora*), spermacoce (*Spermacoce* sp.), primrose willow (*Ludwigia octovalvis*), Guinea grass (*Panicum maximum*), limpograss (*Hemarthria altissima*), thalia lovegrass (*Eragrostis atrovirens*), St. Augustine grass (*Stenotaphrum secundatum*), cogongrass (*Imperata cylindrica*), torpedograss, and beggar-ticks (*Bidens alba*).

3.0 METHODOLOGY AND DISCUSSION

Surveys for Lee County protected species are based on the presence of specific vegetation associations and habitat types, as outlined in the LDC. The frequency of transects performed in these habitats was designed to meet the 80 percent minimum coverage requirement, per the LDC. Table 2 outlines those protected species that may inhabit or utilize a particular vegetation association and land cover type.

Table 2. Potential Lee County Protected Species by Habitat Type

FLUCFCS Code	Description	Potential Protected Species
4159 E3*	Pine, Disturbed (50-75% Exotics)	Eastern indigo snake (*Drymarchon corais couperi*)
		Gopher frog (*Lithobates capito*)
		Gopher tortoise (*Gopherus polyphemus*)
		Red-cockaded woodpecker (*Picoides borealis*)
		Southeastern American kestrel (*Falco sparverius paulus*)
		Big Cypress fox squirrel (*Sciurus niger avicennia*)
		Florida black bear (*Ursus americanus floridanus*)
		Florida panther (*Puma concolor coryi*)
		Beautiful pawpaw (*Asimina pulchella*)
		Fakahatchee burmannia (*Burmannia flava*)
		Florida coontie (*Zamia integrifolia*
		Satinleaf (*Chrysophyllum oliviforme*)
4279 E1 4279 E3	Live Oak, Disturbed (0-75% Exotics)	Eastern indigo snake (*Drymarchon corais couperi*)
		Gopher tortoise (*Gopherus polyphemus*)
		Florida black bear (*Ursus americanus floridanus*)
		Florida panther (*Puma concolor coryi*)
		Hand adder's tongue fern (*Ophioglossum palmatum*)
		Simpson's stopper (*Myrcianthes fragrans*)
		Twisted air plant (*Tillandsia flexuosa*)
524	Man-Made Lakes	American alligator (*Alligator mississippiensis*)
		Everglade snail kite (*Rostrhamus sociabilis plumbeus*)
		Limpkin (*Aramus guarauna*)
		Little blue heron (*Egretta caerulea*)
		Reddish egret (*Egretta rufescens*)
		Roseate spoonbill (*Ajaia ajaja*)
		Snowy egret (*Egretta thula*)
		Tri-colored heron (*Egretta tricolor*)
		Everglades mink (*Mustela vison evergladensis*)
6219 E1	Cypress, Disturbed (0-24% Exotics)	American alligator (*Alligator mississippiensis*)
		Limpkin (*Aramus guarauna*)
		Little blue heron (*Egretta caerulea*)
		Snowy egret (*Egretta thula*)
		Tri-colored heron (*Egretta tricolor*)
		Wood stork (*Mycteria americana*)
		Florida black bear (*Ursus americanus floridanus*)
		Florida panther (*Puma concolor coryi*)
6259 E2	Pine, Hydric, Disturbed (25-49% Exotics)	Little blue heron (*Egretta caerulea*
		Snowy egret (*Egretta thula*)
		Tri-colored heron (*Egretta tricolor*)

Table 2. (Continued)

FLUCFCS Code	Description	Potential Protected Species
6309 E1 6309 E2	Mixed Wetland Forest, Disturbed (0-49% Exotics)	American alligator (*Alligator mississippiensis*)
		Gopher frog (*Lithobates capito*)
		Limpkin (*Aramus guarauna*)
		Little blue heron (*Egretta caerulea*)
		Snowy egret (*Egretta thula*)
		Tri-colored heron (*Egretta tricolor*)
		Wood stork (*Mycteria americana*)
		Everglades mink (*Mustela vison evergladensis*)
		Florida black bear (*Ursus americanus floridanus*)
		Florida panther (*Puma concolor coryi*)
740*	Disturbed Land	Eastern indigo snake (*Drymarchon corais couperi*)
		Gopher tortoise (*Gopherus polyphemus*)
		Crested caracara (*Caracara cheriway*)
		Florida burrowing owl (*Athene cunicularia floridana*)
		Florida sandhill crane (*Grus canadensis pratensis*)
		Southeastern American kestrel (*Falco sparverius paulus*)
		Florida panther (*Puma concolor coryi*)

*Habitat surveyed for the species noted, although not required per the LDC.

PAI conducted the protected species survey on August 24 and 25, 2021 and March 25, 2022. Weather conditions during the August 2021 survey period included temperatures in the upper 70s to low 90s, cloud cover ranging from zero to 60 percent, and east winds from zero to five miles per hour. Weather conditions during the March 2022 survey period included temperatures in the low 70s to low 80s, cloud cover ranging from 0 to 40 percent, and north winds from five to fifteen miles per hour. The survey utilized linear belt and meandering pedestrian transects per the WilsonMiller, Inc. methodology.

Visibility on the surveyed habitats varied due to the density of vegetation. A summary of the limits of visibility, total length of transects walked, and percent coverage by habitat type is provided in Table 3. An aerial with the FLUCFCS overlay and approximate locations of walked transects is provided as Appendix B.

Table 3. Summary of Habitat Coverage

FLUCFCS Code	Description	Total Area (Acres)	Average Visibility (Feet)*	Percent Coverage	Transect Length (Feet)
4159 E3	Pine, Disturbed (50-75% Exotics)	0.20	40	80	87
4279 E1	Live Oak, Disturbed (0-24% Exotics)	0.14	30	80	81
4279 E3	Live Oak, Disturbed (50-75% Exotics)	0.56	30	80	325

Table 3. (Continued)

FLUCFCS Code	Description	Total Area (Acres)	Average Visibility (Feet)*	Percent Coverage	Transect Length (Feet)
524	Man-Made Lake**	14.13	50	80	4,924
6219 E1	Cypress, Disturbed (0-24% Exotics)	2.21	40	80	963
6259 E2	Pine, Hydric, Disturbed (25-49% Exotics)	0.60	40	80	261
6309 E1	Mixed Wetland Forest (0-24% Exotics)	4.75	40	80	2,069
6309 E2	Mixed Wetland Forest (25-49% Exotics)	1.52	40	80	662
740	Disturbed Land	148.56	60	80	43,142

*Average visibility to each side of transect.
**Surveyed from the shoreline.

4.0 SURVEY RESULTS

A total of 57 gopher tortoise (*Gopherus polyphemus*) burrows, one Florida burrowing owl (*Athene cunicularia floridana*) burrow, and two hand ferns (*Ophioglossum palmatum*) were observed on the Project during the protected species surveys. The gopher tortoise and Florida burrowing owl are listed as threatened by the Florida Fish and Wildlife Conservation Commission (FWCC) (2021). The hand fern is listed as endangered by the Florida Department of Agriculture and Consumer Services (FDACS) under rule 5B-40.0055 of the Regulated Plant Index. The locations of the gopher tortoise burrows, Florida burrowing owl burrows, and hand ferns observed are depicted on Appendix B.

5.0 ABUNDANCE OF PROTECTED SPECIES OBSERVED

Density calculations are provided for each Lee County protected species documented within each habitat type. Separate calculations will be provided if more than one of the same protected species is observed within different habitat types. Please note that density estimates for wildlife species are only provided for Lee County protected species.

The Lee County protected species abundance calculations are provided in Table 4, while Table 5 summarizes the protected species survey findings.

Table 4. Lee County Protected Species Abundance Calculations

Protected Species Density = $\{n\ (C)/[L\ (W_1+W_2)]\}\ (43{,}560\ ft^2/ac)$

Where n = number of individuals observed or active plus inactive gopher tortoise burrows
L = length of transect
W_1 = distance of visibility to the right of transect
W_2 = distance of visibility to the left of transect
C = gopher tortoise conversion factor (0.5)*

*Used for gopher tortoise calculation only

Gopher Tortoise (Burrow)

FLUCFCS Code 740
= {57 GT (0.5) / [43,142 ft (60 ft + 60 ft)]} (43,560 ft^2/ac)
= {28.5 GT/5,177,040 ft^2} (43,560 ft^2/ac)
= {5.5 x 10^{-6} GT/ft^2} (43,560 ft^2/ac)
= 0.24 gopher tortoise / acre

Florida Burrowing Owl (Burrow)

FLUCFCS Code 740
= {1 BO / [43,142 ft (60 ft + 60 ft)]} (43,560 ft^2/ac)
= {1 BO/5,177,040 ft^2} (43,560 ft^2/ac)
= {1.9 x 10^{-7} BO/ft^2} (43,560 ft^2/ac)
= 0.008 Florida burrowing owl burrows / acre

Hand Fern (OPH PAL)

FLUCFCS Code 6219 E1
= {2 OPH PAL / [963 ft (40 ft + 40 ft)]} (43,560 ft^2/ac)
= {2 OPH PAL /77,040 ft^2} (43,560 ft^2/ac)
= {2.6 x 10^{-5} OPH PAL/ft^2} (43,560 ft^2/ac)
= 1.13 hand fern / acre

Table 5. Lee County Protected Species Survey Summary

Protected Species	FLUCFCS Code/Area	Percent Area Surveyed	Present	Absent	Density (Per Acre)
Amphibians					
Gopher frog (*Lithobates capito*)	740	80		X	
	6309 E1	80		X	
	6309 E2	80		X	

Table 5. (Continued)

Protected Species	FLUCFCS Code/Area	Percent Area Surveyed	Present	Absent	Density (Per Acre)
Reptiles					
American alligator (*Alligator mississippiensis*)	524	80		X	
	6219 E1	80		X	
	6309 E1	80		X	
	6309 E2	80		X	
Eastern indigo snake (*Drymarchon corais couperi*)	4159 E3	80		X	
	4279 E1	80		X	
	4279 E3	80		X	
	740	80		X	
Gopher tortoise (burrows) (*Gopherus polyphemus*)	4159 E3	80		X	
	4279 E1	90		X	
	4279 E3	80		X	
	740	80	X		0.24
Birds					
Crested caracara (*Caracara cheriway*)	740	80		X	
Everglade snail kite (*Rostrhamus sociabilis plumbeus*)	524	80		X	
Florida burrowing owl (burrows) (*Athene cunicularia floridana*)	740	80	X		0.008
Florida sandhill crane (*Grus canadensis pratensis*)	740	80		X	
Limpkin (*Aramus guarauna*)	524	80		X	
	6219 E1	80		X	
	6309 E1	80		X	
	6309 E2	80		X	
Little blue heron (*Egretta caerulea*)	524	80		X	
	6219 E1	80		X	
	6259 E2	80		X	
	6309 E1	80		X	
	6309 E2	80		X	
Reddish egret (*Egretta rufescens*)	524	80		X	
Red-cockaded woodpecker (*Picoides borealis*)	4159 E3	80		X	
Roseate spoonbill (*Ajaia ajaja*)	524	80		X	

Table 5. (Continued)

Protected Species	FLUCFCS Code/Area	Percent Area Surveyed	Present	Absent	Density (Per Acre)
Birds (Continued)					
Southeastern American kestrel (*Falco sparverius paulus*)	4159 E3	80		X	
	740	80		X	
Snowy egret (*Egretta thula*)	524	80		X	
	6219 E1	80		X	
	6259 E2	80		X	
	6309 E1	80		X	
	6309 E2	80		X	
Tri-colored heron (*Egretta tricolor*)	524	80		X	
	6219 E1	80		X	
	6259 E2	80		X	
	6309 E1	80		X	
	6309 E2	80		X	
Wood Stork (*Mycteria americana*)	6219 E1	80		X	
	6309 E1	80		X	
	6309 E2	80		X	
Mammals					
Big Cypress fox squirrel (*Sciurus niger avicennia*)	4159 E3	80		X	
Everglades mink (*Mustela vison evergladensis*)	524	80		X	
	6309 E1	80		X	
	6309 E2	80		X	
Florida black bear (*Ursus americanus floridanus*)	4159 E3	80		X	
	4279 E1	80		X	
	4279 E3	80		X	
	6219 E1	80		X	
	6309 E1	80		X	
	6309 E2	80		X	
Florida panther (*Puma concolor coryi*)	4159 E3	80		X	
	4279 E1	80		X	
	4279 E3	80		X	
	6219 E1	80		X	
	6309 E1	80		X	
	6309 E2	80		X	
	740	80		X	

Table 5. (Continued)

Protected Species	FLUCFCS Code/Area	Percent Area Surveyed	Present	Absent	Density (Per Acre)
Plants					
Beautiful pawpaw (*Asimina pulchella*)	4159 E3	80		X	
Fakahatchee burmannia (*Burmannia flava*)	4159 E3	80		X	
Florida coontie (*Zamia integrifolia*)	4159 E3	80		X	
Hand adder's tongue fern (*Ophioglossum palmatum*)	4279 E1	80		X	
	4279 E3	80		X	
	6219 E1	80	X		1.13
Satinleaf (*Chrysophyllum oliviforme*)	4159 E3	80		X	
Simpson's stopper (*Myrcianthes fragrans*)	4279 E1	80		X	
	4279 E3	80		X	
Twisted air plant (*Tillandsia flexuosa*)	4279 E1	80		X	
	4279 E3	80		X	

6.0 MANAGEMENT ACTIVITIES

A management plan will be prepared to address the protected species documented on the Project. The management plan will be submitted to the County as part of the development order review process. FWCC Gopher Tortoise Incidental Take Permit (ITP) No. LEE-58 was issued for the overall River Hall project on September 6, 2000. Prior to initiating construction activities on the Project, the applicant will relocate gopher tortoises to the designated on-site preserve in accordance with the ITP. The details of ITP No. LEE-58 and gopher tortoise relocation activities will be incorporated into the protected species management plan, accordingly.


7.0 REFERENCES

Florida Department of Transportation. 1999. Florida Land Use, Cover and Forms Classification System. Procedure No. 550-010-001-a. Third Edition.

Florida Fish and Wildlife Conservation Commission. 2021. Florida's Endangered Species, Threatened Species and Species of Special Concern. Official Lists. Florida Fish and Wildlife Conservation Commission. Tallahassee, Florida.

APPENDIX A

AERIAL WITH FLUCFCS AND WETLANDS MAP

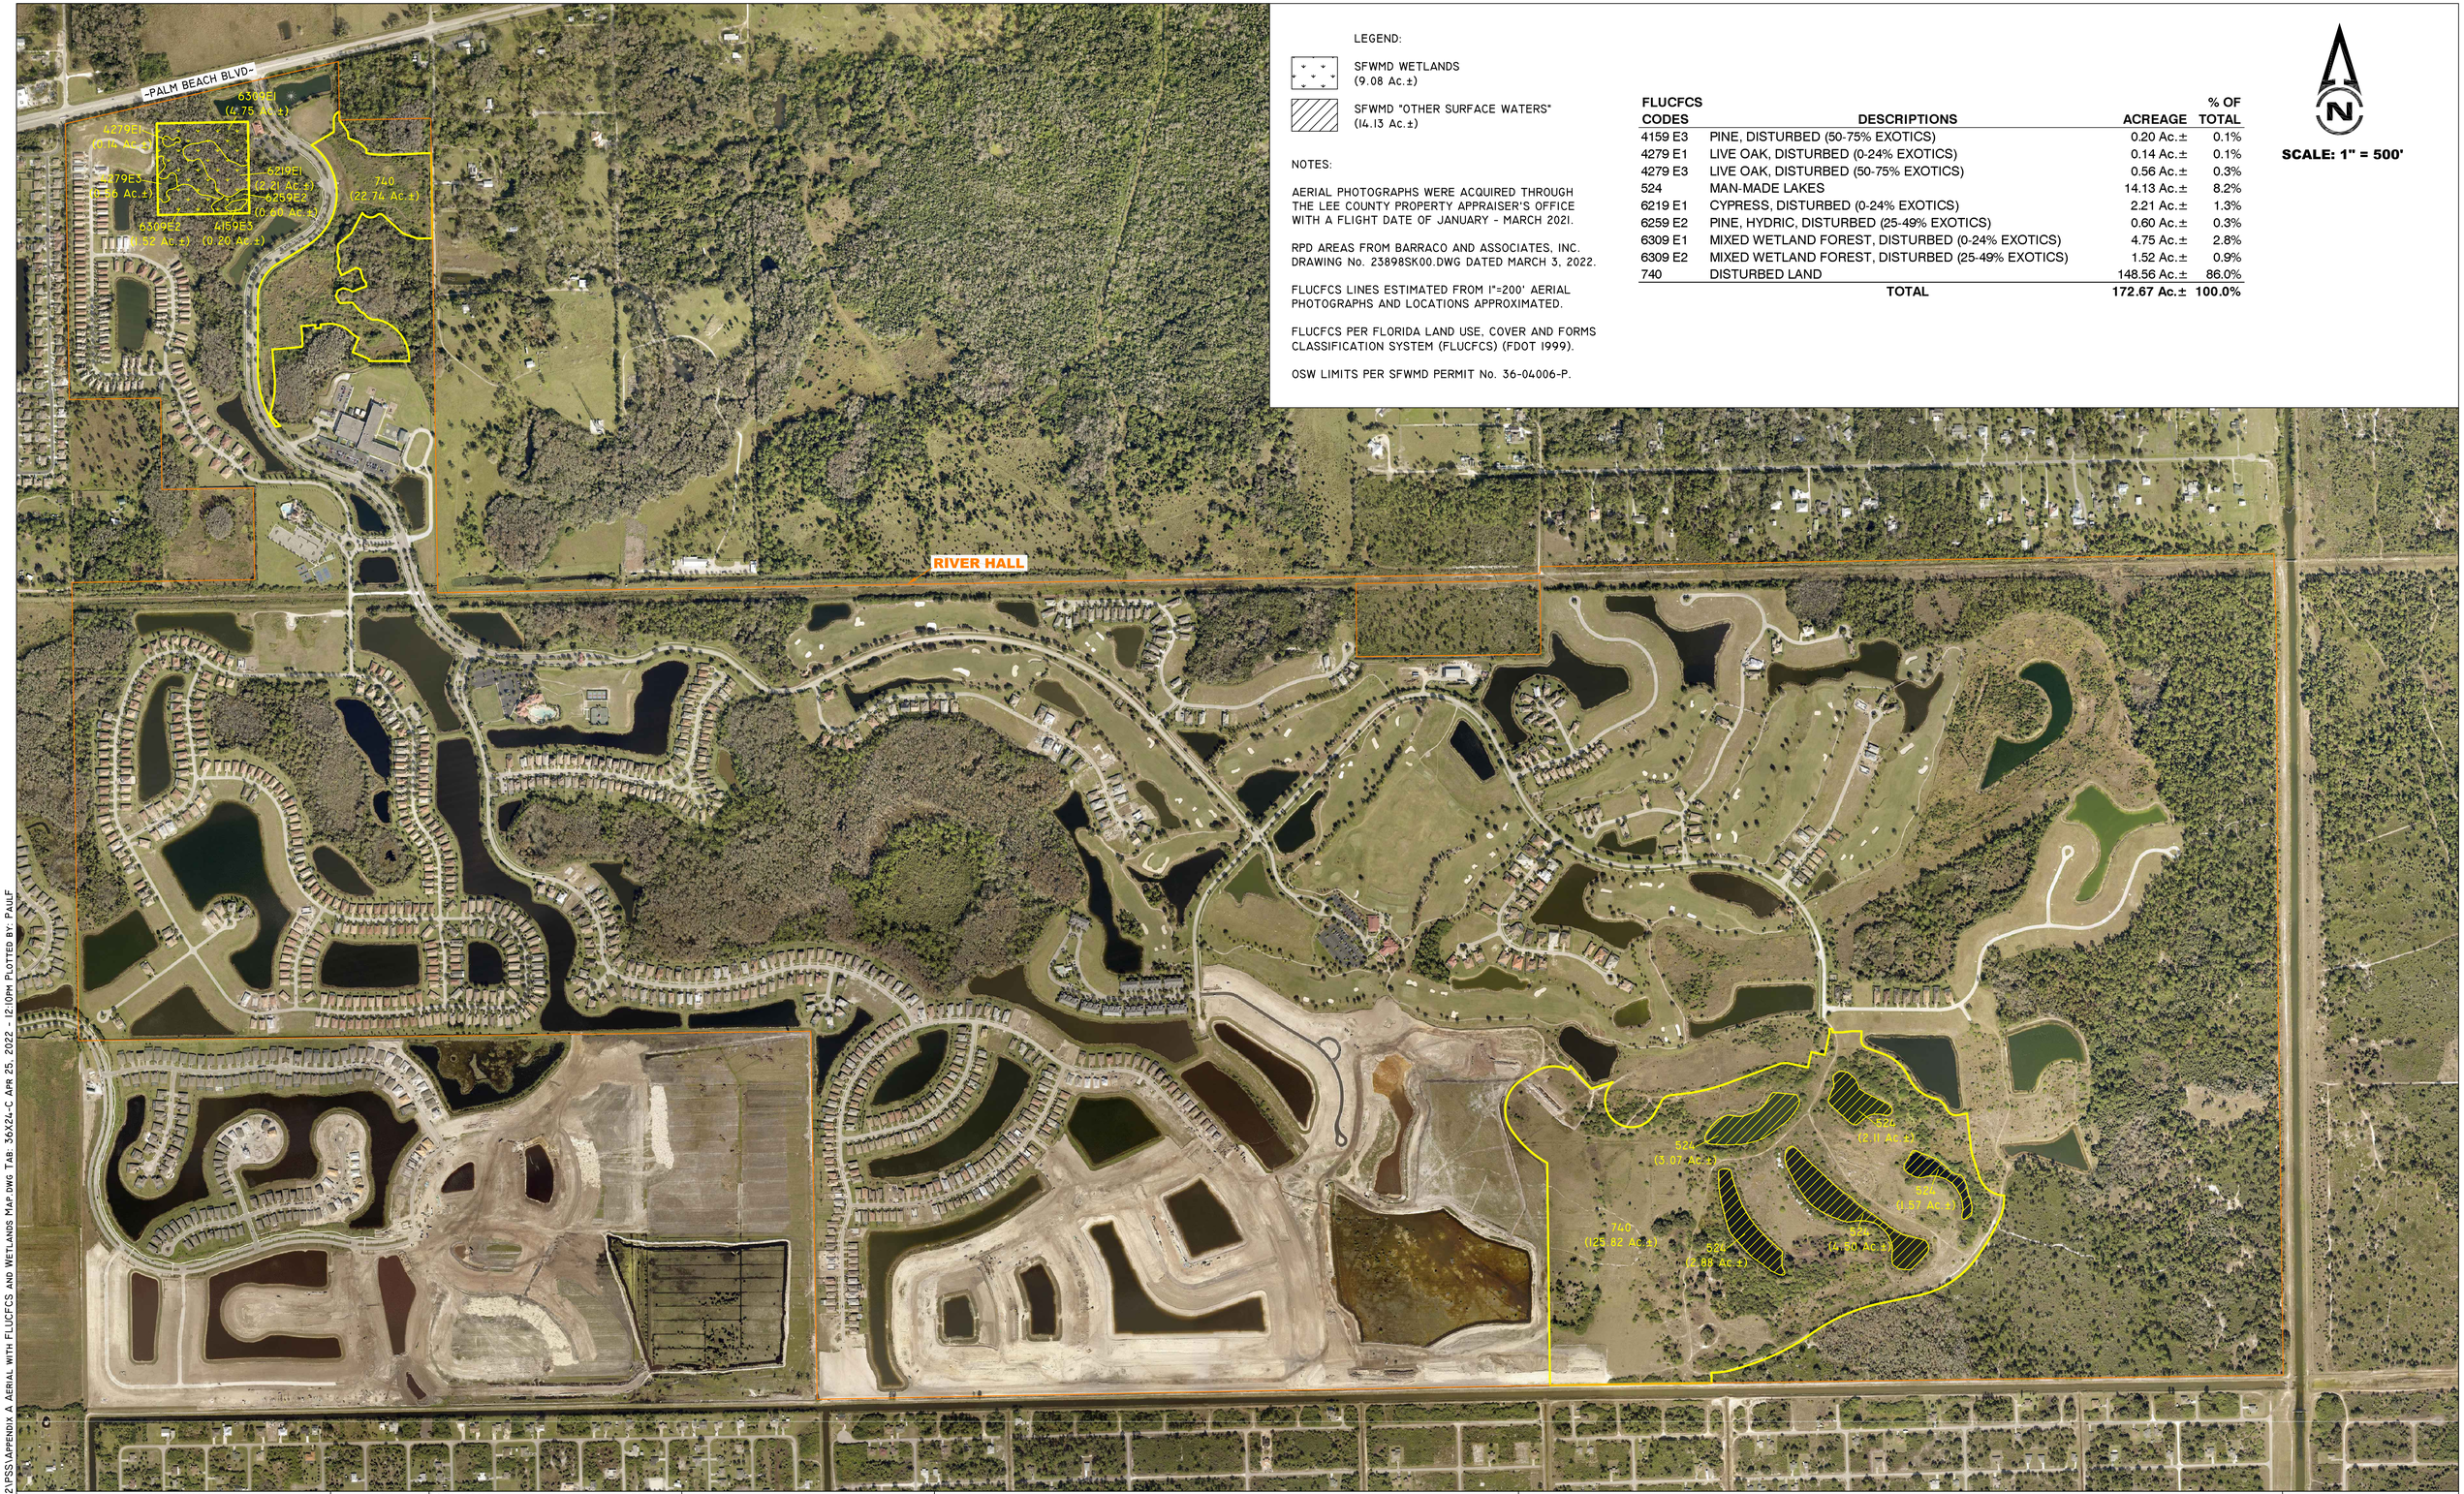

LEGEND:

SFWMD WETLANDS
(9.08 Ac.±)

SFWMD "OTHER SURFACE WATERS"
(14.13 Ac.±)

NOTES:

AERIAL PHOTOGRAPHS WERE ACQUIRED THROUGH THE LEE COUNTY PROPERTY APPRAISER'S OFFICE WITH A FLIGHT DATE OF JANUARY - MARCH 2021.

RPD AREAS FROM BARRACO AND ASSOCIATES, INC. DRAWING No. 23898SK00.DWG DATED MARCH 3, 2022.

FLUCFCS LINES ESTIMATED FROM 1"=200' AERIAL PHOTOGRAPHS AND LOCATIONS APPROXIMATED.

FLUCFCS PER FLORIDA LAND USE, COVER AND FORMS CLASSIFICATION SYSTEM (FLUCFCS) (FDOT 1999).

OSW LIMITS PER SFWMD PERMIT No. 36-04006-P.

FLUCFCS CODES	DESCRIPTIONS	ACREAGE	% OF TOTAL
4159 E3	PINE, DISTURBED (50-75% EXOTICS)	0.20 Ac.±	0.1%
4279 E1	LIVE OAK, DISTURBED (0-24% EXOTICS)	0.14 Ac.±	0.1%
4279 E3	LIVE OAK, DISTURBED (50-75% EXOTICS)	0.56 Ac.±	0.3%
524	MAN-MADE LAKES	14.13 Ac.±	8.2%
6219 E1	CYPRESS, DISTURBED (0-24% EXOTICS)	2.21 Ac.±	1.3%
6259 E2	PINE, HYDRIC, DISTURBED (25-49% EXOTICS)	0.60 Ac.±	0.3%
6309 E1	MIXED WETLAND FOREST, DISTURBED (0-24% EXOTICS)	4.75 Ac.±	2.8%
6309 E2	MIXED WETLAND FOREST, DISTURBED (25-49% EXOTICS)	1.52 Ac.±	0.9%
740	DISTURBED LAND	148.56 Ac.±	86.0%
	TOTAL	**172.67 Ac.±**	**100.0%**

N

SCALE: 1" = 500'

J:\2018\18GPC2956\2022\PSS\APPENDIX A AERIAL WITH FLUCFCS AND WETLANDS MAP.DWG TAB: 36X24-C APR 25, 2022 - 12:10PM PLOTTED BY: PAULF

REVISIONS	DATE

		DATE
DRAWN BY	P.F.	4/6/22
DESIGNED BY	J.S.	4/6/22
REVIEWED BY	S.J.	4/6/22

13620 Metropolis Avenue
Suite 200
Ft. Myers, FL 33912
Phone (239) 274-0067
Fax (239) 274-0069

PASSARELLA & ASSOCIATES INC
Consulting Ecologists

RIVER HALL RPD


AERIAL WITH FLUCFCS AND WETLANDS MAP


DRAWING No. 18GPC2956

SHEET No. APPENDIX A

APPENDIX B

AERIAL WITH FLUCFCS, SURVEY TRANSECTS, AND PROTECTED SPECIES LOCATIONS MAP

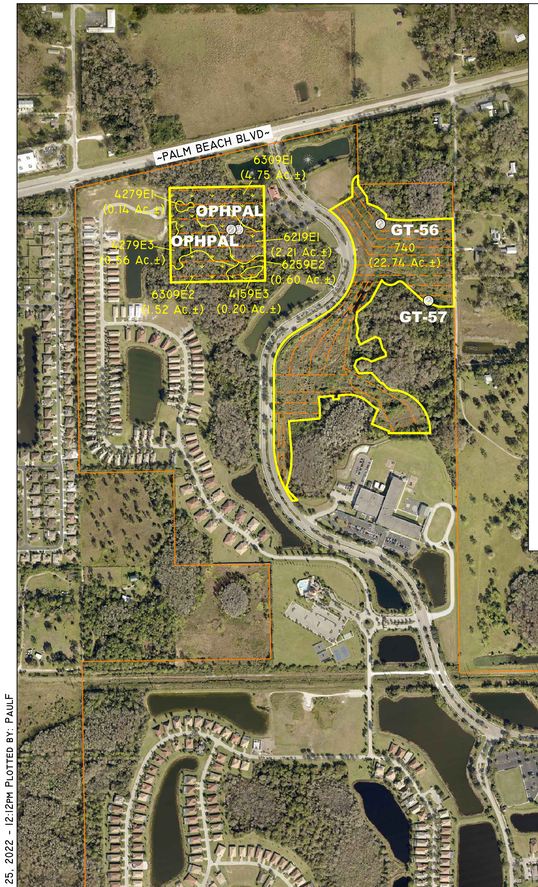

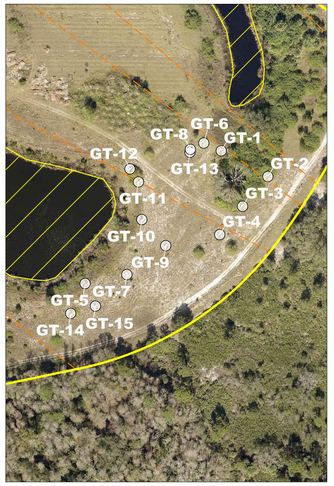

INSET 1
SCALE: 1" = 150'



INSET 2
SCALE: 1" = 150'

SCALE: 1" = 500'

LEGEND:

- SFWMD WETLANDS (9.08 Ac.±)
- SFWMD "OTHER SURFACE WATERS" (14.13 Ac.±)
- APPROXIMATE LOCATION OF SURVEY TRANSECTS
- **BO-1** BURROWING OWL BURROW
- **GT-57** GOPHER TORTOISE BURROW (TYP.)
- **OPH PAL** HAND FERN

FLUCFCS CODES	DESCRIPTIONS	ACREAGE	% OF TOTAL
4159 E3	PINE, DISTURBED (50-75% EXOTICS)	0.20 Ac.±	0.1%
4279 E1	LIVE OAK, DISTURBED (0-24% EXOTICS)	0.14 Ac.±	0.1%
4279 E3	LIVE OAK, DISTURBED (50-75% EXOTICS)	0.56 Ac.±	0.3%
524	MAN-MADE LAKES	14.13 Ac.±	8.2%
6219 E1	CYPRESS, DISTURBED (0-24% EXOTICS)	2.21 Ac.±	1.3%
6259 E2	PINE, HYDRIC, DISTURBED (25-49% EXOTICS)	0.60 Ac.±	0.3%
6309 E1	MIXED WETLAND FOREST, DISTURBED (0-24% EXOTICS)	4.75 Ac.±	2.8%
6309 E2	MIXED WETLAND FOREST, DISTURBED (25-49% EXOTICS)	1.52 Ac.±	0.9%
740	DISTURBED LAND	148.56 Ac.±	86.0%
	TOTAL	**172.67 Ac.±**	**100.0%**

NOTES:

AERIAL PHOTOGRAPHS WERE ACQUIRED THROUGH THE LEE COUNTY PROPERTY APPRAISER'S OFFICE WITH A FLIGHT DATE OF JANUARY - MARCH 2021.

RPD AREAS FROM BARRACO AND ASSOCIATES, INC. DRAWING No. 23898SK00.DWG DATED MARCH 3, 2022.

FLUCFCS LINES ESTIMATED FROM 1"=200' AERIAL PHOTOGRAPHS AND LOCATIONS APPROXIMATED.

FLUCFCS PER FLORIDA LAND USE, COVER AND FORMS CLASSIFICATION SYSTEM (FLUCFCS) (FDOT 1999).

OSW LIMITS PER SFWMD PERMIT No. 36-04006-P.



J:\2018\18gpc2956\2022\PDS\APPENDIX B AERIAL WITH FLUCFCS WETLANDS SURVEY TRANSECTS AND PROTECTED SPECIES LOCATIONS.DWG TAB: 36X24-C APR 25, 2022 - 12:12PM PLOTTED BY: PAULF

REVISIONS	DATE

DRAWN BY	P.F.
DATE	4/6/22
DESIGNED BY	J.S.
DATE	4/6/22
REVIEWED BY	S.J.
DATE	4/6/22

13620 Metropolis Avenue
Suite 200
Ft. Myers, FL 33912
Phone (239) 274-0067
Fax (239) 274-0069

PASSARELLA & ASSOCIATES INC
Consulting Ecologists

RIVER HALL RPD


AERIAL WITH FLUCFCS, WETLANDS, SURVEY TRANSECTS, AND PROTECTED SPECIES LOCATIONS

DRAWING No. 18GPC2956

SHEET No. APPENDIX B

DCI2022-00026 Lee County ePlan

Original Application Dated 05-04-2022

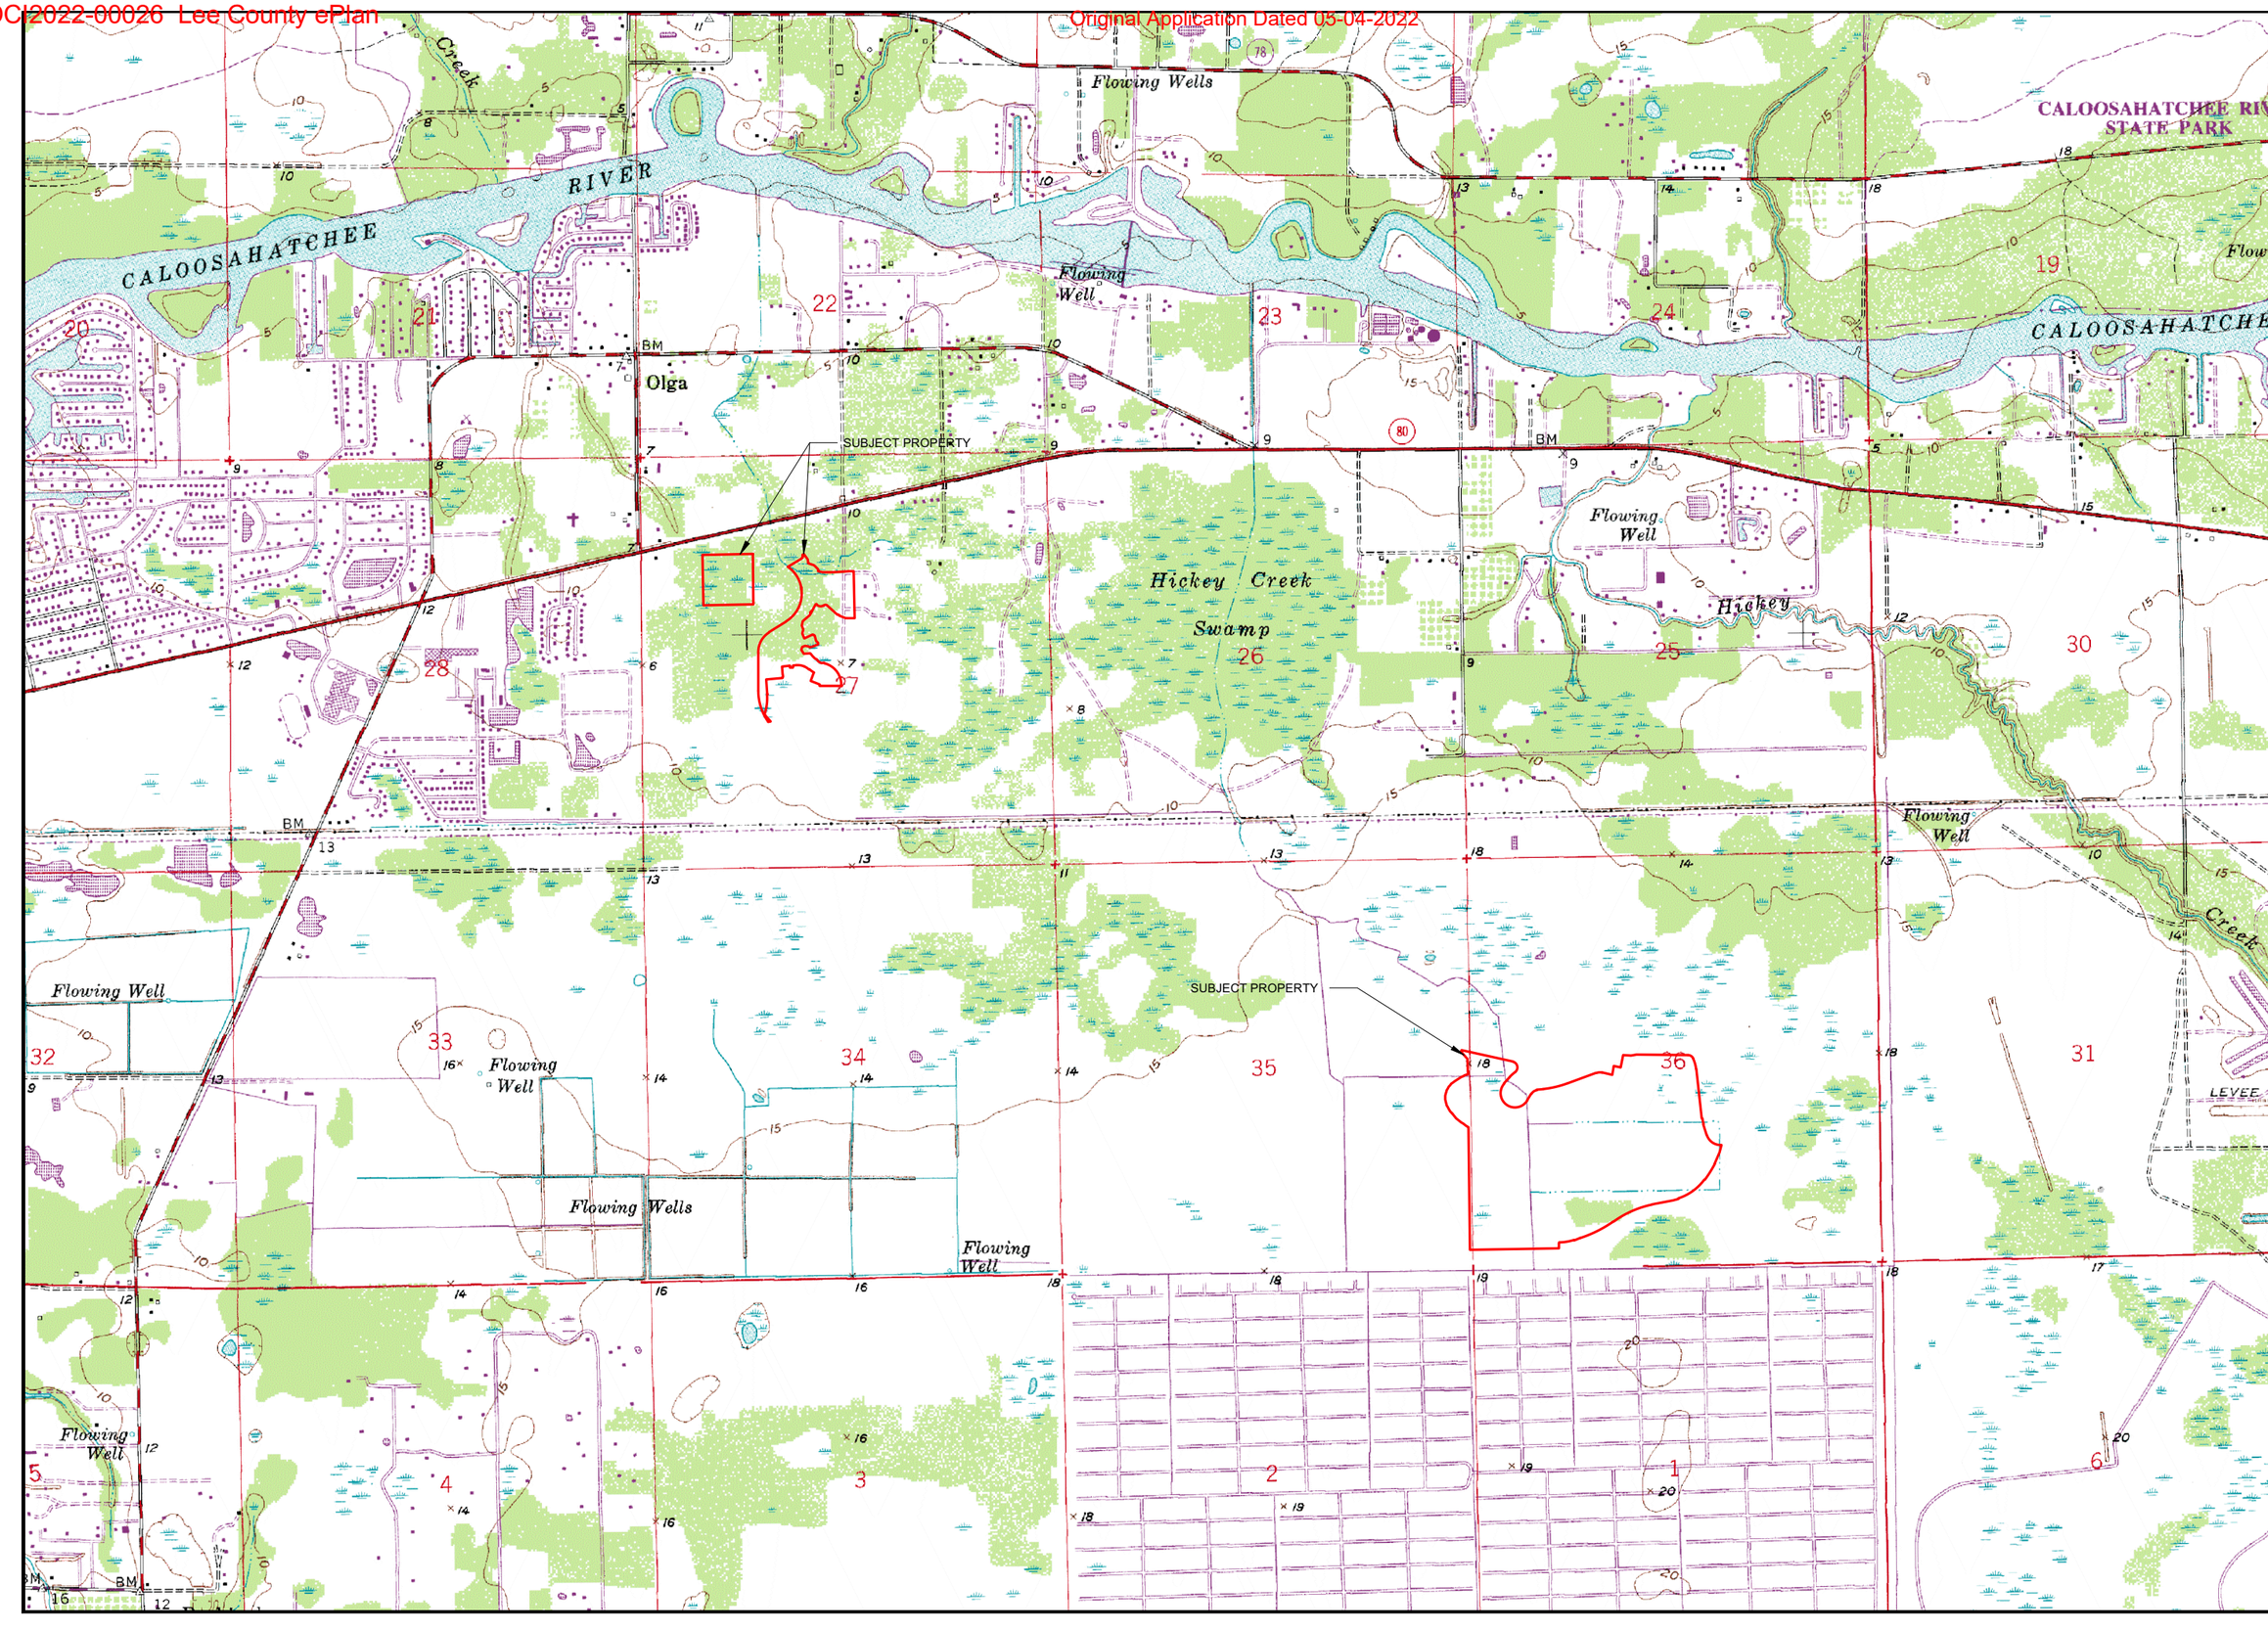

Barraco and Associates, Inc.
CIVIL ENGINEERING - LAND SURVEYING
LAND PLANNING
www.barraco.net
2271 McGREGOR BLVD., SUITE 100
POST OFFICE DRAWER 2800
FORT MYERS, FLORIDA 33902-2800
PHONE (239) 461-3170
FAX (239) 461-3169
FLORIDA CERTIFICATES OF AUTHORIZATION
ENGINEERING 7995 - SURVEYING LB-6940

PREPARED FOR

GREENPOINTE COMMUNITIES, LLC
7807 BAYMEADOWS ROAD E
SUITE 205
JACKSONVILLE, FL 32256

PHONE (904) 562-1358
FAX (904) 996-2481

PROJECT DESCRIPTION

RIVER HALL COUNTRY CLUB

PART OF SECTIONS 25,26,27,34,35 AND 36
TOWNSHIP 43 SOUTH
RANGE 26 EAST
LEE COUNTY, FLORIDA

THIS PLAN IS PRELIMINARY AND INTENDED FOR CONCEPTUAL PLANNING PURPOSES ONLY.

SITE LAYOUT AND LAND USE INTENSITIES OR DENSITIES MAY CHANGE SIGNIFICANTLY BASED UPON SURVEY, ENGINEERING, ENVIRONMENTAL AND / OR REGULATORY CONSTRAINTS AND / OR OPPORTUNITIES.

DRAWING NOT VALID WITHOUT SEAL, SIGNATURE AND DATE
© COPYRIGHT 2022, BARRACO AND ASSOCIATES, INC.
REPRODUCTION, CHANGES OR ASSIGNMENTS ARE PROHIBITED

FILE NAME	23898X00-QUAD MAP.DWG
LOCATION	J:\23898\DWG\EXHIBITS\
PLOT DATE	THU. 2-24-2022 - 2:57 PM
PLOT BY	ALYSSA FONTAINE

CROSS REFERENCED DRAWINGS

PLAN REVISIONS

PLAN STATUS

QUAD MAP

PROJECT / FILE NO.	SHEET NUMBER
23898	1

Barraco and Associates, Inc.
www.barraco.net
Civil Engineers, Land Surveyors and Planners

MEMORANDUM

TO:	FROM:
Lee County Staff	Dawn Russell
COMPANY:	DATE:
Lee County Community Development	February 11, 2022
COPY TO:	PROJECT NUMBER:
	23898

RE:

Fort Myers Shores Planning Community Public Information Meeting for River Hall

Planning and Zoning Actions
River Hall CPA (CPA2021-00016), Rezoning, Administrative Amendment (ADD2021-00197)

Development Orders
Parcel L, Parcels H & Z (DOS2005-00182), Parcel C (DOS2020-00036), and Hampton Lakes South Phase 2

A meeting was held at 6pm on Wednesday, February 9th at the River Hall Town Hall Amenity Center located at 3089 River Hall Pkwy, Alva. The meeting was publicly advertised with the News-Press and a copy of that advertisement and an affidavit of publication is included. The community meeting was well attended, please see enclosed sign-in sheets. Attendees included five of the applicant's representatives.

Below is an outline of the Community Meeting presentation, followed by a summary of concerns raised by attendees. Also enclosed, please find all associated Community Meeting materials, which include all public correspondence received by the applicant, as well as exhibits and a handout distributed to the attendees. Exhibits are provided in an 11" x 17" format, but were printed and mounted at 24" x 36" at the Community Meeting.

Applicant's Community Presentation Outline

- Lee County requirement for community meeting
- Introduce team
  - Russell Schropp; Henderson Franklin
  - Carl Barraco, Jennifer Sapen, and Dawn Russell; Barraco & Associates
  - Grady Miars; Greenpointe
- Meeting process
  - Presentation
  - Email comments received

- Open for comments
- Next steps / public input

- Attendance estimate by hand raising
  - Which Community: Hampton / Country Club / Cascades

- Handout / Maps
  - 4 Development Orders
  - ADD
    - R-1A allows mfam / town / twin villa
    - Second gate for Country Club
    - Second south entry gate at Karen – Alico extension benefit to Gulf Coast Town Center
  - CPA: Increase density by 489 units (=3184 from 2695)
  - Rezone: Add 10 acres

	Application	**Case Number**	
1	DO Parcel H & Z	DOS2005-00182	H: 31 @ 70' lots (from 23 @ 100') Z: 28 twin villa lots (33')
2	DO Parcel C	DOS2020-00036	30 twin villa lots (33')
3	DO South Crossing	DOS2019-00071-A01	
4	DO Parcel L	Not yet submitted	41 @ 70' lots
5	Hampton Lakes South Phase 2	Not yet submitted	
6	Administrative Amendment	ADD2021-00197	
7	Comprehensive Plan Amendment	CPA2021-00016	
8	Rezoning	Not yet submitted	

Public records available at Lee County e-connect by referencing the case number.

- Email comments
  - Additional 9 holes

- Zoning does not specify number of golf holes, only open space
- Market will dictate

- Anticipated community densities
  - Hampton Lakes: approx. 1060-1350
  - Country Club: approx. 1060-1320

- South entry
  - Route construction traffic through Lehigh
    - 5 -6 turns and, roads to Buckingham Rd.
    - Gate into Lehigh would remain open during the day
  - Two gate system
    - Metal swing gates & arm gates
      - Does not allow second car to sneak through
    - No sidewalks (ADD deviation)
    - Hampton residents full access to south
    - Country Club access once future area constructed

- Next steps – 4 public hearings
  - Staff review / sufficiency / staff report
  - CPA to LPA (local planning agency)
    - When sufficient, courtesy notice mailed within 500'
      - County staff contact
      - How to access public records
    - Onsite sign with date of hearing 15 days prior
    - County website will post hearing date 7 days prior
  - CPA BOCC transmit to state
    - Monitor County website
    - BOCC calendar or case file
  - Rezone Hearing Examiner
    - Letter within 500' within 10 days before with hearing date
    - Onsite sign posted 15 days before
    - News-press ad 10 days before
  - Rezone and CPA at BOCC
    - Scheduled after HEX report issued.

- Monitor website and BOCC calendar
- News-press ad 10 days before

Summary of Attendee Concerns

- Public Comments
  - Development Order Concerns
    - Why reducing lot sizes from 100' to 70'?
    - Why not 85' lots instead of 70'?
  - Administrative Amendment Concerns
    - Were alternative accesses contemplated?
    - How will Hampton Lakes handle all this traffic?
  - Proposed Density Concerns
    - Traffic will increase with increased density.
    - Overcrowding of golf course.
    - More people will have negative impact on quality of life.
    - Will have negative impact on existing irrigation & water pressure.
      - Water pressure issues currently exist.
  - Traffic Concerns
    - Construction traffic
      - Negatively impacts traffic flow, especially Hampton.
      - Makes it difficult to get into community.
      - Trailers block roads.
      - Noise nuisance.
      - Damage to roads.
      - Vibrating homes, and water in pools & lakes.
      - Request all construction traffic to go through south entrance.
      - Negatively impacting quality of life.
    - Vehicular traffic congestion on Hampton Blvd and River Hall Parkway.
    - Additional traffic will have negative impact on quality of life.
    - River Hall Country Club vehicular traffic going through Hampton to use southern access point(s).

- Speeding concern.
- Bottle-necking at @ River Hall Pkwy and SR 80 access point.
- Congestion/bottle-necking @ River Hall Elementary School.
  - Travel lane blocked during elementary pick-up and drop-off times.
  - Safety; requests for school crossing sign.

❖ Proposed Multi-family @ River Hall Entrance Concerns

- Separation from Hampton and RHCC re: amenity use.
- Creates more traffic congestion at River Hall Pkwy & SR 80.
- Will impact wetlands.
- Not what residents were told/shown when buying in community.

❖ Second Access to South Concerns

- Security
  - Do not want gates remaining open.
  - Will become thoroughfare for Lehigh Acres.
- Roads south of access point are poor quality and hard to navigate.
- Accessing Sunshine Blvd difficult.
- Didn't buy into community knowing the County Club would be open to Lehigh Acres.
- Was an alternative access point considered?
  - Suggestion to connect to SR 80 through Hickey Creek Rd to the north.

❖ Water & Irrigation Concerns

- Irrigation infrastructure cannot support proposed density
- If 9 more holes are built how will the golf course be irrigated?
- Issues with offsite neighbor's wells.
- Potable water pressure problems today.

❖ Notification Concerns

- When and how will residents be noticed for upcoming hearings?
- When will we have chances to speak on proposed changes?

❖ Other Concerns

- Was there any consideration of infrastructure & quality of life?
- When will the Fire Station within River Hall be built?

- Where is the proposed density going within Hampton & RHCC?
- Will there be 9 more holes of golf?
- Can HOA purchase 30 acres for Golf?
- Will maintenance costs of 10 acres being purchased be turned over to residents of River Hall?
- No trash picked up two weeks ago

PUBLIC NOTICE

RIVER HALL COMPREHENSIVE MAP AMENDMENT, REZONING, ADMINISTRATIVE AMENDMENT, AND DEVELOPMENT ORDER AMENDMENTS
COMMUNITY MEETING

PUBLIC MEETING DATE:
Wednesday, February 9, 2022 at 6:00 p.m.

LOCATION:
River Hall Town Hall Amenity Center, 3089 River Hall Parkway, Alva, FL 33920

APPLICANT:
Barraco & Associates, Inc.

PROJECT NAMES:
1. River Hall Map Amendment - CPA2021-00016
2. River Hall Rezoning
3. River Hall Administrative Amendment - ADD2021-00197
4. Development Order South Crossing - DOS2019-00071-A01
5. Development Order Parcel L
6. Development Order Parcel H - DOS2005-00182
7. Development Order Parcel C - DOS2020-00036
8. Development Order Parcel Z - DOS2005-00182
9. Hampton Lakes South Phase 2

ACTION REQUESTED:
1. River Hall Map Amendment (CPA2021-00016): Amend Future Land Use Map to increase the Suburban and Outlying Suburban designations and decrease the Sub-Outlying Suburban and Rural designations
2. River Hall Rezoning: Rezone to add 489 dwelling units and 10 acres, concurrent with the River Hall Map Amendment
3. River Hall Administrative Amendment (ADD2021-00197): Revise Master Concept Plan with alternate internal layout for un-platted property and minimum singe family lot width of 40.5 feet
4. Development Order South Crossing (DOS2019-00071-A01): Amendment to allow the southern connection across the LAMSID canal and roadway connection to 75th Street W.
5. Development Order Parcel L: Proposes ± 73 single family detached lots
6. Development Order Parcel H (DOS2005-00182): From 23 to 31 seventy foot (70') lots
7. Development Order Parcel C (DOS2020-00036): From 19 single family lots to 30 twin villa or single family attached lots
8. Development Order Parcel Z (DOS2005-00182): From 36 condominiums to 28 twin villa or single family attached lots
9. Hampton Lakes South Phase 2: Develop remaining density and associated infrastructure

NOTE:
A second meeting will be provided at the end of the 6pm meeting if capacity is exceeded.

FOR MORE INFO:
Contact: Jennifer Sapen at Barraco & Associates, Inc. - JenniferS@Barraco.net

0005092937 / 2394613170BARR

The News-Press media group
news-press.com A GANNETT COMPANY

Attn:
BARRACO AND ASSOCIATES, INC.
2271 MCGREGOR BOULEVARD, SUITE 100
FORT MYERS, FL 33901

STATE OF FLORIDA COUNTY OF LEE:
Before the undersigned authority personally appeared Nicole Jacobs, who on oath says that he or she is a Legal Assistant of the News-Press, a daily newspaper published at Fort Myers in Lee County, Florida; that the attached copy of advertisement, being a Legal Ad in the matter of

PUBLIC NOTICE RIVER HALL COMPREHENSIVE MAP AMENDMENT, REZONING, ADMINISTRATIVE AMENDMENT, / DEVELOPMENT ORDER AMENDMENTS COMMUNITY MEETIN PUBLIC MEETING

In the Twentieth Judicial Circuit Court was published in said newspaper editions dated in the issues of or by publication on the newspaper's website, if authorized, on :

01/21/2022

Affiant further says that the said News-Press is a paper of general circulation daily in Lee County and published at Fort Myers, in said Lee County, Florida, and that the said newspaper has heretofore been continuously published in said Lee County, Florida each day and has been entered as periodicals matter at the post office in Fort Myers, in said Lee County, Florida, for a period of one year next preceding the first publication of the attached copy of advertisement; and affiant further says that he or she has never paid nor promised any person, firm or corporation any discount, rebate, commission or refund for the purpose of securing this advertisement for publication in said newspaper editions dated:

Sworn to and Subscribed before me this 21st of January 2022, by legal clerk who is personally known to me.

Nicole Jacobs
Affiant

Notary State of Wisconsin, County of Brown

7/27/25
My commission expires

of Affidavits 1

This is not an invoice

SARAH BERTELSEN
Notary Public
State of Wisconsin

PUBLIC NOTICE

RIVER HALL COMPREHENSIVE MAP AMENDMENT, REZONING, ADMINISTRATIVE AMENDMENT, AND DEVELOPMENT ORDER AMENDMENTS COMMUNITY MEETING

PUBLIC MEETING DATE:
Wednesday, February 9, 2022 at 6:00 p.m.

LOCATION:
River Hall Town Hall Amenity Center, 3089 River Hall Parkway, Alva, FL 33920

APPLICANT:
Barraco & Associates, Inc.

PROJECT NAMES:
1. River Hall Map Amendment - CPA2021-00016
2. River Hall Rezoning
3. River Hall Administrative Amendment - ADD2021-00197
4. Development Order South Crossing - DOS2019-00071-A01
5. Development Order Parcel L
6. Development Order Parcel H - DOS2005-00182
7. Development Order Parcel C - DOS2020-00036
8. Development Order Parcel Z - DOS2005-00182
9. Hampton Lakes South Phase 2

ACTION REQUESTED:
1. River Hall Map Amendment (CPA2021-00016): Amend Future Land Use Map to increase the Suburban and Outlying Suburban designations and decrease the Sub-Outlying Suburban and Rural designations
2. River Hall Rezoning: Rezone to add 489 dwelling units and 10 acres, concurrent with the River Hall Map Amendment
3. River Hall Administrative Amendment (ADD2021-00197): Revise Master Concept Plan with alternate internal layout for un-platted property and minimum singe family lot width of 40.5 feet
4. Development Order South Crossing (DOS2019-00071-A01): Amendment to allow the southern connection across the LAMSID canal and roadway connection to 75th Street W.
5. Development Order Parcel L: Proposes ± 73 single family detached lots
6. Development Order Parcel H (DOS2005-00182): From 23 to 31 seventy foot (70') lots
7. Development Order Parcel C (DOS2020-00036): From 19 single family lots to 30 twin villa or single family attached lots
8. Development Order Parcel Z (DOS2005-00182): From 36 condominiums to 28 twin villa or single family attached lots
9. Hampton Lakes South Phase 2: Develop remaining density and associated infrastructure

NOTE:
A second meeting will be provided at the end of the 6pm meeting if capacity is exceeded.

FOR MORE INFO:
Contact: Jennifer Sapen at Barraco & Associates, Inc. - JenniferS@Barraco.net

AD# 5092937 1/21/22

N

W E

S

0 300 600 1200

SCALE IN FEET

LAND USE: VACANT / RESIDENTIAL
ZONING: AG-2, C1-A, CN-2, CR
FLU: COMMERCIAL, CONSERVATION LANDS UPLAND,
CONSERVATION LANDS WETLAND, SUBURBAN

EXISTING TRAFFIC SIGNAL AT INTERSECTION WITH FDOT FINAL ACCEPTANCE

STATE ROAD 80

BULKHEAD

SALES CENTER

EXISTING FP&L EASEMENT

TYPE "D" BUFFER

TYPE "B" BUFFER

CPD BOUNDARY

PRIVATE PROPERTY 10.0 AC± CPD BOUNDARY

+/- 24 ACRE TOWN CENTER

RMF-1

TYPE "B" BUFFER PER RESOLUTION Z-05-051 CONDITION 25.a.

TYPE "D" BUFFER PER RESOLUTION Z-05-051 CONDITION 25.b.

LAND USE: RESIDENTIAL
ZONING:GRM-2
FLU: SUBURBAN

LAND USE: RESIDENTIAL
ZONING:RS-1
FLU: SUBURBAN

LAND USE: VACANT / RESIENTIAL
ZONING:AG-2
FLU: RURAL

+/- 20 ACRE ELEMENTARY SCHOOL SITE

SPINE ROAD

±10 ACRE AMENITY SITE

SUBURBAN BOUNDARY

LAND USE: VACANT
ZONING:AG-2
FLU: SUBURBAN

MULTI-USE TRAIL

LAND USE: VACANT / RESIENTIAL
ZONING:AG-2
FLU: RURAL

EXISTING FP&L EASEMENT

LAND USE: RESIENTIAL
ZONING:AG-2
FLU: RURAL

LAND USE: VACANT RESIDENTIAL
ZONING:RPD
FLU: OUTLYING SUBURBAN,
CONSERVATION LANDS WETLAND

RECREATIONAL OPEN SPACE / GOLF COURSE

RECREATIONAL OPEN SPACE / GOLF COURSE

±19.1 AC PRIVATE PROPERTY NOT PART OF PROJECT

GOLF MAINTENANCE ±3 AC.

RECREATIONAL OPEN SPACE/ GOLF COURSE

RECREATIONAL OPEN SPACE/ GOLF COURSE

REC. OPEN SPACE/ GOLF COURSE

DRIVING RANGE

PUTTING AREA

+/- 10-15 ACRE CLUB SITE

RECREATIONAL OPEN SPACE/ GOLF COURSE

RECREATIONAL OPEN SPACE/ GOLF COURSE

RECREATIONAL OPEN SPACE/ GOLF COURSE

REC. OPEN SPACE/ GOLF COURSE

R-1

RMF-1

R-1A

OPEN SPACE

GATED ENTRY

POTENTIAL EMERGENCY ACCESS

LAND USE: VACANT RESIDENTIAL
ZONING:RPD
FLU: SUB-OUTLYING SUBURBAN

LAND USE: VACANT RESIDENTIAL
ZONING:RPD
FLU: SUB-OUTLYING SUBURBAN

LAND USE: VACANT / PRESERVE
ZONING:AG-2
FLU: CONSERVATION LANDS UPLAND

EXISTING 70' WIDE CANAL

EXISTING CANAL

LAND USE: VACANT / RESIDENTIAL
ZONING:RS-1
FLU: URBAN COMMUNITY

APPROXIMATE LOCATION OF SECONDARY ACCESS TO 75TH STREET W. PER RESOLUTION Z-05-051 CONDITION 26.

75TH STREET

LAND USE: RESIDENTIAL
ZONING:RS-1
FLU: URBAN COMMUNITY

SUNSHINE BLVD

CPD DETAIL

0 200 400

SCALE IN FEET

APPROXIMAGE CPD BUILDING PAD AREA

CPD BOUNDARY

SERVICE AREA

APPROX. CPD BUILDING PAD AREA

SERVICE AREA

SERVICE AREA

OPEN SPACE CALCULATIONS: 1

ENTIRE PROJECT

TOTAL DEVELOPMENT	1,978.44 ACRES
OPEN SPACE PROVIDED	1,175.00 ACRES
INDIGNENOUS OPEN SPACE PROVIDED	465.04 ACRES

RPD

TOTAL RPD DEVELOPMENT	1,951.39 ACRES
OPEN SPACE REQUIRED (40%)	780.56 ACRES
OPEN SPACE PROVIDED	1,167.95 ACRES
LAKES (25% OF 1,175) = 293.75 AC	
INDIGENOUS OPEN SPACE = 457.99 AC	
GOLF COURSE = 168.19 AC	
OTHER OPEN SPACE = 203.12 AC	
FUTURE OPEN SPACE = 44.90 AC	
INDIGENOUS SPACE REQUIRED (50% OF 780.56)	390.28 ACRES
INDIGENOUS OPEN SPACE PROVIDED	457.99 ACRES

CPD

TOTAL CPD DEVELOPMENT	27.05 ACRES
OPEN SPACE REQUIRED (20%)	5.41 ACRES
OPEN SPACE PROVIDED	7.05 ACRES
INDIGENOUS OPEN SPACE = 7.05 AC	
INDIGENOUS SPACE REQUIRED (50% OF 5.41)	2.71 ACRES
INDIGENOUS OPEN SPACE PROVIDED	7.05 ACRES

NOTE:
MAXIMUM COMMERCIAL SQUARE FOOTAGE IN ACCORDANCE WITH Z-05-051 (45,000 SF MAXIMUM)

DEVIATIONS:

1. DEVIATION FROM SECTION 10-385(D)(3)A REQUIREMENT TO PROVIDE A MAXIMUM FIRE HYDRANT SPACING OF 800 FEET IN THE ONE- AND TWO-DWELLING UNIT AREA, TO ELIMINATE THIS REQUIREMENT IN AREAS ALONG THE "SPINE" ROAD WHERE NO HOMES EXIST.
2. WITHDRAWN.
3. DEVIATION FROM SECTION 10-329(D)(4) REQUIREMENT TO PROVIDE LAKE BANKS TO BE SLOPED 4:1, TO ALLOW BULKHEADS FOR UP TO 25 PERCENT OF THE SHORELINE OF LAKE BANKS.
4. DEVIATION FROM SECTION 34-2194(B) REQUIREMENT TO PROVIDE A 25-FOOT SETBACK FROM BODIES OF WATER, TO ALLOW 20-FOOT SETBACKS FOR THE MANMADE LAKES TO BE CONSISTENT WITH THE EXISTING DEVELOPMENT ORDERS AND PERMITS.
5. DEVIATION FROM SECTION 30-152(2)c TO ALLOW A REDUCTION IN THE MINIMUM SETBACK FROM RESIDENTIAL SUBDIVISION ENTRANCE SIGNAGE FROM 15 FEET TO 5 FEET FROM THE RIGHT-OF-WAY.
6. DEVIATION FROM LDC SECTION 10-415(b)(1)c WHICH REQUIRES A MINIMUM SETBACK OF 20 FEET FROM BUILDINGS AND A 30 FOOT SETBACK FOR INDIGENOUS PLANT COMMUNITIES SUBJECT TO FIRE TO ALLOW A SIDE SETBACK OF 17 FEET FOR THE FOLLOWING EXISTING PLATTED LOTS: RIVER HALL COUNTRY CLUB, PHASE TWO, BLOCK K, LOTS 29, 57, 76 AND 77; HAMPTON LAKES AT RIVER HALL, PHASE ONE, LOT 87.
7. DEVIATION FROM LDC SECTION 10-415(b)(1)c WHICH REQUIRES A MINIMUM SETBACK OF 20 FEET FROM BUILDINGS AND A 30 FOOT SETBACK FOR INDIGENOUS PLANT COMMUNITIES SUBJECT TO FIRE TO ALLOW A REAR SETBACK OF 20 FEET FOR ALL EXISTING PLATTED LOTS.
8. WITHDRAWN
9. WITHDRAWN
10. DEVIATION FROM LDC SECTION 34-394 WHICH PERMITS DWELLING UNITS WITHIN A CPD WHEN THERE ARE AT LEAST 50,000 SQUARE FEET OR MORE OF COMMERCIAL USES TO ALLOW DWELLING UNITS WITHIN THE EXISTING RIVER HALL CPD WHICH WAS PERMITTED FOR 45,000 SQUARE FEET OF COMMERCIAL USES.

NOT INCLUDED

CPD 27.05 AC.

NOT INCLUDED

RPD 1951.39 AC.

PROPOSED ZONING KEY MAP

LEGEND

1 DEVIATION NUMBER

INDIGENOUS OPEN SPACE

ZONING AMENDMENT AREA
553 AC

LAND USE: VACANT RESIDENTIAL
ZONING:RPD
FLU: SUB-OUTLYING SUBURBAN

NOTES:

1. OPEN SPACE AND INDIGENOUS AREAS TO BE PROVIDED FOR THE ENTIRE DEVELOPMENT WITHIN THE COMMON INDIGENOUS AND OPEN SPACE AREAS IN GENERAL ACCORDANCE WITH THOSE DEPICTED ON THE MASTER CONCEPT PLAN. INDIVIDUAL DEVELOPMENT PARCELS WILL BE RESPONSIBLE FOR SEPARATE OPEN SPACE IN ACCORDANCE WITH RESOLUTION Z-05-051 CONDITION 3.f.
2. GOLF COURSE AMENITIES AREA WILL BE LOCATED IN GOLF CLUB AREA LAND USE POD. (CLUB HOUSE, CART BARN, MAINTENANCE FACILITIES) THE 10 ACRES ALLOCATED FOR THESE USES IS NOT INCLUDED IN THE OPEN SPACE FOR THE GOLF COURSE / DRIVING RANGE AREA.
3. EXISTING NON-CONFORMING WATER MANAGEMENT LAKES MAY REMAIN AS CURRENTLY CONSTRUCTED IN ACCORDANCE WITH LEE COUNTY PREVIOUS APPROVALS.
4. MAXIMUM HEIGHT IN ACCORDANCE WITH Z-05-051:

RESIDENTIAL	45' / 3 STORIES
COMMERCIAL	35' / 3 STORIES
RECREATIONAL / AMENITY SITES ON PERIMETER OF PROJECT	35' / 3 STORIES

5. ONE OR BOTH OF THE SOUTHERN ACCESS POINTS TO 75TH STREET MAY BE CONSTRUCTED IN COMPLIANCE WITH CONDITION 26 OF RESOLUTION Z-05-051

Barraco and Associates, Inc.
CIVIL ENGINEERING - LAND SURVEYING
LAND PLANNING
www.barraco.net
2271 McGREGOR BLVD., SUITE 100
POST OFFICE DRAWER 2800
FORT MYERS, FLORIDA 33902-2800
PHONE (239) 461-3170
FAX (239) 461-3169
FLORIDA CERTIFICATES OF AUTHORIZATION
ENGINEERING 7995 - SURVEYING LB-6940

PREPARED FOR

GREENPOINTE COMMUNITIES, LLC
7807 BAYMEADOWS ROAD E
SUITE 205
JACKSONVILLE, FL 32256

PHONE (904) 562-1358
FAX (904) 996-2481

PROJECT DESCRIPTION

RIVER HALL

FORMERLY KNOWN AS
HAWKS HAVEN

PART OF SECTIONS 27,34,35 AND 36
TOWNSHIP 43 SOUTH
RANGE 26 EAST
LEE COUNTY, FLORIDA

DRAWING NOT VALID WITHOUT SEAL, SIGNATURE AND DATE
© COPYRIGHT 2022, BARRACO AND ASSOCIATES, INC.
REPRODUCTION, CHANGES OR ASSIGNMENTS ARE PROHIBITED

FILE NAME	21988Z02.DWG
LOCATION	J:\21988\DWG\ZONING\2021\
PLOT DATE	WED. 1-26-2022 - 3:49 PM
PLOT BY	JENNIFER SAPEN

CROSS REFERENCED DRAWINGS

BASEPLAN = 21988Z00.DWG


PLAN REVISIONS	
1-23-15	REVISED PER HEX
2-15-18	TRAFFIC SIGNAL ADDED
9-13-19	EXPAND CLUB SITE
11-17-21	REVISE SOUTHEN LAYOUT
1-26-22	ADD DEVIATIONS 11 & 12

PLAN STATUS

FOR EXHIBIT USE ONLY

MASTER CONCEPT PLAN

PROJECT / FILE NO.	SHEET NUMBER
21988	2

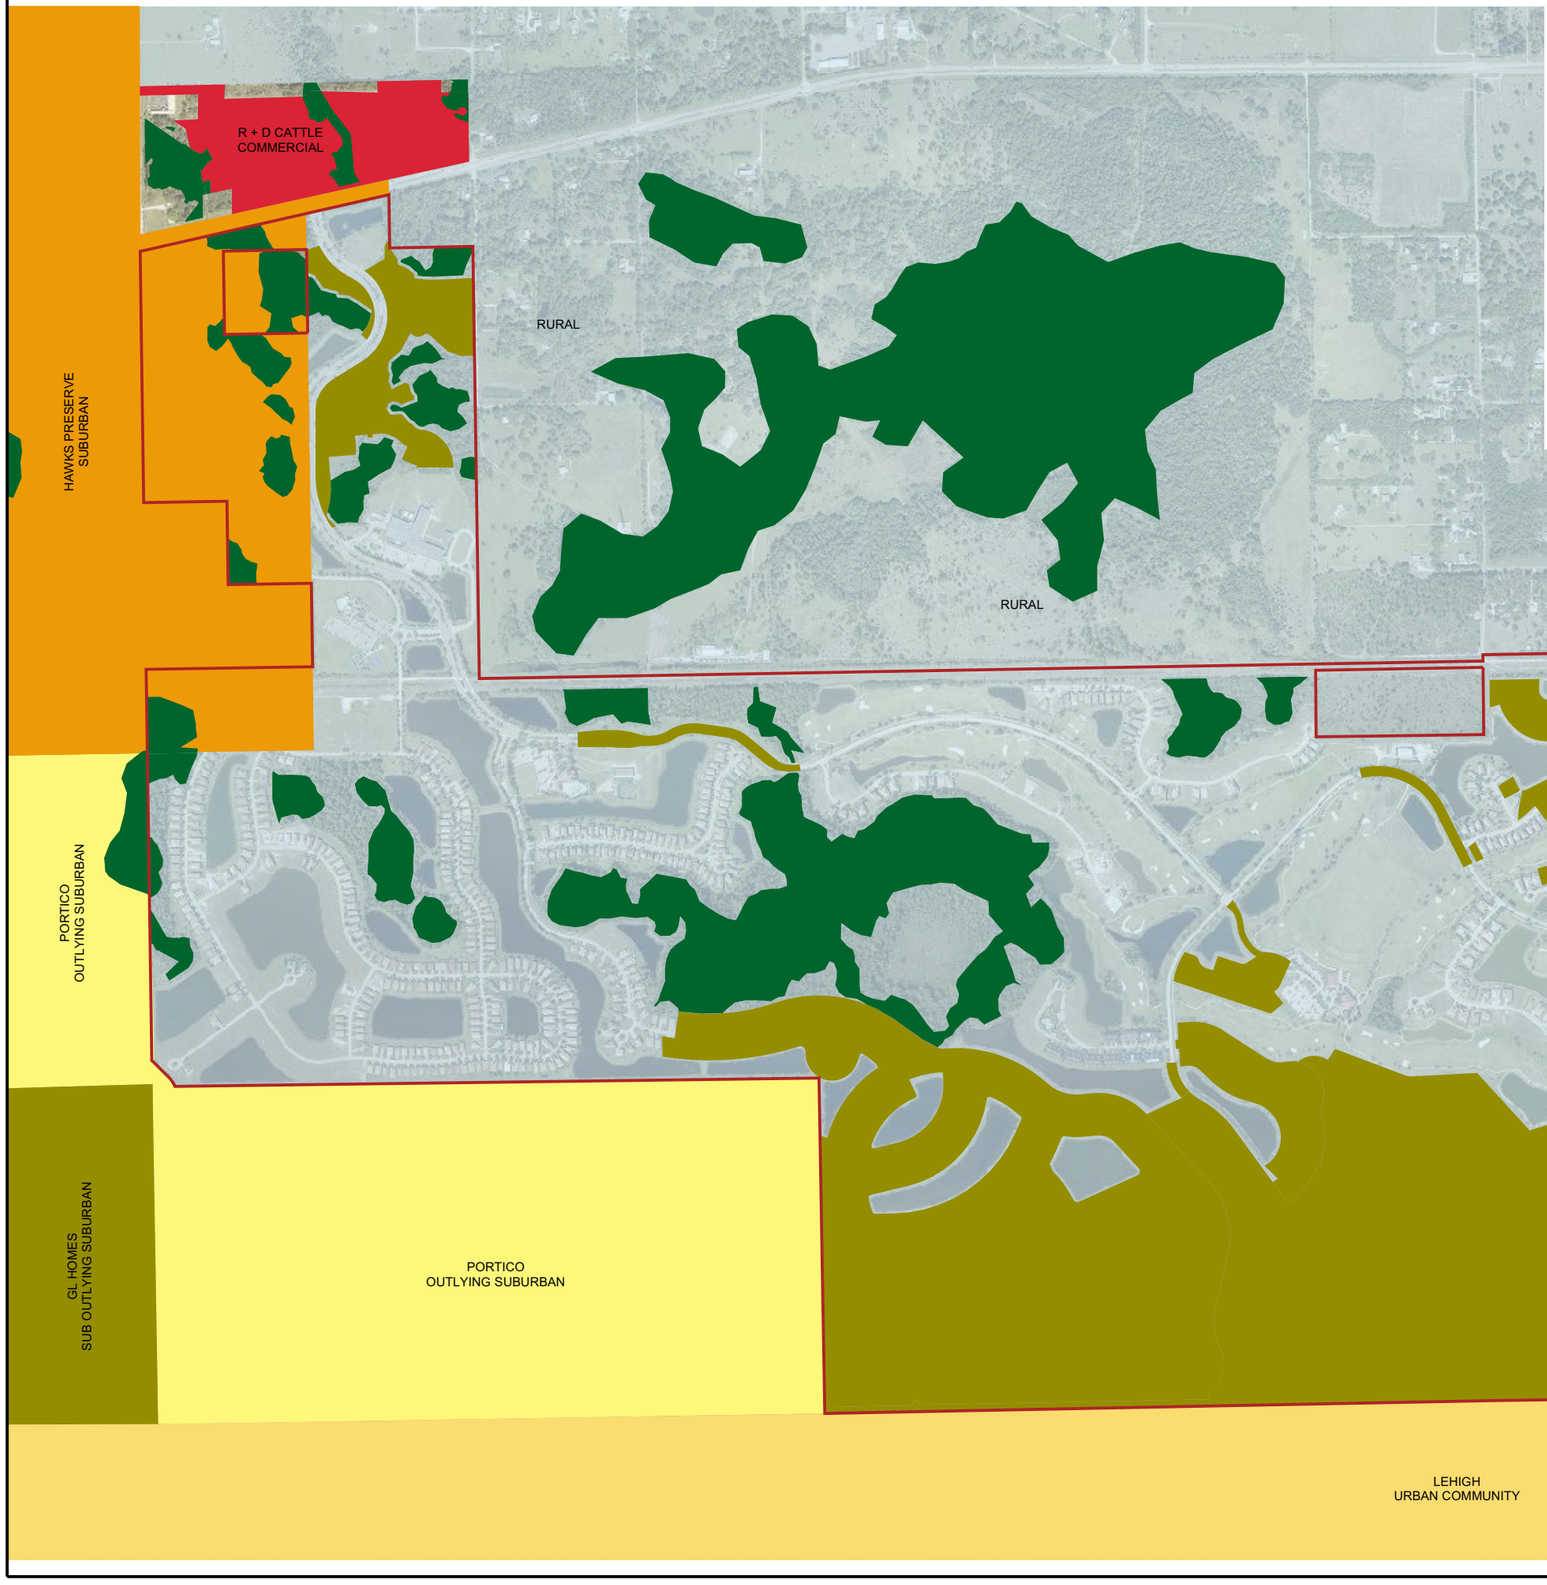

Barraco and Associates, Inc.
CIVIL ENGINEERING - LAND SURVEYING
LAND PLANNING
www.barraco.net
2271 McGREGOR BLVD., SUITE 100
POST OFFICE DRAWER 2800
FORT MYERS, FLORIDA 33902-2800
PHONE (239) 461-3170
FAX (239) 461-3169
FLORIDA CERTIFICATES OF AUTHORIZATION
ENGINEERING 7995 - SURVEYING LB-6940

PREPARED FOR

GREENPOINTE COMMUNITIES, LLC
7807 BAYMEADOWS ROAD E
SUITE 205
JACKSONVILLE, FL 32256

PHONE (904) 562-1358
FAX (904) 996-2481

PROJECT DESCRIPTION

RIVER HALL

COMPREHENSIVE PLAN AMENDMENT

PART OF SECTION 36,
TOWNSHIP 43, RANGE 26
LEE COUNTY, FLORIDA

THIS PLAN IS PRELIMINARY AND INTENDED FOR CONCEPTUAL PLANNING PURPOSES ONLY.

SITE LAYOUT AND LAND USE INTENSITIES OR DENSITIES MAY CHANGE SIGNIFICANTLY BASED UPON SURVEY, ENGINEERING, ENVIRONMENTAL AND / OR REGULATORY CONSTRAINTS AND / OR OPPORTUNITIES.

DRAWING NOT VALID WITHOUT SEAL, SIGNATURE AND DATE
© COPYRIGHT 2021, BARRACO AND ASSOCIATES, INC.
REPRODUCTION, CHANGES OR ASSIGNMENTS ARE PROHIBITED

FILE NAME	23898CPA-X03.DWG
LOCATION	J:\23898\DWG\CPA\
PLOT DATE	WED. 12-22-2021 - 4:14 PM
PLOT BY	ALYSSA FONTAINE

CROSS REFERENCED DRAWINGS


BASEPLAN = 23898CPA00-EXIST.DWG

PLAN REVISIONS

PLAN STATUS

EXISTING FUTURE LAND USE MAP EXHIBIT M5.1

PROJECT / FILE NO.	SHEET NUMBER
23898	

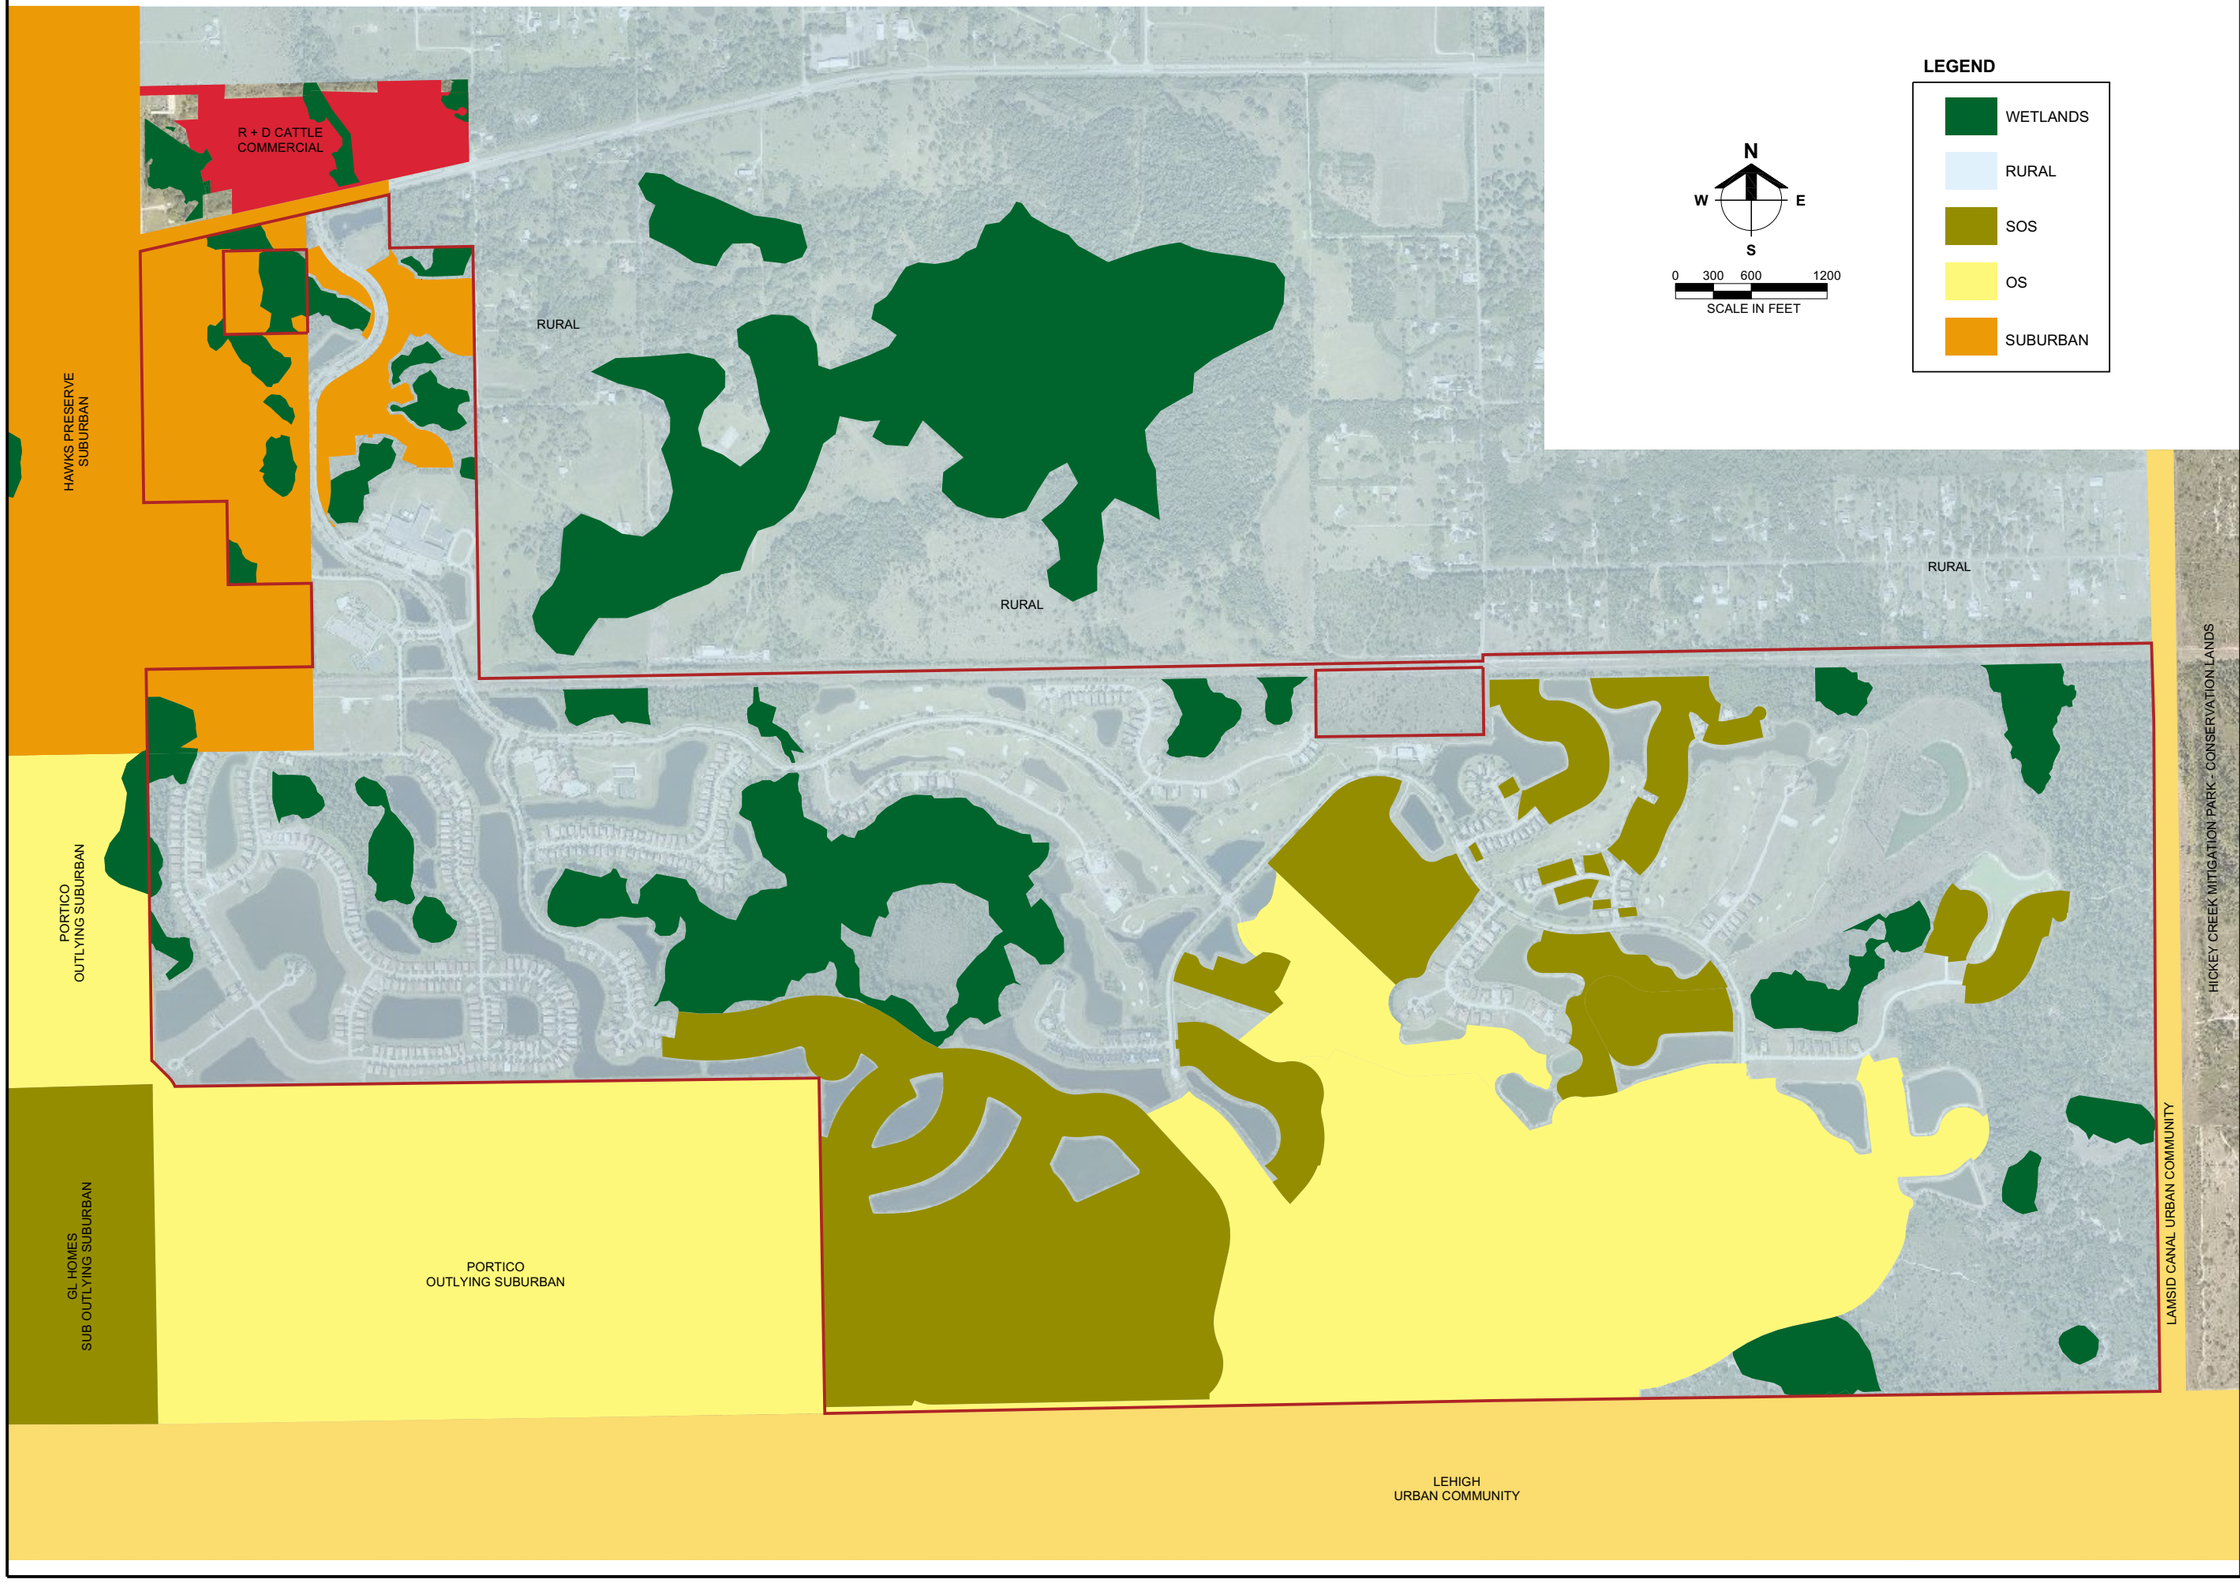

Barraco and Associates, Inc.
CIVIL ENGINEERING - LAND SURVEYING
LAND PLANNING
www.barraco.net
2271 McGREGOR BLVD., SUITE 100
POST OFFICE DRAWER 2800
FORT MYERS, FLORIDA 33902-2800
PHONE (239) 461-3170
FAX (239) 461-3169
FLORIDA CERTIFICATES OF AUTHORIZATION
ENGINEERING 7995 - SURVEYING LB-6940

PREPARED FOR

GREENPOINTE COMMUNITIES, LLC
7807 BAYMEADOWS ROAD E
SUITE 205
JACKSONVILLE, FL 32256

PHONE (904) 562-1358
FAX (904) 996-2481

PROJECT DESCRIPTION

RIVER HALL

COMPREHENSIVE PLAN AMENDMENT

PART OF SECTION 36,
TOWNSHIP 43, RANGE 26
LEE COUNTY, FLORIDA

THIS PLAN IS PRELIMINARY AND INTENDED FOR CONCEPTUAL PLANNING PURPOSES ONLY.

SITE LAYOUT AND LAND USE INTENSITIES OR DENSITIES MAY CHANGE SIGNIFICANTLY BASED UPON SURVEY, ENGINEERING, ENVIRONMENTAL AND / OR REGULATORY CONSTRAINTS AND / OR OPPORTUNITIES.

DRAWING NOT VALID WITHOUT SEAL, SIGNATURE AND DATE
© COPYRIGHT 2021, BARRACO AND ASSOCIATES, INC.
REPRODUCTION, CHANGES OR ASSIGNMENTS ARE PROHIBITED

FILE NAME	23898CPA-X02.DWG
LOCATION	J:\23898\DWG\CPA\
PLOT DATE	WED. 9-1-2021 - 2:13 PM
PLOT BY	ALYSSA FONTAINE

CROSS REFERENCED DRAWINGS

BASEPLAN = 23898CPA00.DWG

PLAN REVISIONS	


PLAN STATUS

PROPOSED FUTURE LAND USE MAP EXHIBIT M5.2

PROJECT / FILE NO.	SHEET NUMBER
23898	

DCI2022-00026 Lee County ePlan

Original Application Dated 05-04-2022

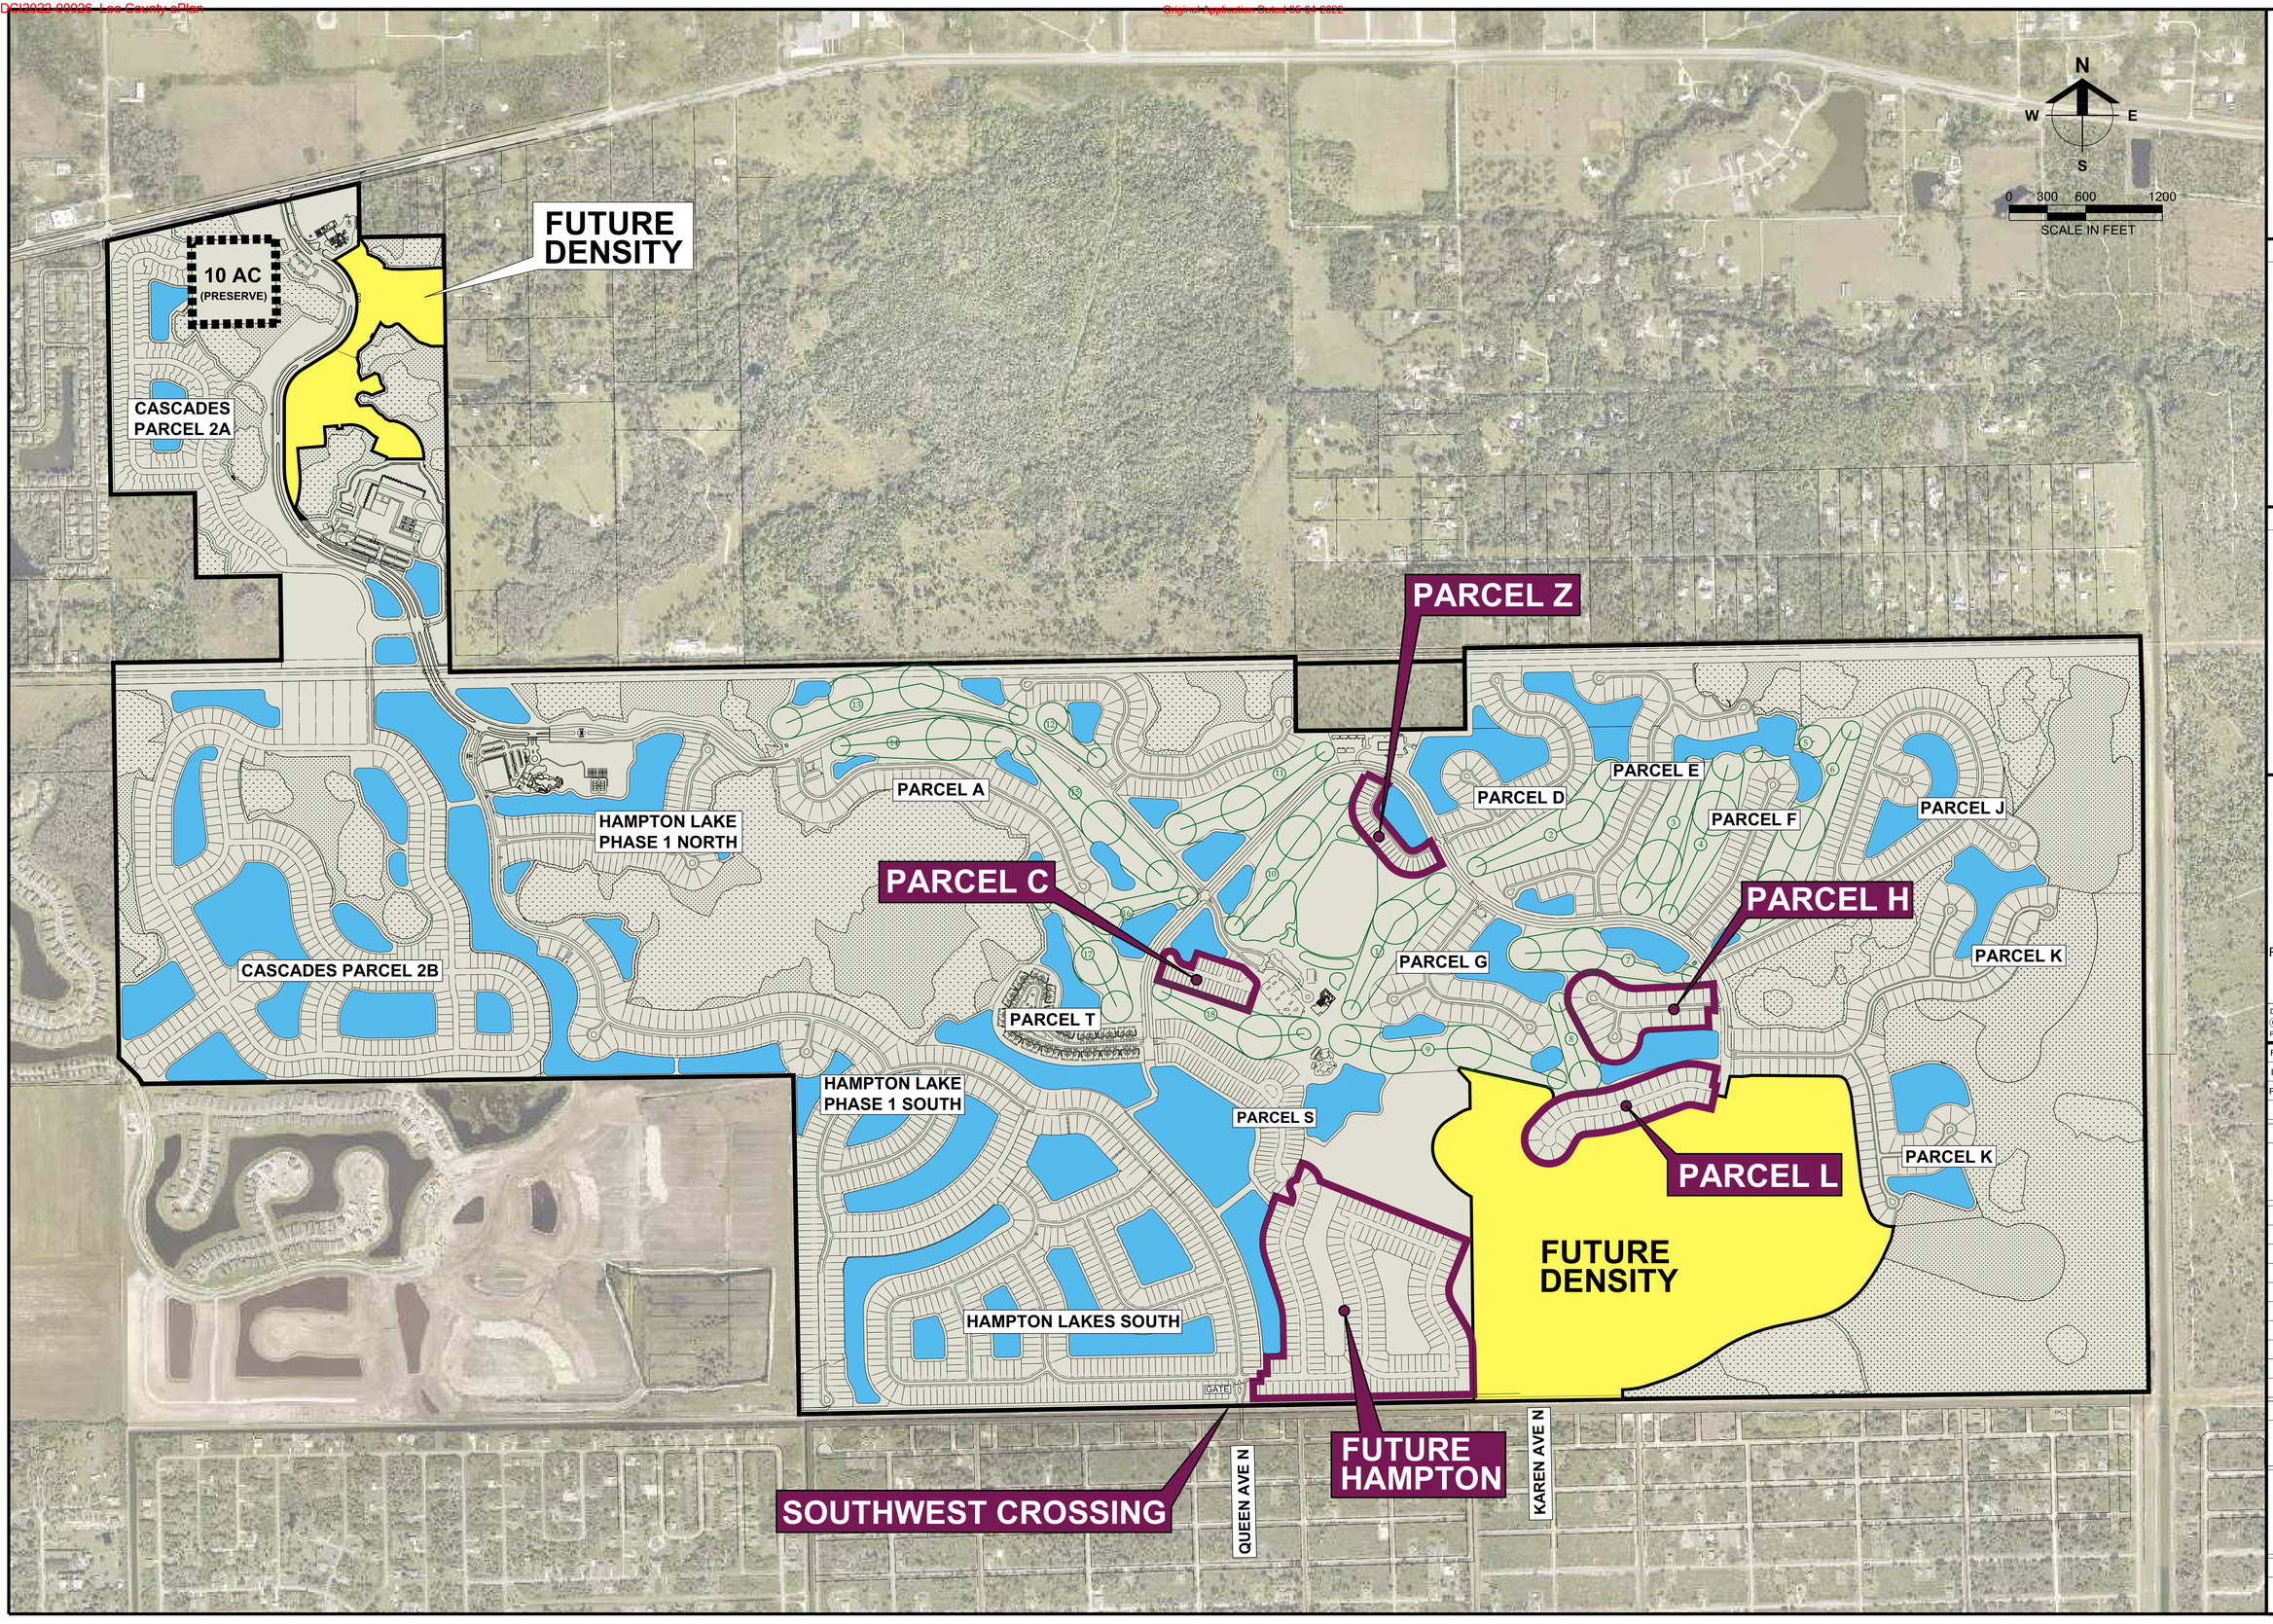

PREPARED FOR

GREENPOINTE COMMUNITIES, LLC
7807 BAYMEADOWS ROAD E
SUITE 205
JACKSONVILLE, FL 32256

PHONE (904) 562-1358
FAX (904) 996-2481

PROJECT DESCRIPTION

RIVER HALL

FORMERLY KNOWN AS
HAWKS HAVEN

PART OF SECTIONS 27,34,35 AND
TOWNSHIP 43 SOUTH
RANGE 26 EAST
LEE COUNTY, FLORIDA

THIS PLAN IS PRELIMINARY AND INTENDED FOR CONCEPTUAL PLANNING PURPOSES ONLY.

SITE LAYOUT AND LAND USE INTENSITIES OR DENSITIES MAY CHANGE SIGNIFICANTLY BASED UPON SURVEY, ENGINEERING, ENVIRONMENTAL AND / OR REGULATORY CONSTRAINTS AND / OR OPPORTUNITIES.

DRAWING NOT VALID WITHOUT SEAL, SIGNATURE AND
©COPYRIGHT 2022, BARRACO AND ASSOCIATES,
REPRODUCTION, CHANGES OR ASSIGNMENTS ARE PROHIBITE

FILE NAME	COMMPRESENT(2-8-22).DWG
LOCATION	J:\21988\DWG\PRELIM\
PLOT DATE	WED. 2-9-2022 - 10:43 AM
PLOT BY	JENNIFER SAPEN

CROSS REFERENCED DRAWINGS

PLAN REVISIONS

PLAN STATUS

SITE PLAN

PROJECT / FILE NO.	SHEET NUMBER
21988	

River Hall Community Presentation
February 9, 2022

	Application	Case Number	
1	Development Order Parcel H & Z	DOS2005-00182	H – (31) 70’ lots Z – (28) twin villa lots (33’)
2	Development Order Parcel C	DOS2020-00036	(30) twin villa lots (33’)
3	Development Order South Crossing	DOS2019-00071-A01	
4	Development Order Parcel L	Not yet submitted	(41) 70’ lots
5	Hampton Lakes South Phase 2	Not yet submitted	
6	Administrative Amendment	ADD2021-00197	
7	Comprehensive Plan Amendment	CPA2021-00016	
8	Rezoning	Not yet submitted	

Public records available at Lee County e-connect by referencing the case number.

Dawn Russell

From: Jennifer Sapen
Sent: Saturday, February 05, 2022 7:49 PM
To: Robert Stark
Subject: RE: Informational meeting - River Hall

Thank you very much Bob. I will forward this email thread to our team.

Sent from my Verizon, Samsung Galaxy smartphone

-------- Original message --------
From: Robert Stark <stark.808@gmail.com>
Date: 2/5/22 7:41 PM (GMT-05:00)
To: Jennifer Sapen <JenniferS@barraco.net>
Subject: Re: Informational meeting - River Hall

I suspect you've already structured your priorities in a similar fashion.

Feedback that I get is that

C,Z and H are really a low priority as slight changes.
10 acres, if added to preserve low priority.
L is new - interest in max doors in RHCC

Rezone of commercial to residential medium interest as previous conversations indicated a disconnect from amenities.

High priorities are:
max doors in HL
40.5 lot size will have high opposition
Loss of 9 golf holes from older MCP and sales literature also a pain point.

Bridges are a plus for HL but concerns over security. Do you have collateral regarding actual bridge as all renderings stop at RH property line?

HL will complain about RHCC driving through gate at L but they will not have reciprocal privileges. HL is suffering with non stop construction traffic short term. Additional traffic due to density will be long term issue. If construction can be routed through Queen Ave that will ease a lot of pain.

Good luck.
Bob

From: Jennifer Sapen <JenniferS@barraco.net>
Sent: Saturday, February 5, 2022 5:35:48 PM

To: Robert Stark <stark.808@gmail.com>
Subject: RE: Informational meeting - River Hall

If changes were coming near my home I would want information as soon as possible, and weekends aren't really a thing anymore with cell phones. I hope this answers some of your questions and I appreciate the heads up on topics that should be covered at the community meeting.

Sent from my Verizon, Samsung Galaxy smartphone

-------- Original message --------
From: Robert Stark <stark.808@gmail.com>
Date: 2/5/22 1:05 PM (GMT-05:00)
To: Jennifer Sapen <JenniferS@barraco.net>
Subject: Re: Informational meeting - River Hall

You shouldn't be working weekends! Thank you,
Bob

From: Jennifer Sapen <JenniferS@barraco.net>
Sent: Saturday, February 5, 2022 12:23:26 PM
To: Robert Stark <stark.808@gmail.com>
Subject: RE: Informational meeting - River Hall

Thank you for reaching out Bob. I believe the attached zoomed in area shows the gate you're referring to. This gate would allow the golf course residents to use the south exit into Lehigh but would not allow Hampton residents north into the golf community. For safety reasons Lee County requires communities to have more than one access. Creating a second access to the south for the golf community would meet that requirement.

The southern access across the LAMSID canal would have a second gate that the golf and Hampton residents would go through before entering Lehigh via Karen Ave. Karen is east of a canal system, so that entry creates a more realistic second access for River Hall by way of Sunshine and the future Alico extension. When complete you would be able to go to Gulf Coast Town Center without using the interstate.

Looking forward to seeing you next week.

Sent from my Verizon, Samsung Galaxy smartphone

-------- Original message --------
From: Robert Stark <stark.808@gmail.com>
Date: 2/5/22 8:37 AM (GMT-05:00)
To: Jennifer Sapen <JenniferS@barraco.net>
Subject: Informational meeting - River Hall

Jennifer:

Looking forward to the meeting on Wednesday evening. I have one question that you might prep for, thus the purpose of this email.

In the SE quadrant of the proposed MCP there is a gate below the section L road and the larger area defined by the R-1A labels. Can you please explain the purpose and rationale of gate?

As an FYI you should expect a lot of questions regarding R-1A from the rest of the community.

See you on Wednesday.

Regards,

Bob Stark - River Hall resident

In order to use electronic files provided by Barraco and Associates, Inc. you must agree to the following:

In accepting and utilizing any drawings or other electronic data provided by Barraco and Associates, Inc., the recipient agrees that all such drawings and data are instruments of service of Barraco and Associates, Inc. who shall be deemed the author of the drawings and data, and shall retain all common law, statutory and other rights, including copyrights. Any inconsistencies the recipient discovers will be reported to Barraco and Associates, Inc. and will be corrected by Barraco and Associates, Inc.

The recipient accepts responsibility for confirming with Barraco and Associates, Inc. that the electronic file is current at the time of use by the recipient. The recipient also agrees to hold Barraco and Associates, Inc. harmless for any cost or damages incurred due to the recipient's use of an outdated electronic file and for any costs associated with updating the recipient's electronic files in the event of future revisions by Barraco and Associates, Inc.

The recipient agrees not to use these drawings and data, in whole or in part, for any purpose or project other than the project which is the subject of this agreement, nor shall the recipient provide that attached data to any other party not indicated as a recipient in the "To" field of this message. The recipient agrees to waive all claims against Barraco and Associates, Inc. resulting in any way from any unauthorized changes or reuse of the drawings and data for any other project by anyone other than Barraco and Associates, Inc.

In addition, the recipient agrees, to the fullest extent permitted by law, to indemnify and hold Barraco and Associates, Inc. harmless from any damage, liability or costs, including reasonable attorney fees and costs of defense, arising from any changes made by anyone other than Barraco and Associates, Inc. or from any reuse of the drawings and data without the prior written consent of Barraco and Associates, Inc.

Dawn Russell

From: Jennifer Sapen
Sent: Monday, February 07, 2022 3:27 PM
To: 'christopher schottel'
Subject: RE: Request for River Hall Rezoning Map
Attachments: SnipImage.jpg; 11. Proposed MCP.PDF

Good afternoon Chistopher. Your best resource to get all the details is the County's e-permiting website. The link below will take you to the County's website for the Comprehensive Plan amendment. Just enter in the case number CPA2021-00016 as shown in the attached image.
https://docsearch.leegov.com/Home/Index/customSearch/CompPlan

Same process for the Development Orders (construction plans) by using the link below. Several development orders are under review and two will be submitted soon. All of their case numbers are listed below.
https://docsearch.leegov.com/Home/Index/customSearch/DevReview

Development Order South Crossing	DOS2019-00071-A01
Development Order Parcel L	Not yet submitted
Development Order Parcel H & Z	DOS2005-00182
Development Order Parcel C	DOS2020-00036
Hampton Lakes South Phase 2	Not yet submitted

A zoning amendment is also under review, but the County's website doesn't show any attachments. Attached is the Master Concept Plan being reviewed for the zoning amendment.

River Hall Rezoning	Not Submitted
River Hall Administrative Amendment	ADD2021-00197

Jennifer Sapen, AICP
Vice President of Land Planning
Barraco and Associates, Inc.
Civil Engineers ~ Land Surveyors ~ Land Planners
2271 McGregor Boulevard, Suite 100
Fort Myers, FL 33901
(239) 461-3170 Phone
(239) 461-3169 Fax

File:

From: christopher schottel [mailto:clschottel@gmail.com]
Sent: Sunday, February 06, 2022 1:43 PM
To: Jennifer Sapen <JenniferS@barraco.net>
Subject: Request for River Hall Rezoning Map

Jennifer:

My name is Chris Schottel & I live in River Hall. I would like to request a map (attachment) of the area that is going to be developed & rezoned. Look forward to hearing from you and thank you for the information in advance.

Sincerely,
Chris Schottel

Dawn Russell

From: Jennifer Sapen
Sent: Thursday, February 03, 2022 2:10 PM
To: 'hamiltondl@shaw.ca'
Subject: RE: River Hall Amendments
Attachments: SnipImage.jpg; 11. Proposed MCP.PDF

Good afternoon Debra. We are still preparing for the community meeting, but your best resource to get all the details is the County's e-permiting website. The link below will take you to the County's website for the Comprehensive Plan amendment. Just enter in the case number CPA2021-00016 as shown in the attached image.
https://docsearch.leegov.com/Home/Index/customSearch/CompPlan

Same process for the Development Orders (construction plans) by using the link below. Several development orders are under review and two will be submitted soon. All of their case numbers are listed below.
https://docsearch.leegov.com/Home/Index/customSearch/DevReview

Development Order South Crossing	DOS2019-00071-A01
Development Order Parcel L	Not yet submitted
Development Order Parcel H & Z	DOS2005-00182
Development Order Parcel C	DOS2020-00036
Hampton Lakes South Phase 2	Not yet submitted

A zoning amendment is also under review, but the County's website doesn't show any attachments. Attached is the Master Concept Plan being reviewed for the zoning amendment.

River Hall Rezoning	Not Submitted
River Hall Administrative Amendment	ADD2021-00197

Jennifer Sapen, AICP
Vice President of Land Planning
Barraco and Associates, Inc.
Civil Engineers ~ Land Surveyors ~ Land Planners
2271 McGregor Boulevard, Suite 100
Fort Myers, FL 33901
(239) 461-3170 Phone
(239) 461-3169 Fax

File:

From: Debra Hamilton [mailto:hamiltondl@shaw.ca]
Sent: Tuesday, February 01, 2022 8:17 PM
To: Jennifer Sapen <JenniferS@barraco.net>
Subject: River Hall Amendments

Hello Jennifer

I understand there is a public meeting at River Hall on Feb 9th. Could you please advise where I can review the approved comprehensive plan/zoning so that I may review the proposed / different project names. Any information you can send me or direct me to the appropriate links would be appreciated.

Thank you
Debra

Dawn Russell

To: Craig Seibold
Subject: RE: River Hall Corporation - Background Request for Proposals Wednesday, February 9th @ 6:00 PM [REQUEST FOR PRE-WORK INFORMATION]
Attachments: SnipImage.jpg; 11. Proposed MCP.PDF

Good afternoon Craig. Your best resource to get all the details is the County's e-permiting website. The link below will take you to the County's website for the Comprehensive Plan amendment. Just enter in the case number CPA2021-00016 as shown in the attached image.
https://docsearch.leegov.com/Home/Index/customSearch/CompPlan

Same process for the Development Orders (construction plans) by using the link below. Several development orders are under review and two will be submitted soon. All of their case numbers are listed below.
https://docsearch.leegov.com/Home/Index/customSearch/DevReview

Development Order South Crossing	DOS2019-00071-A01
Development Order Parcel L	Not yet submitted
Development Order Parcel H & Z	DOS2005-00182
Development Order Parcel C	DOS2020-00036
Hampton Lakes South Phase 2	Not yet submitted

A zoning amendment is also under review, but the County's website doesn't show any attachments. Attached is the Master Concept Plan being reviewed for the zoning amendment.

River Hall Rezoning	Not Submitted
River Hall Administrative Amendment	ADD2021-00197

Jennifer Sapen, AICP
Vice President of Land Planning
Barraco and Associates, Inc.
Civil Engineers ~ Land Surveyors ~ Land Planners
2271 McGregor Boulevard, Suite 100
Fort Myers, FL 33901
(239) 461-3170 Phone
(239) 461-3169 Fax

File:

From: Craig Seibold [mailto:seiboldcraig@yahoo.com]
Sent: Friday, February 04, 2022 8:20 AM
To: Jennifer Sapen <JenniferS@barraco.net>
Subject: River Hall Corporation - Background Request for Proposals Wednesday, February 9th @ 6:00 PM [REQUEST FOR PRE-WORK INFORMATION]

Jennifer:

Can you please forward [email] me the specific details of the [9] Amendment(s) Items to preview prior to next weeks meeting.

Best Regards,

Craig Seibold

seiboldcraig@yahoo.com

Dawn Russell

From: Jennifer Sapen
Sent: Wednesday, February 09, 2022 3:27 PM
To: 'cymkasl@gmail.com'
Subject: FW: [CAUTION SPOOFING] Barraco and Associates, Inc.'s message from Michele Kasl

Good afternoon Mr. and Mrs. Kasl. Yes, this evening's presentation is open to the public. We will be discussing 5 development orders (construction plans) and zoning amendments for additional density in the vacant undeveloped portions of the project.

Thank you,

Jennifer Sapen, AICP
Vice President of Land Planning
Barraco and Associates, Inc.
Civil Engineers ~ Land Surveyors ~ Land Planners
2271 McGregor Boulevard, Suite 100
Fort Myers, FL 33901
(239) 461-3170 Phone
(239) 461-3169 Fax

File:

-----Original Message-----
From: Barraco and Associates, Inc. [mailto:info@barraco.net]
Sent: Wednesday, February 09, 2022 3:18 PM
To: Amy Hughes <AmyH@Barraco.net>
Subject: [CAUTION SPOOFING] Barraco and Associates, Inc.'s message from Michele Kasl

Site: Barraco and Associates, Inc. (http://barraco.net)

Name: Michele Kasl

Email: cymkasl@gmail.com

Messages: My husband and I are River Hall residents and I heard there is a meeting scheduled for 6pm at our Town Hall. Is that a public meeting regarding the expansion?

Dawn Russell

From: Jennifer Sapen
Sent: Monday, February 07, 2022 3:27 PM
To: 'ben mickus'
Subject: RE: AD# 5092937
Attachments: SnipImage.jpg; 11. Proposed MCP.PDF

Good afternoon Ben. Your best resource to get all the details is the County's e-permiting website. The link below will take you to the County's website for the Comprehensive Plan amendment. Just enter in the case number CPA2021-00016 as shown in the attached image.
https://docsearch.leegov.com/Home/Index/customSearch/CompPlan

Same process for the Development Orders (construction plans) by using the link below. Several development orders are under review and two will be submitted soon. All of their case numbers are listed below.
https://docsearch.leegov.com/Home/Index/customSearch/DevReview

Development Order South Crossing	DOS2019-00071-A01
Development Order Parcel L	Not yet submitted
Development Order Parcel H & Z	DOS2005-00182
Development Order Parcel C	DOS2020-00036
Hampton Lakes South Phase 2	Not yet submitted

A zoning amendment is also under review, but the County's website doesn't show any attachments. Attached is the Master Concept Plan being reviewed for the zoning amendment.

River Hall Rezoning	Not Submitted
River Hall Administrative Amendment	ADD2021-00197

Jennifer Sapen, AICP
Vice President of Land Planning
Barraco and Associates, Inc.
Civil Engineers ~ Land Surveyors ~ Land Planners
2271 McGregor Boulevard, Suite 100
Fort Myers, FL 33901
(239) 461-3170 Phone
(239) 461-3169 Fax

File:

-----Original Message-----
From: ben mickus [mailto:benmick@comcast.net]
Sent: Sunday, February 06, 2022 7:03 PM
To: Jennifer Sapen <JenniferS@barraco.net>
Subject: AD# 5092937

Can I get further information regarding the captioned agenda number.

Thank You

Ben Mickevicius

Dawn Russell

From: Jennifer Sapen
Sent: Thursday, February 03, 2022 2:10 PM
To: 'jasontschetter@gmail.com'
Subject: RE: IMPORTANT INFORMATION
Attachments: SnipImage.jpg; 11. Proposed MCP.PDF

Good afternoon Jason. We are still preparing for the community meeting, but your best resource to get all the details is the County's e-permiting website. The link below will take you to the County's website for the Comprehensive Plan amendment. Just enter in the case number CPA2021-00016 as shown in the attached image.
https://docsearch.leegov.com/Home/Index/customSearch/CompPlan

Same process for the Development Orders (construction plans) by using the link below. Several development orders are under review and two will be submitted soon. All of their case numbers are listed below.
https://docsearch.leegov.com/Home/Index/customSearch/DevReview

Development Order South Crossing	DOS2019-00071-A01
Development Order Parcel L	Not yet submitted
Development Order Parcel H & Z	DOS2005-00182
Development Order Parcel C	DOS2020-00036
Hampton Lakes South Phase 2	Not yet submitted

A zoning amendment is also under review, but the County's website doesn't show any attachments. Attached is the Master Concept Plan being reviewed for the zoning amendment.

River Hall Rezoning	Not Submitted
River Hall Administrative Amendment	ADD2021-00197

Jennifer Sapen, AICP
Vice President of Land Planning
Barraco and Associates, Inc.
Civil Engineers ~ Land Surveyors ~ Land Planners
2271 McGregor Boulevard, Suite 100
Fort Myers, FL 33901
(239) 461-3170 Phone
(239) 461-3169 Fax

File:

From: Jason Tschetter [mailto:jasontschetter@gmail.com]
Sent: Monday, January 31, 2022 11:41 AM
To: Jennifer Sapen <JenniferS@barraco.net>
Subject: RE: IMPORTANT INFORMATION

Jennifer,

I will not be able to attend the meeting, but am familiar with the zoning and platting that was done. Are you sharing or able to share the materials being presented?

Jason Tschetter
612-802-2599
jasontschetter@gmail.com

From: donotreply@sandcastlecm.com
Sent: Monday, January 31, 2022 10:05 AM
To: Jason Kelly Tschetter Revocable Trust Jason K. & Gina M. Tschetter, Trustees
Subject: IMPORTANT INFORMATION

Good Morning,

I hope you are all surviving this bit of cold weather.
It's almost over. Many of you have reached out to me regarding the meeting below. I am aware of it and making plans to attend. I certainly hope to see many of you there.

Thank You
Elaine Aube

River Hall Corporation Seeking to expand currently accepted amount of high density housing on campus All Alva area residents invited to attend this information gathering meeting.

PUBLIC NOTICE RIVER HALL COMPREHENSIVE MAP AMENDMENT, REZONING, ADMINISTRATIVE AMENDMENT, AND DEVELOPMENT ORDER AMENDMENTS COMMUNITY MEETING PUBLIC MEETING.

DATE: Wednesday, February 9, 2022 at 6:00 p.m.

LOCATION: River Hall Town Hall Amenity Center, 3089 River Hall Parkway, Alva, FL 33920

APPLICANT: Barraco & Associates, Inc. Nine different

PROJECT NAMES:
1. River Hall Map Amendment - CPA2021-00016
2. River Hall Rezoning

3. River Hall Administrative Amendment - ADD2021- 00197
4. Development Order South Crossing - DOS2019-00071- A01
5. Development Order Parcel L
6. Development Order Parcel H - DOS2005-00182
7. Development Order Parcel C - DOS2020-00036
8. Development Order Parcel Z - DOS2005-00182
9.Hampton Lakes South Phase 2

ACTION REQUESTED:
1. River Hall Map Amendment (CPA2021-00016): Amend Future Land Use Map to increase the Suburban and Outlying Suburban designations and decrease the Sub-Outlying Suburban and Rural designations
2. River Hall Rezoning: Rezone to add 489 dwelling units and 10 acres, concurrent with the River Hall Map Amendment
3. River Hall Administrative Amendment (ADD2021-00197): Revise Master Concept Plan with alternate internal layout for un-platted property and minimum singe family lot width of 40.5 feet
4. Development Order South Crossing (DOS2019-00071-A01): Amendment to allow the southern connection across the LAMSID canal and roadway connection to 75th Street W.
5. Development Order Parcel L: Proposes ± 73 single family detached lots
6. Development Order Parcel H (DOS2005-00182): From 23 to 31 seventy-foot (70') lots
7. Development Order Parcel C (DOS2020-00036): From 19 single family lots to 30 twin villa or single family attached lots
8. Development Order Parcel Z (DOS2005-00182): From 36 condominiums to 28 twin villa or single family attached lots
9. Hampton Lakes South Phase 2: Develop remaining density and associated infrastructure

NOTE: A second meeting will be provided at the end of the 6pm meeting if capacity is exceeded.

FOR MORE INFO: Contact: Jennifer Sapen at Barraco & Associates, Inc. - JenniferS@Barraco.net AD# 5092937 1/21/22

Powered by CINC Community Association Management Software

SIGN-IN SHEET

FEBRUARY 9, 2022 AT 6:00PM

RIVER HALL
Map Amendment - CPA2021 / Rezoning / Administrative Amendment – ADD2021-00197/ Development Order Amendments

River Hall Town Hall Amenity Center
3089 River Hall Parkway, Alva, FL 33920

PLEASE PRINT

NAME	PHONE NUMBER	E-MAIL ADDRESS
Bobbi Kathy Glandorf	513-675-2676	RiverHall@GLANDORF.ORG
Mr. and Mrs. Terry Lee Mason	954-232-4447	Leemason396@yahoo.com
George Ware	239-770-2694	Fourwaves@comcast.net
Gail Brockman	413-464-2930	SunriseFLB@AOL.com
Fred Brockman	413-464-2730	" "
Patty Switaj	586-381-8771	pswitaj@yahoo.com
Side Deb Zaffron	631-793-6400	DZaffron@mac.com
JOHN KOELLER	6128013701	ROCKNROSLER@COMCAST.NET
CHRIS SCHOTTEL	651-488-2238	CLSCHOTTEL@GMAIL.com
MIKE ANDALORO	517-879-9997	MPANDALORO@ICLOUD.COM
HARRY & TAMMY BULLUCK	410-919-7241	h.bullluck@comcast.net
ERIC & BETTY REWERTSON TONY PEDERSEN	309-267-1277	IdLVER8@GMAIL.com
CRAIG & LAURA SEIBOLD	303-941-6529	LAURA80129@YAHOO.COM
Mike & Sue Martin	734 306 2755	STJmartin@yahoo.com
Jeff White	614-783-3314	Jeff2263@Hotmail.com
Michael Rogowski	516 965 4610	POLCAT76@GMail.com
Nelson Payne	303 587-2379	npayne@gmail.com
DEMARIS MOORE	239-565-7789	DBOOPERS@COMCAST.NET

SIGN-IN SHEET

FEBRUARY 9, 2022 AT 6:00PM

RIVER HALL
Map Amendment - CPA2021 / Rezoning / Administrative Amendment – ADD2021-00197/ Development Order Amendments

River Hall Town Hall Amenity Center
3089 River Hall Parkway, Alva, FL 33920

PLEASE PRINT

NAME	PHONE NUMBER	E-MAIL ADDRESS
LARRY Greenfield		
Robin & Bruce Schwartz	570 457269	bschwartz430@comcast.net
BOB & BONNIE LEIGH	~~3135W~~ 214 392 1087	bleigh2@verizon.net
FRANK SMITH & GAIL SMITH	304 677 4805	FSMITH620@AOL.COM
Jedd Savel	631-260-0071	jeddsavel1914@gmail.com
Chris Grey	917-680-1659	CBGiiL@tol.com
Tom Clark	740 7049569	tclark57@columbus.rr.com
PAUL CARAPELLA	309 831 7379	PAULCGOLFR@Hotmail.com
Connie Dennis	2397282472	ahlreell28@gmail.com
Roxanne Cause	239 247 0195	Cause_RL@Yahoo.com
Mark Enright	651-248-1802	msusanlake@hotmail.com
Jerome Laday	732-672-9927	Jeromeladay@gmail.com
GAIL SULLIVAN	815-703-8136	GSullockport@GMAIL.com
Carol Martello	708-638-5141	ckurucat311@gmail.com
Charles Allen	9046529112	caller0624@yahoo.com
HOLLY SCHWARTZ	239 209-1081	HOLLYSCH31@gmail.com
DOUG MITRO	239 994 6740	doug@themitrofamily.com
Wayne; Lisa Jakiela	412-215-5413	lmjakiela@comcast.net

SIGN-IN SHEET

FEBRUARY 9, 2022 AT 6:00PM

RIVER HALL
Map Amendment - CPA2021 / Rezoning / Administrative Amendment – ADD2021-00197/ Development Order Amendments

River Hall Town Hall Amenity Center
3089 River Hall Parkway, Alva, FL 33920

PLEASE PRINT

NAME	PHONE NUMBER	E-MAIL ADDRESS
Joe Dommer	586-383-6166	
Cathy Dommenick	586-337-3375	
Robert Start	508 524 6634	
Ken Hasenei	410-608-6127	
Joe Faust	612-850-7273	
Lucinda Faust	612-760-0245	Lucinda Faust@gmail.com
Jerome Hetrick	4103362351	awesum2@gmail.com
Lenny Goebhard		
Sonja Mitchell	216-570-7903	
Kenneth Mitchell	216 406 0133	
Fred Rubino	207-450-7874	oquenquitriver@gmail
Robert Festa	609 790 7499	
Jane Messick	215 284 4107	
MARGE GLEASON		gleasm93@ATT.NET
KATHY RUSTAD		
Mr & Mrs Wilson		
RICK & BARB HEACH	314-280-8684	
Tom Olander		

SIGN-IN SHEET

FEBRUARY 9, 2022 AT 6:00PM

RIVER HALL
Map Amendment - CPA2021 / Rezoning / Administrative Amendment – ADD2021-00197/ Development Order Amendments

River Hall Town Hall Amenity Center
3089 River Hall Parkway, Alva, FL 33920

PLEASE PRINT

NAME	PHONE NUMBER	E-MAIL ADDRESS
Joseph Moran		JLM4643@AOL.com
GARY STILWELL	7[illegible]8015	SEGOAT@EMBARQMAIL.COM
CANDACE KAUFMAN	805-558-5568	candacekaufman@aol.com
Amy Seiler	720-419-6008	parkcourse8@icloud.com
HARRY OLSON	928-821-2212	PRIMALFOODHARRY@GMAIL.COM
ANTHONY D. VIETRI	347-210-5615	advietri@verizon.net
Steve Nokes	919-971-1871	sekon1@hotmail.com
C BRUCE TRIMBLE	609-501-2113	bruce@brucetrimble.net
O'Brien Merrill	513-543-1252	obimerrill@gmail.com
Raul Cerrito	631-805-1861	RaulCCerrito@gmail.com
Nancy Powell	724-884-3677	smithpowell@aol.com
SYLVIA RAMOS	305 519-0022	ramoss04@aol.com
JUAN JIMENEZ	305 684-5199	
LAWRENCE D[illegible]	16988 Oakstead	LDAmario@Gmail.com
Jim Sickels	910-663-6260	Bwijim@yahoo.com
Samara R. Marin	786-514-7190	samlori227@aol.com

SIGN-IN SHEET

FEBRUARY 9, 2022 AT 6:00PM

RIVER HALL
Map Amendment - CPA2021 / Rezoning / Administrative Amendment – ADD2021-00197/ Development Order Amendments

River Hall Town Hall Amenity Center
3089 River Hall Parkway, Alva, FL 33920

PLEASE PRINT

NAME	PHONE NUMBER	E-MAIL ADDRESS
C Bruce Trimble	609-501.2113	cbtrim@aol.com
Eoin Moore	610-740-4420	mooreew@yahoo.com
Sally Shown	502-554-0762	sshown5@gmail.com
Catherine Berman	203.606.3272	CatherineRberman@gmail
Mark Berman	203 606 3262	Catberm@hotmail.com
Anthony + Tiffany massocco	239.462.7279	buyandsellwithtiff@gmail
Bill & Sharie Altizer	740-395-6666	BillAltizer@yahoo.com
Donald L Bevins	515-250-3892	Donaldbevins@gmail.com
Paul/Candy Griffith	757-535-0989	PWGriffith@Hotmail.com
Jennifer Sapen	(239)461-3170	JenniferS@Barraco.net
Carl A. Barraco	(239)461-3170	CarlB@Barraco.net
Russell Schropp	(239)344-1280	Russell.Schropp@henlaw.com
Stephen Leung	(239)332-2617	stephen.leung@dplummer.com
Grady Miars	(904)996-2485	gmiars@greenpointellc.com
Dawn Russell	(239)461-3170	DawnR@Barraco.net

Detail by Entity Name

Florida Limited Liability Company
RH VENTURE II, LLC

Filing Information

Document Number	L11000050031
FEI/EIN Number	NONE
Date Filed	04/27/2011
Effective Date	04/27/2011
State	FL
Status	ACTIVE
Last Event	LC STMNT OF RA/RO CHG
Event Date Filed	05/24/2021
Event Effective Date	NONE

Principal Address

7807 BAYMEADOWS ROAD EAST
SUITE 205
JACKSONVILLE, FL 32256

Mailing Address

7807 BAYMEADOWS ROAD EAST
SUITE 205
JACKSONVILLE, FL 32256

Registered Agent Name & Address

CORPORATION SERVICE COMPANY
1201 HAYS ST
TALLAHASSEE, FL 32301

Name Changed: 05/24/2021

Address Changed: 05/24/2021

Authorized Person(s) Detail

Name & Address

Title Authorized Member

River Hall Investment Group, LLC
7807 BAYMEADOWS ROAD EAST
SUITE 205

JACKSONVILLE, FL 32256

Title President

Burr, Edward E.
7807 BAYMEADOWS ROAD EAST
SUITE 205
JACKSONVILLE, FL 32256

Title VP

MIARS, GRAYDON E.
7807 BAYMEADOWS ROAD EAST
SUITE 205
JACKSONVILLE, FL 32256

Annual Reports

Report Year	Filed Date
2020	03/26/2020
2020	09/03/2020
2021	04/15/2021

Document Images

05/24/2021 -- CORLCRACHG	View image in PDF format
04/15/2021 -- ANNUAL REPORT	View image in PDF format
09/03/2020 -- AMENDED ANNUAL REPORT	View image in PDF format
03/26/2020 -- ANNUAL REPORT	View image in PDF format
02/06/2019 -- ANNUAL REPORT	View image in PDF format
04/20/2018 -- ANNUAL REPORT	View image in PDF format
04/25/2017 -- ANNUAL REPORT	View image in PDF format
04/17/2016 -- ANNUAL REPORT	View image in PDF format
11/06/2015 -- AMENDED ANNUAL REPORT	View image in PDF format
02/06/2015 -- ANNUAL REPORT	View image in PDF format
04/22/2014 -- ANNUAL REPORT	View image in PDF format
05/04/2013 -- AMENDED ANNUAL REPORT	View image in PDF format
04/25/2013 -- ANNUAL REPORT	View image in PDF format
04/04/2012 -- ANNUAL REPORT	View image in PDF format
04/27/2011 -- Florida Limited Liability	View image in PDF format



Detail by Entity Name

Florida Limited Liability Company
RH VENTURE III, LLC

Filing Information

Document Number	L12000066889
FEI/EIN Number	N/A
Date Filed	05/17/2012
State	FL
Status	ACTIVE
Last Event	LC STMNT OF RA/RO CHG
Event Date Filed	05/24/2021
Event Effective Date	NONE

Principal Address

7807 BAYMEADOWS ROAD EAST
SUITE 205
JACKSONVILLE, FL 32256

Mailing Address

7807 BAYMEADOWS ROAD EAST
SUITE 205
JACKSONVILLE, FL 32256

Registered Agent Name & Address

CORPORATION SERVICE COMPANY
1201 HAYS ST
TALLAHASSEE, FL 32301

Name Changed: 05/24/2021

Address Changed: 05/24/2021

Authorized Person s) Detail

Name & Address

Title Authorized Member

RH Venture I, LLC
7807 BAYMEADOWS ROAD EAST
SUITE 205
JACKSONVILLE, FL 32256

Title PRES

BURR, EDWARD E.
7807 BAYMEADOWS ROAD EAST
SUITE 205
JACKSONVILLE, FL 32256

Title VP

MIARS, GRAYDON E.
7807 BAYMEADOWS ROAD EAST
SUITE 205
JACKSONVILLE, FL 32256

Annual Reports

Report Year	Filed Date
2019	02/06/2019
2020	03/26/2020
2021	04/15/2021

Document Images

05/24/2021 -- CORLCRACHG	View image in PDF format
04/15/2021 -- ANNUAL REPORT	View image in PDF format
03/26/2020 -- ANNUAL REPORT	View image in PDF format
02/06/2019 -- ANNUAL REPORT	View image in PDF format
04/20/2018 -- ANNUAL REPORT	View image in PDF format
04/25/2017 -- ANNUAL REPORT	View image in PDF format
04/17/2016 -- ANNUAL REPORT	View image in PDF format
11/09/2015 -- AMENDED ANNUAL REPORT	View image in PDF format
02/06/2015 -- ANNUAL REPORT	View image in PDF format
04/22/2014 -- ANNUAL REPORT	View image in PDF format
05/06/2013 -- AMENDED ANNUAL REPORT	View image in PDF format
05/04/2013 -- ANNUAL REPORT	View image in PDF format
05/17/2012 -- Florida Limited Liability	View image in PDF format

Barraco and Associates, Inc.
www.barraco.net
Civil Engineers, Land Surveyors and Planners

RIVER HALL RPD/CPD

REZONING
Surface Water Management

The following is a written description of the proposed River Hall RPD/CPD Surface Water Management Concept:

A. Run-off characteristics of the property in its existing state.

All lands within the River Hall Development area are included in South Florida Water Management District (SFWMD) permit number 36-04006-P. There are no proposed changes in the development footprint or environmental preserve areas established in the referenced permit. In general, the entire area flows north to the Caloosahatee River. The River Hall development/surface water management system is also bordered by an existing Lehigh Acres Municipal Services Improvement District (LAMSID) to the south and east.

B. In general terms, the drainage concept proposed, including the outfall to canals or natural water bodies, including how drainage flow from adjacent properties will be maintained.

The drainage concept proposed will follow that which is approved and detailed in SFWMD permit number 36-04006-P.

C. The retention features (including existing natural features) that will be incorporated into the drainage system and legal mechanisms, which will guarantee their maintenance.

The drainage concept proposed will follow that which is approved and detailed in SFWMD permit number 36-04006-P. The current River Hall surface water management system as well as portions of the system when completed will continue to be owned operated and maintained by the River Hall Community Development District (CDD).

D. How will existing natural features be preserved? Include an estimate of the ranges of the existing post development water table, elevations where appropriate.

The drainage concept proposed will follow that which is approved and detailed in SFWMD permit number 36-04006-P.

E. The requirements for fill material for the proposed development for other than building pads.

Fill material needed for completing the River Hall project will include onsite excavation and potential inhaul fill if required.

F. If the property is subject to seasonal inundation or is subject to inundation by extreme swollen, by the rains of a 100-year storm event, indicate the measures that will be taken to mitigate the effects of expected flooding.

The drainage concept proposed will follow that which is approved and detailed in SFWMD permit number 36-04006-P.

River Hall Rezoning - Surrounding Property Owners List (includes all parcels within the River Hall Subdivision)

Subjects: 6	Affected: 2451	Buffer: 500	Date: 2/23/2022	List Size: 2457														
Index	Subject	Foliold	STRAP	OwnerName	OwnerName2	MailAddress	MailAddress2	MailCity	MailState	MailZip	MailCountry	SiteNumbe	SiteStreet	SiteUnit	SiteCity	SiteZip	Legal
0	TRUE	10298872	27-43-26-00-00004.0000	HOFMEISTER SCOTT L +		12086 SLATE POINT RD		PAONIA	CO	81428			ACCESS UNDETERMINED		ALVA	33920	NE 1/4 OF SW 1/4 OF NW 1/4
0	TRUE	10558649	27-43-26-00-00003.0110	RH VENTURE II LLC		7807 BAYMEADOWS RD E	STE 205	JACKSONVILLE	FL	32256			ACCESS UNDETERMINED		ALVA		PARCEL LYING IN W 1/2 OF SEC 27 AS DESC IN 2010000261482 LESS PORTION DESC IN 2010000117987 + 2013000006376
0	TRUE	10558650	27-43-26-00-00003.0120	RH VENTURE III LLC		7807 BAYMEADOWS RD E	STE 205	JACKSONVILLE	FL	32256			ACCESS UNDETERMINED		ALVA		PARCEL LYING IN NW 1/4 OF SEC 27 AS DESC IN 2012000117987
0	TRUE	10301438	36-43-26-00-00001.0000	RH VENTURE II LLC		7807 BAYMEADOWS RD E	STE 205	JACKSONVILLE	FL	32256			ACCESS UNDETERMINED		ALVA		ALL OF SEC 36 TWN 43 RGE 26<CR>LESS SUBD + LESS 2012000117987
0	TRUE	10558633	36-43-26-00-00002.0000	RH VENTURE III LLC		7807 BAYMEADOWS RD E STE 205		JACKSONVILLE	FL	32256			RIVER HALL COUNTRY CLUB C/E		ALVA		PARCEL LOCATED IN SECS 35 + 36 AS DESC IN 2012000117987
0	TRUE	10601749	36-43-26-L4-U3239.5209	RH VENTURE II LLC		7807 BAYMEADOWS RD E	STE 205	JACKSONVILLE	FL	32256			RIVER HALL COUNTRY CLUB C/E		ALVA	33920	PAR LOC IN E 1/2 SW 1/4 SEC 36 TWN 43 RNG 36 LESS INST 2012000117987 LESS 2021000035440
1	FALSE	10301440	01-44-26-01-00001.0010	BUISSON JOSEPH A + MARIE		1887 VAUXHALL ST NW		PALM BAY	FL	32907		7501	LAURA AVE N		LEHIGH ACRES	33971	LEHIGH ACRES UNIT 1<CR>BLK 1 PB 15 PG 58<CR>LOT 1
2	FALSE	10301441	01-44-26-01-00001.0020	ALBATHALI SALAH MOHAMMAD H	DR HASSAN QADDOMI IGL	AHMED TOWER 4TH FLOOR	ARABIAN GULF ST	KUWAIT CITY		13121	KUWAIT	7503	LAURA AVE N		LEHIGH ACRES	33971	LEHIGH ACRES UNIT 1<CR>BLK.1 PB 15 PG 58<CR>LOT 2
3	FALSE	10301442	01-44-26-01-00001.0030	LONGORIA ADRIAN		4546 21ST ST SW		LEHIGH ACRES	FL	33973		7505	LAURA AVE N		LEHIGH ACRES	33971	LEHIGH ACRES UNIT 1<CR>BLK.1 PB 15 PG 58<CR>LOT 3
4	FALSE	10301443	01-44-26-01-00002.0010	SAFCHILD INVESTMENTS LLC		1875 CENTURY PARK E STE 1200		LOS ANGELES	CA	90067		7500	LAURA AVE N		LEHIGH ACRES	33971	LEHIGH ACRES UNIT 1<CR>BLK 2 PB 15 PG 58<CR>LOT 1
5	FALSE	10301444	01-44-26-01-00002.0020	GOLASIEWICZ MAREK + MARIA J		7502 LAURA AVE N		LEHIGH ACRES	FL	33971		7502	LAURA AVE N		LEHIGH ACRES	33971	LEHIGH ACRES UNIT 1<CR>BLK 2 PB 15 PG 58<CR>LOT 2
6	FALSE	10301445	01-44-26-01-00002.0030	LUULY LLC	MARKHAM NORTON MOSTELLER WRIGH	8961 CONFERENCE DR STE 1		FORT MYERS	FL	33919		7504	LAURA AVE N		LEHIGH ACRES	33971	LEHIGH ACRES UNIT 1<CR>BLK.2 PB 15 PG 58<CR>LOT 3
7	FALSE	10301446	01-44-26-01-00002.0040	CORAL PARADISE INC		MONTE ELBRUZ 164 - PH	LOMAS DE CHAPU	CIUDAD DE MEXIC	MEX	11000	MEXICO	7505	KAREN AVE N		LEHIGH ACRES	33971	LEHIGH ACRES UNIT 1<CR>BLK.2 PB 15 PG 58<CR>LOT 4
8	FALSE	10301447	01-44-26-01-00002.0050	DALBERRY KAREN		4733 N PINE ISLAND RD		SUNRISE	FL	33351		7503	KAREN AVE N		LEHIGH ACRES	33971	LEHIGH ACRES UNIT 1<CR>BLK.2 PB 15 PG 58<CR>LOT 5
9	FALSE	10301448	01-44-26-01-00002.0060	SMITTEN ROXANA		12818 SW 223RD ST		MIAMI	FL	33170		7501	KAREN AVE N		LEHIGH ACRES	33971	LEHIGH ACRES UNIT 1<CR>BLK 2 PB 15 PG 58<CR>LOT 6
10	FALSE	10301449	01-44-26-01-00003.0010	KIRKPATRICK WILLIAM J JR TR +		1710 ALDEN ST		GLENWOOD	FL	32722		7500	KAREN AVE N		LEHIGH ACRES	33971	LEHIGH ACRES UNIT 1<CR>BLK.3 PB 15 PG 58<CR>LOT 1
11	FALSE	10301450	01-44-26-01-00003.0020	ADAMSON DERRICK + KATHLEEN		3340 NW 177TH TER		OPA LOCKA	FL	33056		7502	KAREN AVE N		LEHIGH ACRES	33971	LEHIGH ACRES UNIT 1<CR>BLK.3 PB 15 PG 58<CR>LOT 2
12	FALSE	10301451	01-44-26-01-00003.0030	ADAMSON DERRICK + KATHLEEN		3340 NW 177TH TER		CAROL CITY	FL	33056		7504	KAREN AVE N		LEHIGH ACRES	33971	LEHIGH ACRES UNIT 1<CR>BLK.3 PB 15 PG 58<CR>LOT 3
13	FALSE	10301452	01-44-26-01-00003.0040	VDLLM INC		PO BOX 1308		ESTERO	FL	33929		7505	JOAN AVE N		LEHIGH ACRES	33971	LEHIGH ACRES UNIT 1<CR>BLK 3 PB 15 PG 58<CR>LOT 4
14	FALSE	10301453	01-44-26-01-00003.0050	HAMAKER ALEXANDRA V		12810 RIPPLEWOOD LN		HOUSTON	TX	77015		7503	JOAN AVE N		LEHIGH ACRES	33971	LEHIGH ACRES UNIT 1<CR>BLK 3 PB 15 PG 58<CR>LOT 5
15	FALSE	10301454	01-44-26-01-00003.0060	LEIGHL INVESTMENTS LLC		804 NICHOLAS PKWY E STE 1		CAPE CORAL	FL	33990		7501	JOAN AVE N		LEHIGH ACRES	33971	LEHIGH ACRES UNIT 1<CR>BLK 3 PB 15 PG 58<CR>LOT 6
16	FALSE	10301455	01-44-26-01-00004.0010	SST NV	THEO+ TRIX TOETENEL-WOUDENBERG	ARNHEMSE BOVENWEG 18/25		ZEIST		3708 TB	NETHERLAND	7500	JOAN AVE N		LEHIGH ACRES	33971	LEHIGH ACRES UNIT 1<CR>BLK 4 PB 15 PG 58<CR>LOT 1
17	FALSE	10301456	01-44-26-01-00004.0020	NAVEA CYNTHIA V		13813 SW 124TH AVENUE RD		MIAMI	FL	33186		7502	JOAN AVE N		LEHIGH ACRES	33971	LEHIGH ACRES UNIT 1<CR>BLK.4 PB 15 PG 58<CR>LOT 2
18	FALSE	10301457	01-44-26-01-00004.0030	EVOLVE INVESTMENT GROUP LLC		13060 NW 17TH CT		MIAMI	FL	33167		7504	JOAN AVE N		LEHIGH ACRES	33971	LEHIGH ACRES UNIT 1<CR>BLK 4 PB 15 PG 58<CR>LOT 3
19	FALSE	10301458	01-44-26-01-00004.0040	TRAVIS WILLIAM RUSSELL		2903 W PRICE AVE		TAMPA	FL	33611		7505	JUDY AVE N		LEHIGH ACRES	33971	LEHIGH ACRES UNIT 1<CR>BLK.4 PB 15 PG 58<CR>LOT 4
20	FALSE	10301459	01-44-26-01-00004.0050	GRIECO KAREN		829 SW 47TH TER APT 202		CAPE CORAL	FL	33914		7503	JUDY AVE N		LEHIGH ACRES	33971	LEHIGH ACRES UNIT 1<CR>BLK 4 PB 15 PG 58<CR>LOT 5
21	FALSE	10301460	01-44-26-01-00004.0060	NOLL JACKY		17 ROUTE DE DESSENHEIM		RUSTENHART		68740	FRANCE	7501	JUDY AVE N		LEHIGH ACRES	33971	LEHIGH ACRES UNIT 1<CR>BLK 4 PB 15 PG 58<CR>LOT 6
22	FALSE	10301461	01-44-26-01-00005.0010	BIONCI JOSEPH G		126 OAK RIDGE RD		CLIFTON	NJ	7013		7504	JUDY AVE N		LEHIGH ACRES	33971	LEHIGH ACRES UNIT 1<CR>BLK.5 PB 15 PG 58<CR>LOT 1
23	FALSE	10301462	01-44-26-01-00006.0010	TAYLOR PATRICK L TR		8986 TERWILLIGERSRIDGE DR		CINCINNATI	OH	45249		3013	75TH ST W		LEHIGH ACRES	33971	LEHIGH ACRES UNIT 1<CR>BLK.6 PB 15 PG 58<CR>LOT 1
24	FALSE	10301463	01-44-26-01-00006.0020	INTERNATIONAL SYSTEMS INC		2803B PHILADELPHIA PIKE		CLAYMONT	DE	19703		3011	75TH ST W		LEHIGH ACRES	33971	LEHIGH ACRES UNIT 1<CR>BLK 6 PB 15 PG 58<CR>LOT 2
25	FALSE	10301464	01-44-26-01-00006.0030	LARHONDA MCCALL VALEKA		3009 75TH ST W		LEHIGH ACRES	FL	33971		3009	75TH ST W		LEHIGH ACRES	33971	LEHIGH ACRES UNIT 1<CR>BLK 6 PB 15 PG 58<CR>LOT 3
26	FALSE	10301465	01-44-26-01-00006.0040	ORTIZ JUAN R & ALINA		3007 75TH ST W		LEHIGH ACRES	FL	33971		3007	75TH ST W		LEHIGH ACRES	33971	LEHIGH ACRES UNIT 1<CR>BLK 6 PB 15 PG 58<CR>LOT 4
27	FALSE	10301466	01-44-26-01-00006.0050	THEONE LLC		47 QUINTARD AVE		NORWALK	CT	6854		3005	75TH ST W		LEHIGH ACRES	33971	LEHIGH ACRES UNIT 1<CR>BLK 6 PB 15 PG 58<CR>LOT 5
28	FALSE	10301467	01-44-26-01-00006.0060	ZAMBRANO JESUS & MARIA D		3724 3RD ST SW		LEHIGH ACRES	FL	33976		3003	75TH ST W		LEHIGH ACRES	33971	LEHIGH ACRES UNIT 1<CR>BLK.6 PB 15 PG 58<CR>LOT 6
29	FALSE	10301468	01-44-26-01-00006.0070	DINATALI LUIGI		VIALE CARAVAGGIO 47		LIDO ADRIANO RA		48020	ITALY	3001	75TH ST W		LEHIGH ACRES	33971	LEHIGH ACRES UNIT 1<CR>BLK.6 PB 15 PG 58<CR>LOT 7
30	FALSE	10301502	01-44-26-01-00009.0010	SANDLIN SAMANTHA NICOLE &		2915 75TH ST W		LEHIGH ACRES	FL	33971		2915	75TH ST W		LEHIGH ACRES	33971	LEHIGH ACRES UNIT 1<CR>BLK 9 PB 15 PG 58<CR>LOT 1
31	FALSE	10301503	01-44-26-01-00009.0020	NINE ARITHAN GROUP LLC		11200 NW 8TH ST		PLANTATION	FL	33325		2913	75TH ST W		LEHIGH ACRES	33971	LEHIGH ACRES UNIT 1<CR>BLK.9 PB 15 PG 58<CR>LOT 2
32	FALSE	10301504	01-44-26-01-00009.0030	ELSEY ENTERPRISES LLC		1235 LAKE ROGERS CIR		OVIEDO	FL	32765		2911	75TH ST W		LEHIGH ACRES	33971	LEHIGH ACRES UNIT 1<CR>BLK.9 PB 15 PG 58<CR>LOTS 3 + 4
33	FALSE	10301505	01-44-26-01-00009.0050	KHAN ZULAIKA LYSTRA		240 SE 46TH ST		CAPE CORAL	FL	33904		2907	75TH ST W		LEHIGH ACRES	33971	LEHIGH ACRES UNIT 1<CR>BLK.9 PB 15 PG 58<CR>LOT 5
34	FALSE	10301506	01-44-26-01-00009.0060	HERITAGE ENTERPRISES FL LLC		8707 LEELAND ARCHER BLVD		ORLANDO	FL	32836		2905	75TH ST W		LEHIGH ACRES	33971	LEHIGH ACRES UNIT 1<CR>BLK.9 PB 15 PG 58<CR>LOT 6
35	FALSE	10301507	01-44-26-01-00009.0070	FABBRINI GLADYS CAROL		12 COMET CT		PALM COAST	FL	32137		2903	75TH ST W		LEHIGH ACRES	33971	LEHIGH ACRES UNIT 1<CR>BLK.9 PB 15 PG 58<CR>LOT 7
36	FALSE	10301508	01-44-26-01-00009.0080	J + B PROPERTY GROUP INC		3351 N 40TH ST		HOLLYWOOD	FL	33021		2901	75TH ST W		LEHIGH ACRES	33971	LEHIGH ACRES UNIT 1<CR>BLK 9 PB 15 PG 58<CR>LOT 8
37	FALSE	10302007	01-44-26-05-00040.0010	TURNER KENT		600 RITA AVE N		LEHIGH ACRES	FL	33971		2818	75TH ST W		LEHIGH ACRES	33971	LEHIGH ACRES UNIT 5<CR>BLK.40 PB 15 PG 58<CR>LOT 1
38	FALSE	10302008	01-44-26-05-00041.0010	HOERR JUANITA M		3852 LAUREL VALLEY BLVD		ZEPHYRHILLS	FL	33542		7500	JANE AVE N		LEHIGH ACRES	33971	LEHIGH ACRES UNIT 5<CR>BLK.41 PB 15 PG 58<CR>LOT 1
39	FALSE	10302009	01-44-26-05-00041.0020	KARMAZIN BORIS & YEVGENIYA +		252 EAST 57TH ST APT 42A		NEW YORK	NY	10022		7502	JANE AVE N		LEHIGH ACRES	33971	LEHIGH ACRES UNIT 5<CR>BLK.41 PB 15 PG 58<CR>LOT 2
40	FALSE	10302010	01-44-26-05-00041.0030	USMAN SAIF & SHAH AMNA		26848 GREENLEAF CT		VALENCIA	CA	91381		7504	JANE AVE N		LEHIGH ACRES	33971	LEHIGH ACRES UNIT 5<CR>BLK.41 PB 15 PG 58<CR>LOT 3
41	FALSE	10302011	01-44-26-05-00041.0040	MACMILLAN ROBERT		220 PROSPECT HILL RD		WALTHAM	MA	2451		7503	JUNE AVE N		LEHIGH ACRES	33971	LEHIGH ACRES UNIT 5<CR>BLK 41 PB 15 PG 58<CR>LOT 4
42	FALSE	10302012	01-44-26-05-00041.0050	MCILVAIN W R JR + BONNIE K		26564 CARPENTER ROAD		MILTON	DE	19968		7501	JUNE AVE N		LEHIGH ACRES	33971	LEHIGH ACRES UNIT 5<CR>BLK.41 PB 15 PG 58<CR>LOT 5
43	FALSE	10302013	01-44-26-05-00042.0010	BROWN ROY + REGINA		5080 OBANNON RD		FORT MYERS	FL	33905		7500	JUNE AVE N		LEHIGH ACRES	33971	LEHIGH ACRES UNIT 5<CR>BLK.42 PB 15 PG 58<CR>LOT 1
44	FALSE	10302014	01-44-26-05-00042.0020	BROWN ROY + REGINA		5080 OBANNON RD		FORT MYERS	FL	33905		7502	JUNE AVE N		LEHIGH ACRES	33971	LEHIGH ACRES UNIT 5<CR>BLK.42 PB 15 PG 58<CR>LOT 2
45	FALSE	10302015	01-44-26-05-00042.0030	BROWN ROY + REGINA		5080 OBANNON RD		FORT MYERS	FL	33905		7503	IDA AVE N		LEHIGH ACRES	33971	LEHIGH ACRES UNIT 5<CR>BLK.42 PB 15 PG 58<CR>LOT 3
46	FALSE	10302018	01-44-26-05-00043.0020	COUNCELL B KEITH		3004 EL DORADO BLVD N		CAPE CORAL	FL	33993		7502	IDA AVE N		LEHIGH ACRES	33971	LEHIGH ACRES UNIT 5<CR>BLK.43 PB 15 PG 58<CR>LOT 2
47	FALSE	10302036	01-44-26-05-00048.0010	PE FLODOIR V		2424 CHAPEL HILL RD		GOOCHLAND	VA	23063		2819	75TH ST W		LEHIGH ACRES	33971	LEHIGH ACRES UNIT 5<CR>BLK 48 PB 15 PG 58<CR>LOT 1
48	FALSE	10302037	01-44-26-05-00048.0020	MICHAELIS HANS-HERMAN &		AM KNICK 7		GILTEN		29690	GERMANY	2817	75TH ST W		LEHIGH ACRES	33971	LEHIGH ACRES UNIT 5<CR>BLK 48 PB 15 PG 58<CR>LOT 2
49	FALSE	10302038	01-44-26-05-00048.0030	HEYDER SHYLEE ANN		2815 75TH ST W		LEHIGH ACRES	FL	33971		2815	75TH ST W		LEHIGH ACRES	33971	LEHIGH ACRES UNIT 5<CR>BLK 48 PB 15 PG 58<CR>LOT 3
50	FALSE	10304434	02-44-26-09-00083.0090	LANE DIANE JOCELYN		137 NORTHWOOD LN	NEWCASTLE-UNDS	STAFFORDSHIRE		ST5 4BZ	UNITED KINGD	3108	75TH ST W		LEHIGH ACRES	33971	LEHIGH ACRES UNIT 9<CR>BLK 83 PB 15 PG 59<CR>LOT 9
51	FALSE	10304435	02-44-26-09-00083.0100	HENKE VACATION RENTALS		3003 SE 22ND PL		CAPE CORAL	FL	33904		3106	75TH ST W		LEHIGH ACRES	33971	LEHIGH ACRES UNIT 9<CR>BLK 83 PB 15 PG 59<CR>LOT 10
52	FALSE	10304436	02-44-26-09-00083.0110	SMITH RICHARD		450 RATHBUN AVE		STATEN ISLAND	NY	10312		3104	75TH ST W		LEHIGH ACRES	33971	LEHIGH ACRES UNIT 9<CR>BLK.83 PB 15 PG 59<CR>LOT 11
53	FALSE	10304437	02-44-26-09-00083.0120	SARDINA DOMINICK		70 OAK LN		STATEN ISLAND	NY	10312		3100	75TH ST W		LEHIGH ACRES	33971	LEHIGH ACRES UNIT 9<CR>BLK.83 PB 15 PG 59<CR>LOT 12
54	FALSE	10304546	02-44-26-09-00090.0040	YEMYASHEV SARA		2122 BERGEN AVE		BROOKLYN	NY	11234		3107	75TH ST W		LEHIGH ACRES	33971	LEHIGH ACRES UNIT 9<CR>BLK.90 PB 15 PG 59<CR>LOT 4
55	FALSE	10304547	02-44-26-09-00090.0050	GIRALDO FEDERICO		1726 NE 35TH ST		CAPE CORAL	FL	33909		3105	75TH ST W		LEHIGH ACRES	33971	LEHIGH ACRES UNIT 9<CR>BLK 90 PB 15 PG 59<CR>LOT 5
56	FALSE	10304549	02-44-26-09-00090.0070	HEITKAMP MARK CARL		3010 WERKRIDGE DR		CINCINNATI	OH	45248		3101	75TH ST W		LEHIGH ACRES	33971	LEHIGH ACRES UNIT 9<CR>BLK.90 PB 15 PG 59<CR>LOT 7
57	FALSE	10575158	02-44-26-09-00090.0080	CORTES MAYRA +		3100 74TH ST W		LEHIGH ACRES	FL	33972		3100	74TH ST W		LEHIGH ACRES	33972	LEHIGH ACRES UNIT 9 <CR>BLK 90 PB 15 PG 59 <CR>LOTS 6 + 8 + 9
58	FALSE	10304552	02-44-26-09-00090.0100	MAYFIELD G K + MARIE	PEGGY MAYFIELD MC LEOD	507 JS MCLEOD JR WAY		BLAKELY	GA	39823		3104	74TH ST W		LEHIGH ACRES	33971	LEHIGH ACRES UNIT 9<CR>BLK.90 PB 15 PG 59<CR>LOT 10
59	FALSE	10538523	25-43-26-03-0000D.0560	PULTE HOME COMPANY LLC		24311 WALDEN CENTER DR STE 300		BONITA SPRINGS	FL	34134		17121	OAKSTEAD DR		ALVA	33920	RIVER HALL COUNTRY CLUB PHASE TWO DESC IN INST#2006-409514 BLK D LOT 56
60	FALSE	10538524	25-43-26-03-0000D.0570	PULTE HOME COMPANY LLC		24311 WALDEN CENTER DR STE 300		BONITA SPRINGS	FL	34134		17125	OAKSTEAD DR		ALVA	33920	RIVER HALL COUNTRY CLUB PHASE TWO DESC IN INST#2006-409514 BLK D LOT 57
61	FALSE	10538525	25-43-26-03-0000D.0580	PULTE HOME COMPANY LLC		24311 WALDEN CENTER DR STE 300		BONITA SPRINGS	FL	34134		17129	OAKSTEAD DR		ALVA	33920	RIVER HALL COUNTRY CLUB PHASE TWO DESC IN INST#2006-409514 BLK D LOT 58
62	FALSE	10538526	25-43-26-03-0000D.0590	PULTE HOME COMPANY LLC		24311 WALDEN CENTER DR STE 300		BONITA SPRINGS	FL	34134		17133	OAKSTEAD DR		ALVA	33920	RIVER HALL COUNTRY CLUB PHASE TWO DESC IN INST#2006-409514 BLK D LOT 59
63	FALSE	10538527	25-43-26-03-0000D.0600	PULTE HOME COMPANY LLC		24311 WALDEN CENTER DR STE 300		BONITA SPRINGS	FL	34134		17137	OAKSTEAD DR		ALVA	33920	RIVER HALL COUNTRY CLUB PHASE TWO DESC IN INST#2006-409514 BLK D LOT 60
64	FALSE	10538528	25-43-26-03-0000D.0610	PULTE HOME COMPANY LLC		24311 WALDEN CENTER DR STE 300		BONITA SPRINGS	FL	34134		17141	OAKSTEAD DR		ALVA	33920	RIVER HALL COUNTRY CLUB PHASE TWO DESC IN INST#2006-409514 BLK D LOT 61
65	FALSE	10538529	25-43-26-03-0000D.0620	PULTE HOME COMPANY LLC		24311 WALDEN CENTER DR STE 300		BONITA SPRINGS	FL	34134		17145	OAKSTEAD DR		ALVA	33920	RIVER HALL COUNTRY CLUB PHASE TWO DESC IN INST#2006-409514 BLK D LOT 62
66	FALSE	10538530	25-43-26-03-0000D.0630	PULTE HOME COMPANY LLC		24311 WALDEN CENTER DR STE 300		BONITA SPRINGS	FL	34134		17149	OAKSTEAD DR		ALVA	33920	RIVER HALL COUNTRY CLUB PHASE TWO DESC IN INST#2006-409514 BLK D LOT 63
67	FALSE	10538531	25-43-26-03-0000D.0640	PULTE HOME COMPANY LLC		24311 WALDEN CENTER DR STE 300		BONITA SPRINGS	FL	34134		17153	OAKSTEAD DR		ALVA	33920	RIVER HALL COUNTRY CLUB PHASE TWO DESC IN INST#2006-409514 BLK D LOT 64
68	FALSE	10538545	25-43-26-03-0000D.0650	PULTE HOME COMPANY LLC		24311 WALDEN CENTER DR STE 300		BONITA SPRINGS	FL	34134		17157	OAKSTEAD DR		ALVA	33920	RIVER HALL COUNTRY CLUB PHASE TWO DESC IN INST#2006-409514 BLK D LOT 65
69	FALSE	10538546	25-43-26-03-0000D.0660	PULTE HOME COMPANY LLC		24311 WALDEN CENTER DR STE 300		BONITA SPRINGS	FL	34134		17161	OAKSTEAD DR		ALVA	33920	RIVER HALL COUNTRY CLUB PHASE TWO DESC IN INST#2006-409514 BLK D LOT 66
70	FALSE	10538532	25-43-26-03-0000D.0670	PULTE HOME COMPANY LLC		24311 WALDEN CENTER DR STE 300		BONITA SPRINGS	FL	34134		17160	OAKSTEAD DR		ALVA	33920	RIVER HALL COUNTRY CLUB PHASE TWO DESC IN INST#2006-409514 BLK D LOT 67
71	FALSE	10538533	25-43-26-03-0000D.0680	PULTE HOME COMPANY LLC		24311 WALDEN CENTER DR STE 300		BONITA SPRINGS	FL	34134		17152	OAKSTEAD DR		ALVA	33920	RIVER HALL COUNTRY CLUB PHASE TWO DESC IN INST#2006-409514 BLK D LOT 68
72	FALSE	10538534	25-43-26-03-0000D.0690	PULTE HOME COMPANY LLC		24311 WALDEN CENTER DR STE 300		BONITA SPRINGS	FL	34134		17146	OAKSTEAD DR		ALVA	33920	RIVER HALL COUNTRY CLUB PHASE TWO DESC IN INST#2006-409514 BLK D LOT 69
73	FALSE	10538535	25-43-26-03-0000D.0700	PULTE HOME COMPANY LLC		24311 WALDEN CENTER DR STE 300		BONITA SPRINGS	FL	34134		17130	OAKSTEAD DR		ALVA	33920	RIVER HALL COUNTRY CLUB PHASE TWO DESC IN INST#2006-409514 BLK D LOT 70
74	FALSE	10538536	25-43-26-03-0000D.0710	PULTE HOME COMPANY LLC		24311 WALDEN CENTER DR STE 300		BONITA SPRINGS	FL	34134		17126	OAKSTEAD DR		ALVA	33920	RIVER HALL COUNTRY CLUB PHASE TWO DESC IN INST#2006-409514 BLK D LOT 71

75	FALSE	10538537	25-43-26-03-0000D.0720	PULTE HOME COMPANY LLC		24311 WALDEN CENTER DR STE 300		BONITA SPRINGS	FL	34134		17122	OAKSTEAD DR		ALVA	33920	RIVER HALL COUNTRY CLUB PHASE TWO DESC IN INST#2006-409514 BLK D LOT 72
76	FALSE	10538538	25-43-26-03-0000D.0730	PULTE HOME COMPANY LLC		24311 WALDEN CENTER DR STE 300		BONITA SPRINGS	FL	34134		17118	OAKSTEAD DR		ALVA	33920	RIVER HALL COUNTRY CLUB PHASE TWO DESC IN INST#2006-409514 BLK D LOT 73
77	FALSE	10538539	25-43-26-03-0000D.0740	PULTE HOME COMPANY LLC		24311 WALDEN CENTER DR STE 300		BONITA SPRINGS	FL	34134		17114	OAKSTEAD DR		ALVA	33920	RIVER HALL COUNTRY CLUB PHASE TWO DESC IN INST#2006-409514 BLK D LOT 74
78	FALSE	10538540	25-43-26-03-0000D.0750	PULTE HOME COMPANY LLC		24311 WALDEN CENTER DR STE 300		BONITA SPRINGS	FL	34134		17110	OAKSTEAD DR		ALVA	33920	RIVER HALL COUNTRY CLUB PHASE TWO DESC IN INST#2006-409514 BLK D LOT 75
79	FALSE	10538541	25-43-26-03-0000D.0760	PULTE HOME COMPANY LLC		24311 WALDEN CENTER DR STE 300		BONITA SPRINGS	FL	34134		17106	OAKSTEAD DR		ALVA	33920	RIVER HALL COUNTRY CLUB PHASE TWO DESC IN INST#2006-409514 BLK D LOT 76
80	FALSE	10538542	25-43-26-03-0000D.0770	PULTE HOME COMPANY LLC		24311 WALDEN CENTER DR #300		BONITA SPRINGS	FL	34134		17102	OAKSTEAD DR		ALVA	33920	RIVER HALL COUNTRY CLUB PHASE TWO DESC IN INST#2006-409514 BLK D LOT 77
81	FALSE	10539203	25-43-26-03-0000E.0530	PULTE HOME COMPANY LLC		24311 WALDEN CENTER DR #300		BONITA SPRINGS	FL	34134		2993	SAGITTARIA LN		ALVA	33920	RIVER HALL COUNTRY CLUB PHASE TWO DESC IN INST#2006-409514 BLK E LOT 53
82	FALSE	10539192	25-43-26-03-0000E.0540	PULTE HOME COMPANY LLC		24311 WALDEN CENTER DR #300		BONITA SPRINGS	FL	34134		2987	SAGITTARIA LN		ALVA	33920	RIVER HALL COUNTRY CLUB PHASE TWO DESC IN INST#2006-409514 BLK E LOT 54
83	FALSE	10539193	25-43-26-03-0000E.0550	PULTE HOME COMPANY LLC		24311 WALDEN CENTER DR #300		BONITA SPRINGS	FL	34134		2981	SAGITTARIA LN		ALVA	33920	RIVER HALL COUNTRY CLUB PHASE TWO DESC IN INST#2006-409514 BLK E LOT 55
84	FALSE	10539194	25-43-26-03-0000E.0560	PULTE HOME COMPANY LLC		24311 WALDEN CENTER DR STE 300		BONITA SPRINGS	FL	34134		2971	SAGITTARIA LN		ALVA	33920	RIVER HALL COUNTRY CLUB PHASE TWO DESC IN INST#2006-409514 BLK E LOT 56
85	FALSE	10539195	25-43-26-03-0000E.0570	PULTE HOME COMPANY LLC		24311 WALDEN CENTER DR STE 300		BONITA SPRINGS	FL	34134		2965	SAGITTARIA LN		ALVA	33920	RIVER HALL COUNTRY CLUB PHASE TWO DESC IN INST#2006-409514 BLK E LOT 57
86	FALSE	10539196	25-43-26-03-0000E.0580	PULTE HOME COMPANY LLC		24311 WALDEN CENTER DR STE 300		BONITA SPRINGS	FL	34134		2961	SAGITTARIA LN		ALVA	33920	RIVER HALL COUNTRY CLUB PHASE TWO DESC IN INST#2006-409514 BLK E LOT 58
87	FALSE	10539197	25-43-26-03-0000E.0590	PULTE HOME COMPANY LLC		24311 WALDEN CENTER DR STE 300		BONITA SPRINGS	FL	34134		2957	SAGITTARIA LN		ALVA	33920	RIVER HALL COUNTRY CLUB PHASE TWO DESC IN INST#2006-409514 BLK E LOT 59
88	FALSE	10539198	25-43-26-03-0000E.0600	PULTE HOME COMPANY LLC		24311 WALDEN CENTER DR STE 300		BONITA SPRINGS	FL	34134		2953	SAGITTARIA LN		ALVA	33920	RIVER HALL COUNTRY CLUB PHASE TWO DESC IN INST#2006-409514 BLK E LOT 60
89	FALSE	10539199	25-43-26-03-0000E.0610	PULTE HOME COMPANY LLC		24311 WALDEN CENTER DR STE 300		BONITA SPRINGS	FL	34134		2949	SAGITTARIA LN		ALVA	33920	RIVER HALL COUNTRY CLUB PHASE TWO DESC IN INST#2006-409514 BLK E LOT 61
90	FALSE	10539200	25-43-26-03-0000E.0620	PULTE HOME COMPANY LLC		24311 WALDEN CENTER DR STE 300		BONITA SPRINGS	FL	34134		2945	SAGITTARIA LN		ALVA	33920	RIVER HALL COUNTRY CLUB PHASE TWO DESC IN INST#2006-409514 BLK E LOT 62
91	FALSE	10539201	25-43-26-03-0000E.0630	PULTE HOME COMPANY LLC		24311 WALDEN CENTER DR STE 300		BONITA SPRINGS	FL	34134		2941	SAGITTARIA LN		ALVA	33920	RIVER HALL COUNTRY CLUB PHASE TWO DESC IN INST#2006-409514 BLK E LOT 63
92	FALSE	10539202	25-43-26-03-0000E.0640	PULTE HOME COMPANY LLC		24311 WALDEN CENTER DR STE 300		BONITA SPRINGS	FL	34134		2937	SAGITTARIA LN		ALVA	33920	RIVER HALL COUNTRY CLUB PHASE TWO DESC IN INST#2006-409514 BLK E LOT 64
93	FALSE	10538547	25-43-26-03-0000E.0650	PULTE HOME COMPANY LLC		24311 WALDEN CENTER DR #300		BONITA SPRINGS	FL	34134		2966	SAGITTARIA LN		ALVA	33920	RIVER HALL COUNTRY CLUB PHASE TWO DESC IN INST#2006-409514 BLK E LOT 65
94	FALSE	10538548	25-43-26-03-0000E.0660	PULTE HOME COMPANY LLC		24311 WALDEN CENTER DR #300		BONITA SPRINGS	FL	34134		2968	SAGITTARIA LN		ALVA	33920	RIVER HALL COUNTRY CLUB PHASE TWO DESC IN INST#2006-409514 BLK E LOT 66
95	FALSE	10538549	25-43-26-03-0000E.0670	PULTE HOME COMPANY LLC		24311 WALDEN CENTER DR #300		BONITA SPRINGS	FL	34134		2972	SAGITTARIA LN		ALVA	33920	RIVER HALL COUNTRY CLUB PHASE TWO DESC IN INST#2006-409514 BLK E LOT 67
96	FALSE	10538550	25-43-26-03-0000E.0680	PULTE HOME COMPANY LLC		24311 WALDEN CENTER DR #300		BONITA SPRINGS	FL	34134		17111	EASY STREAM CT		ALVA	33920	RIVER HALL COUNTRY CLUB PHASE TWO DESC IN INST#2006-409514 BLK E LOT 68
97	FALSE	10538827	25-43-26-03-0000J.0670	RH VENTURE III LLC		7807 BAYMEADOWS RD E STE 205		JACKSONVILLE	FL	32256		3176	WESTON MANOR DR		ALVA	33920	RIVER HALL COUNTRY CLUB PHASE TWO DESC IN INST#2006-409514 BLK J LOT 67
98	FALSE	10538828	25-43-26-03-0000J.0680	RH VENTURE III LLC		7807 BAYMEADOWS RD E STE 205		JACKSONVILLE	FL	32256		3172	WESTON MANOR DR		ALVA	33920	RIVER HALL COUNTRY CLUB PHASE TWO DESC IN INST#2006-409514 BLK J LOT 68
99	FALSE	10538829	25-43-26-03-0000J.0690	RH VENTURE III LLC		7807 BAYMEADOWS RD E STE 205		JACKSONVILLE	FL	32256		3168	WESTON MANOR DR		ALVA	33920	RIVER HALL COUNTRY CLUB PHASE TWO DESC IN INST#2006-409514 BLK J LOT 69
100	FALSE	10538830	25-43-26-03-0000J.0700	RH VENTURE III LLC		7807 BAYMEADOWS RD E STE 205		JACKSONVILLE	FL	32256		3164	WESTON MANOR DR		ALVA	33920	RIVER HALL COUNTRY CLUB PHASE TWO DESC IN INST#2006-409514 BLK J LOT 70
101	FALSE	10538831	25-43-26-03-0000J.0710	RH VENTURE III LLC		7807 BAYMEADOWS RD E STE 205		JACKSONVILLE	FL	32256		3160	WESTON MANOR DR		ALVA	33920	RIVER HALL COUNTRY CLUB PHASE TWO DESC IN INST#2006-409514 BLK J LOT 71
102	FALSE	10538832	25-43-26-03-0000J.0720	RH VENTURE III LLC		7807 BAYMEADOWS RD E STE 205		JACKSONVILLE	FL	32256		3156	WESTON MANOR DR		ALVA	33920	RIVER HALL COUNTRY CLUB PHASE TWO DESC IN INST#2006-409514 BLK J LOT 72
103	FALSE	10538833	25-43-26-03-0000J.0730	RH VENTURE III LLC		7807 BAYMEADOWS RD E STE 205		JACKSONVILLE	FL	32256		3152	WESTON MANOR DR		ALVA	33920	RIVER HALL COUNTRY CLUB PHASE TWO DESC IN INST#2006-409514 BLK J LOT 73
104	FALSE	10538834	25-43-26-03-0000J.0740	RH VENTURE III LLC		7807 BAYMEADOWS RD E STE 205		JACKSONVILLE	FL	32256		3148	WESTON MANOR DR		ALVA	33920	RIVER HALL COUNTRY CLUB PHASE TWO DESC IN INST#2006-409514 BLK J LOT 74
105	FALSE	10538835	25-43-26-03-0000J.0750	RH VENTURE III LLC		7807 BAYMEADOWS RD E STE 205		JACKSONVILLE	FL	32256		3144	WESTON MANOR DR		ALVA	33920	RIVER HALL COUNTRY CLUB PHASE TWO DESC IN INST#2006-409514 BLK J LOT 75
106	FALSE	10538836	25-43-26-03-0000J.0760	RH VENTURE III LLC		7807 BAYMEADOWS RD E STE 205		JACKSONVILLE	FL	32256		3140	WESTON MANOR DR		ALVA	33920	RIVER HALL COUNTRY CLUB PHASE TWO DESC IN INST#2006-409514 BLK J LOT 76
107	FALSE	10538837	25-43-26-03-0000J.0770	RH VENTURE III LLC		7807 BAYMEADOWS RD E STE 205		JACKSONVILLE	FL	32256		3136	WESTON MANOR DR		ALVA	33920	RIVER HALL COUNTRY CLUB PHASE TWO DESC IN INST#2006-409514 BLK J LOT 77
108	FALSE	10538838	25-43-26-03-0000J.0780	RH VENTURE III LLC		7807 BAYMEADOWS RD E STE 205		JACKSONVILLE	FL	32256		3132	WESTON MANOR DR		ALVA	33920	RIVER HALL COUNTRY CLUB PHASE TWO DESC IN INST#2006-409514 BLK J LOT 78
109	FALSE	10538839	25-43-26-03-0000J.0790	RH VENTURE III LLC		7807 BAYMEADOWS RD E STE 205		JACKSONVILLE	FL	32256		3128	WESTON MANOR DR		ALVA	33920	RIVER HALL COUNTRY CLUB PHASE TWO DESC IN INST#2006-409514 BLK J LOT 79
110	FALSE	10538840	25-43-26-03-0000J.0800	RH VENTURE III LLC		7807 BAYMEADOWS RD E STE 205		JACKSONVILLE	FL	32256		3124	WESTON MANOR DR		ALVA	33920	RIVER HALL COUNTRY CLUB PHASE TWO DESC IN INST#2006-409514 BLK J LOT 80
111	FALSE	10538554	25-43-26-03-00A03.00CE	RIVER HALL COUNTRY CLUB HOMEOW		1600 W COLONIAL DR		ORLANDO	FL	32804			RIGHT OF WAY		ALVA	33920	RIVER HALL COUNTRY CLUB PHASE TWO DESC IN INST#2006-409514 TRACT A-3
112	FALSE	10538557	25-43-26-03-00A04.00CE	RIVER HALL COUNTRY CLUB HOMEOW		1600 W COLONIAL DR		ORLANDO	FL	32804			RIGHT OF WAY		ALVA	33920	RIVER HALL COUNTRY CLUB PHASE TWO DESC IN INST#2006-409514 TRACT A-4
113	FALSE	10538552	25-43-26-03-00B05.0000	RIVER HALL CDD		2300 GLADES RD STE 410W		BOCA RATON	FL	33431			RIVER HALL COUNTRY CLUB C/E		ALVA	33920	RIVER HALL COUNTRY CLUB PHASE TWO DESC IN INST#2006-409514 TRACT B-5
114	FALSE	10538555	25-43-26-03-00B06.0000	RIVER HALL CDD		2300 GLADES RD STE 410W		BOCA RATON	FL	33431			RIVER HALL COUNTRY CLUB C/E		ALVA	33920	RIVER HALL COUNTRY CLUB PHASE TWO DESC IN INST#2006-409514 TRACT B-6
115	FALSE	10538570	25-43-26-03-00D05.0000	RIVER HALL CDD		2300 GLADES RD STE 410W		BOCA RATON	FL	33431			RIVER HALL COUNTRY CLUB C/E		ALVA	33920	RIVER HALL COUNTRY CLUB PHASE TWO DESC IN INST#2006-409514 TRACT D-5
116	FALSE	10538553	25-43-26-03-00D06.0000	RIVER HALL CDD		2300 GLADES RD STE 410W		BOCA RATON	FL	33431			RIVER HALL COUNTRY CLUB C/E		ALVA	33920	RIVER HALL COUNTRY CLUB PHASE TWO DESC IN INST#2006-409514 TRACT D-6
117	FALSE	10538556	25-43-26-03-00D07.0000	RIVER HALL CDD		2300 GLADES RD STE 410W		BOCA RATON	FL	33431			RIVER HALL COUNTRY CLUB C/E		ALVA	33920	RIVER HALL COUNTRY CLUB PHASE TWO DESC IN INST#2006-409514 TRACT D-7
118	FALSE	10515290	26-43-26-02-0000B.0010	KANAPICK MICHAEL B & JUDITH		16400 WINDSOR WAY		ALVA	FL	33920		16400	WINDSOR WAY		ALVA	33920	RIVER HALL COUNTRY CLUB PH ONE DESC IN INST#2005-153068 BLK B LOT 1
119	FALSE	10515291	26-43-26-02-0000B.0020	KOSTER ARTHUR & KAREN		142 PORT LANE		MEDINA	OH	44256		16404	WINDSOR WAY		ALVA	33920	RIVER HALL COUNTRY CLUB PH ONE DESC IN INST#2005-153068 BLK B LOT 2
120	FALSE	10515292	26-43-26-02-0000B.0030	MIKULA MICHAEL ANTHONY		16408 WINDSOR WAY		ALVA	FL	33920		16408	WINDSOR WAY		ALVA	33920	RIVER HALL COUNTRY CLUB PH ONE DESC IN INST#2005-153068 BLK B LOT 3
121	FALSE	10515293	26-43-26-02-0000B.0040	HAND MICHAEL K & LANA L TR		16412 WINDSOR WAY		ALVA	FL	33920		16412	WINDSOR WAY		ALVA	33920	RIVER HALL COUNTRY CLUB PH ONE DESC IN INST#2005-153068 BLK B LOT 4
122	FALSE	10515294	26-43-26-02-0000B.0050	WILSON CHARLES A &		1554 LAKESIDE DR		HARVEYS LAKE	PA	18618		16416	WINDSOR WAY		ALVA	33920	RIVER HALL COUNTRY CLUB PH ONE DESC IN INST#2005-153068 BLK B LOT 5
123	FALSE	10515295	26-43-26-02-0000B.0060	MARTELLO JOSEPH G +		8118 W 169TH ST #3E		TINLEY PARK	IL	60477		16420	WINDSOR WAY		ALVA	33920	RIVER HALL COUNTRY CLUB PH ONE DESC IN INST#2005-153068 BLK B LOT 6
124	FALSE	10515296	26-43-26-02-0000B.0070	BROSY MICHAEL J & CARLA D		16424 WINDSOR WAY		ALVA	FL	33920		16424	WINDSOR WAY		ALVA	33920	RIVER HALL COUNTRY CLUB PH ONE DESC IN INST#2005-153068 BLK B LOT 7
125	FALSE	10515297	26-43-26-02-0000B.0080	WARE JOSHUA G & SHEILA O		16428 WINDSOR WAY		ALVA	FL	33920		16428	WINDSOR WAY		ALVA	33920	RIVER HALL COUNTRY CLUB PH ONE DESC IN INST#2005-153068 BLK B LOT 8
126	FALSE	10515298	26-43-26-02-0000B.0090	PATON JOHN R + MARCIA		16432 WINDSOR WAY		ALVA	FL	33920		16432	WINDSOR WAY		ALVA	33920	RIVER HALL COUNTRY CLUB PH ONE DESC IN INST#2005-153068 BLK B LOT 9
127	FALSE	10515299	26-43-26-02-0000B.0100	MATTATALL DEBOURAH		2 WEST 174 MOUNTAIN PARK AV		HAMILTON	ON	L8V 1A1	CANADA	16436	WINDSOR WAY		ALVA	33920	RIVER HALL COUNTRY CLUB PH ONE DESC IN INST#2005-153068 BLK B LOT 10
128	FALSE	10515300	26-43-26-02-0000B.0110	FERCHEN ROSS D TR		16440 WINDSOR WAY		ALVA	FL	33920		16440	WINDSOR WAY		ALVA	33920	RIVER HALL COUNTRY CLUB PH ONE DESC IN INST#2005-153068 BLK B LOT 11
129	FALSE	10515301	26-43-26-02-0000B.0120	MIGLIORE THOMAS P + SANDRA K		16444 WINDSOR WAY		ALVA	FL	33920		16444	WINDSOR WAY		ALVA	33920	RIVER HALL COUNTRY CLUB PH ONE DESC IN INST#2005-153068 BLK B LOT 12
130	FALSE	10515302	26-43-26-02-0000B.0130	BERMAN STEVE & IRIS		79 SANTA BARBARA DR		PLAINVIEW	NY	11803		16448	WINDSOR WAY		ALVA	33920	RIVER HALL COUNTRY CLUB PH ONE DESC IN INST#2005-153068 BLK B LOT 13
131	FALSE	10515303	26-43-26-02-0000B.0140	BEVINS DONALD L TR		16452 WINDSOR WAY		ALVA	FL	33920		16452	WINDSOR WAY		ALVA	33920	RIVER HALL COUNTRY CLUB PH ONE DESC IN INST#2005-153068 BLK B LOT 14
132	FALSE	10515304	26-43-26-02-0000B.0150	HODGINS LYNDA E & JAMES C		91 MAYAPPLE CRES		ILDERTON	ON	N0M 2A0	CANADA	16456	WINDSOR WAY		ALVA	33920	RIVER HALL COUNTRY CLUB PH ONE DESC IN INST#2005-153068 BLK B LOT 15
133	FALSE	10515305	26-43-26-02-0000B.0160	MISZUK JOHN & CORA		16464 WINDSOR WAY		ALVA	FL	33920		16464	WINDSOR WAY		ALVA	33920	RIVER HALL COUNTRY CLUB PH ONE DESC IN INST#2005-153068 BLK B LOT 16
134	FALSE	10515306	26-43-26-02-0000B.0170	DOCKHAM THOMAS &		16476 WINDSOR WAY		ALVA	FL	33920		16476	WINDSOR WAY		ALVA	33920	RIVER HALL COUNTRY CLUB PH ONE DESC IN INST#2005-153068 BLK B LOT 17
135	FALSE	10515307	26-43-26-02-0000B.0180	VAN CAMP STEPHEN PAUL +		65 LAKEVIEW DR		PORT PERRY	ON	L9L 1H1	CANADA	16480	WINDSOR WAY		ALVA	33920	RIVER HALL COUNTRY CLUB PH ONE DESC IN INST#2005-153068 BLK B LOT 18
136	FALSE	10515308	26-43-26-02-0000B.0190	ADKINS CHARLES A JR &		16484 WINDSOR WAY		ALVA	FL	33920		16484	WINDSOR WAY		ALVA	33920	RIVER HALL COUNTRY CLUB PH ONE DESC IN INST#2005-153068 BLK B LOT 19
137	FALSE	10515336	26-43-26-02-0000B.0470	LENNAR HOMES LLC		10481 BEN C PRATT 6 MILE	CYPRESS PKWY	FORT MYERS	FL	33966		16601	WINDSOR WAY		ALVA	33920	RIVER HALL COUNTRY CLUB PH ONE DESC IN INST#2005-153068 BLK B LOT 47
138	FALSE	10515337	26-43-26-02-0000B.0480	LENNAR HOMES LLC		10481 BEN C PRATT 6 MILE	CYPRESS PKWY	FORT MYERS	FL	33966		16597	WINDSOR WAY		ALVA	33920	RIVER HALL COUNTRY CLUB PH ONE DESC IN INST#2005-153068 BLK B LOT 48
139	FALSE	10515338	26-43-26-02-0000B.0490	LENNAR HOMES LLC		10481 BEN C PRATT 6 MILE	CYPRESS PKWY	FORT MYERS	FL	33966		16589	WINDSOR WAY		ALVA	33920	RIVER HALL COUNTRY CLUB PH ONE DESC IN INST#2005-153068 BLK B LOT 49
140	FALSE	10515339	26-43-26-02-0000B.0720	LENNAR HOMES LLC		10481 BEN C PRATT 6 MILE	CYPRESS PKWY	FORT MYERS	FL	33966		16479	WINDSOR WAY		ALVA	33920	RIVER HALL COUNTRY CLUB PH ONE DESC IN INST#2005-153068 BLK B LOT 72
141	FALSE	10515340	26-43-26-02-0000B.0730	LENNAR HOMES LLC		10481 BEN C PRATT 6 MILE	CYPRESS PKWY	FORT MYERS	FL	33966		16475	WINDSOR WAY		ALVA	33920	RIVER HALL COUNTRY CLUB PH ONE DESC IN INST#2005-153068 BLK B LOT 73
142	FALSE	10515341	26-43-26-02-0000B.0740	PINNACLE DEVELOPMENT GROUP LLC		16471 WINDSOR WAY		ALVA	FL	33920		16471	WINDSOR WAY		ALVA	33920	RIVER HALL COUNTRY CLUB PH ONE DESC IN INST#2005-153068 BLK B LOT 74
143	FALSE	10515342	26-43-26-02-0000B.0750	DOHERTY ROBERT J TR		16467 WINDSOR WAY		ALVA	FL	33920		16467	WINDSOR WAY		ALVA	33920	RIVER HALL COUNTRY CLUB PH ONE DESC IN INST#2005-153068 BLK B LOT 75
144	FALSE	10515343	26-43-26-02-0000B.0760	PINNACLE DEVELOPMENT GROUP LLC		16463 WINDSOR WAY		ALVA	FL	33920		16463	WINDSOR WAY		ALVA	33920	RIVER HALL COUNTRY CLUB PH ONE DESC IN INST#2005-153068 BLK B LOT 76
145	FALSE	10515344	26-43-26-02-0000B.0770	PULTE HOME COMPANY LLC		24311 WALDEN CENTER DR STE 300		BONITA SPRINGS	FL	34134		16459	WINDSOR WAY		ALVA	33920	RIVER HALL COUNTRY CLUB PH ONE DESC IN INST#2005-153068 BLK B LOT 77
146	FALSE	10515345	26-43-26-02-0000B.0780	GLANDORF ROBERT R &		16455 WINDSOR WAY		ALVA	FL	33920		16455	WINDSOR WAY		ALVA	33920	RIVER HALL COUNTRY CLUB PH ONE DESC IN INST#2005-153068 BLK B LOT 78
147	FALSE	10515551	26-43-26-02-000B1.0000	RIVER HALL CDD		2300 GLADES RD STE 410W		BOCA RATON	FL	33431			SUBMERGED		ALVA		RIVER HALL COUNTRY CLUB PH ONE DESC IN INST#2005-153068 TRACT B-1
148	FALSE	10515552	26-43-26-02-000B3.0000	RIVER HALL CDD		2300 GLADES RD STE 410W		BOCA RATON	FL	33431			SUBMERGED		ALVA		RIVER HALL COUNTRY CLUB PH ONE DESC IN INST#2005-153068 TRACT B-3
149	FALSE	10515553	26-43-26-02-000B5.0000	RIVER HALL CDD		2300 GLADES RD STE 410W		BOCA RATON	FL	33431			SUBMERGED		ALVA		RIVER HALL COUNTRY CLUB PH ONE DESC IN INST#2005-153068 TRACT B-5
150	FALSE	10515554	26-43-26-02-000D5.0000	RIVER HALL CDD		2300 GLADES RD STE 410W		BOCA RATON	FL	33431			SUBMERGED		ALVA		RIVER HALL COUNTRY CLUB PH ONE DESC IN INST#2005-153068 TRACT D-5
151	FALSE	10515555	26-43-26-02-000D6.0000	RIVER HALL CDD		2300 GLADES RD STE 410W		BOCA RATON	FL	33431			SUBMERGED		ALVA		RIVER HALL COUNTRY CLUB PH ONE DESC IN INST#2005-153068 TRACT D-6
152	FALSE	10515556	26-43-26-02-000E2.0000	RIVER HALL CDD		2300 GLADES RD STE 410W		BOCA RATON	FL	33431			SUBMERGED		ALVA		RIVER HALL COUNTRY CLUB PH ONE DESC IN INST#2005-153068 TRACT E-2
153	FALSE	10551937	26-43-26-02-000F1.0010	RIVER HALL CDD		2300 GLADES RD STE 410W		BOCA RATON	FL	33431			RIVER HALL COUNTRY CLUB C/E		ALVA	33920	RIVER HALL COUNTRY CLUB PH ONE DESC IN INST#2005-153068 PORT OF TRACT F-1 LYING SLY OF TRACT B-1 AS DESC IN INST#2008000299222
154	FALSE	10298862	27-43-26-00-00001.0020	SCHARFMAN MICHAEL + GLORIA		34 FLORGATE RD		FARMINGDALE	NY	11735		15131	PALM BEACH BLVD		ALVA	33920	PARL IN NW 1/4 OF NW 1/4<CR>N OF SR 80 DESC<CR>IN OR 1021 PG 255
155	FALSE	10298864	27-43-26-00-00001.0060	TALLY G CARTER TRUST +		2211 LINWOOD AVE		ALVA	FL	33920		2211	LINWOOD AVE		ALVA	33920	W1/2 OF NW1/4 OF NE1/4 S<CR>SR80 + OR 1971/1196LESS<CR>PARC 6A THRU 6E
156	FALSE	10298870	27-43-26-00-00002.0000	TRIPLE NICKEL INVESTMENT		PO BOX 1503		FORT MYERS	FL	33902		15031	PALM BEACH BLVD		ALVA	33920	W 240 FT OF S 210 FT<CR>N OF SR 80 & E OF SR 31<CR>IN NW 1/4 OF NW 1/4
157	FALSE	10298871	27-43-26-00-00003.0000	R + D CATTLE COMPANY LLC		PO BOX 897		TAMPA	FL	33601			ACCESS UNDETERMINED		ALVA		PARL IN SEC 27 AS DESC IN<CR>OR 4706 PG 849
158	FALSE	10480285	27-43-26-00-00003.0020	RH VENTURE II LLC		7807 BAYMEADOWS RD E	STE 205	JACKSONVILLE	FL	32256		2401	RIVER HALL PKWY		ALVA		PARCEL LYING IN NW 1/4 OF SEC 27 AS DESC IN 2010000261482 LESS PORT DESC IN INST #2013000006374 + 2013000004376
159	FALSE	10560598	27-43-26-00-00003.002A	RIVER HALL CDD		7807 BAYMEADOWS RD E	STE 205	JACKSONVILLE	FL	32256			RIVER HALL C/E		ALVA		PARCEL LYING IN NW 1/4 OF SEC 27 AS DESC IN 2013000006374

160	FALSE	10493274	27-43-26-00-00003.0030	LEE COUNTY DISTRICT SCHOOL BOA		2855 COLONIAL BLVD		FORT MYERS	FL	33966		2800	RIVER HALL PKWY		ALVA	33920	PARL IN SEC 27 AS DESC IN <CR>OR 4326 PG 2072
161	FALSE	10525110	27-43-26-00-00003.0050	RIVER HALL CDD	WRATHELL HUNT & ASSOCIATES LLC	2300 GLADES RD STE 410W		BOCA RATON	FL	33431			RIGHT OF WAY		ALVA		PARL IN SEC 27 AS DESC IN <CR>INST#2005-189275 LESS INST#2009000187486
162	FALSE	10551487	27-43-26-00-00003.0060	FORT MYERS SHORES FIRE PROTECT		12345 PALM BEACH BLVD		FORT MYERS	FL	33905		2404	RIVER HALL PKWY		ALVA	33920	PARL IN SEC 27 AS DESC IN <CR>INST#2007000309267 + 2009000187486 + 2009000187487
163	FALSE	10551488	27-43-26-00-00003.0070	RIVER HALL CDD	WRATHELL HUNT & ASSOCIATES LLC	2300 GLADES RD STE 410W		BOCA RATON	FL	33431			RIVER HALL PKWY		ALVA	33920	PARL IN SEC 27 AS DESC IN <CR>OR 4429 PG 2959 LYING ELY OF RIVER HALL RD R/W + LYING NWLY OF PARL DESC IN INST#2007000309267 LESS INST#2005000189275 + 2007000309267 + 2009000187487 + SUB
164	FALSE	10558647	27-43-26-00-00003.0090	RIVER HALL CDD		7807 BAYMEADOWS RD E	STE 205	JACKSONVILLE	FL	32256			ACCESS UNDETERMINED		ALVA		PARL LYING IN NW 1/4 OF SEC 27 AS DESC IN 2010000261482
165	FALSE	10558648	27-43-26-00-00003.0100	RH VENTURE II LLC		7807 BAYMEADOWS RD E	STE 205	JACKSONVILLE	FL	32256			ACCESS UNDETERMINED		ALVA		PARCEL LYING IN NW 1/4 OF SEC 27 AS DESC IN 2010000261482 LESS INST# 2013000006376
166	FALSE	10558649	27-43-26-00-00003.0110	RH VENTURE II LLC		7807 BAYMEADOWS RD E	STE 205	JACKSONVILLE	FL	32256			ACCESS UNDETERMINED		ALVA		PARCEL LYING IN W 1/2 OF SEC 27 AS DESC IN 2010000261482 LESS PORTION DESC IN 2010000117987 + 2013000006376
167	FALSE	10558650	27-43-26-00-00003.0120	RH VENTURE III LLC		7807 BAYMEADOWS RD E	STE 205	JACKSONVILLE	FL	32256			ACCESS UNDETERMINED		ALVA		PARCEL LYING IN NW 1/4 OF SEC 27 AS DESC IN 2012000117987
168	FALSE	10558651	27-43-26-00-00003.0130	RIVER HALL CDD		7807 BAYMEADOWS RD E	STE 205	JACKSONVILLE	FL	32256			ACCESS UNDETERMINED		ALVA		PARCEL LYING IN NW 1/4 OF SEC 27 AS DESC IN 2010000261482 LESS PORTION DESC IN 2012000117987
169	FALSE	10560603	27-43-26-00-00003.0140	RIVER HALL CDD		7807 BAYMEADOWS RD E	STE 205	JACKSONVILLE	FL	32256			ACCESS UNDETERMINED		ALVA		PARCEL LYING IN E 1/2 OF THE W 1/2 AS DESC IN INST#2013000006376
170	FALSE	10560604	27-43-26-00-00003.0150	RIVER HALL CDD		7807 BAYMEADOWS RD E	STE 205	JACKSONVILLE	FL	32256			ACCESS UNDETERMINED		ALVA		PARCEL LYING IN E 1/2 OF THE W 1/2 AS DESC IN INST#2013000006376
171	FALSE	10560605	27-43-26-00-00003.0160	RIVER HALL CDD		7807 BAYMEADOWS RD E	STE 205	JACKSONVILLE	FL	32256			ACCESS UNDETERMINED		ALVA		PARCEL LYING IN S 1/2 OF NW 1/4 AS DESC IN INST#2013000006376
172	FALSE	10560606	27-43-26-00-00003.0170	RIVER HALL CDD		7807 BAYMEADOWS RD E	STE 205	JACKSONVILLE	FL	32256			ACCESS UNDETERMINED		ALVA		PARCEL LYING IN NW 1/4 OF SEC 27 AS DESC IN 2013000006376
173	FALSE	10298872	27-43-26-00-00004.0000	HOFMEISTER SCOTT L +		12086 SLATE POINT RD		PAONIA	CO	81428			ACCESS UNDETERMINED		ALVA	33920	NE 1/4 OF SW 1/4 OF NW 1/4
174	FALSE	10505570	27-43-26-00-00006.0030	BJZ LLC	BECKY ZOELLER	202 SW CHALLENGER LN		LAKE CITY	FL	32025			CORNER LOT		ALVA	33920	NE14-NE1/4-NW1/4LESRDSE1/4 <CR>-NE1/4-NW1/4-NOFRDN1/2-NW <CR>1/4-NE1/4-N OF RD LES6.001
175	FALSE	10298876	27-43-26-00-00007.0010	DENOVA PROSPERO		15460 PALM BEACH BLVD		ALVA	FL	33920		15460	PALM BEACH BLVD		ALVA	33920	PARL IN SE 1/4 OF NE 1/4<CR>OF NW 1/4 E ALG NS 1/4 SEC<CR>764.38 FT DES OR 1819/1122
176	FALSE	10573678	27-43-26-00-00008.0000	SPROUSE BRIAN R & AMANDA E		15590 KARANAN DR		ALVA	FL	33920		15590	KARANAN DR		ALVA	33920	N 447 FT OF THE W 487 FT OF THE <CR>NW 1/4 OF SW 1/4 OF NE 1/4 <CR>AS DESC IN INST #2016000030202
177	FALSE	10573679	27-43-26-00-00008.0010	MOCK PATRICK DANIEL		2301 LINWOOD AVE		ALVA	FL	33920		2301	LINWOOD AVE		ALVA	33920	PORT OF THE NW 1/4 OF SW 1/4 OF NE 1/4 <CR>LESS .0000<CR>AS DESC IN INST #2016000030202
178	FALSE	10298881	27-43-26-00-00011.0000	CARTER TALLY + MARTHA CO-TR		2211 LINWOOD AVE		ALVA	FL	33920		2601	LINWOOD AVE		ALVA	33920	N 2740 FT N OF C/L OF OLD<CR>RR R/W IN W 1/2 OF<CR>E 1/2 LESS 11.2 THRU 11.6
179	FALSE	10298882	27-43-26-00-00011.0020	ALLEN JAMES C JR + CYNTHIA C		2371 LINWOOD AVE		ALVA	FL	33920		2371	LINWOOD AVE		ALVA	33920	E 330 FT OF N 264 FT<CR>IN SW 1/4 OF SW 1/4<CR>OF NE 1/4
180	FALSE	10298883	27-43-26-00-00011.0030	ARMSTRONG BRUCE & JULIE		2501 LINWOOD AVE		ALVA	FL	33920		2501	LINWOOD AVE		ALVA	33920	PARL IN S E 1/4 AS DESC<CR>IN OR 1353 PG 2115
181	FALSE	10472239	27-43-26-00-00011.0060	ALLEN JAMES C JR + CYNTHIA C		2371 LINWOOD AVE		ALVA	FL	33920			LINWOOD AVE		ALVA	33920	SW 1/4 OF SW 1/4 OF NE 1/4 OF <CR>SEC LESS NE 1/4 OF SW 1/4 OF <CR>SW 1/4 OF NE 1/4 + LESS E 165 FT OF W 329 FT OF N 264 FT OF SW 1/4 OF SW 1/4 OF NE 1/4
182	FALSE	10476659	27-43-26-00-00011.0070	ROBERTS DEREK G +		54 CRABAPPLE LN		ASHEVILLE	NC	28804			ACCESS UNDETERMINED		ALVA		FR NW COR OF SW 1/4 OF SW 1/4<CR>OF NE 1/4 E 164.19 FT TO POB <CR>E 165 S 264 W 165 N 264 TO POB
183	FALSE	10298886	27-43-26-00-00018.0000	NARANJO RODOLFO		4070 HORSE CREEK BLVD		FORT MYERS	FL	33905		15101	DRAWDY RD		FORT MYERS	33905	NE 1/4 OF SW 1/4 OF SW 1/4 + CASCADES AT RIVER HALL PH 1 DESC IN INST#2005-166035 TRACT J
184	FALSE	10515557	27-43-26-02-000D1.0000	RIVER HALL CDD		2300 GLADES RD STE 410W		BOCA RATON	FL	33431			RIVER HALL COUNTRY CLUB C/E		ALVA		RIVER HALL COUNTRY CLUB PH ONE DESC IN INST#2005-153068 TRACT D-1
185	FALSE	10515558	27-43-26-02-000E1.0000	RIVER HALL CDD		2300 GLADES RD STE 410W		BOCA RATON	FL	33431			RIVER HALL COUNTRY CLUB C/E		ALVA		RIVER HALL COUNTRY CLUB PH ONE DESC IN INST#2005-153068 TRACT E-1
186	FALSE	10515633	27-43-26-03-00000.0200	DEVRIES JOHN R +		15139 LIGUSTRUM LN		ALVA	FL	33920		15139	LIGUSTRUM LN		ALVA	33920	CASCADES AT RIVER HALL PH 1 DESC IN INST#2005-166035 LOT 20
187	FALSE	10515712	27-43-26-03-00000.0990	MOLL DANIEL L TR		1643 STRAYFOX CROSSING		EDMOND	OK	73012		2233	SUMMERSWEET DR		ALVA	33920	CASCADES AT RIVER HALL PH 1 DESC IN INST#2005-166035 LOT 99
188	FALSE	10515713	27-43-26-03-00000.1000	CLAPP BARBARA A		2239 SUMMERSWEET DR		ALVA	FL	33920		2239	SUMMERSWEET DR		ALVA	33920	CASCADES AT RIVER HALL PH 1 DESC IN INST#2005-166035 LOT 100
189	FALSE	10515714	27-43-26-03-00000.1010	NELSON SANDRA L		2245 SUMMERSWEET DR		ALVA	FL	33920		2245	SUMMERSWEET DR		ALVA	33920	CASCADES AT RIVER HALL PH 1 DESC IN INST#2005-166035 LOT 101
190	FALSE	10515715	27-43-26-03-00000.1020	COLON OCTAVIO &		2251 SUMMERSWEET DR		ALVA	FL	33920		2251	SUMMERSWEET DR		ALVA	33920	CASCADES AT RIVER HALL PH 1 DESC IN INST#2005-166035 LOT 102
191	FALSE	10515716	27-43-26-03-00000.1030	LEE GRANDLE G & DEBRA L TR		73637 26TH ST		LAWTON	MI	49065		2257	SUMMERSWEET DR		ALVA	33920	CASCADES AT RIVER HALL PH 1 DESC IN INST#2005-166035 LOT 103
192	FALSE	10515717	27-43-26-03-00000.1040	NEIL EWELL PHILLIPS JR TR		2263 SUMMERSWEET DR		ALVA	FL	33920		2263	SUMMERSWEET DR		ALVA	33920	CASCADES AT RIVER HALL PH 1 DESC IN INST#2005-166035 LOT 104
193	FALSE	10515718	27-43-26-03-00000.1050	PRICE GARY L & DONNA M		2269 SUMMERSWEET DR		ALVA	FL	33920		2269	SUMMERSWEET DR		ALVA	33920	CASCADES AT RIVER HALL PH 1 DESC IN INST#2005-166035 LOT 105
194	FALSE	10515719	27-43-26-03-00000.1060	EAMES KEITH		2275 SUMMERSWEET DR		ALVA	FL	33920		2275	SUMMERSWEET DR		ALVA	33920	CASCADES AT RIVER HALL PH 1 DESC IN INST#2005-166035 LOT 106
195	FALSE	10515720	27-43-26-03-00000.1070	HUGHES THOMAS J + JOAN A		2281 SUMMERSWEET DR		ALVA	FL	33920		2281	SUMMERSWEET DR		ALVA	33920	CASCADES AT RIVER HALL PH 1 DESC IN INST#2005-166035 LOT 107
196	FALSE	10515721	27-43-26-03-00000.1080	GREGORY DON H +		48 SILVERHILL RD		MILFORD	MA	1757		2287	SUMMERSWEET DR		ALVA	33920	CASCADES AT RIVER HALL PH 1 DESC IN INST#2005-166035 LOT 108
197	FALSE	10515722	27-43-26-03-00000.1090	MESSINA FRANK + HELEN		2293 SUMMERSWEET DR		ALVA	FL	33920		2293	SUMMERSWEET DR		ALVA	33920	CASCADES AT RIVER HALL PH 1 DESC IN INST#2005-166035 LOT 109
198	FALSE	10515723	27-43-26-03-00000.1100	PURVIS SAMUEL TREVOR &		2299 SUMMERSWEET DR		ALVA	FL	33920		2299	SUMMERSWEET DR		ALVA	33920	CASCADES AT RIVER HALL PH 1 DESC IN INST#2005-166035 LOT 110
199	FALSE	10515724	27-43-26-03-00000.1110	CARBAUGH DANIEL &		2305 SUMMERSWEET DR		ALVA	FL	33920		2305	SUMMERSWEET DR		ALVA	33920	CASCADES AT RIVER HALL PH 1 DESC IN INST#2005-166035 LOT 111
200	FALSE	10515725	27-43-26-03-00000.1120	MARTINEAU MICHAEL & SUSAN J		455 MESHANTICUT VALLEY PKWY	APT 217	CRANSTON	RI	2920		2311	SUMMERSWEET DR		ALVA	33920	CASCADES AT RIVER HALL PH 1 DESC IN INST#2005-166035 LOT 112
201	FALSE	10515726	27-43-26-03-00000.1130	BERKENBOSCH GERALD &		2317 SUMMERSWEET DR		ALVA	FL	33920		2317	SUMMERSWEET DR		ALVA	33920	CASCADES AT RIVER HALL PH 1 DESC IN INST#2005-166035 LOT 113
202	FALSE	10515727	27-43-26-03-00000.1140	D R HORTON INC		10545 BEN C PRATT SIX MILE	CYPRESS PKWY #2(	FORT MYERS	FL	33966		2323	SUMMERSWEET DR		ALVA	33920	CASCADES AT RIVER HALL PH 1 DESC IN INST#2005-166035 LOT 114
203	FALSE	10515728	27-43-26-03-00000.1150	D R HORTON INC		10545 BEN C PRATT SIX MILE	CYPRESS PKWY #2(	FORT MYERS	FL	33966		2329	SUMMERSWEET DR		ALVA	33920	CASCADES AT RIVER HALL PH 1 DESC IN INST#2005-166035 LOT 115
204	FALSE	10515729	27-43-26-03-00000.1160	GALICZA ALEX		737 GRIFFITH ST		LONDON	ON	N6K 3A6	CANADA	2335	SUMMERSWEET DR		ALVA	33920	CASCADES AT RIVER HALL PH 1 DESC IN INST#2005-166035 LOT 116
205	FALSE	10515731	27-43-26-03-00000.1180	CASSELRING MAUREEN		2238 SUMMERSWEET DR		ALVA	FL	33920		2238	SUMMERSWEET DR		ALVA	33920	CASCADES AT RIVER HALL PH 1 DESC IN INST#2005-166035 LOT 118
206	FALSE	10515732	27-43-26-03-00000.1190	JORDAN JERRY		2232 SUMMERSWEET DR		ALVA	FL	33920		2232	SUMMERSWEET DR		ALVA	33920	CASCADES AT RIVER HALL PH 1 DESC IN INST#2005-166035 LOT 119
207	FALSE	10515733	27-43-26-03-00000.1200	ATKINSON WILLIAM D & MARY S		2226 SUMMERSWEET DR		ALVA	FL	33920		2226	SUMMERSWEET DR		ALVA	33920	CASCADES AT RIVER HALL PH 1 DESC IN INST#2005-166035 LOT 120
208	FALSE	10515734	27-43-26-03-00000.1210	FABER LILLIAN B &		2220 SUMMERSWEET DR		ALVA	FL	33920		2220	SUMMERSWEET DR		ALVA	33920	CASCADES AT RIVER HALL PH 1 DESC IN INST#2005-166035 LOT 121
209	FALSE	10515735	27-43-26-03-00000.1220	WILLIAM J LAU JR TRUST +		3729 ARTHURS POINT DR NW		HACKENSACK	MN	56452		2214	SUMMERSWEET DR		ALVA	33920	CASCADES AT RIVER HALL PH 1 DESC IN INST#2005-166035 LOT 122
210	FALSE	10515736	27-43-26-03-00000.1230	SHAW DARREL E L/E		2208 SUMMERSWEET DR		ALVA	FL	33920		2208	SUMMERSWEET DR		ALVA	33920	CASCADES AT RIVER HALL PH 1 DESC IN INST#2005-166035 LOT 123
211	FALSE	10515737	27-43-26-03-00000.1240	SLEZAK THEODORE J JR &		581 E LAFAYETTE DR		WEST CHESTER	PA	19382		2202	SUMMERSWEET DR		ALVA	33920	CASCADES AT RIVER HALL PH 1 DESC IN INST#2005-166035 LOT 124
212	FALSE	10515754	27-43-26-03-00000.1410	FILLIEZ MARY FLORENCE		15114 LIGUSTRUM LN		ALVA	FL	33920		15114	LIGUSTRUM LN		ALVA	33920	CASCADES AT RIVER HALL PH 1 DESC IN INST#2005-166035 LOT 141
213	FALSE	10515755	27-43-26-03-00000.1420	SONNET ERIC K & DONNA D TR		15120 LIGUSTRUM LN		ALVA	FL	33920		15120	LIGUSTRUM LN		ALVA	33920	CASCADES AT RIVER HALL PH 1 DESC IN INST#2005-166035 LOT 142
214	FALSE	10515756	27-43-26-03-00000.1430	RIGBY HARRY N + ANN M		101 APPLEWOOD DR		DOVER	DE	19901		15126	LIGUSTRUM LN		ALVA	33920	CASCADES AT RIVER HALL PH 1 DESC IN INST#2005-166035 LOT 143
215	FALSE	10515781	27-43-26-03-0000A.00CE	CASCADES AT RIVER HALL	GRS MANAGEMENT ASSOCIATES INC	3900 WOODLAKE BLVD STE 309		LAKE WORTH	FL	33463			RIGHT OF WAY		ALVA	33920	CASCADES AT RIVER HALL PH 1<CR>DESC IN INST#2005-166035<CR>TRACT A
216	FALSE	10515782	27-43-26-03-0000B.0000	RIVER HALL CDD	WRATHELL HUNT & ASSOCIATES LLC	2300 GLADES RD STE 410W		BOCA RATON	FL	33431			SUBMERGED		ALVA		CASCADES AT RIVER HALL PH 1<CR>DESC IN INST#2005-166035<CR>TRACT B
217	FALSE	10515783	27-43-26-03-0000C.0000	RIVER HALL CDD	WRATHELL HUNT & ASSOCIATES LLC	2300 GLADES RD STE 410W		BOCA RATON	FL	33431			SUBMERGED		ALVA		CASCADES AT RIVER HALL PH 1<CR>DESC IN INST#2005-166035<CR>TRACT C
218	FALSE	10515784	27-43-26-03-0000D.0000	RIVER HALL CDD		2300 GLADES RD STE 410W		BOCA RATON	FL	33431			SUBMERGED		ALVA		CASCADES AT RIVER HALL PH 1 DESC IN INST#2005-166035 TRACT D
219	FALSE	10515785	27-43-26-03-0000E.0000	RIVER HALL CDD		2300 GLADES RD STE 410W		BOCA RATON	FL	33431			SUBMERGED		ALVA		CASCADES AT RIVER HALL PH 1 DESC IN INST#2005-166035 TRACT E
220	FALSE	10515786	27-43-26-03-0000F.00CE	CASCADES AT RIVER HALL		3900 WOODLAKE BLVD STE 309		LAKE WORTH	FL	33463		15500-700	PARADISE PALM BLVD		ALVA	33920	CASCADES AT RIVER HALL PH 1 DESC IN INST#2005-166035 TRACT F
221	FALSE	10515787	27-43-26-03-0000G.00CE	CASCADES AT RIVER HALL	GRS MANAGEMENT ASSOCIATES INC	3900 WOODLAKE BLVD STE 309		LAKE WORTH	FL	33463		15180	LIGUSTRUM LN		ALVA	33920	CASCADES AT RIVER HALL PH 1 DESC IN INST#2005-166035 TRACT G LESS SUBDIV
222	FALSE	10515789	27-43-26-03-0000I.0000	RIVER HALL CDD		2300 GLADES RD STE 410W		BOCA RATON	FL	33431			CASCADES @ RIVER HALL C/E		ALVA		CASCADES AT RIVER HALL PH 1 DESC IN INST#2005-166035 TRACT I
223	FALSE	10516450	27-43-26-04-00000.1680	D R HORTON INC		10545 BEN C PRATT SIX MILE	CYPRESS PKWY #2(	FORT MYERS	FL	33966		2995	APPLE BLOSSOM DR		ALVA	33920	CASCADES AT RIVER HALL PH 2 DESC IN INST#2005-166038 LOT 168
224	FALSE	10516451	27-43-26-04-00000.1690	DUNLEAVY JOHN EUGENE &		2991 APPLE BLOSSOM DR		ALVA	FL	33920		2991	APPLE BLOSSOM DR		ALVA	33920	CASCADES AT RIVER HALL PH 2 DESC IN INST#2005-166038 LOT 169
225	FALSE	10516452	27-43-26-04-00000.1700	WANDTKE MICHAEL DAVID		2987 APPLE BLOSSOM DR		ALVA	FL	33920		2987	APPLE BLOSSOM DR		ALVA	33920	CASCADES AT RIVER HALL PH 2 DESC IN INST#2005-166038 LOT 170
226	FALSE	10515796	27-43-26-04-00000.3140	PALMISON BETH A		3087 APPLE BLOSSOM DR		ALVA	FL	33920		3087	APPLE BLOSSOM DR		ALVA	33920	CASCADES AT RIVER HALL PH 2 DESC IN INST#2005-166038 LOT 314
227	FALSE	10515797	27-43-26-04-00000.3150	ALBRITTON GARY M & SHEILA J		3083 APPLE BLOSSOM DR		ALVA	FL	33920		3083	APPLE BLOSSOM DR		ALVA	33920	CASCADES AT RIVER HALL PH 2 DESC IN INST#2005-166038 LOT 315
228	FALSE	10515798	27-43-26-04-00000.3160	FLORIO ROBERT S & DEBRA A		3079 APPLE BLOSSOM DR		ALVA	FL	33920		3079	APPLE BLOSSOM DR		ALVA	33920	CASCADES AT RIVER HALL PH 2 DESC IN INST#2005-166038 LOT 316
229	FALSE	10515799	27-43-26-04-00000.3170	PELCZARSKI FRANCIS & MARIAN		50051 MARGARET AVE		MACOMB	MI	48044		3075	APPLE BLOSSOM DR		ALVA	33920	CASCADES AT RIVER HALL PH 2 DESC IN INST#2005-166038 LOT 317
230	FALSE	10515800	27-43-26-04-00000.3180	HEGARTY JAMES LEE & SUSAN E		3071 APPLE BLOSSOM DR		ALVA	FL	33920		3071	APPLE BLOSSOM DR		ALVA	33920	CASCADES AT RIVER HALL PH 2 DESC IN INST#2005-166038 LOT 318
231	FALSE	10515801	27-43-26-04-00000.3190	CARLSON GARY R & COLETTE		3067 APPLE BLOSSOM DR		ALVA	FL	33920		3067	APPLE BLOSSOM DR		ALVA	33920	CASCADES AT RIVER HALL PH 2 DESC IN INST#2005-166038 LOT 319

232	FALSE	10515802	27-43-26-04-00000.3200	SZAFRANSKI PHILLIP R &		3063 APPLE BLOSSOM DR		ALVA	FL	33920		3063	APPLE BLOSSOM DR		ALVA	33920	CASCADES AT RIVER HALL PH 2 DESC IN INST#2005-166038 LOT 320
233	FALSE	10515803	27-43-26-04-00000.3210	CRESS TINA M		3059 APPLE BLOSSOM DR		ALVA	FL	33920		3059	APPLE BLOSSOM DR		ALVA	33920	CASCADES AT RIVER HALL PH 2 DESC IN INST#2005-166038 LOT 321
234	FALSE	10515804	27-43-26-04-00000.3220	OLIVER JEAN P TR		3055 APPLE BLOSSOM DR		ALVA	FL	33920		3055	APPLE BLOSSOM DR		ALVA	33920	CASCADES AT RIVER HALL PH 2 DESC IN INST#2005-166038 LOT 322
235	FALSE	10515805	27-43-26-04-00000.3230	GUDIM STEVEN P & GLENNA R		3051 APPLE BLOSSOM DR		ALVA	FL	33920		3051	APPLE BLOSSOM DR		ALVA	33920	CASCADES AT RIVER HALL PH 2 DESC IN INST#2005-166038 LOT 323
236	FALSE	10515806	27-43-26-04-00000.3240	MOCK GARY E TR		3047 APPLE BLOSSOM DR		ALVA	FL	33920		3047	APPLE BLOSSOM DR		ALVA	33920	CASCADES AT RIVER HALL PH 2 DESC IN INST#2005-166038 LOT 324
237	FALSE	10515807	27-43-26-04-00000.3250	PONA DANIEL SALVATORE &		3043 APPLE BLOSSOM DR		ALVA	FL	33920		3043	APPLE BLOSSOM DR		ALVA	33920	CASCADES AT RIVER HALL PH 2 DESC IN INST#2005-166038 LOT 325
238	FALSE	10515808	27-43-26-04-00000.4330	AYERS MARIE A TR		3086 APPLE BLOSSOM DR		ALVA	FL	33920		3086	APPLE BLOSSOM DR		ALVA	33920	CASCADES AT RIVER HALL PH 2 DESC IN INST#2005-166038 LOT 433
239	FALSE	10515809	27-43-26-04-00000.4340	HILLMAN JOHN JAY & KIMBERLY		3080 APPLE BLOSSOM DR		ALVA	FL	33920		3080	APPLE BLOSSOM DR		ALVA	33920	CASCADES AT RIVER HALL PH 2 DESC IN INST#2005-166038 LOT 434
240	FALSE	10515810	27-43-26-04-00000.4350	RENWICK WALTER J + CAROLYN J		6 LAKE AVE W		CARLETON PLACE	ON	K7C 1L2	CANADA	3074	APPLE BLOSSOM DR		ALVA	33920	CASCADES AT RIVER HALL PH 2 DESC IN INST#2005-166038 LOT 435
241	FALSE	10515811	27-43-26-04-00000.4360	PERSONS GAIL W & CYNTHIA A		3068 APPLE BLOSSOM DR		ALVA	FL	33920		3068	APPLE BLOSSOM DR		ALVA	33920	CASCADES AT RIVER HALL PH 2 DESC IN INST#2005-166038 LOT 436
242	FALSE	10515791	27-43-26-04-00000.5710	PINNACLE CASCADES I LLC		2970 LUCKIE RD		FORT LAUDERDAL	FL	33331		3035/3039	APPLE BLOSSOM DR		ALVA		CASCADES AT RIVER HALL PH 2 DESC IN INST#2005-166038 LOT 571
243	FALSE	10515792	27-43-26-04-00000.5720	PINNACLE CASCADES I LLC		2970 LUCKIE RD		FORT LAUDERDAL	FL	33331		3027/3031	APPLE BLOSSOM DR		ALVA		CASCADES AT RIVER HALL PH 2 DESC IN INST#2005-166038 LOT 572
244	FALSE	10515793	27-43-26-04-00000.5730	PINNACLE CASCADES I LLC		2970 LUCKIE RD		FORT LAUDERDAL	FL	33331		3019/3023	APPLE BLOSSOM DR		ALVA		CASCADES AT RIVER HALL PH 2 DESC IN INST#2005-166038 LOT 573
245	FALSE	10515794	27-43-26-04-00000.5740	PINNACLE CASCADES I LLC		2970 LUCKIE RD		FORT LAUDERDAL	FL	33331		3011/3015	APPLE BLOSSOM DR		ALVA		CASCADES AT RIVER HALL PH 2 DESC IN INST#2005-166038 LOT 574
246	FALSE	10515795	27-43-26-04-00000.5750	PINNACLE CASCADES I LLC		2970 LUCKIE RD		FORT LAUDERDAL	FL	33331		3003/3007	APPLE BLOSSOM DR		ALVA		CASCADES AT RIVER HALL PH 2 DESC IN INST#2005-166038 LOT 575
247	FALSE	10515814	27-43-26-04-0000B.0000	RIVER HALL CDD		2300 GLADES RD STE 410W		BOCA RATON	FL	33431			SUBMERGED		ALVA		CASCADES AT RIVER HALL PH 2 DESC IN INST#2005-166038 TRACT B
248	FALSE	10515816	27-43-26-04-0000K.0000	RIVER HALL CDD		2300 GLADES RD STE 410W		BOCA RATON	FL	33431			CASCADES @ RIVER HALL C/E		ALVA		CASCADES AT RIVER HALL PH 2 DESC IN INST#2005-166038 TRACT K
249	FALSE	10515815	27-43-26-04-0000L.0000	RIVER HALL CDD		2300 GLADES RD STE 410W		BOCA RATON	FL	33431			CASCADES @ RIVER HALL C/E		ALVA		CASCADES AT RIVER HALL PH 2 DESC IN INST#2005-166038 TRACT L
250	FALSE	10515812	27-43-26-04-0000M.00CE	CASCADES AT RIVER HALL		3900 WOODLAKE BLVD STE 309		LAKE WORTH	FL	33463			CASCADES @ RIVER HALL C/E		ALVA	33920	CASCADES AT RIVER HALL PH 2 DESC IN INST#2005-166038 TRACT M
251	FALSE	10516445	27-43-26-04-0000R.00CE	CASCADES AT RIVER HALL		3900 WOODLAKE BLVD STE 309		LAKE WORTH	FL	33463			CASCADES @ RIVER HALL C/E		ALVA	33920	CASCADES AT RIVER HALL PH 2 DESC IN INST#2005-166038 TRACT R
252	FALSE	10515813	27-43-26-04-0000T.0000	RIVER HALL CDD		2300 GLADES RD STE 410W		BOCA RATON	FL	33431			CASCADES @ RIVER HALL C/E		ALVA		CASCADES AT RIVER HALL PH 2 DESC IN INST#2005-166038 TRACT T
253	FALSE	10515730	27-43-26-05-00000.1170	TIBURZI MARYANNE L		60 OLD BARN DR		WEST CHESTER	PA	19382		2244	SUMMERSWEET DR		ALVA	33920	CASCADES AT RIVER HALL PH 1A DESC IN INST#2006-361359 LOT 117
254	FALSE	10515757	27-43-26-05-00000.1440	D R HORTON INC		10545 BEN C PRATT SIX MILE	CYPRESS PKWY #2(	FORT MYERS	FL	33966		15132	LIGUSTRUM LN		ALVA	33920	CASCADES AT RIVER HALL PH 1A DESC IN INST#2006-361359 LOT 144
255	FALSE	10515758	27-43-26-05-00000.1450	D R HORTON INC		10545 BEN C PRATT SIX MILE	CYPRESS PKWY #2(	FORT MYERS	FL	33966		15138	LIGUSTRUM LN		ALVA	33920	CASCADES AT RIVER HALL PH 1A DESC IN INST#2006-361359 LOT 145
256	FALSE	10515759	27-43-26-05-00000.1460	D R HORTON INC		10545 BEN C PRATT SIX MILE	CYPRESS PKWY #2(	FORT MYERS	FL	33966		15144	LIGUSTRUM LN		ALVA	33920	CASCADES AT RIVER HALL PH 1A DESC IN INST#2006-361359 LOT 146
257	FALSE	10515760	27-43-26-05-00000.1470	WILLIAMS KAREN L L/E		2330 SUMMERSWEET DR		ALVA	FL	33920		2330	SUMMERSWEET DR		ALVA	33920	CASCADES AT RIVER HALL PH 1A DESC IN INST#2006-361359 LOT 147
258	FALSE	10515761	27-43-26-05-00000.1480	D R HORTON INC		10545 BEN C PRATT SIX MILE	CYPRESS PKWY #2(	FORT MYERS	FL	33966		2324	SUMMERSWEET DR		ALVA	33920	CASCADES AT RIVER HALL PH 1A DESC IN INST#2006-361359 LOT 148
259	FALSE	10515762	27-43-26-05-00000.1490	LASKARIS PETER G + HELEN H		2318 SUMMERSWEET DR		ALVA	FL	33920		2318	SUMMERSWEET DR		ALVA	33920	CASCADES AT RIVER HALL PH 1A DESC IN INST#2006-361359 LOT 149
260	FALSE	10515763	27-43-26-05-00000.1500	BIELAWSKI MARK A & LISA A		1422 DEER HAVEN LN		WARDSVILLE	MO	65101		2312	SUMMERSWEET DR		ALVA	33920	CASCADES AT RIVER HALL PH 1A DESC IN INST#2006-361359 LOT 150
261	FALSE	10515764	27-43-26-05-00000.1510	HOBBS MARGO L		2306 SUMMERSWEET DR		ALVA	FL	33920		2306	SUMMERSWEET DR		ALVA	33920	CASCADES AT RIVER HALL PH 1A DESC IN INST#2006-361359 LOT 151
262	FALSE	10515765	27-43-26-05-00000.1520	D R HORTON INC		10545 BEN C PRATT SIX MILE	CYPRESS PKWY #2(	FORT MYERS	FL	33966		2300	SUMMERSWEET DR		ALVA	33920	CASCADES AT RIVER HALL PH 1A DESC IN INST#2006-361359 LOT 152
263	FALSE	10515766	27-43-26-05-00000.1530	ELIZABETH IBARRA		2256 SUMMERSWEET DR		ALVA	FL	33920		2256	SUMMERSWEET DR		ALVA	33920	CASCADES AT RIVER HALL PH 1A DESC IN INST#2006-361359 LOT 153
264	FALSE	10515767	27-43-26-05-00000.1540	LAU BONNIE +		2250 SUMMERSWEET DR		ALVA	FL	33920		2250	SUMMERSWEET DR		ALVA	33920	CASCADES AT RIVER HALL PH 1A DESC IN INST#2006-361359 LOT 154
265	FALSE	10515788	27-43-26-05-0000H.00CE	CASCADES AT RIVER HALL	GRS MANAGEMENT ASSOCIATES INC	3900 WOODLAKE BLVD STE 309		LAKE WORTH	FL	33463			CASCADES @ RIVER HALL C/E		ALVA	33920	CASCADES AT RIVER HALL PH 1A<CR>DESC IN INST#2006-361359<CR>TRACT H
266	FALSE	10572563	27-43-26-L1-06000.0270	PINELLI DEBRA +		15097 LIGUSTRUM LN		ALVA	FL	33920		15097	LIGUSTRUM LN		ALVA	33920	CASCADES AT RIVER HALL PHASE 1B AS DESC IN INST# 2015000248528 LOT 27
267	FALSE	10572564	27-43-26-L1-06000.0280	SHARPE MARY KATHRYN		PO BOX 757		ALVA	FL	33920		15091	LIGUSTRUM LN		ALVA	33920	CASCADES AT RIVER HALL PHASE 1B AS DESC IN INST# 2015000248528 LOT 28
268	FALSE	10572565	27-43-26-L1-06000.0290	WIGGBERG MICHAEL C		15085 LIGUSTRUM LN		ALVA	FL	33920		15085	LIGUSTRUM LN		ALVA	33920	CASCADES AT RIVER HALL PHASE 1B AS DESC IN INST# 2015000248528 LOT 29
269	FALSE	10572566	27-43-26-L1-06000.0300	KUBASEK JAMES MICHAEL &		17 LAUREL DR		EASTHAMPTON	MA	1027		15079	LIGUSTRUM LN		ALVA	33920	CASCADES AT RIVER HALL PHASE 1B AS DESC IN INST# 2015000248528 LOT 30
270	FALSE	10572567	27-43-26-L1-06000.0310	PARTON BARRY NEIL &		15073 LIGUSTRUM LN		ALVA	FL	33920		15073	LIGUSTRUM LN		ALVA	33920	CASCADES AT RIVER HALL PHASE 1B AS DESC IN INST# 2015000248528 LOT 31
271	FALSE	10572568	27-43-26-L1-06000.0320	DUDEK RICHARD H		15067 LIGUSTRUM LN		ALVA	FL	33920		15067	LIGUSTRUM LN		ALVA	33920	CASCADES AT RIVER HALL PHASE 1B AS DESC IN INST# 2015000248528 LOT 32
272	FALSE	10572569	27-43-26-L1-06000.0330	HANSON JACK ALAN &		325 W MAPLE AVE		BARRON	WI	54812		15061	LIGUSTRUM LN		ALVA	33920	CASCADES AT RIVER HALL PHASE 1B AS DESC IN INST# 2015000248528 LOT 33
273	FALSE	10572570	27-43-26-L1-06000.0340	MCKINNON RICHARD J &		4975 FOX HILL DR		STERLING HEIGHT	MI	48310		15055	LIGUSTRUM LN		ALVA	33920	CASCADES AT RIVER HALL PHASE 1B AS DESC IN INST# 2015000248528 LOT 34
274	FALSE	10572571	27-43-26-L1-06000.0350	JOHNSON BRUCE EDWARD &		15049 LIGUSTRUM LN		ALVA	FL	33920		15049	LIGUSTRUM LN		ALVA	33920	CASCADES AT RIVER HALL PHASE 1B AS DESC IN INST# 2015000248528 LOT 35
275	FALSE	10572572	27-43-26-L1-06000.0360	D R HORTON INC		10541 BEN C PRATT/6 MILE	CYPRESS PKWY ST(	FORT MYERS	FL	33966		15043	LIGUSTRUM LN		ALVA	33920	CASCADES AT RIVER HALL PHASE 1B AS DESC IN INST# 2015000248528 LOT 36
276	FALSE	10572573	27-43-26-L1-06000.0370	D R HORTON INC		10541 BEN C PRATT/6 MILE	CYPRESS PKWY ST(	FORT MYERS	FL	33966		15037	LIGUSTRUM LN		ALVA	33920	CASCADES AT RIVER HALL PHASE 1B AS DESC IN INST# 2015000248528 LOT 37
277	FALSE	10572574	27-43-26-L1-06000.0380	D R HORTON INC		10541 BEN C PRATT/6 MILE	CYPRESS PKWY ST(	FORT MYERS	FL	33966		15031	LIGUSTRUM LN		ALVA	33920	CASCADES AT RIVER HALL PHASE 1B AS DESC IN INST# 2015000248528 LOT 38
278	FALSE	10572575	27-43-26-L1-06000.0390	D R HORTON INC		10541 BEN C PRATT/6 MILE	CYPRESS PKWY ST(	FORT MYERS	FL	33966		15025	LIGUSTRUM LN		ALVA	33920	CASCADES AT RIVER HALL PHASE 1B AS DESC IN INST# 2015000248528 LOT 39
279	FALSE	10572576	27-43-26-L1-06000.0400	FOCHS RANDALL F TR		15019 LIGUSTRUM LN		ALVA	FL	33920		15019	LIGUSTRUM LN		ALVA	33920	CASCADES AT RIVER HALL PHASE 1B AS DESC IN INST# 2015000248528 LOT 40
280	FALSE	10572577	27-43-26-L1-06000.0410	HAMPTON KAREN S TR		15013 LIGUSTRUM LN		ALVA	FL	33920		15013	LIGUSTRUM LN		ALVA	33920	CASCADES AT RIVER HALL PHASE 1B AS DESC IN INST# 2015000248528 LOT 41
281	FALSE	10572578	27-43-26-L1-06000.0420	NELSON CARL DANIEL JR &		15007 LIGUSTRUM LN		ALVA	FL	33920		15007	LIGUSTRUM LN		ALVA	33920	CASCADES AT RIVER HALL PHASE 1B AS DESC IN INST# 2015000248528 LOT 42
282	FALSE	10572579	27-43-26-L1-06000.0430	HOLDING THOMAS J &		72 GILLETT RD		SPENCERPORT	NY	14559		15001	LIGUSTRUM LN		ALVA	33920	CASCADES AT RIVER HALL PHASE 1B AS DESC IN INST# 2015000248528 LOT 43
283	FALSE	10572580	27-43-26-L1-06000.0440	VALERIE T DIAZ TRUST		2142 SUMMERSWEET DR		ALVA	FL	33920		2142	SUMMERSWEET DR		ALVA	33920	CASCADES AT RIVER HALL PHASE 1B AS DESC IN INST# 2015000248528 LOT 44
284	FALSE	10572581	27-43-26-L1-06000.0450	SHYMANSKY HARRIET B &		2136 SUMMERSWEET DR		ALVA	FL	33920		2136	SUMMERSWEET DR		ALVA	33920	CASCADES AT RIVER HALL PHASE 1B AS DESC IN INST# 2015000248528 LOT 45
285	FALSE	10572582	27-43-26-L1-06000.0460	DILL SHARON K TR		1605 BENTBROOK DR		CHAMPAIGN	IL	61822		2130	SUMMERSWEET DR		ALVA	33920	CASCADES AT RIVER HALL PHASE 1B AS DESC IN INST# 2015000248528 LOT 46
286	FALSE	10572583	27-43-26-L1-06000.0470	DERRICK PAUL IRVING &		2124 SUMMERSWEET DR		ALVA	FL	33920		2124	SUMMERSWEET DR		ALVA	33920	CASCADES AT RIVER HALL PHASE 1B AS DESC IN INST# 2015000248528 LOT 47
287	FALSE	10572584	27-43-26-L1-06000.0480	KELLEY HOLLY JUSTINE &		2118 SUMMERSWEET DR		ALVA	FL	33920		2118	SUMMERSWEET DR		ALVA	33920	CASCADES AT RIVER HALL PHASE 1B AS DESC IN INST# 2015000248528 LOT 48
288	FALSE	10572585	27-43-26-L1-06000.0490	CANTAZARO PAUL THOMAS &		2112 SUMMERSWEET DR		ALVA	FL	33920		2112	SUMMERSWEET DR		ALVA	33920	CASCADES AT RIVER HALL PHASE 1B AS DESC IN INST# 2015000248528 LOT 49
289	FALSE	10572586	27-43-26-L1-06000.0500	SQUIRES DANNY STEVEN &		2106 SUMMERSWEET DR		ALVA	FL	33920		2106	SUMMERSWEET DR		ALVA	33920	CASCADES AT RIVER HALL PHASE 1B AS DESC IN INST# 2015000248528 LOT 50
290	FALSE	10572587	27-43-26-L1-06000.0510	CARLSON REED M & KAREN J		2100 SUMMERSWEET DR		ALVA	FL	33920		2100	SUMMERSWEET DR		ALVA	33920	CASCADES AT RIVER HALL PHASE 1B AS DESC IN INST# 2015000248528 LOT 51
291	FALSE	10572588	27-43-26-L1-06000.0520	D R HORTON INC		10545 BEN C PRATT SIX MILE	CYPRESS PKWY ST(	FORT MYERS	FL	33966		2094	SUMMERSWEET DR		ALVA	33920	CASCADES AT RIVER HALL PHASE 1B AS DESC IN INST# 2015000248528 LOT 52
292	FALSE	10572589	27-43-26-L1-06000.0530	LANG BRIAN RICHARD &		2088 SUMMERSWEET DR		ALVA	FL	33920		2088	SUMMERSWEET DR		ALVA	33920	CASCADES AT RIVER HALL PHASE 1B AS DESC IN INST# 2015000248528 LOT 53
293	FALSE	10572590	27-43-26-L1-06000.0540	MORRISON EDWARD P TR		4700 ELLERMAN RD		ZANESVILLE	OH	43701		2082	SUMMERSWEET DR		ALVA	33920	CASCADES AT RIVER HALL PHASE 1B AS DESC IN INST# 2015000248528 LOT 54
294	FALSE	10572591	27-43-26-L1-06000.0550	GOLDSTEIN JOANN CATHERINE		2050 SUMMERSWEET DR		ALVA	FL	33920		2050	SUMMERSWEET DR		ALVA	33920	CASCADES AT RIVER HALL PHASE 1B AS DESC IN INST# 2015000248528 LOT 55
295	FALSE	10572592	27-43-26-L1-06000.0560	PLAUTZ MARIAN JUNE		2036 SUMMERSWEET DR		ALVA	FL	33920		2036	SUMMERSWEET DR		ALVA	33920	CASCADES AT RIVER HALL PHASE 1B AS DESC IN INST# 2015000248528 LOT 56
296	FALSE	10572593	27-43-26-L1-06000.0570	ZAMORA JUAN M & MAGDALENA L/E		2030 SUMMERSWEET DR		ALVA	FL	33920		2030	SUMMERSWEET DR		ALVA	33920	CASCADES AT RIVER HALL PHASE 1B AS DESC IN INST# 2015000248528 LOT 57
297	FALSE	10572594	27-43-26-L1-06000.0580	PILOTTE EUGENE ANTHONY		707 GOSHEN RD		WEST CHESTER	PA	19380		2024	SUMMERSWEET DR		ALVA	33920	CASCADES AT RIVER HALL PHASE 1B AS DESC IN INST# 2015000248528 LOT 58
298	FALSE	10572595	27-43-26-L1-06000.0590	D R HORTON INC		10545 BEN C PRATT	6 MILE CYPRESS PK	FORT MYERS	FL	33966		2018	SUMMERSWEET DR		ALVA	33920	CASCADES AT RIVER HALL PHASE 1B AS DESC IN INST# 2015000248528 LOT 59
299	FALSE	10572596	27-43-26-L1-06000.0600	D R HORTON INC		10545 BEN C PRATT	6 MILE CYPRESS PK	FORT MYERS	FL	33966		2012	SUMMERSWEET DR		ALVA	33920	CASCADES AT RIVER HALL PHASE 1B AS DESC IN INST# 2015000248528 LOT 60
300	FALSE	10572597	27-43-26-L1-06000.0610	D R HORTON INC		10545 BEN C PRATT	6 MILE CYPRESS PK	FORT MYERS	FL	33966		2006	SUMMERSWEET DR		ALVA	33920	CASCADES AT RIVER HALL PHASE 1B AS DESC IN INST# 2015000248528 LOT 61
301	FALSE	10572598	27-43-26-L1-06000.0620	D R HORTON INC		10545 BEN C PRATT SIX MILE	CYPRESS PKWY ST(	FORT MYERS	FL	33966		2000	SUMMERSWEET DR		ALVA	33920	CASCADES AT RIVER HALL PHASE 1B AS DESC IN INST# 2015000248528 LOT 62
302	FALSE	10572599	27-43-26-L1-06000.0630	D R HORTON INC		10545 BEN C PRATT SIX MILE	CYPRESS PKWY ST(	FORT MYERS	FL	33966		2017	SUMMERSWEET DR		ALVA	33920	CASCADES AT RIVER HALL PHASE 1B AS DESC IN INST# 2015000248528 LOT 63
303	FALSE	10572600	27-43-26-L1-06000.0640	D R HORTON INC		10545 BEN C PRATT	6 MILE CYPRESS PK	FORT MYERS	FL	33966		2023	SUMMERSWEET DR		ALVA	33920	CASCADES AT RIVER HALL PHASE 1B AS DESC IN INST# 2015000248528 LOT 64
304	FALSE	10572601	27-43-26-L1-06000.0650	D R HORTON INC		10545 BEN C PRATT	6 MILE CYPRESS PK	FORT MYERS	FL	33966		2029	SUMMERSWEET DR		ALVA	33920	CASCADES AT RIVER HALL PHASE 1B AS DESC IN INST# 2015000248528 LOT 65
305	FALSE	10572602	27-43-26-L1-06000.0660	D R HORTON INC		10545 BEN C PRATT	6 MILE CYPRESS PK	FORT MYERS	FL	33966		2035	SUMMERSWEET DR		ALVA	33920	CASCADES AT RIVER HALL PHASE 1B AS DESC IN INST# 2015000248528 LOT 66
306	FALSE	10572603	27-43-26-L1-06000.0670	TERLOP JAMES JOSEPH		301 FALLING LEAF DR		SEVEN HILLS	OH	44131		2041	SUMMERSWEET DR		ALVA	33920	CASCADES AT RIVER HALL PHASE 1B AS DESC IN INST# 2015000248528 LOT 67
307	FALSE	10572604	27-43-26-L1-06000.0680	BETANCOURT MARK E		5614 W VON AVE UNIT B		MONEE	IL	60449		2047	SUMMERSWEET DR		ALVA	33920	CASCADES AT RIVER HALL PHASE 1B AS DESC IN INST# 2015000248528 LOT 68
308	FALSE	10572605	27-43-26-L1-06000.0690	ROSA VINCENT & LAURA ANN		2053 SUMMERSWEET DR		ALVA	FL	33920		2053	SUMMERSWEET DR		ALVA	33920	CASCADES AT RIVER HALL PHASE 1B AS DESC IN INST# 2015000248528 LOT 69
309	FALSE	10572606	27-43-26-L1-06000.0700	MORT BRENDA M & JEFFREY L		2059 SUMMERSWEET DR		ALVA	FL	33920		2059	SUMMERSWEET DR		ALVA	33920	CASCADES AT RIVER HALL PHASE 1B AS DESC IN INST# 2015000248528 LOT 70
310	FALSE	10572607	27-43-26-L1-06000.0710	ROBERT S WASHBURN TRUST +		2065 SUMMERSWEET DR		ALVA	FL	33920		2065	SUMMERSWEET DR		ALVA	33920	CASCADES AT RIVER HALL PHASE 1B AS DESC IN INST# 2015000248528 LOT 71
311	FALSE	10572608	27-43-26-L1-06000.0720	SCHUMACHER WILLIAM NEUROHR &		1397 ESSEX WAY		SAN JOSE	CA	95117		2071	SUMMERSWEET DR		ALVA	33920	CASCADES AT RIVER HALL PHASE 1B AS DESC IN INST# 2015000248528 LOT 72
312	FALSE	10572609	27-43-26-L1-06000.0730	GREEN ADINA &		326 FERGUS CRESCENT		NEPEAN	ON	K2J 5S4	CANADA	2077	SUMMERSWEET DR		ALVA	33920	CASCADES AT RIVER HALL PHASE 1B AS DESC IN INST# 2015000248528 LOT 73
313	FALSE	10572610	27-43-26-L1-06000.0740	ERICKSON BETH ANN TR		2083 SUMMERSWEET DR		ALVA	FL	33920		2083	SUMMERSWEET DR		ALVA	33920	CASCADES AT RIVER HALL PHASE 1B AS DESC IN INST# 2015000248528 LOT 74
314	FALSE	10572611	27-43-26-L1-06000.0750	CASEY NANCY ANN +		2089 SUMMERSWEET DR		ALVA	FL	33920		2089	SUMMERSWEET DR		ALVA	33920	CASCADES AT RIVER HALL PHASE 1B AS DESC IN INST# 2015000248528 LOT 75
315	FALSE	10572612	27-43-26-L1-06000.0760	JOHNSTON JACQUELINE		2095 SUMMERSWEET DR		ALVA	FL	33920		2095	SUMMERSWEET DR		ALVA	33920	CASCADES AT RIVER HALL PHASE 1B AS DESC IN INST# 2015000248528 LOT 76
316	FALSE	10572613	27-43-26-L1-06000.0770	SCALISE JOYCE F TR		2101 SUMMERSWEET DR		ALVA	FL	33920		2101	SUMMERSWEET DR		ALVA	33920	CASCADES AT RIVER HALL PHASE 1B AS DESC IN INST# 2015000248528 LOT 77
317	FALSE	10572614	27-43-26-L1-06000.0780	WELLMAN CHRIS MATTHEW L/E		2107 SUMMERSWEET DR		ALVA	FL	33920		2107	SUMMERSWEET DR		ALVA	33920	CASCADES AT RIVER HALL PHASE 1B AS DESC IN INST# 2015000248528 LOT 78
318	FALSE	10572615	27-43-26-L1-06000.0790	BLAKE GARY GORDON +		2113 SUMMERSWEET DR		ALVA	FL	33920		2113	SUMMERSWEET DR		ALVA	33920	CASCADES AT RIVER HALL PHASE 1B AS DESC IN INST# 2015000248528 LOT 79

319	FALSE	10572616	27-43-26-L1-06000.0800	JOHNSON NANCY LEA		11655 POLK ST NE		BLAINE	MN	55434		2119	SUMMERSWEET DR		ALVA	33920	CASCADES AT RIVER HALL PHASE 1B AS DESC IN INST# 2015000248528 LOT 80
320	FALSE	10572617	27-43-26-L1-06000.0810	MEDINA RALPH A &		2125 SUMMERSWEET DR		ALVA	FL	33920		2125	SUMMERSWEET DR		ALVA	33920	CASCADES AT RIVER HALL PHASE 1B AS DESC IN INST# 2015000248528 LOT 81
321	FALSE	10572618	27-43-26-L1-06000.0820	KLEINMANN KATHERINE		2131 SUMMERSWEET DR		ALVA	FL	33920		2131	SUMMERSWEET DR		ALVA	33920	CASCADES AT RIVER HALL PHASE 1B AS DESC IN INST# 2015000248528 LOT 82
322	FALSE	10572619	27-43-26-L1-06000.0830	KAPLAN JOEL & URSULA		2137 SUMMERSWEET DR		ALVA	FL	33920		2137	SUMMERSWEET DR		ALVA	33920	CASCADES AT RIVER HALL PHASE 1B AS DESC IN INST# 2015000248528 LOT 83
323	FALSE	10572620	27-43-26-L1-06000.0840	ERHA JOHN A & ANNETTE A		2143 SUMMERSWEET DR		ALVA	FL	33920		2143	SUMMERSWEET DR		ALVA	33920	CASCADES AT RIVER HALL PHASE 1B AS DESC IN INST# 2015000248528 LOT 84
324	FALSE	10572621	27-43-26-L1-06000.0850	TENEYCK DONALD J		2149 SUMMERSWEET DR		ALVA	FL	33920		2149	SUMMERSWEET DR		ALVA	33920	CASCADES AT RIVER HALL PHASE 1B AS DESC IN INST# 2015000248528 LOT 85
325	FALSE	10572622	27-43-26-L1-06000.0860	MARCOTTE RICHARD J R &		2155 SUMMERSWEET DR		ALVA	FL	33920		2155	SUMMERSWEET DR		ALVA	33920	CASCADES AT RIVER HALL PHASE 1B AS DESC IN INST# 2015000248528 LOT 86
326	FALSE	10572623	27-43-26-L1-06000.0870	VELLEMAN ELLIOTT &		2161 SUMMERSWEET DR		ALVA	FL	33920		2161	SUMMERSWEET DR		ALVA	33920	CASCADES AT RIVER HALL PHASE 1B AS DESC IN INST# 2015000248528 LOT 87
327	FALSE	10572624	27-43-26-L1-06000.0880	BALL DONALD WAYNE & MARIA		2167 SUMMERSWEET DR		ALVA	FL	33920		2167	SUMMERSWEET DR		ALVA	33920	CASCADES AT RIVER HALL PHASE 1B AS DESC IN INST# 2015000248528 LOT 88
328	FALSE	10572625	27-43-26-L1-06000.0890	WELLS ROBERT LEE +		2173 SUMMERSWEET DR		ALVA	FL	33920		2173	SUMMERSWEET DR		ALVA	33920	CASCADES AT RIVER HALL PHASE 1B AS DESC IN INST# 2015000248528 LOT 89
329	FALSE	10572626	27-43-26-L1-06000.0900	BES RICHARD JOHN & CINDY		29 DENRICH AVE		TILLSONBURG	ON	N4G 4X5	CANADA	2179	SUMMERSWEET DR		ALVA	33920	CASCADES AT RIVER HALL PHASE 1B AS DESC IN INST# 2015000248528 LOT 90
330	FALSE	10572627	27-43-26-L1-06000.0910	BOBAK KENNETH M & JULIE ANN +		2185 SUMMERSWEET DR		ALVA	FL	33920		2185	SUMMERSWEET DR		ALVA	33920	CASCADES AT RIVER HALL PHASE 1B AS DESC IN INST# 2015000248528 LOT 91
331	FALSE	10572628	27-43-26-L1-06000.0920	KRAUS ADAM & URSULA		2191 SUMMERSWEET DR		ALVA	FL	33920		2191	SUMMERSWEET DR		ALVA	33920	CASCADES AT RIVER HALL PHASE 1B AS DESC IN INST# 2015000248528 LOT 92
332	FALSE	10572629	27-43-26-L1-06000.0930	WHALEN DEBRA ANN +		2197 SUMMERSWEET DR		ALVA	FL	33920		2197	SUMMERSWEET DR		ALVA	33920	CASCADES AT RIVER HALL PHASE 1B AS DESC IN INST# 2015000248528 LOT 93
333	FALSE	10572630	27-43-26-L1-06000.0940	GARNHART JOHN E &		2203 SUMMERSWEET DR		ALVA	FL	33920		2203	SUMMERSWEET DR		ALVA	33920	CASCADES AT RIVER HALL PHASE 1B AS DESC IN INST# 2015000248528 LOT 94
334	FALSE	10572631	27-43-26-L1-06000.0950	ABRAHAM CATHY M		2209 SUMMERSWEET DR		ALVA	FL	33920		2209	SUMMERSWEET DR		ALVA	33920	CASCADES AT RIVER HALL PHASE 1B AS DESC IN INST# 2015000248528 LOT 95
335	FALSE	10572632	27-43-26-L1-06000.1250	AUBUT WILFRED N &		2196 SUMMERSWEET DR		ALVA	FL	33920		2196	SUMMERSWEET DR		ALVA	33920	CASCADES AT RIVER HALL PHASE 1B AS DESC IN INST# 2015000248528 LOT 125
336	FALSE	10572633	27-43-26-L1-06000.1260	BADHAM JOHN A TR		2190 SUMMERSWEET DR		ALVA	FL	33920		2190	SUMMERSWEET DR		ALVA	33920	CASCADES AT RIVER HALL PHASE 1B AS DESC IN INST# 2015000248528 LOT 126
337	FALSE	10572634	27-43-26-L1-06000.1270	WILLIAMS KAREN KAPEGHIAN		2184 SUMMERSWEET DR		ALVA	FL	33920		2184	SUMMERSWEET DR		ALVA	33920	CASCADES AT RIVER HALL PHASE 1B AS DESC IN INST# 2015000248528 LOT 127
338	FALSE	10572635	27-43-26-L1-06000.1280	MARX SHARON R TR		610 BELMONTE DR UNIT A		WATERFORD	MI	48328		2178	SUMMERSWEET DR		ALVA	33920	CASCADES AT RIVER HALL PHASE 1B AS DESC IN INST# 2015000248528 LOT 128
339	FALSE	10572636	27-43-26-L1-06000.1290	MAY GARY L & PATRICIA A		10431 OXER DR		FISHERS	IN	46040		2172	SUMMERSWEET DR		ALVA	33920	CASCADES AT RIVER HALL PHASE 1B AS DESC IN INST# 2015000248528 LOT 129
340	FALSE	10572637	27-43-26-L1-06000.1300	MORRIS RICHARD ROGER &		15010 LIGUSTRUM LN		ALVA	FL	33920		15010	LIGUSTRUM LN		ALVA	33920	CASCADES AT RIVER HALL PHASE 1B AS DESC IN INST# 2015000248528 LOT 130
341	FALSE	10572638	27-43-26-L1-06000.1310	BANIS PATRICIA & RICHARD P		15020 LIGUSTRUM LN		ALVA	FL	33920		15020	LIGUSTRUM LN		ALVA	33920	CASCADES AT RIVER HALL PHASE 1B AS DESC IN INST# 2015000248528 LOT 131
342	FALSE	10572639	27-43-26-L1-06000.1320	CLEVELAND TAMMY ANN &		15030 LIGUSTRUM LN		ALVA	FL	33920		15030	LIGUSTRUM LN		ALVA	33920	CASCADES AT RIVER HALL PHASE 1B AS DESC IN INST# 2015000248528 LOT 132
343	FALSE	10572640	27-43-26-L1-06000.1330	POPKIN ROBERT CHARLES &		15036 LIGUSTRUM LN		ALVA	FL	33920		15036	LIGUSTRUM LN		ALVA	33920	CASCADES AT RIVER HALL PHASE 1B AS DESC IN INST# 2015000248528 LOT 133
344	FALSE	10572641	27-43-26-L1-06000.1340	RODRIGUEZ IRMA I &		15042 LIGUSTRUM LN		ALVA	FL	33920		15042	LIGUSTRUM LN		ALVA	33920	CASCADES AT RIVER HALL PHASE 1B AS DESC IN INST# 2015000248528 LOT 134
345	FALSE	10572642	27-43-26-L1-06000.1350	THYSSEN WALTER W TR		15054 LIGUSTRUM LN		ALVA	FL	33920		15054	LIGUSTRUM LN		ALVA	33920	CASCADES AT RIVER HALL PHASE 1B AS DESC IN INST# 2015000248528 LOT 135
346	FALSE	10572643	27-43-26-L1-06000.1360	SPETRINI LILLIAN L		15066 LIGUSTRUM LN		ALVA	FL	33920		15066	LIGUSTRUM LN		ALVA	33920	CASCADES AT RIVER HALL PHASE 1B AS DESC IN INST# 2015000248528 LOT 136
347	FALSE	10572644	27-43-26-L1-06000.1370	GRABIEL RICHARD D & SUSAN		15078 LIGUSTRUM LN		ALVA	FL	33920		15078	LIGUSTRUM LN		ALVA	33920	CASCADES AT RIVER HALL PHASE 1B AS DESC IN INST# 2015000248528 LOT 137
348	FALSE	10572645	27-43-26-L1-06000.1380	BALD GARY C TR		15090 LIGUSTRUM LN		ALVA	FL	33920		15090	LIGUSTRUM LN		ALVA	33920	CASCADES AT RIVER HALL PHASE 1B AS DESC IN INST# 2015000248528 LOT 138
349	FALSE	10572646	27-43-26-L1-06000.1390	BAGINSKI KEVIN J &		367 EAST MAIN ST		SPRINGVILLE	NY	14141		15096	LIGUSTRUM LN		ALVA	33920	CASCADES AT RIVER HALL PHASE 1B AS DESC IN INST# 2015000248528 LOT 139
350	FALSE	10572647	27-43-26-L2-06000.0010	NEARY JAMES M & LOUISE		1017 ELLINGTON RD		SOUTH WINDSOR	CT	6074		15263	LIGUSTRUM LN		ALVA	33920	CASCADES AT RIVER HALL PHASE 1B AS DESC IN INST# 2015000248528 LOT 1
351	FALSE	10572648	27-43-26-L2-06000.0020	SCOTT OTIS L & KATHERINE J TR		15257 LIGUSTRUM LN		ALVA	FL	33920		15257	LIGUSTRUM LN		ALVA	33920	CASCADES AT RIVER HALL PHASE 1B AS DESC IN INST# 2015000248528 LOT 2
352	FALSE	10572649	27-43-26-L2-06000.0030	GERHART JAMES C		1829 FRIEDENSBURG RD		READING	PA	19606		15251	LIGUSTRUM LN		ALVA	33920	CASCADES AT RIVER HALL PHASE 1B AS DESC IN INST# 2015000248528 LOT 3
353	FALSE	10572650	27-43-26-L2-06000.0040	CONWAY SHERRI LYN		15245 LIGUSTRUM LN		ALVA	FL	33920		15245	LIGUSTRUM LN		ALVA	33920	CASCADES AT RIVER HALL PHASE 1B AS DESC IN INST# 2015000248528 LOT 4
354	FALSE	10572651	27-43-26-L2-06000.0050	CLARK LORETTA J		15239 LIGUSTRUM LN		ALVA	FL	33920		15239	LIGUSTRUM LN		ALVA	33920	CASCADES AT RIVER HALL PHASE 1B AS DESC IN INST# 2015000248528 LOT 5
355	FALSE	10572652	27-43-26-L2-06000.0060	BLEGEN WILLIAM & VALENTINA		15233 LIGUSTRUM LN		ALVA	FL	33920		15233	LIGUSTRUM LN		ALVA	33920	CASCADES AT RIVER HALL PHASE 1B AS DESC IN INST# 2015000248528 LOT 6
356	FALSE	10572653	27-43-26-L2-06000.0070	KLINE RICK WILLIAM &		15227 LIGUSTRUM LN		ALVA	FL	33920		15227	LIGUSTRUM LN		ALVA	33920	CASCADES AT RIVER HALL PHASE 1B AS DESC IN INST# 2015000248528 LOT 7
357	FALSE	10572654	27-43-26-L2-06000.0080	NARY CARLEEN ANN		15221 LIGUSTRUM LN		ALVA	FL	33920		15221	LIGUSTRUM LN		ALVA	33920	CASCADES AT RIVER HALL PHASE 1B AS DESC IN INST# 2015000248528 LOT 8
358	FALSE	10572655	27-43-26-L2-06000.0090	DZIEDULONIS NANCY & JOSEPH		63 JOHNSON AVE		WEST CALDWELL	NJ	7006		15209	LIGUSTRUM LN		ALVA	33920	CASCADES AT RIVER HALL PHASE 1B AS DESC IN INST# 2015000248528 LOT 9
359	FALSE	10572656	27-43-26-L2-06000.0100	LEANOS JOSE C		15203 LIGUSTRUM LN		ALVA	FL	33920		15203	LIGUSTRUM LN		ALVA	33920	CASCADES AT RIVER HALL PHASE 1B AS DESC IN INST# 2015000248528 LOT 10
360	FALSE	10572657	27-43-26-L2-06000.0110	GREENE WILLIAM R & SYLVIA E		15195 LIGUSTRUM LN		ALVA	FL	33920		15195	LIGUSTRUM LN		ALVA	33920	CASCADES AT RIVER HALL PHASE 1B AS DESC IN INST# 2015000248528 LOT 11
361	FALSE	10572658	27-43-26-L2-06000.0120	HEYDON DONNA L		15187 LIGUSTRUM LN		ALVA	FL	33920		15187	LIGUSTRUM LN		ALVA	33920	CASCADES AT RIVER HALL PHASE 1B AS DESC IN INST# 2015000248528 LOT 12
362	FALSE	10572659	27-43-26-L2-06000.0130	SHORT AL D & DEBRA L +		5509 SANTA MONICA DR		BENTON	AR	72019		15181	LIGUSTRUM LN		ALVA	33920	CASCADES AT RIVER HALL PHASE 1B AS DESC IN INST# 2015000248528 LOT 13
363	FALSE	10572660	27-43-26-L2-06000.0140	DALRYMPLE DONALD &		15175 LIGUSTRUM LN		ALVA	FL	33920		15175	LIGUSTRUM LN		ALVA	33920	CASCADES AT RIVER HALL PHASE 1B AS DESC IN INST# 2015000248528 LOT 14
364	FALSE	10572661	27-43-26-L2-06000.0150	WETTLAUFER BONITA ANNETTE		15169 LIGUSTRUM LN		ALVA	FL	33920		15169	LIGUSTRUM LN		ALVA	33920	CASCADES AT RIVER HALL PHASE 1B AS DESC IN INST# 2015000248528 LOT 15
365	FALSE	10572662	27-43-26-L2-06000.0160	BARDILL NEIL N & CHANEL D		15163 LIGUSTRUM LN		ALVA	FL	33920		15163	LIGUSTRUM LN		ALVA	33920	CASCADES AT RIVER HALL PHASE 1B AS DESC IN INST# 2015000248528 LOT 16
366	FALSE	10572663	27-43-26-L2-06000.0170	GRAF BARRY BENTON &		15157 LIGUSTRUM LN		ALVA	FL	33920		15157	LIGUSTRUM LN		ALVA	33920	CASCADES AT RIVER HALL PHASE 1B AS DESC IN INST# 2015000248528 LOT 17
367	FALSE	10572664	27-43-26-L2-06000.0180	BOUCHER DONALD L & DIANE P		15151 LIGUSTRUM LN		ALVA	FL	33920		15151	LIGUSTRUM LN		ALVA	33920	CASCADES AT RIVER HALL PHASE 1B AS DESC IN INST# 2015000248528 LOT 18
368	FALSE	10572665	27-43-26-L2-06000.0190	D R HORTON INC		10545 BEN C PRATT SIX MILE	CYPRESS PKWY #2	FORT MYERS	FL	33966		15145	LIGUSTRUM LN		ALVA	33920	CASCADES AT RIVER HALL PHASE 1B AS DESC IN INST# 2015000248528 LOT 19
369	FALSE	10572666	27-43-26-L2-06000.0210	DE SAIN BRIAN PETER &		15133 LIGUSTRUM LN		ALVA	FL	33920		15133	LIGUSTRUM LN		ALVA	33920	CASCADES AT RIVER HALL PHASE 1B AS DESC IN INST# 2015000248528 LOT 21
370	FALSE	10572667	27-43-26-L2-06000.0220	FRASCA ARTHUR J & GAIL L		39B COMMONWEALTH AVE		SALISBURY	MA	1952		15127	LIGUSTRUM LN		ALVA	33920	CASCADES AT RIVER HALL PHASE 1B AS DESC IN INST# 2015000248528 LOT 22
371	FALSE	10572668	27-43-26-L2-06000.0230	D R HORTON INC		10545 BEN C PRATT SIX MILE	CYPRESS PKWY ST	FORT MYERS	FL	33966		15121	LIGUSTRUM LN		ALVA	33920	CASCADES AT RIVER HALL PHASE 1B AS DESC IN INST# 2015000248528 LOT 23
372	FALSE	10572669	27-43-26-L2-06000.0240	DECOT MICHAEL A & DIANE M L/E		15115 LIGUSTRUM LN		ALVA	FL	33920		15115	LIGUSTRUM LN		ALVA	33920	CASCADES AT RIVER HALL PHASE 1B AS DESC IN INST# 2015000248528 LOT 24
373	FALSE	10572670	27-43-26-L2-06000.0250	UNKNOWN HEIRS OF		15109 LIGUSTRUM LN		ALVA	FL	33920		15109	LIGUSTRUM LN		ALVA	33920	CASCADES AT RIVER HALL PHASE 1B AS DESC IN INST# 2015000248528 LOT 25
374	FALSE	10572671	27-43-26-L2-06000.0260	WALSH THOMAS GARY		15103 LIGUSTRUM LN		ALVA	FL	33920		15103	LIGUSTRUM LN		ALVA	33920	CASCADES AT RIVER HALL PHASE 1B AS DESC IN INST# 2015000248528 LOT 26
375	FALSE	10572672	27-43-26-L2-06000.0960	BORGES MIGUEL ANGEL VINES &		2215 SUMMERSWEET DR		ALVA	FL	33920		2215	SUMMERSWEET DR		ALVA	33920	CASCADES AT RIVER HALL PHASE 1B AS DESC IN INST# 2015000248528 LOT 96
376	FALSE	10572673	27-43-26-L2-06000.0970	REYNOLDS GARDNER RALPH &		2221 SUMMERSWEET DR		ALVA	FL	33920		2221	SUMMERSWEET DR		ALVA	33920	CASCADES AT RIVER HALL PHASE 1B AS DESC IN INST# 2015000248528 LOT 97
377	FALSE	10572674	27-43-26-L2-06000.0980	LAWRENCE RICHARD EDSON &		2227 SUMMERSWEET DR		ALVA	FL	33920		2227	SUMMERSWEET DR		ALVA	33920	CASCADES AT RIVER HALL PHASE 1B AS DESC IN INST# 2015000248528 LOT 98
378	FALSE	10572675	27-43-26-L2-06000.1400	SCHAFER DONALD JACOB &		15102 LIGUSTRUM LN		ALVA	FL	33920		15102	LIGUSTRUM LN		ALVA	33920	CASCADES AT RIVER HALL PHASE 1B AS DESC IN INST# 2015000248528 LOT 140
379	FALSE	10572676	27-43-26-L2-06000.1550	MCKINLEY EDWARD A &		15186 LIGUSTRUM LN		ALVA	FL	33920		15186	LIGUSTRUM LN		ALVA	33920	CASCADES AT RIVER HALL PHASE 1B AS DESC IN INST# 2015000248528 LOT 155
380	FALSE	10572677	27-43-26-L2-06000.1560	JUNGERS BERNARD J &		15192 LIGUSTRUM LN		ALVA	FL	33920		15192	LIGUSTRUM LN		ALVA	33920	CASCADES AT RIVER HALL PHASE 1B AS DESC IN INST# 2015000248528 LOT 156
381	FALSE	10572678	27-43-26-L2-06000.1570	RIVERA WILLIAM & NANCY		15198 LIGUSTRUM LN		ALVA	FL	33920		15198	LIGUSTRUM LN		ALVA	33920	CASCADES AT RIVER HALL PHASE 1B AS DESC IN INST# 2015000248528 LOT 157
382	FALSE	10572679	27-43-26-L2-06000.1580	SHORT JAMES V JR &		342 MATTISON RESERVOIR AVE		BRANCHVILLE	NJ	7826		15204	LIGUSTRUM LN		ALVA	33920	CASCADES AT RIVER HALL PHASE 1B AS DESC IN INST# 2015000248528 LOT 158
383	FALSE	10572680	27-43-26-L2-06000.1590	KOHNE MARTIN ROBERT &		4830 384TH CT		NORTH BRANCH	MN	55056		15210	LIGUSTRUM LN		ALVA	33920	CASCADES AT RIVER HALL PHASE 1B AS DESC IN INST# 2015000248528 LOT 159
384	FALSE	10572681	27-43-26-L2-06000.1600	SPADT DONALD W & JACLYN A		15216 LIGUSTRUM LN		ALVA	FL	33920		15216	LIGUSTRUM LN		ALVA	33920	CASCADES AT RIVER HALL PHASE 1B AS DESC IN INST# 2015000248528 LOT 160
385	FALSE	10572682	27-43-26-L2-06000.1610	HILL JOHN WAYNE &		15222 LIGUSTRUM LN		ALVA	FL	33920		15222	LIGUSTRUM LN		ALVA	33920	CASCADES AT RIVER HALL PHASE 1B AS DESC IN INST# 2015000248528 LOT 161
386	FALSE	10572683	27-43-26-L2-06000.1620	RYMSKY KARLA JEAN		15228 LIGUSTRUM LN		ALVA	FL	33920		15228	LIGUSTRUM LN		ALVA	33920	CASCADES AT RIVER HALL PHASE 1B AS DESC IN INST# 2015000248528 LOT 162
387	FALSE	10572684	27-43-26-L2-06000.1630	D R HORTON INC		10545 BEN C PRATT SIX MILE	CYPRESS PKWY ST	FORT MYERS	FL	33966		15234	LIGUSTRUM LN		ALVA	33920	CASCADES AT RIVER HALL PHASE 1B AS DESC IN INST# 2015000248528 LOT 163
388	FALSE	10572685	27-43-26-L2-06000.1640	JOHN J + MERLENE K DEVRIES		15240 LIGUSTRUM LN		ALVA	FL	33920		15240	LIGUSTRUM LN		ALVA	33920	CASCADES AT RIVER HALL PHASE 1B AS DESC IN INST# 2015000248528 LOT 164
389	FALSE	10572686	27-43-26-L2-06000.1650	GARELLA MARGARET ROSE		15246 LIGUSTRUM LN		ALVA	FL	33920		15246	LIGUSTRUM LN		ALVA	33920	CASCADES AT RIVER HALL PHASE 1B AS DESC IN INST# 2015000248528 LOT 165
390	FALSE	10572687	27-43-26-L2-06000.1660	VIENHAGE LAWRENCE GENE &		15252 LIGUSTRUM LN		ALVA	FL	33920		15252	LIGUSTRUM LN		ALVA	33920	CASCADES AT RIVER HALL PHASE 1B AS DESC IN INST# 2015000248528 LOT 166
391	FALSE	10572688	27-43-26-L2-06000.1670	CARPENTER DANIEL J &		15262 LIGUSTRUM LN		ALVA	FL	33920		15262	LIGUSTRUM LN		ALVA	33920	CASCADES AT RIVER HALL PHASE 1B AS DESC IN INST# 2015000248528 LOT 167
392	FALSE	10514096	34-43-26-01-00000.0010	ANDALORO MICHAEL & JANIS L/E		15611 ANGELICA DR		ALVA	FL	33920		15611	ANGELICA DR		ALVA	33920	HAMPTON LAKES AT RIVER HALL PHASE ONE DESC IN INST#2005-153004 LOT 1
393	FALSE	10514097	34-43-26-01-00000.0020	LACKEY ALFRED ROBERT &		15615 ANGELICA DR		ALVA	FL	33920		15615	ANGELICA DR		ALVA	33920	HAMPTON LAKES AT RIVER HALL PHASE ONE DESC IN INST#2005-153004 LOT 2
394	FALSE	10514098	34-43-26-01-00000.0030	RH VENTURE III LLC		7807 BAYMEADOWS RD E STE 205		JACKSONVILLE	FL	32256		15619	ANGELICA DR		ALVA	33920	HAMPTON LAKES AT RIVER HALL PHASE ONE DESC IN INST#2005-153004 LOT 3
395	FALSE	10514099	34-43-26-01-00000.0040	RODRIGUEZ JOHN & DIANA LYNN		15623 ANGELICA DR		ALVA	FL	33920		15623	ANGELICA DR		ALVA	33920	HAMPTON LAKES AT RIVER HALL PHASE ONE DESC IN INST#2005-153004 LOT 4
396	FALSE	10514100	34-43-26-01-00000.0050	AULD ROBERT + NOREEN		1605 SHARKEY CRES		CUMBERLAND	ON	K4C 1A9	CANADA	15627	ANGELICA DR		ALVA	33920	HAMPTON LAKES AT RIVER HALL PH 1 DESC IN INST#2005-153004 LOT 5
397	FALSE	10514101	34-43-26-01-00000.0060	JIMENEZ RICARDO ANTONIO ARIAS		15631 ANGELICA DR		ALVA	FL	33920		15631	ANGELICA DR		ALVA	33920	HAMPTON LAKES AT RIVER HALL PHASE ONE DESC IN INST#2005-153004 LOT 6
398	FALSE	10514102	34-43-26-01-00000.0070	RUDGE DAVID S &		15635 ANGELICA DR		ALVA	FL	33920		15635	ANGELICA DR		ALVA	33920	HAMPTON LAKES AT RIVER HALL PHASE ONE DESC IN INST#2005-153004 LOT 7
399	FALSE	10514104	34-43-26-01-00000.0090	STRING KEVIN L & CYNTHIA M		15643 ANGELICA DR		ALVA	FL	33920		15643	ANGELICA DR		ALVA	33920	HAMPTON LAKES AT RIVER HALL PHASE ONE DESC IN INST#2005-153004 LOT 9
400	FALSE	10514105	34-43-26-01-00000.0100	KENTUCKIANA FOOD SERVICE CO		5634 MAGUIRE RUN RD		LOUISVILLE	KY	40291		15647	ANGELICA DR		ALVA	33920	HAMPTON LAKES AT RIVER HALL PHASE ONE DESC IN INST#2005-153004 LOT 10
401	FALSE	10514106	34-43-26-01-00000.0110	WALTMAN ALAN LEE		15651 ANGELICA DR		ALVA	FL	33920		15651	ANGELICA DR		ALVA	33920	HAMPTON LAKES AT RIVER HALL PHASE ONE DESC IN INST#2005-153004 LOT 11
402	FALSE	10514107	34-43-26-01-00000.0120	GOLDBERG PATRICIA A		15655 ANGELICA DR		ALVA	FL	33920		15655	ANGELICA DR		ALVA	33920	HAMPTON LAKES AT RIVER HALL PHASE ONE DESC IN INST#2005-153004 LOT 12
403	FALSE	10514108	34-43-26-01-00000.0130	ANDERSON SCOTT E + WENDY C		15659 ANGELICA DR		ALVA	FL	33920		15659	ANGELICA DR		ALVA	33920	HAMPTON LAKES AT RIVER HALL PHASE ONE DESC IN INST#2005-153004 LOT 13
404	FALSE	10514109	34-43-26-01-00000.0140	JACKLEY DONALD B &		2600 HAWKS PRESERVE DR		FORT MYERS	FL	33905		15663	ANGELICA DR		ALVA	33920	HAMPTON LAKES AT RIVER HALL PHASE ONE DESC IN INST#2005-153004 LOT 14
405	FALSE	10514110	34-43-26-01-00000.0150	RIZZO DODI RENEE		15667 ANGELICA DR		ALVA	FL	33920		15667	ANGELICA DR		ALVA	33920	HAMPTON LAKES AT RIVER HALL PHASE ONE DESC IN INST#2005-153004 LOT 15

406	FALSE	10514111	34-43-26-01-00000.0160	DONATO SALVATORE + CARMELA		15671 ANGELICA DR		ALVA	FL	33920		15671	ANGELICA DR		ALVA	33920	HAMPTON LAKES AT RIVER HALL PHASE ONE DESC IN INST#2005-153004 LOT 16
407	FALSE	10514112	34-43-26-01-00000.0170	KILWAY JARROD P + TIFFANY I		15675 ANGELICA DR		ALVA	FL	33920		15675	ANGELICA DR		ALVA	33920	HAMPTON LAKES AT RIVER HALL PHASE ONE DESC IN INST#2005-153004 LOT 17
408	FALSE	10514114	34-43-26-01-00000.0190	KURIAN GIPSON &		15683 ANGELICA DR		ALVA	FL	33920		15683	ANGELICA DR		ALVA	33920	HAMPTON LAKES AT RIVER HALL PHASE ONE DESC IN INST#2005-153004 LOT 19
409	FALSE	10514115	34-43-26-01-00000.0200	SANGER LOGAN K +		15687 ANGELICA DR		ALVA	FL	33920		15687	ANGELICA DR		ALVA	33920	HAMPTON LAKES AT RIVER HALL PHASE ONE DESC IN INST#2005-153004 LOT 20
410	FALSE	10514116	34-43-26-01-00000.0210	FLEENOR ADAM JOHN		15691 ANGELICA DR		ALVA	FL	33920		15691	ANGELICA DR		ALVA	33920	HAMPTON LAKES AT RIVER HALL PHASE ONE DESC IN INST#2005-153004 LOT 21
411	FALSE	10514117	34-43-26-01-00000.0220	KILWAY GREGORY P & VICKY L		4574 COMMADORE DR		STOW	OH	44224		15695	ANGELICA DR		ALVA	33920	HAMPTON LAKES AT RIVER HALL PHASE ONE DESC IN INST#2005-153004 LOT 22
412	FALSE	10514118	34-43-26-01-00000.0230	HIGGINS-MITTELBERG ANGELA ALAI		15699 ANGELICA DR		ALVA	FL	33920		15699	ANGELICA DR		ALVA	33920	HAMPTON LAKES AT RIVER HALL PHASE ONE DESC IN INST#2005-153004 LOT 23
413	FALSE	10514119	34-43-26-01-00000.0240	AMOTT RANDALL + VIRGINIA		15707 ANGELICA DR		ALVA	FL	33920		15707	ANGELICA DR		ALVA	33920	HAMPTON LAKES AT RIVER HALL PHASE ONE DESC IN INST#2005-153004 LOT 24
414	FALSE	10514120	34-43-26-01-00000.0250	BILLUPS JAMES M & CYNTHIA A TR		15711 ANGELICA DR		ALVA	FL	33920		15711	ANGELICA DR		ALVA	33920	HAMPTON LAKES AT RIVER HALL PHASE ONE DESC IN INST#2005-153004 LOT 25
415	FALSE	10514121	34-43-26-01-00000.0260	SPENCER RICHARD JR &		15719 ANGELICA DR		ALVA	FL	33920		15719	ANGELICA DR		ALVA	33920	HAMPTON LAKES AT RIVER HALL PHASE ONE DESC IN INST#2005-153004 LOT 26
416	FALSE	10514164	34-43-26-01-00000.0270	HERRERA FREDDY ALEXANDER &		15723 ANGELICA DR		ALVA	FL	33920		15723	ANGELICA DR		ALVA	33920	HAMPTON LAKES AT RIVER HALL PHASE ONE DESC IN INST#2005-153004 LOT 27
417	FALSE	10514165	34-43-26-01-00000.0280	SHELY GILBERT & PHYLLIS A		15727 ANGELICA DR		ALVA	FL	33920		15727	ANGELICA DR		ALVA	33920	HAMPTON LAKES AT RIVER HALL PHASE ONE DESC IN INST#2005-153004 LOT 28
418	FALSE	10514166	34-43-26-01-00000.0290	LEONARD CHARLES LEROY &		15731 ANGELICA DR		ALVA	FL	33920		15731	ANGELICA DR		ALVA	33920	HAMPTON LAKES AT RIVER HALL PHASE ONE DESC IN INST#2005-153004 LOT 29
419	FALSE	10514167	34-43-26-01-00000.0300	MATTHEW DIANE MARIE		15735 ANGELICA DR		ALVA	FL	33920		15735	ANGELICA DR		ALVA	33920	HAMPTON LAKES AT RIVER HALL PHASE ONE DESC IN INST#2005-153004 LOT 30
420	FALSE	10514168	34-43-26-01-00000.0310	KYSER MICHAEL GLEN &		11028 BEACON PT		JEROME	MI	49249		15739	ANGELICA DR		ALVA	33920	HAMPTON LAKES AT RIVER HALL PHASE ONE DESC IN INST#2005-153004 LOT 31
421	FALSE	10514169	34-43-26-01-00000.0320	STANISH ALEXANDER +		15743 ANGELICA DR		ALVA	FL	33920		15743	ANGELICA DR		ALVA	33920	HAMPTON LAKES AT RIVER HALL PHASE ONE DESC IN INST#2005-153004 LOT 32
422	FALSE	10514170	34-43-26-01-00000.0330	BLOCK DANIEL & GAYLENE		15747 ANGELICA DR		ALVA	FL	33920		15747	ANGELICA DR		ALVA	33920	HAMPTON LAKES AT RIVER HALL PHASE ONE DESC IN INST#2005-153004 LOT 33
423	FALSE	10514171	34-43-26-01-00000.0340	TREPPER SONJA K		15751 ANGELICA DR		ALVA	FL	33920		15751	ANGELICA DR		ALVA	33920	HAMPTON LAKES AT RIVER HALL PHASE ONE DESC IN INST#2005-153004 LOT 34
424	FALSE	10514172	34-43-26-01-00000.0350	SCHLUETER RANDY SCOTT &		15755 ANGELICA DR		ALVA	FL	33920		15755	ANGELICA DR		ALVA	33920	HAMPTON LAKES AT RIVER HALL PHASE ONE DESC IN INST#2005-153004 LOT 35
425	FALSE	10514173	34-43-26-01-00000.0360	FOSTER ROBERT T		15759 ANGELICA DR		ALVA	FL	33920		15759	ANGELICA DR		ALVA	33920	HAMPTON LAKES AT RIVER HALL PHASE ONE DESC IN INST#2005-153004 LOT 36
426	FALSE	10514174	34-43-26-01-00000.0370	SCANNELL BUDDY +		15763 ANGELICA DR		ALVA	FL	33920		15763	ANGELICA DR		ALVA	33920	HAMPTON LAKES AT RIVER HALL PHASE ONE DESC IN INST#2005-153004 LOT 37
427	FALSE	10514095	34-43-26-01-00000.0380	WOLPER JOHN F & PENELOPE		15767 ANGELICA DR		ALVA	FL	33920		15767	ANGELICA DR		ALVA	33920	HAMPTON LAKES AT RIVER HALL PHASE ONE DESC IN INST#2005-153004 LOT 38
428	FALSE	10514175	34-43-26-01-00000.0390	DEROSSO DEREK JOHN &		15768 ANGELICA DR		ALVA	FL	33920		15768	ANGELICA DR		ALVA	33920	HAMPTON LAKES AT RIVER HALL PHASE ONE DESC IN INST#2005-153004 LOT 39
429	FALSE	10514176	34-43-26-01-00000.0400	INCZE MICHELLE LYNN &		15764 ANGELICA DR		ALVA	FL	33920		15764	ANGELICA DR		ALVA	33920	HAMPTON LAKES AT RIVER HALL PHASE ONE DESC IN INST#2005-153004 LOT 40
430	FALSE	10514177	34-43-26-01-00000.0410	ANTON HAYTHAM & NAZIK		15760 ANGELICA DR		ALVA	FL	33920		15760	ANGELICA DR		ALVA	33920	HAMPTON LAKES AT RIVER HALL PHASE ONE DESC IN INST#2005-153004 LOT 41
431	FALSE	10514178	34-43-26-01-00000.0420	BARNETT CHAD KNIGHTON &		15752 ANGELICA DR		ALVA	FL	33920		15752	ANGELICA DR		ALVA	33920	HAMPTON LAKES AT RIVER HALL PHASE ONE DESC IN INST#2005-153004 LOT 42
432	FALSE	10514179	34-43-26-01-00000.0430	MASSOCCO ANTHONY J &		15748 ANGELICA DR		ALVA	FL	33920		15748	ANGELICA DR		ALVA	33920	HAMPTON LAKES AT RIVER HALL PHASE ONE DESC IN INST#2005-153004 LOT 43
433	FALSE	10514180	34-43-26-01-00000.0440	KOLENUT STEPHANIE		15740 ANGELICA DR		ALVA	FL	33920		15740	ANGELICA DR		ALVA	33920	HAMPTON LAKES AT RIVER HALL PHASE ONE DESC IN INST#2005-153004 LOT 44
434	FALSE	10514181	34-43-26-01-00000.0450	DATIL LUIS ANTONIO &		15736 ANGELICA DR		ALVA	FL	33920		15736	ANGELICA DR		ALVA	33920	HAMPTON LAKES AT RIVER HALL PHASE ONE DESC IN INST#2005-153004 LOT 45
435	FALSE	10514182	34-43-26-01-00000.0460	SHUE ALEX & CINDY M		15732 ANGELICA DR		ALVA	FL	33920		15732	ANGELICA DR		ALVA	33920	HAMPTON LAKES AT RIVER HALL PHASE ONE DESC IN INST#2005-153004 LOT 46
436	FALSE	10514183	34-43-26-01-00000.0470	BREDENKAMP MATTHEW THOMAS &		15728 ANGELICA DR		ALVA	FL	33920		15728	ANGELICA DR		ALVA	33920	HAMPTON LAKES AT RIVER HALL PHASE ONE DESC IN INST#2005-153004 LOT 47
437	FALSE	10514122	34-43-26-01-00000.0480	SEARLES PENNY		15724 ANGELICA DR		ALVA	FL	33920		15724	ANGELICA DR		ALVA	33920	HAMPTON LAKES AT RIVER HALL PHASE ONE DESC IN INST#2005-153004 LOT 48
438	FALSE	10514123	34-43-26-01-00000.0490	WORNY MARY D		15720 ANGELICA DR		ALVA	FL	33920		15720	ANGELICA DR		ALVA	33920	HAMPTON LAKES AT RIVER HALL PHASE ONE DESC IN INST#2005-153004 LOT 49
439	FALSE	10514124	34-43-26-01-00000.0500	VAIL MICHAEL H & SHERRIE L		15716 ANGELICA DR		ALVA	FL	33920		15716	ANGELICA DR		ALVA	33920	HAMPTON LAKES AT RIVER HALL PHASE ONE DESC IN INST#2005-153004 LOT 50
440	FALSE	10514125	34-43-26-01-00000.0510	HELM JOHN CHARLES +		15712 ANGELICA DR		ALVA	FL	33920		15712	ANGELICA DR		ALVA	33920	HAMPTON LAKES AT RIVER HALL PHASE ONE DESC IN INST#2005-153004 LOT 51
441	FALSE	10514127	34-43-26-01-00000.0530	LECLAIRE DAVID A & KIMBERLY		3260 ARALIA CT		ALVA	FL	33920		3260	ARALIA CT		ALVA	33920	HAMPTON LAKES AT RIVER HALL PHASE ONE DESC IN INST#2005-153004 LOT 53
442	FALSE	10514128	34-43-26-01-00000.0540	LAIRED ROBERT JESSE		3264 ARALIA CT		ALVA	FL	33920		3264	ARALIA CT		ALVA	33920	HAMPTON LAKES AT RIVER HALL PHASE ONE DESC IN INST#2005-153004 LOT 54
443	FALSE	10514129	34-43-26-01-00000.0550	LEDEBUR JEREMY & TRACEY		3268 ARALIA CT		ALVA	FL	33920		3268	ARALIA CT		ALVA	33920	HAMPTON LAKES AT RIVER HALL PHASE ONE DESC IN INST#2005-153004 LOT 55
444	FALSE	10514130	34-43-26-01-00000.0560	SHEWMAKER JAMES L III		3272 ARALIA CT		ALVA	FL	33920		3272	ARALIA CT		ALVA	33920	HAMPTON LAKES AT RIVER HALL PHASE ONE DESC IN INST#2005-153004 LOT 56
445	FALSE	10514131	34-43-26-01-00000.0570	RATLIFF ROBBY L & HEATHER K		3276 ARALIA CT		ALVA	FL	33920		3276	ARALIA CT		ALVA	33920	HAMPTON LAKES AT RIVER HALL PHASE ONE DESC IN INST#2005-153004 LOT 57
446	FALSE	10514132	34-43-26-01-00000.0580	SEISER LANCE + STACY		3271 ARALIA CT		ALVA	FL	33920		3271	ARALIA CT		ALVA	33920	HAMPTON LAKES AT RIVER HALL PHASE ONE DESC IN INST#2005-153004 LOT 58
447	FALSE	10514133	34-43-26-01-00000.0590	MCDOWELL JEFFERY D &		3267 ARALIA CT		ALVA	FL	33920		3267	ARALIA CT		ALVA	33920	HAMPTON LAKES AT RIVER HALL PHASE ONE DESC IN INST#2005-153004 LOT 59
448	FALSE	10514134	34-43-26-01-00000.0600	GERMAIN MICHAEL P &		3263 ARALIA CT		ALVA	FL	33920		3263	ARALIA CT		ALVA	33920	HAMPTON LAKES AT RIVER HALL PHASE ONE DESC IN INST#2005-153004 LOT 60
449	FALSE	10514135	34-43-26-01-00000.0610	FORMICA DEBRA + JOHN		3259 ARALIA CT		ALVA	FL	33920		3259	ARALIA CT		ALVA	33920	HAMPTON LAKES AT RIVER HALL PHASE ONE DESC IN INST#2005-153004 LOT 61
450	FALSE	10514136	34-43-26-01-00000.0620	NIZNIK JAMES & ANDREA		3255 ARALIA CT		ALVA	FL	33920		3255	ARALIA CT		ALVA	33920	HAMPTON LAKES AT RIVER HALL PHASE ONE DESC IN INST#2005-153004 LOT 62
451	FALSE	10514137	34-43-26-01-00000.0630	GLEN DAVID R + CINDY L		3251 ARALIA CT		ALVA	FL	33920		3251	ARALIA CT		ALVA	33920	HAMPTON LAKES AT RIVER HALL PHASE ONE DESC IN INST#2005-153004 LOT 63
452	FALSE	10514138	34-43-26-01-00000.0640	CERRITO PAUL C & JENNIFER L		15702 ANGELICA DR		ALVA	FL	33920		15702	ANGELICA DR		ALVA	33920	HAMPTON LAKES AT RIVER HALL PHASE ONE DESC IN INST#2005-153004 LOT 64
453	FALSE	10514139	34-43-26-01-00000.0650	CRAWFORD NORMAN MANLEY &		15698 ANGELICA DR		ALVA	FL	33920		15698	ANGELICA DR		ALVA	33920	HAMPTON LAKES AT RIVER HALL PHASE ONE DESC IN INST#2005-153004 LOT 65
454	FALSE	10514140	34-43-26-01-00000.0660	BAUGH CHRISTOPHER D &		15694 ANGELICA DR		ALVA	FL	33920		15694	ANGELICA DR		ALVA	33920	HAMPTON LAKES AT RIVER HALL PHASE ONE DESC IN INST#2005-153004 LOT 66
455	FALSE	10514141	34-43-26-01-00000.0670	CHARLES ADELL A & CAROL O		15690 ANGELICA DR		ALVA	FL	33920		15690	ANGELICA DR		ALVA	33920	HAMPTON LAKES AT RIVER HALL PHASE ONE DESC IN INST#2005-153004 LOT 67
456	FALSE	10514142	34-43-26-01-00000.0680	LANDERS MARY JO TR		15686 ANGELICA DR		ALVA	FL	33920		15686	ANGELICA DR		ALVA	33920	HAMPTON LAKES AT RIVER HALL PHASE ONE DESC IN INST#2005-153004 LOT 68
457	FALSE	10514143	34-43-26-01-00000.0690	COTE TERESA & DAVID		15682 ANGELICA DR		ALVA	FL	33920		15682	ANGELICA DR		ALVA	33920	HAMPTON LAKES AT RIVER HALL PHASE ONE DESC IN INST#2005-153004 LOT 69
458	FALSE	10514144	34-43-26-01-00000.0700	CUERVO JUAN A + OLGA L		1106 EAGLE HALL LN		SUMMERVILLE	SC	29486		15678	ANGELICA DR		ALVA	33920	HAMPTON LAKES AT RIVER HALL PHASE ONE DESC IN INST#2005-153004 LOT 70
459	FALSE	10514145	34-43-26-01-00000.0710	HORN KENNETH J & KATHLEEN TR		15674 ANGELICA DR		ALVA	FL	33920		15674	ANGELICA DR		ALVA	33920	HAMPTON LAKES AT RIVER HALL PHASE ONE DESC IN INST#2005-153004 LOT 71
460	FALSE	10514146	34-43-26-01-00000.0720	NORAT JASON &		15670 ANGELICA DR		ALVA	FL	33920		15670	ANGELICA DR		ALVA	33920	HAMPTON LAKES AT RIVER HALL PHASE ONE DESC IN INST#2005-153004 LOT 72
461	FALSE	10514147	34-43-26-01-00000.0730	FAULKNER TRAVIS R &		15662 ANGELICA DR		ALVA	FL	33920		15662	ANGELICA DR		ALVA	33920	HAMPTON LAKES AT RIVER HALL PHASE ONE DESC IN INST#2005-153004 LOT 73
462	FALSE	10514148	34-43-26-01-00000.0740	LOPEZ-VILLAS NICK & LAUREN		15658 ANGELICA DR		ALVA	FL	33920		15658	ANGELICA DR		ALVA	33920	HAMPTON LAKES AT RIVER HALL PHASE ONE DESC IN INST#2005-153004 LOT 74
463	FALSE	10514149	34-43-26-01-00000.0750	DE DIOS FRANCISCO		20200 WELLBORN RD		FORT MYERS	FL	33917		15654	ANGELICA DR		ALVA	33920	HAMPTON LAKES AT RIVER HALL PHASE ONE DESC IN INST#2005-153004 LOT 75
464	FALSE	10514150	34-43-26-01-00000.0760	BETTIE GUYTON REAL ESTATE HOLD		5820 BUCKINGHAM RD		FORT MYERS	FL	33905		15650	ANGELICA DR		ALVA	33920	HAMPTON LAKES AT RIVER HALL PHASE ONE DESC IN INST#2005-153004 LOT 76
465	FALSE	10514151	34-43-26-01-00000.0770	THOMPSON ANNE-MARIE		15646 ANGELICA DR		ALVA	FL	33920		15646	ANGELICA DR		ALVA	33920	HAMPTON LAKES AT RIVER HALL PHASE ONE DESC IN INST#2005-153004 LOT 77
466	FALSE	10514152	34-43-26-01-00000.0780	NOVAK CAMERON MICHAEL		3840 COLE HOLLOW RD		PEKIN	IL	61554		15642	ANGELICA DR		ALVA	33920	HAMPTON LAKES AT RIVER HALL PHASE ONE DESC IN INST#2005-153004 LOT 78
467	FALSE	10514153	34-43-26-01-00000.0790	MERENTIS TANYA		177 TAMMY HALL RD		CARMEL	NY	10512		15638	ANGELICA DR		ALVA	33920	HAMPTON LAKES AT RIVER HALL PHASE ONE DESC IN INST#2005-153004 LOT 79
468	FALSE	10514154	34-43-26-01-00000.0800	LAUBER JAMIE A		1841 BROWN RD		ALVA	FL	33920		15634	ANGELICA DR		ALVA	33920	HAMPTON LAKES AT RIVER HALL PHASE ONE DESC IN INST#2005-153004 LOT 80
469	FALSE	10514155	34-43-26-01-00000.0810	FOSTER RALPH A & KATHLEEN E		15630 ANGELICA DR		ALVA	FL	33920		15630	ANGELICA DR		ALVA	33920	HAMPTON LAKES AT RIVER HALL PHASE ONE DESC IN INST#2005-153004 LOT 81
470	FALSE	10514156	34-43-26-01-00000.0820	WESOLEK TROY L		15626 ANGELICA DR		ALVA	FL	33920		15626	ANGELICA DR		ALVA	33920	HAMPTON LAKES AT RIVER HALL PHASE ONE DESC IN INST#2005-153004 LOT 82
471	FALSE	10514157	34-43-26-01-00000.0830	AILES CHRISTOPHER C TR		15622 ANGELICA DR		ALVA	FL	33920		15622	ANGELICA DR		ALVA	33920	HAMPTON LAKES AT RIVER HALL PHASE ONE DESC IN INST#2005-153004 LOT 83
472	FALSE	10514158	34-43-26-01-00000.0840	JOHNSON JONATHAN D &		15618 ANGELICA DR		ALVA	FL	33920		15618	ANGELICA DR		ALVA	33920	HAMPTON LAKES AT RIVER HALL PHASE ONE DESC IN INST#2005-153004 LOT 84
473	FALSE	10514159	34-43-26-01-00000.0850	POLCHYNSKY MICHAEL &		15614 ANGELICA DR		ALVA	FL	33920		15614	ANGELICA DR		ALVA	33920	HAMPTON LAKES AT RIVER HALL PHASE ONE DESC IN INST#2005-153004 LOT 85
474	FALSE	10514160	34-43-26-01-00000.0860	RH VENTURE III LLC		7807 BAYMEADOWS RD E STE 205		JACKSONVILLE	FL	32256		15610	ANGELICA DR		ALVA	33920	HAMPTON LAKES AT RIVER HALL PHASE ONE DESC IN INST#2005-153004 LOT 86
475	FALSE	10514184	34-43-26-01-00000.0870	PULTE HOME COMPANY LLC		24311 WALDEN CENTER DR STE 300		BONITA SPRINGS	FL	34134		3254	HAMPTON BLVD		ALVA	33920	HAMPTON LAKES AT RIVER HALL PHASE ONE DESC IN INST#2005-153004 LOT 87
476	FALSE	10514185	34-43-26-01-00000.0880	PULTE HOME COMPANY LLC		24311 WALDEN CENTER DR STE 300		BONITA SPRINGS	FL	34134		3260	HAMPTON BLVD		ALVA	33920	HAMPTON LAKES AT RIVER HALL PHASE ONE DESC IN INST#2005-153004 LOT 88
477	FALSE	10514186	34-43-26-01-00000.0890	RH VENTURE III LLC		7807 BAYMEADOWS RD E STE 205		JACKSONVILLE	FL	32256		3264	HAMPTON BLVD		ALVA	33920	HAMPTON LAKES AT RIVER HALL PHASE ONE DESC IN INST#2005-153004 LOT 89
478	FALSE	10514187	34-43-26-01-00000.0900	LENNAR HOMES LLC		10481 BEN C PRATT SIX MILE	CYPRESS PKWY	FORT MYERS	FL	33966		3268	HAMPTON BLVD		ALVA	33920	HAMPTON LAKES AT RIVER HALL PHASE ONE DESC IN INST#2005-153004 LOT 90
479	FALSE	10514188	34-43-26-01-00000.0910	MOORE DEMARIS L		3270 HAMPTON BLVD		ALVA	FL	33920		3270	HAMPTON BLVD		ALVA	33920	HAMPTON LAKES AT RIVER HALL PHASE ONE DESC IN INST#2005-153004 LOT 91
480	FALSE	10514189	34-43-26-01-00000.0920	SOUTHERN KENNETH N &		3274 HAMPTON BLVD		ALVA	FL	33920		3274	HAMPTON BLVD		ALVA	33920	HAMPTON LAKES AT RIVER HALL PHASE ONE DESC IN INST#2005-153004 LOT 92
481	FALSE	10514190	34-43-26-01-00000.0930	SEGAL MICHAEL & AMBER		3280 HAMPTON BLVD		ALVA	FL	33920		3280	HAMPTON BLVD		ALVA	33920	HAMPTON LAKES AT RIVER HALL PHASE ONE DESC IN INST#2005-153004 LOT 93
482	FALSE	10514191	34-43-26-01-00000.0940	HUMPHREY EDWARD S &		3284 HAMPTON BLVD		ALVA	FL	33920		3284	HAMPTON BLVD		ALVA	33920	HAMPTON LAKES AT RIVER HALL PHASE ONE DESC IN INST#2005-153004 LOT 94
483	FALSE	10514192	34-43-26-01-00000.0950	POTTHOFF LARRY J & LORI A		3288 HAMPTON BLVD		ALVA	FL	33920		3288	HAMPTON BLVD		ALVA	33920	HAMPTON LAKES AT RIVER HALL PHASE ONE DESC IN INST#2005-153004 LOT 95
484	FALSE	10514194	34-43-26-01-00000.0970	BIDDLE HAROLD A & SHARON L		2100 TIMBER CREEK DR		TIFFIN	OH	44883		3296	HAMPTON BLVD		ALVA	33920	HAMPTON LAKES AT RIVER HALL PHASE ONE DESC IN INST#2005-153004 LOT 97
485	FALSE	10514196	34-43-26-01-00000.0990	ELSCHLAGER MARK A		3310 HAMPTON BLVD		ALVA	FL	33920		3310	HAMPTON BLVD		ALVA	33920	HAMPTON LAKES AT RIVER HALL PHASE ONE DESC IN INST#2005-153004 LOT 99
486	FALSE	10514197	34-43-26-01-00000.1000	KRIARIS NEKTARIOS		3536 MAGNOLIA DR		SEVEN HILLS	OH	44131		3314	HAMPTON BLVD		ALVA	33920	HAMPTON LAKES AT RIVER HALL PHASE ONE DESC IN INST#2005-153004 LOT 100
487	FALSE	10514198	34-43-26-01-00000.1010	LAWRENCE MELISSA MORTIMER &		3318 HAMPTON BLVD		ALVA	FL	33920		3318	HAMPTON BLVD		ALVA	33920	HAMPTON LAKES AT RIVER HALL PHASE ONE DESC IN INST#2005-153004 LOT 101
488	FALSE	10514199	34-43-26-01-00000.1020	ANNAZONE JOHN JR &		3322 HAMPTON BLVD		ALVA	FL	33920		3322	HAMPTON BLVD		ALVA	33920	HAMPTON LAKES AT RIVER HALL PHASE ONE DESC IN INST#2005-153004 LOT 102
489	FALSE	10514201	34-43-26-01-00000.1040	RUSSO ANGIE S & RAYMOND II		3330 HAMPTON BLVD		ALVA	FL	33920		3330	HAMPTON BLVD		ALVA	33920	HAMPTON LAKES AT RIVER HALL PHASE ONE DESC IN INST#2005-153004 LOT 104
490	FALSE	10514202	34-43-26-01-00000.1050	MANCUSO VICTORIA L +		3336 HAMPTON BLVD		ALVA	FL	33920		3336	HAMPTON BLVD		ALVA	33920	HAMPTON LAKES AT RIVER HALL PHASE ONE DESC IN INST#2005-153004 LOT 105
491	FALSE	10514203	34-43-26-01-00000.1060	ESTRADA REYNALDO DAVID +		3340 HAMPTON BLVD		ALVA	FL	33920		3340	HAMPTON BLVD		ALVA	33920	HAMPTON LAKES AT RIVER HALL PHASE ONE DESC IN INST#2005-153004 LOT 106
492	FALSE	10514204	34-43-26-01-00000.1070	MCKNIGHT LARRY & SUSAN +		3344 HAMPTON BLVD		ALVA	FL	33920		3344	HAMPTON BLVD		ALVA	33920	HAMPTON LAKES AT RIVER HALL PHASE ONE DESC IN INST#2005-153004 LOT 107

493	FALSE	10514205	34-43-26-01-00000.1080	CONDE NELSON A &		3348 HAMPTON BLVD		ALVA	FL	33920		3348	HAMPTON BLVD		ALVA	33920	HAMPTON LAKES AT RIVER HALL PHASE ONE DESC IN INST#2005-153004 LOT 108
494	FALSE	10514206	34-43-26-01-00000.1090	RUNSEY IAN N & ANTOINETTE		3352 HAMPTON BLVD		ALVA	FL	33920		3352	HAMPTON BLVD		ALVA	33920	HAMPTON LAKES AT RIVER HALL PHASE ONE DESC IN INST#2005-153004 LOT 109
495	FALSE	10514207	34-43-26-01-00000.1100	DAHLGREN ANDREW & LINDSAY		3358 HAMPTON BLVD		ALVA	FL	33920		3358	HAMPTON BLVD		ALVA	33920	HAMPTON LAKES AT RIVER HALL PHASE ONE DESC IN INST#2005-153004 LOT 110
496	FALSE	10514208	34-43-26-01-00000.1110	FRISON MARCEL LEON &		3360 HAMPTON BLVD		ALVA	FL	33920		3360	HAMPTON BLVD		ALVA	33920	HAMPTON LAKES AT RIVER HALL PHASE ONE DESC IN INST#2005-153004 LOT 111
497	FALSE	10514209	34-43-26-01-00000.1120	BLAIR DALE & SHARMAN		3366 HAMPTON BLVD		ALVA	FL	33920		3366	HAMPTON BLVD		ALVA	33920	HAMPTON LAKES AT RIVER HALL PHASE ONE DESC IN INST#2005-153004 LOT 112
498	FALSE	10514210	34-43-26-01-00000.1130	KORTE PAMELA D		3370 HAMPTON BLVD		ALVA	FL	33920		3370	HAMPTON BLVD		ALVA	33920	HAMPTON LAKES AT RIVER HALL PHASE ONE DESC IN INST#2005-153004 LOT 113
499	FALSE	10514211	34-43-26-01-00000.1140	LANDRETH WILLIAM H &		3374 HAMPTON BLVD		ALVA	FL	33920		3374	HAMPTON BLVD		ALVA	33920	HAMPTON LAKES AT RIVER HALL PHASE ONE DESC IN INST#2005-153004 LOT 114
500	FALSE	10514212	34-43-26-01-00000.1150	BRIGHT RICKEY WAYNE &		3378 HAMPTON BLVD		ALVA	FL	33920		3378	HAMPTON BLVD		ALVA	33920	HAMPTON LAKES AT RIVER HALL PHASE ONE DESC IN INST#2005-153004 LOT 115
501	FALSE	10514213	34-43-26-01-00000.1160	MIGUEL EUGENIO & DAYADELYS		3380 HAMPTON BLVD		ALVA	FL	33920		3380	HAMPTON BLVD		ALVA	33920	HAMPTON LAKES AT RIVER HALL PHASE ONE DESC IN INST#2005-153004 LOT 116
502	FALSE	10514214	34-43-26-01-00000.1170	POWE-SALTERS TIFFANY JAMILLE		3386 HAMPTON BLVD		ALVA	FL	33920		3386	HAMPTON BLVD		ALVA	33920	HAMPTON LAKES AT RIVER HALL PHASE ONE DESC IN INST#2005-153004 LOT 117
503	FALSE	10514215	34-43-26-01-00000.1180	HATCHEL HERBERT WAYNE &		3390 HAMPTON BLVD		ALVA	FL	33920		3390	HAMPTON BLVD		ALVA	33920	HAMPTON LAKES AT RIVER HALL PHASE ONE DESC IN INST#2005-153004 LOT 118
504	FALSE	10514292	34-43-26-01-00000.2590	BURGOS ALFREDO & ISAURA		15503 PAPYRUS CT		ALVA	FL	33920		15503	PAPYRUS CT		ALVA	33920	HAMPTON LAKES AT RIVER HALL PHASE ONE DESC IN INST#2005-153004 LOT 259
505	FALSE	10514293	34-43-26-01-00000.2600	RUIZ JOSUE & VARYNIA		15507 PAPYRUS CT		ALVA	FL	33920		15507	PAPYRUS CT		ALVA	33920	HAMPTON LAKES AT RIVER HALL PHASE ONE DESC IN INST#2005-153004 LOT 260
506	FALSE	10514294	34-43-26-01-00000.2610	YOUNGBLOOD LEE TAYLOR &		15511 PAPYRUS CT		ALVA	FL	33920		15511	PAPYRUS CT		ALVA	33920	HAMPTON LAKES AT RIVER HALL PHASE ONE DESC IN INST#2005-153004 LOT 261
507	FALSE	10514290	34-43-26-01-00000.2630	RADEMACHER ROBERT L &		3389 HAMPTON BLVD		ALVA	FL	33920		3389	HAMPTON BLVD		ALVA	33920	HAMPTON LAKES AT RIVER HALL PHASE ONE DESC IN INST#2005-153004 LOT 263
508	FALSE	10514216	34-43-26-01-00000.2640	KAIN JOSEPH J & JANICE M		3385 HAMPTON BLVD		ALVA	FL	33920		3385	HAMPTON BLVD		ALVA	33920	HAMPTON LAKES AT RIVER HALL PHASE ONE DESC IN INST#2005-153004 LOT 264
509	FALSE	10514217	34-43-26-01-00000.2650	RODRIGUEZ ORTIZ ISMAEL F &		3381 HAMPTON BLVD		ALVA	FL	33920		3381	HAMPTON BLVD		ALVA	33920	HAMPTON LAKES AT RIVER HALL PHASE ONE DESC IN INST#2005-153004 LOT 265
510	FALSE	10514218	34-43-26-01-00000.2660	CLARK WILLIAM R & MARY ANN		3377 HAMPTON BLVD		ALVA	FL	33920		3377	HAMPTON BLVD		ALVA	33920	HAMPTON LAKES AT RIVER HALL PHASE ONE DESC IN INST#2005-153004 LOT 266
511	FALSE	10514219	34-43-26-01-00000.2670	SAVEL JEDD LAURENCE &		3373 HAMPTON BLVD		ALVA	FL	33920		3373	HAMPTON BLVD		ALVA	33920	HAMPTON LAKES AT RIVER HALL PHASE ONE DESC IN INST#2005-153004 LOT 267
512	FALSE	10514220	34-43-26-01-00000.2680	JOHNSON KEVIN FREDERICK &		3369 HAMPTON BLVD		ALVA	FL	33920		3369	HAMPTON BLVD		ALVA	33920	HAMPTON LAKES AT RIVER HALL PHASE ONE DESC IN INST#2005-153004 LOT 268
513	FALSE	10514221	34-43-26-01-00000.2690	PAGAN JOHANNA ARLENE IRIZARRY		3365 HAMPTON BLVD		ALVA	FL	33920		3365	HAMPTON BLVD		ALVA	33920	HAMPTON LAKES AT RIVER HALL PHASE ONE DESC IN INST#2005-153004 LOT 269
514	FALSE	10514222	34-43-26-01-00000.2700	CATERA MICHAEL P & LAURA		3361 HAMPTON BLVD		ALVA	FL	33920		3361	HAMPTON BLVD		ALVA	33920	HAMPTON LAKES AT RIVER HALL PHASE ONE DESC IN INST#2005-153004 LOT 270
515	FALSE	10514223	34-43-26-01-00000.2710	KIRK GREGORY HOWARD &		3357 HAMPTON BLVD		ALVA	FL	33920		3357	HAMPTON BLVD		ALVA	33920	HAMPTON LAKES AT RIVER HALL PHASE ONE DESC IN INST#2005-153004 LOT 271
516	FALSE	10514224	34-43-26-01-00000.2720	KASL MICHELE M & ANDREW J		3353 HAMPTON BLVD		ALVA	FL	33920		3353	HAMPTON BLVD		ALVA	33920	HAMPTON LAKES AT RIVER HALL PHASE ONE DESC IN INST#2005-153004 LOT 272
517	FALSE	10514225	34-43-26-01-00000.2730	BERENTZ ROBERT C &		3349 HAMPTON BLVD		ALVA	FL	33920		3349	HAMPTON BLVD		ALVA	33920	HAMPTON LAKES AT RIVER HALL PHASE ONE DESC IN INST#2005-153004 LOT 273
518	FALSE	10514226	34-43-26-01-00000.2740	SICKELS JAMES JR &		3345 HAMPTON BLVD		ALVA	FL	33920		3345	HAMPTON BLVD		ALVA	33920	HAMPTON LAKES AT RIVER HALL PHASE ONE DESC IN INST#2005-153004 LOT 274
519	FALSE	10514227	34-43-26-01-00000.2750	CURRAN TIFFANY M & RYAN		3341 HAMPTON BLVD		ALVA	FL	33920		3341	HAMPTON BLVD		ALVA	33920	HAMPTON LAKES AT RIVER HALL PHASE ONE DESC IN INST#2005-153004 LOT 275
520	FALSE	10514228	34-43-26-01-00000.2760	COX CAMERON A & KIST DANIEL TR		113 TIMBER COVE		LOVELAND	OH	45140		3337	HAMPTON BLVD		ALVA	33920	HAMPTON LAKES AT RIVER HALL PHASE ONE DESC IN INST#2005-153004 LOT 276
521	FALSE	10514229	34-43-26-01-00000.2770	QUINTANA PEDRO A GOMEZ &		3333 HAMPTON BLVD		ALVA	FL	33920		3333	HAMPTON BLVD		ALVA	33920	HAMPTON LAKES AT RIVER HALL PHASE ONE DESC IN INST#2005-153004 LOT 277
522	FALSE	10514230	34-43-26-01-00000.2780	BROWN KEITH BRIAN &		3329 HAMPTON BLVD		ALVA	FL	33920		3329	HAMPTON BLVD		ALVA	33920	HAMPTON LAKES AT RIVER HALL PHASE ONE DESC IN INST#2005-153004 LOT 278
523	FALSE	10514231	34-43-26-01-00000.2790	CASHMAN JEFFREY		3A69 GENERAL LEE CT		APPLE RIVER	IL	61001		3325	HAMPTON BLVD		ALVA	33920	HAMPTON LAKES AT RIVER HALL PHASE ONE DESC IN INST#2005-153004 LOT 279
524	FALSE	10514233	34-43-26-01-00000.2810	KERN MICHAEL L JR & GRACE C		13910 PHEASANT DR		SHELBY TOWNSHI	MI	48315		3317	HAMPTON BLVD		ALVA	33920	HAMPTON LAKES AT RIVER HALL PHASE ONE DESC IN INST#2005-153004 LOT 281
525	FALSE	10514234	34-43-26-01-00000.2820	PORTIS ALAN L &		3313 HAMPTON BLVD		ALVA	FL	33920		3313	HAMPTON BLVD		ALVA	33920	HAMPTON LAKES AT RIVER HALL PHASE ONE DESC IN INST#2005-153004 LOT 282
526	FALSE	10514235	34-43-26-01-00000.2830	SCALZITTI EDWARD F +		3309 HAMPTON BLVD		ALVA	FL	33920		3309	HAMPTON BLVD		ALVA	33920	HAMPTON LAKES AT RIVER HALL PHASE ONE DESC IN INST#2005-153004 LOT 283
527	FALSE	10514236	34-43-26-01-00000.2840	EDWARDS PETER LESLIE &		15508 PRICKLEGRASS CT		ALVA	FL	33920		15508	PRICKLEGRASS CT		ALVA	33920	HAMPTON LAKES AT RIVER HALL PHASE ONE DESC IN INST#2005-153004 LOT 284
528	FALSE	10514237	34-43-26-01-00000.2850	FARNSWORTH MICHAEL + ROSE		15504 PRICKLEGRASS CT		ALVA	FL	33920		15504	PRICKLEGRASS CT		ALVA	33920	HAMPTON LAKES AT RIVER HALL PHASE ONE DESC IN INST#2005-153004 LOT 285
529	FALSE	10514238	34-43-26-01-00000.2860	MARKS RACHEL ROZELLE &		15500 PRICKLEGRASS CT		ALVA	FL	33920		15500	PRICKLEGRASS CT		ALVA	33920	HAMPTON LAKES AT RIVER HALL PHASE ONE DESC IN INST#2005-153004 LOT 286
530	FALSE	10514239	34-43-26-01-00000.2870	OSHEA BULLUCK TAMMY REGINA &		15501 PRICKLEGRASS CT		ALVA	FL	33920		15501	PRICKLEGRASS CT		ALVA	33920	HAMPTON LAKES AT RIVER HALL PHASE ONE DESC IN INST#2005-153004 LOT 287
531	FALSE	10514240	34-43-26-01-00000.2880	HOEL DAVID & JOYCE		15505 PRICKLEGRASS CT		ALVA	FL	33920		15505	PRICKLEGRASS CT		ALVA	33920	HAMPTON LAKES AT RIVER HALL PHASE ONE DESC IN INST#2005-153004 LOT 288
532	FALSE	10514241	34-43-26-01-00000.2890	BLUMENSTEIN MICHAEL JASON &		3136 CHAMPION RING RD APT 106		FORT MYERS	FL	33905		15509	PRICKLEGRASS CT		ALVA	33920	HAMPTON LAKES AT RIVER HALL PHASE ONE DESC IN INST#2005-153004 LOT 289
533	FALSE	10514242	34-43-26-01-00000.2900	SCHIVINSKI ANGELA		3299 HAMPTON BLVD		ALVA	FL	33920		3299	HAMPTON BLVD		ALVA	33920	HAMPTON LAKES AT RIVER HALL PHASE ONE DESC IN INST#2005-153004 LOT 290
534	FALSE	10514243	34-43-26-01-00000.2910	DALEY MAXCINE M + CARL C		3295 HAMPTON BLVD		ALVA	FL	33920		3295	HAMPTON BLVD		ALVA	33920	HAMPTON LAKES AT RIVER HALL PHASE ONE DESC IN INST#2005-153004 LOT 291
535	FALSE	10514244	34-43-26-01-00000.2920	SUTTON DONALD L + LOU ANN		3291 HAMPTON BLVD		ALVA	FL	33920		3291	HAMPTON BLVD		ALVA	33920	HAMPTON LAKES AT RIVER HALL PHASE ONE DESC IN INST#2005-153004 LOT 292
536	FALSE	10514245	34-43-26-01-00000.2930	SFR 2012-1 FLORIDA LLC		1775 HANCOCK ST STE 200		SAN DIEGO	CA	92110		3283	HAMPTON BLVD		ALVA	33920	HAMPTON LAKES AT RIVER HALL PHASE ONE DESC IN INST#2005-153004 LOT 293
537	FALSE	10514246	34-43-26-01-00000.2940	ROBERTS BRADEN & LESLI ANN		3279 HAMPTON BLVD		ALVA	FL	33920		3279	HAMPTON BLVD		ALVA	33920	HAMPTON LAKES AT RIVER HALL PHASE ONE DESC IN INST#2005-153004 LOT 294
538	FALSE	10514247	34-43-26-01-00000.2950	HP FLORIDA I LLC		120 S RIVERSIDE PLAZA STE 2000		CHICAGO	IL	60606		3271	HAMPTON BLVD		ALVA	33920	HAMPTON LAKES AT RIVER HALL PHASE ONE DESC IN INST#2005-153004 LOT 295
539	FALSE	10514248	34-43-26-01-00000.2960	LENNAR HOMES LLC		10481 BEN C PRATT SIX MILE	CYPRESS PKWY	FORT MYERS	FL	33966		3263	HAMPTON BLVD		ALVA	33920	HAMPTON LAKES AT RIVER HALL PHASE ONE DESC IN INST#2005-153004 LOT 296
540	FALSE	10514249	34-43-26-01-00000.2970	GRAVINO GAETANO A SR		3259 HAMPTON BLVD		ALVA	FL	33920		3259	HAMPTON BLVD		ALVA	33920	HAMPTON LAKES AT RIVER HALL PHASE ONE DESC IN INST#2005-153004 LOT 297
541	FALSE	10514250	34-43-26-01-00000.2980	MILLER TYRONE U + RHONDA A		2148 SEMINOLE ST		DETROIT	MI	48214		3255	HAMPTON BLVD		ALVA	33920	HAMPTON LAKES AT RIVER HALL PHASE ONE DESC IN INST#2005-153004 LOT 298
542	FALSE	10514251	34-43-26-01-00000.2990	KRETZ PETE + AMY		N2298 SHORE DR		MARINETTE	WI	54143		3251	HAMPTON BLVD		ALVA	33920	HAMPTON LAKES AT RIVER HALL PHASE ONE DESC INST#2005-153004 LOT 299
543	FALSE	10514253	34-43-26-01-0000B.0000	RIVER HALL CDD		2300 GLADES RD STE 410W		BOCA RATON	FL	33431			SUBMERGED		ALVA		HAMPTON LAKES AT RIVER HALL PHASE ONE DESC IN INST#2005-153004 TRACT B
544	FALSE	10514254	34-43-26-01-0000C.0000	RIVER HALL CDD		2300 GLADES RD STE 410W		BOCA RATON	FL	33431			SUBMERGED		ALVA		HAMPTON LAKES AT RIVER HALL PHASE ONE DESC IN INST#2005-153004 TRACT C
545	FALSE	10514163	34-43-26-01-0000D.0000	RIVER HALL CDD		2300 GLADES RD STE 410W		BOCA RATON	FL	33431			HAMPTON LAKES @ RIVER HALL (		ALVA	33920	HAMPTON LAKES AT RIVER HALL PHASE ONE DESC IN INST#2005-153004 TRACT D
546	FALSE	10514256	34-43-26-01-0000E.0000	RIVER HALL CDD		2300 GLADES RD STE 410W		BOCA RATON	FL	33431			HAMPTON LAKES @ RIVER HALL (		ALVA		HAMPTON LAKES AT RIVER HALL PHASE ONE DESC IN INST#2005-153004 TRACT E
547	FALSE	10514257	34-43-26-01-0000F.0000	RIVER HALL CDD		2300 GLADES RD STE 410W		BOCA RATON	FL	33431			SUBMERGED		ALVA		HAMPTON LAKES AT RIVER HALL PHASE ONE DESC IN INST#2005-153004 TRACT F
548	FALSE	10514252	34-43-26-01-0000I.0000	RH VENTURE THC LLC		7807 BAYMEADOWS RD E STE 205		JACKSONVILLE	FL	32256		3089/3099	RIVER HALL PKWY		ALVA	33920	HAMPTON LAKES AT RIVER HALL PHASE ONE DESC IN INST#2005-153004 TRACT I
549	FALSE	10514161	34-43-26-01-0000J.0000	RIVER HALL CDD		2300 GLADES RD STE 410W		BOCA RATON	FL	33431			HAMPTON LAKES @ RIVER HALL (		ALVA	33920	HAMPTON LAKES AT RIVER HALL PHASE ONE DESC IN INST#2005-153004 TRACT J
550	FALSE	10514162	34-43-26-01-0000K.0000	RIVER HALL CDD		2300 GLADES RD STE 410W		BOCA RATON	FL	33431			HAMPTON LAKES @ RIVER HALL (		ALVA	33920	HAMPTON LAKES AT RIVER HALL PHASE ONE DESC IN INST#2005-153004 TRACT K
551	FALSE	10514258	34-43-26-01-0000L.0000	RIVER HALL CDD		2300 GLADES RD STE 410W		BOCA RATON	FL	33431			HAMPTON LAKES @ RIVER HALL (		ALVA	33920	HAMPTON LAKES AT RIVER HALL PHASE ONE DESC IN INST#2005-153004 TRACT L
552	FALSE	10514259	34-43-26-01-0000M.0000	RIVER HALL CDD		2300 GLADES RD STE 410W		BOCA RATON	FL	33431			RIVER HALL C/E		ALVA	33920	HAMPTON LAKES AT RIVER HALL PHASE ONE DESC IN INST#2005-153004 TRACT M
553	FALSE	10516051	34-43-26-04-00000.1710	D R HORTON INC		10545 BEN C PRATT SIX MILE	CYPRESS PKWY #2(	FORT MYERS	FL	33966		2983	APPLE BLOSSOM DR		ALVA	33920	CASCADES AT RIVER HALL PH 2 DESC IN INST#2005-166038 LOT 171
554	FALSE	10516052	34-43-26-04-00000.1720	D R HORTON INC		10541 BEN C PRATT/6 MILE	CYPRESS PKWY ST(	FORT MYERS	FL	33966		2979	APPLE BLOSSOM DR		ALVA	33920	CASCADES AT RIVER HALL PH 2 DESC IN INST#2005-166038 LOT 172
555	FALSE	10516053	34-43-26-04-00000.1730	D R HORTON INC		10541 BEN C PRATT/6 MILE	CYPRESS PKWY ST(	FORT MYERS	FL	33966		2975	APPLE BLOSSOM DR		ALVA	33920	CASCADES AT RIVER HALL PH 2 DESC IN INST#2005-166038 LOT 173
556	FALSE	10516054	34-43-26-04-00000.1740	D R HORTON INC		10545 BEN C PRATT SIX MILE	CYPRESS PKWY #2(	FORT MYERS	FL	33966		2971	APPLE BLOSSOM DR		ALVA	33920	CASCADES AT RIVER HALL PH 2 DESC IN INST#2005-166038 LOT 174
557	FALSE	10516055	34-43-26-04-00000.1750	D R HORTON INC		10545 BEN C PRATT SIX MILE	CYPRESS PKWY #2(	FORT MYERS	FL	33966		2967	APPLE BLOSSOM DR		ALVA	33920	CASCADES AT RIVER HALL PH 2 DESC IN INST#2005-166038 LOT 175
558	FALSE	10516056	34-43-26-04-00000.1760	D R HORTON INC		10545 BEN C PRATT SIX MILE	CYPRESS PKWY #2(	FORT MYERS	FL	33966		2963	APPLE BLOSSOM DR		ALVA	33920	CASCADES AT RIVER HALL PH 2 DESC IN INST#2005-166038 LOT 176
559	FALSE	10516057	34-43-26-04-00000.1770	D R HORTON INC		10545 BEN C PRATT SIX MILE	CYPRESS PKWY #2(	FORT MYERS	FL	33966		2959	APPLE BLOSSOM DR		ALVA	33920	CASCADES AT RIVER HALL PH 2 DESC IN INST#2005-166038 LOT 177
560	FALSE	10516058	34-43-26-04-00000.1780	D R HORTON INC		10545 BEN C PRATT SIX MILE	CYPRESS PKWY #2(	FORT MYERS	FL	33966		2955	APPLE BLOSSOM DR		ALVA	33920	CASCADES AT RIVER HALL PH 2 DESC IN INST#2005-166038 LOT 178
561	FALSE	10516059	34-43-26-04-00000.1790	WELLMAN NORMAN F TR		2951 APPLE BLOSSOM DR		ALVA	FL	33920		2951	APPLE BLOSSOM DR		ALVA	33920	CASCADES AT RIVER HALL PH 2 DESC IN INST#2005-166038 LOT 179
562	FALSE	10516060	34-43-26-04-00000.1800	RIZZO DONNA PAUL		2947 APPLE BLOSSOM DR		ALVA	FL	33920		2947	APPLE BLOSSOM DR		ALVA	33920	CASCADES AT RIVER HALL PH 2 DESC IN INST#2005-166038 LOT 180
563	FALSE	10516061	34-43-26-04-00000.1810	MUDGE CHARLES WILLIAM II &		2943 APPLE BLOSSOM DR		ALVA	FL	33920		2943	APPLE BLOSSOM DR		ALVA	33920	CASCADES AT RIVER HALL PH 2 DESC IN INST#2005-166038 LOT 181
564	FALSE	10516062	34-43-26-04-00000.1820	FARIS PARAL V & DEBORAH A		2939 APPLE BLOSSOM DR		ALVA	FL	33920		2939	APPLE BLOSSOM DR		ALVA	33920	CASCADES AT RIVER HALL PH 2 DESC IN INST#2005-166038 LOT 182
565	FALSE	10516063	34-43-26-04-00000.1830	TROLINGER JANE C		PO BOX 694		ALVA	FL	33920		2935	APPLE BLOSSOM DR		ALVA	33920	CASCADES AT RIVER HALL PH 2 DESC IN INST#2005-166038 LOT 183
566	FALSE	10516064	34-43-26-04-00000.1840	SHAW ROLAND W & RUTH A		2931 APPLE BLOSSOM DR		ALVA	FL	33920		2931	APPLE BLOSSOM DR		ALVA	33920	CASCADES AT RIVER HALL PH 2 DESC IN INST#2005-166038 LOT 184
567	FALSE	10516065	34-43-26-04-00000.1850	SMYTH JANET		2927 APPLE BLOSSOM DR		ALVA	FL	33920		2927	APPLE BLOSSOM DR		ALVA	33920	CASCADES AT RIVER HALL PH 2 DESC IN INST#2005-166038 LOT 185
568	FALSE	10516066	34-43-26-04-00000.1860	SAMUELS SANDRA		2923 APPLE BLOSSOM DR		ALVA	FL	33920		2923	APPLE BLOSSOM DR		ALVA	33920	CASCADES AT RIVER HALL PH 2 DESC IN INST#2005-166038 LOT 186
569	FALSE	10516067	34-43-26-04-00000.1870	RIGNEY JOEY WAYNE &		2917 APPLE BLOSSOM DR		ALVA	FL	33920		2917	APPLE BLOSSOM DR		ALVA	33920	CASCADES AT RIVER HALL PH 2 DESC IN INST#2005-166038 LOT 187
570	FALSE	10516068	34-43-26-04-00000.1880	BRIDGEMAN DAVID & KAREN		2907 APPLE BLOSSOM DR		ALVA	FL	33920		2907	APPLE BLOSSOM DR		ALVA	33920	CASCADES AT RIVER HALL PH 2 DESC IN INST#2005-166038 LOT 188
571	FALSE	10516069	34-43-26-04-00000.1890	MILLS MARTHA ANN		2901 APPLE BLOSSOM DR		ALVA	FL	33920		2901	APPLE BLOSSOM DR		ALVA	33920	CASCADES AT RIVER HALL PH 2 DESC IN INST#2005-166038 LOT 189
572	FALSE	10516070	34-43-26-04-00000.1900	OWENS MICHAEL DAVID		2897 APPLE BLOSSOM DR		ALVA	FL	33920		2897	APPLE BLOSSOM DR		ALVA	33920	CASCADES AT RIVER HALL PH 2 DESC IN INST#2005-166038 LOT 190
573	FALSE	10516071	34-43-26-04-00000.1910	SMOTHERMON DONNA GAIL		2893 APPLE BLOSSOM DR		ALVA	FL	33920		2893	APPLE BLOSSOM DR		ALVA	33920	CASCADES AT RIVER HALL PH 2 DESC IN INST#2005-166038 LOT 191
574	FALSE	10516072	34-43-26-04-00000.1920	LEONARD CHARLES & CORA		2889 APPLE BLOSSOM DR		ALVA	FL	33920		2889	APPLE BLOSSOM DR		ALVA	33920	CASCADES AT RIVER HALL PH 2 DESC IN INST#2005-166038 LOT 192
575	FALSE	10516073	34-43-26-04-00000.1930	FLOREK WILLIAM C & DIANNE M		2885 APPLE BLOSSOM DR		ALVA	FL	33920		2885	APPLE BLOSSOM DR		ALVA	33920	CASCADES AT RIVER HALL PH 2 DESC IN INST#2005-166038 LOT 193
576	FALSE	10516074	34-43-26-04-00000.1940	LASH JANE G TR		2881 APPLE BLOSSOM DR		ALVA	FL	33920		2881	APPLE BLOSSOM DR		ALVA	33920	CASCADES AT RIVER HALL PH 2 DESC IN INST#2005-166038 LOT 194
577	FALSE	10516075	34-43-26-04-00000.1950	ACEVEDO CARMELA TR		2877 APPLE BLOSSOM DR		ALVA	FL	33920		2877	APPLE BLOSSOM DR		ALVA	33920	CASCADES AT RIVER HALL PH 2 DESC IN INST#2005-166038 LOT 195
578	FALSE	10516076	34-43-26-04-00000.1960	BENNETT EDWARD D + MARY J		2873 APPLE BLOSSOM DR		ALVA	FL	33920		2873	APPLE BLOSSOM DR		ALVA	33920	CASCADES AT RIVER HALL PH 2 DESC IN INST#2005-166038 LOT 196
579	FALSE	10516077	34-43-26-04-00000.1970	JONES LINDA D TR		2869 APPLE BLOSSOM DR		ALVA	FL	33920		2869	APPLE BLOSSOM DR		ALVA	33920	CASCADES AT RIVER HALL PH 2 DESC IN INST#2005-166038 LOT 197

580	FALSE	10516078	34-43-26-04-00000.1980	MASON RANDALL		2865 APPLE BLOSSOM DR		ALVA	FL	33920		2865	APPLE BLOSSOM DR		ALVA	33920	CASCADES AT RIVER HALL PH 2 DESC IN INST#2005-166038 LOT 198
581	FALSE	10516079	34-43-26-04-00000.1990	MONAHAN TERENCE GEORGE &		2859 APPLE BLOSSOM DR		ALVA	FL	33920		2859	APPLE BLOSSOM DR		ALVA	33920	CASCADES AT RIVER HALL PH 2 DESC IN INST#2005-166038 LOT 199
582	FALSE	10516080	34-43-26-04-00000.2000	SUAREZ JUAN & KAREN TR		2853 APPLE BLOSSOM DR		ALVA	FL	33920		2853	APPLE BLOSSOM DR		ALVA	33920	CASCADES AT RIVER HALL PH 2 DESC IN INST#2005-166038 LOT 200
583	FALSE	10516081	34-43-26-04-00000.2010	FORD JAMES WILLIAM &		1615 ALDER DR		ANCHORAGE	AK	99508		15280	YELLOW WOOD DR		ALVA	33920	CASCADES AT RIVER HALL PH 2 DESC IN INST#2005-166038 LOT 201
584	FALSE	10516082	34-43-26-04-00000.2020	MISAIKO JAMES F &		15286 YELLOW WOOD DR		ALVA	FL	33920		15286	YELLOW WOOD DR		ALVA	33920	CASCADES AT RIVER HALL PH 2 DESC IN INST#2005-166038 LOT 202
585	FALSE	10516083	34-43-26-04-00000.2030	CAIN CAROL K TR		15290 YELLOW WOOD DR		ALVA	FL	33920		15290	YELLOW WOOD DR		ALVA	33920	CASCADES AT RIVER HALL PH 2 DESC IN INST#2005-166038 LOT 203
586	FALSE	10516084	34-43-26-04-00000.2040	MCGOWAN JACQUELINE L TR		15294 YELLOW WOOD DR		ALVA	FL	33920		15294	YELLOW WOOD DR		ALVA	33920	CASCADES AT RIVER HALL PH 2 DESC IN INST#2005-166038 LOT 204
587	FALSE	10516085	34-43-26-04-00000.2050	OISTACHER RALPH TR		15298 YELLOW WOOD DR		ALVA	FL	33920		15298	YELLOW WOOD DR		ALVA	33920	CASCADES AT RIVER HALL PH 2 DESC IN INST#2005-166038 LOT 205
588	FALSE	10516086	34-43-26-04-00000.2060	SIMPSON DANNIE R & LINDA		15304 YELLOW WOOD DR		ALVA	FL	33920		15304	YELLOW WOOD DR		ALVA	33920	CASCADES AT RIVER HALL PH 2 DESC IN INST#2005-166038 LOT 206
589	FALSE	10516087	34-43-26-04-00000.2070	BRODSKY SHARON &		15308 YELLOW WOOD DR		ALVA	FL	33920		15308	YELLOW WOOD DR		ALVA	33920	CASCADES AT RIVER HALL PH 2 DESC IN INST#2005-166038 LOT 207
590	FALSE	10516088	34-43-26-04-00000.2080	HOPKINS DELVIN J + DONNA R		15312 YELLOW WOOD DR		ALVA	FL	33920		15312	YELLOW WOOD DR		ALVA	33920	CASCADES AT RIVER HALL PH 2 DESC IN INST#2005-166038 LOT 208
591	FALSE	10516089	34-43-26-04-00000.2090	POT CORNELIS HENDRIKUS		15316 YELLOW WOOD DR		ALVA	FL	33920		15316	YELLOW WOOD DR		ALVA	33920	CASCADES AT RIVER HALL PH 2 DESC IN INST#2005-166038 LOT 209
592	FALSE	10516090	34-43-26-04-00000.2100	LARSEN KARL R & LAUREEN S		15320 YELLOW WOOD DR		ALVA	FL	33920		15320	YELLOW WOOD DR		ALVA	33920	CASCADES AT RIVER HALL PH 2 DESC IN INST#2005-166038 LOT 210
593	FALSE	10516091	34-43-26-04-00000.2110	BELLAMY JAMES R & DEBRA M		15324 YELLOW WOOD DR		ALVA	FL	33920		15324	YELLOW WOOD DR		ALVA	33920	CASCADES AT RIVER HALL PH 2 DESC IN INST#2005-166038 LOT 211
594	FALSE	10516092	34-43-26-04-00000.2120	KINEKE EDWARD J		15328 YELLOW WOOD DR		ALVA	FL	33920		15328	YELLOW WOOD DR		ALVA	33920	CASCADES AT RIVER HALL PH 2 DESC IN INST#2005-166038 LOT 212
595	FALSE	10516093	34-43-26-04-00000.2130	WAGNER ROBERT & VICKIE		15332 YELLOW WOOD DR		ALVA	FL	33920		15332	YELLOW WOOD DR		ALVA	33920	CASCADES AT RIVER HALL PH 2 DESC IN INST#2005-166038 LOT 213
596	FALSE	10516094	34-43-26-04-00000.2140	LANDGRAF REAL ESTATE LLC		18841 SERENOA CT		ALVA	FL	33920		15336	YELLOW WOOD DR		ALVA	33920	CASCADES AT RIVER HALL PH 2 DESC IN INST#2005-166038 LOT 214
597	FALSE	10516095	34-43-26-04-00000.2150	MARCHIONNI RAYMOND		15340 YELLOW WOOD DR		ALVA	FL	33920		15340	YELLOW WOOD DR		ALVA	33920	CASCADES AT RIVER HALL PH 2 DESC IN INST#2005-166038 LOT 215
598	FALSE	10516096	34-43-26-04-00000.2160	SAVARIA EDWARD & JEANNE		15344 YELLOW WOOD DR		ALVA	FL	33920		15344	YELLOW WOOD DR		ALVA	33920	CASCADES AT RIVER HALL PH 2 DESC IN INST#2005-166038 LOT 216
599	FALSE	10516097	34-43-26-04-00000.2170	STRYBOSCH MARTIN		27961 PIKE RD	RR 7	STRATHROY	ON	N7G 3H8	CANADA	15348	YELLOW WOOD DR		ALVA	33920	CASCADES AT RIVER HALL PH 2 DESC IN INST#2005-166038 LOT 217
600	FALSE	10516098	34-43-26-04-00000.2180	GRANT GARY + DONNA K TR		3105 PRESTON DR		BLOOMINGTON	IL	61704		15352	YELLOW WOOD DR		ALVA	33920	CASCADES AT RIVER HALL PH 2 DESC IN INST#2005-166038 LOT 218
601	FALSE	10516099	34-43-26-04-00000.2190	FELKER WALTER A &		15356 YELLOW WOOD DR		ALVA	FL	33920		15356	YELLOW WOOD DR		ALVA	33920	CASCADES AT RIVER HALL PH 2 DESC IN INST#2005-166038 LOT 219
602	FALSE	10516100	34-43-26-04-00000.2200	SELIGMAN BETSY F TR		15360 YELLOW WOOD DR		ALVA	FL	33920		15360	YELLOW WOOD DR		ALVA	33920	CASCADES AT RIVER HALL PH 2 DESC IN INST#2005-166038 LOT 220
603	FALSE	10516101	34-43-26-04-00000.2210	BRAND HARVEY A + CAROL C		15364 YELLOW WOOD DR		ALVA	FL	33920		15364	YELLOW WOOD DR		ALVA	33920	CASCADES AT RIVER HALL PH 2 DESC IN INST#2005-166038 LOT 221
604	FALSE	10516102	34-43-26-04-00000.2220	OGDEN FRANK A + SANDRA L		15368 YELLOW WOOD DR		ALVA	FL	33920		15368	YELLOW WOOD DR		ALVA	33920	CASCADES AT RIVER HALL PH 2 DESC IN INST#2005-166038 LOT 222
605	FALSE	10516103	34-43-26-04-00000.2230	MORIARTY DAVID T + PATTI S		15372 YELLOW WOOD DR		ALVA	FL	33920		15372	YELLOW WOOD DR		ALVA	33920	CASCADES AT RIVER HALL PH 2 DESC IN INST#2005-166038 LOT 223
606	FALSE	10516104	34-43-26-04-00000.2240	BORSA RICHARD J		15376 YELLOW WOOD DR		ALVA	FL	33920		15376	YELLOW WOOD DR		ALVA	33920	CASCADES AT RIVER HALL PH 2 DESC IN INST#2005-166038 LOT 224
607	FALSE	10516105	34-43-26-04-00000.2250	EL DASH AHMED ATEIA +		AV PROFESSOR ATILIO MARTINI	404 CIDADE UNIVE	CAMPINAS	SP	13083-830	BRAZIL	15380	YELLOW WOOD DR		ALVA	33920	CASCADES AT RIVER HALL PH 2 DESC IN INST#2005-166038 LOT 225
608	FALSE	10516106	34-43-26-04-00000.2260	PINCOFSKI RICHARD R + DONNA L		49 KINGSWOOD DR		DALLAS	PA	18612		15384	YELLOW WOOD DR		ALVA	33920	CASCADES AT RIVER HALL PH 2 DESC IN INST#2005-166038 LOT 226
609	FALSE	10516107	34-43-26-04-00000.2270	LAUER DAVID E & DOLORES S L/E		15388 YELLOW WOOD DR		ALVA	FL	33920		15388	YELLOW WOOD DR		ALVA	33920	CASCADES AT RIVER HALL PH 2 DESC IN INST#2005-166038 LOT 227
610	FALSE	10516108	34-43-26-04-00000.2280	GOTTLIEB HOWARD M + MARILYN K		15392 YELLOW WOOD DR		ALVA	FL	33920		15392	YELLOW WOOD DR		ALVA	33920	CASCADES AT RIVER HALL PH 2 DESC IN INST#2005-166038 LOT 228
611	FALSE	10516109	34-43-26-04-00000.2290	BREWER ROBERT LEE & MARCIA		921 2ND ST W		HASTINGS	MN	55033		15396	YELLOW WOOD DR		ALVA	33920	CASCADES AT RIVER HALL PH 2 DESC IN INST#2005-166038 LOT 229
612	FALSE	10516111	34-43-26-04-00000.2310	CZUKAL THEOFIL & DARIA I		3365 APPLE BLOSSOM DR		ALVA	FL	33920		3365	APPLE BLOSSOM DR		ALVA	33920	CASCADES AT RIVER HALL PH 2 DESC IN INST#2005-166038 LOT 231
613	FALSE	10516112	34-43-26-04-00000.2320	PILCHER NANCY JAYME		3361 APPLE BLOSSOM DR		ALVA	FL	33920		3361	APPLE BLOSSOM DR		ALVA	33920	CASCADES AT RIVER HALL PH 2 DESC IN INST#2005-166038 LOT 232
614	FALSE	10516113	34-43-26-04-00000.2330	GOULET KENNETH P		3357 APPLE BLOSSOM DR		ALVA	FL	33920		3357	APPLE BLOSSOM DR		ALVA	33920	CASCADES AT RIVER HALL PH 2 DESC IN INST#2005-166038 LOT 233
615	FALSE	10516114	34-43-26-04-00000.2340	LEVINE JOEL H + SHERRY A		3353 APPLE BLOSSOM DR		ALVA	FL	33920		3353	APPLE BLOSSOM DR		ALVA	33920	CASCADES AT RIVER HALL PH 2 DESC IN INST#2005-166038 LOT 234
616	FALSE	10516115	34-43-26-04-00000.2350	LOCH LORI ANN ELIZABETH &		3349 APPLE BLOSSOM DR		ALVA	FL	33920		3349	APPLE BLOSSOM DR		ALVA	33920	CASCADES AT RIVER HALL PH 2 DESC IN INST#2005-166038 LOT 235
617	FALSE	10516116	34-43-26-04-00000.2360	HENEY KEVIN J &		192 HARTSMERE DR		OTTAWA	ON	K2S 2H4	CANADA	3345	APPLE BLOSSOM DR		ALVA	33920	CASCADES AT RIVER HALL PH 2 DESC IN INST#2005-166038 LOT 236
618	FALSE	10516117	34-43-26-04-00000.2370	LABAIR LARRY V & LOLA F TR		3180 APPLE BLOSSOM DR		ALVA	FL	33920		3341	APPLE BLOSSOM DR		ALVA	33920	CASCADES AT RIVER HALL PH 2 DESC IN INST#2005-166038 LOT 237
619	FALSE	10516118	34-43-26-04-00000.2380	BLAKE JACQUELINE A TR		336 STONY LAKE DR		OXFORD	MI	48371		3337	APPLE BLOSSOM DR		ALVA	33920	CASCADES AT RIVER HALL PH 2 DESC IN INST#2005-166038 LOT 238
620	FALSE	10516119	34-43-26-04-00000.2390	ARCHBOLD JOHN M		3333 APPLE BLOSSOM DR		ALVA	FL	33920		3333	APPLE BLOSSOM DR		ALVA	33920	CASCADES AT RIVER HALL PH 2 DESC IN INST#2005-166038 LOT 239
621	FALSE	10516120	34-43-26-04-00000.2400	BERTONI ALPHONSE N &		3329 APPLE BLOSSOM DR		ALVA	FL	33920		3329	APPLE BLOSSOM DR		ALVA	33920	CASCADES AT RIVER HALL PH 2 DESC IN INST#2005-166038 LOT 240
622	FALSE	10516121	34-43-26-04-00000.2410	BIEDENBACH WILLIAM BERNARD &		3325 APPLE BLOSSOM DR		ALVA	FL	33920		3325	APPLE BLOSSOM DR		ALVA	33920	CASCADES AT RIVER HALL PH 2 DESC IN INST#2005-166038 LOT 241
623	FALSE	10516122	34-43-26-04-00000.2420	TRAPANI VINCENT & CAROL ANN		3321 APPLE BLOSSOM DR		ALVA	FL	33920		3321	APPLE BLOSSOM DR		ALVA	33920	CASCADES AT RIVER HALL PH 2 DESC IN INST#2005-166038 LOT 242
624	FALSE	10516123	34-43-26-04-00000.2430	DELVECCHIO NICHOLAS +		178 EVERWILD LANE		ROCHESTER	NY	14616		3317	APPLE BLOSSOM DR		ALVA	33920	CASCADES AT RIVER HALL PH 2 DESC IN INST#2005-166038 LOT 243
625	FALSE	10516124	34-43-26-04-00000.2440	WROTEN MELVIN O & BARBARA A		3313 APPLE BLOSSOM DR		ALVA	FL	33920		3313	APPLE BLOSSOM DR		ALVA	33920	CASCADES AT RIVER HALL PH 2 DESC IN INST#2005-166038 LOT 244
626	FALSE	10516125	34-43-26-04-00000.2450	CRAWLEY DANIEL GARY &		3309 APPLE BLOSSOM DR		ALVA	FL	33920		3309	APPLE BLOSSOM DR		ALVA	33920	CASCADES AT RIVER HALL PH 2 DESC IN INST#2005-166038 LOT 245
627	FALSE	10516126	34-43-26-04-00000.2460	BECK JOSEPH CARL &		3305 APPLE BLOSSOM DR		ALVA	FL	33920		3305	APPLE BLOSSOM DR		ALVA	33920	CASCADES AT RIVER HALL PH 2 DESC IN INST#2005-166038 LOT 246
628	FALSE	10516127	34-43-26-04-00000.2470	BLUMENSTEIN MICHAEL EARL &		3301 APPLE BLOSSOM DR		ALVA	FL	33920		3301	APPLE BLOSSOM DR		ALVA	33920	CASCADES AT RIVER HALL PH 2 DESC IN INST#2005-166038 LOT 247
629	FALSE	10516128	34-43-26-04-00000.2480	TOOMEY JAMES EDWARD JR &		3297 APPLE BLOSSOM DR		ALVA	FL	33920		3297	APPLE BLOSSOM DR		ALVA	33920	CASCADES AT RIVER HALL PH 2 DESC IN INST#2005-166038 LOT 248
630	FALSE	10516129	34-43-26-04-00000.2490	ANDRE GINO +		934 SANDWALK LN		KOKOMO	IN	46902		3293	APPLE BLOSSOM DR		ALVA	33920	CASCADES AT RIVER HALL PH 2 DESC IN INST#2005-166038 LOT 249
631	FALSE	10516130	34-43-26-04-00000.2500	BAKER JENNIFER LAMBERT &		3289 APPLE BLOSSOM DR		ALVA	FL	33920		3289	APPLE BLOSSOM DR		ALVA	33920	CASCADES AT RIVER HALL PH 2 DESC IN INST#2005-166038 LOT 250
632	FALSE	10516131	34-43-26-04-00000.2510	SANCHEZ RAFAEL BLANCO &		3285 APPLE BLOSSOM DR		ALVA	FL	33920		3285	APPLE BLOSSOM DR		ALVA	33920	CASCADES AT RIVER HALL PH 2 DESC IN INST#2005-166038 LOT 251
633	FALSE	10516132	34-43-26-04-00000.2520	D R HORTON INC		10545 BEN C PRATT	6 MILE CYPRESS PK	FORT MYERS	FL	33966		3281	APPLE BLOSSOM DR		ALVA	33920	CASCADES AT RIVER HALL PH 2 DESC IN INST#2005-166038 LOT 252
634	FALSE	10516133	34-43-26-04-00000.2530	KREBS DEAN ALLEN &		919 16TH ST SW		PUYALLUP	WA	98371		3277	APPLE BLOSSOM DR		ALVA	33920	CASCADES AT RIVER HALL PH 2 DESC IN INST#2005-166038 LOT 253
635	FALSE	10516134	34-43-26-04-00000.2540	BROWN JENNIFER ANN		3273 APPLE BLOSSOM DR		ALVA	FL	33920		3273	APPLE BLOSSOM DR		ALVA	33920	CASCADES AT RIVER HALL PH 2 DESC IN INST#2005-166038 LOT 254
636	FALSE	10516135	34-43-26-04-00000.2550	FORTNEY SONIA D & JOHN D		766 PERSIMMON RD		PETERSBURG	IL	62675		3269	APPLE BLOSSOM DR		ALVA	33920	CASCADES AT RIVER HALL PH 2 DESC IN INST#2005-166038 LOT 255
637	FALSE	10516136	34-43-26-04-00000.2560	RISTICH RONALD &		3265 APPLE BLOSSOM DR		ALVA	FL	33920		3265	APPLE BLOSSOM DR		ALVA	33920	CASCADES AT RIVER HALL PH 2 DESC IN INST#2005-166038 LOT 256
638	FALSE	10516137	34-43-26-04-00000.2570	BURNETTE JACQUELINE A		3261 APPLE BLOSSOM DR		ALVA	FL	33920		3261	APPLE BLOSSOM DR		ALVA	33920	CASCADES AT RIVER HALL PH 2 DESC IN INST#2005-166038 LOT 257
639	FALSE	10516138	34-43-26-04-00000.2580	D R HORTON INC		10545 BEN C PRATT	6 MILE CYPRESS PK	FORT MYERS	FL	33966		3257	APPLE BLOSSOM DR		ALVA	33920	CASCADES AT RIVER HALL PH 2 DESC IN INST#2005-166038 LOT 258
640	FALSE	10516139	34-43-26-04-00000.2590	D R HORTON INC		10545 BEN C PRATT	6 MILE CYPRESS PK	FORT MYERS	FL	33966		3253	APPLE BLOSSOM DR		ALVA	33920	CASCADES AT RIVER HALL PH 2 DESC IN INST#2005-166038 LOT 259
641	FALSE	10516140	34-43-26-04-00000.2600	D R HORTON INC		10545 BEN C PRATT	6 MILE CYPRESS PK	FORT MYERS	FL	33966		3249	APPLE BLOSSOM DR		ALVA	33920	CASCADES AT RIVER HALL PH 2 DESC IN INST#2005-166038 LOT 260
642	FALSE	10516141	34-43-26-04-00000.2610	D R HORTON INC		10545 BEN C PRATT	6 MILE CYPRESS PK	FORT MYERS	FL	33966		3245	APPLE BLOSSOM DR		ALVA	33920	CASCADES AT RIVER HALL PH 2 DESC IN INST#2005-166038 LOT 261
643	FALSE	10516142	34-43-26-04-00000.2620	D R HORTON INC		10545 BEN C PRATT	6 MILE CYPRESS PK	FORT MYERS	FL	33966		3241	APPLE BLOSSOM DR		ALVA	33920	CASCADES AT RIVER HALL PH 2 DESC IN INST#2005-166038 LOT 262
644	FALSE	10516143	34-43-26-04-00000.2630	D R HORTON INC		10545 BEN C PRATT	6 MILE CYPRESS PK	FORT MYERS	FL	33966		3237	APPLE BLOSSOM DR		ALVA	33920	CASCADES AT RIVER HALL PH 2 DESC IN INST#2005-166038 LOT 263
645	FALSE	10516144	34-43-26-04-00000.2640	SEXTON KEITH B & PAMELA E		675 MAIN ST UNIT D		COTUIT	MA	2635		3233	APPLE BLOSSOM DR		ALVA	33920	CASCADES AT RIVER HALL PH 2 DESC IN INST#2005-166038 LOT 264
646	FALSE	10516145	34-43-26-04-00000.2650	D R HORTON INC		10545 BEN C PRATT SIX MILE	CYPRESS PKWY #2(	FORT MYERS	FL	33966		15044	GREAT LAUREL CT		ALVA	33920	CASCADES AT RIVER HALL PH 2 DESC IN INST#2005-166038 LOT 265
647	FALSE	10516146	34-43-26-04-00000.2660	D R HORTON INC		10545 BEN C PRATT SIX MILE	CYPRESS PKWY #2(	FORT MYERS	FL	33966		15040	GREAT LAUREL CT		ALVA	33920	CASCADES AT RIVER HALL PH 2 DESC IN INST#2005-166038 LOT 266
648	FALSE	10516147	34-43-26-04-00000.2670	D R HORTON INC		10545 BEN C PRATT 6 MILE	CYPRESS PKWY ST(	FORT MYERS	FL	33966		15036	GREAT LAUREL CT		ALVA	33920	CASCADES AT RIVER HALL PH 2 DESC IN INST#2005-166038 LOT 267
649	FALSE	10516148	34-43-26-04-00000.2680	D R HORTON INC		10545 BEN C PRATT SIX MILE	CYPRESS PKWY ST(	FORT MYERS	FL	33966		15032	GREAT LAUREL CT		ALVA	33920	CASCADES AT RIVER HALL PH 2 DESC IN INST#2005-166038 LOT 268
650	FALSE	10516149	34-43-26-04-00000.2690	D R HORTON INC		10545 BEN C PRATT SIX MILE	CYPRESS PKWY ST(	FORT MYERS	FL	33966		15028	GREAT LAUREL CT		ALVA	33920	CASCADES AT RIVER HALL PH 2 DESC IN INST#2005-166038 LOT 269
651	FALSE	10516150	34-43-26-04-00000.2700	D R HORTON INC		10545 BEN C PRATT SIX MILE	CYPRESS PKWY ST(	FORT MYERS	FL	33966		15024	GREAT LAUREL CT		ALVA	33920	CASCADES AT RIVER HALL PH 2 DESC IN INST#2005-166038 LOT 270
652	FALSE	10516151	34-43-26-04-00000.2710	D R HORTON INC		10545 BEN C PRATT 6 MILE	CYPRESS PKWY ST(	FORT MYERS	FL	33966		15020	GREAT LAUREL CT		ALVA	33920	CASCADES AT RIVER HALL PH 2 DESC IN INST#2005-166038 LOT 271
653	FALSE	10516152	34-43-26-04-00000.2720	D R HORTON INC		10545 BEN C PRATT SIX MILE	CYPRESS PKWY ST(	FORT MYERS	FL	33966		15016	GREAT LAUREL CT		ALVA	33920	CASCADES AT RIVER HALL PH 2 DESC IN INST#2005-166038 LOT 272
654	FALSE	10516153	34-43-26-04-00000.2730	D R HORTON INC		10545 BEN C PRATT SIX MILE	CYPRESS PKWY ST(	FORT MYERS	FL	33966		15012	GREAT LAUREL CT		ALVA	33920	CASCADES AT RIVER HALL PH 2 DESC IN INST#2005-166038 LOT 273
655	FALSE	10516154	34-43-26-04-00000.2740	FLYNN JOHN F &		15004 GREAT LAUREL CT		ALVA	FL	33920		15008	GREAT LAUREL CT		ALVA	33920	CASCADES AT RIVER HALL PH 2 DESC IN INST#2005-166038 LOT 274
656	FALSE	10516155	34-43-26-04-00000.2750	FLYNN JOHN F &		15004 GREAT LAUREL CT		ALVA	FL	33920		15004	GREAT LAUREL CT		ALVA	33920	CASCADES AT RIVER HALL PH 2 DESC IN INST#2005-166038 LOT 275
657	FALSE	10516156	34-43-26-04-00000.2760	D R HORTON INC		10545 BEN C PRATT	6 MILE CYPRESS PK	FORT MYERS	FL	33966		15001	GREAT LAUREL CT		ALVA	33920	CASCADES AT RIVER HALL PH 2 DESC IN INST#2005-166038 LOT 276
658	FALSE	10516157	34-43-26-04-00000.2770	D R HORTON INC		10545 BEN C PRATT	6 MILE CYPRESS PK	FORT MYERS	FL	33966		15005	GREAT LAUREL CT		ALVA	33920	CASCADES AT RIVER HALL PH 2 DESC IN INST#2005-166038 LOT 277
659	FALSE	10516158	34-43-26-04-00000.2780	D R HORTON INC		10545 BEN C PRATT 6 MILE	CYPRESS PKWY ST(	FORT MYERS	FL	33966		15009	GREAT LAUREL CT		ALVA	33920	CASCADES AT RIVER HALL PH 2 DESC IN INST#2005-166038 LOT 278
660	FALSE	10516159	34-43-26-04-00000.2790	D R HORTON INC		10545 BEN C PRATT SIX MILE	CYPRESS PKWY ST(	FORT MYERS	FL	33966		15013	GREAT LAUREL CT		ALVA	33920	CASCADES AT RIVER HALL PH 2 DESC IN INST#2005-166038 LOT 279
661	FALSE	10516160	34-43-26-04-00000.2800	D R HORTON INC		10545 BEN C PRATT SIX MILE	CYPRESS PKWY ST(	FORT MYERS	FL	33966		15017	GREAT LAUREL CT		ALVA	33920	CASCADES AT RIVER HALL PH 2 DESC IN INST#2005-166038 LOT 280
662	FALSE	10516161	34-43-26-04-00000.2810	D R HORTON INC		10545 BEN C PRATT SIX MILE	CYPRESS PKWY ST(	FORT MYERS	FL	33966		15021	GREAT LAUREL CT		ALVA	33920	CASCADES AT RIVER HALL PH 2 DESC IN INST#2005-166038 LOT 281
663	FALSE	10516162	34-43-26-04-00000.2820	D R HORTON INC		10545 BEN C PRATT SIX MILE	CYPRESS PKWY ST(	FORT MYERS	FL	33966		15025	GREAT LAUREL CT		ALVA	33920	CASCADES AT RIVER HALL PH 2 DESC IN INST#2005-166038 LOT 282
664	FALSE	10516163	34-43-26-04-00000.2830	COMPLESI MARIA		15029 GREAT LAUREL CT		ALVA	FL	33920		15029	GREAT LAUREL CT		ALVA	33920	CASCADES AT RIVER HALL PH 2 DESC IN INST#2005-166038 LOT 283
665	FALSE	10516164	34-43-26-04-00000.2840	D R HORTON INC		10545 BEN C PRATT	6 MILE CYPRESS PK	FORT MYERS	FL	33966		15033	GREAT LAUREL CT		ALVA	33920	CASCADES AT RIVER HALL PH 2 DESC IN INST#2005-166038 LOT 284
666	FALSE	10516165	34-43-26-04-00000.2850	D R HORTON INC		10545 BEN C PRATT SIX MILE	CYPRESS PKWY ST(	FORT MYERS	FL	33966		15037	GREAT LAUREL CT		ALVA	33920	CASCADES AT RIVER HALL PH 2 DESC IN INST#2005-166038 LOT 285

667	FALSE	10516166	34-43-26-04-00000.2860	D R HORTON INC		10545 BEN C PRATT SIX MILE	CYPRESS PKWY STE	FORT MYERS	FL	33966		3215	APPLE BLOSSOM DR		ALVA	33920	CASCADES AT RIVER HALL PH 2 DESC IN INST#2005-166038 LOT 286
668	FALSE	10516167	34-43-26-04-00000.2870	MOSS GLEN W &		10046 HARRIS DR		PORTAGE	MI	49002		3211	APPLE BLOSSOM DR		ALVA	33920	CASCADES AT RIVER HALL PH 2 DESC IN INST#2005-166038 LOT 287
669	FALSE	10516168	34-43-26-04-00000.2880	REZNITSKY STEVEN K + MARLA I		3207 APPLE BLOSSOM DR		ALVA	FL	33920		3207	APPLE BLOSSOM DR		ALVA	33920	CASCADES AT RIVER HALL PH 2 DESC IN INST#2005-166038 LOT 288
670	FALSE	10516169	34-43-26-04-00000.2890	D R HORTON INC		10541 BEN C PRATT/6 MILE	CYPRESS PKWY STE	FORT MYERS	FL	33966		3203	APPLE BLOSSOM DR		ALVA	33920	CASCADES AT RIVER HALL PH 2 DESC IN INST#2005-166038 LOT 289
671	FALSE	10516170	34-43-26-04-00000.2900	D R HORTON INC		10545 BEN C PRATT SIX MILE	CYPRESS PKWY STE	FORT MYERS	FL	33966		3199	APPLE BLOSSOM DR		ALVA	33920	CASCADES AT RIVER HALL PH 2 DESC IN INST#2005-166038 LOT 290
672	FALSE	10516171	34-43-26-04-00000.2910	D R HORTON INC		10545 BEN C PRATT	6 MILE CYPRESS PK	FORT MYERS	FL	33966		3195	APPLE BLOSSOM DR		ALVA	33920	CASCADES AT RIVER HALL PH 2 DESC IN INST#2005-166038 LOT 291
673	FALSE	10516172	34-43-26-04-00000.2920	PETERSON BRUCE J TR		3191 APPLE BLOSSOM DR		ALVA	FL	33920		3191	APPLE BLOSSOM DR		ALVA	33920	CASCADES AT RIVER HALL PH 2 DESC IN INST#2005-166038 LOT 292
674	FALSE	10516173	34-43-26-04-00000.2930	CALLAHAN RICHARD F + KATHRYN M		811 JAY DR		DOWNERS GROVE	IL	60516		3189	APPLE BLOSSOM DR		ALVA	33920	CASCADES AT RIVER HALL PH 2 DESC IN INST#2005-166038 LOT 293
675	FALSE	10516174	34-43-26-04-00000.2940	PRIOR ROBERT J +		5 ALEXIA CT		LEAMINGTON	ON	N8H 0E1	CANADA	3185	APPLE BLOSSOM DR		ALVA	33920	CASCADES AT RIVER HALL PH 2 DESC IN INST#2005-166038 LOT 294
676	FALSE	10516175	34-43-26-04-00000.2950	SABATINO ANTHONY JOSEPH &		42 POLO ROAD		MASSAPEQUA	NY	11758		3181	APPLE BLOSSOM DR		ALVA	33920	CASCADES AT RIVER HALL PH 2 DESC IN INST#2005-166038 LOT 295
677	FALSE	10516176	34-43-26-04-00000.2960	JULIEN JOHN G & DIANE J TR		3177 APPLE BLOSSOM DR		ALVA	FL	33920		3177	APPLE BLOSSOM DR		ALVA	33920	CASCADES AT RIVER HALL PH 2 DESC IN INST#2005-166038 LOT 296
678	FALSE	10516177	34-43-26-04-00000.2970	WILLIAM J WEST TRUST +		3173 APPLE BLOSSOM DR		ALVA	FL	33920		3173	APPLE BLOSSOM DR		ALVA	33920	CASCADES AT RIVER HALL PH 2 DESC IN INST#2005-166038 LOT 297
679	FALSE	10516178	34-43-26-04-00000.2980	FEDJE PAUL ANDREW &		26280 GLEN OAK DR		WYOMING	MN	55092		3169	APPLE BLOSSOM DR		ALVA	33920	CASCADES AT RIVER HALL PH 2 DESC IN INST#2005-166038 LOT 298
680	FALSE	10516179	34-43-26-04-00000.2990	WARZECHA THOMAS JOHN &		3165 APPLE BLOSSOM DR		ALVA	FL	33920		3165	APPLE BLOSSOM DR		ALVA	33920	CASCADES AT RIVER HALL PH 2 DESC IN INST#2005-166038 LOT 299
681	FALSE	10516180	34-43-26-04-00000.3000	KALATA JAMES L		3161 APPLE BLOSSOM DR		ALVA	FL	33920		3161	APPLE BLOSSOM DR		ALVA	33920	CASCADES AT RIVER HALL PH 2 DESC IN INST#2005-166038 LOT 300
682	FALSE	10516181	34-43-26-04-00000.3010	WILLIAMS HELEN R L/E		3157 APPLE BLOSSOM DR		ALVA	FL	33920		3157	APPLE BLOSSOM DR		ALVA	33920	CASCADES AT RIVER HALL PH 2 DESC IN INST#2005-166038 LOT 301
683	FALSE	10516182	34-43-26-04-00000.3020	ANDERSON ROBERT JAMES &		3153 APPLE BLOSSOM DR		ALVA	FL	33920		3153	APPLE BLOSSOM DR		ALVA	33920	CASCADES AT RIVER HALL PH 2 DESC IN INST#2005-166038 LOT 302
684	FALSE	10516183	34-43-26-04-00000.3030	EVERSON DONALD HUNTER &		3149 APPLE BLOSSOM DR		ALVA	FL	33920		3149	APPLE BLOSSOM DR		ALVA	33920	CASCADES AT RIVER HALL PH 2 DESC IN INST#2005-166038 LOT 303
685	FALSE	10516184	34-43-26-04-00000.3040	LESKO JANET L		3145 APPLE BLOSSOM DR		ALVA	FL	33920		3145	APPLE BLOSSOM DR		ALVA	33920	CASCADES AT RIVER HALL PH 2 DESC IN INST#2005-166038 LOT 304
686	FALSE	10516185	34-43-26-04-00000.3050	HELM WAYNE D JR & RUTH A		3141 APPLE BLOSSOM DR		ALVA	FL	33920		3141	APPLE BLOSSOM DR		ALVA	33920	CASCADES AT RIVER HALL PH 2 DESC IN INST#2005-166038 LOT 305
687	FALSE	10516186	34-43-26-04-00000.3060	RINGELBERG CORNELIS &		6729 FLEWELLYN RD		STITTSVILLE	ON	K2S 1B6	CANADA	3137	APPLE BLOSSOM DR		ALVA	33920	CASCADES AT RIVER HALL PH 2 DESC IN INST#2005-166038 LOT 306
688	FALSE	10516187	34-43-26-04-00000.3070	HYLTON DAVID C & BRENDA M		3133 APPLE BLOSSOM DR		ALVA	FL	33920		3133	APPLE BLOSSOM DR		ALVA	33920	CASCADES AT RIVER HALL PH 2 DESC IN INST#2005-166038 LOT 307
689	FALSE	10516188	34-43-26-04-00000.3080	SKINNER RAYMOND K		3129 APPLE BLOSSOM DR		ALVA	FL	33920		3129	APPLE BLOSSOM DR		ALVA	33920	CASCADES AT RIVER HALL PH 2 DESC IN INST#2005-166038 LOT 308
690	FALSE	10516189	34-43-26-04-00000.3090	WALKER DOUGLAS WAYNE &		3125 APPLE BLOSSOM DR		ALVA	FL	33920		3125	APPLE BLOSSOM DR		ALVA	33920	CASCADES AT RIVER HALL PH 2 DESC IN INST#2005-166038 LOT 309
691	FALSE	10516190	34-43-26-04-00000.3100	FRAZIER FRANK GILBERT JR &		3121 APPLE BLOSSOM DR		ALVA	FL	33920		3121	APPLE BLOSSOM DR		ALVA	33920	CASCADES AT RIVER HALL PH 2 DESC IN INST#2005-166038 LOT 310
692	FALSE	10516191	34-43-26-04-00000.3110	CAMPBELL SCOTT E &		3117 APPLE BLOSSOM DR		ALVA	FL	33920		3117	APPLE BLOSSOM DR		ALVA	33920	CASCADES AT RIVER HALL PH 2 DESC IN INST#2005-166038 LOT 311
693	FALSE	10516192	34-43-26-04-00000.3120	BREMBT RONALD & NANCY		3113 APPLE BLOSSOM DR		ALVA	FL	33920		3113	APPLE BLOSSOM DR		ALVA	33920	CASCADES AT RIVER HALL PH 2 DESC IN INST#2005-166038 LOT 312
694	FALSE	10516193	34-43-26-04-00000.3130	URBANK GREGORY G + CLEMENCIA B		3109 APPLE BLOSSOM DR		ALVA	FL	33920		3109	APPLE BLOSSOM DR		ALVA	33920	CASCADES AT RIVER HALL PH 2 DESC IN INST#2005-166038 LOT 313
695	FALSE	10516194	34-43-26-04-00000.3260	PINNACLE CASCADES II LLC		2970 LUCKIE RD		FORT LAUDERDALE	FL	33331		2992	APPLE BLOSSOM DR		ALVA	33920	CASCADES AT RIVER HALL PH 2 DESC IN INST#2005-166038 LOT 326
696	FALSE	10516195	34-43-26-04-00000.3270	EL-DASH ALMED ATEIA MAHMOUD +		R ARISTIDES LOBO 1200	CIO UNIVERSITARI	CAMPINAS	SP	13083-060	BRAZIL	2986	APPLE BLOSSOM DR		ALVA	33920	CASCADES AT RIVER HALL PH 2 DESC IN INST#2005-166038 LOT 327
697	FALSE	10516196	34-43-26-04-00000.3280	VINCENT E GROPPA TRUST +		2974 APPLE BLOSSOM DR		ALVA	FL	33920		2974	APPLE BLOSSOM DR		ALVA	33920	CASCADES AT RIVER HALL PH 2 DESC IN INST#2005-166038 LOT 328
698	FALSE	10516197	34-43-26-04-00000.3290	KILL DONALD R + NANCY JO TR		2968 APPLE BLOSSOM DR		ALVA	FL	33920		2968	APPLE BLOSSOM DR		ALVA	33920	CASCADES AT RIVER HALL PH 2 DESC IN INST#2005-166038 LOT 329
699	FALSE	10516198	34-43-26-04-00000.3300	CARLSON MYRNA K TR		2964 APPLE BLOSSOM DR		ALVA	FL	33920		2964	APPLE BLOSSOM DR		ALVA	33920	CASCADES AT RIVER HALL PH 2 DESC IN INST#2005-166038 LOT 330
700	FALSE	10516199	34-43-26-04-00000.3310	PINNACLE CASCADES II LLC		2970 LUCKIE RD		FORT LAUDERDALE	FL	33331		2960	APPLE BLOSSOM DR		ALVA	33920	CASCADES AT RIVER HALL PH 2 DESC IN INST#2005-166038 LOT 331
701	FALSE	10516200	34-43-26-04-00000.3320	FRINGS DAVID ALLEN +		PO BOX 154		LAKE NEBAGAMON	WI	54849		2954	APPLE BLOSSOM DR		ALVA	33920	CASCADES AT RIVER HALL PH 2 DESC IN INST#2005-166038 LOT 332
702	FALSE	10516201	34-43-26-04-00000.3330	DOVIDIO CHESTER F JR &		2948 APPLE BLOSSOM DR		ALVA	FL	33920		2948	APPLE BLOSSOM DR		ALVA	33920	CASCADES AT RIVER HALL PH 2 DESC IN INST#2005-166038 LOT 333
703	FALSE	10516202	34-43-26-04-00000.3340	HUNEYCUTT CARROLL & KAROL		2942 APPLE BLOSSOM DR		ALVA	FL	33920		2942	APPLE BLOSSOM DR		ALVA	33920	CASCADES AT RIVER HALL PH 2 DESC IN INST#2005-166038 LOT 334
704	FALSE	10516203	34-43-26-04-00000.3350	OLSON BRIAN ROGER &		2936 APPLE BLOSSOM DR		ALVA	FL	33920		2936	APPLE BLOSSOM DR		ALVA	33920	CASCADES AT RIVER HALL PH 2 DESC IN INST#2005-166038 LOT 335
705	FALSE	10516204	34-43-26-04-00000.3360	WILLIAMSON JOHN C &		135 LAKESIDE DR		PITTSBORO	IN	46167		2932	APPLE BLOSSOM DR		ALVA	33920	CASCADES AT RIVER HALL PH 2 DESC IN INST#2005-166038 LOT 336
706	FALSE	10516205	34-43-26-04-00000.3370	MARKS PATRICIA A		2928 APPLE BLOSSOM DR		ALVA	FL	33920		2928	APPLE BLOSSOM DR		ALVA	33920	CASCADES AT RIVER HALL PH 2 DESC IN INST#2005-166038 LOT 337
707	FALSE	10516206	34-43-26-04-00000.3380	GALLAWAY W SCOTT +		2924 APPLE BLOSSOM DR		ALVA	FL	33920		2924	APPLE BLOSSOM DR		ALVA	33920	CASCADES AT RIVER HALL PH 2 DESC IN INST#2005-166038 LOT 338
708	FALSE	10516207	34-43-26-04-00000.3390	LAIRED ROBERT K & SHARON L		2920 APPLE BLOSSOM DR		ALVA	FL	33920		2920	APPLE BLOSSOM DR		ALVA	33920	CASCADES AT RIVER HALL PH 2 DESC IN INST#2005-166038 LOT 339
709	FALSE	10516208	34-43-26-04-00000.3400	NOTT KAREN JEAN		9931 DEER SPRING LN		CHARLOTTE	NC	28210		2914	APPLE BLOSSOM DR		ALVA	33920	CASCADES AT RIVER HALL PH 2 DESC IN INST#2005-166038 LOT 340
710	FALSE	10516209	34-43-26-04-00000.3410	HIRSCHHORN MARC P & EMILIA		2910 APPLE BLOSSOM DR		ALVA	FL	33920		2910	APPLE BLOSSOM DR		ALVA	33920	CASCADES AT RIVER HALL PH 2 DESC IN INST#2005-166038 LOT 341
711	FALSE	10516210	34-43-26-04-00000.3420	FEUDO VINCENT J & BONNIE S		2906 APPLE BLOSSOM DR		ALVA	FL	33920		2906	APPLE BLOSSOM DR		ALVA	33920	CASCADES AT RIVER HALL PH 2 DESC IN INST#2005-166038 LOT 342
712	FALSE	10516211	34-43-26-04-00000.3430	LASH TODD D & MARTHA J		2902 APPLE BLOSSOM DR		ALVA	FL	33920		2902	APPLE BLOSSOM DR		ALVA	33920	CASCADES AT RIVER HALL PH 2 DESC IN INST#2005-166038 LOT 343
713	FALSE	10516212	34-43-26-04-00000.3440	JOHNSON ROBERT L + SANDRA K		2898 APPLE BLOSSOM DR		ALVA	FL	33920		2898	APPLE BLOSSOM DR		ALVA	33920	CASCADES AT RIVER HALL PH 2 DESC IN INST#2005-166038 LOT 344
714	FALSE	10516213	34-43-26-04-00000.3450	SCHILDER RUDOLPH HARRY JR &		2894 APPLE BLOSSOM DR		ALVA	FL	33920		2894	APPLE BLOSSOM DR		ALVA	33920	CASCADES AT RIVER HALL PH 2 DESC IN INST#2005-166038 LOT 345
715	FALSE	10516214	34-43-26-04-00000.3460	MONTANE DAVID F & ELAINE W		2888 APPLE BLOSSOM DR		ALVA	FL	33920		2888	APPLE BLOSSOM DR		ALVA	33920	CASCADES AT RIVER HALL PH 2 DESC IN INST#2005-166038 LOT 346
716	FALSE	10516215	34-43-26-04-00000.3470	ROUTSON SUSAN H & RONALD I		2882 APPLE BLOSSOM DR		ALVA	FL	33920		2882	APPLE BLOSSOM DR		ALVA	33920	CASCADES AT RIVER HALL PH 2 DESC IN INST#2005-166038 LOT 347
717	FALSE	10516216	34-43-26-04-00000.3480	ROACH HYACINTH +		2876 APPLE BLOSSOM DR		ALVA	FL	33920		2876	APPLE BLOSSOM DR		ALVA	33920	CASCADES AT RIVER HALL PH 2 DESC IN INST#2005-166038 LOT 348
718	FALSE	10516217	34-43-26-04-00000.3490	MICHELETTI DALE MARIE		2870 APPLE BLOSSOM DR		ALVA	FL	33920		2870	APPLE BLOSSOM DR		ALVA	33920	CASCADES AT RIVER HALL PH 2 DESC IN INST#2005-166038 LOT 349
719	FALSE	10516218	34-43-26-04-00000.3500	GRANADOS CARLOS F		2866 APPLE BLOSSOM DR		ALVA	FL	33920		2866	APPLE BLOSSOM DR		ALVA	33920	CASCADES AT RIVER HALL PH 2 DESC IN INST#2005-166038 LOT 350
720	FALSE	10516219	34-43-26-04-00000.3510	WOMACK BARRY N		2860 APPLE BLOSSOM DR		ALVA	FL	33920		2860	APPLE BLOSSOM DR		ALVA	33920	CASCADES AT RIVER HALL PH 2 DESC IN INST#2005-166038 LOT 351
721	FALSE	10516220	34-43-26-04-00000.3520	MEYER SCOTT G &		2856 APPLE BLOSSOM DR		ALVA	FL	33920		2856	APPLE BLOSSOM DR		ALVA	33920	CASCADES AT RIVER HALL PH 2 DESC IN INST#2005-166038 LOT 352
722	FALSE	10516221	34-43-26-04-00000.3530	CLODFELTER CHERYL & RICHARD		15272 YELLOW WOOD DR		ALVA	FL	33920		15272	YELLOW WOOD DR		ALVA	33920	CASCADES AT RIVER HALL PH 2 DESC IN INST#2005-166038 LOT 353
723	FALSE	10516222	34-43-26-04-00000.3540	STEVENS CHARLES H &		15268 YELLOW WOOD DR		ALVA	FL	33920		15268	YELLOW WOOD DR		ALVA	33920	CASCADES AT RIVER HALL PH 2 DESC IN INST#2005-166038 LOT 354
724	FALSE	10516223	34-43-26-04-00000.3550	GIBSON MAURICE B JR &		15264 YELLOW WOOD DR		ALVA	FL	33920		15264	YELLOW WOOD DR		ALVA	33920	CASCADES AT RIVER HALL PH 2 DESC IN INST#2005-166038 LOT 355
725	FALSE	10516224	34-43-26-04-00000.3560	PEPPE DENNIS A & SANDRA A L/E		15260 YELLOW WOOD DR		ALVA	FL	33920		15260	YELLOW WOOD DR		ALVA	33920	CASCADES AT RIVER HALL PH 2 DESC IN INST#2005-166038 LOT 356
726	FALSE	10516225	34-43-26-04-00000.3570	KELLY HUGH J & KATHLEEN S		16412 EVERGREEN DR		TINLEY PARK	IL	60477		15256	YELLOW WOOD DR		ALVA	33920	CASCADES AT RIVER HALL PH 2 DESC IN INST#2005-166038 LOT 357
727	FALSE	10516226	34-43-26-04-00000.3580	KOMESHAK JULIAN PATRICK &		15252 YELLOW WOOD DR		ALVA	FL	33920		15252	YELLOW WOOD DR		ALVA	33920	CASCADES AT RIVER HALL PH 2 DESC IN INST#2005-166038 LOT 358
728	FALSE	10516227	34-43-26-04-00000.3590	RIVERA-SPARKS LIZETTE E &		15248 YELLOW WOOD DR		ALVA	FL	33920		15248	YELLOW WOOD DR		ALVA	33920	CASCADES AT RIVER HALL PH 2 DESC IN INST#2005-166038 LOT 359
729	FALSE	10516228	34-43-26-04-00000.3600	TUCKER DAVID A & MAGGIE		15242 YELLOW WOOD DR		ALVA	FL	33920		15242	YELLOW WOOD DR		ALVA	33920	CASCADES AT RIVER HALL PH 2 DESC IN INST#2005-166038 LOT 360
730	FALSE	10516229	34-43-26-04-00000.3610	ALLEN MICHAEL S		157 BANYAN BLVD		RICHMOND	KY	40475		15236	YELLOW WOOD DR		ALVA	33920	CASCADES AT RIVER HALL PH 2 DESC IN INST#2005-166038 LOT 361
731	FALSE	10516230	34-43-26-04-00000.3620	BIELLO STEPHEN M & MARGARET TR		15230 YELLOW WOOD DR		ALVA	FL	33920		15230	YELLOW WOOD DR		ALVA	33920	CASCADES AT RIVER HALL PH 2 DESC IN INST#2005-166038 LOT 362
732	FALSE	10516231	34-43-26-04-00000.3630	FRSK REAL ESTATE HOLDINGS LLC		9810 COUNTY RD 350 N		ALBANY	IN	47320		15226	YELLOW WOOD DR		ALVA	33920	CASCADES AT RIVER HALL PH 2 DESC IN INST#2005-166038 LOT 363
733	FALSE	10516232	34-43-26-04-00000.3640	DRYWA THOMAS A & DEBRA A		66 ROSEMARY PL		EAST ISLIP	NY	11730		15222	YELLOW WOOD DR		ALVA	33920	CASCADES AT RIVER HALL PH 2 DESC IN INST#2005-166038 LOT 364
734	FALSE	10516233	34-43-26-04-00000.3650	OSTROSKI MICHAEL ROBERT &		15218 YELLOW WOOD DR		ALVA	FL	33920		15218	YELLOW WOOD DR		ALVA	33920	CASCADES AT RIVER HALL PH 2 DESC IN INST#2005-166038 LOT 365
735	FALSE	10516234	34-43-26-04-00000.3660	HUCKABONE GORDON T &		553 FORESTERS FALLS RD		COBDEN R1	ON	K0J 1K0	CANADA	15214	YELLOW WOOD DR		ALVA	33920	CASCADES AT RIVER HALL PH 2 DESC IN INST#2005-166038 LOT 366
736	FALSE	10516235	34-43-26-04-00000.3670	BUONANNO WILLIAM DONALD &		15210 YELLOW WOOD DR		ALVA	FL	33920		15210	YELLOW WOOD DR		ALVA	33920	CASCADES AT RIVER HALL PH 2 DESC IN INST#2005-166038 LOT 367
737	FALSE	10516236	34-43-26-04-00000.3680	ENDERLE SCOTT HAMILTON &		15206 YELLOW WOOD DR		ALVA	FL	33920		15206	YELLOW WOOD DR		ALVA	33920	CASCADES AT RIVER HALL PH 2 DESC IN INST#2005-166038 LOT 368
738	FALSE	10516237	34-43-26-04-00000.3690	MCCAMLEY HUBERT L/E		15198 YELLOW WOOD DR		ALVA	FL	33920		15198	YELLOW WOOD DR		ALVA	33920	CASCADES AT RIVER HALL PH 2 DESC IN INST#2005-166038 LOT 369
739	FALSE	10516238	34-43-26-04-00000.3700	THEISS ROBERT J + CAROLE A		15194 YELLOW WOOD DR		ALVA	FL	33920		15194	YELLOW WOOD DR		ALVA	33920	CASCADES AT RIVER HALL PH 2 DESC IN INST#2005-166038 LOT 370
740	FALSE	10516239	34-43-26-04-00000.3710	RUIZ WILLIAM & EVELYN		15188 YELLOW WOOD DR		ALVA	FL	33920		15188	YELLOW WOOD DR		ALVA	33920	CASCADES AT RIVER HALL PH 2 DESC IN INST#2005-166038 LOT 371
741	FALSE	10516240	34-43-26-04-00000.3720	DE KOCK GRETA M TR		15176 YELLOW WOOD DR		ALVA	FL	33920		15176	YELLOW WOOD DR		ALVA	33920	CASCADES AT RIVER HALL PH 2 DESC IN INST#2005-166038 LOT 372
742	FALSE	10516241	34-43-26-04-00000.3730	YANCEY JOHN R & CAROL J		15170 YELLOW WOOD DR		ALVA	FL	33920		15170	YELLOW WOOD DR		ALVA	33920	CASCADES AT RIVER HALL PH 2 DESC IN INST#2005-166038 LOT 373
743	FALSE	10516242	34-43-26-04-00000.3740	LISAUSKY MICHAEL A &		15166 YELLOW WOOD DR		ALVA	FL	33920		15166	YELLOW WOOD DR		ALVA	33920	CASCADES AT RIVER HALL PH 2 DESC IN INST#2005-166038 LOT 374
744	FALSE	10516243	34-43-26-04-00000.3750	BARTLETT DAVID LEWIS &		15162 YELLOW WOOD DR		ALVA	FL	33920		15162	YELLOW WOOD DR		ALVA	33920	CASCADES AT RIVER HALL PH 2 DESC IN INST#2005-166038 LOT 375
745	FALSE	10516244	34-43-26-04-00000.3760	MARTIN RICHARD W &		275 PLAIN ST		NORTON	MA	2766		15158	YELLOW WOOD DR		ALVA	33920	CASCADES AT RIVER HALL PH 2 DESC IN INST#2005-166038 LOT 376
746	FALSE	10516245	34-43-26-04-00000.3770	PRENTISS DALE S &		15154 YELLOW WOOD DR		ALVA	FL	33920		15154	YELLOW WOOD DR		ALVA	33920	CASCADES AT RIVER HALL PH 2 DESC IN INST#2005-166038 LOT 377
747	FALSE	10516246	34-43-26-04-00000.3780	STONE HEIDI A & CHARLES E		15150 YELLOW WOOD DR		ALVA	FL	33920		15150	YELLOW WOOD DR		ALVA	33920	CASCADES AT RIVER HALL PH 2 DESC IN INST#2005-166038 LOT 378
748	FALSE	10516247	34-43-26-04-00000.3790	EASON WILLIAM GREGORY &		15146 YELLOW WOOD DR		ALVA	FL	33920		15146	YELLOW WOOD DR		ALVA	33920	CASCADES AT RIVER HALL PH 2 DESC IN INST#2005-166038 LOT 379
749	FALSE	10516248	34-43-26-04-00000.3800	BIELEC WILLIAM JOHN &		15140 YELLOW WOOD DR		ALVA	FL	33920		15140	YELLOW WOOD DR		ALVA	33920	CASCADES AT RIVER HALL PH 2 DESC IN INST#2005-166038 LOT 380
750	FALSE	10516249	34-43-26-04-00000.3810	DELLA ROSSA RAYMOND &		15136 YELLOW WOOD DR		ALVA	FL	33920		15136	YELLOW WOOD DR		ALVA	33920	CASCADES AT RIVER HALL PH 2 DESC IN INST#2005-166038 LOT 381
751	FALSE	10516250	34-43-26-04-00000.3820	LORENZEN ROBERT H +		15132 YELLOW WOOD DR		ALVA	FL	33920		15132	YELLOW WOOD DR		ALVA	33920	CASCADES AT RIVER HALL PH 2 DESC IN INST#2005-166038 LOT 382
752	FALSE	10516251	34-43-26-04-00000.3830	SCHNEIDER ROBERT A +		15128 YELLOW WOOD DR		ALVA	FL	33920		15128	YELLOW WOOD DR		ALVA	33920	CASCADES AT RIVER HALL PH 2 DESC IN INST#2005-166038 LOT 383
753	FALSE	10516252	34-43-26-04-00000.3840	PETITTA GINO & MARLENE ANN		15124 YELLOW WOOD DR		ALVA	FL	33920		15124	YELLOW WOOD DR		ALVA	33920	CASCADES AT RIVER HALL PH 2 DESC IN INST#2005-166038 LOT 384

754	FALSE	10516253	34-43-26-04-00000.3850	DANGELO ANTHONY &		113 JETEEMALE DR		MANAHAWKIN	NJ	8050		15120	YELLOW WOOD DR		ALVA	33920	CASCADES AT RIVER HALL PH 2 DESC IN INST#2005-166038 LOT 385
755	FALSE	10516254	34-43-26-04-00000.3860	ETTINGER RICHARD JAY &		15118 YELLOW WOOD DR		ALVA	FL	33920		15118	YELLOW WOOD DR		ALVA	33920	CASCADES AT RIVER HALL PH 2 DESC IN INST#2005-166038 LOT 386
756	FALSE	10516255	34-43-26-04-00000.3870	WILLIAMS RONALD L &		15114 YELLOW WOOD DR		ALVA	FL	33920		15114	YELLOW WOOD DR		ALVA	33920	CASCADES AT RIVER HALL PH 2 DESC IN INST#2005-166038 LOT 387
757	FALSE	10516256	34-43-26-04-00000.3880	SCRUGGS ROBERT A SR &		15108 YELLOW WOOD DR		ALVA	FL	33920		15108	YELLOW WOOD DR		ALVA	33920	CASCADES AT RIVER HALL PH 2 DESC IN INST#2005-166038 LOT 388
758	FALSE	10516257	34-43-26-04-00000.3890	BROWNING LAWRENCE LEROY &		15104 YELLOW WOOD DR		ALVA	FL	33920		15104	YELLOW WOOD DR		ALVA	33920	CASCADES AT RIVER HALL PH 2 DESC IN INST#2005-166038 LOT 389
759	FALSE	10516258	34-43-26-04-00000.3900	MAGEE JOHN & ANN PATRICIA		303 HERON ROAD		TUCKERTON	NJ	8087		15100	YELLOW WOOD DR		ALVA	33920	CASCADES AT RIVER HALL PH 2 DESC IN INST#2005-166038 LOT 390
760	FALSE	10516259	34-43-26-04-00000.3910	ROBERTSON JAMES R & RITA E		3236 BIRCH TREE LN		ALVA	FL	33920		3236	BIRCH TREE LN		ALVA	33920	CASCADES AT RIVER HALL PH 2 DESC IN INST#2005-166038 LOT 391
761	FALSE	10516260	34-43-26-04-00000.3920	WALL RAYMOND L &		3232 BIRCH TREE LN		ALVA	FL	33920		3232	BIRCH TREE LN		ALVA	33920	CASCADES AT RIVER HALL PH 2 DESC IN INST#2005-166038 LOT 392
762	FALSE	10516261	34-43-26-04-00000.3930	RIVERA CARLOS & JOYCE L		3228 BIRCH TREE LN		ALVA	FL	33920		3228	BIRCH TREE LN		ALVA	33920	CASCADES AT RIVER HALL PH 2 DESC IN INST#2005-166038 LOT 393
763	FALSE	10516262	34-43-26-04-00000.3940	GONSALVES MICHAEL J +		3224 BIRCH TREE LN		ALVA	FL	33920		3224	BIRCH TREE LN		ALVA	33920	CASCADES AT RIVER HALL PH 2 DESC IN INST#2005-166038 LOT 394
764	FALSE	10516263	34-43-26-04-00000.3950	STEVES JUDY		3220 BIRCH TREE LN		ALVA	FL	33920		3220	BIRCH TREE LN		ALVA	33920	CASCADES AT RIVER HALL PH 2 DESC IN INST#2005-166038 LOT 395
765	FALSE	10516264	34-43-26-04-00000.3960	FOSTER NANCY J & GREGORY A		3216 BIRCH TREE LN		ALVA	FL	33920		3216	BIRCH TREE LN		ALVA	33920	CASCADES AT RIVER HALL PH 2 DESC IN INST#2005-166038 LOT 396
766	FALSE	10516265	34-43-26-04-00000.3970	WHITEHEAD STEPHEN M &		3212 BIRCH TREE LN		ALVA	FL	33920		3212	BIRCH TREE LN		ALVA	33920	CASCADES AT RIVER HALL PH 2 DESC IN INST#2005-166038 LOT 397
767	FALSE	10516266	34-43-26-04-00000.3980	DALTON ROBERT EUGENE JR &		3206 BIRCH TREE LN		ALVA	FL	33920		3206	BIRCH TREE LN		ALVA	33920	CASCADES AT RIVER HALL PH 2 DESC IN INST#2005-166038 LOT 398
768	FALSE	10516267	34-43-26-04-00000.3990	HEYBOER NORMAN N		3200 BIRCH TREE LN		ALVA	FL	33920		3200	BIRCH TREE LN		ALVA	33920	CASCADES AT RIVER HALL PH 2 DESC IN INST#2005-166038 LOT 399
769	FALSE	10516268	34-43-26-04-00000.4000	GREENWELL FLOYD ANDREW +		3054 APPLE BLOSSOM DR		ALVA	FL	33920		3054	APPLE BLOSSOM DR		ALVA	33920	CASCADES AT RIVER HALL PH 2 DESC IN INST#2005-166038 LOT 400
770	FALSE	10516269	34-43-26-04-00000.4010	VISONE ROSEANN NATIELLO		3050 APPLE BLOSSOM DR		ALVA	FL	33920		3050	APPLE BLOSSOM DR		ALVA	33920	CASCADES AT RIVER HALL PH 2 DESC IN INST#2005-166038 LOT 401
771	FALSE	10516270	34-43-26-04-00000.4020	STENBERG MICHAEL GLEN &		3213 BIRCH TREE LN		ALVA	FL	33920		3213	BIRCH TREE LN		ALVA	33920	CASCADES AT RIVER HALL PH 2 DESC IN INST#2005-166038 LOT 402
772	FALSE	10516271	34-43-26-04-00000.4030	CASSA KELLY C JR & YVONNE V		3217 BIRCH TREE LN		ALVA	FL	33920		3217	BIRCH TREE LN		ALVA	33920	CASCADES AT RIVER HALL PH 2 DESC IN INST#2005-166038 LOT 403
773	FALSE	10516272	34-43-26-04-00000.4040	MOORE R DALE & AVA LOUISE		3221 BIRCH TREE LN		ALVA	FL	33920		3221	BIRCH TREE LN		ALVA	33920	CASCADES AT RIVER HALL PH 2 DESC IN INST#2005-166038 LOT 404
774	FALSE	10516273	34-43-26-04-00000.4050	FINCO THOMAS GERARD &		3225 BIRCH TREE LN		ALVA	FL	33920		3225	BIRCH TREE LN		ALVA	33920	CASCADES AT RIVER HALL PH 2 DESC IN INST#2005-166038 LOT 405
775	FALSE	10516274	34-43-26-04-00000.4060	REED DAVID W		120 WALLACE AVE		LEECHBURG	PA	15656		3229	BIRCH TREE LN		ALVA	33920	CASCADES AT RIVER HALL PH 2 DESC IN INST#2005-166038 LOT 406
776	FALSE	10516275	34-43-26-04-00000.4070	MELLER WALTER JOSEPH &		3233 BIRCH TREE LN		ALVA	FL	33920		3233	BIRCH TREE LN		ALVA	33920	CASCADES AT RIVER HALL PH 2 DESC IN INST#2005-166038 LOT 407
777	FALSE	10516276	34-43-26-04-00000.4080	SCHYLJUK ALEXANDER JR &		3237 BIRCH TREE LN		ALVA	FL	33920		3237	BIRCH TREE LN		ALVA	33920	CASCADES AT RIVER HALL PH 2 DESC IN INST#2005-166038 LOT 408
778	FALSE	10516277	34-43-26-04-00000.4090	SOUTHALL ROBERT T & MARILYN		3241 BIRCH TREE LN		ALVA	FL	33920		3241	BIRCH TREE LN		ALVA	33920	CASCADES AT RIVER HALL PH 2 DESC IN INST#2005-166038 LOT 409
779	FALSE	10516278	34-43-26-04-00000.4100	WALL JOHN W & JUDITH ANN		1905 LINDEN AVE		PARK RIDGE	IL	60068		3245	BIRCH TREE LN		ALVA	33920	CASCADES AT RIVER HALL PH 2 DESC IN INST#2005-166038 LOT 410
780	FALSE	10516279	34-43-26-04-00000.4110	LUNDSTROM MICHAEL G &		3249 BIRCH TREE LN		ALVA	FL	33920		3249	BIRCH TREE LN		ALVA	33920	CASCADES AT RIVER HALL PH 2 DESC IN INST#2005-166038 LOT 411
781	FALSE	10516280	34-43-26-04-00000.4120	RAPP GEORGE FREDERICK &		3253 BIRCH TREE LN		ALVA	FL	33920		3253	BIRCH TREE LN		ALVA	33920	CASCADES AT RIVER HALL PH 2 DESC IN INST#2005-166038 LOT 412
782	FALSE	10516281	34-43-26-04-00000.4130	JASINSKI MICHAEL J TR		3259 BIRCH TREE LN		ALVA	FL	33920		3259	BIRCH TREE LN		ALVA	33920	CASCADES AT RIVER HALL PH 2 DESC IN INST#2005-166038 LOT 413
783	FALSE	10516282	34-43-26-04-00000.4140	SELLERS JACKLYN N L/E		3263 BIRCH TREE LN		ALVA	FL	33920		3263	BIRCH TREE LN		ALVA	33920	CASCADES AT RIVER HALL PH 2 DESC IN INST#2005-166038 LOT 414
784	FALSE	10516283	34-43-26-04-00000.4150	ENGLAND BRUCE E &		3267 BIRCH TREE LN		ALVA	FL	33920		3267	BIRCH TREE LN		ALVA	33920	CASCADES AT RIVER HALL PH 2 DESC IN INST#2005-166038 LOT 415
785	FALSE	10516284	34-43-26-04-00000.4160	ENDERSBEE KAREN L TR		3271 BIRCH TREE LN		ALVA	FL	33920		3271	BIRCH TREE LN		ALVA	33920	CASCADES AT RIVER HALL PH 2 DESC IN INST#2005-166038 LOT 416
786	FALSE	10516285	34-43-26-04-00000.4170	D R HORTON INC		10545 BEN C PRATT 6 MILE	CYPRESS PKWY STE	FORT MYERS	FL	33966		3156	APPLE BLOSSOM DR		ALVA	33920	CASCADES AT RIVER HALL PH 2 DESC IN INST#2005-166038 LOT 417
787	FALSE	10516286	34-43-26-04-00000.4180	STEIN ANDREAS & DANIELA		3148 APPLE BLOSSOM DR		ALVA	FL	33920		3148	APPLE BLOSSOM DR		ALVA	33920	CASCADES AT RIVER HALL PH 2 DESC IN INST#2005-166038 LOT 418
788	FALSE	10516287	34-43-26-04-00000.4190	LAPLACA LAWRENCE MICHAEL &		3144 APPLE BLOSSOM DR		ALVA	FL	33920		3144	APPLE BLOSSOM DR		ALVA	33920	CASCADES AT RIVER HALL PH 2 DESC IN INST#2005-166038 LOT 419
789	FALSE	10516288	34-43-26-04-00000.4200	CARRIGLIO DANIEL MARK &		3140 APPLE BLOSSOM DR		ALVA	FL	33920		3140	APPLE BLOSSOM DR		ALVA	33920	CASCADES AT RIVER HALL PH 2 DESC IN INST#2005-166038 LOT 420
790	FALSE	10516289	34-43-26-04-00000.4210	SEE FREDERICK HEINKLE &		3136 APPLE BLOSSOM DR		ALVA	FL	33920		3136	APPLE BLOSSOM DR		ALVA	33920	CASCADES AT RIVER HALL PH 2 DESC IN INST#2005-166038 LOT 421
791	FALSE	10516290	34-43-26-04-00000.4220	OBRIEN TRUDY L & GERALD L		3132 APPLE BLOSSOM DR		ALVA	FL	33920		3132	APPLE BLOSSOM DR		ALVA	33920	CASCADES AT RIVER HALL PH 2 DESC IN INST#2005-166038 LOT 422
792	FALSE	10516291	34-43-26-04-00000.4230	JURS ROBERT A & MARTHA B L/E		3126 APPLE BLOSSOM DR		ALVA	FL	33920		3126	APPLE BLOSSOM DR		ALVA	33920	CASCADES AT RIVER HALL PH 2 DESC IN INST#2005-166038 LOT 423
793	FALSE	10516292	34-43-26-04-00000.4240	MICHAELS LOU +		3122 APPLE BLOSSOM DR		ALVA	FL	33920		3122	APPLE BLOSSOM DR		ALVA	33920	CASCADES AT RIVER HALL PH 2 DESC IN INST#2005-166038 LOT 424
794	FALSE	10516293	34-43-26-04-00000.4250	GLOSSENGER ROBERT W &		3118 APPLE BLOSSOM DR		ALVA	FL	33920		3118	APPLE BLOSSOM DR		ALVA	33920	CASCADES AT RIVER HALL PH 2 DESC IN INST#2005-166038 LOT 425
795	FALSE	10516294	34-43-26-04-00000.4260	DUBREUIL ANDREW & ERMA		PO BOX 73		WHITNEY	ON	K0J 2M0	CANADA	3114	APPLE BLOSSOM DR		ALVA	33920	CASCADES AT RIVER HALL PH 2 DESC IN INST#2005-166038 LOT 426
796	FALSE	10516295	34-43-26-04-00000.4270	PINDEL RONALD S & MARILYN J TR		8264 FIRWOOD LN		GREENDALE	WI	53129		3110	APPLE BLOSSOM DR		ALVA	33920	CASCADES AT RIVER HALL PH 2 DESC IN INST#2005-166038 LOT 427
797	FALSE	10516296	34-43-26-04-00000.4280	SPRENKLE KENNETH C & TINA M		3106 APPLE BLOSSOM DR		ALVA	FL	33920		3106	APPLE BLOSSOM DR		ALVA	33920	CASCADES AT RIVER HALL PH 2 DESC IN INST#2005-166038 LOT 428
798	FALSE	10516297	34-43-26-04-00000.4290	NIEVES TITO & SHEILA D		3102 APPLE BLOSSOM DR		ALVA	FL	33920		3102	APPLE BLOSSOM DR		ALVA	33920	CASCADES AT RIVER HALL PH 2 DESC IN INST#2005-166038 LOT 429
799	FALSE	10516298	34-43-26-04-00000.4300	TARGIA STANLEY + JOANNE		3098 APPLE BLOSSOM DR		ALVA	FL	33920		3098	APPLE BLOSSOM DR		ALVA	33920	CASCADES AT RIVER HALL PH 2 DESC IN INST#2005-166038 LOT 430
800	FALSE	10516299	34-43-26-04-00000.4310	BIRGE FRANKLIN W		3094 APPLE BLOSSOM DR		ALVA	FL	33920		3094	APPLE BLOSSOM DR		ALVA	33920	CASCADES AT RIVER HALL PH 2 DESC IN INST#2005-166038 LOT 431
801	FALSE	10516300	34-43-26-04-00000.4320	CHAMBERLAIN NEAL L		3090 APPLE BLOSSOM DR		ALVA	FL	33920		3090	APPLE BLOSSOM DR		ALVA	33920	CASCADES AT RIVER HALL PH 2 DESC IN INST#2005-166038 LOT 432
802	FALSE	10516301	34-43-26-04-00000.4370	WILBURN TERRY VAN &		3170 APPLE BLOSSOM DR		ALVA	FL	33920		3170	APPLE BLOSSOM DR		ALVA	33920	CASCADES AT RIVER HALL PH 2 DESC IN INST#2005-166038 LOT 437
803	FALSE	10516302	34-43-26-04-00000.4380	HARRISON SAMUEL L & CAROL A		3272 BIRCH TREE LN		ALVA	FL	33920		3272	BIRCH TREE LN		ALVA	33920	CASCADES AT RIVER HALL PH 2 DESC IN INST#2005-166038 LOT 438
804	FALSE	10516303	34-43-26-04-00000.4390	JOHNSON KIRK HENNING &		3268 BIRCH TREE LN		ALVA	FL	33920		3268	BIRCH TREE LN		ALVA	33920	CASCADES AT RIVER HALL PH 2 DESC IN INST#2005-166038 LOT 439
805	FALSE	10516304	34-43-26-04-00000.4400	STUART LORI E		3264 BIRCH TREE LN		ALVA	FL	33920		3264	BIRCH TREE LN		ALVA	33920	CASCADES AT RIVER HALL PH 2 DESC IN INST#2005-166038 LOT 440
806	FALSE	10516305	34-43-26-04-00000.4410	PENNINGTON JOHN +		3260 BIRCH TREE LN		ALVA	FL	33920		3260	BIRCH TREE LN		ALVA	33920	CASCADES AT RIVER HALL PH 2 DESC IN INST#2005-166038 LOT 441
807	FALSE	10516307	34-43-26-04-00000.4430	MCDONALD JEFFREY LYNN TR		3252 BIRCH TREE LN		ALVA	FL	33920		3252	BIRCH TREE LN		ALVA	33920	CASCADES AT RIVER HALL PH 2 DESC IN INST#2005-166038 LOT 443
808	FALSE	10516308	34-43-26-04-00000.4440	PFAU RUSSELL JOHN & SUSAN L		3248 BIRCH TREE LN		ALVA	FL	33920		3248	BIRCH TREE LN		ALVA	33920	CASCADES AT RIVER HALL PH 2 DESC IN INST#2005-166038 LOT 444
809	FALSE	10516309	34-43-26-04-00000.4450	LONG RONALD R TR		15101 YELLOW WOOD DR		ALVA	FL	33920		15101	YELLOW WOOD DR		ALVA	33920	CASCADES AT RIVER HALL PH 2 DESC IN INST#2005-166038 LOT 445
810	FALSE	10516310	34-43-26-04-00000.4460	D R HORTON INC		10545 BEN C PRATT SIX MILE	CYPRESS PKWY STE	FORT MYERS	FL	33966		15105	YELLOW WOOD DR		ALVA	33920	CASCADES AT RIVER HALL PH 2 DESC IN INST#2005-166038 LOT 446
811	FALSE	10516311	34-43-26-04-00000.4470	D R HORTON INC		10545 BEN C PRATT SIX MILE	CYPRESS PKWY STE	FORT MYERS	FL	33966		15109	YELLOW WOOD DR		ALVA	33920	CASCADES AT RIVER HALL PH 2 DESC IN INST#2005-166038 LOT 447
812	FALSE	10516312	34-43-26-04-00000.4480	D R HORTON INC		10545 BEN C PRATT	6 MILE CYPRESS PK	FORT MYERS	FL	33966		15113	YELLOW WOOD DR		ALVA	33920	CASCADES AT RIVER HALL PH 2 DESC IN INST#2005-166038 LOT 448
813	FALSE	10516313	34-43-26-04-00000.4490	ERWINE KAREN Y TR		3750 MILL DR		ZANESVILLE	OH	43701		15119	YELLOW WOOD DR		ALVA	33920	CASCADES AT RIVER HALL PH 2 DESC IN INST#2005-166038 LOT 449
814	FALSE	10516314	34-43-26-04-00000.4500	RASO VINCENT & BONNIE		15129 YELLOW WOOD DR		ALVA	FL	33920		15129	YELLOW WOOD DR		ALVA	33920	CASCADES AT RIVER HALL PH 2 DESC IN INST#2005-166038 LOT 450
815	FALSE	10516315	34-43-26-04-00000.4510	D R HORTON INC		10545 BEN C PRATT SIX MILE	CYPRESS PKWY STE	FORT MYERS	FL	33966		15133	YELLOW WOOD DR		ALVA	33920	CASCADES AT RIVER HALL PH 2 DESC IN INST#2005-166038 LOT 451
816	FALSE	10516316	34-43-26-04-00000.4520	D R HORTON INC		10545 BEN C PRATT SIX MILE	CYPRESS PKWY STE	FORT MYERS	FL	33966		15139	YELLOW WOOD DR		ALVA	33920	CASCADES AT RIVER HALL PH 2 DESC IN INST#2005-166038 LOT 452
817	FALSE	10516317	34-43-26-04-00000.4530	D R HORTON INC		10545 BEN C PRATT SIX MILE	CYPRESS PKWY STE	FORT MYERS	FL	33966		15147	YELLOW WOOD DR		ALVA	33920	CASCADES AT RIVER HALL PH 2 DESC IN INST#2005-166038 LOT 453
818	FALSE	10516318	34-43-26-04-00000.4540	D R HORTON INC		10545 BEN C PRATT SIX MILE	CYPRESS PKWY STE	FORT MYERS	FL	33966		15153	YELLOW WOOD DR		ALVA	33920	CASCADES AT RIVER HALL PH 2 DESC IN INST#2005-166038 LOT 454
819	FALSE	10516319	34-43-26-04-00000.4550	D R HORTON INC		10545 BEN C PRATT SIX MILE	CYPRESS PKWY STE	FORT MYERS	FL	33966		15161	YELLOW WOOD DR		ALVA	33920	CASCADES AT RIVER HALL PH 2 DESC IN INST#2005-166038 LOT 455
820	FALSE	10516320	34-43-26-04-00000.4560	D R HORTON INC		10545 BEN C PRATT SIX MILE	CYPRESS PKWY STE	FORT MYERS	FL	33966		15165	YELLOW WOOD DR		ALVA	33920	CASCADES AT RIVER HALL PH 2 DESC IN INST#2005-166038 LOT 456
821	FALSE	10516321	34-43-26-04-00000.4570	D R HORTON INC		10545 BEN C PRATT	6 MILE CYPRESS PK	FORT MYERS	FL	33966		15169	YELLOW WOOD DR		ALVA	33920	CASCADES AT RIVER HALL PH 2 DESC IN INST#2005-166038 LOT 457
822	FALSE	10516322	34-43-26-04-00000.4580	D R HORTON INC		10545 BEN C PRATT	6 MILE CYPRESS PK	FORT MYERS	FL	33966		15175	YELLOW WOOD DR		ALVA	33920	CASCADES AT RIVER HALL PH 2 DESC IN INST#2005-166038 LOT 458
823	FALSE	10516323	34-43-26-04-00000.4590	D R HORTON INC		10545 BEN C PRATT	6 MILE CYPRESS PK	FORT MYERS	FL	33966		15181	YELLOW WOOD DR		ALVA	33920	CASCADES AT RIVER HALL PH 2 DESC IN INST#2005-166038 LOT 459
824	FALSE	10516324	34-43-26-04-00000.4600	SCHMITZ VALERIAN M TR		1427 PALISADE PATH		WOODBURY	MN	55129		15187	YELLOW WOOD DR		ALVA	33920	CASCADES AT RIVER HALL PH 2 DESC IN INST#2005-166038 LOT 460
825	FALSE	10516325	34-43-26-04-00000.4610	VAN NULAND DEAN WILLIAM &		3450 TULIP TRL		APPLETON	WI	54913		15193	YELLOW WOOD DR		ALVA	33920	CASCADES AT RIVER HALL PH 2 DESC IN INST#2005-166038 LOT 461
826	FALSE	10516326	34-43-26-04-00000.4620	ANDERSON TODD J &		15199 YELLOW WOOD DR		ALVA	FL	33920		15199	YELLOW WOOD DR		ALVA	33920	CASCADES AT RIVER HALL PH 2 DESC IN INST#2005-166038 LOT 462
827	FALSE	10516327	34-43-26-04-00000.4630	PRIVITERA DIANE		15203 YELLOW WOOD DR		ALVA	FL	33920		15203	YELLOW WOOD DR		ALVA	33920	CASCADES AT RIVER HALL PH 2 DESC IN INST#2005-166038 LOT 463
828	FALSE	10516328	34-43-26-04-00000.4640	BLACKSHEAR STEPHEN &		15207 YELLOW WOOD DR		ALVA	FL	33920		15207	YELLOW WOOD DR		ALVA	33920	CASCADES AT RIVER HALL PH 2 DESC IN INST#2005-166038 LOT 464
829	FALSE	10516329	34-43-26-04-00000.4650	HANSON PAUL M TR		14 EMILE CIR		MEDFORD	MA	2155		3401	GOLD FLOWER ST		ALVA	33920	CASCADES AT RIVER HALL PH 2 DESC IN INST#2005-166038 LOT 465
830	FALSE	10516330	34-43-26-04-00000.4660	DICK RICHARD J & LINDA J		3405 GOLD FLOWER ST		ALVA	FL	33920		3405	GOLD FLOWER ST		ALVA	33920	CASCADES AT RIVER HALL PH 2 DESC IN INST#2005-166038 LOT 466
831	FALSE	10516331	34-43-26-04-00000.4670	MORLEY RICHARD EUGENE JR &		3409 GOLD FLOWER ST		ALVA	FL	33920		3409	GOLD FLOWER ST		ALVA	33920	CASCADES AT RIVER HALL PH 2 DESC IN INST#2005-166038 LOT 467
832	FALSE	10516332	34-43-26-04-00000.4680	SNIDERMAN JON HENRY &		3413 GOLD FLOWER ST		ALVA	FL	33920		3413	GOLD FLOWER ST		ALVA	33920	CASCADES AT RIVER HALL PH 2 DESC IN INST#2005-166038 LOT 468
833	FALSE	10516333	34-43-26-04-00000.4690	HANSEN BARBARA JEANNE TR		3417 GOLD FLOWER ST		ALVA	FL	33920		3417	GOLD FLOWER ST		ALVA	33920	CASCADES AT RIVER HALL PH 2 DESC IN INST#2005-166038 LOT 469
834	FALSE	10516334	34-43-26-04-00000.4700	JOSAITIS JAMES M &		3421 GOLD FLOWER ST		ALVA	FL	33920		3421	GOLD FLOWER ST		ALVA	33920	CASCADES AT RIVER HALL PH 2 DESC IN INST#2005-166038 LOT 470
835	FALSE	10516335	34-43-26-04-00000.4710	SANCHEZ RUBEN & YOLANDA		926 OLIVE ROAD # 1D		HOMEWOOD	IL	60430		3425	GOLD FLOWER ST		ALVA	33920	CASCADES AT RIVER HALL PH 2 DESC IN INST#2005-166038 LOT 471
836	FALSE	10516336	34-43-26-04-00000.4720	APPLE ROBAH WARREN JR &		3429 GOLD FLOWER ST		ALVA	FL	33920		3429	GOLD FLOWER ST		ALVA	33920	CASCADES AT RIVER HALL PH 2 DESC IN INST#2005-166038 LOT 472
837	FALSE	10516337	34-43-26-04-00000.4730	KAPFHAMMER KAREN LYNN TR		3431 LANA CT		FORT MYERS	FL	33905		3435	GOLD FLOWER ST		ALVA	33920	CASCADES AT RIVER HALL PH 2 DESC IN INST#2005-166038 LOT 473
838	FALSE	10516338	34-43-26-04-00000.4740	SPREHE THOMAS FREDERICK &		2825 E SHORE LANE		CRANDON	WI	54520		3441	GOLD FLOWER ST		ALVA	33920	CASCADES AT RIVER HALL PH 2 DESC IN INST#2005-166038 LOT 474
839	FALSE	10516339	34-43-26-04-00000.4750	FIELDS MICHAEL J & JANENE A		146 FRISCO DR		HOUGHTON LAKE	MI	48629		3445	GOLD FLOWER ST		ALVA	33920	CASCADES AT RIVER HALL PH 2 DESC IN INST#2005-166038 LOT 475
840	FALSE	10516340	34-43-26-04-00000.4760	HARRIS THOMAS ROY &		3280 APPLE BLOSSOM DR		ALVA	FL	33920		3280	APPLE BLOSSOM DR		ALVA	33920	CASCADES AT RIVER HALL PH 2 DESC IN INST#2005-166038 LOT 476

841	FALSE	10516341	34-43-26-04-00000.4770	JORDAN HAROLD MACK &		3272 APPLE BLOSSOM DR		ALVA	FL	33920		3272	APPLE BLOSSOM DR		ALVA	33920	CASCADES AT RIVER HALL PH 2 DESC IN INST#2005-166038 LOT 477
842	FALSE	10516342	34-43-26-04-00000.4780	MICKEVICIUS BERNARD VICTOR &		3266 APPLE BLOSSOM DR		ALVA	FL	33920		3266	APPLE BLOSSOM DR		ALVA	33920	CASCADES AT RIVER HALL PH 2 DESC IN INST#2005-166038 LOT 478
843	FALSE	10516343	34-43-26-04-00000.4790	VERENNA THOMAS R &		117 SADDLEBROOK DR		HARRISON CITY	PA	15636		3260	APPLE BLOSSOM DR		ALVA	33920	CASCADES AT RIVER HALL PH 2 DESC IN INST#2005-166038 LOT 479
844	FALSE	10516344	34-43-26-04-00000.4800	MAIER GARY BERND & ESTHER		3254 APPLE BLOSSOM DR		ALVA	FL	33920		3254	APPLE BLOSSOM DR		ALVA	33920	CASCADES AT RIVER HALL PH 2 DESC IN INST#2005-166038 LOT 480
845	FALSE	10516345	34-43-26-04-00000.4810	PYCZ JOSEPH A III &		3246 APPLE BLOSSOM DR		ALVA	FL	33920		3246	APPLE BLOSSOM DR		ALVA	33920	CASCADES AT RIVER HALL PH 2 DESC IN INST#2005-166038 LOT 481
846	FALSE	10516346	34-43-26-04-00000.4820	D R HORTON INC		10545 BEN C PRATT	6 MILE CYPRESS PK	FORT MYERS	FL	33966		3242	APPLE BLOSSOM DR		ALVA	33920	CASCADES AT RIVER HALL PH 2 DESC IN INST#2005-166038 LOT 482
847	FALSE	10516347	34-43-26-04-00000.4830	D R HORTON INC		10545 BEN C PRATT	6 MILE CYPRESS PK	FORT MYERS	FL	33966		3238	APPLE BLOSSOM DR		ALVA	33920	CASCADES AT RIVER HALL PH 2 DESC IN INST#2005-166038 LOT 483
848	FALSE	10516348	34-43-26-04-00000.4840	D R HORTON INC		10541 BEN C PRATT/6 MILE	CYPRESS PKWY ST	FORT MYERS	FL	33966		3234	APPLE BLOSSOM DR		ALVA	33920	CASCADES AT RIVER HALL PH 2 DESC IN INST#2005-166038 LOT 484
849	FALSE	10516349	34-43-26-04-00000.4850	D R HORTON INC		10545 BEN C PRATT	6 MILE CYPRESS PK	FORT MYERS	FL	33966		3230	APPLE BLOSSOM DR		ALVA	33920	CASCADES AT RIVER HALL PH 2 DESC IN INST#2005-166038 LOT 485
850	FALSE	10516350	34-43-26-04-00000.4860	D R HORTON INC		10545 BEN C PRATT	6 MILE CYPRESS PK	FORT MYERS	FL	33966		15054	CITRUS TREE CT		ALVA	33920	CASCADES AT RIVER HALL PH 2 DESC IN INST#2005-166038 LOT 486
851	FALSE	10516351	34-43-26-04-00000.4870	D R HORTON INC		10541 BEN C PRATT/6 MILE	CYPRESS PKWY ST	FORT MYERS	FL	33966		15058	CITRUS TREE CT		ALVA	33920	CASCADES AT RIVER HALL PH 2 DESC IN INST#2005-166038 LOT 487
852	FALSE	10516352	34-43-26-04-00000.4880	DENICOLA JEFFREY SCOTT &		15062 CITRUS TREE CT		ALVA	FL	33920		15062	CITRUS TREE CT		ALVA	33920	CASCADES AT RIVER HALL PH 2 DESC IN INST#2005-166038 LOT 488
853	FALSE	10516355	34-43-26-04-00000.4910	HERBST KARON F TR +		15067 CITRUS TREE CT		ALVA	FL	33920		15067	CITRUS TREE CT		ALVA	33920	CASCADES AT RIVER HALL PH 2 DESC IN INST#2005-166038 LOT 491
854	FALSE	10516356	34-43-26-04-00000.4920	FINK ROBERT DEAN &		15063 CITRUS TREE CT		ALVA	FL	33920		15063	CITRUS TREE CT		ALVA	33920	CASCADES AT RIVER HALL PH 2 DESC IN INST#2005-166038 LOT 492
855	FALSE	10516357	34-43-26-04-00000.4930	HARJUNG KURT &		15059 CITRUS TREE CT		ALVA	FL	33920		15059	CITRUS TREE CT		ALVA	33920	CASCADES AT RIVER HALL PH 2 DESC IN INST#2005-166038 LOT 493
856	FALSE	10516358	34-43-26-04-00000.4940	D R HORTON INC		10545 BEN C PRATT SIX MILE	CYPRESS PKWY ST	FORT MYERS	FL	33966		15055	CITRUS TREE CT		ALVA	33920	CASCADES AT RIVER HALL PH 2 DESC IN INST#2005-166038 LOT 494
857	FALSE	10516359	34-43-26-04-00000.4950	D R HORTON INC		10545 BEN C PRATT	6 MILE CYPRESS PK	FORT MYERS	FL	33966		3212	APPLE BLOSSOM DR		ALVA	33920	CASCADES AT RIVER HALL PH 2 DESC IN INST#2005-166038 LOT 495
858	FALSE	10516360	34-43-26-04-00000.4960	RICHARDS RODD GILBERT &		346 CHESTERFIELD DR		KINGSPORT	TN	37663		3208	APPLE BLOSSOM DR		ALVA	33920	CASCADES AT RIVER HALL PH 2 DESC IN INST#2005-166038 LOT 496
859	FALSE	10516361	34-43-26-04-00000.4970	RYBCZYNSKI WALDEMAR HORST &		3202 APPLE BLOSSOM DR		ALVA	FL	33920		3202	APPLE BLOSSOM DR		ALVA	33920	CASCADES AT RIVER HALL PH 2 DESC IN INST#2005-166038 LOT 497
860	FALSE	10516362	34-43-26-04-00000.4980	D R HORTON INC		10545 BEN C PRATT	6 MILE CYPRESS PK	FORT MYERS	FL	33966		3198	APPLE BLOSSOM DR		ALVA	33920	CASCADES AT RIVER HALL PH 2 DESC IN INST#2005-166038 LOT 498
861	FALSE	10516363	34-43-26-04-00000.4990	GWIZDALA DENNIS JAMES TR		3194 APPLE BLOSSOM DR		ALVA	FL	33920		3194	APPLE BLOSSOM DR		ALVA	33920	CASCADES AT RIVER HALL PH 2 DESC IN INST#2005-166038 LOT 499
862	FALSE	10516364	34-43-26-04-00000.5000	JOHNSON TERRY LEE &		3190 APPLE BLOSSOM DR		ALVA	FL	33920		3190	APPLE BLOSSOM DR		ALVA	33920	CASCADES AT RIVER HALL PH 2 DESC IN INST#2005-166038 LOT 500
863	FALSE	10516365	34-43-26-04-00000.5010	TUTKO STEPHEN & SUSAN L		3188 APPLE BLOSSOM DR		ALVA	FL	33920		3188	APPLE BLOSSOM DR		ALVA	33920	CASCADES AT RIVER HALL PH 2 DESC IN INST#2005-166038 LOT 501
864	FALSE	10516366	34-43-26-04-00000.5020	KUPER GARY G & DEBRA M		8064 MARSH CRK ALC		WOODBURY	MN	55125		3184	APPLE BLOSSOM DR		ALVA	33920	CASCADES AT RIVER HALL PH 2 DESC IN INST#2005-166038 LOT 502
865	FALSE	10516367	34-43-26-04-00000.5030	LABAIR LARRY V TR		3180 APPLE BLOSSOM DR		ALVA	FL	33920		3180	APPLE BLOSSOM DR		ALVA	33920	CASCADES AT RIVER HALL PH 2 DESC IN INST#2005-166038 LOT 503
866	FALSE	10516368	34-43-26-04-00000.5040	HOPPER STEPHEN WALTER		3176 APPLE BLOSSOM DR		ALVA	FL	33920		3176	APPLE BLOSSOM DR		ALVA	33920	CASCADES AT RIVER HALL PH 2 DESC IN INST#2005-166038 LOT 504
867	FALSE	10516369	34-43-26-04-00000.5050	SAMARDZIJA GEORGE &		3448 GOLD FLOWER ST		ALVA	FL	33920		3448	GOLD FLOWER ST		ALVA	33920	CASCADES AT RIVER HALL PH 2 DESC IN INST#2005-166038 LOT 505
868	FALSE	10516370	34-43-26-04-00000.5060	BRISSON HUBERT GEORGE &		3442 GOLD FLOWER ST		ALVA	FL	33920		3442	GOLD FLOWER ST		ALVA	33920	CASCADES AT RIVER HALL PH 2 DESC IN INST#2005-166038 LOT 506
869	FALSE	10516371	34-43-26-04-00000.5070	TOW NORMAN JAY & HALINA		3436 GOLD FLOWER ST		ALVA	FL	33920		3436	GOLD FLOWER ST		ALVA	33920	CASCADES AT RIVER HALL PH 2 DESC IN INST#2005-166038 LOT 507
870	FALSE	10516372	34-43-26-04-00000.5080	ANEY DENNIS C & SHARON KAY		3430 GOLD FLOWER ST		ALVA	FL	33920		3430	GOLD FLOWER ST		ALVA	33920	CASCADES AT RIVER HALL PH 2 DESC IN INST#2005-166038 LOT 508
871	FALSE	10516373	34-43-26-04-00000.5090	VANOSS WAYNE P JR &		3424 GOLD FLOWER ST		ALVA	FL	33920		3424	GOLD FLOWER ST		ALVA	33920	CASCADES AT RIVER HALL PH 2 DESC IN INST#2005-166038 LOT 509
872	FALSE	10516374	34-43-26-04-00000.5100	EADIE JAMES THOMAS &		3418 GOLD FLOWER ST		ALVA	FL	33920		3418	GOLD FLOWER ST		ALVA	33920	CASCADES AT RIVER HALL PH 2 DESC IN INST#2005-166038 LOT 510
873	FALSE	10516375	34-43-26-04-00000.5110	MAPLE WILLIAM LEE		3412 GOLD FLOWER ST		ALVA	FL	33920		3412	GOLD FLOWER ST		ALVA	33920	CASCADES AT RIVER HALL PH 2 DESC IN INST#2005-166038 LOT 511
874	FALSE	10516376	34-43-26-04-00000.5120	KINKADE MELVIN LOUIS II &		3406 GOLD FLOWER ST		ALVA	FL	33920		3406	GOLD FLOWER ST		ALVA	33920	CASCADES AT RIVER HALL PH 2 DESC IN INST#2005-166038 LOT 512
875	FALSE	10516377	34-43-26-04-00000.5130	OJARD DENNIS RUSSELL &		3400 GOLD FLOWER ST		ALVA	FL	33920		3400	GOLD FLOWER ST		ALVA	33920	CASCADES AT RIVER HALL PH 2 DESC IN INST#2005-166038 LOT 513
876	FALSE	10516378	34-43-26-04-00000.5140	JOHNSON CHELLE		15221 YELLOW WOOD DR		ALVA	FL	33920		15221	YELLOW WOOD DR		ALVA	33920	CASCADES AT RIVER HALL PH 2 DESC IN INST#2005-166038 LOT 514
877	FALSE	10516379	34-43-26-04-00000.5150	DOUGHERTY LAURIE A		15225 YELLOW WOOD DR		ALVA	FL	33920		15225	YELLOW WOOD DR		ALVA	33920	CASCADES AT RIVER HALL PH 2 DESC IN INST#2005-166038 LOT 515
878	FALSE	10516380	34-43-26-04-00000.5160	PASQUALI ANTHONY L &		15229 YELLOW WOOD DR		ALVA	FL	33920		15229	YELLOW WOOD DR		ALVA	33920	CASCADES AT RIVER HALL PH 2 DESC IN INST#2005-166038 LOT 516
879	FALSE	10516381	34-43-26-04-00000.5170	HEMMERT BRIAN SCOTT		15235 YELLOW WOOD DR		ALVA	FL	33920		15235	YELLOW WOOD DR		ALVA	33920	CASCADES AT RIVER HALL PH 2 DESC IN INST#2005-166038 LOT 517
880	FALSE	10516382	34-43-26-04-00000.5180	SHEPHERD KENNETH B &		15239 YELLOW WOOD DR		ALVA	FL	33920		15239	YELLOW WOOD DR		ALVA	33920	CASCADES AT RIVER HALL PH 2 DESC IN INST#2005-166038 LOT 518
881	FALSE	10516383	34-43-26-04-00000.5190	GANION DAVID MICHAEL &		15243 YELLOW WOOD DR		ALVA	FL	33920		15243	YELLOW WOOD DR		ALVA	33920	CASCADES AT RIVER HALL PH 2 DESC IN INST#2005-166038 LOT 519
882	FALSE	10516384	34-43-26-04-00000.5200	COLLINS ROLAND C JR &		15247 YELLOW WOOD DR		ALVA	FL	33920		15247	YELLOW WOOD DR		ALVA	33920	CASCADES AT RIVER HALL PH 2 DESC IN INST#2005-166038 LOT 520
883	FALSE	10516385	34-43-26-04-00000.5210	GARTER GERALD J + SANDRA S		15251 YELLOW WOOD DR		ALVA	FL	33920		15251	YELLOW WOOD DR		ALVA	33920	CASCADES AT RIVER HALL PH 2 DESC IN INST#2005-166038 LOT 521
884	FALSE	10516386	34-43-26-04-00000.5220	VANDEGRIFT NELSON R &		15255 YELLOW WOOD DR		ALVA	FL	33920		15255	YELLOW WOOD DR		ALVA	33920	CASCADES AT RIVER HALL PH 2 DESC IN INST#2005-166038 LOT 522
885	FALSE	10516387	34-43-26-04-00000.5230	DOMAIN PATRICIA A		15259 YELLOW WOOD DR		ALVA	FL	33920		15259	YELLOW WOOD DR		ALVA	33920	CASCADES AT RIVER HALL PH 2 DESC IN INST#2005-166038 LOT 523
886	FALSE	10516388	34-43-26-04-00000.5240	EDGECOMB GREGORY & PAULETTE		36063 TRADITIONS DR		WESTLAND	MI	48185		15263	YELLOW WOOD DR		ALVA	33920	CASCADES AT RIVER HALL PH 2 DESC IN INST#2005-166038 LOT 524
887	FALSE	10516389	34-43-26-04-00000.5250	MARINEAU DAVID R & BETTY J		15267 YELLOW WOOD DR		ALVA	FL	33920		15267	YELLOW WOOD DR		ALVA	33920	CASCADES AT RIVER HALL PH 2 DESC IN INST#2005-166038 LOT 525
888	FALSE	10516390	34-43-26-04-00000.5260	HIGGINBOTHAM UPTON S &		2836 APPLE BLOSSOM DR		ALVA	FL	33920		2836	APPLE BLOSSOM DR		ALVA	33920	CASCADES AT RIVER HALL PH 2 DESC IN INST#2005-166038 LOT 526
889	FALSE	10516391	34-43-26-04-00000.5270	HARVEY PEREZ JUDY C L/E		2830 APPLE BLOSSOM DR		ALVA	FL	33920		2830	APPLE BLOSSOM DR		ALVA	33920	CASCADES AT RIVER HALL PH 2 DESC IN INST#2005-166038 LOT 527
890	FALSE	10516392	34-43-26-04-00000.5280	HACKBARTH KIM TR +		2871 MAPLE WOOD CT		FITCHBURG	WI	53711		2824	APPLE BLOSSOM DR		ALVA	33920	CASCADES AT RIVER HALL PH 2 DESC IN INST#2005-166038 LOT 528
891	FALSE	10516393	34-43-26-04-00000.5290	LEATHERS SANFORD MERLE &		2818 APPLE BLOSSOM DR		ALVA	FL	33920		2818	APPLE BLOSSOM DR		ALVA	33920	CASCADES AT RIVER HALL PH 2 DESC IN INST#2005-166038 LOT 529
892	FALSE	10516394	34-43-26-04-00000.5300	REYFF HOWARD E JR & MARY K		2812 APPLE BLOSSOM DR		ALVA	FL	33920		2812	APPLE BLOSSOM DR		ALVA	33920	CASCADES AT RIVER HALL PH 2 DESC IN INST#2005-166038 LOT 530
893	FALSE	10516395	34-43-26-04-00000.5310	LARSON TIBE & CAMERON TR		2806 APPLE BLOSSOM DR		ALVA	FL	33920		2806	APPLE BLOSSOM DR		ALVA	33920	CASCADES AT RIVER HALL PH 2 DESC IN INST#2005-166038 LOT 531
894	FALSE	10516396	34-43-26-04-00000.5320	AIELLO MICHELE MARCUS JR &		2800 APPLE BLOSSOM DR		ALVA	FL	33920		2800	APPLE BLOSSOM DR		ALVA	33920	CASCADES AT RIVER HALL PH 2 DESC IN INST#2005-166038 LOT 532
895	FALSE	10516397	34-43-26-04-00000.5330	GOULET KENNETH PAUL +		3357 APPLE BLOSSOM BLVD		ALVA	FL	33920		3352	APPLE BLOSSOM DR		ALVA	33920	CASCADES AT RIVER HALL PH 2 DESC IN INST#2005-166038 LOT 533
896	FALSE	10516398	34-43-26-04-00000.5340	CHOLODEWITSCH MANFRED		3348 APPLE BLOSSOM DR		ALVA	FL	33920		3348	APPLE BLOSSOM DR		ALVA	33920	CASCADES AT RIVER HALL PH 2 DESC IN INST#2005-166038 LOT 534
897	FALSE	10516399	34-43-26-04-00000.5350	STANLEY MICHAEL		3344 APPLE BLOSSOM DR		ALVA	FL	33920		3344	APPLE BLOSSOM DR		ALVA	33920	CASCADES AT RIVER HALL PH 2 DESC IN INST#2005-166038 LOT 535
898	FALSE	10516400	34-43-26-04-00000.5360	PEPITONE CINDY A & JAMES		3340 APPLE BLOSSOM DR		ALVA	FL	33920		3340	APPLE BLOSSOM DR		ALVA	33920	CASCADES AT RIVER HALL PH 2 DESC IN INST#2005-166038 LOT 536
899	FALSE	10516401	34-43-26-04-00000.5370	KAZENSKE BERNARD JOSEPH &		3336 APPLE BLOSSOM DR		ALVA	FL	33920		3336	APPLE BLOSSOM DR		ALVA	33920	CASCADES AT RIVER HALL PH 2 DESC IN INST#2005-166038 LOT 537
900	FALSE	10516402	34-43-26-04-00000.5380	BUSACCA JOSEPH P & LINDA E TR		3332 APPLE BLOSSOM DR		ALVA	FL	33920		3332	APPLE BLOSSOM DR		ALVA	33920	CASCADES AT RIVER HALL PH 2 DESC IN INST#2005-166038 LOT 538
901	FALSE	10516403	34-43-26-04-00000.5390	HODAS SHARON ANN		3328 APPLE BLOSSOM DR		ALVA	FL	33920		3328	APPLE BLOSSOM DR		ALVA	33920	CASCADES AT RIVER HALL PH 2 DESC IN INST#2005-166038 LOT 539
902	FALSE	10516404	34-43-26-04-00000.5400	PANZITTA RICHARD P &		3322 APPLE BLOSSOM DR		ALVA	FL	33920		3322	APPLE BLOSSOM DR		ALVA	33920	CASCADES AT RIVER HALL PH 2 DESC IN INST#2005-166038 LOT 540
903	FALSE	10516405	34-43-26-04-00000.5410	WASHBURN DONALD EUGENE +		3318 APPLE BLOSSOM DR		ALVA	FL	33920		3318	APPLE BLOSSOM DR		ALVA	33920	CASCADES AT RIVER HALL PH 2 DESC IN INST#2005-166038 LOT 541
904	FALSE	10516406	34-43-26-04-00000.5420	DURFEE DENNIS M & SANDRA R TR		3314 APPLE BLOSSOM DR		ALVA	FL	33920		3314	APPLE BLOSSOM DR		ALVA	33920	CASCADES AT RIVER HALL PH 2 DESC IN INST#2005-166038 LOT 542
905	FALSE	10516407	34-43-26-04-00000.5430	BURCH JANET E TR		3310 APPLE BLOSSOM DR		ALVA	FL	33920		3310	APPLE BLOSSOM DR		ALVA	33920	CASCADES AT RIVER HALL PH 2 DESC IN INST#2005-166038 LOT 543
906	FALSE	10516408	34-43-26-04-00000.5440	PAMELA A METTEE TRUST +		20750 N BRADY ST		DAVENPORT	IA	52806		3304	APPLE BLOSSOM DR		ALVA	33920	CASCADES AT RIVER HALL PH 2 DESC IN INST#2005-166038 LOT 544
907	FALSE	10516409	34-43-26-04-00000.5450	MCGEE ALISON BROOKE +		3300 APPLE BLOSSOM DR		ALVA	FL	33920		3300	APPLE BLOSSOM DR		ALVA	33920	CASCADES AT RIVER HALL PH 2 DESC IN INST#2005-166038 LOT 545
908	FALSE	10516431	34-43-26-04-00000.5460	HARRINGTON LEON & JEANNE		15399 YELLOW WOOD DR		ALVA	FL	33920		15399	YELLOW WOOD DR		ALVA	33920	CASCADES AT RIVER HALL PH 2 DESC IN INST#2005-166038 LOT 546
909	FALSE	10516432	34-43-26-04-00000.5470	HOULE JERRY A & KAREN L		PO BOX 310		SPIRITWOOD	SK	S0J 2M0	CANADA	2807	APPLE BLOSSOM DR		ALVA	33920	CASCADES AT RIVER HALL PH 2 DESC IN INST#2005-166038 LOT 547
910	FALSE	10516433	34-43-26-04-00000.5480	FREY STEPHEN J & HELENE L/E		2813 APPLE BLOSSOM DR		ALVA	FL	33920		2813	APPLE BLOSSOM DR		ALVA	33920	CASCADES AT RIVER HALL PH 2 DESC IN INST#2005-166038 LOT 548
911	FALSE	10516434	34-43-26-04-00000.5490	VON DREELE SUSAN A TR		2819 APPLE BLOSSOM DR		ALVA	FL	33920		2819	APPLE BLOSSOM DR		ALVA	33920	CASCADES AT RIVER HALL PH 2 DESC IN INST#2005-166038 LOT 549
912	FALSE	10516410	34-43-26-04-00000.5500	ROEVER EDWARD R &		2825 APPLE BLOSSOM DR		ALVA	FL	33920		2825	APPLE BLOSSOM DR		ALVA	33920	CASCADES AT RIVER HALL PH 2 DESC IN INST#2005-166038 LOT 550
913	FALSE	10516411	34-43-26-04-00000.5510	DODGE LINDA K TR		2831 APPLE BLOSSOM DR		ALVA	FL	33920		2831	APPLE BLOSSOM DR		ALVA	33920	CASCADES AT RIVER HALL PH 2 DESC IN INST#2005-166038 LOT 551
914	FALSE	10516412	34-43-26-04-00000.5520	BOS DARRELL K + MICHELLE L		7649 NELSON ST		ARVADA	CO	80005		2837	APPLE BLOSSOM DR		ALVA	33920	CASCADES AT RIVER HALL PH 2 DESC IN INST#2005-166038 LOT 552
915	FALSE	10516413	34-43-26-04-00000.5530	BROWN WILLIAM C JR &		2841 APPLE BLOSSOM DR		ALVA	FL	33920		2841	APPLE BLOSSOM DR		ALVA	33920	CASCADES AT RIVER HALL PH 2 DESC IN INST#2005-166038 LOT 553
916	FALSE	10516414	34-43-26-04-00000.5540	DEPETRA THOMAS JULIUS &		15285 YELLOW WOOD DR		ALVA	FL	33920		15285	YELLOW WOOD DR		ALVA	33920	CASCADES AT RIVER HALL PH 2 DESC IN INST#2005-166038 LOT 554
917	FALSE	10516415	34-43-26-04-00000.5550	PLESH JOSEPH M TR		15289 YELLOW WOOD DR		ALVA	FL	33920		15289	YELLOW WOOD DR		ALVA	33920	CASCADES AT RIVER HALL PH 2 DESC IN INST#2005-166038 LOT 555
918	FALSE	10516416	34-43-26-04-00000.5560	MARINES JUDY E		15295 YELLOW WOOD DR		ALVA	FL	33920		15295	YELLOW WOOD DR		ALVA	33920	CASCADES AT RIVER HALL PH 2 DESC IN INST#2005-166038 LOT 556
919	FALSE	10516417	34-43-26-04-00000.5570	VILLERS VIRGIL + JUDITH A		4115 WOODBINE DR		NORTON	OH	44203		15303	YELLOW WOOD DR		ALVA	33920	CASCADES AT RIVER HALL PH 2 DESC IN INST#2005-166038 LOT 557
920	FALSE	10516418	34-43-26-04-00000.5580	WERTH FAMILY TRUST +		15311 YELLOW WOOD DR		ALVA	FL	33920		15311	YELLOW WOOD DR		ALVA	33920	CASCADES AT RIVER HALL PH 2 DESC IN INST#2005-166038 LOT 558
921	FALSE	10516419	34-43-26-04-00000.5590	EL-DASH AHMEDCUSIN +		R ARISTIDES LOBO	CIDADE UMIVERSI	1200 CAMPINAS	SP	10383-830	BRAZIL	15319	YELLOW WOOD DR		ALVA	33920	CASCADES AT RIVER HALL PH 2 DESC IN INST#2005-166038 LOT 559
922	FALSE	10516420	34-43-26-04-00000.5600	ST JOHN MARILYN		15327 YELLOW WOOD DR		ALVA	FL	33920		15327	YELLOW WOOD DR		ALVA	33920	CASCADES AT RIVER HALL PH 2 DESC IN INST#2005-166038 LOT 560
923	FALSE	10516421	34-43-26-04-00000.5610	FIORE ANTHONY M		15333 YELLOW WOOD DR		ALVA	FL	33920		15333	YELLOW WOOD DR		ALVA	33920	CASCADES AT RIVER HALL PH 2 DESC IN INST#2005-166038 LOT 561
924	FALSE	10516422	34-43-26-04-00000.5620	CALIGUIRE PASQUEL J		15339 YELLOW WOOD DR		ALVA	FL	33920		15339	YELLOW WOOD DR		ALVA	33920	CASCADES AT RIVER HALL PH 2 DESC IN INST#2005-166038 LOT 562
925	FALSE	10516423	34-43-26-04-00000.5630	KNUTSON DAVID J & DAWN C		15343 YELLOW WOOD DR		ALVA	FL	33920		15343	YELLOW WOOD DR		ALVA	33920	CASCADES AT RIVER HALL PH 2 DESC IN INST#2005-166038 LOT 563
926	FALSE	10516424	34-43-26-04-00000.5640	BRYANT JOHNNIE M		15347 YELLOW WOOD DR		ALVA	FL	33920		15347	YELLOW WOOD DR		ALVA	33920	CASCADES AT RIVER HALL PH 2 DESC IN INST#2005-166038 LOT 564
927	FALSE	10516425	34-43-26-04-00000.5650	BREEZE NANCI L TR		15359 YELLOW WOOD DR		ALVA	FL	33920		15359	YELLOW WOOD DR		ALVA	33920	CASCADES AT RIVER HALL PH 2 DESC IN INST#2005-166038 LOT 565

928	FALSE	10516426	34-43-26-04-00000.5660	FREEMAN FAITH C		15375 YELLOW WOOD DR		ALVA	FL	33920		15375	YELLOW WOOD DR		ALVA	33920	CASCADES AT RIVER HALL PH 2 DESC IN INST#2005-166038 LOT 566
929	FALSE	10516427	34-43-26-04-00000.5670	CAISSIE BRIAN L & SHERYL D		15379 YELLOW WOOD DR		ALVA	FL	33920		15379	YELLOW WOOD DR		ALVA	33920	CASCADES AT RIVER HALL PH 2 DESC IN INST#2005-166038 LOT 567
930	FALSE	10516428	34-43-26-04-00000.5680	DOERR BARRY L & DIANE S L/E		15383 YELLOW WOOD DR		ALVA	FL	33920		15383	YELLOW WOOD DR		ALVA	33920	CASCADES AT RIVER HALL PH 2 DESC IN INST#2005-166038 LOT 568
931	FALSE	10516429	34-43-26-04-00000.5690	SCULL THOMAS & STEPHANIE		15387 YELLOW WOOD DR		ALVA	FL	33920		15387	YELLOW WOOD DR		ALVA	33920	CASCADES AT RIVER HALL PH 2 DESC IN INST#2005-166038 LOT 569
932	FALSE	10516430	34-43-26-04-00000.5700	RANKIN PAUL D + MARIE L/E		15391 YELLOW WOOD DR		ALVA	FL	33920		15391	YELLOW WOOD DR		ALVA	33920	CASCADES AT RIVER HALL PH 2 DESC IN INST#2005-166038 LOT 570
933	FALSE	10516435	34-43-26-04-0000A.00CE	CASCADES AT RIVER HALL		3900 WOODLAKE BLVD STE 309		LAKE WORTH	FL	33463			RIGHT OF WAY		ALVA	33920	CASCADES AT RIVER HALL PH 2 DESC IN INST#2005-166038 TRACT A
934	FALSE	10516437	34-43-26-04-0000C.0000	RIVER HALL CDD		2300 GLADES RD STE 410W		BOCA RATON	FL	33431			SUBMERGED		ALVA		CASCADES AT RIVER HALL PH 2 DESC IN INST#2005-166038 TRACT C
935	FALSE	10516438	34-43-26-04-0000D.0000	RIVER HALL CDD		2300 GLADES RD STE 410W		BOCA RATON	FL	33431			SUBMERGED		ALVA		CASCADES AT RIVER HALL PH 2 DESC IN INST#2005-166038 TRACT D
936	FALSE	10516439	34-43-26-04-0000E.0000	RIVER HALL CDD		2300 GLADES RD STE 410W		BOCA RATON	FL	33431			SUBMERGED		ALVA		CASCADES AT RIVER HALL PH 2 DESC IN INST#2005-166038 TRACT E
937	FALSE	10516440	34-43-26-04-0000F.0000	RIVER HALL CDD		2300 GLADES RD STE 410W		BOCA RATON	FL	33431			SUBMERGED		ALVA		CASCADES AT RIVER HALL PH 2 DESC IN INST#2005-166038 TRACT F
938	FALSE	10516441	34-43-26-04-0000G.0000	RIVER HALL CDD		2300 GLADES RD STE 410W		BOCA RATON	FL	33431			SUBMERGED		ALVA		CASCADES AT RIVER HALL PH 2 DESC IN INST#2005-166038 TRACT G
939	FALSE	10516442	34-43-26-04-0000H.0000	RIVER HALL CDD		2300 GLADES RD STE 410W		BOCA RATON	FL	33431			SUBMERGED		ALVA		CASCADES AT RIVER HALL PH 2 DESC IN INST#2005-166038 TRACT H
940	FALSE	10516443	34-43-26-04-0000I.0000	RIVER HALL CDD		2300 GLADES RD STE 410W		BOCA RATON	FL	33431			SUBMERGED		ALVA		CASCADES AT RIVER HALL PH 2 DESC IN INST#2005-166038 TRACT I
941	FALSE	10516444	34-43-26-04-0000J.0000	RIVER HALL CDD		2300 GLADES RD STE 410W		BOCA RATON	FL	33431			SUBMERGED		ALVA		CASCADES AT RIVER HALL PH 2 DESC IN INST#2005-166038 TRACT J
942	FALSE	10516446	34-43-26-04-0000N.00CE	CASCADES AT RIVER HALL		3900 WOODLAKE BLVD STE 309		LAKE WORTH	FL	33463			CASCADES @ RIVER HALL C/E		ALVA	33920	CASCADES AT RIVER HALL PH 2 DESC IN INST#2005-166038 TRACT N
943	FALSE	10516447	34-43-26-04-0000O.00CE	CASCADES AT RIVER HALL		3900 WOODLAKE BLVD STE 309		LAKE WORTH	FL	33463			CASCADES @ RIVER HALL C/E		ALVA	33920	CASCADES AT RIVER HALL PH 2 DESC IN INST#2005-166038 TRACT O
944	FALSE	10516448	34-43-26-04-0000P.00CE	CASCADES AT RIVER HALL		3900 WOODLAKE BLVD STE 309		LAKE WORTH	FL	33463			CASCADES @ RIVER HALL C/E		ALVA	33920	CASCADES AT RIVER HALL PH 2 DESC IN INST#2005-166038 TRACT P
945	FALSE	10516449	34-43-26-04-0000Q.00CE	CASCADES AT RIVER HALL		3900 WOODLAKE BLVD STE 309		LAKE WORTH	FL	33463			CASCADES @ RIVER HALL C/E		ALVA	33920	CASCADES AT RIVER HALL PH 2 DESC IN INST#2005-166038 TRACT Q
946	FALSE	10516453	34-43-26-04-0000S.0000	RIVER HALL CDD		2300 GLADES RD STE 410W		BOCA RATON	FL	33431			CASCADES @ RIVER HALL C/E		ALVA		CASCADES AT RIVER HALL PH 2 DESC IN INST#2005-166038 TRACT S
947	FALSE	10567172	34-43-26-05-00000.4890	D R HORTON INC		10541 BEN C PRATT/6 MILE	CYPRESS PKWY STE	FORT MYERS	FL	33966		15066	CITRUS TREE CT		ALVA	33920	CASCADES AT RIVER HALL PH 2 LOTS 489 + 490 REPLAT AS DESC IN INST# 20140000186195 LOT 489
948	FALSE	10567173	34-43-26-05-00000.4900	HOSFELD JOSEPH E & SUZI		15070 CITRUS TREE CT		ALVA	FL	33920		15070	CITRUS TREE CT		ALVA	33920	CASCADES AT RIVER HALL PH 2 LOTS 489 + 490 REPLAT AS DESC IN INST# 20140000186195 LOT 490
949	FALSE	10598906	34-43-26-L2-0700R.00CE	HAMPTON LAKES AT RIVER HALL HO		1600 W COLONIAL DR		ORLANDO	FL	32804			RIGHT OF WAY		ALVA	33920	HAMPTON LAKES AT RIVER HALL PHASE 1A TRACT R AS DESC IN INST 2020000097130
950	FALSE	10514260	35-43-26-01-00000.1190	FAASSE THOMAS DAVID		3394 HAMPTON BLVD		ALVA	FL	33920		3394	HAMPTON BLVD		ALVA	33920	HAMPTON LAKES AT RIVER HALL PHASE ONE DESC IN INST#2005-153004 LOT 119
951	FALSE	10514261	35-43-26-01-00000.1200	MASON PERRY LEE &		3398 HAMPTON BLVD		ALVA	FL	33920		3398	HAMPTON BLVD		ALVA	33920	HAMPTON LAKES AT RIVER HALL PHASE ONE DESC IN INST#2005-153004 LOT 120
952	FALSE	10514262	35-43-26-01-00000.1210	COWLES LINDA MARIE &		3402 HAMPTON BLVD		ALVA	FL	33920		3402	HAMPTON BLVD		ALVA	33920	HAMPTON LAKES AT RIVER HALL PHASE ONE DESC IN INST#2005-153004 LOT 121
953	FALSE	10514263	35-43-26-01-00000.1220	NIMMAGADDA GUNAVARDHAN &		111 WAGON TRAIL WAY		DOWNINGTOWN	PA	19335		3406	HAMPTON BLVD		ALVA	33920	HAMPTON LAKES AT RIVER HALL PHASE ONE DESC IN INST#2005-153004 LOT 122
954	FALSE	10514264	35-43-26-01-00000.1230	KREFT KEVIN RICHARD		3410 HAMPTON BLVD		ALVA	FL	33920		3410	HAMPTON BLVD		ALVA	33920	HAMPTON LAKES AT RIVER HALL PHASE ONE DESC IN INST#2005-153004 LOT 123
955	FALSE	10514265	35-43-26-01-00000.1240	MARIE EDNA GANSMANN TRUST +		3414 HAMPTON BLVD		ALVA	FL	33920		3414	HAMPTON BLVD		ALVA	33920	HAMPTON LAKES AT RIVER HALL PHASE ONE DESC IN INST#2005-153004 LOT 124
956	FALSE	10514266	35-43-26-01-00000.1250	VASQUEZ DANIEL M & ANA M		3418 HAMPTON BLVD		ALVA	FL	33920		3418	HAMPTON BLVD		ALVA	33920	HAMPTON LAKES AT RIVER HALL PHASE ONE DESC IN INST#2005-153004 LOT 125
957	FALSE	10514267	35-43-26-01-00000.1260	DUMDIE MICHAEL & DAWN		3422 HAMPTON BLVD		ALVA	FL	33920		3422	HAMPTON BLVD		ALVA	33920	HAMPTON LAKES AT RIVER HALL PHASE ONE DESC IN INST#2005-153004 LOT 126
958	FALSE	10514268	35-43-26-01-00000.1270	ORTIZ ROBERT & ASHLEE		3426 HAMPTON BLVD		ALVA	FL	33920		3426	HAMPTON BLVD		ALVA	33920	HAMPTON LAKES AT RIVER HALL PHASE ONE DESC IN INST#2005-153004 LOT 127
959	FALSE	10514269	35-43-26-01-00000.1280	LOWE CATHERINE ANN +		3430 HAMPTON BLVD		ALVA	FL	33920		3430	HAMPTON BLVD		ALVA	33920	HAMPTON LAKES AT RIVER HALL PHASE ONE DESC IN INST#2005-153004 LOT 128
960	FALSE	10514270	35-43-26-01-00000.1290	REINERTSON ERIC V TR		3434 HAMPTON BLVD		ALVA	FL	33920		3434	HAMPTON BLVD		ALVA	33920	HAMPTON LAKES AT RIVER HALL PHASE ONE DESC IN INST#2005-153004 LOT 129
961	FALSE	10514271	35-43-26-01-00000.1300	MASON STANLEY & KATHY		3438 HAMPTON BLVD		ALVA	FL	33920		3438	HAMPTON BLVD		ALVA	33920	HAMPTON LAKES AT RIVER HALL PHASE ONE DESC IN INST#2005-153004 LOT 130
962	FALSE	10514272	35-43-26-01-00000.1310	HARDIN ANTHONY & KAREN		4111 E HAMPTON CIR		ALVA	FL	33920		4111	EAST HAMPTON CIR		ALVA	33920	HAMPTON LAKES AT RIVER HALL PHASE ONE DESC IN INST#2005-153004 LOT 131
963	FALSE	10514273	35-43-26-01-00000.1320	ANDREW D WILLIAMS TRUST +		4109 E HAMPTON CIR		ALVA	FL	33920		4109	EAST HAMPTON CIR		ALVA	33920	HAMPTON LAKES AT RIVER HALL PHASE ONE DESC IN INST#2005-153004 LOT 132
964	FALSE	10514274	35-43-26-01-00000.1330	MATKOWSKI CHRISTOPHER &		4105 EAST HAMPTON CIR		ALVA	FL	33920		4105	EAST HAMPTON CIR		ALVA	33920	HAMPTON LAKES AT RIVER HALL PHASE ONE DESC IN INST#2005-153004 LOT 133
965	FALSE	10514275	35-43-26-01-00000.1340	MARGLE JOHN J & SUSAN H		4101 E HAMPTON CIR		ALVA	FL	33920		4101	EAST HAMPTON CIR		ALVA	33920	HAMPTON LAKES AT RIVER HALL PHASE ONE DESC IN INST#2005-153004 LOT 134
966	FALSE	10514276	35-43-26-01-00000.1350	MONTPELIER PAMELA +		4097 EAST HAMPTON CIR		ALVA	FL	33920		4097	EAST HAMPTON CIR		ALVA	33920	HAMPTON LAKES AT RIVER HALL PHASE ONE DESC IN INST#2005-153004 LOT 135
967	FALSE	10514277	35-43-26-01-00000.1360	SCHLECHT HANS P		4093 E HAMPTON CIR		ALVA	FL	33920		4093	EAST HAMPTON CIR		ALVA	33920	HAMPTON LAKES AT RIVER HALL PHASE ONE DESC IN INST#2005-153004 LOT 136
968	FALSE	10514278	35-43-26-01-00000.1370	SCHLECHT GERI W		4089 E HAMPTON CIR		ALVA	FL	33920		4089	EAST HAMPTON CIR		ALVA	33920	HAMPTON LAKES AT RIVER HALL PHASE ONE DESC IN INST#2005-153004 LOT 137
969	FALSE	10514279	35-43-26-01-00000.1380	TYE JOHN W III & SUSAN		4085 EAST HAMPTON CIR		ALVA	FL	33920		4085	EAST HAMPTON CIR		ALVA	33920	HAMPTON LAKES AT RIVER HALL PHASE ONE DESC IN INST#2005-153004 LOT 138
970	FALSE	10514280	35-43-26-01-00000.1390	WHORTON JERRY & TAMARA		4081 E HAMPTON CIR		ALVA	FL	33920		4081	EAST HAMPTON CIR		ALVA	33920	HAMPTON LAKES AT RIVER HALL PHASE ONE DESC IN INST#2005-153004 LOT 139
971	FALSE	10514281	35-43-26-01-00000.1400	SHERMAN DAVID M		4077 EAST HAMPTON CIR		ALVA	FL	33920		4077	EAST HAMPTON CIR		ALVA	33920	HAMPTON LAKES AT RIVER HALL PHASE ONE DESC IN INST#2005-153004 LOT 140
972	FALSE	10514282	35-43-26-01-00000.1410	BOHRER MAURICE O & DEBRA J		4073 E HAMPTON CIR		ALVA	FL	33920		4073	EAST HAMPTON CIR		ALVA	33920	HAMPTON LAKES AT RIVER HALL PHASE ONE DESC IN INST#2005-153004 LOT 141
973	FALSE	10514283	35-43-26-01-00000.1420	SMITH WILLIAM		11 PREMIER CT		CHICO	CA	95928		4069	EAST HAMPTON CIR		ALVA	33920	HAMPTON LAKES AT RIVER HALL PHASE ONE DESC IN INST#2005-153004 LOT 142
974	FALSE	10514284	35-43-26-01-00000.1430	HENNESSY DAVID +		4065 E HAMPTON CIR		ALVA	FL	33920		4065	EAST HAMPTON CIR		ALVA	33920	HAMPTON LAKES AT RIVER HALL PHASE ONE DESC IN INST#2005-153004 LOT 143
975	FALSE	10514285	35-43-26-01-00000.1440	PULTE HOME COMPANY LLC		24311 WALDEN CENTER DR STE 300		BONITA SPRINGS	FL	34134		4061	EAST HAMPTON CIR		ALVA	33920	HAMPTON LAKES AT RIVER HALL PHASE ONE DESC IN INST#2005-153004 LOT 144
976	FALSE	10514286	35-43-26-01-00000.1450	PULTE HOME COMPANY LLC		24311 WALDEN CENTER DR STE 300		BONITA SPRINGS	FL	34134		4057	EAST HAMPTON CIR		ALVA	33920	HAMPTON LAKES AT RIVER HALL PHASE ONE DESC IN INST#2005-153004 LOT 145
977	FALSE	10514287	35-43-26-01-00000.1460	PULTE HOME COMPANY LLC		24311 WALDEN CENTER DR STE 300		BONITA SPRINGS	FL	34134		4053	EAST HAMPTON CIR		ALVA	33920	HAMPTON LAKES AT RIVER HALL PHASE ONE DESC IN INST#2005-153004 LOT 146
978	FALSE	10514288	35-43-26-01-00000.1470	JAKIELA WAYNE & LISA		1032 LEXINGTON DR		EXPORT	PA	15632		4049	EAST HAMPTON CIR		ALVA	33920	HAMPTON LAKES AT RIVER HALL PHASE ONE DESC IN INST#2005-153004 LOT 147
979	FALSE	10514289	35-43-26-01-00000.1480	DAVIS DOUGLAS LEE JR &		4045 EAST HAMPTON CIR		ALVA	FL	33920		4045	EAST HAMPTON CIR		ALVA	33920	HAMPTON LAKES AT RIVER HALL PHASE ONE DESC IN INST#2005-153004 LOT 148
980	FALSE	10514320	35-43-26-01-00000.1490	NAFF CHARLES EDWARD III &		16138 PALMETTO PRAIRIE DR		ALVA	FL	33920		16138	PALMETTO PRAIRIE DR		ALVA	33920	HAMPTON LAKES AT RIVER HALL PHASE ONE DESC IN INST#2005-153004 LOT 149
981	FALSE	10514321	35-43-26-01-00000.1500	THERESA A WASHINGTON TRUST +		16134 PALMETTO PRAIRIE DR		ALVA	FL	33920		16134	PALMETTO PRAIRIE DR		ALVA	33920	HAMPTON LAKES AT RIVER HALL PHASE ONE DESC IN INST#2005-153004 LOT 150
982	FALSE	10514322	35-43-26-01-00000.1510	LADAY JEROME & ELAINE		16130 PALMETTO PRAIRIE DR		ALVA	FL	33920		16130	PALMETTO PRAIRIE DR		ALVA	33920	HAMPTON LAKES AT RIVER HALL PHASE ONE DESC IN INST#2005-153004 LOT 151
983	FALSE	10514323	35-43-26-01-00000.1520	PEREZ-CRUZ DESIREE &		16126 PALMETTO PRAIRIE DR		ALVA	FL	33920		16126	PALMETTO PRAIRIE DR		ALVA	33920	HAMPTON LAKES AT RIVER HALL PHASE ONE DESC IN INST#2005-153004 LOT 152
984	FALSE	10514324	35-43-26-01-00000.1530	KIMBALL DONALD J TR		16122 PALMETTO PRAIRIE DR		ALVA	FL	33920		16122	PALMETTO PRAIRIE DR		ALVA	33920	HAMPTON LAKES AT RIVER HALL PHASE ONE DESC IN INST#2005-153004 LOT 153
985	FALSE	10514325	35-43-26-01-00000.1540	WALDEN CINDI		16118 PALMETTO PRAIRIE DR		ALVA	FL	33920		16118	PALMETTO PRAIRIE DR		ALVA	33920	HAMPTON LAKES AT RIVER HALL PHASE ONE DESC IN INST#2005-153004 LOT 154
986	FALSE	10514326	35-43-26-01-00000.1550	SANCHEZ JAIME +		16114 PALMETTO PRAIRIE DR		ALVA	FL	33920		16114	PALMETTO PRAIRIE DR		ALVA	33920	HAMPTON LAKES AT RIVER HALL PHASE ONE DESC IN INST#2005-153004 LOT 155
987	FALSE	10514327	35-43-26-01-00000.1560	WONG ANNETTE M		16108 PALMETTO PRAIRIE DR		ALVA	FL	33920		16108	PALMETTO PRAIRIE DR		ALVA	33920	HAMPTON LAKES AT RIVER HALL PHASE ONE DESC IN INST#2005-153004 LOT 156
988	FALSE	10514328	35-43-26-01-00000.1570	YAEGER FRANCES		16104 PALMETTO PRAIRIE DR		ALVA	FL	33920		16104	PALMETTO PRAIRIE DR		ALVA	33920	HAMPTON LAKES AT RIVER HALL PHASE ONE DESC IN INST#2005-153004 LOT 157
989	FALSE	10514329	35-43-26-01-00000.1580	WHITE ROSEANN & JEFFREY		2263 MINK ST SW		PATASKALA	OH	43062		16100	PALMETTO PRAIRIE DR		ALVA	33920	HAMPTON LAKES AT RIVER HALL PHASE ONE DESC IN INST#2005-153004 LOT 158
990	FALSE	10514330	35-43-26-01-00000.1590	RAMOS VERONICA RAMOS &		16096 PALMETTO PRAIRIE DR		ALVA	FL	33920		16096	PALMETTO PRAIRIE DR		ALVA	33920	HAMPTON LAKES AT RIVER HALL PHASE ONE DESC IN INST#2005-153004 LOT 159
991	FALSE	10514331	35-43-26-01-00000.1600	BRUCE CHRISTOPHER PAUL +		16092 PALMETTO PRAIRIE DR		ALVA	FL	33920		16092	PALMETTO PRAIRIE DR		ALVA	33920	HAMPTON LAKES AT RIVER HALL PHASE ONE DESC IN INST#2005-153004 LOT 160
992	FALSE	10514332	35-43-26-01-00000.1610	GOWDISH SCOTT L & LESLIE C		3460 POINSETTIA WAY		IRVING	TX	75038		16088	PALMETTO PRAIRIE DR		ALVA	33920	HAMPTON LAKES AT RIVER HALL PHASE ONE DESC IN INST#2005-153004 LOT 161
993	FALSE	10514333	35-43-26-01-00000.1620	REDISH TANNER		16084 PALMETTO PRAIRIE DR		ALVA	FL	33920		16084	PALMETTO PRAIRIE DR		ALVA	33920	HAMPTON LAKES AT RIVER HALL PHASE ONE DESC IN INST#2005-153004 LOT 162
994	FALSE	10514334	35-43-26-01-00000.1630	FEBRES CLAUDIA C BOLLA &		16080 PALMETTO PRAIRIE DR		ALVA	FL	33920		16080	PALMETTO PRAIRIE DR		ALVA	33920	HAMPTON LAKES AT RIVER HALL PHASE ONE DESC IN INST#2005-153004 LOT 163
995	FALSE	10514335	35-43-26-01-00000.1640	SCHENK EDWARD F & PAMELA C TR		16076 PALMETTO PRAIRIE DR		ALVA	FL	33920		16076	PALMETTO PRAIRIE DR		ALVA	33920	HAMPTON LAKES AT RIVER HALL PHASE ONE DESC IN INST#2005-153004 LOT 164
996	FALSE	10514336	35-43-26-01-00000.1650	FRIEDRICH JOHN & RITA		16072 PALMETTO PRAIRIE DR		ALVA	FL	33920		16072	PALMETTO PRAIRIE DR		ALVA	33920	HAMPTON LAKES AT RIVER HALL PHASE ONE DESC IN INST#2005-153004 LOT 165
997	FALSE	10514337	35-43-26-01-00000.1660	YULICK EDWARD II &		16068 PALMETTO PRAIRIE DR		ALVA	FL	33920		16068	PALMETTO PRAIRIE DR		ALVA	33920	HAMPTON LAKES AT RIVER HALL PHASE ONE DESC IN INST#2005-153004 LOT 166
998	FALSE	10514338	35-43-26-01-00000.1670	GERVASI ANDREW		16064 PALMETTO PRAIRIE DR		ALVA	FL	33920		16064	PALMETTO PRAIRIE DR		ALVA	33920	HAMPTON LAKES AT RIVER HALL PHASE ONE DESC IN INST#2005-153004 LOT 167
999	FALSE	10514339	35-43-26-01-00000.1680	JOLLIFF TRAVIS +		16060 PALMETTO PRAIRIE DR		ALVA	FL	33920		16060	PALMETTO PRAIRIE DR		ALVA	33920	HAMPTON LAKES AT RIVER HALL PHASE ONE DESC IN INST#2005-153004 LOT 168
1000	FALSE	10514340	35-43-26-01-00000.1690	URIARTE CONNIE		16056 PALMETTO PRAIRIE DR		ALVA	FL	33920		16056	PALMETTO PRAIRIE DR		ALVA	33920	HAMPTON LAKES AT RIVER HALL PHASE ONE DESC IN INST#2005-153004 LOT 169
1001	FALSE	10514341	35-43-26-01-00000.1700	CANIZALES OSMAN JR &		16052 PALMETTO PRAIRIE DR		ALVA	FL	33920		16052	PALMETTO PRAIRIE DR		ALVA	33920	HAMPTON LAKES AT RIVER HALL PHASE ONE DESC IN INST#2005-153004 LOT 170
1002	FALSE	10514342	35-43-26-01-00000.1710	BELLO JOSEPH M & KATHY LYNN		16048 PALMETTO PRAIRIE DR		ALVA	FL	33920		16048	PALMETTO PRAIRIE DR		ALVA	33920	HAMPTON LAKES AT RIVER HALL PHASE ONE DESC IN INST#2005-153004 LOT 171
1003	FALSE	10514343	35-43-26-01-00000.1720	GARCIA ADRIAN & MARISSA		16044 PALMETTO PRAIRIE DR		ALVA	FL	33920		16044	PALMETTO PRAIRIE DR		ALVA	33920	HAMPTON LAKES AT RIVER HALL PHASE ONE DESC IN INST#2005-153004 LOT 172
1004	FALSE	10514344	35-43-26-01-00000.1730	DIAZ HECTOR VAZQUEZ		16040 PALMETTO PRAIRIE DR		ALVA	FL	33920		16040	PALMETTO PRAIRIE DR		ALVA	33920	HAMPTON LAKES AT RIVER HALL PHASE ONE DESC IN INST#2005-153004 LOT 173
1005	FALSE	10514345	35-43-26-01-00000.1740	HOLSBORG MICHAEL & MIGDALIA		16036 PALMETTO PRAIRIE DR		ALVA	FL	33920		16036	PALMETTO PRAIRIE DR		ALVA	33920	HAMPTON LAKES AT RIVER HALL PHASE ONE DESC IN INST#2005-153004 LOT 174
1006	FALSE	10514346	35-43-26-01-00000.1750	FINLEY BRENT & RANDA		16032 PALMETTO PRAIRIE DR		ALVA	FL	33920		16032	PALMETTO PRAIRIE DR		ALVA	33920	HAMPTON LAKES AT RIVER HALL PHASE ONE DESC IN INST#2005-153004 LOT 175
1007	FALSE	10514347	35-43-26-01-00000.1760	TAVOLACCI GIUSEPPE &		16028 PALMETTO PRAIRIE DR		ALVA	FL	33920		16028	PALMETTO PRAIRIE DR		ALVA	33920	HAMPTON LAKES AT RIVER HALL PHASE ONE DESC IN INST#2005-153004 LOT 176
1008	FALSE	10514348	35-43-26-01-00000.1770	MCDONOUGH KAREN NICOLE		16024 PALMETTO PRAIRIE DR		ALVA	FL	33920		16024	PALMETTO PRAIRIE DR		ALVA	33920	HAMPTON LAKES AT RIVER HALL PHASE ONE DESC IN INST#2005-153004 LOT 177
1009	FALSE	10514349	35-43-26-01-00000.1780	AMODIO ANTHONY F +		16020 PALMETTO PRAIRIE DR		ALVA	FL	33920		16020	PALMETTO PRAIRIE DR		ALVA	33920	HAMPTON LAKES AT RIVER HALL PHASE ONE DESC IN INST#2005-153004 LOT 178
1010	FALSE	10514350	35-43-26-01-00000.1790	LARUE EDMOND ROGER &		16016 PALMETTO PRAIRIE DR		ALVA	FL	33920		16016	PALMETTO PRAIRIE DR		ALVA	33920	HAMPTON LAKES AT RIVER HALL PHASE ONE DESC IN INST#2005-153004 LOT 179
1011	FALSE	10514351	35-43-26-01-00000.1800	MURDOCK RICHARD ROYAL JR &		16012 PALMETTO PRAIRIE DR		ALVA	FL	33920		16012	PALMETTO PRAIRIE DR		ALVA	33920	HAMPTON LAKES AT RIVER HALL PHASE ONE DESC IN INST#2005-153004 LOT 180

1012	FALSE	10514352	35-43-26-01-00000.1810	TORRES SANTIAGO FABARA &		16008 PALMETTO PRAIRIE DR		ALVA	FL	33920		16008	PALMETTO PRAIRIE DR		ALVA	33920	HAMPTON LAKES AT RIVER HALL PHASE ONE DESC IN INST#2005-153004 LOT 181
1013	FALSE	10514353	35-43-26-01-00000.1820	BAKER ROBERT C JR & MARY B		16004 PALMETTO PRAIRIE DR		ALVA	FL	33920		16004	PALMETTO PRAIRIE DR		ALVA	33920	HAMPTON LAKES AT RIVER HALL PHASE ONE DESC IN INST#2005-153004 LOT 182
1014	FALSE	10514354	35-43-26-01-00000.1830	SABOE EVAN & PAIGE		16000 PALMETTO PRAIRIE DR		ALVA	FL	33920		16000	PALMETTO PRAIRIE DR		ALVA	33920	HAMPTON LAKES AT RIVER HALL PHASE ONE DESC IN INST#2005-153004 LOT 183
1015	FALSE	10514355	35-43-26-01-00000.1840	MARITRINI SOTO GARCIA		3632 E HAMPTON CIR		ALVA	FL	33920		3632	EAST HAMPTON CIR		ALVA	33920	HAMPTON LAKES AT RIVER HALL PHASE ONE DESC IN INST#2005-153004 LOT 184
1016	FALSE	10514356	35-43-26-01-00000.1850	LEVELING NORMAN G TR		3636 E HAMPTON CIR		ALVA	FL	33920		3636	EAST HAMPTON CIR		ALVA	33920	HAMPTON LAKES AT RIVER HALL PHASE ONE DESC IN INST#2005-153004 LOT 185
1017	FALSE	10514357	35-43-26-01-00000.1860	HOULE ROLAND &		314 KUTZ CT		SASKATOON	SK	S7N 4S4	CANADA	3640	EAST HAMPTON CIR		ALVA	33920	HAMPTON LAKES AT RIVER HALL PHASE ONE DESC IN INST#2005-153004 LOT 186
1018	FALSE	10514358	35-43-26-01-00000.1870	MASSEY CHERYL JANE		3644 EAST HAMPTON CIR		ALVA	FL	33920		3644	EAST HAMPTON CIR		ALVA	33920	HAMPTON LAKES AT RIVER HALL PHASE ONE DESC IN INST#2005-153004 LOT 187
1019	FALSE	10514359	35-43-26-01-00000.1880	GOOSE ANDREW &		3648 EAST HAMPTON CIR		ALVA	FL	33920		3648	EAST HAMPTON CIR		ALVA	33920	HAMPTON LAKES AT RIVER HALL PHASE ONE DESC IN INST#2005-153004 LOT 188
1020	FALSE	10514360	35-43-26-01-00000.1890	ANTHONY-ESPERIENCE KEMBERLY		3652 E HAMPTON CIR		ALVA	FL	33920		3652	EAST HAMPTON CIR		ALVA	33920	HAMPTON LAKES AT RIVER HALL PHASE ONE DESC IN INST#2005-153004 LOT 189
1021	FALSE	10514361	35-43-26-01-00000.1900	LASHER WALTER E JR &		3656 EAST HAMPTON CIR		ALVA	FL	33920		3656	EAST HAMPTON CIR		ALVA	33920	HAMPTON LAKES AT RIVER HALL PHASE ONE DESC IN INST#2005-153004 LOT 190
1022	FALSE	10514362	35-43-26-01-00000.1910	SADOWSKI STEVEN & GINA		777 PARK SHORE DRIVE		NAPLES	FL	34103		3660	EAST HAMPTON CIR		ALVA	33920	HAMPTON LAKES AT RIVER HALL PHASE ONE DESC IN INST#2005-153004 LOT 191
1023	FALSE	10514363	35-43-26-01-00000.1920	LANGENBRUNNER WILLIAM III &		3664 E HAMPTON CIR		ALVA	FL	33920		3664	EAST HAMPTON CIR		ALVA	33920	HAMPTON LAKES AT RIVER HALL PHASE ONE DESC IN INST#2005-153004 LOT 192
1024	FALSE	10514364	35-43-26-01-00000.1930	FREEMAN ZULEIDA +		3668 EAST HAMPTON CIR		ALVA	FL	33920		3668	EAST HAMPTON CIR		ALVA	33920	HAMPTON LAKES AT RIVER HALL PHASE ONE DESC IN INST#2005-153004 LOT 193
1025	FALSE	10514365	35-43-26-01-00000.1940	COLLINS DANIEL & KATIE		3672 E HAMPTON CIR		ALVA	FL	33920		3672	EAST HAMPTON CIR		ALVA	33920	HAMPTON LAKES AT RIVER HALL PHASE ONE DESC IN INST#2005-153004 LOT 194
1026	FALSE	10514366	35-43-26-01-00000.1950	PRZEWOZNIK EDWARD &		3676 EAST HAMPTON CIR		ALVA	FL	33920		3676	EAST HAMPTON CIR		ALVA	33920	HAMPTON LAKES AT RIVER HALL PHASE ONE DESC IN INST#2005-153004 LOT 195
1027	FALSE	10514367	35-43-26-01-00000.1960	PAZ ROBERTO &		3680 E HAMPTON CIR		ALVA	FL	33920		3680	EAST HAMPTON CIR		ALVA	33920	HAMPTON LAKES AT RIVER HALL PHASE ONE DESC IN INST#2005-153004 LOT 196
1028	FALSE	10514368	35-43-26-01-00000.1970	BARNES MICHAEL S &		3684 EAST HAMPTON CIR		ALVA	FL	33920		3684	EAST HAMPTON CIR		ALVA	33920	HAMPTON LAKES AT RIVER HALL PHASE ONE DESC IN INST#2005-153004 LOT 197
1029	FALSE	10514374	35-43-26-01-00000.2030	WOLFE THOMAS & SEBRA		369 N BOLTON RD		FREEPORT	IL	61032		3685	EAST HAMPTON CIR		ALVA	33920	HAMPTON LAKES AT RIVER HALL PHASE ONE DESC IN INST#2005-153004 LOT 203
1030	FALSE	10514375	35-43-26-01-00000.2040	JACOBS CHARLES & STEPHANIE		3681 EAST HAMPTON CIRCLE		ALVA	FL	33920		3681	EAST HAMPTON CIR		ALVA	33920	HAMPTON LAKES AT RIVER HALL PHASE ONE DESC IN INST#2005-153004 LOT 204
1031	FALSE	10514376	35-43-26-01-00000.2050	TAPIAS GUSTAVO		3677 EAST HAMPTON CIR		ALVA	FL	33920		3677	EAST HAMPTON CIR		ALVA	33920	HAMPTON LAKES AT RIVER HALL PHASE ONE DESC IN INST#2005-153004 LOT 205
1032	FALSE	10514377	35-43-26-01-00000.2060	HOLSAPPLE CHARLES EDWARD &		3673 EAST HAMPTON CIR		ALVA	FL	33920		3673	EAST HAMPTON CIR		ALVA	33920	HAMPTON LAKES AT RIVER HALL PHASE ONE DESC IN INST#2005-153004 LOT 206
1033	FALSE	10514378	35-43-26-01-00000.2070	DIXON JOHN & MARCIA L		73 HANSEN FARM RD		NORTH HAVEN	CT	6473		3669	EAST HAMPTON CIR		ALVA	33920	HAMPTON LAKES AT RIVER HALL PHASE ONE DESC IN INST#2005-153004 LOT 207
1034	FALSE	10514380	35-43-26-01-00000.2090	SMITH STUART & ELIZABETH		3661 E HAMPTON CIR		ALVA	FL	33920		3661	EAST HAMPTON CIR		ALVA	33920	HAMPTON LAKES AT RIVER HALL PHASE ONE DESC IN INST#2005-153004 LOT 209
1035	FALSE	10514381	35-43-26-01-00000.2100	RH VENTURE III LLC		7807 BAYMEADOWS RD E STE 205		JACKSONVILLE	FL	32256		3657	EAST HAMPTON CIR		ALVA	33920	HAMPTON LAKES AT RIVER HALL PHASE ONE DESC IN INST#2005-153004 LOT 210
1036	FALSE	10514382	35-43-26-01-00000.2110	FISCHER ROBERT & LAURA		3653 E HAMPTON CIR		ALVA	FL	33920		3653	EAST HAMPTON CIR		ALVA	33920	HAMPTON LAKES AT RIVER HALL PHASE ONE DESC IN INST#2005-153004 LOT 211
1037	FALSE	10514383	35-43-26-01-00000.2120	MOORE CANDICE		3649 E HAMPTON CIR		ALVA	FL	33920		3649	EAST HAMPTON CIR		ALVA	33920	HAMPTON LAKES AT RIVER HALL PHASE ONE DESC IN INST#2005-153004 LOT 212
1038	FALSE	10514384	35-43-26-01-00000.2130	LAMB YVONNE F		3645 E HAMPTON CIR		ALVA	FL	33920		3645	EAST HAMPTON CIR		ALVA	33920	HAMPTON LAKES AT RIVER HALL PHASE ONE DESC IN INST#2005-153004 LOT 213
1039	FALSE	10514385	35-43-26-01-00000.2140	WHEELER IRENE RITA TR		3641 E HAMPTON CIR		ALVA	FL	33920		3641	EAST HAMPTON CIR		ALVA	33920	HAMPTON LAKES AT RIVER HALL PHASE ONE DESC IN INST#2005-153004 LOT 214
1040	FALSE	10514386	35-43-26-01-00000.2150	OLIVE FRANK RICHARD JR +		3637 EAST HAMPTON CIR		ALVA	FL	33920		3637	EAST HAMPTON CIR		ALVA	33920	HAMPTON LAKES AT RIVER HALL PHASE ONE DESC IN INST#2005-153004 LOT 215
1041	FALSE	10514387	35-43-26-01-00000.2160	KWIATKOWSKI TARA		3633 E HAMPTON CIR		ALVA	FL	33920		3633	EAST HAMPTON CIR		ALVA	33920	HAMPTON LAKES AT RIVER HALL PHASE ONE DESC IN INST#2005-153004 LOT 216
1042	FALSE	10514388	35-43-26-01-00000.2170	KLEINMANN LEO & OHDET		3629 E HAMPTON CIR		ALVA	FL	33920		3629	EAST HAMPTON CIR		ALVA	33920	HAMPTON LAKES AT RIVER HALL PHASE ONE DESC IN INST#2005-153004 LOT 217
1043	FALSE	10514389	35-43-26-01-00000.2180	COLE WINNIFRED JOYCE		3625 EAST HAMPTON CIR		ALVA	FL	33920		3625	EAST HAMPTON CIR		ALVA	33920	HAMPTON LAKES AT RIVER HALL PHASE ONE DESC IN INST#2005-153004 LOT 218
1044	FALSE	10514390	35-43-26-01-00000.2190	KEIFFER CATHERINE ANNE &		3621 E HAMPTON CIR		ALVA	FL	33920		3621	EAST HAMPTON CIR		ALVA	33920	HAMPTON LAKES AT RIVER HALL PHASE ONE DESC IN INST#2005-153004 LOT 219
1045	FALSE	10514391	35-43-26-01-00000.2200	ALLARD ANDREW & PRISCILLA		3617 E HAMPTON CIR		ALVA	FL	33920		3617	EAST HAMPTON CIR		ALVA	33920	HAMPTON LAKES AT RIVER HALL PHASE ONE DESC IN INST#2005-153004 LOT 220
1046	FALSE	10514392	35-43-26-01-00000.2210	MARIN SAMARA		3613 E HAMPTON CIR		ALVA	FL	33920		3613	EAST HAMPTON CIR		ALVA	33920	HAMPTON LAKES AT RIVER HALL PHASE ONE DESC IN INST#2005-153004 LOT 221
1047	FALSE	10514393	35-43-26-01-00000.2220	BOYLES KIMBERLY		3609 EAST HAMPTON CIR		ALVA	FL	33920		3609	EAST HAMPTON CIR		ALVA	33920	HAMPTON LAKES AT RIVER HALL PHASE ONE DESC IN INST#2005-153004 LOT 222
1048	FALSE	10514394	35-43-26-01-00000.2230	ZAROV VIKTOR &		3605 E HAMPTON CIR		ALVA	FL	33920		3605	EAST HAMPTON CIR		ALVA	33920	HAMPTON LAKES AT RIVER HALL PHASE ONE DESC IN INST#2005-153004 LOT 223
1049	FALSE	10514395	35-43-26-01-00000.2240	PROPHETE MELLIE +		3601 EAST HAMPTON CIR		ALVA	FL	33920		3601	EAST HAMPTON CIR		ALVA	33920	HAMPTON LAKES AT RIVER HALL PHASE ONE DESC IN INST#2005-153004 LOT 224
1050	FALSE	10514396	35-43-26-01-00000.2250	WHITE GEORGE M &		3597 EAST HAMPTON CIR		ALVA	FL	33920		3597	EAST HAMPTON CIR		ALVA	33920	HAMPTON LAKES AT RIVER HALL PHASE ONE DESC IN INST#2005-153004 LOT 225
1051	FALSE	10514397	35-43-26-01-00000.2260	STANFORD JASON		3593 EAST HAMPTON CIR		ALVA	FL	33920		3593	EAST HAMPTON CIR		ALVA	33920	HAMPTON LAKES AT RIVER HALL PHASE ONE DESC IN INST#2005-153004 LOT 226
1052	FALSE	10514398	35-43-26-01-00000.2270	MALAGON MICHAEL CHRISTIAN +		3589 EAST HAMPTON CIR		ALVA	FL	33920		3589	EAST HAMPTON CIR		ALVA	33920	HAMPTON LAKES AT RIVER HALL PHASE ONE DESC IN INST#2005-153004 LOT 227
1053	FALSE	10514399	35-43-26-01-00000.2280	GILBERT CALANA J +		447 FRANKLIN AVE		BROOKLYN	NY	11238		3585	EAST HAMPTON CIR		ALVA	33920	HAMPTON LAKES AT RIVER HALL PHASE ONE DESC IN INST#2005-153004 LOT 228
1054	FALSE	10514400	35-43-26-01-00000.2290	SCHAFER PHILIP TIMOTHY &		3581 E HAMPTON CIR		ALVA	FL	33920		3581	EAST HAMPTON CIR		ALVA	33920	HAMPTON LAKES AT RIVER HALL PHASE ONE DESC IN INST#2005-153004 LOT 229
1055	FALSE	10514401	35-43-26-01-00000.2300	FKH SFR PROPCO D LP		1850 PARKWAY PL STE 900		MARIETTA	GA	30067		3577	EAST HAMPTON CIR		ALVA	33920	HAMPTON LAKES AT RIVER HALL PHASE ONE DESC IN INST#2005-153004 LOT 230
1056	FALSE	10514402	35-43-26-01-00000.2310	CARDUCCI HOLLY & BRADLEY		3573 E HAMPTON CIR		ALVA	FL	33920		3573	EAST HAMPTON CIR		ALVA	33920	HAMPTON LAKES AT RIVER HALL PHASE ONE DESC IN INST#2005-153004 LOT 231
1057	FALSE	10514403	35-43-26-01-00000.2320	GUZMAN REBECCA		3569 EAST HAMPTON CIR		ALVA	FL	33920		3569	EAST HAMPTON CIR		ALVA	33920	HAMPTON LAKES AT RIVER HALL PHASE ONE DESC IN INST#2005-153004 LOT 232
1058	FALSE	10514404	35-43-26-01-00000.2330	BURNS WILLIAM P &		3565 EAST HAMPTON CIR		ALVA	FL	33920		3565	EAST HAMPTON CIR		ALVA	33920	HAMPTON LAKES AT RIVER HALL PHASE ONE DESC IN INST#2005-153004 LOT 233
1059	FALSE	10514304	35-43-26-01-00000.2340	BLASINI-PAGAN ROBERTO N &		3561 EAST HAMPTON CIR		ALVA	FL	33920		3561	EAST HAMPTON CIR		ALVA	33920	HAMPTON LAKES AT RIVER HALL PHASE ONE DESC IN INST#2005-153004 LOT 234
1060	FALSE	10514305	35-43-26-01-00000.2350	AZARD RITCHIE & JEAN ERIQUE		3557 EAST HAMPTON CIR		ALVA	FL	33920		3557	EAST HAMPTON CIR		ALVA	33920	HAMPTON LAKES AT RIVER HALL PHASE ONE DESC IN INST#2005-153004 LOT 235
1061	FALSE	10514306	35-43-26-01-00000.2360	STARNES ANDREW CHAPMAN &		3553 EAST HAMPTON CIR		ALVA	FL	33920		3553	EAST HAMPTON CIR		ALVA	33920	HAMPTON LAKES AT RIVER HALL PHASE ONE DESC IN INST#2005-153004 LOT 236
1062	FALSE	10514307	35-43-26-01-00000.2370	BUSTARD JOHN C & KAREN		3549 EAST HAMPTON CIR		ALVA	FL	33920		3549	EAST HAMPTON CIR		ALVA	33920	HAMPTON LAKES AT RIVER HALL PHASE ONE DESC IN INST#2005-153004 LOT 237
1063	FALSE	10514308	35-43-26-01-00000.2380	SAKARA SERA GRANATO		3545 EAST HAMPTON CIR		ALVA	FL	33920		3545	EAST HAMPTON CIR		ALVA	33920	HAMPTON LAKES AT RIVER HALL PHASE ONE DESC IN INST#2005-153004 LOT 238
1064	FALSE	10514309	35-43-26-01-00000.2390	BRUNT TAWANDA CAMILLE &		3541 EAST HAMPTON CIR		ALVA	FL	33920		3541	EAST HAMPTON CIR		ALVA	33920	HAMPTON LAKES AT RIVER HALL PHASE ONE DESC IN INST#2005-153004 LOT 239
1065	FALSE	10514310	35-43-26-01-00000.2400	JONES RONALD DOUGLAS &		3537 EAST HAMPTON CIR		ALVA	FL	33920		3537	EAST HAMPTON CIR		ALVA	33920	HAMPTON LAKES AT RIVER HALL PHASE ONE DESC IN INST#2005-153004 LOT 240
1066	FALSE	10514311	35-43-26-01-00000.2410	ALATORRE CARLOS FLORES &		3533 E HAMPTON CIR		ALVA	FL	33920		3533	EAST HAMPTON CIR		ALVA	33920	HAMPTON LAKES AT RIVER HALL PHASE ONE DESC IN INST#2005-153004 LOT 241
1067	FALSE	10514312	35-43-26-01-00000.2420	COTES CLARO & MARIA XIMENA		3529 E HAMPTON CIR		ALVA	FL	33920		3529	EAST HAMPTON CIR		ALVA	33920	HAMPTON LAKES AT RIVER HALL PHASE ONE DESC IN INST#2005-153004 LOT 242
1068	FALSE	10514313	35-43-26-01-00000.2430	LANS HOMES INC		3525 E HAMPTON CIR		ALVA	FL	33920		3525	EAST HAMPTON CIR		ALVA	33920	HAMPTON LAKES AT RIVER HALL PHASE ONE DESC IN INST#2005-153004 LOT 243
1069	FALSE	10514314	35-43-26-01-00000.2440	COURT JAMES A &		3521 EAST HAMPTON CIR		ALVA	FL	33920		3521	EAST HAMPTON CIR		ALVA	33920	HAMPTON LAKES AT RIVER HALL PHASE ONE DESC IN INST#2005-153004 LOT 244
1070	FALSE	10514315	35-43-26-01-00000.2450	SALAZAR JAIME &		3517 EAST HAMPTON CIR		ALVA	FL	33920		3517	EAST HAMPTON CIR		ALVA	33920	HAMPTON LAKES AT RIVER HALL PHASE ONE DESC IN INST#2005-153004 LOT 245
1071	FALSE	10514316	35-43-26-01-00000.2460	MATOS AIDA LUZ &		3513 EAST HAMPTON CIR		ALVA	FL	33920		3513	EAST HAMPTON CIR		ALVA	33920	HAMPTON LAKES AT RIVER HALL PHASE ONE DESC IN INST#2005-153004 LOT 246
1072	FALSE	10514317	35-43-26-01-00000.2470	AGHEDO ERICA E		3509 EAST HAMPTON CIR		ALVA	FL	33920		3509	EAST HAMPTON CIR		ALVA	33920	HAMPTON LAKES AT RIVER HALL PHASE ONE DESC IN INST#2005-153004 LOT 247
1073	FALSE	10514318	35-43-26-01-00000.2480	FRANK PETER P &		3505 EAST HAMPTON CIR		ALVA	FL	33920		3505	EAST HAMPTON CIR		ALVA	33920	HAMPTON LAKES AT RIVER HALL PHASE ONE DESC IN INST#2005-153004 LOT 248
1074	FALSE	10514319	35-43-26-01-00000.2490	SPOONER SAMUEL R &		3501 EAST HAMPTON CIR		ALVA	FL	33920		3501	EAST HAMPTON CIR		ALVA	33920	HAMPTON LAKES AT RIVER HALL PHASE ONE DESC IN INST#2005-153004 LOT 249
1075	FALSE	10514300	35-43-26-01-00000.2500	MERRILL DANIEL & ROSAMUND		3429 HAMPTON BLVD		ALVA	FL	33920		3429	HAMPTON BLVD		ALVA	33920	HAMPTON LAKES AT RIVER HALL PHASE ONE DESC IN INST#2005-153004 LOT 250
1076	FALSE	10514301	35-43-26-01-00000.2510	MURPHY JASON T & MANDY		3425 HAMPTON BLVD		ALVA	FL	33920		3425	HAMPTON BLVD		ALVA	33920	HAMPTON LAKES AT RIVER HALL PHASE ONE DESC IN INST#2005-153004 LOT 251
1077	FALSE	10514302	35-43-26-01-00000.2520	MORRIS DANIEL C & WENDY J		3290 BRANTLEY OAKS DR		FORT MYERS	FL	33905		3421	HAMPTON BLVD		ALVA	33920	HAMPTON LAKES AT RIVER HALL PHASE ONE DESC IN INST#2005-153004 LOT 252
1078	FALSE	10514303	35-43-26-01-00000.2530	OLSON HAROLD & ADELE		3415 HAMPTON BLVD		ALVA	FL	33920		3415	HAMPTON BLVD		ALVA	33920	HAMPTON LAKES AT RIVER HALL PHASE ONE DESC IN INST#2005-153004 LOT 253
1079	FALSE	10514298	35-43-26-01-00000.2540	MARCHAN JUAN C &		3409 HAMPTON BLVD		ALVA	FL	33920		3409	HAMPTON BLVD		ALVA	33920	HAMPTON LAKES AT RIVER HALL PHASE ONE DESC IN INST#2005-153004 LOT 254
1080	FALSE	10514299	35-43-26-01-00000.2550	CUTIE EDWARD JR &		3405 HAMPTON BLVD		ALVA	FL	33920		3405	HAMPTON BLVD		ALVA	33920	HAMPTON LAKES AT RIVER HALL PHASE ONE DESC IN INST#2005-153004 LOT 255
1081	FALSE	10514295	35-43-26-01-00000.2560	BLASINI ROBERT ANTHONY &		15510 PAPYRUS CT		ALVA	FL	33920		15510	PAPYRUS CT		ALVA	33920	HAMPTON LAKES AT RIVER HALL PHASE ONE DESC IN INST#2005-153004 LOT 256
1082	FALSE	10514296	35-43-26-01-00000.2570	NILES DENIS F & CHRISTINA A		15506 PAPYRUS CT		ALVA	FL	33920		15506	PAPYRUS CT		ALVA	33920	HAMPTON LAKES AT RIVER HALL PHASE ONE DESC IN INST#2005-153004 LOT 257
1083	FALSE	10514297	35-43-26-01-00000.2580	MORAN JOSEPH & CHERYLANN		15502 PAPYRUS CT		ALVA	FL	33920		15502	PAPYRUS CT		ALVA	33920	HAMPTON LAKES AT RIVER HALL PHASE ONE DESC IN INST#2005-153004 LOT 258
1084	FALSE	10514291	35-43-26-01-00000.2620	UNKNOWN HEIRS OF		3393 HAMPTON BLVD		ALVA	FL	33920		3393	HAMPTON BLVD		ALVA	33920	HAMPTON LAKES AT RIVER HALL PHASE ONE DESC IN INST#2005-153004 LOT 262
1085	FALSE	10514437	35-43-26-01-00000.3000	NELSON KAYLA		3568 E HAMPTON CIR		ALVA	FL	33920		3568	EAST HAMPTON CIR		ALVA	33920	HAMPTON LAKES AT RIVER HALL PHASE ONE DESC IN INST#2005-153004 LOT 300
1086	FALSE	10514439	35-43-26-01-00000.3020	PARRA LINA & CAPRA MATTHEW		3560 EAST HAMPTON CIR		ALVA	FL	33920		3560	EAST HAMPTON CIR		ALVA	33920	HAMPTON LAKES AT RIVER HALL PHASE ONE DESC IN INST#2005-153004 LOT 302
1087	FALSE	10514405	35-43-26-01-00000.3030	BOTERO DELIO E & VIRGINIA E		3556 EAST HAMPTON CIR		ALVA	FL	33920		3556	EAST HAMPTON CIR		ALVA	33920	HAMPTON LAKES AT RIVER HALL PHASE ONE DESC IN INST#2005-153004 LOT 303
1088	FALSE	10514406	35-43-26-01-00000.3040	TARCA THOMAS & SHARON		3552 EAST HAMPTON CIR		ALVA	FL	33920		3552	EAST HAMPTON CIR		ALVA	33920	HAMPTON LAKES AT RIVER HALL PHASE ONE DESC IN INST#2005-153004 LOT 304
1089	FALSE	10514407	35-43-26-01-00000.3050	OATIS KYLE +		3548 EAST HAMPTON CIR		ALVA	FL	33920		3548	EAST HAMPTON CIR		ALVA	33920	HAMPTON LAKES AT RIVER HALL PHASE ONE DESC IN INST#2005-153004 LOT 305
1090	FALSE	10514408	35-43-26-01-00000.3060	BEYERS CRISS & DEBRA W		3544 E HAMPTON CIR		ALVA	FL	33920		3544	EAST HAMPTON CIR		ALVA	33920	HAMPTON LAKES AT RIVER HALL PHASE ONE DESC IN INST#2005-153004 LOT 306
1091	FALSE	10514409	35-43-26-01-00000.3070	LOWRY GORDON R & MARIA C		3538 EAST HAMPTON CIR		ALVA	FL	33920		3538	EAST HAMPTON CIR		ALVA	33920	HAMPTON LAKES AT RIVER HALL PHASE ONE DESC IN INST#2005-153004 LOT 307
1092	FALSE	10514410	35-43-26-01-00000.3080	CARSON RONALD FRITZ &		3532 EAST HAMPTON CIR		ALVA	FL	33920		3532	EAST HAMPTON CIR		ALVA	33920	HAMPTON LAKES AT RIVER HALL PHASE ONE DESC IN INST#2005-153004 LOT 308
1093	FALSE	10514411	35-43-26-01-00000.3090	MATA FRANCISCO JAVIER JR &		3528 EAST HAMPTON CIR		ALVA	FL	33920		3528	EAST HAMPTON CIR		ALVA	33920	HAMPTON LAKES AT RIVER HALL PHASE ONE DESC IN INST#2005-153004 LOT 309
1094	FALSE	10514412	35-43-26-01-00000.3100	HARBIN MICHELE & ROBERT		3522 EAST HAMPTON CIR		ALVA	FL	33920		3522	EAST HAMPTON CIR		ALVA	33920	HAMPTON LAKES AT RIVER HALL PHASE ONE DESC IN INST#2005-153004 LOT 310
1095	FALSE	10514413	35-43-26-01-00000.3110	TITUS ROSEMARIE E &		3518 EAST HAMPTON CIR		ALVA	FL	33920		3518	EAST HAMPTON CIR		ALVA	33920	HAMPTON LAKES AT RIVER HALL PHASE ONE DESC IN INST#2005-153004 LOT 311
1096	FALSE	10514414	35-43-26-01-00000.3120	DORCEY RANDOLPH & FRANCES		3514 EAST HAMPTON CIR		ALVA	FL	33920		3514	EAST HAMPTON CIR		ALVA	33920	HAMPTON LAKES AT RIVER HALL PHASE ONE DESC IN INST#2005-153004 LOT 312
1097	FALSE	10514415	35-43-26-01-00000.3130	LUGO-ORTIZ MILAGROS		3506 EAST HAMPTON CIR		ALVA	FL	33920		3506	EAST HAMPTON CIR		ALVA	33920	HAMPTON LAKES AT RIVER HALL PHASE ONE DESC IN INST#2005-153004 LOT 313
1098	FALSE	10514416	35-43-26-01-00000.3140	DJESUS ORLANDO		3500 EAST HAMPTON CIR		ALVA	FL	33920		3500	EAST HAMPTON CIR		ALVA	33920	HAMPTON LAKES AT RIVER HALL PHASE ONE DESC IN INST#2005-153004 LOT 314

1099	FALSE	10514417	35-43-26-01-00000.3150	PLUCKER JACLYN & JASON		16107 MISTFLOWER DR		ALVA	FL	33920		16107	MISTFLOWER DR		ALVA	33920	HAMPTON LAKES AT RIVER HALL PHASE ONE DESC IN INST#2005-153004 LOT 315
1100	FALSE	10514418	35-43-26-01-00000.3160	LANDERS BRIAN & NICOLE		16103 MISTFLOWER DR		ALVA	FL	33920		16103	MISTFLOWER DR		ALVA	33920	HAMPTON LAKES AT RIVER HALL PHASE ONE DESC IN INST#2005-153004 LOT 316
1101	FALSE	10514419	35-43-26-01-00000.3170	MELIDOR BENSLY &		16099 MISTFLOWER DR		ALVA	FL	33920		16099	MISTFLOWER DR		ALVA	33920	HAMPTON LAKES AT RIVER HALL PHASE ONE DESC IN INST#2005-153004 LOT 317
1102	FALSE	10514420	35-43-26-01-00000.3180	RAMIREZ ALEX &		16095 MISTFLOWER DR		ALVA	FL	33920		16095	MISTFLOWER DR		ALVA	33920	HAMPTON LAKES AT RIVER HALL PHASE ONE DESC IN INST#2005-153004 LOT 318
1103	FALSE	10514421	35-43-26-01-00000.3190	CARRILLO MARGARITA +		16091 MISTFLOWER DR		ALVA	FL	33920		16091	MISTFLOWER DR		ALVA	33920	HAMPTON LAKES AT RIVER HALL PHASE ONE DESC IN INST#2005-153004 LOT 319
1104	FALSE	10514422	35-43-26-01-00000.3200	CHANCEY MICHAEL JON +		16087 MISTFLOWER DR		ALVA	FL	33920		16087	MISTFLOWER DR		ALVA	33920	HAMPTON LAKES AT RIVER HALL PHASE ONE DESC IN INST#2005-153004 LOT 320
1105	FALSE	10514423	35-43-26-01-00000.3210	FUSCO CHRISTOPHER L &		16083 MISTFLOWER DR		ALVA	FL	33920		16083	MISTFLOWER DR		ALVA	33920	HAMPTON LAKES AT RIVER HALL PHASE ONE DESC IN INST#2005-153004 LOT 321
1106	FALSE	10514424	35-43-26-01-00000.3220	DIVIETRI ANTHONY & VICKI		16077 MISTFLOWER DR		ALVA	FL	33920		16077	MISTFLOWER DR		ALVA	33920	HAMPTON LAKES AT RIVER HALL PHASE ONE DESC IN INST#2005-153004 LOT 322
1107	FALSE	10514425	35-43-26-01-00000.3230	SUSTARSIC ALBERT & KAREN		228 N COUNTY ROAD 125 W		LIBERTY	IN	47353		16071	MISTFLOWER DR		ALVA	33920	HAMPTON LAKES AT RIVER HALL PHASE ONE DESC IN INST#2005-153004 LOT 323
1108	FALSE	10514426	35-43-26-01-00000.3240	MCNAMEE JEANI M		16065 MISTFLOWER DR		ALVA	FL	33920		16065	MISTFLOWER DR		ALVA	33920	HAMPTON LAKES AT RIVER HALL PHASE ONE DESC IN INST#2005-153004 LOT 324
1109	FALSE	10514427	35-43-26-01-00000.3250	GRASS MARTHA RUTH +		16057 MISTFLOWER DR		ALVA	FL	33920		16057	MISTFLOWER DR		ALVA	33920	HAMPTON LAKES AT RIVER HALL PHASE ONE DESC IN INST#2005-153004 LOT 325
1110	FALSE	10514428	35-43-26-01-00000.3260	BROOKS BRENT EUGENE &		2202 E WATCH AVE		SPRINGFIELD	IL	62702		16051	MISTFLOWER DR		ALVA	33920	HAMPTON LAKES AT RIVER HALL PHASE ONE DESC IN INST#2005-153004 LOT 326
1111	FALSE	10514430	35-43-26-01-00000.3280	ADAMS WILLIAM W TR		16041 MISTFLOWER DR		ALVA	FL	33920		16041	MISTFLOWER DR		ALVA	33920	HAMPTON LAKES AT RIVER HALL PHASE ONE DESC IN INST#2005-153004 LOT 328
1112	FALSE	10514431	35-43-26-01-00000.3290	LANIUS EDWARD & TAMMY		16035 MISTFLOWER DR		ALVA	FL	33920		16035	MISTFLOWER DR		ALVA	33920	HAMPTON LAKES AT RIVER HALL PHASE ONE DESC IN INST#2005-153004 LOT 329
1113	FALSE	10514432	35-43-26-01-00000.3300	SCHWARTZ ROBEN R & BURT		16031 MISTFLOWER DR		ALVA	FL	33920		16031	MISTFLOWER DR		ALVA	33920	HAMPTON LAKES AT RIVER HALL PHASE ONE DESC IN INST#2005-153004 LOT 330
1114	FALSE	10514433	35-43-26-01-00000.3310	SCHAD MARK P +		16027 MISTFLOWER DR		ALVA	FL	33920		16027	MISTFLOWER DR		ALVA	33920	HAMPTON LAKES AT RIVER HALL PHASE ONE DESC IN INST#2005-153004 LOT 331
1115	FALSE	10514435	35-43-26-01-00000.3330	NOLAN EVE BARBARA		16019 MISTFLOWER DR		ALVA	FL	33920		16019	MISTFLOWER DR		ALVA	33920	HAMPTON LAKES AT RIVER HALL PHASE ONE DESC IN INST#2005-153004 LOT 333
1116	FALSE	10514436	35-43-26-01-00000.3340	BOUFFARD CHRIS C & JULIE A		732 CHERRY BLOSSOM RD		WILLIAMSTOWN	NJ	8094		16015	MISTFLOWER DR		ALVA	33920	HAMPTON LAKES AT RIVER HALL PHASE ONE DESC IN INST#2005-153004 LOT 334
1117	FALSE	10514440	35-43-26-01-00000.3350	ASH JOHNNY CHRISTOPHER &		16002 MISTFLOWER DR		ALVA	FL	33920		16002	MISTFLOWER DR		ALVA	33920	HAMPTON LAKES AT RIVER HALL PHASE ONE DESC IN INST#2005-153004 LOT 335
1118	FALSE	10514448	35-43-26-01-00000.3370	FRESHWATERS JUSTIN ROSS &		16010 MISTFLOWER DR		ALVA	FL	33920		16010	MISTFLOWER DR		ALVA	33920	HAMPTON LAKES AT RIVER HALL PHASE ONE DESC IN INST#2005-153004 LOT 337
1119	FALSE	10514449	35-43-26-01-00000.3380	ZICCARDI JOSEPH CARMEN &		16014 MISTFLOWER DR		ALVA	FL	33920		16014	MISTFLOWER DR		ALVA	33920	HAMPTON LAKES AT RIVER HALL PHASE ONE DESC IN INST#2005-153004 LOT 338
1120	FALSE	10514450	35-43-26-01-00000.3390	POLIZIANI MICHAEL & ELAINE		16018 MISTFLOWER DR		ALVA	FL	33920		16018	MISTFLOWER DR		ALVA	33920	HAMPTON LAKES AT RIVER HALL PHASE ONE DESC IN INST#2005-153004 LOT 339
1121	FALSE	10514451	35-43-26-01-00000.3400	BECKWITH GEORGE S TR		16022 MISTFLOWER DR		ALVA	FL	33920		16022	MISTFLOWER DR		ALVA	33920	HAMPTON LAKES AT RIVER HALL PHASE ONE DESC IN INST#2005-153004 LOT 340
1122	FALSE	10514452	35-43-26-01-00000.3410	CANIZALES OSMAN		16026 MISTFLOWER DR		ALVA	FL	33920		16026	MISTFLOWER DR		ALVA	33920	HAMPTON LAKES AT RIVER HALL PHASE ONE DESC IN INST#2005-153004 LOT 341
1123	FALSE	10514453	35-43-26-01-00000.3420	ROSOLEN VANESSA		16030 MISTFLOWER DR		ALVA	FL	33920		16030	MISTFLOWER DR		ALVA	33920	HAMPTON LAKES AT RIVER HALL PHASE ONE DESC IN INST#2005-153004 LOT 342
1124	FALSE	10514454	35-43-26-01-00000.3430	MESIDOR JEAN KESNOLD &		16034 MISTFLOWER DR		ALVA	FL	33920		16034	MISTFLOWER DR		ALVA	33920	HAMPTON LAKES AT RIVER HALL PHASE ONE DESC IN INST#2005-153004 LOT 343
1125	FALSE	10514455	35-43-26-01-00000.3440	SCHMITT MICHAEL CHRIS &		10717 SETTLERS LN		HANOVER	MN	55341		16038	MISTFLOWER DR		ALVA	33920	HAMPTON LAKES AT RIVER HALL PHASE ONE DESC IN INST#2005-153004 LOT 344
1126	FALSE	10514456	35-43-26-01-00000.3450	FIXLER TRACI & RAQUEL		16042 MISTFLOWER DR		ALVA	FL	33920		16042	MISTFLOWER DR		ALVA	33920	HAMPTON LAKES AT RIVER HALL PHASE ONE DESC IN INST#2005-153004 LOT 345
1127	FALSE	10514457	35-43-26-01-00000.3460	MORAN HARRY & MARIA M		16046 MISTFLOWER DR		ALVA	FL	33920		16046	MISTFLOWER DR		ALVA	33920	HAMPTON LAKES AT RIVER HALL PHASE ONE DESC IN INST#2005-153004 LOT 346
1128	FALSE	10514458	35-43-26-01-00000.3470	SPIKER JOSEPH & ALLISON		16050 MISTFLOWER DR		ALVA	FL	33920		16050	MISTFLOWER DR		ALVA	33920	HAMPTON LAKES AT RIVER HALL PHASE ONE DESC IN INST#2005-153004 LOT 347
1129	FALSE	10514459	35-43-26-01-00000.3480	HENKEL HANK & KATHLEEN P		16054 MISTFLOWER DR		ALVA	FL	33920		16054	MISTFLOWER DR		ALVA	33920	HAMPTON LAKES AT RIVER HALL PHASE ONE DESC IN INST#2005-153004 LOT 348
1130	FALSE	10514460	35-43-26-01-00000.3490	BARAJAS DANA CAROLANE		16058 MISTFLOWER DR		ALVA	FL	33920		16058	MISTFLOWER DR		ALVA	33920	HAMPTON LAKES AT RIVER HALL PHASE ONE DESC IN INST#2005-153004 LOT 349
1131	FALSE	10514461	35-43-26-01-00000.3500	SCOVILLE DAWN		16062 MISTFLOWER DR		ALVA	FL	33920		16062	MISTFLOWER DR		ALVA	33920	HAMPTON LAKES AT RIVER HALL PHASE ONE DESC IN INST#2005-153004 LOT 350
1132	FALSE	10514462	35-43-26-01-00000.3510	KORSAK LEON & DIANA		16066 MISTFLOWER DR		ALVA	FL	33920		16066	MISTFLOWER DR		ALVA	33920	HAMPTON LAKES AT RIVER HALL PHASE ONE DESC IN INST#2005-153004 LOT 351
1133	FALSE	10514463	35-43-26-01-00000.3520	HAYLES EDWARD C & TEREICK T		16070 MISTFLOWER DR		ALVA	FL	33920		16070	MISTFLOWER DR		ALVA	33920	HAMPTON LAKES AT RIVER HALL PHASE ONE DESC IN INST#2005-153004 LOT 352
1134	FALSE	10514464	35-43-26-01-00000.3530	ESPARZA MICHAEL PHILLIP &		16074 MISTFLOWER DR		ALVA	FL	33920		16074	MISTFLOWER DR		ALVA	33920	HAMPTON LAKES AT RIVER HALL PHASE ONE DESC IN INST#2005-153004 LOT 353
1135	FALSE	10514465	35-43-26-01-00000.3540	BETHEA VALERIE DIAZ		16078 MISTFLOWER DR		ALVA	FL	33920		16078	MISTFLOWER DR		ALVA	33920	HAMPTON LAKES AT RIVER HALL PHASE ONE DESC IN INST#2005-153004 LOT 354
1136	FALSE	10514466	35-43-26-01-00000.3550	NIELSEN L DENISE TR		16082 MISTFLOWER DR		ALVA	FL	33920		16082	MISTFLOWER DR		ALVA	33920	HAMPTON LAKES AT RIVER HALL PHASE ONE DESC IN INST#2005-153004 LOT 355
1137	FALSE	10514467	35-43-26-01-00000.3560	SHOWN SALLY		16086 MISTFLOWER DR		ALVA	FL	33920		16086	MISTFLOWER DR		ALVA	33920	HAMPTON LAKES AT RIVER HALL PHASE ONE DESC IN INST#2005-153004 LOT 356
1138	FALSE	10514468	35-43-26-01-00000.3570	KLUESNER CODY &		16090 MISTFLOWER DR		ALVA	FL	33920		16090	MISTFLOWER DR		ALVA	33920	HAMPTON LAKES AT RIVER HALL PHASE ONE DESC IN INST#2005-153004 LOT 357
1139	FALSE	10514469	35-43-26-01-00000.3580	DONARD DANIELA		16094 MISTFLOWER DR		ALVA	FL	33920		16094	MISTFLOWER DR		ALVA	33920	HAMPTON LAKES AT RIVER HALL PHASE ONE DESC IN INST#2005-153004 LOT 358
1140	FALSE	10514470	35-43-26-01-00000.3590	FODOR JAMES B III &		16098 MISTFLOWER DR		ALVA	FL	33920		16098	MISTFLOWER DR		ALVA	33920	HAMPTON LAKES AT RIVER HALL PHASE ONE DESC IN INST#2005-153004 LOT 359
1141	FALSE	10514442	35-43-26-01-00000.3600	DAVIS JAMAL & CHAIA		4078 EAST HAMPTON CIR		ALVA	FL	33920		4078	EAST HAMPTON CIR		ALVA	33920	HAMPTON LAKES AT RIVER HALL PHASE ONE DESC IN INST#2005-153004 LOT 360
1142	FALSE	10514443	35-43-26-01-00000.3610	HULL JASON & CHRISTINA SHAW +		4072 E HAMPTON CIR		ALVA	FL	33920		4072	EAST HAMPTON CIR		ALVA	33920	HAMPTON LAKES AT RIVER HALL PHASE ONE DESC IN INST#2005-153004 LOT 361
1143	FALSE	10514471	35-43-26-01-00000.3620	LACEY ROBERT JOHN &		4068 E HAMPTON CIR		ALVA	FL	33920		4068	EAST HAMPTON CIR		ALVA	33920	HAMPTON LAKES AT RIVER HALL PHASE ONE DESC IN INST#2005-153004 LOT 362
1144	FALSE	10514472	35-43-26-01-00000.3630	WILSON ANTHONY & LOURDES M		4064 EAST HAMPTON CIR		ALVA	FL	33920		4064	EAST HAMPTON CIR		ALVA	33920	HAMPTON LAKES AT RIVER HALL PHASE ONE DESC IN INST#2005-153004 LOT 363
1145	FALSE	10514473	35-43-26-01-00000.3640	MCINTOSH TREVOR		4060 E HAMPTON CIR		ALVA	FL	33920		4060	EAST HAMPTON CIR		ALVA	33920	HAMPTON LAKES AT RIVER HALL PHASE ONE DESC IN INST#2005-153004 LOT 364
1146	FALSE	10514474	35-43-26-01-00000.3650	GRIFFITH PAUL W & CINDY M L/E		4054 E HAMPTON CIR		ALVA	FL	33920		4054	EAST HAMPTON CIR		ALVA	33920	HAMPTON LAKES AT RIVER HALL PHASE ONE DESC IN INST#2005-153004 LOT 365
1147	FALSE	10514475	35-43-26-01-00000.3660	GREENFIELD LAWRENCE &		4050 EAST HAMPTON CIR		ALVA	FL	33920		4050	EAST HAMPTON CIR		ALVA	33920	HAMPTON LAKES AT RIVER HALL PHASE ONE DESC IN INST#2005-153004 LOT 366
1148	FALSE	10514444	35-43-26-01-00000.3670	STURGIS MICHAEL M +		16149 PALMETTO PRAIRIE DR		ALVA	FL	33920		16149	PALMETTO PRAIRIE DR		ALVA	33920	HAMPTON LAKES AT RIVER HALL PHASE ONE DESC IN INST#2005-153004 LOT 367
1149	FALSE	10514445	35-43-26-01-00000.3680	BELL JOHN LAWRENCE &		16145 PALMETTO PRAIRIE DR		ALVA	FL	33920		16145	PALMETTO PRAIRIE DR		ALVA	33920	HAMPTON LAKES AT RIVER HALL PHASE ONE DESC IN INST#2005-153004 LOT 368
1150	FALSE	10514476	35-43-26-01-00000.3690	LUQUE JORGE & PRADA MARTHA		16141 PALMETTO PRAIRIE DR		ALVA	FL	33920		16141	PALMETTO PRAIRIE DR		ALVA	33920	HAMPTON LAKES AT RIVER HALL PHASE ONE DESC IN INST#2005-153004 LOT 369
1151	FALSE	10514477	35-43-26-01-00000.3700	OWENS DENNIS JR & MORGAN		16137 PALMETTO PRAIRIE DR		ALVA	FL	33920		16137	PALMETTO PRAIRIE DR		ALVA	33920	HAMPTON LAKES AT RIVER HALL PHASE ONE DESC IN INST#2005-153004 LOT 370
1152	FALSE	10514478	35-43-26-01-00000.3710	FERGUSON JULIE ANN &		16133 PALMETTO PRAIRIE DR		ALVA	FL	33920		16133	PALMETTO PRAIRIE DR		ALVA	33920	HAMPTON LAKES AT RIVER HALL PHASE ONE DESC IN INST#2005-153004 LOT 371
1153	FALSE	10514479	35-43-26-01-00000.3720	SCHERER NICHOLAS DANIEL &		16129 PALMETTO PRAIRIE DR		ALVA	FL	33920		16129	PALMETTO PRAIRIE DR		ALVA	33920	HAMPTON LAKES AT RIVER HALL PHASE ONE DESC IN INST#2005-153004 LOT 372
1154	FALSE	10514480	35-43-26-01-00000.3730	SANTOS LUIS ARMANDO MENDEZ &		16123 PALMETTO PRAIRIE DR		ALVA	FL	33920		16123	PALMETTO PRAIRIE DR		ALVA	33920	HAMPTON LAKES AT RIVER HALL PHASE ONE DESC IN INST#2005-153004 LOT 373
1155	FALSE	10514481	35-43-26-01-00000.3740	AYALA JAVIER VAZQUEZ &		16119 PALMETTO PRAIRIE DR		ALVA	FL	33920		16119	PALMETTO PRAIRIE DR		ALVA	33920	HAMPTON LAKES AT RIVER HALL PHASE ONE DESC IN INST#2005-153004 LOT 374
1156	FALSE	10514482	35-43-26-01-00000.3750	COLON MANUEL VAZQUEZ &		16115 PALMETTO PRAIRIE DR		ALVA	FL	33920		16115	PALMETTO PRAIRIE DR		ALVA	33920	HAMPTON LAKES AT RIVER HALL PHASE ONE DESC IN INST#2005-153004 LOT 375
1157	FALSE	10514483	35-43-26-01-00000.3760	SOLER VICTOR & JENNIFER		16111 PALMETTO PRAIRIE DR		ALVA	FL	33920		16111	PALMETTO PRAIRIE DR		ALVA	33920	HAMPTON LAKES AT RIVER HALL PHASE ONE DESC IN INST#2005-153004 LOT 376
1158	FALSE	10514484	35-43-26-01-00000.3770	WEBLEY CHARLES LARRY JR &		16107 PALMETTO PRAIRIE DR		ALVA	FL	33920		16107	PALMETTO PRAIRIE DR		ALVA	33920	HAMPTON LAKES AT RIVER HALL PHASE ONE DESC IN INST#2005-153004 LOT 377
1159	FALSE	10514485	35-43-26-01-00000.3780	MUNDT JEFFREY A		16103 PALMETTO PRAIRIE DR		ALVA	FL	33920		16103	PALMETTO PRAIRIE DR		ALVA	33920	HAMPTON LAKES AT RIVER HALL PHASE ONE DESC IN INST#2005-153004 LOT 378
1160	FALSE	10514486	35-43-26-01-00000.3790	CARLSON JONATHAN E &		16099 PALMETTO PRAIRIE DR		ALVA	FL	33920		16099	PALMETTO PRAIRIE DR		ALVA	33920	HAMPTON LAKES AT RIVER HALL PHASE ONE DESC IN INST#2005-153004 LOT 379
1161	FALSE	10514487	35-43-26-01-00000.3800	BELLO RAFAEL		16095 PALMETTO PRAIRIE DR		ALVA	FL	33920		16095	PALMETTO PRAIRIE DR		ALVA	33920	HAMPTON LAKES AT RIVER HALL PHASE ONE DESC IN INST#2005-153004 LOT 380
1162	FALSE	10514488	35-43-26-01-00000.3810	KAUFMAN CANDACE S TR		16089 PALMETTO PRAIRIE DR		ALVA	FL	33920		16089	PALMETTO PRAIRIE DR		ALVA	33920	HAMPTON LAKES AT RIVER HALL PHASE ONE DESC IN INST#2005-153004 LOT 381
1163	FALSE	10514489	35-43-26-01-00000.3820	CLERY AUGUSTINE & ROBERTINA		16083 PALMETTO PRAIRIE DR		ALVA	FL	33920		16083	PALMETTO PRAIRIE DR		ALVA	33920	HAMPTON LAKES AT RIVER HALL PHASE ONE DESC IN INST#2005-153004 LOT 382
1164	FALSE	10514490	35-43-26-01-00000.3830	GHIGLIOTTY LOUISE M TR		16079 PALMETTO PRAIRIE DR		ALVA	FL	33920		16079	PALMETTO PRAIRIE DR		ALVA	33920	HAMPTON LAKES AT RIVER HALL PHASE ONE DESC IN INST#2005-153004 LOT 383
1165	FALSE	10514493	35-43-26-01-00000.3860	FAGLEY JOHN JR & EILEEN		9508 BRANDYWINE RD		NORTHFIELD	OH	44067		16067	PALMETTO PRAIRIE DR		ALVA	33920	HAMPTON LAKES AT RIVER HALL PHASE ONE DESC IN INST#2005-153004 LOT 386
1166	FALSE	10514494	35-43-26-01-00000.3870	BURKE MARTY ALAN &		16063 PALMETTO PRAIRIE DR		ALVA	FL	33920		16063	PALMETTO PRAIRIE DR		ALVA	33920	HAMPTON LAKES AT RIVER HALL PHASE ONE DESC IN INST#2005-153004 LOT 387
1167	FALSE	10514495	35-43-26-01-00000.3880	JOHNSON RODNEY & DAWN		16059 PALMETTO PRAIRIE DR		ALVA	FL	33920		16059	PALMETTO PRAIRIE DR		ALVA	33920	HAMPTON LAKES AT RIVER HALL PHASE ONE DESC IN INST#2005-153004 LOT 388
1168	FALSE	10514496	35-43-26-01-00000.3890	ROBERTS JERMIE & JENNIFER		50 HAWKES ST		SAUGUS	MA	1906		16051	PALMETTO PRAIRIE DR		ALVA	33920	HAMPTON LAKES AT RIVER HALL PHASE ONE DESC IN INST#2005-153004 LOT 389
1169	FALSE	10514497	35-43-26-01-00000.3900	OMELANSKI THERESE K &		16047 PALMETTO PRAIRIE DR		ALVA	FL	33920		16047	PALMETTO PRAIRIE DR		ALVA	33920	HAMPTON LAKES AT RIVER HALL PHASE ONE DESC IN INST#2005-153004 LOT 390
1170	FALSE	10514498	35-43-26-01-00000.3910	RAMOS SYLVIA &		16041 PALMETTO PRAIRIE DR		ALVA	FL	33920		16041	PALMETTO PRAIRIE DR		ALVA	33920	HAMPTON LAKES AT RIVER HALL PHASE ONE DESC IN INST#2005-153004 LOT 391
1171	FALSE	10514499	35-43-26-01-00000.3920	LIGHT KENNETH EDMOND		16037 PALMETTO PRAIRIE DR		ALVA	FL	33920		16037	PALMETTO PRAIRIE DR		ALVA	33920	HAMPTON LAKES AT RIVER HALL PHASE ONE DESC IN INST#2005-153004 LOT 392
1172	FALSE	10514500	35-43-26-01-00000.3930	NELSON CONSTANCE M &		16033 PALMETTO PRAIRIE DR		ALVA	FL	33920		16033	PALMETTO PRAIRIE DR		ALVA	33920	HAMPTON LAKES AT RIVER HALL PHASE ONE DESC IN INST#2005-153004 LOT 393
1173	FALSE	10514501	35-43-26-01-00000.3940	ENNIS GARY MELVIN &		16029 PALMETTO PRAIRIE DR		ALVA	FL	33920		16029	PALMETTO PRAIRIE DR		ALVA	33920	HAMPTON LAKES AT RIVER HALL PHASE ONE DESC IN INST#2005-153004 LOT 394
1174	FALSE	10514502	35-43-26-01-00000.3950	DELANOY PATRICIA		16025 PALMETTO PRAIRIE DR		ALVA	FL	33920		16025	PALMETTO PRAIRIE DR		ALVA	33920	HAMPTON LAKES AT RIVER HALL PHASE ONE DESC IN INST#2005-153004 LOT 395
1175	FALSE	10514503	35-43-26-01-00000.3960	GAETJENS DOMINIQUE		16021 PALMETTO PRAIRIE DR		ALVA	FL	33920		16021	PALMETTO PRAIRIE DR		ALVA	33920	HAMPTON LAKES AT RIVER HALL PHASE ONE DESC IN INST#2005-153004 LOT 396
1176	FALSE	10514504	35-43-26-01-00000.3970	EMOGENE MAKINDY		16017 PALMETTO PRAIRIE DR		ALVA	FL	33920		16017	PALMETTO PRAIRIE DR		ALVA	33920	HAMPTON LAKES AT RIVER HALL PHASE ONE DESC IN INST#2005-153004 LOT 397
1177	FALSE	10514505	35-43-26-01-00000.3980	DAILIDONIS ANDREW E &		16013 PALMETTO PRAIRIE DR		ALVA	FL	33920		16013	PALMETTO PRAIRIE DR		ALVA	33920	HAMPTON LAKES AT RIVER HALL PHASE ONE DESC IN INST#2005-153004 LOT 398
1178	FALSE	10514506	35-43-26-01-00000.3990	BALCERZAK MARCELLE		16009 PALMETTO PRAIRIE DR		ALVA	FL	33920		16009	PALMETTO PRAIRIE DR		ALVA	33920	HAMPTON LAKES AT RIVER HALL PHASE ONE DESC IN INST#2005-153004 LOT 399
1179	FALSE	10514446	35-43-26-01-00000.4000	SMITH FLOYD D & DEBRA L		16005 PALMETTO PRAIRIE DR		ALVA	FL	33920		16005	PALMETTO PRAIRIE DR		ALVA	33920	HAMPTON LAKES AT RIVER HALL PHASE ONE DESC IN INST#2005-153004 LOT 400
1180	FALSE	10514447	35-43-26-01-00000.4010	WOODSTOCK LEON D +		16001 PALMETTO PRAIRIE DR		ALVA	FL	33920		16001	PALMETTO PRAIRIE DR		ALVA	33920	HAMPTON LAKES AT RIVER HALL PHASE ONE DESC IN INST#2005-153004 LOT 401
1181	FALSE	10514507	35-43-26-01-00000.4020	LAYTON MICHAEL BRUCE &		3604 E HAMPTON CIR		ALVA	FL	33920		3604	EAST HAMPTON CIR		ALVA	33920	HAMPTON LAKES AT RIVER HALL PHASE ONE DESC IN INST#2005-153004 LOT 402
1182	FALSE	10514508	35-43-26-01-00000.4030	NAVARRO NELSON GERARDO +		3600 E HAMPTON CIR		ALVA	FL	33920		3600	EAST HAMPTON CIR		ALVA	33920	HAMPTON LAKES AT RIVER HALL PHASE ONE DESC IN INST#2005-153004 LOT 403
1183	FALSE	10514509	35-43-26-01-00000.4040	BLAIS MATHEW JOSEPH &		3596 E HAMPTON CIR		ALVA	FL	33920		3596	EAST HAMPTON CIR		ALVA	33920	HAMPTON LAKES AT RIVER HALL PHASE ONE DESC IN INST#2005-153004 LOT 404
1184	FALSE	10514510	35-43-26-01-0000G.0000	RIVER HALL CDD		2300 GLADES RD STE 410W		BOCA RATON	FL	33431			SUBMERGED		ALVA		HAMPTON LAKES AT RIVER HALL PHASE ONE DESC IN INST#2005-153004 TRACT G
1185	FALSE	10514511	35-43-26-01-0000H.0000	RIVER HALL CDD		2300 GLADES RD STE 410W		BOCA RATON	FL	33431			HAMPTON LAKES AT RIVER HALL		ALVA		HAMPTON LAKES AT RIVER HALL PHASE ONE DESC IN INST#2005-153004 TRACT H

1186	FALSE	10515368	35-43-26-02-0000A.0010	LEBER JOHN B & JOY N		16009 HERONS VIEW DR		ALVA	FL	33920		16009	HERONS VIEW DR		ALVA	33920	RIVER HALL COUNTRY CLUB PH ONE DESC IN INST#2005-153068 BLK A LOT 1
1187	FALSE	10515369	35-43-26-02-0000A.0020	ALVA TERRA FIRMA		16016 HERONS VIEW DR		ALVA	FL	33920		16005	HERONS VIEW DR		ALVA	33920	RIVER HALL COUNTRY CLUB PH ONE DESC IN INST#2005-153068 BLK A LOT 2
1188	FALSE	10515370	35-43-26-02-0000A.0030	FROST BRIAN		2890 BOSTON MILLS RD		BRECKSVILLE	OH	44141		16001	HERONS VIEW DR		ALVA	33920	RIVER HALL COUNTRY CLUB PH ONE DESC IN INST#2005-153068 BLK A LOT 3
1189	FALSE	10515371	35-43-26-02-0000A.0040	PULTE HOME COMPANY LLC		24311 WALDEN CENTER DR STE 300		BONITA SPRINGS	FL	34134		16000	HERONS VIEW DR		ALVA	33920	RIVER HALL COUNTRY CLUB PH ONE DESC IN INST#2005-153068 BLK A LOT 4
1190	FALSE	10515372	35-43-26-02-0000A.0050	PULTE HOME COMPANY LLC		24311 WALDEN CENTER DR STE 300		BONITA SPRINGS	FL	34134		16004	HERONS VIEW DR		ALVA	33920	RIVER HALL COUNTRY CLUB PH ONE DESC IN INST#2005-153068 BLK A LOT 5
1191	FALSE	10515373	35-43-26-02-0000A.0060	PULTE HOME COMPANY LLC		24311 WALDEN CENTER DR STE 300		BONITA SPRINGS	FL	34134		16008	HERONS VIEW DR		ALVA	33920	RIVER HALL COUNTRY CLUB PH ONE DESC IN INST#2005-153068 BLK A LOT 6
1192	FALSE	10515374	35-43-26-02-0000A.0070	PULTE HOME COMPANY LLC		24311 WALDEN CENTER DR STE 300		BONITA SPRINGS	FL	34134		16012	HERONS VIEW DR		ALVA	33920	RIVER HALL COUNTRY CLUB PH ONE DESC IN INST#2005-153068 BLK A LOT 7
1193	FALSE	10515375	35-43-26-02-0000A.0080	WILLIAM M HOLCOMB QPRT +		16016 HERONS VIEW DR		ALVA	FL	33920		16016	HERONS VIEW DR		ALVA	33920	RIVER HALL COUNTRY CLUB PH ONE DESC IN INST#2005-153068 BLK A LOT 8
1194	FALSE	10515376	35-43-26-02-0000A.0090	SCHWISTER GLEN & DIANE L/E		16020 HERONS VIEW DR		ALVA	FL	33920		16020	HERONS VIEW DR		ALVA	33920	RIVER HALL COUNTRY CLUB PH ONE DESC IN INST#2005-153068 BLK A LOT 9
1195	FALSE	10515546	35-43-26-02-0000A.00CE	RIVER HALL COUNTRY CLUB HOMEOW		1600 W COLONIAL DR		ORLANDO	FL	32804			RIGHT OF WAY		ALVA	33920	RIVER HALL COUNTRY CLUB PH ONE DESC IN INST#2005-153068 TRACT A
1196	FALSE	10515377	35-43-26-02-0000A.0100	MUSKE JOHN & PRAKOB		16024 HERONS VIEW DR		ALVA	FL	33920		16024	HERONS VIEW DR		ALVA	33920	RIVER HALL COUNTRY CLUB PH ONE DESC IN INST#2005-153068 BLK A LOT 10
1197	FALSE	10515378	35-43-26-02-0000A.0110	DAVIS TIMOTHY W & DEBRA F		16028 HERONS VIEW DR		ALVA	FL	33920		16028	HERONS VIEW DR		ALVA	33920	RIVER HALL COUNTRY CLUB PH ONE DESC IN INST#2005-153068 BLK A LOT 11
1198	FALSE	10515379	35-43-26-02-0000A.0120	ALVA TERRA FIRMA INVESTMENTS L		16016 HERONS VIEW DR		ALVA	FL	33920		16032	HERONS VIEW DR		ALVA	33920	RIVER HALL COUNTRY CLUB PH ONE DESC IN INST#2005-153068 BLK A LOT 12
1199	FALSE	10515380	35-43-26-02-0000A.0130	MCDONALD CHARLES & SANDRA		16036 HERONS VIEW DR		ALVA	FL	33920		16036	HERONS VIEW DR		ALVA	33920	RIVER HALL COUNTRY CLUB PH ONE DESC IN INST#2005-153068 BLK A LOT 13
1200	FALSE	10515381	35-43-26-02-0000A.0140	MUSICK EDWIN T & LETHA J		441 CLUB CIR		DANIELS	WV	25832		16040	HERONS VIEW DR		ALVA	33920	RIVER HALL COUNTRY CLUB PH ONE DESC IN INST#2005-153068 BLK A LOT 14
1201	FALSE	10515382	35-43-26-02-0000A.0150	MICHAEL G MORASH TRUST +		16044 HERONS VIEW DR		ALVA	FL	33920		16044	HERONS VIEW DR		ALVA	33920	RIVER HALL COUNTRY CLUB PH ONE DESC IN INST#2005-153068 BLK A LOT 15
1202	FALSE	10515383	35-43-26-02-0000A.0160	KALENIEEKI JAMES		701 TOWNSEND RD		LEONARD	MI	48367		16048	HERONS VIEW DR		ALVA	33920	RIVER HALL COUNTRY CLUB PH ONE DESC IN INST#2005-153068 BLK A LOT 16
1203	FALSE	10515384	35-43-26-02-0000A.0170	NELSON LINDA		16052 HERONS VIEW DR		ALVA	FL	33920		16052	HERONS VIEW DR		ALVA	33920	RIVER HALL COUNTRY CLUB PH ONE DESC IN INST#2005-153068 BLK A LOT 17
1204	FALSE	10515385	35-43-26-02-0000A.0180	NEYMAN GREGORY T		16056 HERONS VIEW DR		ALVA	FL	33920		16056	HERONS VIEW DR		ALVA	33920	RIVER HALL COUNTRY CLUB PH ONE DESC IN INST#2005-153068 BLK A LOT 18
1205	FALSE	10515386	35-43-26-02-0000A.0190	EILERS WALTER H &		16060 HERONS VIEW DR		ALVA	FL	33920		16060	HERONS VIEW DR		ALVA	33920	RIVER HALL COUNTRY CLUB PH ONE DESC IN INST#2005-153068 BLK A LOT 19
1206	FALSE	10515387	35-43-26-02-0000A.0200	EVANS ARTHUR G & MARLENE A		16064 HERONS VIEW DR		ALVA	FL	33920		16064	HERONS VIEW DR		ALVA	33920	RIVER HALL COUNTRY CLUB PH ONE DESC IN INST#2005-153068 BLK A LOT 20
1207	FALSE	10515388	35-43-26-02-0000A.0210	BURMAN BUDDY D & DEBORAH N		16068 HERONS VIEW DR		ALVA	FL	33920		16068	HERONS VIEW DR		ALVA	33920	RIVER HALL COUNTRY CLUB PH ONE DESC IN INST#2005-153068 BLK A LOT 21
1208	FALSE	10515389	35-43-26-02-0000A.0220	TESKEY DONALD S TR		16072 HERONS VIEW DR		ALVA	FL	33920		16072	HERONS VIEW DR		ALVA	33920	RIVER HALL COUNTRY CLUB PH ONE DESC IN INST#2005-153068 BLK A LOT 22
1209	FALSE	10515390	35-43-26-02-0000A.0230	BURRELL STEVEN P TR		16076 HERONS VIEW DR		ALVA	FL	33920		16076	HERONS VIEW DR		ALVA	33920	RIVER HALL COUNTRY CLUB PH ONE DESC IN INST#2005-153068 BLK A LOT 23
1210	FALSE	10515391	35-43-26-02-0000A.0240	PULTE HOME COMPANY LLC		24311 WALDEN CENTER DR STE 300		BONITA SPRINGS	FL	34134		16080	HERONS VIEW DR		ALVA	33920	RIVER HALL COUNTRY CLUB PH ONE DESC IN INST#2005-153068 BLK A LOT 24
1211	FALSE	10515392	35-43-26-02-0000A.0250	PULTE HOME COMPANY LLC		24311 WALDEN CENTER DR STE 300		BONITA SPRINGS	FL	34134		16084	HERONS VIEW DR		ALVA	33920	RIVER HALL COUNTRY CLUB PH ONE DESC IN INST#2005-153068 BLK A LOT 25
1212	FALSE	10515393	35-43-26-02-0000A.0260	PULTE HOME COMPANY LLC		24311 WALDEN CENTER DR STE 300		BONITA SPRINGS	FL	34134		16088	HERONS VIEW DR		ALVA	33920	RIVER HALL COUNTRY CLUB PH ONE DESC IN INST#2005-153068 BLK A LOT 26
1213	FALSE	10515394	35-43-26-02-0000A.0270	HAACK THOMAS G & ANN C		16092 HERONS VIEW DR		ALVA	FL	33920		16092	HERONS VIEW DR		ALVA	33920	RIVER HALL COUNTRY CLUB PH ONE DESC IN INST#2005-153068 BLK A LOT 27
1214	FALSE	10515395	35-43-26-02-0000A.0280	FERRO JOSE RAMON &		16096 HERONS VIEW DR		ALVA	FL	33920		16096	HERONS VIEW DR		ALVA	33920	RIVER HALL COUNTRY CLUB PH ONE DESC IN INST#2005-153068 BLK A LOT 28
1215	FALSE	10515396	35-43-26-02-0000A.0290	KNUDSON DALLAS K & AMY K		16102 HERONS VIEW DR		ALVA	FL	33920		16102	HERONS VIEW DR		ALVA	33920	RIVER HALL COUNTRY CLUB PH ONE DESC IN INST#2005-153068 BLK A LOT 29
1216	FALSE	10515397	35-43-26-02-0000A.0300	MITRO MELISSA L		16106 HERONS VIEW DR		ALVA	FL	33920		16106	HERONS VIEW DR		ALVA	33920	RIVER HALL COUNTRY CLUB PH ONE DESC IN INST#2005-153068 BLK A LOT 30
1217	FALSE	10515398	35-43-26-02-0000A.0310	PATEL ANITA S		16110 HERONS VIEW DR		ALVA	FL	33920		16110	HERONS VIEW DR		ALVA	33920	RIVER HALL COUNTRY CLUB PH ONE DESC IN INST#2005-153068 BLK A LOT 31
1218	FALSE	10515400	35-43-26-02-0000A.0330	SPOHNHOLTZ RICHARD JR &		16118 HERONS VIEW DR		ALVA	FL	33920		16118	HERONS VIEW DR		ALVA	33920	RIVER HALL COUNTRY CLUB PH ONE DESC IN INST#2005-153068 BLK A LOT 33
1219	FALSE	10515401	35-43-26-02-0000A.0340	DOSSANTOS TIMOTHY SEAN &		16128 HERONS VIEW DR		ALVA	FL	33920		16128	HERONS VIEW DR		ALVA	33920	RIVER HALL COUNTRY CLUB PH ONE DESC IN INST#2005-153068 BLK A LOT 34
1220	FALSE	10515402	35-43-26-02-0000A.0350	ZAFFRON SIDNEY E &		16134 HERONS VIEW DR		ALVA	FL	33920		16134	HERONS VIEW DR		ALVA	33920	RIVER HALL COUNTRY CLUB PH ONE DESC IN INST#2005-153068 BLK A LOT 35
1221	FALSE	10515403	35-43-26-02-0000A.0360	BRILL JOHN P & CHERYL A		16138 HERONS VIEW DR		ALVA	FL	33920		16138	HERONS VIEW DR		ALVA	33920	RIVER HALL COUNTRY CLUB PH ONE DESC IN INST#2005-153068 BLK A LOT 36
1222	FALSE	10515404	35-43-26-02-0000A.0370	CHRISTOPHERSON PATRICK &		16146 HERONS VIEW DR		ALVA	FL	33920		16146	HERONS VIEW DR		ALVA	33920	RIVER HALL COUNTRY CLUB PH ONE DESC IN INST#2005-153068 BLK A LOT 37
1223	FALSE	10515405	35-43-26-02-0000A.0380	SCHUCHARD JESSICA		16150 HERONS VIEW DR		ALVA	FL	33920		16150	HERONS VIEW DR		ALVA	33920	RIVER HALL COUNTRY CLUB PH ONE DESC IN INST#2005-153068 BLK A LOT 38
1224	FALSE	10515406	35-43-26-02-0000A.0390	SCHMIDT WAYNE A TR		16154 HERONS VIEW DR		ALVA	FL	33920		16154	HERONS VIEW DR		ALVA	33920	RIVER HALL COUNTRY CLUB PH ONE DESC IN INST#2005-153068 BLK A LOT 39
1225	FALSE	10515407	35-43-26-02-0000A.0400	PASKO JEANNE ANN &		1226 E 200 N		HUNTINGTON	IN	46750		16158	HERONS VIEW DR		ALVA	33920	RIVER HALL COUNTRY CLUB PH ONE DESC IN INST#2005-153068 BLK A LOT 40
1226	FALSE	10515408	35-43-26-02-0000A.0410	FRANKLIN STANFORD ONEILL &		16162 HERONS VIEW DR		ALVA	FL	33920		16162	HERONS VIEW DR		ALVA	33920	RIVER HALL COUNTRY CLUB PH ONE DESC IN INST#2005-153068 BLK A LOT 41
1227	FALSE	10515409	35-43-26-02-0000A.0420	WILMER DANNY W & DONNA		16166 HERONS VIEW DR		ALVA	FL	33920		16166	HERONS VIEW DR		ALVA	33920	RIVER HALL COUNTRY CLUB PH ONE DESC IN INST#2005-153068 BLK A LOT 42
1228	FALSE	10515410	35-43-26-02-0000A.0430	BOMMARITO THOMAS &		16170 HERONS VIEW DR		ALVA	FL	33920		16170	HERONS VIEW DR		ALVA	33920	RIVER HALL COUNTRY CLUB PH ONE DESC IN INST#2005-153068 BLK A LOT 43
1229	FALSE	10515411	35-43-26-02-0000A.0440	WILLIAMS JASON BOYD &		16165 HERONS VIEW DR		ALVA	FL	33920		16165	HERONS VIEW DR		ALVA	33920	RIVER HALL COUNTRY CLUB PH ONE DESC IN INST#2005-153068 BLK A LOT 44
1230	FALSE	10515412	35-43-26-02-0000A.0450	GISSINER MARK A & CHERYL C		16161 HERONS VIEW DR		ALVA	FL	33920		16161	HERONS VIEW DR		ALVA	33920	RIVER HALL COUNTRY CLUB PH ONE DESC IN INST#2005-153068 BLK A LOT 45
1231	FALSE	10515413	35-43-26-02-0000A.0460	MORGAN ROBERT G JR &		16157 HERONS VIEW DR		ALVA	FL	33920		16157	HERONS VIEW DR		ALVA	33920	RIVER HALL COUNTRY CLUB PH ONE DESC IN INST#2005-153068 BLK A LOT 46
1232	FALSE	10515414	35-43-26-02-0000A.0470	LAMARCHE DAVID TR		16149 HERONS VIEW DR		ALVA	FL	33920		16149	HERONS VIEW DR		ALVA	33920	RIVER HALL COUNTRY CLUB PH ONE DESC IN INST#2005-153068 BLK A LOT 47
1233	FALSE	10515415	35-43-26-02-0000A.0480	ADAMS FRANK J & ANN MARIE		16145 HERONS VIEW DR		ALVA	FL	33920		16145	HERONS VIEW DR		ALVA	33920	RIVER HALL COUNTRY CLUB PH ONE DESC IN INST#2005-153068 BLK A LOT 48
1234	FALSE	10515416	35-43-26-02-0000A.0490	GOJARA LEE & JESSICA		16141 HERONS VIEW DR		ALVA	FL	33920		16141	HERONS VIEW DR		ALVA	33920	RIVER HALL COUNTRY CLUB PH ONE DESC IN INST#2005-153068 BLK A LOT 49
1235	FALSE	10515417	35-43-26-02-0000A.0500	PULTE HOME COMPANY LLC		24311 WALDEN CENTER DR STE 300		BONITA SPRINGS	FL	34134		16137	HERONS VIEW DR		ALVA	33920	RIVER HALL COUNTRY CLUB PH ONE DESC IN INST#2005-153068 BLK A LOT 50
1236	FALSE	10515418	35-43-26-02-0000A.0510	SHAH NIMESH & PRERNA		16133 HERONS VIEW DR		ALVA	FL	33920		16133	HERONS VIEW DR		ALVA	33920	RIVER HALL COUNTRY CLUB PH ONE DESC IN INST#2005-153068 BLK A LOT 51
1237	FALSE	10515419	35-43-26-02-0000A.0520	ALLEN CHARLES & MELISA		16129 HERONS VIEW DR		ALVA	FL	33920		16129	HERONS VIEW DR		ALVA	33920	RIVER HALL COUNTRY CLUB PH ONE DESC IN INST#2005-153068 BLK A LOT 52
1238	FALSE	10515420	35-43-26-02-0000A.0530	ALVA TERRA FIRMA		16016 HERONS VIEW DR		ALVA	FL	33920		16125	HERONS VIEW DR		ALVA	33920	RIVER HALL COUNTRY CLUB PH ONE DESC IN INST#2005-153068 BLK A LOT 53
1239	FALSE	10515421	35-43-26-02-0000A.0540	ALVA TERRA FIRMA		16016 HERONS VIEW DR		ALVA	FL	33920		16121	HERONS VIEW DR		ALVA	33920	RIVER HALL COUNTRY CLUB PH ONE DESC IN INST#2005-153068 BLK A LOT 54
1240	FALSE	10515422	35-43-26-02-0000A.0550	ZELINSKI GEORGE + JANICE L		16117 HERONS VIEW DR		ALVA	FL	33920		16117	HERONS VIEW DR		ALVA	33920	RIVER HALL COUNTRY CLUB PH ONE DESC IN INST#2005-153068 BLK A LOT 55
1241	FALSE	10515423	35-43-26-02-0000A.0560	ALVA TERRA FIRMA		16016 HERONS VIEW DR		ALVA	FL	33920		16113	HERONS VIEW DR		ALVA	33920	RIVER HALL COUNTRY CLUB PH ONE DESC IN INST#2005-153068 BLK A LOT 56
1242	FALSE	10515424	35-43-26-02-0000A.0570	ALVA TERRA FIRMA		16016 HERONS VIEW DR		ALVA	FL	33920		16109	HERONS VIEW DR		ALVA	33920	RIVER HALL COUNTRY CLUB PH ONE DESC IN INST#2005-153068 BLK A LOT 57
1243	FALSE	10515425	35-43-26-02-0000A.0580	SULLIVAN GAIL A		16105 HERONS VIEW DR		ALVA	FL	33920		16105	HERONS VIEW DR		ALVA	33920	RIVER HALL COUNTRY CLUB PH ONE DESC IN INST#2005-153068 BLK A LOT 58
1244	FALSE	10515426	35-43-26-02-0000A.0590	VOSS NICKLAS +		16101 HERONS VIEW DR		ALVA	FL	33920		16101	HERONS VIEW DR		ALVA	33920	RIVER HALL COUNTRY CLUB PH ONE DESC IN INST#2005-153068 BLK A LOT 59
1245	FALSE	10515427	35-43-26-02-0000A.0600	ALVA TERRA FIRMA		16016 HERONS VIEW DR		ALVA	FL	33920		16095	HERONS VIEW DR		ALVA	33920	RIVER HALL COUNTRY CLUB PH ONE DESC IN INST#2005-153068 BLK A LOT 60
1246	FALSE	10515428	35-43-26-02-0000A.0610	ALVA TERRA FIRMA		16016 HERONS VIEW DR		ALVA	FL	33920		16091	HERONS VIEW DR		ALVA	33920	RIVER HALL COUNTRY CLUB PH ONE DESC IN INST#2005-153068 BLK A LOT 61
1247	FALSE	10515429	35-43-26-02-0000A.0620	CROWE DONALD D &		5580 NEWTON FALLS RD		RAVENNA	OH	44266		16087	HERONS VIEW DR		ALVA	33920	RIVER HALL COUNTRY CLUB PH ONE DESC IN INST#2005-153068 BLK A LOT 62
1248	FALSE	10515309	35-43-26-02-0000B.0200	CLARK CARL STINSON + PATRICIA		1500 TAMMARRON AVE SE		GRAND RAPIDS	MI	49546		16488	WINDSOR WAY		ALVA	33920	RIVER HALL COUNTRY CLUB PH ONE DESC IN INST#2005-153068 BLK B LOT 20
1249	FALSE	10515310	35-43-26-02-0000B.0210	LENNAR HOMES LLC		10481 BEN C PRATT 6 MILE	CYPRESS PKWY	FORT MYERS	FL	33966		3103	EAST WINDSOR DR		ALVA	33920	RIVER HALL COUNTRY CLUB PH ONE DESC IN INST#2005-153068 BLK B LOT 21
1250	FALSE	10515311	35-43-26-02-0000B.0220	LENNAR HOMES LLC		10481 BEN C PRATT 6 MILE	CYPRESS PKWY	FORT MYERS	FL	33966		3101	EAST WINDSOR DR		ALVA	33920	RIVER HALL COUNTRY CLUB PH ONE DESC IN INST#2005-153068 BLK B LOT 22
1251	FALSE	10515312	35-43-26-02-0000B.0230	RH VENTURE III LLC		7807 BAYMEADOWS RD E STE 205		JACKSONVILLE	FL	32256		16500	WINDSOR WAY		ALVA	33920	RIVER HALL COUNTRY CLUB PH ONE DESC IN INST#2005-153068 BLK B LOT 23
1252	FALSE	10586841	35-43-26-02-0000B.0240	PULTE HOME COMPANY LLC		24311 WALDEN CENTER DR	SUITE 300	BONITA SPRINGS	FL	34134		16504	WINDSOR WAY		ALVA	33920	RIVER HALL COUNTRY CLUB PH ONE DESC IN INST#2005-153068 BLK B LOTS 24 + 25
1253	FALSE	10515315	35-43-26-02-0000B.0260	PULTE HOME COMPANY LLC		24311 WALDEN CENTER DR	SUITE 300	BONITA SPRINGS	FL	34134		16512	WINDSOR WAY		ALVA	33920	RIVER HALL COUNTRY CLUB PH ONE DESC IN INST#2005-153068 BLK B LOT 26
1254	FALSE	10515316	35-43-26-02-0000B.0270	LENNAR HOMES LLC		10481 BEN C PRATT 6 MILE	CYPRESS PKWY	FORT MYERS	FL	33966		16516	WINDSOR WAY		ALVA	33920	RIVER HALL COUNTRY CLUB PH ONE DESC IN INST#2005-153068 BLK B LOT 27
1255	FALSE	10515317	35-43-26-02-0000B.0280	LENNAR HOMES LLC		10481 BEN C PRATT 6 MILE	CYPRESS PKWY	FORT MYERS	FL	33966		16520	WINDSOR WAY		ALVA	33920	RIVER HALL COUNTRY CLUB PH ONE DESC IN INST#2005-153068 BLK B LOT 28
1256	FALSE	10515318	35-43-26-02-0000B.0290	SHEEHAN JOHN & PEGGY		16524 WINDSOR WAY		ALVA	FL	33920		16524	WINDSOR WAY		ALVA	33920	RIVER HALL COUNTRY CLUB PH ONE DESC IN INST#2005-153068 BLK B LOT 29
1257	FALSE	10515319	35-43-26-02-0000B.0300	RUZGA DEBORA LEE &		16528 WINDSOR WAY		ALVA	FL	33920		16528	WINDSOR WAY		ALVA	33920	RIVER HALL COUNTRY CLUB PH ONE DESC IN INST#2005-153068 BLK B LOT 30
1258	FALSE	10515320	35-43-26-02-0000B.0310	PULTE HOME COMPANY LLC		24311 WALDEN CENTER DR STE 300		BONITA SPRINGS	FL	34134		16532	WINDSOR WAY		ALVA	33920	RIVER HALL COUNTRY CLUB PH ONE DESC IN INST#2005-153068 BLK B LOT 31
1259	FALSE	10515321	35-43-26-02-0000B.0320	PULTE HOME COMPANY LLC		24311 WALDEN CENTER DR STE 300		BONITA SPRINGS	FL	34134		16536	WINDSOR WAY		ALVA	33920	RIVER HALL COUNTRY CLUB PH ONE DESC IN INST#2005-153068 BLK B LOT 32
1260	FALSE	10515322	35-43-26-02-0000B.0330	JACOBY RICKY		11148 BAYNE WAY		PARKER	CO	80134		16540	WINDSOR WAY		ALVA	33920	RIVER HALL COUNTRY CLUB PH ONE DESC IN INST#2005-153068 BLK B LOT 33
1261	FALSE	10515323	35-43-26-02-0000B.0340	SCHAFER HAROLD CHARLES JR &		7392 WELLINGTON RESERVE CT		DUBLIN	OH	43017		16544	WINDSOR WAY		ALVA	33920	RIVER HALL COUNTRY CLUB PH ONE DESC IN INST#2005-153068 BLK B LOT 34
1262	FALSE	10515324	35-43-26-02-0000B.0350	ZIMMERMAN DAVID F & KAREN M		308 REMINGTON WAY DR		BALLWIN	MO	63021		16548	WINDSOR WAY		ALVA	33920	RIVER HALL COUNTRY CLUB PH ONE DESC IN INST#2005-153068 BLK B LOT 35
1263	FALSE	10515325	35-43-26-02-0000B.0360	PULTE HOME COMPANY LLC		24311 WALDEN CENTER DR STE 300		BONITA SPRINGS	FL	34134		16552	WINDSOR WAY		ALVA	33920	RIVER HALL COUNTRY CLUB PH ONE DESC IN INST#2005-153068 BLK B LOT 36
1264	FALSE	10515326	35-43-26-02-0000B.0370	PULTE HOME COMPANY LLC		24311 WALDEN CENTER DR STE 300		BONITA SPRINGS	FL	34134		16558	WINDSOR WAY		ALVA	33920	RIVER HALL COUNTRY CLUB PH ONE DESC IN INST#2005-153068 BLK B LOT 37
1265	FALSE	10515327	35-43-26-02-0000B.0380	EDWARDS JAY		16562 WINDSOR WAY		ALVA	FL	33920		16562	WINDSOR WAY		ALVA	33920	RIVER HALL COUNTRY CLUB PH ONE DESC IN INST#2005-153068 BLK B LOT 38
1266	FALSE	10515328	35-43-26-02-0000B.0390	PULTE HOME COMPANY LLC		24311 WALDEN CENTER DR STE 300		BONITA SPRINGS	FL	34134		16568	WINDSOR WAY		ALVA	33920	RIVER HALL COUNTRY CLUB PH ONE DESC IN INST#2005-153068 BLK B LOT 39
1267	FALSE	10515329	35-43-26-02-0000B.0400	PULTE HOME COMPANY LLC		24311 WALDEN CENTER DR STE 300		BONITA SPRINGS	FL	34134		16572	WINDSOR WAY		ALVA	33920	RIVER HALL COUNTRY CLUB PH ONE DESC IN INST#2005-153068 BLK B LOT 40
1268	FALSE	10515330	35-43-26-02-0000B.0410	PULTE HOME COMPANY LLC		24311 WALDEN CENTER DR STE 300		BONITA SPRINGS	FL	34134		16576	WINDSOR WAY		ALVA	33920	RIVER HALL COUNTRY CLUB PH ONE DESC IN INST#2005-153068 BLK B LOT 41
1269	FALSE	10515331	35-43-26-02-0000B.0420	SCHIPPER JAMES M & ELAINE K		710 NE CAMBRIDGE CT		ANKENY	IA	50021		16580	WINDSOR WAY		ALVA	33920	RIVER HALL COUNTRY CLUB PH ONE DESC IN INST#2005-153068 BLK B LOT 42
1270	FALSE	10515332	35-43-26-02-0000B.0430	KUHN CYNTHIA L & KEITH		2905 OTTER CT		WIXOM	MI	48393		16584	WINDSOR WAY		ALVA	33920	RIVER HALL COUNTRY CLUB PH ONE DESC IN INST#2005-153068 BLK B LOT 43
1271	FALSE	10515333	35-43-26-02-0000B.0440	SOPP JOHN D & L GAYE		16588 WINDSOR WAY		ALVA	FL	33920		16588	WINDSOR WAY		ALVA	33920	RIVER HALL COUNTRY CLUB PH ONE DESC IN INST#2005-153068 BLK B LOT 44
1272	FALSE	10515334	35-43-26-02-0000B.0450	SOPP MATTHEW J &		16592 WINDSOR WAY		ALVA	FL	33920		16592	WINDSOR WAY		ALVA	33920	RIVER HALL COUNTRY CLUB PH ONE DESC IN INST#2005-153068 BLK B LOT 45

1273	FALSE	10515335	35-43-26-02-0000B.0460	GOTSCH ALFRED J & SUANNE T TR		16596 WINDSOR WAY		ALVA	FL	33920		16596	WINDSOR WAY		ALVA	33920	RIVER HALL COUNTRY CLUB PH ONE DESC IN INST#2005-153068 BLK B LOT 46
1274	FALSE	10515346	35-43-26-02-0000B.0500	DEITSCH BRION ERIC & CAROL		16585 WINDSOR WAY		ALVA	FL	33920		16585	WINDSOR WAY		ALVA	33920	RIVER HALL COUNTRY CLUB PH ONE DESC IN INST#2005-153068 BLK B LOT 50
1275	FALSE	10515347	35-43-26-02-0000B.0510	PULTE HOME COMPANY LLC		24311 WALDEN CENTER DR STE 300		BONITA SPRINGS	FL	34134		16581	WINDSOR WAY		ALVA	33920	RIVER HALL COUNTRY CLUB PH ONE DESC IN INST#2005-153068 BLK B LOT 51
1276	FALSE	10515348	35-43-26-02-0000B.0520	PULTE HOME COMPANY LLC		24311 WALDEN CENTER DR STE 300		BONITA SPRINGS	FL	34134		16577	WINDSOR WAY		ALVA	33920	RIVER HALL COUNTRY CLUB PH ONE DESC IN INST#2005-153068 BLK B LOT 52
1277	FALSE	10515349	35-43-26-02-0000B.0530	PULTE HOME COMPANY LLC		24311 WALDEN CENTER DR STE 300		BONITA SPRINGS	FL	34134		16573	WINDSOR WAY		ALVA	33920	RIVER HALL COUNTRY CLUB PH ONE DESC IN INST#2005-153068 BLK B LOT 53
1278	FALSE	10515350	35-43-26-02-0000B.0540	PULTE HOME COMPANY LLC		24311 WALDEN CENTER DR STE 300		BONITA SPRINGS	FL	34134		16569	WINDSOR WAY		ALVA	33920	RIVER HALL COUNTRY CLUB PH ONE DESC IN INST#2005-153068 BLK B LOT 54
1279	FALSE	10515351	35-43-26-02-0000B.0550	LENNAR HOMES LLC		10481 BEN C PRATT 6 MILE	CYPRESS PKWY	FORT MYERS	FL	33966		16565	WINDSOR WAY		ALVA	33920	RIVER HALL COUNTRY CLUB PH ONE DESC IN INST#2005-153068 BLK B LOT 55
1280	FALSE	10515352	35-43-26-02-0000B.0560	LENNAR HOMES LLC		10481 BEN C PRATT	6 MILE CYPRESS PK	FORT MYERS	FL	33966		16561	WINDSOR WAY		ALVA	33920	RIVER HALL COUNTRY CLUB PH ONE DESC IN INST#2005-153068 BLK B LOT 56
1281	FALSE	10515353	35-43-26-02-0000B.0570	ANDERSON SUSAN C &		16557 WINDSOR WAY		ALVA	FL	33920		16557	WINDSOR WAY		ALVA	33920	RIVER HALL COUNTRY CLUB PH ONE DESC IN INST#2005-153068 BLK B LOT 57
1282	FALSE	10515354	35-43-26-02-0000B.0580	LENNAR HOMES LLC		10481 BEN C PRATT	6 MILE CYPRESS PK	FORT MYERS	FL	33966		16553	WINDSOR WAY		ALVA	33920	RIVER HALL COUNTRY CLUB PH ONE DESC IN INST#2005-153068 BLK B LOT 58
1283	FALSE	10515355	35-43-26-02-0000B.0590	LENNAR HOMES LLC		10481 BEN C PRATT 6 MILE	CYPRESS PKWY	FORT MYERS	FL	33966		16549	WINDSOR WAY		ALVA	33920	RIVER HALL COUNTRY CLUB PH ONE DESC IN INST#2005-153068 BLK B LOT 59
1284	FALSE	10515356	35-43-26-02-0000B.0600	LENNAR HOMES LLC		10481 BEN C PRATT 6 MILE	CYPRESS PKWY	FORT MYERS	FL	33966		16545	WINDSOR WAY		ALVA	33920	RIVER HALL COUNTRY CLUB PH ONE DESC IN INST#2005-153068 BLK B LOT 60
1285	FALSE	10515357	35-43-26-02-0000B.0610	LENNAR HOMES LLC		10481 BEN C PRATT 6 MILE	CYPRESS PKWY	FORT MYERS	FL	33966		16537	WINDSOR WAY		ALVA	33920	RIVER HALL COUNTRY CLUB PH ONE DESC IN INST#2005-153068 BLK B LOT 61
1286	FALSE	10515358	35-43-26-02-0000B.0620	LENNAR HOMES LLC		10481 BEN C PRATT 6 MILE	CYPRESS PKWY	FORT MYERS	FL	33966		16529	WINDSOR WAY		ALVA	33920	RIVER HALL COUNTRY CLUB PH ONE DESC IN INST#2005-153068 BLK B LOT 62
1287	FALSE	10515359	35-43-26-02-0000B.0630	LENNAR HOMES LLC		10481 BEN C PRATT 6 MILE	CYPRESS PKWY	FORT MYERS	FL	33966		16523	WINDSOR WAY		ALVA	33920	RIVER HALL COUNTRY CLUB PH ONE DESC IN INST#2005-153068 BLK B LOT 63
1288	FALSE	10515360	35-43-26-02-0000B.0640	LENNAR HOMES LLC		10481 BEN C PRATT 6 MILE	CYPRESS PKWY	FORT MYERS	FL	33966		16519	WINDSOR WAY		ALVA	33920	RIVER HALL COUNTRY CLUB PH ONE DESC IN INST#2005-153068 BLK B LOT 64
1289	FALSE	10515361	35-43-26-02-0000B.0650	LENNAR HOMES LLC		10481 BEN C PRATT 6 MILE	CYPRESS PKWY	FORT MYERS	FL	33966		16515	WINDSOR WAY		ALVA	33920	RIVER HALL COUNTRY CLUB PH ONE DESC IN INST#2005-153068 BLK B LOT 65
1290	FALSE	10515362	35-43-26-02-0000B.0660	LENNAR HOMES LLC		10481 BEN C PRATT 6 MILE	CYPRESS PKWY	FORT MYERS	FL	33966		16511	WINDSOR WAY		ALVA	33920	RIVER HALL COUNTRY CLUB PH ONE DESC IN INST#2005-153068 BLK B LOT 66
1291	FALSE	10515363	35-43-26-02-0000B.0670	IANNAZZONE STEVEN EDWARD &		16503 WINDSOR WAY		ALVA	FL	33920		16503	WINDSOR WAY		ALVA	33920	RIVER HALL COUNTRY CLUB PH ONE DESC IN INST#2005-153068 BLK B LOT 67
1292	FALSE	10515364	35-43-26-02-0000B.0680	SMITH GRANT DOUGLAS &		2106 KEITH CLOSE		BURLINGTON	ON	L7M 3H9	CANADA	16499	WINDSOR WAY		ALVA	33920	RIVER HALL COUNTRY CLUB PH ONE DESC IN INST#2005-153068 BLK B LOT 68
1293	FALSE	10515365	35-43-26-02-0000B.0690	DANIELS DONNIE F		5980 HERITAGE PL		LOVES PARK	IL	61111		16495	WINDSOR WAY		ALVA	33920	RIVER HALL COUNTRY CLUB PH ONE DESC IN INST#2005-153068 BLK B LOT 69
1294	FALSE	10515366	35-43-26-02-0000B.0700	PULTE HOME COMPANY LLC		24311 WALDEN CENTER DR STE 300		BONITA SPRINGS	FL	34134		16489	WINDSOR WAY		ALVA	33920	RIVER HALL COUNTRY CLUB PH ONE DESC IN INST#2005-153068 BLK B LOT 70
1295	FALSE	10515367	35-43-26-02-0000B.0710	PULTE HOME COMPANY LLC		24311 WALDEN CENTER DR STE 300		BONITA SPRINGS	FL	34134		16483	WINDSOR WAY		ALVA	33920	RIVER HALL COUNTRY CLUB PH ONE DESC IN INST#2005-153068 BLK B LOT 71
1296	FALSE	10515430	35-43-26-02-0000D.0010	PULTE HOME COMPANY LLC		24311 WALDEN CENTER DR STE 300		BONITA SPRINGS	FL	34134		16950	OAKSTEAD DR		ALVA	33920	RIVER HALL COUNTRY CLUB PH ONE DESC IN INST#2005-153068 BLK D LOT 1
1297	FALSE	10515431	35-43-26-02-0000D.0020	GAY KENNETH PATRICK &		2500 HIGHLAND AVE		BURNSVILLE	MN	55337		16956	OAKSTEAD DR		ALVA	33920	RIVER HALL COUNTRY CLUB PH ONE DESC IN INST#2005-153068 BLK D LOT 2
1298	FALSE	10515432	35-43-26-02-0000D.0030	LYCZYNSKI ERVIN & JANICE		16962 OAKSTEAD DR		ALVA	FL	33920		16962	OAKSTEAD DR		ALVA	33920	RIVER HALL COUNTRY CLUB PH ONE DESC IN INST#2005-153068 BLK D LOT 3
1299	FALSE	10515433	35-43-26-02-0000D.0430	PERUGINI MICHAEL N + EVELYN A		3104 MOSS WAY		ALVA	FL	33920		3104	MOSS WAY		ALVA	33920	RIVER HALL COUNTRY CLUB PH ONE DESC IN INST#2005-153068 BLK D LOT 43
1300	FALSE	10515434	35-43-26-02-0000D.0440	WARREN ROBERT M & JOAN A		27308 W DEER HOLLOW LN		CHANNAHON	IL	60410		3100	MOSS WAY		ALVA	33920	RIVER HALL COUNTRY CLUB PH ONE DESC IN INST#2005-153068 BLK D LOT 44
1301	FALSE	10515435	35-43-26-02-0000D.0450	MOGRIDGE DANIEL H + MONIQUE L		691 MT ST LOUIS RD		HILLSDALE	ON	L0L 1V0	CANADA	3101	MOSS WAY		ALVA	33920	RIVER HALL COUNTRY CLUB PH ONE DESC IN INST#2005-153068 BLK D LOT 45
1302	FALSE	10515436	35-43-26-02-0000D.0460	GLEASON MICHAEL J + MARGARET C		18004 EDWARDS AVE		COUNTRY CLUB H	IL	60478		3105	MOSS WAY		ALVA	33920	RIVER HALL COUNTRY CLUB PH ONE DESC IN INST#2005-153068 BLK D LOT 46
1303	FALSE	10515437	35-43-26-02-0000D.0470	RUSTAD DEAN J + KATHLEEN L		3109 MOSS WAY		ALVA	FL	33920		3109	MOSS WAY		ALVA	33920	RIVER HALL COUNTRY CLUB PH ONE DESC IN INST#2005-153068 BLK D LOT 47
1304	FALSE	10515438	35-43-26-02-0000D.0480	ETHIER ROBERT +		3113 MOSS WAY		ALVA	FL	33920		3113	MOSS WAY		ALVA	33920	RIVER HALL COUNTRY CLUB PH ONE DESC IN INST#2005-153068 BLK D LOT 48
1305	FALSE	10515439	35-43-26-02-0000D.0490	AUKERMAN KEVIN + JENNIFER		8537 MORNING CALM DR		CINCINNATI	OH	45255		3117	MOSS WAY		ALVA	33920	RIVER HALL COUNTRY CLUB PH ONE DESC IN INST#2005-153068 BLK D LOT 49
1306	FALSE	10515440	35-43-26-02-0000D.0500	FORD KENNETH + MARYBETH		3125 MOSS WAY		ALVA	FL	33920		3125	MOSS WAY		ALVA	33920	RIVER HALL COUNTRY CLUB PH ONE DESC IN INST#2005-153068 BLK D LOT 50
1307	FALSE	10515441	35-43-26-02-0000D.0510	DUNBAR JAMES M + MARGARET E		347 BURR COURT		FORT MILL	SC	29715		16969	OAKSTEAD DR		ALVA	33920	RIVER HALL COUNTRY CLUB PH ONE DESC IN INST#2005-153068 BLK D LOT 51
1308	FALSE	10515442	35-43-26-02-0000D.0520	BEST DOUGLAS D +		16963 OAKSTEAD DR		ALVA	FL	33920		16963	OAKSTEAD DR		ALVA	33920	RIVER HALL COUNTRY CLUB PH ONE DESC IN INST#2005-153068 BLK D LOT 52
1309	FALSE	10515443	35-43-26-02-0000D.0530	MCCARTHY ROBERT & DIANE		16957 OAKSTEAD DR		ALVA	FL	33920		16957	OAKSTEAD DR		ALVA	33920	RIVER HALL COUNTRY CLUB PH ONE DESC IN INST#2005-153068 BLK D LOT 53
1310	FALSE	10515444	35-43-26-02-0000D.0540	HETRICK JEROME L & PAMELA S		16951 OAKSTEAD DR		ALVA	FL	33920		16951	OAKSTEAD DR		ALVA	33920	RIVER HALL COUNTRY CLUB PH ONE DESC IN INST#2005-153068 BLK D LOT 54
1311	FALSE	10515445	35-43-26-02-0000G.0010	WIESEN CHRISTOPHER P &		3301 CHESTNUT GROVE DR		ALVA	FL	33920		3301	CHESTNUT GROVE DR		ALVA	33920	RIVER HALL COUNTRY CLUB PH ONE DESC IN INST#2005-153068 BLK G LOT 1
1312	FALSE	10515446	35-43-26-02-0000G.0020	RUSSO CLAIRE &		3307 CHESTNUT GROVE DR		ALVA	FL	33920		3307	CHESTNUT GROVE DR		ALVA	33920	RIVER HALL COUNTRY CLUB PH ONE DESC IN INST#2005-153068 BLK G LOT 2
1313	FALSE	10515447	35-43-26-02-0000G.0030	THOMAS SUZANNE H		3313 CHESTNUT GROVE DR		ALVA	FL	33920		3313	CHESTNUT GROVE DR		ALVA	33920	RIVER HALL COUNTRY CLUB PH ONE DESC IN INST#2005-153068 BLK G LOT 3
1314	FALSE	10515448	35-43-26-02-0000G.0040	JILES DAN & ELAINE		3319 CHESTNUT GROVE DR		ALVA	FL	33920		3319	CHESTNUT GROVE DR		ALVA	33920	RIVER HALL COUNTRY CLUB PH ONE DESC IN INST#2005-153068 BLK G LOT 4
1315	FALSE	10515449	35-43-26-02-0000G.0050	VANDENBELT RICHARD J &		2119 BLUE WILLOW CRES		ORLEANS	ON	K1W 1K4	CANADA	3325	CHESTNUT GROVE DR		ALVA	33920	RIVER HALL COUNTRY CLUB PH ONE DESC IN INST#2005-153068 BLK G LOT 5
1316	FALSE	10515450	35-43-26-02-0000G.0060	RHCC LLC		2970 LUCKIE RD		WESTON	FL	33331		3331	CHESTNUT GROVE DR		ALVA	33920	RIVER HALL COUNTRY CLUB PH ONE DESC IN INST#2005-153068 BLK G LOT 6
1317	FALSE	10515451	35-43-26-02-0000G.0070	RHCC LLC		2970 LUCKIE RD		WESTON	FL	33331		3337	CHESTNUT GROVE DR		ALVA	33920	RIVER HALL COUNTRY CLUB PH ONE DESC IN INST#2005-153068 BLK G LOT 7
1318	FALSE	10515452	35-43-26-02-0000G.0080	BEIGHTOL-JENSEN BEATRIX W		3341 CHESTNUT GROVE DR		ALVA	FL	33920		3341	CHESTNUT GROVE DR		ALVA	33920	RIVER HALL COUNTRY CLUB PH ONE DESC IN INST#2005-153068 BLK G LOT 8
1319	FALSE	10515453	35-43-26-02-0000G.0090	RHCC LLC		2970 LUCKIE RD		WESTON	FL	33331		16919	BULRUSH CT		ALVA	33920	RIVER HALL COUNTRY CLUB PH ONE DESC IN INST#2005-153068 BLK G LOT 9
1320	FALSE	10515454	35-43-26-02-0000G.0100	RHCC LLC		2970 LUCKIE RD		WESTON	FL	33331		16913	BULRUSH CT		ALVA	33920	RIVER HALL COUNTRY CLUB PH ONE DESC IN INST#2005-153068 BLK G LOT 10
1321	FALSE	10515455	35-43-26-02-0000G.0110	RHCC LLC		2970 LUCKIE RD		WESTON	FL	33331		16907	BULRUSH CT		ALVA	33920	RIVER HALL COUNTRY CLUB PH ONE DESC IN INST#2005-153068 BLK G LOT 11
1322	FALSE	10515456	35-43-26-02-0000G.0120	RHCC LLC		2970 LUCKIE RD		WESTON	FL	33331		16901	BULRUSH CT		ALVA	33920	RIVER HALL COUNTRY CLUB PH ONE DESC IN INST#2005-153068 BLK G LOT 12
1323	FALSE	10515457	35-43-26-02-0000G.0130	BURGER GORDON A JR		16900 BULRUSH CT		ALVA	FL	33920		16900	BULRUSH CT		ALVA	33920	RIVER HALL COUNTRY CLUB PH ONE DESC IN INST#2005-153068 BLK G LOT 13
1324	FALSE	10515458	35-43-26-02-0000G.0140	SEIBOLD CRAIG DONALD &		16906 BULRUSH CT		ALVA	FL	33920		16906	BULRUSH CT		ALVA	33920	RIVER HALL COUNTRY CLUB PH ONE DESC IN INST#2005-153068 BLK G LOT 14
1325	FALSE	10515459	35-43-26-02-0000G.0150	SCHOTTEL CHRISTOPHER LAWRENCE		380 SANDHURST CIR		ROSEVILLE	MN	55113		16912	BULRUSH CT		ALVA	33920	RIVER HALL COUNTRY CLUB PH ONE DESC IN INST#2005-153068 BLK G LOT 15
1326	FALSE	10515460	35-43-26-02-0000G.0160	RHCC LLC		2970 LUCKIE RD		WESTON	FL	33331		3347	CHESTNUT GROVE DR		ALVA	33920	RIVER HALL COUNTRY CLUB PH ONE DESC IN INST#2005-153068 BLK G LOT 16
1327	FALSE	10515461	35-43-26-02-0000G.0170	FULTON THOMAS E		3353 CHESTNUT GROVE DR		ALVA	FL	33920		3353	CHESTNUT GROVE DR		ALVA	33920	RIVER HALL COUNTRY CLUB PH ONE DESC IN INST#2005-153068 BLK G LOT 17
1328	FALSE	10515462	35-43-26-02-0000G.0180	AMBURGEY JEFFERY C &		3359 CHESTNUT GROVE DR		ALVA	FL	33920		3359	CHESTNUT GROVE DR		ALVA	33920	RIVER HALL COUNTRY CLUB PH ONE DESC IN INST#2005-153068 BLK G LOT 18
1329	FALSE	10515463	35-43-26-02-0000G.0190	HAGEN MICHAEL F TR		3365 CHESTNUT GROVE DR		ALVA	FL	33920		3365	CHESTNUT GROVE DR		ALVA	33920	RIVER HALL COUNTRY CLUB PH ONE DESC IN INST#2005-153068 BLK G LOT 19
1330	FALSE	10515464	35-43-26-02-0000G.0200	ARNOS GEORGE W TR		3371 CHESTNUT GROVE DR		ALVA	FL	33920		3371	CHESTNUT GROVE DR		ALVA	33920	RIVER HALL COUNTRY CLUB PH ONE DESC IN INST#2005-153068 BLK G LOT 20
1331	FALSE	10515465	35-43-26-02-0000G.0350	AGEE JAMES GAYLE &		6469 HIGHLAND RIDGE DR		EAST LANSING	MI	48823		3370	CHESTNUT GROVE DR		ALVA	33920	RIVER HALL COUNTRY CLUB PH ONE DESC IN INST#2005-153068 BLK G LOT 35
1332	FALSE	10515466	35-43-26-02-0000G.0360	KLEMZ KEVIN L		3364 CHESTNUT GROVE DR		ALVA	FL	33920		3364	CHESTNUT GROVE DR		ALVA	33920	RIVER HALL COUNTRY CLUB PH ONE DESC IN INST#2005-153068 BLK G LOT 36
1333	FALSE	10515467	35-43-26-02-0000G.0370	LETSON JOEL A & CHADDIE S		3346 CHESTNUT GROVE DR		ALVA	FL	33920		3346	CHESTNUT GROVE DR		ALVA	33920	RIVER HALL COUNTRY CLUB PH ONE DESC IN INST#2005-153068 BLK G LOT 37
1334	FALSE	10515468	35-43-26-02-0000G.0380	LICKER ROBERTA & DONALD		3340 CHESTNUT GROVE DR		ALVA	FL	33920		3340	CHESTNUT GROVE DR		ALVA	33920	RIVER HALL COUNTRY CLUB PH ONE DESC IN INST#2005-153068 BLK G LOT 38
1335	FALSE	10515469	35-43-26-02-0000G.0390	BLAIR CAROL GAY		2135 GRAND PRE RD		GRAND PRE	NS	B0P 1M0	CANADA	3330	CHESTNUT GROVE DR		ALVA	33920	RIVER HALL COUNTRY CLUB PH ONE DESC IN INST#2005-153068 BLK G LOT 39
1336	FALSE	10515470	35-43-26-02-0000G.0400	MOORE EARL W + KAREN L		3324 CHESTNUT GROVE DR		ALVA	FL	33920		3324	CHESTNUT GROVE DR		ALVA	33920	RIVER HALL COUNTRY CLUB PH ONE DESC IN INST#2005-153068 BLK G LOT 40
1337	FALSE	10515471	35-43-26-02-0000G.0410	CUNNINGHAM ROBERT H &		3318 CHESTNUT GROVE DR		ALVA	FL	33920		3318	CHESTNUT GROVE DR		ALVA	33920	RIVER HALL COUNTRY CLUB PH ONE DESC IN INST#2005-153068 BLK G LOT 41
1338	FALSE	10515472	35-43-26-02-0000G.0420	BEZOUSKA THOMAS & JANET L		18531 W BROOKE AVE		GRAYSLAKE	IL	60030		3312	CHESTNUT GROVE DR		ALVA	33920	RIVER HALL COUNTRY CLUB PH ONE DESC IN INST#2005-153068 BLK G LOT 42
1339	FALSE	10515540	35-43-26-02-000B2.0000	RIVER HALL CDD		2300 GLADES RD STE 410W		BOCA RATON	FL	33431			SUBMERGED		ALVA		RIVER HALL COUNTRY CLUB PH ONE DESC IN INST#2005-153068 TRACT B-2
1340	FALSE	10515541	35-43-26-02-000B4.0000	RIVER HALL CDD		2300 GLADES RD STE 410W		BOCA RATON	FL	33431			SUBMERGED		ALVA		RIVER HALL COUNTRY CLUB PH ONE DESC IN INST#2005-153068 TRACT B-4
1341	FALSE	10515542	35-43-26-02-000B6.0000	RIVER HALL CDD		2300 GLADES RD STE 410W		BOCA RATON	FL	33431			SUBMERGED		ALVA		RIVER HALL COUNTRY CLUB PH ONE DESC IN INST#2005-153068 TRACT B-6
1342	FALSE	10515543	35-43-26-02-000B7.0000	RIVER HALL CDD		2300 GLADES RD STE 410W		BOCA RATON	FL	33431			SUBMERGED		ALVA		RIVER HALL COUNTRY CLUB PH ONE DESC IN INST#2005-153068 TRACT B-7
1343	FALSE	10515544	35-43-26-02-000B8.0000	RIVER HALL CDD		2300 GLADES RD STE 410W		BOCA RATON	FL	33431			SUBMERGED		ALVA		RIVER HALL COUNTRY CLUB PH ONE DESC IN INST#2005-153068 TRACT B-8
1344	FALSE	10515545	35-43-26-02-000B9.0000	RIVER HALL CDD		2300 GLADES RD STE 410W		BOCA RATON	FL	33431			SUBMERGED		ALVA		RIVER HALL COUNTRY CLUB PH ONE DESC IN INST#2005-153068 TRACT B-9
1345	FALSE	10562585	35-43-26-02-000C2.0010	RH GOLF LLC		7807 BAYMEADOWS RD E STE 205		JACKSONVILLE	FL	32256		3775	RIVER GOLF CIR		ALVA	33920	RIVER HALL COUNTRY CLUB PH ONE DESC IN INST# 2005000153068 TRACT C-2
1346	FALSE	10515536	35-43-26-02-000D2.0000	RIVER HALL CDD		2300 GLADES RD STE 410W		BOCA RATON	FL	33431			RIVER HALL C/E		ALVA	33920	RIVER HALL COUNTRY CLUB PH ONE DESC IN INST#2005-153068 TRACT D-2
1347	FALSE	10515537	35-43-26-02-000D3.0000	RIVER HALL CDD		2300 GLADES RD STE 410W		BOCA RATON	FL	33431			RIVER HALL COUNTRY CLUB C/E		ALVA	33920	RIVER HALL COUNTRY CLUB PH ONE DESC IN INST#2005-153068 TRACT D-3
1348	FALSE	10515538	35-43-26-02-000D4.0000	RIVER HALL CDD		2300 GLADES RD STE 410W		BOCA RATON	FL	33431			RIVER HALL COUNTRY CLUB C/E		ALVA	33920	RIVER HALL COUNTRY CLUB PH ONE DESC IN INST#2005-153068 TRACT D-4
1349	FALSE	10515539	35-43-26-02-000D7.0000	RIVER HALL CDD		2300 GLADES RD STE 410W		BOCA RATON	FL	33431			RIVER HALL COUNTRY CLUB C/E		ALVA	33920	RIVER HALL COUNTRY CLUB PH ONE DESC IN INST#2005-153068 TRACT D-7
1350	FALSE	10551925	35-43-26-02-000F2.0010	RIVER HALL CDD		2300 GLADES RD STE 410W		BOCA RATON	FL	33431			RIVER HALL COUNTRY CLUB C/E		ALVA	33920	RIVER HALL COUNTRY CLUB PH ONE DESC IN INST#2005-153068 PORT OF TRACT F-2 LYING WLY OF TRACT B-2 AS DESC IN INST#2008000299219
1351	FALSE	10551926	35-43-26-02-000F2.0020	RIVER HALL CDD		2300 GLADES RD STE 410W		BOCA RATON	FL	33431			RIVER HALL COUNTRY CLUB C/E		ALVA	33920	RIVER HALL COUNTRY CLUB PH ONE DESC IN INST#2005-153068 PORT OF TRACT F-2 LYING NLY + ELY OF TRACT B-2 AS DESC IN INST#2008000299219
1352	FALSE	10551927	35-43-26-02-000F2.0030	RIVER HALL CDD		2300 GLADES RD STE 410W		BOCA RATON	FL	33431			RIVER HALL COUNTRY CLUB C/E		ALVA	33920	RIVER HALL COUNTRY CLUB PH ONE DESC IN INST#2005-153068 PORT OF TRACT F-2 LYING NELY OF TRACT B-4 AS DESC IN INST#2008000299219
1353	FALSE	10551928	35-43-26-02-000F2.0040	RIVER HALL CDD		2300 GLADES RD STE 410W		BOCA RATON	FL	33431			RIVER HALL COUNTRY CLUB C/E		ALVA	33920	RIVER HALL COUNTRY CLUB PH ONE DESC IN INST#2005-153068 PORT OF TRACT F-2 LYING ELY OF BLK A AS DESC IN INST#2008000299219
1354	FALSE	10551929	35-43-26-02-000F2.0050	RIVER HALL CDD		2300 GLADES RD STE 410W		BOCA RATON	FL	33431			RIVER HALL COUNTRY CLUB C/E		ALVA	33920	RIVER HALL COUNTRY CLUB PH ONE DESC IN INST#2005-153068 PORT OF TRACT F-2 LYING SLY OF TRACT B-6 + NLY OF TRACT B-1 AS DESC IN INST#2008000299219

1355	FALSE	10551930	35-43-26-02-000F2.0060	RIVER HALL CDD		2300 GLADES RD STE 410W		BOCA RATON	FL	33431			RIVER HALL COUNTRY CLUB C/E		ALVA	33920	RIVER HALL COUNTRY CLUB PH ONE DESC IN INST#2005-153068 PORT OF TRACT F-2 LYING WLY OF TRACT B-9 AS DESC IN INST#2008000299219
1356	FALSE	10551931	35-43-26-02-000F2.0070	RIVER HALL CDD		2300 GLADES RD STE 410W		BOCA RATON	FL	33431			RIVER HALL COUNTRY CLUB C/E		ALVA	33920	RIVER HALL COUNTRY CLUB PH ONE DESC IN INST#2005-153068 PORT OF TRACT F-2 LYING SLY OF TRACT B-9 AS DESC IN INST#2008000299219
1357	FALSE	10551939	35-43-26-02-000F3.0010	RIVER HALL CDD		2300 GLADES RD STE 410W		BOCA RATON	FL	33431			RIVER HALL COUNTRY CLUB C/E		ALVA	33920	RIVER HALL COUNTRY CLUB PH ONE DESC IN INST#2005-153068 PORT OF TRACT F-3 LYING NLY OF TRACT B-8 AS DESC IN INST#2008000299223
1358	FALSE	10515547	35-43-26-02-00B10.0000	RIVER HALL CDD		2300 GLADES RD STE 410W		BOCA RATON	FL	33431			SUBMERGED		ALVA		RIVER HALL COUNTRY CLUB PH ONE DESC IN INST#2005-153068 TRACT B-10
1359	FALSE	10515548	35-43-26-02-00B11.0000	RIVER HALL CDD		2300 GLADES RD STE 410W		BOCA RATON	FL	33431			SUBMERGED		ALVA		RIVER HALL COUNTRY CLUB PH ONE DESC IN INST#2005-153068 TRACT B-11
1360	FALSE	10515528	35-43-26-02-00B12.0000	RIVER HALL CDD		2300 GLADES RD STE 410W		BOCA RATON	FL	33431			SUBMERGED		ALVA		RIVER HALL COUNTRY CLUB PH ONE DESC IN INST#2005-153068 TRACT B-12
1361	FALSE	10538978	35-43-26-03-00A02.00CE	RIVER HALL COUNTRY CLUB		1600 W COLONIAL DR		ORLANDO	FL	32804			RIGHT OF WAY		ALVA	33920	RIVER HALL COUNTRY CLUB PHASE TWO DESC IN INST#2006-409514 TRACT A-2
1362	FALSE	10539023	35-43-26-03-00B01.0000	RIVER HALL CDD		2300 GLADES RD STE 410W		BOCA RATON	FL	33431			RIVER HALL COUNTRY CLUB C/E		ALVA	33920	RIVER HALL COUNTRY CLUB PHASE TWO DESC IN INST#2006-409514 TRACT B-1
1363	FALSE	10538977	35-43-26-03-00B02.0000	RIVER HALL CDD		2300 GLADES RD STE 410W		BOCA RATON	FL	33431			RIVER HALL COUNTRY CLUB C/E		ALVA	33920	RIVER HALL COUNTRY CLUB PHASE TWO DESC IN INST#2006-409514 TRACT B-2
1364	FALSE	10538976	35-43-26-03-00B03.0000	RIVER HALL CDD		2300 GLADES RD STE 410W		BOCA RATON	FL	33431			RIVER HALL COUNTRY CLUB C/E		ALVA	33920	RIVER HALL COUNTRY CLUB PHASE TWO DESC IN INST#2006-409514 TRACT B-3
1365	FALSE	10538975	35-43-26-03-00B04.0000	RIVER HALL CDD		2300 GLADES RD STE 410W		BOCA RATON	FL	33431			RIVER HALL COUNTRY CLUB C/E		ALVA	33920	RIVER HALL COUNTRY CLUB PHASE TWO DESC IN INST#2006-409514 TRACT B-4
1366	FALSE	10538974	35-43-26-03-00B17.0000	RIVER HALL CDD		2300 GLADES RD STE 410W		BOCA RATON	FL	33431			RIVER HALL COUNTRY CLUB C/E		ALVA	33920	RIVER HALL COUNTRY CLUB PHASE TWO DESC IN INST#2006-409514 TRACT B-17
1367	FALSE	10538979	35-43-26-03-00C01.0000	RH VENTURE III LLC		7807 BAYMEADOWS RD E STE 205		JACKSONVILLE	FL	32256			RIVER HALL COUNTRY CLUB C/E		ALVA	33920	RIVER HALL COUNTRY CLUB PHASE TWO DESC IN INST#2006-409514 TRACT C-1
1368	FALSE	10538980	35-43-26-03-00C02.0000	RH VENTURE II LLC		7807 BAYMEADOWS RD E	STE 205	JACKSONVILLE	FL	32256			RIVER HALL COUNTRY CLUB C/E		ALVA	33920	RIVER HALL COUNTRY CLUB PHASE TWO DESC IN INST#2006-409514 TRACT C-2
1369	FALSE	10539024	35-43-26-03-00D01.0000	RIVER HALL CDD		2300 GLADES RD STE 410W		BOCA RATON	FL	33431			RIVER HALL COUNTRY CLUB C/E		ALVA	33920	RIVER HALL COUNTRY CLUB PHASE TWO DESC IN INST#2006-409514 TRACT D-1
1370	FALSE	10539025	35-43-26-03-00D02.0000	RIVER HALL CDD		2300 GLADES RD STE 410W		BOCA RATON	FL	33431			RIVER HALL COUNTRY CLUB C/E		ALVA	33920	RIVER HALL COUNTRY CLUB PHASE TWO DESC IN INST#2006-409514 TRACT D-2
1371	FALSE	10538982	35-43-26-03-00D03.0000	RIVER HALL CDD		2300 GLADES RD STE 410W		BOCA RATON	FL	33431			RIVER HALL COUNTRY CLUB C/E		ALVA	33920	RIVER HALL COUNTRY CLUB PHASE TWO DESC IN INST#2006-409514 TRACT D-3
1372	FALSE	10538981	35-43-26-03-00D04.0000	RIVER HALL CDD		2300 GLADES RD STE 410W		BOCA RATON	FL	33431			RIVER HALL COUNTRY CLUB C/E		ALVA	33920	RIVER HALL COUNTRY CLUB PHASE TWO DESC IN INST#2006-409514 TRACT D-4
1373	FALSE	10602556	35-43-26-03-00F01.0000	RH GOLF LLC		7807 BAYMEADOWS RD E STE 205		JACKSONVILLE	FL	32256			GOLF COURSE		ALVA	33920	RIVER HALL COUNTRY CLUB GOLF COURSE LESS INST 2021000083185
1374	FALSE	10551935	35-43-26-03-00F01.0010	RIVER HALL CDD		2300 GLADES RD STE 410W		BOCA RATON	FL	33431			RIVER HALL COUNTRY CLUB C/E		ALVA	33920	RIVER HALL COUNTRY CLUB PHASE TWO DESC IN INST#2006-409514 PORT OF TRACT F-1 LYING SLY + ELY OF TRACT B-17 AS DESC IN INST#2008000299220
1375	FALSE	10551936	35-43-26-03-00F01.0020	RIVER HALL CDD		2300 GLADES RD STE 410W		BOCA RATON	FL	33431			RIVER HALL COUNTRY CLUB C/E		ALVA	33920	RIVER HALL COUNTRY CLUB PHASE TWO DESC IN INST#2006-409514 PORT OF TRACT F-1 LYING ELY OF TRACT B-3 AS DESC IN INST#2008000299220
1376	FALSE	10539287	35-43-26-04-00000.00CE	ASHTON OAKS AT RIVER HALL COND		501 CATTLEMEN RD STE 100		SARASOTA	FL	34232			ASHTON OAKS @ RIVER HALL C/E		ALVA	33920	ASHTON OAKS AT RIVER HALL AS DESC IN INST #2006-460705 COMMON ELEMENT
1377	FALSE	10539291	35-43-26-04-0000A.0000	RHCCC LLC		2970 LUCKIE RD		WESTON	FL	33331			ASHTON OAKS @ RIVER HALL C/E		ALVA		ASHTON OAKS AT RIVER HALL AS DESC IN INST 2006-460705 RESERVE FOR PH D THRU F + H THRU K
1378	FALSE	10539294	35-43-26-04-0000A.0101	GRAHM JOHN C + DOROTHY I		1132 CARLSON DR		BURTON	MI	48509		16591	GOLDENROD LN	101	ALVA	33920	ASHTON OAKS AT RIVER HALL AS DESC IN INST #2006-460705 PH A BLDG A UNIT 101
1379	FALSE	10539295	35-43-26-04-0000A.0102	PATTERSON GREGORY &		124 GOLFVIEW DR		KINGSVILLE	ON	N9Y 0E4	CANADA	16591	GOLDENROD LN	102	ALVA	33920	ASHTON OAKS AT RIVER HALL AS DESC IN INST #2006-460705 PH A BLDG A UNIT 102
1380	FALSE	10539296	35-43-26-04-0000A.0103	GEBHARD LARRY D TR		9 TOURNAMENT TEE		O FALLON	MO	63368		16591	GOLDENROD LN	103	ALVA	33920	ASHTON OAKS AT RIVER HALL AS DESC IN INST #2006-460705 PH A BLDG A UNIT 103
1381	FALSE	10539297	35-43-26-04-0000A.0201	GRUENEBERG ROGER A &		1501 BELLE PLANE CIR		GREEN BAY	WI	54313		16591	GOLDENROD LN	201	ALVA	33920	ASHTON OAKS AT RIVER HALL AS DESC IN INST #2006-460705 PH A BLDG A UNIT 201
1382	FALSE	10539298	35-43-26-04-0000A.0202	BRANDT MARK D & JULIE A TR		1539 AMY JOY CT		GREEN BAY	WI	54313		16591	GOLDENROD LN	202	ALVA	33920	ASHTON OAKS AT RIVER HALL AS DESC IN INST #2006-460705 PH A BLDG A UNIT 202
1383	FALSE	10539299	35-43-26-04-0000A.0203	ADORANTI ROBERT & ROMANKA		6 DEMARCHI CT		STONEY CREEK	ON	L8G 4J5	CANADA	16591	GOLDENROD LN	203	ALVA	33920	ASHTON OAKS AT RIVER HALL AS DESC IN INST #2006-460705 PH A BLDG A UNIT 203
1384	FALSE	10551716	35-43-26-04-0000B.0101	THOMAS MICHAEL J + DELAINE W		16581 GOLDENROD LN # 101		ALVA	FL	33920		16581	GOLDENROD LN	101	ALVA	33920	ASHTON OAKS AT RIVER HALL AS DESC IN INST# 2008000317000 PH B BLDG B UNIT 101
1385	FALSE	10551717	35-43-26-04-0000B.0102	CRONIN KENNETH J & KIMBERLY		175 SHERRY ST		EAST ISLIP	NY	11730		16581	GOLDENROD LN	102	ALVA	33920	ASHTON OAKS AT RIVER HALL AS DESC IN INST# 2008000317000 PH B BLDG B UNIT 102
1386	FALSE	10551718	35-43-26-04-0000B.0103	KACHMAR JOHN & CARLA		826 RENEE DR		WADSWORTH	OH	44281		16581	GOLDENROD LN	103	ALVA	33920	ASHTON OAKS AT RIVER HALL AS DESC IN INST# 2008000317000 PH B BLDG B UNIT 103
1387	FALSE	10551719	35-43-26-04-0000B.0201	DEHNER CHARLES L TR		1440 TWIN SPIRES DR		BATAVIA	OH	45103		16581	GOLDENROD LN	201	ALVA	33920	ASHTON OAKS AT RIVER HALL AS DESC IN INST# 2008000317000 PH B BLDG B UNIT 201
1388	FALSE	10551720	35-43-26-04-0000B.0202	TUCKER BRIAN D &		6463 ABERDEEN LANE		MEDINA	OH	44256		16581	GOLDENROD LN	202	ALVA	33920	ASHTON OAKS AT RIVER HALL AS DESC IN INST# 2008000317000 PH B BLDG B UNIT 202
1389	FALSE	10551721	35-43-26-04-0000B.0203	NOLEN WILFRED E + JOYCE A		16581 GOLDENROD LN #203		ALVA	FL	33920		16581	GOLDENROD LN	203	ALVA	33920	ASHTON OAKS AT RIVER HALL AS DESC IN INST# 2008000317000 PH B BLDG B UNIT 203
1390	FALSE	10552736	35-43-26-04-0000C.0101	BLAISDELL HERBERT TR		1405 BIRDIE CT		LADYSMITH	WI	54848		16571	GOLDENROD LN	101	ALVA	33920	ASHTON OAKS AT RIVER HALL AS DESC IN INST 2009000104808 PH C BLDG C UNIT 101
1391	FALSE	10552737	35-43-26-04-0000C.0102	DOLLMEYER JOHN & KAREN		34 SPRING CREEK DR		TOWNSEND	DE	19734		16571	GOLDENROD LN	102	ALVA	33920	ASHTON OAKS AT RIVER HALL AS DESC IN INST 2009000104808 PH C BLDG C UNIT 102
1392	FALSE	10552738	35-43-26-04-0000C.0103	VLAJ PAUL & DAWN		12955 WEST WADE DR		NEW BERLIN	WI	53151		16571	GOLDENROD LN	103	ALVA	33920	ASHTON OAKS AT RIVER HALL AS DESC IN INST 2009000104808 PH C BLDG C UNIT 103
1393	FALSE	10552739	35-43-26-04-0000C.0201	CUNNINGHAM ROBERT L &		4201 FOX CREEK DR		CRYSTAL LAKE	IL	60012		16571	GOLDENROD LN	201	ALVA	33920	ASHTON OAKS AT RIVER HALL AS DESC IN INST 2009000104808 PH C BLDG C UNIT 201
1394	FALSE	10552740	35-43-26-04-0000C.0202	AUBE CHARLES A & ELAINE		16571 GOLDENROD LN # 202		ALVA	FL	33920		16571	GOLDENROD LN	202	ALVA	33920	ASHTON OAKS AT RIVER HALL AS DESC IN INST 2009000104808 PH C BLDG C UNIT 202
1395	FALSE	10552741	35-43-26-04-0000C.0203	NELSON JAMIE M		16571 GOLDENROD LN #203		ALVA	FL	33920		16571	GOLDENROD LN	203	ALVA	33920	ASHTON OAKS AT RIVER HALL AS DESC IN INST 2009000104808 PH C BLDG C UNIT 203
1396	FALSE	10547469	35-43-26-04-0000G.0101	BIEGE CONRAD & ROMAINE		309 SMITH AVE		PALMERTON	PA	18071		16521	GOLDENROD LN	101	ALVA	33920	ASHTON OAKS AT RIVER HALL AS DESC IN INST 2007000317816 PH G BLDG G UNIT 101
1397	FALSE	10547470	35-43-26-04-0000G.0102	LUMYOU IAN +		2488 GATESHEAD COMMON		OAKVILLE	ON	L6M 0S2	CANADA	16521	GOLDENROD LN	102	ALVA	33920	ASHTON OAKS AT RIVER HALL AS DESC IN INST 2007000317816 PH G BLDG G UNIT 102
1398	FALSE	10547471	35-43-26-04-0000G.0103	UNKNOWN HEIRS OF		16521 GOLDENROD LN 103		ALVA	FL	33920		16521	GOLDENROD LN	103	ALVA	33920	ASHTON OAKS AT RIVER HALL AS DESC IN INST 2007000317816 PH G BLDG G UNIT 103
1399	FALSE	10547472	35-43-26-04-0000G.0201	SAVINI PAUL F +		16521 GOLDENROD LN #201		ALVA	FL	33920		16521	GOLDENROD LN	201	ALVA	33920	ASHTON OAKS AT RIVER HALL AS DESC IN INST 2007000317816 PH G BLDG G UNIT 201
1400	FALSE	10547473	35-43-26-04-0000G.0202	MCKENZIE KENNETH G + K ALISON		16521 GOLDENROD LN #202		ALVA	FL	33920		16521	GOLDENROD LN	202	ALVA	33920	ASHTON OAKS AT RIVER HALL AS DESC IN INST 2007000317816 PH G BLDG G UNIT 202
1401	FALSE	10547474	35-43-26-04-0000G.0203	MANHOFF PETER J +		4036 FOX MEADOW DR		MEDINA	OH	44256		16521	GOLDENROD LN	203	ALVA	33920	ASHTON OAKS AT RIVER HALL AS DESC IN INST 2007000317816 PH G BLDG G UNIT 203
1402	FALSE	10543487	35-43-26-04-0000L.0101	GWIZDALA DUANE A		16540 GOLDENROD LN #101		ALVA	FL	33920		16540	GOLDENROD LN	101	ALVA	33920	ASHTON OAKS AT RIVER HALL AS DESC IN INST 2007-101760 PH L BLDG L UNIT 101
1403	FALSE	10543488	35-43-26-04-0000L.0102	HAASEN HENRIETTE BERNICE &		16540 GOLDENROD LN #102		ALVA	FL	33920		16540	GOLDENROD LN	102	ALVA	33920	ASHTON OAKS AT RIVER HALL AS DESC IN INST 2007-101760 PH L BLDG L UNIT 102
1404	FALSE	10543489	35-43-26-04-0000L.0103	TSCHETTER JASON KELLY TR		14112 NATALIE RD		PRIOR LAKE	MN	55372		16540	GOLDENROD LN	103	ALVA	33920	ASHTON OAKS AT RIVER HALL AS DESC IN INST 2007-101760 PH L BLDG L UNIT 103
1405	FALSE	10543490	35-43-26-04-0000L.0201	PEDDIGREW WILLIAM B + DONNA M		2 WASHBURN PATH		COURTICE	ON	L1E 0J7	CANADA	16540	GOLDENROD LN	201	ALVA	33920	ASHTON OAKS AT RIVER HALL AS DESC IN INST 2007-101760 PH L BLDG L UNIT 201
1406	FALSE	10543491	35-43-26-04-0000L.0202	WATSON JANE +		16540 GOLDENROD LN #202		ALVA	FL	33920		16540	GOLDENROD LN	202	ALVA	33920	ASHTON OAKS AT RIVER HALL AS DESC IN INST 2007-101760 PH L BLDG L UNIT 202
1407	FALSE	10543492	35-43-26-04-0000L.0203	DAHMER CLAUDETTE & JAMES		4295 GREEN GABLES LANE		OTTAWA	ON	K1V 1S4	CANADA	16540	GOLDENROD LN	203	ALVA	33920	ASHTON OAKS AT RIVER HALL AS DESC IN INST 2007-101760 PH L BLDG L UNIT 203
1408	FALSE	10543493	35-43-26-04-0000M.0101	ZABAWA EUGENE MICHAEL &		46 ROCKCLIFFE RD		DUNDAS	ON	L9H 7H4	CANADA	16550	GOLDENROD LN	101	ALVA	33920	ASHTON OAKS AT RIVER HALL AS DESC IN INST 2007-101760 PH M BLDG M UNIT 101
1409	FALSE	10543494	35-43-26-04-0000M.0102	KAVANAUGH WILLIAM + JOYCE		340 BOSTON POST RD		EAST LYME	CT	6333		16550	GOLDENROD LN	102	ALVA	33920	ASHTON OAKS AT RIVER HALL AS DESC IN INST 2007-101760 PH M BLDG M UNIT 102

1410	FALSE	10543495	35-43-26-04-0000M.0103	EVERHART CHARLES J + YVONNE M		125 YAPLE RD		ITHACA	NY	14850		16550	GOLDENROD LN	103	ALVA	33920	ASHTON OAKS AT RIVER HALL AS DESC IN INST 2007-101760 PH M BLDG M UNIT 103
1411	FALSE	10543496	35-43-26-04-0000M.0201	BROWN GARY		29 QUEENS QUAY UNIT 528		TORONTO	ON	M5E 0A4	CANADA	16550	GOLDENROD LN	201	ALVA	33920	ASHTON OAKS AT RIVER HALL AS DESC IN INST 2007-101760 PH M BLDG M UNIT 201
1412	FALSE	10543497	35-43-26-04-0000M.0202	MITCHELL JOHN P &		11 BUTTERNUT GROVE LN		ANCASTER	ON	L9K 0B7	CANADA	16550	GOLDENROD LN	202	ALVA	33920	ASHTON OAKS AT RIVER HALL AS DESC IN INST 2007-101760 PH M BLDG M UNIT 202
1413	FALSE	10543498	35-43-26-04-0000M.0203	GOTO DOUGLAS KURT &		1318 HEALY CT		BEAR	DE	19701		16550	GOLDENROD LN	203	ALVA	33920	ASHTON OAKS AT RIVER HALL AS DESC IN INST 2007-101760 PH M BLDG M UNIT 203
1414	FALSE	10539300	35-43-26-04-0000N.0101	KERBER MARGARET A		16560 GOLDENROD LN	#101	ALVA	FL	33920		16560	GOLDENROD LN	101	ALVA	33920	ASHTON OAKS AT RIVER HALL AS DESC IN INST #2006-471659 PH N BLDG N UNIT 101
1415	FALSE	10539301	35-43-26-04-0000N.0102	ROWLEY JEFFERY M &		16560 GOLDENROD LN #102		ALVA	FL	33920		16560	GOLDENROD LN	102	ALVA	33920	ASHTON OAKS AT RIVER HALL AS DESC IN INST #2006-471659 PH N BLDG N UNIT 102
1416	FALSE	10539302	35-43-26-04-0000N.0103	MARTIN MICHAEL H & SUSAN M		16560 GOLDENROD LN #103		ALVA	FL	33920		16560	GOLDENROD LN	103	ALVA	33920	ASHTON OAKS AT RIVER HALL AS DESC IN INST #2006-471659 PH N BLDG N UNIT 103
1417	FALSE	10539303	35-43-26-04-0000N.0201	ELLIS KEVIN		16560 GOLDENROD LN UNIT 201		ALVA	FL	33920		16560	GOLDENROD LN	201	ALVA	33920	ASHTON OAKS AT RIVER HALL AS DESC IN INST #2006-471659 PH N BLDG N UNIT 201
1418	FALSE	10539304	35-43-26-04-0000N.0202	HERMAN JOSEPH B + MARY T		205 E BELLE DR		NORWICH	OH	43767		16560	GOLDENROD LN	202	ALVA	33920	ASHTON OAKS AT RIVER HALL AS DESC IN INST #2006-471659 PH N BLDG N UNIT 202
1419	FALSE	10539305	35-43-26-04-0000N.0203	KIRKLAND-FOX NIGEL		16560 GOLDENROD LN #203		ALVA	FL	33920		16560	GOLDENROD LN	203	ALVA	33920	ASHTON OAKS AT RIVER HALL AS DESC IN INST #2006-471659 PH N BLDG N UNIT 203
1420	FALSE	10539306	35-43-26-04-0000O.0101	MCALPINE MAUREEN +		694 JOHNSTON PARK AVE		COLLINGWOOD	ON	L9Y 5C7	CANADA	16570	GOLDENROD LN	101	ALVA	33920	ASHTON OAKS AT RIVER HALL AS DESC IN INST #2006-471658 PH O BLDG O UNIT 101
1421	FALSE	10539307	35-43-26-04-0000O.0102	SOUTHALL ROBERT +		16570 GOLDENROD LN #102		ALVA	FL	33920		16570	GOLDENROD LN	102	ALVA	33920	ASHTON OAKS AT RIVER HALL AS DESC IN INST #2006-471658 PH O BLDG O UNIT 102
1422	FALSE	10539308	35-43-26-04-0000O.0103	GARELLA DEBRA +		16570 GOLDENROD LN #103		ALVA	FL	33920		16570	GOLDENROD LN	103	ALVA	33920	ASHTON OAKS AT RIVER HALL AS DESC IN INST #2006-471658 PH O BLDG O UNIT 103
1423	FALSE	10539309	35-43-26-04-0000O.0201	RUBINO FREDERICK M		16570 GOLDENROD LN #201		ALVA	FL	33920		16570	GOLDENROD LN	201	ALVA	33920	ASHTON OAKS AT RIVER HALL AS DESC IN INST #2006-471658 PH O BLDG O UNIT 201
1424	FALSE	10539310	35-43-26-04-0000O.0202	ERCOLE PAUL & AMANDA		8493 CHERRY BLOSSOM DR		WINDSOR	CO	80550		16570	GOLDENROD LN	202	ALVA	33920	ASHTON OAKS AT RIVER HALL AS DESC IN INST #2006-471658 PH O BLDG O UNIT 202
1425	FALSE	10539311	35-43-26-04-0000O.0203	CARLETON WAYNE + ELIZABETH M		9846 BEACHWOOD RD	SS 2	COLLINGWOOD	ON	L9Y 3Z1	CANADA	16570	GOLDENROD LN	203	ALVA	33920	ASHTON OAKS AT RIVER HALL AS DESC IN INST #2006-471658 PH O BLDG O UNIT 203
1426	FALSE	10539312	35-43-26-04-0000P.0101	SEALS RAYMOND J + JOANNE M		16580 GOLDENROD LN #101		ALVA	FL	33920		16580	GOLDENROD LN	101	ALVA	33920	ASHTON OAKS AT RIVER HALL AS DESC IN INST #2006-471656 PH P BLDG P UNIT 101
1427	FALSE	10539313	35-43-26-04-0000P.0102	GAUDETTE YVES &		16580 GOLDENROD LN #102		ALVA	FL	33920		16580	GOLDENROD LN	102	ALVA	33920	ASHTON OAKS AT RIVER HALL AS DESC IN INST #2006-471656 PH P BLDG P UNIT 102
1428	FALSE	10539314	35-43-26-04-0000P.0103	WALKER BURR HOWARD		16580 GOLDENROD LN #103		ALVA	FL	33920		16580	GOLDENROD LN	103	ALVA	33920	ASHTON OAKS AT RIVER HALL AS DESC IN INST #2006-471656 PH P BLDG P UNIT 103
1429	FALSE	10539315	35-43-26-04-0000P.0201	KERR JAMES H & LINDA J		33 RUE VIPOND		HUDSON	QC	J0P 1H0	CANADA	16580	GOLDENROD LN	201	ALVA	33920	ASHTON OAKS AT RIVER HALL AS DESC IN INST #2006-471656 PH P BLDG P UNIT 201
1430	FALSE	10539316	35-43-26-04-0000P.0202	SILVERSTEIN LAWRENCE &		7373 PINEHURST DR		CINCINNATI	OH	45244		16580	GOLDENROD LN	202	ALVA	33920	ASHTON OAKS AT RIVER HALL AS DESC IN INST #2006-471656 PH P BLDG P UNIT 202
1431	FALSE	10539317	35-43-26-04-0000P.0203	BALTES GARY P & LINDA C		16580 GOLDENROD LN #203		ALVA	FL	33920		16580	GOLDENROD LN	203	ALVA	33920	ASHTON OAKS AT RIVER HALL AS DESC IN INST #2006-471656 PH P BLDG P UNIT 203
1432	FALSE	10539318	35-43-26-04-0000Q.0101	HASENEI KENNETH +		1643 ISABELLA CT		MILLERSVILLE	MD	21108		16590	GOLDENROD LN	101	ALVA	33920	ASHTON OAKS AT RIVER HALL AS DESC IN INST #2006-471657 PH Q BLDG Q UNIT 101
1433	FALSE	10539319	35-43-26-04-0000Q.0102	ADAMS SAMUEL G & AMEN CAROL		70662 E PREMIER LN		SCOTTSBLUFF	NE	69361		16590	GOLDENROD LN	102	ALVA	33920	ASHTON OAKS AT RIVER HALL AS DESC IN INST #2006-471657 PH Q BLDG Q UNIT 102
1434	FALSE	10539320	35-43-26-04-0000Q.0103	ASHTON OAKS AT RIVER HALL ASSO		16590 GOLDENROD LN #103		ALVA	FL	33920		16590	GOLDENROD LN	103	ALVA	33920	ASHTON OAKS AT RIVER HALL AS DESC IN INST #2006-471657 PH Q BLDG Q UNIT 103
1435	FALSE	10539321	35-43-26-04-0000Q.0201	FAUST LUCINDA L & JOSEPH H		16590 GOLDENROD LN #201		ALVA	FL	33920		16590	GOLDENROD LN	201	ALVA	33920	ASHTON OAKS AT RIVER HALL AS DESC IN INST #2006-471657 PH Q BLDG Q UNIT 201
1436	FALSE	10539322	35-43-26-04-0000Q.0202	NESS MICHELLE L & DAVID P		1201 WHISPERING HILLS DR		SAINT CHARLES	MN	55972		16590	GOLDENROD LN	202	ALVA	33920	ASHTON OAKS AT RIVER HALL AS DESC IN INST #2006-471657 PH Q BLDG Q UNIT 202
1437	FALSE	10539323	35-43-26-04-0000Q.0203	BIANCO LISA L +		16590 GOLDENROD LN #203		ALVA	FL	33920		16590	GOLDENROD LN	203	ALVA	33920	ASHTON OAKS AT RIVER HALL AS DESC IN INST #2006-471657 PH Q BLDG Q UNIT 203
1438	FALSE	10542585	35-43-26-05-00000.0010	RADWAN WALDEMAR & EWA		4041 EAST HAMPTON CIR		ALVA	FL	33920		4041	EAST HAMPTON CIR		ALVA	33920	HAMPTON LAKES AT RIVER HALL PH 2 DESC IN INST#2007-59747 LOT 1
1439	FALSE	10542586	35-43-26-05-00000.0020	RIZZA PAUL SALVATORE &		4039 E HAMPTON CIR		ALVA	FL	33920		4039	EAST HAMPTON CIR		ALVA	33920	HAMPTON LAKES AT RIVER HALL PH 2 DESC IN INST#2007-59747 LOT 2
1440	FALSE	10542587	35-43-26-05-00000.0030	USINOV BLANCA CHAVEZ +		4037 EAST HAMPTON CIR		ALVA	FL	33920		4037	EAST HAMPTON CIR		ALVA	33920	HAMPTON LAKES AT RIVER HALL PH 2 DESC IN INST#2007-59747 LOT 3
1441	FALSE	10542588	35-43-26-05-00000.0040	SICKMOND PAUL EDWARD &		4035 E HAMPTON CIR		ALVA	FL	33920		4035	EAST HAMPTON CIR		ALVA	33920	HAMPTON LAKES AT RIVER HALL PH 2 DESC IN INST#2007-59747 LOT 4
1442	FALSE	10542589	35-43-26-05-00000.0050	ZELLMER STEVEN W & BETH A L/E		4033 EAST HAMPTON CIR		ALVA	FL	33920		4033	EAST HAMPTON CIR		ALVA	33920	HAMPTON LAKES AT RIVER HALL PH 2 DESC IN INST#2007-59747 LOT 5
1443	FALSE	10542590	35-43-26-05-00000.0060	SMITH RUSSELL LEROY &		4031 E HAMPTON CIR		ALVA	FL	33920		4031	EAST HAMPTON CIR		ALVA	33920	HAMPTON LAKES AT RIVER HALL PH 2 DESC IN INST#2007-59747 LOT 6
1444	FALSE	10542591	35-43-26-05-00000.0070	ADLER FRANK G &		4029 E HAMPTON CIR		ALVA	FL	33920		4029	EAST HAMPTON CIR		ALVA	33920	HAMPTON LAKES AT RIVER HALL PH 2 DESC IN INST#2007-59747 LOT 7
1445	FALSE	10542592	35-43-26-05-00000.0080	CHU OI KING & LEW KAN TAK		21 LOUISE LANE		MONROE TOWNS	NJ	8831		4027	EAST HAMPTON CIR		ALVA	33920	HAMPTON LAKES AT RIVER HALL PH 2 DESC IN INST#2007-59747 LOT 8
1446	FALSE	10542593	35-43-26-05-00000.0090	FRANCIS ROBERT WAYNE &		6289 CARPENTER RD		YPSILANTI	MI	48197		4025	EAST HAMPTON CIR		ALVA	33920	HAMPTON LAKES AT RIVER HALL PH 2 DESC IN INST#2007-59747 LOT 9
1447	FALSE	10542594	35-43-26-05-00000.0100	BARANOWSKI SAMANTHA SINGER &		4023 EAST HAMPTON CIR		ALVA	FL	33920		4023	EAST HAMPTON CIR		ALVA	33920	HAMPTON LAKES AT RIVER HALL PH 2 DESC IN INST#2007-59747 LOT 10
1448	FALSE	10542609	35-43-26-05-00000.0110	CHARMANSKI JOHN ALBERT &		4021 E HAMPTON CIR		ALVA	FL	33920		4021	EAST HAMPTON CIR		ALVA	33920	HAMPTON LAKES AT RIVER HALL PH 2 DESC IN INST#2007-59747 LOT 11
1449	FALSE	10542610	35-43-26-05-00000.0120	SCHWEIGER ALLAN HYMAN &		4019 EAST HAMPTON CIR		ALVA	FL	33920		4019	EAST HAMPTON CIR		ALVA	33920	HAMPTON LAKES AT RIVER HALL PH 2 DESC IN INST#2007-59747 LOT 12
1450	FALSE	10542613	35-43-26-05-00000.0130	LOSTAL SERGIO		4017 EAST HAMPTON CIR		ALVA	FL	33920		4017	EAST HAMPTON CIR		ALVA	33920	HAMPTON LAKES AT RIVER HALL PH 2 DESC IN INST#2007-59747 LOT 13
1451	FALSE	10542614	35-43-26-05-00000.0140	YAEGER BRIAN JOHN &		4015 E HAMPTON CIR		ALVA	FL	33920		4015	EAST HAMPTON CIR		ALVA	33920	HAMPTON LAKES AT RIVER HALL PH 2 DESC IN INST#2007-59747 LOT 14
1452	FALSE	10542615	35-43-26-05-00000.0150	JOHNSON PATRICK E & ARLENE		4013 E HAMPTON CIR		ALVA	FL	33920		4013	EAST HAMPTON CIR		ALVA	33920	HAMPTON LAKES AT RIVER HALL PH 2 DESC IN INST#2007-59747 LOT 15
1453	FALSE	10542616	35-43-26-05-00000.0160	LAZZARO CHERYL MARIE &		6 DENTON DR		LANCASTER	NY	14086		4011	EAST HAMPTON CIR		ALVA	33920	HAMPTON LAKES AT RIVER HALL PH 2 DESC IN INST#2007-59747 LOT 16
1454	FALSE	10542617	35-43-26-05-00000.0170	CARMONA ELIAS G JR &		4009 E HAMPTON CIR		ALVA	FL	33920		4009	EAST HAMPTON CIR		ALVA	33920	HAMPTON LAKES AT RIVER HALL PH 2 DESC IN INST#2007-59747 LOT 17
1455	FALSE	10542618	35-43-26-05-00000.0180	TEMPLE RAYMOND R &		27 JOHN ST		HUNTSVILLE	ON	P1H 1H2	CANADA	4007	EAST HAMPTON CIR		ALVA	33920	HAMPTON LAKES AT RIVER HALL PH 2 DESC IN INST#2007-59747 LOT 18
1456	FALSE	10542619	35-43-26-05-00000.0190	ARNOLD WALTER WILLIAM &		4005 EAST HAMPTON CIR		ALVA	FL	33920		4005	EAST HAMPTON CIR		ALVA	33920	HAMPTON LAKES AT RIVER HALL PH 2 DESC IN INST#2007-59747 LOT 19
1457	FALSE	10542620	35-43-26-05-00000.0200	PEROZO ELVINO JAVIER SACCUTI		4003 E HAMPTON CIR		ALVA	FL	33920		4003	EAST HAMPTON CIR		ALVA	33920	HAMPTON LAKES AT RIVER HALL PH 2 DESC IN INST#2007-59747 LOT 20
1458	FALSE	10542621	35-43-26-05-00000.0210	OLNEY JEFFERSON		4001 EAST HAMPTON CIR		ALVA	FL	33920		4001	EAST HAMPTON CIR		ALVA	33920	HAMPTON LAKES AT RIVER HALL PH 2 DESC IN INST#2007-59747 LOT 21
1459	FALSE	10542622	35-43-26-05-00000.0220	GARBACCIO EUGENE L III &		3999 E HAMPTON CIR		ALVA	FL	33920		3999	EAST HAMPTON CIR		ALVA	33920	HAMPTON LAKES AT RIVER HALL PH 2 DESC IN INST#2007-59747 LOT 22
1460	FALSE	10542595	35-43-26-05-00000.0230	MORISSEAU CHRISTELLE &		4040 E HAMPTON CIR		ALVA	FL	33920		4040	EAST HAMPTON CIR		ALVA	33920	HAMPTON LAKES AT RIVER HALL PH 2 DESC IN INST#2007-59747 LOT 23
1461	FALSE	10542596	35-43-26-05-00000.0240	SCOTT KENNETH L		4038 E HAMPTON CIR		ALVA	FL	33920		4038	EAST HAMPTON CIR		ALVA	33920	HAMPTON LAKES AT RIVER HALL PH 2 DESC IN INST#2007-59747 LOT 24
1462	FALSE	10542597	35-43-26-05-00000.0250	JONES JOHN WILLIAM		4036 EAST HAMPTON CIR		ALVA	FL	33920		4036	EAST HAMPTON CIR		ALVA	33920	HAMPTON LAKES AT RIVER HALL PH 2 DESC IN INST#2007-59747 LOT 25
1463	FALSE	10542598	35-43-26-05-00000.0260	GREGG CHRISTOPHER B &		4034 E HAMPTON CIR		ALVA	FL	33920		4034	EAST HAMPTON CIR		ALVA	33920	HAMPTON LAKES AT RIVER HALL PH 2 DESC IN INST#2007-59747 LOT 26
1464	FALSE	10542599	35-43-26-05-00000.0270	HOVING JAMES & JEANNE DARC		4032 EAST HAMPTON CIR		ALVA	FL	33920		4032	EAST HAMPTON CIR		ALVA	33920	HAMPTON LAKES AT RIVER HALL PH 2 DESC IN INST#2007-59747 LOT 27
1465	FALSE	10542600	35-43-26-05-00000.0280	MARLOWE LISSETTE AUREA &		4030 E HAMPTON CIR		ALVA	FL	33920		4030	EAST HAMPTON CIR		ALVA	33920	HAMPTON LAKES AT RIVER HALL PH 2 DESC IN INST#2007-59747 LOT 28
1466	FALSE	10542601	35-43-26-05-00000.0290	SOMERS DOUGLAS JAMES &		4028 E HAMPTON CIR		ALVA	FL	33920		4028	EAST HAMPTON CIR		ALVA	33920	HAMPTON LAKES AT RIVER HALL PH 2 DESC IN INST#2007-59747 LOT 29
1467	FALSE	10542602	35-43-26-05-00000.0300	THIEDE RANDY & JEANNE		4026 EAST HAMPTON CIR		ALVA	FL	33920		4026	EAST HAMPTON CIR		ALVA	33920	HAMPTON LAKES AT RIVER HALL PH 2 DESC IN INST#2007-59747 LOT 30
1468	FALSE	10542603	35-43-26-05-00000.0310	GROSOS TREVOR		4024 EAST HAMPTON CIR		ALVA	FL	33920		4024	EAST HAMPTON CIR		ALVA	33920	HAMPTON LAKES AT RIVER HALL PH 2 DESC IN INST#2007-59747 LOT 31

1469	FALSE	10542604	35-43-26-05-00000.0320	BARLOW AIMEE		4020 EAST HAMPTON CIR		ALVA	FL	33920		4020	EAST HAMPTON CIR		ALVA	33920	HAMPTON LAKES AT RIVER HALL PH 2 DESC IN INST#2007-59747 LOT 32
1470	FALSE	10542605	35-43-26-05-00000.0330	PULTE HOME COMPANY LLC		24311 WALDEN CENTER DR STE 300		BONITA SPRINGS	FL	34134		4018	EAST HAMPTON CIR		ALVA	33920	HAMPTON LAKES AT RIVER HALL PH 2 DESC IN INST#2007-59747 LOT 33
1471	FALSE	10542606	35-43-26-05-00000.0340	GARCIA NESTOR & YAID		4016 EAST HAMPTON CIR		ALVA	FL	33920		4016	EAST HAMPTON CIR		ALVA	33920	HAMPTON LAKES AT RIVER HALL PH 2 DESC IN INST#2007-59747 LOT 34
1472	FALSE	10542611	35-43-26-05-00000.0350	PULTE HOME COMPANY LLC		24311 WALDEN CENTER DR STE 300		BONITA SPRINGS	FL	34134		4012	EAST HAMPTON CIR		ALVA	33920	HAMPTON LAKES AT RIVER HALL PH 2 DESC IN INST#2007-59747 LOT 35
1473	FALSE	10542612	35-43-26-05-00000.0360	PULTE HOME COMPANY LLC		24311 WALDEN CENTER DR STE 300		BONITA SPRINGS	FL	34134		4010	EAST HAMPTON CIR		ALVA	33920	HAMPTON LAKES AT RIVER HALL PH 2 DESC IN INST#2007-59747 LOT 36
1474	FALSE	10542608	35-43-26-05-0000B.0000	RIVER HALL CDD		2300 GLADES RD STE 410W		BOCA RATON	FL	33431			SUBMERGED		ALVA		HAMPTON LAKES AT RIVER HALL PH 2 DESC IN INST#2007-59747 TRACT B
1475	FALSE	10601384	35-43-26-L2-0800G.0000	RH VENTURE II LLC		7807 BAYMEADOWS RD E	STE 205	JACKSONVILLE	FL	32256		3350	RIVER HALL PKWY		ALVA	33920	HAMPTON LAKES AT RIVER HALL SOUTH TRACT G AS DESC IN INST 2021000035440
1476	FALSE	10602557	35-43-26-L2-09000.0010	PULTE HOME COMPANY LLC		24311 WALDEN CENTER DR STE 300		BONITA SPRINGS	FL	34134		16601	ROLLING ROCK BLVD		ALVA	33920	RIVER HALL COUNTRY CLUB PHASE 2A LOT 1 AS DESC IN INST 2021000083185
1477	FALSE	10602558	35-43-26-L2-09000.0020	PULTE HOME COMPANY LLC		24311 WALDEN CENTER DR STE 300		BONITA SPRINGS	FL	34134		16605	ROLLING ROCK BLVD		ALVA	33920	RIVER HALL COUNTRY CLUB PHASE 2A LOT 2 AS DESC IN INST 2021000083185
1478	FALSE	10602559	35-43-26-L2-09000.0030	PULTE HOME COMPANY LLC		24311 WALDEN CENTER DR STE 300		BONITA SPRINGS	FL	34134		16609	ROLLING ROCK BLVD		ALVA	33920	RIVER HALL COUNTRY CLUB PHASE 2A LOT 3 AS DESC IN INST 2021000083185
1479	FALSE	10602560	35-43-26-L2-09000.0040	PULTE HOME COMPANY LLC		24311 WALDEN CENTER DR STE 300		BONITA SPRINGS	FL	34134		16613	ROLLING ROCK BLVD		ALVA	33920	RIVER HALL COUNTRY CLUB PHASE 2A LOT 4 AS DESC IN INST 2021000083185
1480	FALSE	10602561	35-43-26-L2-09000.0050	PULTE HOME COMPANY LLC		24311 WALDEN CENTER DR STE 300		BONITA SPRINGS	FL	34134		16617	ROLLING ROCK BLVD		ALVA	33920	RIVER HALL COUNTRY CLUB PHASE 2A LOT 5 AS DESC IN INST 2021000083185
1481	FALSE	10602562	35-43-26-L2-09000.0060	PULTE HOME COMPANY LLC		24311 WALDEN CENTER DR STE 300		BONITA SPRINGS	FL	34134		16621	ROLLING ROCK BLVD		ALVA	33920	RIVER HALL COUNTRY CLUB PHASE 2A LOT 6 AS DESC IN INST 2021000083185
1482	FALSE	10602563	35-43-26-L2-09000.0070	PULTE HOME COMPANY LLC		24311 WALDEN CENTER DR STE 300		BONITA SPRINGS	FL	34134		16625	ROLLING ROCK BLVD		ALVA	33920	RIVER HALL COUNTRY CLUB PHASE 2A LOT 7 AS DESC IN INST 2021000083185
1483	FALSE	10602564	35-43-26-L2-09000.0080	PULTE HOME COMPANY LLC		24311 WALDEN CENTER DR STE 300		BONITA SPRINGS	FL	34134		16629	ROLLING ROCK BLVD		ALVA	33920	RIVER HALL COUNTRY CLUB PHASE 2A LOT 8 AS DESC IN INST 2021000083185
1484	FALSE	10602565	35-43-26-L2-09000.0090	PULTE HOME COMPANY LLC		24311 WALDEN CENTER DR STE 300		BONITA SPRINGS	FL	34134		16633	ROLLING ROCK BLVD		ALVA	33920	RIVER HALL COUNTRY CLUB PHASE 2A LOT 9 AS DESC IN INST 2021000083185
1485	FALSE	10602566	35-43-26-L2-09000.0100	PULTE HOME COMPANY LLC		24311 WALDEN CENTER DR STE 300		BONITA SPRINGS	FL	34134		16637	ROLLING ROCK BLVD		ALVA	33920	RIVER HALL COUNTRY CLUB PHASE 2A LOT 10 AS DESC IN INST 2021000083185
1486	FALSE	10602567	35-43-26-L2-09000.0110	PULTE HOME COMPANY LLC		24311 WALDEN CENTER DR STE 300		BONITA SPRINGS	FL	34134		16641	ROLLING ROCK BLVD		ALVA	33920	RIVER HALL COUNTRY CLUB PHASE 2A LOT 11 AS DESC IN INST 2021000083185
1487	FALSE	10602568	35-43-26-L2-09000.0120	PULTE HOME COMPANY LLC		24311 WALDEN CENTER DR STE 300		BONITA SPRINGS	FL	34134		16645	ROLLING ROCK BLVD		ALVA	33920	RIVER HALL COUNTRY CLUB PHASE 2A LOT 12 AS DESC IN INST 2021000083185
1488	FALSE	10602569	35-43-26-L2-09000.0130	PULTE HOME COMPANY LLC		24311 WALDEN CENTER DR STE 300		BONITA SPRINGS	FL	34134		16649	ROLLING ROCK BLVD		ALVA	33920	RIVER HALL COUNTRY CLUB PHASE 2A LOT 13 AS DESC IN INST 2021000083185
1489	FALSE	10602570	35-43-26-L2-09000.0140	PULTE HOME COMPANY LLC		24311 WALDEN CENTER DR STE 300		BONITA SPRINGS	FL	34134		16653	ROLLING ROCK BLVD		ALVA	33920	RIVER HALL COUNTRY CLUB PHASE 2A LOT 14 AS DESC IN INST 2021000083185
1490	FALSE	10602571	35-43-26-L2-09000.0150	PULTE HOME COMPANY LLC		24311 WALDEN CENTER DR STE 300		BONITA SPRINGS	FL	34134		16657	ROLLING ROCK BLVD		ALVA	33920	RIVER HALL COUNTRY CLUB PHASE 2A LOT 15 AS DESC IN INST 2021000083185
1491	FALSE	10602572	35-43-26-L2-09000.0160	PULTE HOME COMPANY LLC		24311 WALDEN CENTER DR STE 300		BONITA SPRINGS	FL	34134		16661	ROLLING ROCK BLVD		ALVA	33920	RIVER HALL COUNTRY CLUB PHASE 2A LOT 16 AS DESC IN INST 2021000083185
1492	FALSE	10602573	35-43-26-L2-09000.0170	PULTE HOME COMPANY LLC		24311 WALDEN CENTER DR STE 300		BONITA SPRINGS	FL	34134		16665	ROLLING ROCK BLVD		ALVA	33920	RIVER HALL COUNTRY CLUB PHASE 2A LOT 17 AS DESC IN INST 2021000083185
1493	FALSE	10602574	35-43-26-L2-09000.0180	PULTE HOME COMPANY LLC		24311 WALDEN CENTER DR STE 300		BONITA SPRINGS	FL	34134		16669	ROLLING ROCK BLVD		ALVA	33920	RIVER HALL COUNTRY CLUB PHASE 2A LOT 18 AS DESC IN INST 2021000083185
1494	FALSE	10602575	35-43-26-L2-09000.0190	PULTE HOME COMPANY LLC		24311 WALDEN CENTER DR STE 300		BONITA SPRINGS	FL	34134		16673	ROLLING ROCK BLVD		ALVA	33920	RIVER HALL COUNTRY CLUB PHASE 2A LOT 19 AS DESC IN INST 2021000083185
1495	FALSE	10602576	35-43-26-L2-09000.0200	PULTE HOME COMPANY LLC		24311 WALDEN CENTER DR STE 300		BONITA SPRINGS	FL	34134		16677	ROLLING ROCK BLVD		ALVA	33920	RIVER HALL COUNTRY CLUB PHASE 2A LOT 20 AS DESC IN INST 2021000083185
1496	FALSE	10602577	35-43-26-L2-09000.0210	PULTE HOME COMPANY LLC		24311 WALDEN CENTER DR STE 300		BONITA SPRINGS	FL	34134		16681	ROLLING ROCK BLVD		ALVA	33920	RIVER HALL COUNTRY CLUB PHASE 2A LOT 21 AS DESC IN INST 2021000083185
1497	FALSE	10602578	35-43-26-L2-09000.0220	PULTE HOME COMPANY LLC		24311 WALDEN CENTER DR STE 300		BONITA SPRINGS	FL	34134		16685	ROLLING ROCK BLVD		ALVA	33920	RIVER HALL COUNTRY CLUB PHASE 2A LOT 22 AS DESC IN INST 2021000083185
1498	FALSE	10602579	35-43-26-L2-09000.0230	PULTE HOME COMPANY LLC		24311 WALDEN CENTER DR STE 300		BONITA SPRINGS	FL	34134		16689	ROLLING ROCK BLVD		ALVA	33920	RIVER HALL COUNTRY CLUB PHASE 2A LOT 23 AS DESC IN INST 2021000083185
1499	FALSE	10602580	35-43-26-L2-09000.0830	PULTE HOME COMPANY LLC		24311 WALDEN CENTER DR STE 300		BONITA SPRINGS	FL	34134		16652	ROLLING ROCK BLVD		ALVA	33920	RIVER HALL COUNTRY CLUB PHASE 2A LOT 83 AS DESC IN INST 2021000083185
1500	FALSE	10602581	35-43-26-L2-09000.0840	PULTE HOME COMPANY LLC		24311 WALDEN CENTER DR STE 300		BONITA SPRINGS	FL	34134		16648	ROLLING ROCK BLVD		ALVA	33920	RIVER HALL COUNTRY CLUB PHASE 2A LOT 84 AS DESC IN INST 2021000083185
1501	FALSE	10602582	35-43-26-L2-09000.0850	PULTE HOME COMPANY LLC		24311 WALDEN CENTER DR STE 300		BONITA SPRINGS	FL	34134		16644	ROLLING ROCK BLVD		ALVA	33920	RIVER HALL COUNTRY CLUB PHASE 2A LOT 85 AS DESC IN INST 2021000083185
1502	FALSE	10602583	35-43-26-L2-09000.0860	PULTE HOME COMPANY LLC		24311 WALDEN CENTER DR STE 300		BONITA SPRINGS	FL	34134		16640	ROLLING ROCK BLVD		ALVA	33920	RIVER HALL COUNTRY CLUB PHASE 2A LOT 86 AS DESC IN INST 2021000083185
1503	FALSE	10602584	35-43-26-L2-09000.0870	RH VENTURE III LLC		7807 BAYMEADOWS RD E STE 205		JACKSONVILLE	FL	32256		16636	ROLLING ROCK BLVD		ALVA	33920	RIVER HALL COUNTRY CLUB PHASE 2A LOT 87 AS DESC IN INST 2021000083185
1504	FALSE	10602585	35-43-26-L2-09000.0880	RH VENTURE III LLC		7807 BAYMEADOWS RD E STE 205		JACKSONVILLE	FL	32256		16626	ROLLING ROCK BLVD		ALVA	33920	RIVER HALL COUNTRY CLUB PHASE 2A LOT 88 AS DESC IN INST 2021000083185
1505	FALSE	10602586	35-43-26-L2-09000.0890	PULTE HOME COMPANY LLC		24311 WALDEN CENTER DR STE 300		BONITA SPRINGS	FL	34134		16616	ROLLING ROCK BLVD		ALVA	33920	RIVER HALL COUNTRY CLUB PHASE 2A LOT 89 AS DESC IN INST 2021000083185
1506	FALSE	10602587	35-43-26-L2-09000.0900	PULTE HOME COMPANY LLC		24311 WALDEN CENTER DR STE 300		BONITA SPRINGS	FL	34134		16608	ROLLING ROCK BLVD		ALVA	33920	RIVER HALL COUNTRY CLUB PHASE 2A LOT 90 AS DESC IN INST 2021000083185
1507	FALSE	10602588	35-43-26-L2-09000.0910	RH VENTURE III LLC		7807 BAYMEADOWS RD E STE 205		JACKSONVILLE	FL	32256		16604	ROLLING ROCK BLVD		ALVA	33920	RIVER HALL COUNTRY CLUB PHASE 2A LOT 91 AS DESC IN INST 2021000083185
1508	FALSE	10602589	35-43-26-L2-09000.0920	RH VENTURE III LLC		7807 BAYMEADOWS RD E STE 205		JACKSONVILLE	FL	32256		16600	ROLLING ROCK BLVD		ALVA	33920	RIVER HALL COUNTRY CLUB PHASE 2A LOT 92 AS DESC IN INST 2021000083185
1509	FALSE	10602590	35-43-26-L2-0900G.0000	RH GOLF LLC +		7807 BAYMEADOWS RD E STE 205		JACKSONVILLE	FL	32256		3490/3500	RIVER HALL PKWY		ALVA	33920	RIVER HALL COUNTRY CLUB PHASE 2A TRACT G AS DESC IN INST 2021000083185
1510	FALSE	10602591	35-43-26-L2-090F1.0000	RH GOLF LLC		7807 BAYMEADOWS RD E STE 205		JACKSONVILLE	FL	32256			RIVER HALL COUNTRY CLUB C/E		ALVA	33920	RIVER HALL COUNTRY CLUB PHASE 2A TRACT F-1 AS DESC IN INST 2021000083185
1511	FALSE	10602592	35-43-26-L2-090F2.0000	RH GOLF LLC		7807 BAYMEADOWS RD E STE 205		JACKSONVILLE	FL	32256			RIVER HALL COUNTRY CLUB C/E		ALVA	33920	RIVER HALL COUNTRY CLUB PHASE 2A TRACT F-2 AS DESC IN INST 2021000083185
1512	FALSE	10602593	35-43-26-L2-090O1.00CE	RH VENTURE III LLC		7807 BAYMEADOWS RD E STE 205		JACKSONVILLE	FL	32256			RIVER HALL COUNTRY CLUB C/E		ALVA	33920	RIVER HALL COUNTRY CLUB PHASE 2A TRACT O-1 AS DESC IN INST 2021000083185
1513	FALSE	10602594	35-43-26-L2-090O2.00CE	RH VENTURE III LLC		7807 BAYMEADOWS RD E STE 205		JACKSONVILLE	FL	32256			RIVER HALL COUNTRY CLUB C/E		ALVA	33920	RIVER HALL COUNTRY CLUB PHASE 2A TRACT O-2 AS DESC IN INST 2021000083185
1514	FALSE	10598882	35-43-26-L3-06000.2060	TACKTILL LEWIS &		4004 E HAMPTON CIR		ALVA	FL	33920		4004	EAST HAMPTON CIR		ALVA	33920	HAMPTON LAKES AT RIVER HALL PHASE 2A LOT 206 AS DESC IN INST 2020000096963
1515	FALSE	10598883	35-43-26-L3-06000.2070	PARKER BECKI & CORY		4002 E HAMPTON CIR		ALVA	FL	33920		4002	EAST HAMPTON CIR		ALVA	33920	HAMPTON LAKES AT RIVER HALL PHASE 2A LOT 207 AS DESC IN INST 2020000096963
1516	FALSE	10598884	35-43-26-L3-06000.2080	PULTE HOME COMPANY LLC		24311 WALDEN CENTER DR STE 300		BONITA SPRINGS	FL	34134		4000	EAST HAMPTON CIR		ALVA	33920	HAMPTON LAKES AT RIVER HALL PHASE 2A LOT 208 AS DESC IN INST 2020000096963
1517	FALSE	10598885	35-43-26-L3-06000.2520	HALL NORRIS & MOORE ROBIN		4006 E HAMPTON CIR		ALVA	FL	33920		4006	EAST HAMPTON CIR		ALVA	33920	HAMPTON LAKES AT RIVER HALL PHASE 2A LOT 252 AS DESC IN INST 2020000096963
1518	FALSE	10601385	35-43-26-L3-08000.0790	RH VENTURE II LLC		7807 BAYMEADOWS RD E	STE 205	JACKSONVILLE	FL	32256		3733	PASSION VINE DR		ALVA	33920	HAMPTON LAKES AT RIVER HALL SOUTH LOT 79 AS DESC IN INST 2021000035440
1519	FALSE	10601386	35-43-26-L3-08000.0800	RH VENTURE II LLC		7807 BAYMEADOWS RD E	STE 205	JACKSONVILLE	FL	32256		3737	PASSION VINE DR		ALVA	33920	HAMPTON LAKES AT RIVER HALL SOUTH LOT 80 AS DESC IN INST 2021000035440
1520	FALSE	10601387	35-43-26-L3-08000.0810	RH VENTURE II LLC		7807 BAYMEADOWS RD E	STE 205	JACKSONVILLE	FL	32256		3741	PASSION VINE DR		ALVA	33920	HAMPTON LAKES AT RIVER HALL SOUTH LOT 81 AS DESC IN INST 2021000035440
1521	FALSE	10601388	35-43-26-L3-08000.0820	RH VENTURE II LLC		7807 BAYMEADOWS RD E	STE 205	JACKSONVILLE	FL	32256		3745	PASSION VINE DR		ALVA	33920	HAMPTON LAKES AT RIVER HALL SOUTH LOT 82 AS DESC IN INST 2021000035440
1522	FALSE	10601389	35-43-26-L3-08000.0830	RH VENTURE II LLC		7807 BAYMEADOWS RD E	STE 205	JACKSONVILLE	FL	32256		3749	PASSION VINE DR		ALVA	33920	HAMPTON LAKES AT RIVER HALL SOUTH LOT 83 AS DESC IN INST 2021000035440
1523	FALSE	10601390	35-43-26-L3-08000.0840	RH VENTURE II LLC		7807 BAYMEADOWS RD E	STE 205	JACKSONVILLE	FL	32256		3753	PASSION VINE DR		ALVA	33920	HAMPTON LAKES AT RIVER HALL SOUTH LOT 84 AS DESC IN INST 2021000035440
1524	FALSE	10601391	35-43-26-L3-08000.0850	RH VENTURE II LLC		7807 BAYMEADOWS RD E	STE 205	JACKSONVILLE	FL	32256		3757	PASSION VINE DR		ALVA	33920	HAMPTON LAKES AT RIVER HALL SOUTH LOT 85 AS DESC IN INST 2021000035440
1525	FALSE	10601392	35-43-26-L3-08000.0860	RH VENTURE II LLC		7807 BAYMEADOWS RD E	STE 205	JACKSONVILLE	FL	32256		3761	PASSION VINE DR		ALVA	33920	HAMPTON LAKES AT RIVER HALL SOUTH LOT 86 AS DESC IN INST 2021000035440
1526	FALSE	10601393	35-43-26-L3-08000.0870	RH VENTURE II LLC		7807 BAYMEADOWS RD E	STE 205	JACKSONVILLE	FL	32256		3765	PASSION VINE DR		ALVA	33920	HAMPTON LAKES AT RIVER HALL SOUTH LOT 87 AS DESC IN INST 2021000035440
1527	FALSE	10601394	35-43-26-L3-08000.0880	RH VENTURE II LLC		7807 BAYMEADOWS RD E	STE 205	JACKSONVILLE	FL	32256		3769	PASSION VINE DR		ALVA	33920	HAMPTON LAKES AT RIVER HALL SOUTH LOT 88 AS DESC IN INST 2021000035440
1528	FALSE	10601395	35-43-26-L3-08000.0890	RH VENTURE II LLC		7807 BAYMEADOWS RD E	STE 205	JACKSONVILLE	FL	32256		3773	PASSION VINE DR		ALVA	33920	HAMPTON LAKES AT RIVER HALL SOUTH LOT 89 AS DESC IN INST 2021000035440
1529	FALSE	10601396	35-43-26-L3-08000.0900	RH VENTURE II LLC		7807 BAYMEADOWS RD E	STE 205	JACKSONVILLE	FL	32256		3777	PASSION VINE DR		ALVA	33920	HAMPTON LAKES AT RIVER HALL SOUTH LOT 90 AS DESC IN INST 2021000035440
1530	FALSE	10601397	35-43-26-L3-08000.0910	RH VENTURE II LLC		7807 BAYMEADOWS RD E	STE 205	JACKSONVILLE	FL	32256		3781	PASSION VINE DR		ALVA	33920	HAMPTON LAKES AT RIVER HALL SOUTH LOT 91 AS DESC IN INST 2021000035440
1531	FALSE	10601398	35-43-26-L3-08000.0920	RH VENTURE II LLC		7807 BAYMEADOWS RD E	STE 205	JACKSONVILLE	FL	32256		3785	PASSION VINE DR		ALVA	33920	HAMPTON LAKES AT RIVER HALL SOUTH LOT 92 AS DESC IN INST 2021000035440
1532	FALSE	10601399	35-43-26-L3-08000.0930	RH VENTURE II LLC		7807 BAYMEADOWS RD E	STE 205	JACKSONVILLE	FL	32256		3788	PASSION VINE DR		ALVA	33920	HAMPTON LAKES AT RIVER HALL SOUTH LOT 93 AS DESC IN INST 2021000035440
1533	FALSE	10601400	35-43-26-L3-08000.0940	RH VENTURE II LLC		7807 BAYMEADOWS RD E	STE 205	JACKSONVILLE	FL	32256		3784	PASSION VINE DR		ALVA	33920	HAMPTON LAKES AT RIVER HALL SOUTH LOT 94 AS DESC IN INST 2021000035440
1534	FALSE	10601401	35-43-26-L3-08000.0950	RH VENTURE II LLC		7807 BAYMEADOWS RD E	STE 205	JACKSONVILLE	FL	32256		3780	PASSION VINE DR		ALVA	33920	HAMPTON LAKES AT RIVER HALL SOUTH LOT 95 AS DESC IN INST 2021000035440
1535	FALSE	10601402	35-43-26-L3-08000.0960	RH VENTURE II LLC		7807 BAYMEADOWS RD E	STE 205	JACKSONVILLE	FL	32256		3776	PASSION VINE DR		ALVA	33920	HAMPTON LAKES AT RIVER HALL SOUTH LOT 96 AS DESC IN INST 2021000035440
1536	FALSE	10601403	35-43-26-L3-08000.0970	RH VENTURE II LLC		7807 BAYMEADOWS RD E	STE 205	JACKSONVILLE	FL	32256		3772	PASSION VINE DR		ALVA	33920	HAMPTON LAKES AT RIVER HALL SOUTH LOT 97 AS DESC IN INST 2021000035440
1537	FALSE	10601404	35-43-26-L3-08000.0980	RH VENTURE II LLC		7807 BAYMEADOWS RD E	STE 205	JACKSONVILLE	FL	32256		3768	PASSION VINE DR		ALVA	33920	HAMPTON LAKES AT RIVER HALL SOUTH LOT 98 AS DESC IN INST 2021000035440
1538	FALSE	10601405	35-43-26-L3-08000.0990	RH VENTURE II LLC		7807 BAYMEADOWS RD E	STE 205	JACKSONVILLE	FL	32256		3764	PASSION VINE DR		ALVA	33920	HAMPTON LAKES AT RIVER HALL SOUTH LOT 99 AS DESC IN INST 2021000035440
1539	FALSE	10601406	35-43-26-L3-08000.1000	RH VENTURE II LLC		7807 BAYMEADOWS RD E	STE 205	JACKSONVILLE	FL	32256		3760	PASSION VINE DR		ALVA	33920	HAMPTON LAKES AT RIVER HALL SOUTH LOT 100 AS DESC IN INST 2021000035440
1540	FALSE	10601407	35-43-26-L3-08000.1010	RH VENTURE II LLC		7807 BAYMEADOWS RD E	STE 205	JACKSONVILLE	FL	32256		3756	PASSION VINE DR		ALVA	33920	HAMPTON LAKES AT RIVER HALL SOUTH LOT 101 AS DESC IN INST 2021000035440
1541	FALSE	10601408	35-43-26-L3-08000.1020	RH VENTURE II LLC		7807 BAYMEADOWS RD E	STE 205	JACKSONVILLE	FL	32256		3752	PASSION VINE DR		ALVA	33920	HAMPTON LAKES AT RIVER HALL SOUTH LOT 102 AS DESC IN INST 2021000035440
1542	FALSE	10601409	35-43-26-L3-08000.1030	RH VENTURE II LLC		7807 BAYMEADOWS RD E	STE 205	JACKSONVILLE	FL	32256		3748	PASSION VINE DR		ALVA	33920	HAMPTON LAKES AT RIVER HALL SOUTH LOT 103 AS DESC IN INST 2021000035440
1543	FALSE	10601410	35-43-26-L3-08000.1040	RH VENTURE II LLC		7807 BAYMEADOWS RD E	STE 205	JACKSONVILLE	FL	32256		3744	PASSION VINE DR		ALVA	33920	HAMPTON LAKES AT RIVER HALL SOUTH LOT 104 AS DESC IN INST 2021000035440
1544	FALSE	10601411	35-43-26-L3-08000.1050	RH VENTURE II LLC		7807 BAYMEADOWS RD E	STE 205	JACKSONVILLE	FL	32256		3740	PASSION VINE DR		ALVA	33920	HAMPTON LAKES AT RIVER HALL SOUTH LOT 105 AS DESC IN INST 2021000035440
1545	FALSE	10601412	35-43-26-L3-08000.1060	RH VENTURE II LLC		7807 BAYMEADOWS RD E	STE 205	JACKSONVILLE	FL	32256		3736	PASSION VINE DR		ALVA	33920	HAMPTON LAKES AT RIVER HALL SOUTH LOT 106 AS DESC IN INST 2021000035440
1546	FALSE	10601413	35-43-26-L3-08000.1070	RH VENTURE II LLC		7807 BAYMEADOWS RD E	STE 205	JACKSONVILLE	FL	32256		3732	PASSION VINE DR		ALVA	33920	HAMPTON LAKES AT RIVER HALL SOUTH LOT 107 AS DESC IN INST 2021000035440
1547	FALSE	10601414	35-43-26-L3-08000.1560	RH VENTURE II LLC		7807 BAYMEADOWS RD E	STE 205	JACKSONVILLE	FL	32256		3667	WILD SAGE WAY		ALVA	33920	HAMPTON LAKES AT RIVER HALL SOUTH LOT 156 AS DESC IN INST 2021000035440
1548	FALSE	10601415	35-43-26-L3-08000.1570	RH VENTURE II LLC		7807 BAYMEADOWS RD E	STE 205	JACKSONVILLE	FL	32256		3671	WILD SAGE WAY		ALVA	33920	HAMPTON LAKES AT RIVER HALL SOUTH LOT 157 AS DESC IN INST 2021000035440
1549	FALSE	10601416	35-43-26-L3-08000.1580	RH VENTURE II LLC		7807 BAYMEADOWS RD E	STE 205	JACKSONVILLE	FL	32256		3675	WILD SAGE WAY		ALVA	33920	HAMPTON LAKES AT RIVER HALL SOUTH LOT 158 AS DESC IN INST 2021000035440
1550	FALSE	10601417	35-43-26-L3-08000.1590	RH VENTURE II LLC		7807 BAYMEADOWS RD E	STE 205	JACKSONVILLE	FL	32256		3681	WILD SAGE WAY		ALVA	33920	HAMPTON LAKES AT RIVER HALL SOUTH LOT 159 AS DESC IN INST 2021000035440
1551	FALSE	10601418	35-43-26-L3-08000.1600	RH VENTURE II LLC		7807 BAYMEADOWS RD E	STE 205	JACKSONVILLE	FL	32256		3685	WILD SAGE WAY		ALVA	33920	HAMPTON LAKES AT RIVER HALL SOUTH LOT 160 AS DESC IN INST 2021000035440

1552	FALSE	10601419	35-43-26-L3-08000.1610	RH VENTURE II LLC		7807 BAYMEADOWS RD E	STE 205	JACKSONVILLE	FL	32256		3689	WILD SAGE WAY		ALVA	33920	HAMPTON LAKES AT RIVER HALL SOUTH LOT 161 AS DESC IN INST 2021000035440
1553	FALSE	10601420	35-43-26-L3-08000.1620	RH VENTURE II LLC		7807 BAYMEADOWS RD E	STE 205	JACKSONVILLE	FL	32256		3693	WILD SAGE WAY		ALVA	33920	HAMPTON LAKES AT RIVER HALL SOUTH LOT 162 AS DESC IN INST 2021000035440
1554	FALSE	10601421	35-43-26-L3-08000.1630	RH VENTURE II LLC		7807 BAYMEADOWS RD E	STE 205	JACKSONVILLE	FL	32256		3697	WILD SAGE WAY		ALVA	33920	HAMPTON LAKES AT RIVER HALL SOUTH LOT 163 AS DESC IN INST 2021000035440
1555	FALSE	10601422	35-43-26-L3-08000.1640	RH VENTURE II LLC		7807 BAYMEADOWS RD E	STE 205	JACKSONVILLE	FL	32256		3701	WILD SAGE WAY		ALVA	33920	HAMPTON LAKES AT RIVER HALL SOUTH LOT 164 AS DESC IN INST 2021000035440
1556	FALSE	10601423	35-43-26-L3-08000.1650	RH VENTURE II LLC		7807 BAYMEADOWS RD E	STE 205	JACKSONVILLE	FL	32256		3705	WILD SAGE WAY		ALVA	33920	HAMPTON LAKES AT RIVER HALL SOUTH LOT 165 AS DESC IN INST 2021000035440
1557	FALSE	10601424	35-43-26-L3-08000.1660	RH VENTURE II LLC		7807 BAYMEADOWS RD E	STE 205	JACKSONVILLE	FL	32256		3709	WILD SAGE WAY		ALVA	33920	HAMPTON LAKES AT RIVER HALL SOUTH LOT 166 AS DESC IN INST 2021000035440
1558	FALSE	10601425	35-43-26-L3-08000.1670	RH VENTURE II LLC		7807 BAYMEADOWS RD E	STE 205	JACKSONVILLE	FL	32256		3926	EAST HAMPTON CIR		ALVA	33920	HAMPTON LAKES AT RIVER HALL SOUTH LOT 167 AS DESC IN INST 2021000035440
1559	FALSE	10601426	35-43-26-L3-08000.1680	RH VENTURE II LLC		7807 BAYMEADOWS RD E	STE 205	JACKSONVILLE	FL	32256		3922	EAST HAMPTON CIR		ALVA	33920	HAMPTON LAKES AT RIVER HALL SOUTH LOT 168 AS DESC IN INST 2021000035440
1560	FALSE	10601427	35-43-26-L3-08000.1690	RH VENTURE II LLC		7807 BAYMEADOWS RD E	STE 205	JACKSONVILLE	FL	32256		3918	EAST HAMPTON CIR		ALVA	33920	HAMPTON LAKES AT RIVER HALL SOUTH LOT 169 AS DESC IN INST 2021000035440
1561	FALSE	10601428	35-43-26-L3-08000.1700	RH VENTURE II LLC		7807 BAYMEADOWS RD E	STE 205	JACKSONVILLE	FL	32256		3914	EAST HAMPTON CIR		ALVA	33920	HAMPTON LAKES AT RIVER HALL SOUTH LOT 170 AS DESC IN INST 2021000035440
1562	FALSE	10601429	35-43-26-L3-08000.1710	RH VENTURE II LLC		7807 BAYMEADOWS RD E	STE 205	JACKSONVILLE	FL	32256		3910	EAST HAMPTON CIR		ALVA	33920	HAMPTON LAKES AT RIVER HALL SOUTH LOT 171 AS DESC IN INST 2021000035440
1563	FALSE	10601430	35-43-26-L3-08000.1720	RH VENTURE II LLC		7807 BAYMEADOWS RD E	STE 205	JACKSONVILLE	FL	32256		3906	EAST HAMPTON CIR		ALVA	33920	HAMPTON LAKES AT RIVER HALL SOUTH LOT 172 AS DESC IN INST 2021000035440
1564	FALSE	10601431	35-43-26-L3-08000.1730	RH VENTURE II LLC		7807 BAYMEADOWS RD E	STE 205	JACKSONVILLE	FL	32256		3900	EAST HAMPTON CIR		ALVA	33920	HAMPTON LAKES AT RIVER HALL SOUTH LOT 173 AS DESC IN INST 2021000035440
1565	FALSE	10601432	35-43-26-L3-08000.1740	RH VENTURE II LLC		7807 BAYMEADOWS RD E	STE 205	JACKSONVILLE	FL	32256		3896	EAST HAMPTON CIR		ALVA	33920	HAMPTON LAKES AT RIVER HALL SOUTH LOT 174 AS DESC IN INST 2021000035440
1566	FALSE	10601433	35-43-26-L3-08000.1750	RH VENTURE II LLC		7807 BAYMEADOWS RD E	STE 205	JACKSONVILLE	FL	32256		3892	EAST HAMPTON CIR		ALVA	33920	HAMPTON LAKES AT RIVER HALL SOUTH LOT 175 AS DESC IN INST 2021000035440
1567	FALSE	10601434	35-43-26-L3-08000.1760	RH VENTURE II LLC		7807 BAYMEADOWS RD E	STE 205	JACKSONVILLE	FL	32256		3881	EAST HAMPTON CIR		ALVA	33920	HAMPTON LAKES AT RIVER HALL SOUTH LOT 176 AS DESC IN INST 2021000035440
1568	FALSE	10601435	35-43-26-L3-08000.1770	RH VENTURE II LLC		7807 BAYMEADOWS RD E	STE 205	JACKSONVILLE	FL	32256		3885	EAST HAMPTON CIR		ALVA	33920	HAMPTON LAKES AT RIVER HALL SOUTH LOT 177 AS DESC IN INST 2021000035440
1569	FALSE	10601436	35-43-26-L3-08000.1780	RH VENTURE II LLC		7807 BAYMEADOWS RD E	STE 205	JACKSONVILLE	FL	32256		3889	EAST HAMPTON CIR		ALVA	33920	HAMPTON LAKES AT RIVER HALL SOUTH LOT 178 AS DESC IN INST 2021000035440
1570	FALSE	10601437	35-43-26-L3-08000.1790	RH VENTURE II LLC		7807 BAYMEADOWS RD E	STE 205	JACKSONVILLE	FL	32256		3893	EAST HAMPTON CIR		ALVA	33920	HAMPTON LAKES AT RIVER HALL SOUTH LOT 179 AS DESC IN INST 2021000035440
1571	FALSE	10601438	35-43-26-L3-08000.1800	RH VENTURE II LLC		7807 BAYMEADOWS RD E	STE 205	JACKSONVILLE	FL	32256		3897	EAST HAMPTON CIR		ALVA	33920	HAMPTON LAKES AT RIVER HALL SOUTH LOT 180 AS DESC IN INST 2021000035440
1572	FALSE	10601439	35-43-26-L3-08000.1810	RH VENTURE II LLC		7807 BAYMEADOWS RD E	STE 205	JACKSONVILLE	FL	32256		3901	EAST HAMPTON CIR		ALVA	33920	HAMPTON LAKES AT RIVER HALL SOUTH LOT 181 AS DESC IN INST 2021000035440
1573	FALSE	10601440	35-43-26-L3-08000.1820	RH VENTURE II LLC		7807 BAYMEADOWS RD E	STE 205	JACKSONVILLE	FL	32256		3905	EAST HAMPTON CIR		ALVA	33920	HAMPTON LAKES AT RIVER HALL SOUTH LOT 182 AS DESC IN INST 2021000035440
1574	FALSE	10601441	35-43-26-L3-08000.1830	RH VENTURE II LLC		7807 BAYMEADOWS RD E	STE 205	JACKSONVILLE	FL	32256		3909	EAST HAMPTON CIR		ALVA	33920	HAMPTON LAKES AT RIVER HALL SOUTH LOT 183 AS DESC IN INST 2021000035440
1575	FALSE	10601442	35-43-26-L3-08000.1840	RH VENTURE II LLC		7807 BAYMEADOWS RD E	STE 205	JACKSONVILLE	FL	32256		3913	EAST HAMPTON CIR		ALVA	33920	HAMPTON LAKES AT RIVER HALL SOUTH LOT 184 AS DESC IN INST 2021000035440
1576	FALSE	10601443	35-43-26-L3-08000.1850	RH VENTURE II LLC		7807 BAYMEADOWS RD E	STE 205	JACKSONVILLE	FL	32256		3917	EAST HAMPTON CIR		ALVA	33920	HAMPTON LAKES AT RIVER HALL SOUTH LOT 185 AS DESC IN INST 2021000035440
1577	FALSE	10601444	35-43-26-L3-08000.1860	RH VENTURE II LLC		7807 BAYMEADOWS RD E	STE 205	JACKSONVILLE	FL	32256		3921	EAST HAMPTON CIR		ALVA	33920	HAMPTON LAKES AT RIVER HALL SOUTH LOT 186 AS DESC IN INST 2021000035440
1578	FALSE	10601445	35-43-26-L3-08000.1870	RH VENTURE II LLC		7807 BAYMEADOWS RD E	STE 205	JACKSONVILLE	FL	32256		3925	EAST HAMPTON CIR		ALVA	33920	HAMPTON LAKES AT RIVER HALL SOUTH LOT 187 AS DESC IN INST 2021000035440
1579	FALSE	10601446	35-43-26-L3-08000.1880	RH VENTURE II LLC		7807 BAYMEADOWS RD E	STE 205	JACKSONVILLE	FL	32256		3929	EAST HAMPTON CIR		ALVA	33920	HAMPTON LAKES AT RIVER HALL SOUTH LOT 188 AS DESC IN INST 2021000035440
1580	FALSE	10601447	35-43-26-L3-08000.1890	RH VENTURE II LLC		7807 BAYMEADOWS RD E	STE 205	JACKSONVILLE	FL	32256		3931	EAST HAMPTON CIR		ALVA	33920	HAMPTON LAKES AT RIVER HALL SOUTH LOT 189 AS DESC IN INST 2021000035440
1581	FALSE	10601448	35-43-26-L3-08000.1900	RH VENTURE II LLC		7807 BAYMEADOWS RD E	STE 205	JACKSONVILLE	FL	32256		3935	EAST HAMPTON CIR		ALVA	33920	HAMPTON LAKES AT RIVER HALL SOUTH LOT 190 AS DESC IN INST 2021000035440
1582	FALSE	10601449	35-43-26-L3-08000.1910	RH VENTURE II LLC		7807 BAYMEADOWS RD E	STE 205	JACKSONVILLE	FL	32256		3939	EAST HAMPTON CIR		ALVA	33920	HAMPTON LAKES AT RIVER HALL SOUTH LOT 191 AS DESC IN INST 2021000035440
1583	FALSE	10601450	35-43-26-L3-08000.1920	RH VENTURE II LLC		7807 BAYMEADOWS RD E	STE 205	JACKSONVILLE	FL	32256		3943	EAST HAMPTON CIR		ALVA	33920	HAMPTON LAKES AT RIVER HALL SOUTH LOT 192 AS DESC IN INST 2021000035440
1584	FALSE	10601451	35-43-26-L3-08000.1930	RH VENTURE II LLC		7807 BAYMEADOWS RD E	STE 205	JACKSONVILLE	FL	32256		3947	EAST HAMPTON CIR		ALVA	33920	HAMPTON LAKES AT RIVER HALL SOUTH LOT 193 AS DESC IN INST 2021000035440
1585	FALSE	10601452	35-43-26-L3-08000.1940	RH VENTURE II LLC		7807 BAYMEADOWS RD E	STE 205	JACKSONVILLE	FL	32256		3951	EAST HAMPTON CIR		ALVA	33920	HAMPTON LAKES AT RIVER HALL SOUTH LOT 194 AS DESC IN INST 2021000035440
1586	FALSE	10601453	35-43-26-L3-08000.1950	RH VENTURE II LLC		7807 BAYMEADOWS RD E	STE 205	JACKSONVILLE	FL	32256		3955	EAST HAMPTON CIR		ALVA	33920	HAMPTON LAKES AT RIVER HALL SOUTH LOT 195 AS DESC IN INST 2021000035440
1587	FALSE	10601454	35-43-26-L3-08000.1960	RH VENTURE II LLC		7807 BAYMEADOWS RD E	STE 205	JACKSONVILLE	FL	32256		3959	EAST HAMPTON CIR		ALVA	33920	HAMPTON LAKES AT RIVER HALL SOUTH LOT 196 AS DESC IN INST 2021000035440
1588	FALSE	10601455	35-43-26-L3-08000.1970	RH VENTURE II LLC		7807 BAYMEADOWS RD E	STE 205	JACKSONVILLE	FL	32256		3963	EAST HAMPTON CIR		ALVA	33920	HAMPTON LAKES AT RIVER HALL SOUTH LOT 197 AS DESC IN INST 2021000035440
1589	FALSE	10601456	35-43-26-L3-08000.1980	RH VENTURE II LLC		7807 BAYMEADOWS RD E	STE 205	JACKSONVILLE	FL	32256		3967	EAST HAMPTON CIR		ALVA	33920	HAMPTON LAKES AT RIVER HALL SOUTH LOT 198 AS DESC IN INST 2021000035440
1590	FALSE	10601457	35-43-26-L3-08000.1990	RH VENTURE II LLC		7807 BAYMEADOWS RD E	STE 205	JACKSONVILLE	FL	32256		3971	EAST HAMPTON CIR		ALVA	33920	HAMPTON LAKES AT RIVER HALL SOUTH LOT 199 AS DESC IN INST 2021000035440
1591	FALSE	10601458	35-43-26-L3-08000.2000	RH VENTURE II LLC		7807 BAYMEADOWS RD E	STE 205	JACKSONVILLE	FL	32256		3975	EAST HAMPTON CIR		ALVA	33920	HAMPTON LAKES AT RIVER HALL SOUTH LOT 200 AS DESC IN INST 2021000035440
1592	FALSE	10601459	35-43-26-L3-08000.2010	RH VENTURE II LLC		7807 BAYMEADOWS RD E	STE 205	JACKSONVILLE	FL	32256		3979	EAST HAMPTON CIR		ALVA	33920	HAMPTON LAKES AT RIVER HALL SOUTH LOT 201 AS DESC IN INST 2021000035440
1593	FALSE	10601460	35-43-26-L3-08000.2020	RH VENTURE II LLC		7807 BAYMEADOWS RD E	STE 205	JACKSONVILLE	FL	32256		3983	EAST HAMPTON CIR		ALVA	33920	HAMPTON LAKES AT RIVER HALL SOUTH LOT 202 AS DESC IN INST 2021000035440
1594	FALSE	10601461	35-43-26-L3-08000.2030	RH VENTURE II LLC		7807 BAYMEADOWS RD E	STE 205	JACKSONVILLE	FL	32256		3987	EAST HAMPTON CIR		ALVA	33920	HAMPTON LAKES AT RIVER HALL SOUTH LOT 203 AS DESC IN INST 2021000035440
1595	FALSE	10601462	35-43-26-L3-08000.2040	RH VENTURE II LLC		7807 BAYMEADOWS RD E	STE 205	JACKSONVILLE	FL	32256		3991	EAST HAMPTON CIR		ALVA	33920	HAMPTON LAKES AT RIVER HALL SOUTH LOT 204 AS DESC IN INST 2021000035440
1596	FALSE	10601463	35-43-26-L3-08000.2050	RH VENTURE II LLC		7807 BAYMEADOWS RD E	STE 205	JACKSONVILLE	FL	32256		3995	EAST HAMPTON CIR		ALVA	33920	HAMPTON LAKES AT RIVER HALL SOUTH LOT 205 AS DESC IN INST 2021000035440
1597	FALSE	10601464	35-43-26-L3-08000.2090	RH VENTURE II LLC		7807 BAYMEADOWS RD E	STE 205	JACKSONVILLE	FL	32256		3996	EAST HAMPTON CIR		ALVA	33920	HAMPTON LAKES AT RIVER HALL SOUTH LOT 209 AS DESC IN INST 2021000035440
1598	FALSE	10601465	35-43-26-L3-08000.2100	RH VENTURE II LLC		7807 BAYMEADOWS RD E	STE 205	JACKSONVILLE	FL	32256		3992	EAST HAMPTON CIR		ALVA	33920	HAMPTON LAKES AT RIVER HALL SOUTH LOT 210 AS DESC IN INST 2021000035440
1599	FALSE	10601466	35-43-26-L3-08000.2110	RH VENTURE II LLC		7807 BAYMEADOWS RD E	STE 205	JACKSONVILLE	FL	32256		3988	EAST HAMPTON CIR		ALVA	33920	HAMPTON LAKES AT RIVER HALL SOUTH LOT 211 AS DESC IN INST 2021000035440
1600	FALSE	10601467	35-43-26-L3-08000.2120	RH VENTURE II LLC		7807 BAYMEADOWS RD E	STE 205	JACKSONVILLE	FL	32256		3984	EAST HAMPTON CIR		ALVA	33920	HAMPTON LAKES AT RIVER HALL SOUTH LOT 212 AS DESC IN INST 2021000035440
1601	FALSE	10601468	35-43-26-L3-08000.2130	RH VENTURE II LLC		7807 BAYMEADOWS RD E	STE 205	JACKSONVILLE	FL	32256		3978	EAST HAMPTON CIR		ALVA	33920	HAMPTON LAKES AT RIVER HALL SOUTH LOT 213 AS DESC IN INST 2021000035440
1602	FALSE	10601469	35-43-26-L3-08000.2140	RH VENTURE II LLC		7807 BAYMEADOWS RD E	STE 205	JACKSONVILLE	FL	32256		3974	EAST HAMPTON CIR		ALVA	33920	HAMPTON LAKES AT RIVER HALL SOUTH LOT 214 AS DESC IN INST 2021000035440
1603	FALSE	10601470	35-43-26-L3-08000.2150	RH VENTURE II LLC		7807 BAYMEADOWS RD E	STE 205	JACKSONVILLE	FL	32256		3968	EAST HAMPTON CIR		ALVA	33920	HAMPTON LAKES AT RIVER HALL SOUTH LOT 215 AS DESC IN INST 2021000035440
1604	FALSE	10601471	35-43-26-L3-08000.2160	RH VENTURE II LLC		7807 BAYMEADOWS RD E	STE 205	JACKSONVILLE	FL	32256		3964	EAST HAMPTON CIR		ALVA	33920	HAMPTON LAKES AT RIVER HALL SOUTH LOT 216 AS DESC IN INST 2021000035440
1605	FALSE	10601472	35-43-26-L3-08000.2170	RH VENTURE II LLC		7807 BAYMEADOWS RD E	STE 205	JACKSONVILLE	FL	32256		3960	EAST HAMPTON CIR		ALVA	33920	HAMPTON LAKES AT RIVER HALL SOUTH LOT 217 AS DESC IN INST 2021000035440
1606	FALSE	10601473	35-43-26-L3-08000.2180	RH VENTURE II LLC		7807 BAYMEADOWS RD E	STE 205	JACKSONVILLE	FL	32256		3956	EAST HAMPTON CIR		ALVA	33920	HAMPTON LAKES AT RIVER HALL SOUTH LOT 218 AS DESC IN INST 2021000035440
1607	FALSE	10601474	35-43-26-L3-08000.2190	RH VENTURE II LLC		7807 BAYMEADOWS RD E	STE 205	JACKSONVILLE	FL	32256		3952	EAST HAMPTON CIR		ALVA	33920	HAMPTON LAKES AT RIVER HALL SOUTH LOT 219 AS DESC IN INST 2021000035440
1608	FALSE	10601475	35-43-26-L3-08000.2200	RH VENTURE II LLC		7807 BAYMEADOWS RD E	STE 205	JACKSONVILLE	FL	32256		3948	EAST HAMPTON CIR		ALVA	33920	HAMPTON LAKES AT RIVER HALL SOUTH LOT 220 AS DESC IN INST 2021000035440
1609	FALSE	10601476	35-43-26-L3-08000.2210	RH VENTURE II LLC		7807 BAYMEADOWS RD E	STE 205	JACKSONVILLE	FL	32256		3944	EAST HAMPTON CIR		ALVA	33920	HAMPTON LAKES AT RIVER HALL SOUTH LOT 221 AS DESC IN INST 2021000035440
1610	FALSE	10601477	35-43-26-L3-08000.2220	RH VENTURE II LLC		7807 BAYMEADOWS RD E	STE 205	JACKSONVILLE	FL	32256		3938	EAST HAMPTON CIR		ALVA	33920	HAMPTON LAKES AT RIVER HALL SOUTH LOT 222 AS DESC IN INST 2021000035440
1611	FALSE	10601478	35-43-26-L3-08000.2230	RH VENTURE II LLC		7807 BAYMEADOWS RD E	STE 205	JACKSONVILLE	FL	32256		3710	WILD SAGE WAY		ALVA	33920	HAMPTON LAKES AT RIVER HALL SOUTH LOT 223 AS DESC IN INST 2021000035440
1612	FALSE	10601479	35-43-26-L3-08000.2240	RH VENTURE II LLC		7807 BAYMEADOWS RD E	STE 205	JACKSONVILLE	FL	32256		3706	WILD SAGE WAY		ALVA	33920	HAMPTON LAKES AT RIVER HALL SOUTH LOT 224 AS DESC IN INST 2021000035440
1613	FALSE	10601480	35-43-26-L3-08000.2250	RH VENTURE II LLC		7807 BAYMEADOWS RD E	STE 205	JACKSONVILLE	FL	32256		3702	WILD SAGE WAY		ALVA	33920	HAMPTON LAKES AT RIVER HALL SOUTH LOT 225 AS DESC IN INST 2021000035440
1614	FALSE	10601481	35-43-26-L3-08000.2260	RH VENTURE II LLC		7807 BAYMEADOWS RD E	STE 205	JACKSONVILLE	FL	32256		3698	WILD SAGE WAY		ALVA	33920	HAMPTON LAKES AT RIVER HALL SOUTH LOT 226 AS DESC IN INST 2021000035440
1615	FALSE	10601482	35-43-26-L3-08000.2270	RH VENTURE II LLC		7807 BAYMEADOWS RD E	STE 205	JACKSONVILLE	FL	32256		3694	WILD SAGE WAY		ALVA	33920	HAMPTON LAKES AT RIVER HALL SOUTH LOT 227 AS DESC IN INST 2021000035440
1616	FALSE	10601483	35-43-26-L3-08000.2280	RH VENTURE II LLC		7807 BAYMEADOWS RD E	STE 205	JACKSONVILLE	FL	32256		3690	WILD SAGE WAY		ALVA	33920	HAMPTON LAKES AT RIVER HALL SOUTH LOT 228 AS DESC IN INST 2021000035440
1617	FALSE	10601484	35-43-26-L3-08000.2290	RH VENTURE II LLC		7807 BAYMEADOWS RD E	STE 205	JACKSONVILLE	FL	32256		3686	WILD SAGE WAY		ALVA	33920	HAMPTON LAKES AT RIVER HALL SOUTH LOT 229 AS DESC IN INST 2021000035440
1618	FALSE	10601485	35-43-26-L3-08000.2300	RH VENTURE II LLC		7807 BAYMEADOWS RD E	STE 205	JACKSONVILLE	FL	32256		3682	WILD SAGE WAY		ALVA	33920	HAMPTON LAKES AT RIVER HALL SOUTH LOT 230 AS DESC IN INST 2021000035440
1619	FALSE	10601486	35-43-26-L3-08000.2310	RH VENTURE II LLC		7807 BAYMEADOWS RD E	STE 205	JACKSONVILLE	FL	32256		3664	WILD SAGE WAY		ALVA	33920	HAMPTON LAKES AT RIVER HALL SOUTH LOT 231 AS DESC IN INST 2021000035440
1620	FALSE	10601487	35-43-26-L3-08000.2490	NAZIR MALISSA JEAN & KHALID		8890 PASEO DE VALENCIA ST		FORT MYERS	FL	33908		16218	BACOPA DR		ALVA	33920	HAMPTON LAKES AT RIVER HALL SOUTH LOT 249 AS DESC IN INST 2021000035440
1621	FALSE	10601488	35-43-26-L3-08000.2500	WENTWORTH RYAN CHRISTOPHER		16222 BACOPA DR		ALVA	FL	33920		16222	BACOPA DR		ALVA	33920	HAMPTON LAKES AT RIVER HALL SOUTH LOT 250 AS DESC IN INST 2021000035440
1622	FALSE	10601489	35-43-26-L3-080F1.0000	RH VENTURE II LLC		7807 BAYMEADOWS RD E	STE 205	JACKSONVILLE	FL	32256			HAMPTON LAKES AT RIVER HALL		ALVA		HAMPTON LAKES AT RIVER HALL SOUTH TRACT F-1 AS DESC IN INST 2021000035440
1623	FALSE	10601491	35-43-26-L3-080L5.0000	RH VENTURE II LLC		7807 BAYMEADOWS RD E	STE 205	JACKSONVILLE	FL	32256			HAMPTON LAKES AT RIVER HALL		ALVA		HAMPTON LAKES AT RIVER HALL SOUTH TRACT L-5 AS DESC IN INST 2021000035440
1624	FALSE	10601492	35-43-26-L3-080L7.0000	RH VENTURE II LLC		7807 BAYMEADOWS RD E	STE 205	JACKSONVILLE	FL	32256			HAMPTON LAKES AT RIVER HALL		ALVA		HAMPTON LAKES AT RIVER HALL SOUTH TRACT L-7 AS DESC IN INST 2021000035440
1625	FALSE	10602595	35-43-26-L3-09000.0240	PULTE HOME COMPANY LLC		24311 WALDEN CENTER DR STE 300		BONITA SPRINGS	FL	34134		16693	ROLLING ROCK BLVD		ALVA	33920	RIVER HALL COUNTRY CLUB PHASE 2A LOT 24 AS DESC IN INST 2021000083185
1626	FALSE	10602596	35-43-26-L3-09000.0250	RH VENTURE III LLC		7807 BAYMEADOWS RD E STE 205		JACKSONVILLE	FL	32256		16697	ROLLING ROCK BLVD		ALVA	33920	RIVER HALL COUNTRY CLUB PHASE 2A LOT 25 AS DESC IN INST 2021000083185
1627	FALSE	10602597	35-43-26-L3-09000.0260	RH VENTURE III LLC		7807 BAYMEADOWS RD E STE 205		JACKSONVILLE	FL	32256		16701	ROLLING ROCK BLVD		ALVA	33920	RIVER HALL COUNTRY CLUB PHASE 2A LOT 26 AS DESC IN INST 2021000083185
1628	FALSE	10602598	35-43-26-L3-09000.0270	RH VENTURE III LLC		7807 BAYMEADOWS RD E STE 205		JACKSONVILLE	FL	32256		3500	STONEVILLE DR		ALVA	33920	RIVER HALL COUNTRY CLUB PHASE 2A LOT 27 AS DESC IN INST 2021000083185
1629	FALSE	10602599	35-43-26-L3-09000.0280	RH VENTURE III LLC		7807 BAYMEADOWS RD E STE 205		JACKSONVILLE	FL	32256		3504	STONEVILLE DR		ALVA	33920	RIVER HALL COUNTRY CLUB PHASE 2A LOT 28 AS DESC IN INST 2021000083185
1630	FALSE	10602600	35-43-26-L3-09000.0290	RH VENTURE III LLC		7807 BAYMEADOWS RD E STE 205		JACKSONVILLE	FL	32256		3508	STONEVILLE DR		ALVA	33920	RIVER HALL COUNTRY CLUB PHASE 2A LOT 29 AS DESC IN INST 2021000083185
1631	FALSE	10602601	35-43-26-L3-09000.0300	RH VENTURE III LLC		7807 BAYMEADOWS RD E STE 205		JACKSONVILLE	FL	32256		3512	STONEVILLE DR		ALVA	33920	RIVER HALL COUNTRY CLUB PHASE 2A LOT 30 AS DESC IN INST 2021000083185
1632	FALSE	10602602	35-43-26-L3-09000.0310	PULTE HOME COMPANY LLC		24311 WALDEN CENTER		BONITA SPRINGS	FL	34134		3516	STONEVILLE DR		ALVA	33920	RIVER HALL COUNTRY CLUB PHASE 2A LOT 31 AS DESC IN INST 2021000083185
1633	FALSE	10602603	35-43-26-L3-09000.0320	PULTE HOME COMPANY LLC		24311 WALDEN CENTER		BONITA SPRINGS	FL	34134		3520	STONEVILLE DR		ALVA	33920	RIVER HALL COUNTRY CLUB PHASE 2A LOT 32 AS DESC IN INST 2021000083185
1634	FALSE	10602604	35-43-26-L3-09000.0330	RH VENTURE III LLC		7807 BAYMEADOWS RD E STE 205		JACKSONVILLE	FL	32256		3524	STONEVILLE DR		ALVA	33920	RIVER HALL COUNTRY CLUB PHASE 2A LOT 33 AS DESC IN INST 2021000083185
1635	FALSE	10602605	35-43-26-L3-09000.0340	RH VENTURE III LLC		7807 BAYMEADOWS RD E STE 205		JACKSONVILLE	FL	32256		3528	STONEVILLE DR		ALVA	33920	RIVER HALL COUNTRY CLUB PHASE 2A LOT 34 AS DESC IN INST 2021000083185

1636	FALSE	10602606	35-43-26-L3-09000.0350	RH VENTURE III LLC		7807 BAYMEADOWS RD E STE 205		JACKSONVILLE	FL	32256		3532	STONEVILLE DR		ALVA	33920	RIVER HALL COUNTRY CLUB PHASE 2A LOT 35 AS DESC IN INST 2021000083185
1637	FALSE	10602607	35-43-26-L3-09000.0360	RH VENTURE III LLC		7807 BAYMEADOWS RD E STE 205		JACKSONVILLE	FL	32256		3536	STONEVILLE DR		ALVA	33920	RIVER HALL COUNTRY CLUB PHASE 2A LOT 36 AS DESC IN INST 2021000083185
1638	FALSE	10602608	35-43-26-L3-09000.0370	RH VENTURE III LLC		7807 BAYMEADOWS RD E STE 205		JACKSONVILLE	FL	32256		16725	ROLLING ROCK BLVD		ALVA	33920	RIVER HALL COUNTRY CLUB PHASE 2A LOT 37 AS DESC IN INST 2021000083185
1639	FALSE	10602609	35-43-26-L3-09000.0380	RH VENTURE III LLC		7807 BAYMEADOWS RD E STE 205		JACKSONVILLE	FL	32256		16729	ROLLING ROCK BLVD		ALVA	33920	RIVER HALL COUNTRY CLUB PHASE 2A LOT 38 AS DESC IN INST 2021000083185
1640	FALSE	10602610	35-43-26-L3-09000.0390	RH VENTURE III LLC		7807 BAYMEADOWS RD E STE 205		JACKSONVILLE	FL	32256		16733	ROLLING ROCK BLVD		ALVA	33920	RIVER HALL COUNTRY CLUB PHASE 2A LOT 39 AS DESC IN INST 2021000083185
1641	FALSE	10602611	35-43-26-L3-09000.0400	RH VENTURE III LLC		7807 BAYMEADOWS RD E STE 205		JACKSONVILLE	FL	32256		16737	ROLLING ROCK BLVD		ALVA	33920	RIVER HALL COUNTRY CLUB PHASE 2A LOT 40 AS DESC IN INST 2021000083185
1642	FALSE	10602612	35-43-26-L3-09000.0410	RH VENTURE III LLC		7807 BAYMEADOWS RD E STE 205		JACKSONVILLE	FL	32256		16741	ROLLING ROCK BLVD		ALVA	33920	RIVER HALL COUNTRY CLUB PHASE 2A LOT 41 AS DESC IN INST 2021000083185
1643	FALSE	10602613	35-43-26-L3-09000.0420	RH VENTURE III LLC		7807 BAYMEADOWS RD E STE 205		JACKSONVILLE	FL	32256		16745	ROLLING ROCK BLVD		ALVA	33920	RIVER HALL COUNTRY CLUB PHASE 2A LOT 42 AS DESC IN INST 2021000083185
1644	FALSE	10602614	35-43-26-L3-09000.0430	RH VENTURE III LLC		7807 BAYMEADOWS RD E STE 205		JACKSONVILLE	FL	32256		16749	ROLLING ROCK BLVD		ALVA	33920	RIVER HALL COUNTRY CLUB PHASE 2A LOT 43 AS DESC IN INST 2021000083185
1645	FALSE	10602615	35-43-26-L3-09000.0440	RH VENTURE III LLC		7807 BAYMEADOWS RD E STE 205		JACKSONVILLE	FL	32256		16753	ROLLING ROCK BLVD		ALVA	33920	RIVER HALL COUNTRY CLUB PHASE 2A LOT 44 AS DESC IN INST 2021000083185
1646	FALSE	10602616	35-43-26-L3-09000.0450	RH VENTURE III LLC		7807 BAYMEADOWS RD E STE 205		JACKSONVILLE	FL	32256		16757	ROLLING ROCK BLVD		ALVA	33920	RIVER HALL COUNTRY CLUB PHASE 2A LOT 45 AS DESC IN INST 2021000083185
1647	FALSE	10602617	35-43-26-L3-09000.0460	RH VENTURE III LLC		7807 BAYMEADOWS RD E STE 205		JACKSONVILLE	FL	32256		16761	ROLLING ROCK BLVD		ALVA	33920	RIVER HALL COUNTRY CLUB PHASE 2A LOT 46 AS DESC IN INST 2021000083185
1648	FALSE	10602618	35-43-26-L3-09000.0470	RH VENTURE III LLC		7807 BAYMEADOWS RD E STE 205		JACKSONVILLE	FL	32256		16765	ROLLING ROCK BLVD		ALVA	33920	RIVER HALL COUNTRY CLUB PHASE 2A LOT 47 AS DESC IN INST 2021000083185
1649	FALSE	10602619	35-43-26-L3-09000.0480	RH VENTURE III LLC		7807 BAYMEADOWS RD E STE 205		JACKSONVILLE	FL	32256		16771	ROLLING ROCK BLVD		ALVA	33920	RIVER HALL COUNTRY CLUB PHASE 2A LOT 48 AS DESC IN INST 2021000083185
1650	FALSE	10602620	35-43-26-L3-09000.0490	RH VENTURE III LLC		7807 BAYMEADOWS RD E STE 205		JACKSONVILLE	FL	32256		16796	ROLLING ROCK BLVD		ALVA	33920	RIVER HALL COUNTRY CLUB PHASE 2A LOT 49 AS DESC IN INST 2021000083185
1651	FALSE	10602621	35-43-26-L3-09000.0500	RH VENTURE III LLC		7807 BAYMEADOWS RD E STE 205		JACKSONVILLE	FL	32256		16792	ROLLING ROCK BLVD		ALVA	33920	RIVER HALL COUNTRY CLUB PHASE 2A LOT 50 AS DESC IN INST 2021000083185
1652	FALSE	10602622	35-43-26-L3-09000.0510	RH VENTURE III LLC		7807 BAYMEADOWS RD E STE 205		JACKSONVILLE	FL	32256		16788	ROLLING ROCK BLVD		ALVA	33920	RIVER HALL COUNTRY CLUB PHASE 2A LOT 51 AS DESC IN INST 2021000083185
1653	FALSE	10602623	35-43-26-L3-09000.0520	RH VENTURE III LLC		7807 BAYMEADOWS RD E STE 205		JACKSONVILLE	FL	32256		16784	ROLLING ROCK BLVD		ALVA	33920	RIVER HALL COUNTRY CLUB PHASE 2A LOT 52 AS DESC IN INST 2021000083185
1654	FALSE	10602624	35-43-26-L3-09000.0530	RH VENTURE III LLC		7807 BAYMEADOWS RD E STE 205		JACKSONVILLE	FL	32256		16782	ROLLING ROCK BLVD		ALVA	33920	RIVER HALL COUNTRY CLUB PHASE 2A LOT 53 AS DESC IN INST 2021000083185
1655	FALSE	10602625	35-43-26-L3-09000.0540	RH VENTURE III LLC		7807 BAYMEADOWS RD E STE 205		JACKSONVILLE	FL	32256		16778	ROLLING ROCK BLVD		ALVA	33920	RIVER HALL COUNTRY CLUB PHASE 2A LOT 54 AS DESC IN INST 2021000083185
1656	FALSE	10602626	35-43-26-L3-09000.0550	RH VENTURE III LLC		7807 BAYMEADOWS RD E STE 205		JACKSONVILLE	FL	32256		16774	ROLLING ROCK BLVD		ALVA	33920	RIVER HALL COUNTRY CLUB PHASE 2A LOT 55 AS DESC IN INST 2021000083185
1657	FALSE	10602627	35-43-26-L3-09000.0560	RH VENTURE III LLC		7807 BAYMEADOWS RD E STE 205		JACKSONVILLE	FL	32256		16770	ROLLING ROCK BLVD		ALVA	33920	RIVER HALL COUNTRY CLUB PHASE 2A LOT 56 AS DESC IN INST 2021000083185
1658	FALSE	10602628	35-43-26-L3-09000.0570	RH VENTURE III LLC		7807 BAYMEADOWS RD E STE 205		JACKSONVILLE	FL	32256		16766	ROLLING ROCK BLVD		ALVA	33920	RIVER HALL COUNTRY CLUB PHASE 2A LOT 57 AS DESC IN INST 2021000083185
1659	FALSE	10602629	35-43-26-L3-09000.0580	RH VENTURE III LLC		7807 BAYMEADOWS RD E STE 205		JACKSONVILLE	FL	32256		16762	ROLLING ROCK BLVD		ALVA	33920	RIVER HALL COUNTRY CLUB PHASE 2A LOT 58 AS DESC IN INST 2021000083185
1660	FALSE	10602630	35-43-26-L3-09000.0590	RH VENTURE III LLC		7807 BAYMEADOWS RD E STE 205		JACKSONVILLE	FL	32256		16758	ROLLING ROCK BLVD		ALVA	33920	RIVER HALL COUNTRY CLUB PHASE 2A LOT 59 AS DESC IN INST 2021000083185
1661	FALSE	10602631	35-43-26-L3-09000.0600	RH VENTURE III LLC		7807 BAYMEADOWS RD E STE 205		JACKSONVILLE	FL	32256		16752	ROLLING ROCK BLVD		ALVA	33920	RIVER HALL COUNTRY CLUB PHASE 2A LOT 60 AS DESC IN INST 2021000083185
1662	FALSE	10602632	35-43-26-L3-09000.0610	RH VENTURE III LLC		7807 BAYMEADOWS RD E STE 205		JACKSONVILLE	FL	32256		16748	ROLLING ROCK BLVD		ALVA	33920	RIVER HALL COUNTRY CLUB PHASE 2A LOT 61 AS DESC IN INST 2021000083185
1663	FALSE	10602633	35-43-26-L3-09000.0620	RH VENTURE III LLC		7807 BAYMEADOWS RD E STE 205		JACKSONVILLE	FL	32256		16740	ROLLING ROCK BLVD		ALVA	33920	RIVER HALL COUNTRY CLUB PHASE 2A LOT 62 AS DESC IN INST 2021000083185
1664	FALSE	10602634	35-43-26-L3-09000.0630	RH VENTURE III LLC		7807 BAYMEADOWS RD E STE 205		JACKSONVILLE	FL	32256		16736	ROLLING ROCK BLVD		ALVA	33920	RIVER HALL COUNTRY CLUB PHASE 2A LOT 63 AS DESC IN INST 2021000083185
1665	FALSE	10602635	35-43-26-L3-09000.0640	RH VENTURE III LLC		7807 BAYMEADOWS RD E STE 205		JACKSONVILLE	FL	32256		16728	ROLLING ROCK BLVD		ALVA	33920	RIVER HALL COUNTRY CLUB PHASE 2A LOT 64 AS DESC IN INST 2021000083185
1666	FALSE	10602636	35-43-26-L3-09000.0650	RH VENTURE III LLC		7807 BAYMEADOWS RD E STE 205		JACKSONVILLE	FL	32256		16724	ROLLING ROCK BLVD		ALVA	33920	RIVER HALL COUNTRY CLUB PHASE 2A LOT 65 AS DESC IN INST 2021000083185
1667	FALSE	10602637	35-43-26-L3-09000.0660	RH VENTURE III LLC		7807 BAYMEADOWS RD E STE 205		JACKSONVILLE	FL	32256		16720	ROLLING ROCK BLVD		ALVA	33920	RIVER HALL COUNTRY CLUB PHASE 2A LOT 66 AS DESC IN INST 2021000083185
1668	FALSE	10602638	35-43-26-L3-09000.0670	PULTE HOME COMPANY LLC		24311 WALDEN CENTER DR STE 300		BONITA SPRINGS	FL	34134		16716	ROLLING ROCK BLVD		ALVA	33920	RIVER HALL COUNTRY CLUB PHASE 2A LOT 67 AS DESC IN INST 2021000083185
1669	FALSE	10602639	35-43-26-L3-09000.0680	PULTE HOME COMPANY LLC		24311 WALDEN CENTER DR STE 300		BONITA SPRINGS	FL	34134		16712	ROLLING ROCK BLVD		ALVA	33920	RIVER HALL COUNTRY CLUB PHASE 2A LOT 68 AS DESC IN INST 2021000083185
1670	FALSE	10602640	35-43-26-L3-09000.0690	PULTE HOME COMPANY LLC		24311 WALDEN CENTER DR STE 300		BONITA SPRINGS	FL	34134		16708	ROLLING ROCK BLVD		ALVA	33920	RIVER HALL COUNTRY CLUB PHASE 2A LOT 69 AS DESC IN INST 2021000083185
1671	FALSE	10602641	35-43-26-L3-09000.0700	PULTE HOME COMPANY LLC		24311 WALDEN CENTER DR STE 300		BONITA SPRINGS	FL	34134		16704	ROLLING ROCK BLVD		ALVA	33920	RIVER HALL COUNTRY CLUB PHASE 2A LOT 70 AS DESC IN INST 2021000083185
1672	FALSE	10602642	35-43-26-L3-09000.0710	PULTE HOME COMPANY LLC		24311 WALDEN CENTER DR STE 300		BONITA SPRINGS	FL	34134		16700	ROLLING ROCK BLVD		ALVA	33920	RIVER HALL COUNTRY CLUB PHASE 2A LOT 71 AS DESC IN INST 2021000083185
1673	FALSE	10602643	35-43-26-L3-09000.0720	PULTE HOME COMPANY LLC		24311 WALDEN CENTER DR STE 300		BONITA SPRINGS	FL	34134		16696	ROLLING ROCK BLVD		ALVA	33920	RIVER HALL COUNTRY CLUB PHASE 2A LOT 72 AS DESC IN INST 2021000083185
1674	FALSE	10602644	35-43-26-L3-09000.0730	PULTE HOME COMPANY LLC		24311 WALDEN CENTER DR STE 300		BONITA SPRINGS	FL	34134		16692	ROLLING ROCK BLVD		ALVA	33920	RIVER HALL COUNTRY CLUB PHASE 2A LOT 73 AS DESC IN INST 2021000083185
1675	FALSE	10602645	35-43-26-L3-09000.0740	PULTE HOME COMPANY LLC		24311 WALDEN CENTER DR STE 300		BONITA SPRINGS	FL	34134		16688	ROLLING ROCK BLVD		ALVA	33920	RIVER HALL COUNTRY CLUB PHASE 2A LOT 74 AS DESC IN INST 2021000083185
1676	FALSE	10602646	35-43-26-L3-09000.0750	RH VENTURE III LLC		7807 BAYMEADOWS RD E STE 205		JACKSONVILLE	FL	32256		16684	ROLLING ROCK BLVD		ALVA	33920	RIVER HALL COUNTRY CLUB PHASE 2A LOT 75 AS DESC IN INST 2021000083185
1677	FALSE	10602647	35-43-26-L3-09000.0760	RH VENTURE III LLC		7807 BAYMEADOWS RD E STE 205		JACKSONVILLE	FL	32256		16680	ROLLING ROCK BLVD		ALVA	33920	RIVER HALL COUNTRY CLUB PHASE 2A LOT 76 AS DESC IN INST 2021000083185
1678	FALSE	10602648	35-43-26-L3-09000.0770	RH VENTURE III LLC		7807 BAYMEADOWS RD E STE 205		JACKSONVILLE	FL	32256		16676	ROLLING ROCK BLVD		ALVA	33920	RIVER HALL COUNTRY CLUB PHASE 2A LOT 77 AS DESC IN INST 2021000083185
1679	FALSE	10602649	35-43-26-L3-09000.0780	RH VENTURE III LLC		7807 BAYMEADOWS RD E STE 205		JACKSONVILLE	FL	32256		16672	ROLLING ROCK BLVD		ALVA	33920	RIVER HALL COUNTRY CLUB PHASE 2A LOT 78 AS DESC IN INST 2021000083185
1680	FALSE	10602650	35-43-26-L3-09000.0790	PULTE HOME COMPANY LLC		24311 WALDEN CENTER DR STE 300		BONITA SPRINGS	FL	34134		16668	ROLLING ROCK BLVD		ALVA	33920	RIVER HALL COUNTRY CLUB PHASE 2A LOT 79 AS DESC IN INST 2021000083185
1681	FALSE	10602651	35-43-26-L3-09000.0800	PULTE HOME COMPANY LLC		24311 WALDEN CENTER DR STE 300		BONITA SPRINGS	FL	34134		16664	ROLLING ROCK BLVD		ALVA	33920	RIVER HALL COUNTRY CLUB PHASE 2A LOT 80 AS DESC IN INST 2021000083185
1682	FALSE	10602652	35-43-26-L3-09000.0810	PULTE HOME COMPANY LLC		24311 WALDEN CENTER		BONITA SPRINGS	FL	34134		16660	ROLLING ROCK BLVD		ALVA	33920	RIVER HALL COUNTRY CLUB PHASE 2A LOT 81 AS DESC IN INST 2021000083185
1683	FALSE	10602653	35-43-26-L3-09000.0820	PULTE HOME COMPANY LLC		24311 WALDEN CENTER		BONITA SPRINGS	FL	34134		16656	ROLLING ROCK BLVD		ALVA	33920	RIVER HALL COUNTRY CLUB PHASE 2A LOT 82 AS DESC IN INST 2021000083185
1684	FALSE	10602654	35-43-26-L3-0900L.0000	RH VENTURE III LLC		7807 BAYMEADOWS RD E STE 205		JACKSONVILLE	FL	32256			RIVER HALL COUNTRY CLUB C/E		ALVA	33920	RIVER HALL COUNTRY CLUB PHASE 2A TRACT L AS DESC IN INST 2021000083185
1685	FALSE	10602655	35-43-26-L3-0900R.00CE	RH VENTURE III LLC		7807 BAYMEADOWS RD E STE 205		JACKSONVILLE	FL	32256			RIGHT OF WAY		ALVA	33920	RIVER HALL COUNTRY CLUB PHASE 2A TRACT R AS DESC IN INST 2021000083185
1686	FALSE	10602656	35-43-26-L3-090O3.00CE	RH VENTURE III LLC		7807 BAYMEADOWS RD E STE 205		JACKSONVILLE	FL	32256			RIVER HALL COUNTRY CLUB C/E		ALVA	33920	RIVER HALL COUNTRY CLUB PHASE 2A TRACT O-3 AS DESC IN INST 2021000083185
1687	FALSE	10602657	35-43-26-L3-090O4.00CE	RH VENTURE III LLC		7807 BAYMEADOWS RD E STE 205		JACKSONVILLE	FL	32256			RIVER HALL COUNTRY CLUB C/E		ALVA	33920	RIVER HALL COUNTRY CLUB PHASE 2A TRACT O-4 AS DESC IN INST 2021000083185
1688	FALSE	10602658	35-43-26-L3-090O5.00CE	RH VENTURE III LLC		7807 BAYMEADOWS RD E STE 205		JACKSONVILLE	FL	32256			RIVER HALL COUNTRY CLUB C/E		ALVA	33920	RIVER HALL COUNTRY CLUB PHASE 2A TRACT O-5 AS DESC IN INST 2021000083185
1689	FALSE	10598887	35-43-26-L4-06000.2510	PULTE HOME COMPANY LLC		24311 WALDEN CENTER DR STE 300		BONITA SPRINGS	FL	34134		4008	EAST HAMPTON CIR		ALVA	33920	HAMPTON LAKES AT RIVER HALL PHASE 2A LOT 251 AS DESC IN INST 2020000096963
1690	FALSE	10598888	35-43-26-L4-0600R.00CE	HAMPTON LAKES AT RIVER HALL HO		1600 W COLONIAL DR		ORLANDO	FL	32804			RIGHT OF WAY		ALVA	33920	HAMPTON LAKES AT RIVER HALL PHASE 2A TRACT R AS DESC IN INST 2020000096963
1691	FALSE	10598907	35-43-26-L4-07000.3390	PULTE HOME COMPANY LLC		24311 WALDEN CENTER DR STE 300		BONITA SPRINGS	FL	34134		3689	EAST HAMPTON CIR		ALVA	33920	HAMPTON LAKES AT RIVER HALL PHASE 1A LOT 339 AS DESC IN INST 2020000097130
1692	FALSE	10598908	35-43-26-L4-07000.3400	PULTE HOME COMPANY LLC		24311 WALDEN CENTER DR STE 300		BONITA SPRINGS	FL	34134		3693	EAST HAMPTON CIR		ALVA	33920	HAMPTON LAKES AT RIVER HALL PHASE 1A LOT 340 AS DESC IN INST 2020000097130
1693	FALSE	10598909	35-43-26-L4-07000.3560	ORLANDO ANTONIA &		3688 EAST HAMPTON CIR		ALVA	FL	33920		3688	EAST HAMPTON CIR		ALVA	33920	HAMPTON LAKES AT RIVER HALL PHASE 1A LOT 356 AS DESC IN INST 2020000097130
1694	FALSE	10601493	35-43-26-L4-08000.0010	PULTE HOME COMPANY LLC		24311 WALDEN CENTER DR STE 300		BONITA SPRINGS	FL	34134		16265	ROSEMALLOW LN		ALVA	33920	HAMPTON LAKES AT RIVER HALL SOUTH LOT 1 AS DESC IN INST 2021000035440
1695	FALSE	10601494	35-43-26-L4-08000.0020	PULTE HOME COMPANY LLC		24311 WALDEN CENTER DR STE 300		BONITA SPRINGS	FL	34134		16261	ROSEMALLOW LN		ALVA	33920	HAMPTON LAKES AT RIVER HALL SOUTH LOT 2 AS DESC IN INST 2021000035440
1696	FALSE	10601495	35-43-26-L4-08000.0030	PULTE HOME COMPANY LLC		24311 WALDEN CENTER DR STE 300		BONITA SPRINGS	FL	34134		16253	ROSEMALLOW LN		ALVA	33920	HAMPTON LAKES AT RIVER HALL SOUTH LOT 3 AS DESC IN INST 2021000035440
1697	FALSE	10601496	35-43-26-L4-08000.0040	PULTE HOME COMPANY LLC		24311 WALDEN CENTER DR STE 300		BONITA SPRINGS	FL	34134		16241	ROSEMALLOW LN		ALVA	33920	HAMPTON LAKES AT RIVER HALL SOUTH LOT 4 AS DESC IN INST 2021000035440
1698	FALSE	10601497	35-43-26-L4-08000.0050	RH VENTURE II LLC		7807 BAYMEADOWS RD E	STE 205	JACKSONVILLE	FL	32256		16237	ROSEMALLOW LN		ALVA	33920	HAMPTON LAKES AT RIVER HALL SOUTH LOT 5 AS DESC IN INST 2021000035440
1699	FALSE	10601498	35-43-26-L4-08000.0060	LEMHOUSE CASEY MICHAEL &		16233 ROSEMALLOW LANE		ALVA	FL	33920		16233	ROSEMALLOW LN		ALVA	33920	HAMPTON LAKES AT RIVER HALL SOUTH LOT 6 AS DESC IN INST 2021000035440
1700	FALSE	10601499	35-43-26-L4-08000.0070	BANKS ROBERT MICHAEL		16229 ROSEMALLOW LN		ALVA	FL	33920		16229	ROSEMALLOW LN		ALVA	33920	HAMPTON LAKES AT RIVER HALL SOUTH LOT 7 AS DESC IN INST 2021000035440
1701	FALSE	10601500	35-43-26-L4-08000.0080	VIOHL MICHAEL JOSEPH &		16225 ROSEMALLOW LN		ALVA	FL	33920		16225	ROSEMALLOW LN		ALVA	33920	HAMPTON LAKES AT RIVER HALL SOUTH LOT 8 AS DESC IN INST 2021000035440
1702	FALSE	10601501	35-43-26-L4-08000.0090	ROESKE WILLIAM BRUCE &		16221 ROSEMALLOW LN		ALVA	FL	33920		16221	ROSEMALLOW LN		ALVA	33920	HAMPTON LAKES AT RIVER HALL SOUTH LOT 9 AS DESC IN INST 2021000035440
1703	FALSE	10601502	35-43-26-L4-08000.0100	HAIST THOMAS DEAN & DEANN		16217 ROSEMALLOW LN		ALVA	FL	33920		16217	ROSEMALLOW LN		ALVA	33920	HAMPTON LAKES AT RIVER HALL SOUTH LOT 10 AS DESC IN INST 2021000035440
1704	FALSE	10601503	35-43-26-L4-08000.0110	PULTE HOME COMPANY LLC		24311 WALDEN CENTER DR STE 300		BONITA SPRINGS	FL	34134		16213	ROSEMALLOW LN		ALVA	33920	HAMPTON LAKES AT RIVER HALL SOUTH LOT 11 AS DESC IN INST 2021000035440
1705	FALSE	10601504	35-43-26-L4-08000.0120	PULTE HOME COMPANY LLC		24311 WALDEN CENTER DR STE 300		BONITA SPRINGS	FL	34134		16209	ROSEMALLOW LN		ALVA	33920	HAMPTON LAKES AT RIVER HALL SOUTH LOT 12 AS DESC IN INST 2021000035440
1706	FALSE	10601505	35-43-26-L4-08000.0130	PULTE HOME COMPANY LLC		24311 WALDEN CENTER DR STE 300		BONITA SPRINGS	FL	34134		16205	ROSEMALLOW LN		ALVA	33920	HAMPTON LAKES AT RIVER HALL SOUTH LOT 13 AS DESC IN INST 2021000035440
1707	FALSE	10601506	35-43-26-L4-08000.0140	PULTE HOME COMPANY LLC		24311 WALDEN CENTER DR STE 300		BONITA SPRINGS	FL	34134		16201	ROSEMALLOW LN		ALVA	33920	HAMPTON LAKES AT RIVER HALL SOUTH LOT 14 AS DESC IN INST 2021000035440
1708	FALSE	10601507	35-43-26-L4-08000.0150	PULTE HOME COMPANY LLC		24311 WALDEN CENTER DR STE 300		BONITA SPRINGS	FL	34134		16197	ROSEMALLOW LN		ALVA	33920	HAMPTON LAKES AT RIVER HALL SOUTH LOT 15 AS DESC IN INST 2021000035440
1709	FALSE	10601508	35-43-26-L4-08000.0160	MCKINNON SANDEE JEAN &		16193 ROSEMALLOW LN		ALVA	FL	33920		16193	ROSEMALLOW LN		ALVA	33920	HAMPTON LAKES AT RIVER HALL SOUTH LOT 16 AS DESC IN INST 2021000035440
1710	FALSE	10601509	35-43-26-L4-08000.0170	RAMOS JONATHAN JESUS		16189 ROSEMALLOW LN		ALVA	FL	33920		16189	ROSEMALLOW LN		ALVA	33920	HAMPTON LAKES AT RIVER HALL SOUTH LOT 17 AS DESC IN INST 2021000035440
1711	FALSE	10601510	35-43-26-L4-08000.0180	WOLK JOSEPH &		16185 ROSEMALLOW LN		ALVA	FL	33920		16185	ROSEMALLOW LN		ALVA	33920	HAMPTON LAKES AT RIVER HALL SOUTH LOT 18 AS DESC IN INST 2021000035440
1712	FALSE	10601511	35-43-26-L4-08000.0190	RH VENTURE II LLC		7807 BAYMEADOWS RD E	STE 205	JACKSONVILLE	FL	32256		16181	ROSEMALLOW LN		ALVA	33920	HAMPTON LAKES AT RIVER HALL SOUTH LOT 19 AS DESC IN INST 2021000035440
1713	FALSE	10601512	35-43-26-L4-08000.0200	RH VENTURE II LLC		7807 BAYMEADOWS RD E	STE 205	JACKSONVILLE	FL	32256		16177	ROSEMALLOW LN		ALVA	33920	HAMPTON LAKES AT RIVER HALL SOUTH LOT 20 AS DESC IN INST 2021000035440
1714	FALSE	10601513	35-43-26-L4-08000.0210	PULTE HOME COMPANY LLC		24311 WALDEN CENTER DR STE 300		BONITA SPRINGS	FL	34134		16173	ROSEMALLOW LN		ALVA	33920	HAMPTON LAKES AT RIVER HALL SOUTH LOT 21 AS DESC IN INST 2021000035440
1715	FALSE	10601514	35-43-26-L4-08000.0220	PULTE HOME COMPANY LLC		24311 WALDEN CENTER DR STE 300		BONITA SPRINGS	FL	34134		16169	ROSEMALLOW LN		ALVA	33920	HAMPTON LAKES AT RIVER HALL SOUTH LOT 22 AS DESC IN INST 2021000035440
1716	FALSE	10601515	35-43-26-L4-08000.0230	PULTE HOME COMPANY LLC		24311 WALDEN CENTER DR STE 300		BONITA SPRINGS	FL	34134		16165	ROSEMALLOW LN		ALVA	33920	HAMPTON LAKES AT RIVER HALL SOUTH LOT 23 AS DESC IN INST 2021000035440
1717	FALSE	10601516	35-43-26-L4-08000.0240	PULTE HOME COMPANY LLC		24311 WALDEN CENTER DR STE 300		BONITA SPRINGS	FL	34134		16161	ROSEMALLOW LN		ALVA	33920	HAMPTON LAKES AT RIVER HALL SOUTH LOT 24 AS DESC IN INST 2021000035440

1718	FALSE	10601517	35-43-26-L4-08000.0250	PULTE HOME COMPANY LLC		24311 WALDEN CENTER DR STE 300		BONITA SPRINGS	FL	34134		16157	ROSEMALLOW LN		ALVA	33920	HAMPTON LAKES AT RIVER HALL SOUTH LOT 25 AS DESC IN INST 2021000035440
1719	FALSE	10601518	35-43-26-L4-08000.0260	LENNAR HOMES LLC		10481 BEN C PRATT	6 MILE CYPRESS PK	FORT MYERS	FL	33966		16153	ROSEMALLOW LN		ALVA	33920	HAMPTON LAKES AT RIVER HALL SOUTH LOT 26 AS DESC IN INST 2021000035440
1720	FALSE	10601519	35-43-26-L4-08000.0270	LENNAR HOMES LLC		10481 BEN C PRATT	6 MILE CYPRESS PK	FORT MYERS	FL	33966		16149	ROSEMALLOW LN		ALVA	33920	HAMPTON LAKES AT RIVER HALL SOUTH LOT 27 AS DESC IN INST 2021000035440
1721	FALSE	10601520	35-43-26-L4-08000.0280	LENNAR HOMES LLC		10481 BEN C PRATT	6 MILE CYPRESS PK	FORT MYERS	FL	33966		16145	ROSEMALLOW LN		ALVA	33920	HAMPTON LAKES AT RIVER HALL SOUTH LOT 28 AS DESC IN INST 2021000035440
1722	FALSE	10601521	35-43-26-L4-08000.0290	LENNAR HOMES LLC		10481 BEN C PRATT	6 MILE CYPRESS PK	FORT MYERS	FL	33966		16141	ROSEMALLOW LN		ALVA	33920	HAMPTON LAKES AT RIVER HALL SOUTH LOT 29 AS DESC IN INST 2021000035440
1723	FALSE	10601522	35-43-26-L4-08000.0300	LENNAR HOMES LLC		10481 BEN C PRATT	6 MILE CYPRESS PK	FORT MYERS	FL	33966		16137	ROSEMALLOW LN		ALVA	33920	HAMPTON LAKES AT RIVER HALL SOUTH LOT 30 AS DESC IN INST 2021000035440
1724	FALSE	10601523	35-43-26-L4-08000.0310	RH VENTURE II LLC		7807 BAYMEADOWS RD E	STE 205	JACKSONVILLE	FL	32256		16133	ROSEMALLOW LN		ALVA	33920	HAMPTON LAKES AT RIVER HALL SOUTH LOT 31 AS DESC IN INST 2021000035440
1725	FALSE	10601524	35-43-26-L4-08000.0320	RH VENTURE II LLC		7807 BAYMEADOWS RD E	STE 205	JACKSONVILLE	FL	32256		16129	ROSEMALLOW LN		ALVA	33920	HAMPTON LAKES AT RIVER HALL SOUTH LOT 32 AS DESC IN INST 2021000035440
1726	FALSE	10601525	35-43-26-L4-08000.0330	PULTE HOME COMPANY LLC		24311 WALDEN CENTER DR STE 300		BONITA SPRINGS	FL	34134		16125	ROSEMALLOW LN		ALVA	33920	HAMPTON LAKES AT RIVER HALL SOUTH LOT 33 AS DESC IN INST 2021000035440
1727	FALSE	10601526	35-43-26-L4-08000.0340	RH VENTURE II LLC		7807 BAYMEADOWS RD E	STE 205	JACKSONVILLE	FL	32256		16121	ROSEMALLOW LN		ALVA	33920	HAMPTON LAKES AT RIVER HALL SOUTH LOT 34 AS DESC IN INST 2021000035440
1728	FALSE	10601527	35-43-26-L4-08000.0350	RH VENTURE II LLC		7807 BAYMEADOWS RD E	STE 205	JACKSONVILLE	FL	32256		16117	ROSEMALLOW LN		ALVA	33920	HAMPTON LAKES AT RIVER HALL SOUTH LOT 35 AS DESC IN INST 2021000035440
1729	FALSE	10601528	35-43-26-L4-08000.0360	LENNAR HOMES LLC		10481 BEN C PRATT	SIX MILE CYPRESS	FORT MYERS	FL	33966		16113	ROSEMALLOW LN		ALVA	33920	HAMPTON LAKES AT RIVER HALL SOUTH LOT 36 AS DESC IN INST 2021000035440
1730	FALSE	10601529	35-43-26-L4-08000.0370	LENNAR HOMES LLC		10481 BEN C PRATT	SIX MILE CYPRESS	FORT MYERS	FL	33966		16109	ROSEMALLOW LN		ALVA	33920	HAMPTON LAKES AT RIVER HALL SOUTH LOT 37 AS DESC IN INST 2021000035440
1731	FALSE	10601530	35-43-26-L4-08000.0380	LENNAR HOMES LLC		10481 BEN C PRATT 6 MILE	CYPRESS PKWY	FORT MYERS	FL	33966		16105	ROSEMALLOW LN		ALVA	33920	HAMPTON LAKES AT RIVER HALL SOUTH LOT 38 AS DESC IN INST 2021000035440
1732	FALSE	10601531	35-43-26-L4-08000.0390	LENNAR HOMES LLC		10481 BEN C PRATT 6 MILE	CYPRESS PKWY	FORT MYERS	FL	33966		16101	ROSEMALLOW LN		ALVA	33920	HAMPTON LAKES AT RIVER HALL SOUTH LOT 39 AS DESC IN INST 2021000035440
1733	FALSE	10601532	35-43-26-L4-08000.0400	LENNAR HOMES LLC		10481 BEN C PRATT 6 MILE	CYPRESS PKWY	FORT MYERS	FL	33966		16097	ROSEMALLOW LN		ALVA	33920	HAMPTON LAKES AT RIVER HALL SOUTH LOT 40 AS DESC IN INST 2021000035440
1734	FALSE	10601533	35-43-26-L4-08000.0410	PULTE HOME COMPANY LLC		24311 WALDEN CENTER DR STE 300		BONITA SPRINGS	FL	34134		16093	ROSEMALLOW LN		ALVA	33920	HAMPTON LAKES AT RIVER HALL SOUTH LOT 41 AS DESC IN INST 2021000035440
1735	FALSE	10601534	35-43-26-L4-08000.0420	PULTE HOME COMPANY LLC		24311 WALDEN CENTER DR STE 300		BONITA SPRINGS	FL	34134		16089	ROSEMALLOW LN		ALVA	33920	HAMPTON LAKES AT RIVER HALL SOUTH LOT 42 AS DESC IN INST 2021000035440
1736	FALSE	10601535	35-43-26-L4-08000.0430	PULTE HOME COMPANY LLC		24311 WALDEN CENTER DR STE 300		BONITA SPRINGS	FL	34134		16085	ROSEMALLOW LN		ALVA	33920	HAMPTON LAKES AT RIVER HALL SOUTH LOT 43 AS DESC IN INST 2021000035440
1737	FALSE	10601536	35-43-26-L4-08000.0440	PULTE HOME COMPANY LLC		24311 WALDEN CENTER DR STE 300		BONITA SPRINGS	FL	34134		16081	ROSEMALLOW LN		ALVA	33920	HAMPTON LAKES AT RIVER HALL SOUTH LOT 44 AS DESC IN INST 2021000035440
1738	FALSE	10601537	35-43-26-L4-08000.0450	PULTE HOME COMPANY LLC		24311 WALDEN CENTER DR STE 300		BONITA SPRINGS	FL	34134		16077	ROSEMALLOW LN		ALVA	33920	HAMPTON LAKES AT RIVER HALL SOUTH LOT 45 AS DESC IN INST 2021000035440
1739	FALSE	10601538	35-43-26-L4-08000.0460	LENNAR HOMES LLC		10481 BEN C PRATT 6 MILE	CYPRESS PKWY	FORT MYERS	FL	33966		16073	ROSEMALLOW LN		ALVA	33920	HAMPTON LAKES AT RIVER HALL SOUTH LOT 46 AS DESC IN INST 2021000035440
1740	FALSE	10601539	35-43-26-L4-08000.0470	LENNAR HOMES LLC		10481 BEN C PRATT 6 MILE	CYPRESS PKWY	FORT MYERS	FL	33966		16069	ROSEMALLOW LN		ALVA	33920	HAMPTON LAKES AT RIVER HALL SOUTH LOT 47 AS DESC IN INST 2021000035440
1741	FALSE	10601540	35-43-26-L4-08000.0480	LENNAR HOMES LLC		10481 BEN C PRATT 6 MILE	CYPRESS PKWY	FORT MYERS	FL	33966		16065	ROSEMALLOW LN		ALVA	33920	HAMPTON LAKES AT RIVER HALL SOUTH LOT 48 AS DESC IN INST 2021000035440
1742	FALSE	10601541	35-43-26-L4-08000.0490	LENNAR HOMES LLC		10481 BEN C PRATT	6 MILE CYPRESS PK	FORT MYERS	FL	33966		16061	ROSEMALLOW LN		ALVA	33920	HAMPTON LAKES AT RIVER HALL SOUTH LOT 49 AS DESC IN INST 2021000035440
1743	FALSE	10601542	35-43-26-L4-08000.0500	LENNAR HOMES LLC		10481 BEN C PRATT	6 MILE CYPRESS PK	FORT MYERS	FL	33966		16057	ROSEMALLOW LN		ALVA	33920	HAMPTON LAKES AT RIVER HALL SOUTH LOT 50 AS DESC IN INST 2021000035440
1744	FALSE	10601543	35-43-26-L4-08000.0510	PULTE HOME COMPANY LLC		24311 WALDEN CENTER DR STE 300		BONITA SPRINGS	FL	34134		16053	ROSEMALLOW LN		ALVA	33920	HAMPTON LAKES AT RIVER HALL SOUTH LOT 51 AS DESC IN INST 2021000035440
1745	FALSE	10601544	35-43-26-L4-08000.0520	PULTE HOME COMPANY LLC		24311 WALDEN CENTER DR STE 300		BONITA SPRINGS	FL	34134		16049	ROSEMALLOW LN		ALVA	33920	HAMPTON LAKES AT RIVER HALL SOUTH LOT 52 AS DESC IN INST 2021000035440
1746	FALSE	10601545	35-43-26-L4-08000.0530	PULTE HOME COMPANY LLC		24311 WALDEN CENTER DR STE 300		BONITA SPRINGS	FL	34134		16045	ROSEMALLOW LN		ALVA	33920	HAMPTON LAKES AT RIVER HALL SOUTH LOT 53 AS DESC IN INST 2021000035440
1747	FALSE	10601546	35-43-26-L4-08000.0540	PULTE HOME COMPANY LLC		24311 WALDEN CENTER DR STE 300		BONITA SPRINGS	FL	34134		16041	ROSEMALLOW LN		ALVA	33920	HAMPTON LAKES AT RIVER HALL SOUTH LOT 54 AS DESC IN INST 2021000035440
1748	FALSE	10601547	35-43-26-L4-08000.0550	PULTE HOME COMPANY LLC		24311 WALDEN CENTER DR STE 300		BONITA SPRINGS	FL	34134		16037	ROSEMALLOW LN		ALVA	33920	HAMPTON LAKES AT RIVER HALL SOUTH LOT 55 AS DESC IN INST 2021000035440
1749	FALSE	10601548	35-43-26-L4-08000.0560	LENNAR HOMES LLC		10481 BEN C PRATT	6 MILE CYPRESS PK	FORT MYERS	FL	33966		16033	ROSEMALLOW LN		ALVA	33920	HAMPTON LAKES AT RIVER HALL SOUTH LOT 56 AS DESC IN INST 2021000035440
1750	FALSE	10601549	35-43-26-L4-08000.0570	LENNAR HOMES LLC		10481 BEN C PRATT	6 MILE CYPRESS PK	FORT MYERS	FL	33966		16029	ROSEMALLOW LN		ALVA	33920	HAMPTON LAKES AT RIVER HALL SOUTH LOT 57 AS DESC IN INST 2021000035440
1751	FALSE	10601550	35-43-26-L4-08000.0580	RH VENTURE II LLC		7807 BAYMEADOWS RD E	STE 205	JACKSONVILLE	FL	32256		16025	ROSEMALLOW LN		ALVA	33920	HAMPTON LAKES AT RIVER HALL SOUTH LOT 58 AS DESC IN INST 2021000035440
1752	FALSE	10601551	35-43-26-L4-08000.0590	RH VENTURE II LLC		7807 BAYMEADOWS RD E	STE 205	JACKSONVILLE	FL	32256		16021	ROSEMALLOW LN		ALVA	33920	HAMPTON LAKES AT RIVER HALL SOUTH LOT 59 AS DESC IN INST 2021000035440
1753	FALSE	10601552	35-43-26-L4-08000.0600	RH VENTURE II LLC		7807 BAYMEADOWS RD E	STE 205	JACKSONVILLE	FL	32256		16017	ROSEMALLOW LN		ALVA	33920	HAMPTON LAKES AT RIVER HALL SOUTH LOT 60 AS DESC IN INST 2021000035440
1754	FALSE	10601553	35-43-26-L4-08000.0610	RH VENTURE II LLC		7807 BAYMEADOWS RD E	STE 205	JACKSONVILLE	FL	32256		16013	ROSEMALLOW LN		ALVA	33920	HAMPTON LAKES AT RIVER HALL SOUTH LOT 61 AS DESC IN INST 2021000035440
1755	FALSE	10601554	35-43-26-L4-08000.0620	RH VENTURE II LLC		7807 BAYMEADOWS RD E	STE 205	JACKSONVILLE	FL	32256		16009	ROSEMALLOW LN		ALVA	33920	HAMPTON LAKES AT RIVER HALL SOUTH LOT 62 AS DESC IN INST 2021000035440
1756	FALSE	10601555	35-43-26-L4-08000.0630	RH VENTURE II LLC		7807 BAYMEADOWS RD E	STE 205	JACKSONVILLE	FL	32256		16005	ROSEMALLOW LN		ALVA	33920	HAMPTON LAKES AT RIVER HALL SOUTH LOT 63 AS DESC IN INST 2021000035440
1757	FALSE	10601556	35-43-26-L4-08000.0640	RH VENTURE II LLC		7807 BAYMEADOWS RD E	STE 205	JACKSONVILLE	FL	32256		16001	ROSEMALLOW LN		ALVA	33920	HAMPTON LAKES AT RIVER HALL SOUTH LOT 64 AS DESC IN INST 2021000035440
1758	FALSE	10601557	35-43-26-L4-08000.0650	RH VENTURE II LLC		7807 BAYMEADOWS RD E	STE 205	JACKSONVILLE	FL	32256		3675	PASSION VINE DR		ALVA	33920	HAMPTON LAKES AT RIVER HALL SOUTH LOT 65 AS DESC IN INST 2021000035440
1759	FALSE	10601558	35-43-26-L4-08000.0660	RH VENTURE II LLC		7807 BAYMEADOWS RD E	STE 205	JACKSONVILLE	FL	32256		3681	PASSION VINE DR		ALVA	33920	HAMPTON LAKES AT RIVER HALL SOUTH LOT 66 AS DESC IN INST 2021000035440
1760	FALSE	10601559	35-43-26-L4-08000.0670	RH VENTURE II LLC		7807 BAYMEADOWS RD E	STE 205	JACKSONVILLE	FL	32256		3685	PASSION VINE DR		ALVA	33920	HAMPTON LAKES AT RIVER HALL SOUTH LOT 67 AS DESC IN INST 2021000035440
1761	FALSE	10601560	35-43-26-L4-08000.0680	RH VENTURE II LLC		7807 BAYMEADOWS RD E	STE 205	JACKSONVILLE	FL	32256		3689	PASSION VINE DR		ALVA	33920	HAMPTON LAKES AT RIVER HALL SOUTH LOT 68 AS DESC IN INST 2021000035440
1762	FALSE	10601561	35-43-26-L4-08000.0690	RH VENTURE II LLC		7807 BAYMEADOWS RD E	STE 205	JACKSONVILLE	FL	32256		3693	PASSION VINE DR		ALVA	33920	HAMPTON LAKES AT RIVER HALL SOUTH LOT 69 AS DESC IN INST 2021000035440
1763	FALSE	10601562	35-43-26-L4-08000.0700	RH VENTURE II LLC		7807 BAYMEADOWS RD E	STE 205	JACKSONVILLE	FL	32256		3697	PASSION VINE DR		ALVA	33920	HAMPTON LAKES AT RIVER HALL SOUTH LOT 70 AS DESC IN INST 2021000035440
1764	FALSE	10601563	35-43-26-L4-08000.0710	RH VENTURE II LLC		7807 BAYMEADOWS RD E	STE 205	JACKSONVILLE	FL	32256		3701	PASSION VINE DR		ALVA	33920	HAMPTON LAKES AT RIVER HALL SOUTH LOT 71 AS DESC IN INST 2021000035440
1765	FALSE	10601564	35-43-26-L4-08000.0720	RH VENTURE II LLC		7807 BAYMEADOWS RD E	STE 205	JACKSONVILLE	FL	32256		3705	PASSION VINE DR		ALVA	33920	HAMPTON LAKES AT RIVER HALL SOUTH LOT 72 AS DESC IN INST 2021000035440
1766	FALSE	10601565	35-43-26-L4-08000.0730	RH VENTURE II LLC		7807 BAYMEADOWS RD E	STE 205	JACKSONVILLE	FL	32256		3709	PASSION VINE DR		ALVA	33920	HAMPTON LAKES AT RIVER HALL SOUTH LOT 73 AS DESC IN INST 2021000035440
1767	FALSE	10601566	35-43-26-L4-08000.0740	RH VENTURE II LLC		7807 BAYMEADOWS RD E	STE 205	JACKSONVILLE	FL	32256		3713	PASSION VINE DR		ALVA	33920	HAMPTON LAKES AT RIVER HALL SOUTH LOT 74 AS DESC IN INST 2021000035440
1768	FALSE	10601567	35-43-26-L4-08000.0750	RH VENTURE II LLC		7807 BAYMEADOWS RD E	STE 205	JACKSONVILLE	FL	32256		3717	PASSION VINE DR		ALVA	33920	HAMPTON LAKES AT RIVER HALL SOUTH LOT 75 AS DESC IN INST 2021000035440
1769	FALSE	10601568	35-43-26-L4-08000.0760	RH VENTURE II LLC		7807 BAYMEADOWS RD E	STE 205	JACKSONVILLE	FL	32256		3721	PASSION VINE DR		ALVA	33920	HAMPTON LAKES AT RIVER HALL SOUTH LOT 76 AS DESC IN INST 2021000035440
1770	FALSE	10601569	35-43-26-L4-08000.0770	RH VENTURE II LLC		7807 BAYMEADOWS RD E	STE 205	JACKSONVILLE	FL	32256		3725	PASSION VINE DR		ALVA	33920	HAMPTON LAKES AT RIVER HALL SOUTH LOT 77 AS DESC IN INST 2021000035440
1771	FALSE	10601570	35-43-26-L4-08000.0780	RH VENTURE II LLC		7807 BAYMEADOWS RD E	STE 205	JACKSONVILLE	FL	32256		3729	PASSION VINE DR		ALVA	33920	HAMPTON LAKES AT RIVER HALL SOUTH LOT 78 AS DESC IN INST 2021000035440
1772	FALSE	10601571	35-43-26-L4-08000.1080	RH VENTURE II LLC		7807 BAYMEADOWS RD E	STE 205	JACKSONVILLE	FL	32256		3728	PASSION VINE DR		ALVA	33920	HAMPTON LAKES AT RIVER HALL SOUTH LOT 108 AS DESC IN INST 2021000035440
1773	FALSE	10601572	35-43-26-L4-08000.1090	RH VENTURE II LLC		7807 BAYMEADOWS RD E	STE 205	JACKSONVILLE	FL	32256		3724	PASSION VINE DR		ALVA	33920	HAMPTON LAKES AT RIVER HALL SOUTH LOT 109 AS DESC IN INST 2021000035440
1774	FALSE	10601573	35-43-26-L4-08000.1100	RH VENTURE II LLC		7807 BAYMEADOWS RD E	STE 205	JACKSONVILLE	FL	32256		3720	PASSION VINE DR		ALVA	33920	HAMPTON LAKES AT RIVER HALL SOUTH LOT 110 AS DESC IN INST 2021000035440
1775	FALSE	10601574	35-43-26-L4-08000.1110	RH VENTURE II LLC		7807 BAYMEADOWS RD E	STE 205	JACKSONVILLE	FL	32256		3716	PASSION VINE DR		ALVA	33920	HAMPTON LAKES AT RIVER HALL SOUTH LOT 111 AS DESC IN INST 2021000035440
1776	FALSE	10601575	35-43-26-L4-08000.1120	RH VENTURE II LLC		7807 BAYMEADOWS RD E	STE 205	JACKSONVILLE	FL	32256		3712	PASSION VINE DR		ALVA	33920	HAMPTON LAKES AT RIVER HALL SOUTH LOT 112 AS DESC IN INST 2021000035440
1777	FALSE	10601576	35-43-26-L4-08000.1130	RH VENTURE II LLC		7807 BAYMEADOWS RD E	STE 205	JACKSONVILLE	FL	32256		3708	PASSION VINE DR		ALVA	33920	HAMPTON LAKES AT RIVER HALL SOUTH LOT 113 AS DESC IN INST 2021000035440
1778	FALSE	10601577	35-43-26-L4-08000.1140	RH VENTURE II LLC		7807 BAYMEADOWS RD E	STE 205	JACKSONVILLE	FL	32256		3704	PASSION VINE DR		ALVA	33920	HAMPTON LAKES AT RIVER HALL SOUTH LOT 114 AS DESC IN INST 2021000035440
1779	FALSE	10601578	35-43-26-L4-08000.1150	RH VENTURE II LLC		7807 BAYMEADOWS RD E	STE 205	JACKSONVILLE	FL	32256		3700	PASSION VINE DR		ALVA	33920	HAMPTON LAKES AT RIVER HALL SOUTH LOT 115 AS DESC IN INST 2021000035440
1780	FALSE	10601579	35-43-26-L4-08000.1160	RH VENTURE II LLC		7807 BAYMEADOWS RD E	STE 205	JACKSONVILLE	FL	32256		3696	PASSION VINE DR		ALVA	33920	HAMPTON LAKES AT RIVER HALL SOUTH LOT 116 AS DESC IN INST 2021000035440
1781	FALSE	10601580	35-43-26-L4-08000.1170	RH VENTURE II LLC		7807 BAYMEADOWS RD E	STE 205	JACKSONVILLE	FL	32256		3692	PASSION VINE DR		ALVA	33920	HAMPTON LAKES AT RIVER HALL SOUTH LOT 117 AS DESC IN INST 2021000035440
1782	FALSE	10601581	35-43-26-L4-08000.1180	RH VENTURE II LLC		7807 BAYMEADOWS RD E	STE 205	JACKSONVILLE	FL	32256		3680	PASSION VINE DR		ALVA	33920	HAMPTON LAKES AT RIVER HALL SOUTH LOT 118 AS DESC IN INST 2021000035440
1783	FALSE	10601582	35-43-26-L4-08000.1190	RH VENTURE II LLC		7807 BAYMEADOWS RD E	STE 205	JACKSONVILLE	FL	32256		3664	PASSION VINE DR		ALVA	33920	HAMPTON LAKES AT RIVER HALL SOUTH LOT 119 AS DESC IN INST 2021000035440
1784	FALSE	10601583	35-43-26-L4-08000.1200	RH VENTURE II LLC		7807 BAYMEADOWS RD E	STE 205	JACKSONVILLE	FL	32256		3660	PASSION VINE DR		ALVA	33920	HAMPTON LAKES AT RIVER HALL SOUTH LOT 120 AS DESC IN INST 2021000035440
1785	FALSE	10601584	35-43-26-L4-08000.1210	RH VENTURE II LLC		7807 BAYMEADOWS RD E	STE 205	JACKSONVILLE	FL	32256		3656	PASSION VINE DR		ALVA	33920	HAMPTON LAKES AT RIVER HALL SOUTH LOT 121 AS DESC IN INST 2021000035440
1786	FALSE	10601585	35-43-26-L4-08000.1220	RH VENTURE II LLC		7807 BAYMEADOWS RD E	STE 205	JACKSONVILLE	FL	32256		3652	PASSION VINE DR		ALVA	33920	HAMPTON LAKES AT RIVER HALL SOUTH LOT 122 AS DESC IN INST 2021000035440
1787	FALSE	10601586	35-43-26-L4-08000.1230	RH VENTURE II LLC		7807 BAYMEADOWS RD E	STE 205	JACKSONVILLE	FL	32256		3648	PASSION VINE DR		ALVA	33920	HAMPTON LAKES AT RIVER HALL SOUTH LOT 123 AS DESC IN INST 2021000035440
1788	FALSE	10601587	35-43-26-L4-08000.1240	RH VENTURE II LLC		7807 BAYMEADOWS RD E	STE 205	JACKSONVILLE	FL	32256		3644	PASSION VINE DR		ALVA	33920	HAMPTON LAKES AT RIVER HALL SOUTH LOT 124 AS DESC IN INST 2021000035440
1789	FALSE	10601588	35-43-26-L4-08000.1250	RH VENTURE II LLC		7807 BAYMEADOWS RD E	STE 205	JACKSONVILLE	FL	32256		3640	PASSION VINE DR		ALVA	33920	HAMPTON LAKES AT RIVER HALL SOUTH LOT 125 AS DESC IN INST 2021000035440
1790	FALSE	10601589	35-43-26-L4-08000.1260	RH VENTURE II LLC		7807 BAYMEADOWS RD E	STE 205	JACKSONVILLE	FL	32256		3636	PASSION VINE DR		ALVA	33920	HAMPTON LAKES AT RIVER HALL SOUTH LOT 126 AS DESC IN INST 2021000035440
1791	FALSE	10601590	35-43-26-L4-08000.1270	RH VENTURE II LLC		7807 BAYMEADOWS RD E	STE 205	JACKSONVILLE	FL	32256		3632	PASSION VINE DR		ALVA	33920	HAMPTON LAKES AT RIVER HALL SOUTH LOT 127 AS DESC IN INST 2021000035440
1792	FALSE	10601591	35-43-26-L4-08000.1280	RH VENTURE II LLC		7807 BAYMEADOWS RD E	STE 205	JACKSONVILLE	FL	32256		3628	PASSION VINE DR		ALVA	33920	HAMPTON LAKES AT RIVER HALL SOUTH LOT 128 AS DESC IN INST 2021000035440
1793	FALSE	10601592	35-43-26-L4-08000.1290	RH VENTURE II LLC		7807 BAYMEADOWS RD E	STE 205	JACKSONVILLE	FL	32256		3624	PASSION VINE DR		ALVA	33920	HAMPTON LAKES AT RIVER HALL SOUTH LOT 129 AS DESC IN INST 2021000035440
1794	FALSE	10601593	35-43-26-L4-08000.1300	RH VENTURE II LLC		7807 BAYMEADOWS RD E	STE 205	JACKSONVILLE	FL	32256		3620	PASSION VINE DR		ALVA	33920	HAMPTON LAKES AT RIVER HALL SOUTH LOT 130 AS DESC IN INST 2021000035440
1795	FALSE	10601594	35-43-26-L4-08000.1310	MCCUTCHEON CASEY M +		3616 PASSION VINE DR		ALVA	FL	33920		3616	PASSION VINE DR		ALVA	33920	HAMPTON LAKES AT RIVER HALL SOUTH LOT 131 AS DESC IN INST 2021000035440
1796	FALSE	10601595	35-43-26-L4-08000.1320	PHILLIPS ENOC &		3612 PASSION VINE DR		ALVA	FL	33920		3612	PASSION VINE DR		ALVA	33920	HAMPTON LAKES AT RIVER HALL SOUTH LOT 132 AS DESC IN INST 2021000035440
1797	FALSE	10601596	35-43-26-L4-08000.1330	LENNAR HOMES LLC		10481 BEN C PRATT	6 MILE CYPRESS PA	FORT MYERS	FL	33966		3608	PASSION VINE DR		ALVA	33920	HAMPTON LAKES AT RIVER HALL SOUTH LOT 133 AS DESC IN INST 2021000035440
1798	FALSE	10601597	35-43-26-L4-08000.1340	LENNAR HOMES LLC		10481 BEN C PRATT	6 MILE CYPRESS PA	FORT MYERS	FL	33966		3604	PASSION VINE DR		ALVA	33920	HAMPTON LAKES AT RIVER HALL SOUTH LOT 134 AS DESC IN INST 2021000035440
1799	FALSE	10601598	35-43-26-L4-08000.1350	LENNAR HOMES LLC		10481 BEN C PRATT	6 MILE CYPRESS PA	FORT MYERS	FL	33966		3600	PASSION VINE DR		ALVA	33920	HAMPTON LAKES AT RIVER HALL SOUTH LOT 135 AS DESC IN INST 2021000035440
1800	FALSE	10601599	35-43-26-L4-08000.1360	RH VENTURE II LLC		7807 BAYMEADOWS RD E	STE 205	JACKSONVILLE	FL	32256		16168	BACOPA DR		ALVA	33920	HAMPTON LAKES AT RIVER HALL SOUTH LOT 136 AS DESC IN INST 2021000035440
1801	FALSE	10601600	35-43-26-L4-08000.1370	RH VENTURE II LLC		7807 BAYMEADOWS RD E	STE 205	JACKSONVILLE	FL	32256		16172	BACOPA DR		ALVA	33920	HAMPTON LAKES AT RIVER HALL SOUTH LOT 137 AS DESC IN INST 2021000035440
1802	FALSE	10601601	35-43-26-L4-08000.1380	RH VENTURE II LLC		7807 BAYMEADOWS RD E	STE 205	JACKSONVILLE	FL	32256		16176	BACOPA DR		ALVA	33920	HAMPTON LAKES AT RIVER HALL SOUTH LOT 138 AS DESC IN INST 2021000035440
1803	FALSE	10601602	35-43-26-L4-08000.1390	RH VENTURE II LLC		7807 BAYMEADOWS RD E	STE 205	JACKSONVILLE	FL	32256		3603	WILD SAGE WAY		ALVA	33920	HAMPTON LAKES AT RIVER HALL SOUTH LOT 139 AS DESC IN INST 2021000035440
1804	FALSE	10601603	35-43-26-L4-08000.1400	RH VENTURE II LLC		7807 BAYMEADOWS RD E	STE 205	JACKSONVILLE	FL	32256		3607	WILD SAGE WAY		ALVA	33920	HAMPTON LAKES AT RIVER HALL SOUTH LOT 140 AS DESC IN INST 2021000035440

1805	FALSE	10601604	35-43-26-L4-08000.1410	RH VENTURE II LLC		7807 BAYMEADOWS RD E	STE 205	JACKSONVILLE	FL	32256		3611	WILD SAGE WAY		ALVA	33920	HAMPTON LAKES AT RIVER HALL SOUTH LOT 141 AS DESC IN INST 2021000035440
1806	FALSE	10601605	35-43-26-L4-08000.1420	RH VENTURE II LLC		7807 BAYMEADOWS RD E	STE 205	JACKSONVILLE	FL	32256		3615	WILD SAGE WAY		ALVA	33920	HAMPTON LAKES AT RIVER HALL SOUTH LOT 142 AS DESC IN INST 2021000035440
1807	FALSE	10601606	35-43-26-L4-08000.1430	RH VENTURE II LLC		7807 BAYMEADOWS RD E	STE 205	JACKSONVILLE	FL	32256		3619	WILD SAGE WAY		ALVA	33920	HAMPTON LAKES AT RIVER HALL SOUTH LOT 143 AS DESC IN INST 2021000035440
1808	FALSE	10601607	35-43-26-L4-08000.1440	RH VENTURE II LLC		7807 BAYMEADOWS RD E	STE 205	JACKSONVILLE	FL	32256		3623	WILD SAGE WAY		ALVA	33920	HAMPTON LAKES AT RIVER HALL SOUTH LOT 144 AS DESC IN INST 2021000035440
1809	FALSE	10601608	35-43-26-L4-08000.1450	RH VENTURE II LLC		7807 BAYMEADOWS RD E	STE 205	JACKSONVILLE	FL	32256		3627	WILD SAGE WAY		ALVA	33920	HAMPTON LAKES AT RIVER HALL SOUTH LOT 145 AS DESC IN INST 2021000035440
1810	FALSE	10601609	35-43-26-L4-08000.1460	RH VENTURE II LLC		7807 BAYMEADOWS RD E	STE 205	JACKSONVILLE	FL	32256		3629	WILD SAGE WAY		ALVA	33920	HAMPTON LAKES AT RIVER HALL SOUTH LOT 146 AS DESC IN INST 2021000035440
1811	FALSE	10601610	35-43-26-L4-08000.1470	RH VENTURE II LLC		7807 BAYMEADOWS RD E	STE 205	JACKSONVILLE	FL	32256		3633	WILD SAGE WAY		ALVA	33920	HAMPTON LAKES AT RIVER HALL SOUTH LOT 147 AS DESC IN INST 2021000035440
1812	FALSE	10601611	35-43-26-L4-08000.1480	RH VENTURE II LLC		7807 BAYMEADOWS RD E	STE 205	JACKSONVILLE	FL	32256		3637	WILD SAGE WAY		ALVA	33920	HAMPTON LAKES AT RIVER HALL SOUTH LOT 148 AS DESC IN INST 2021000035440
1813	FALSE	10601612	35-43-26-L4-08000.1490	RH VENTURE II LLC		7807 BAYMEADOWS RD E	STE 205	JACKSONVILLE	FL	32256		3641	WILD SAGE WAY		ALVA	33920	HAMPTON LAKES AT RIVER HALL SOUTH LOT 149 AS DESC IN INST 2021000035440
1814	FALSE	10601613	35-43-26-L4-08000.1500	RH VENTURE II LLC		7807 BAYMEADOWS RD E	STE 205	JACKSONVILLE	FL	32256		3645	WILD SAGE WAY		ALVA	33920	HAMPTON LAKES AT RIVER HALL SOUTH LOT 150 AS DESC IN INST 2021000035440
1815	FALSE	10601614	35-43-26-L4-08000.1510	RH VENTURE II LLC		7807 BAYMEADOWS RD E	STE 205	JACKSONVILLE	FL	32256		3649	WILD SAGE WAY		ALVA	33920	HAMPTON LAKES AT RIVER HALL SOUTH LOT 151 AS DESC IN INST 2021000035440
1816	FALSE	10601615	35-43-26-L4-08000.1520	RH VENTURE II LLC		7807 BAYMEADOWS RD E	STE 205	JACKSONVILLE	FL	32256		3651	WILD SAGE WAY		ALVA	33920	HAMPTON LAKES AT RIVER HALL SOUTH LOT 152 AS DESC IN INST 2021000035440
1817	FALSE	10601616	35-43-26-L4-08000.1530	RH VENTURE II LLC		7807 BAYMEADOWS RD E	STE 205	JACKSONVILLE	FL	32256		3655	WILD SAGE WAY		ALVA	33920	HAMPTON LAKES AT RIVER HALL SOUTH LOT 153 AS DESC IN INST 2021000035440
1818	FALSE	10601617	35-43-26-L4-08000.1540	RH VENTURE II LLC		7807 BAYMEADOWS RD E	STE 205	JACKSONVILLE	FL	32256		3659	WILD SAGE WAY		ALVA	33920	HAMPTON LAKES AT RIVER HALL SOUTH LOT 154 AS DESC IN INST 2021000035440
1819	FALSE	10601618	35-43-26-L4-08000.1550	RH VENTURE II LLC		7807 BAYMEADOWS RD E	STE 205	JACKSONVILLE	FL	32256		3663	WILD SAGE WAY		ALVA	33920	HAMPTON LAKES AT RIVER HALL SOUTH LOT 155 AS DESC IN INST 2021000035440
1820	FALSE	10601619	35-43-26-L4-08000.2320	RH VENTURE II LLC		7807 BAYMEADOWS RD E	STE 205	JACKSONVILLE	FL	32256		3650	WILD SAGE WAY		ALVA	33920	HAMPTON LAKES AT RIVER HALL SOUTH LOT 232 AS DESC IN INST 2021000035440
1821	FALSE	10601620	35-43-26-L4-08000.2330	RH VENTURE II LLC		7807 BAYMEADOWS RD E	STE 205	JACKSONVILLE	FL	32256		3646	WILD SAGE WAY		ALVA	33920	HAMPTON LAKES AT RIVER HALL SOUTH LOT 233 AS DESC IN INST 2021000035440
1822	FALSE	10601621	35-43-26-L4-08000.2340	RH VENTURE II LLC		7807 BAYMEADOWS RD E	STE 205	JACKSONVILLE	FL	32256		3642	WILD SAGE WAY		ALVA	33920	HAMPTON LAKES AT RIVER HALL SOUTH LOT 234 AS DESC IN INST 2021000035440
1823	FALSE	10601622	35-43-26-L4-08000.2350	RH VENTURE II LLC		7807 BAYMEADOWS RD E	STE 205	JACKSONVILLE	FL	32256		3638	WILD SAGE WAY		ALVA	33920	HAMPTON LAKES AT RIVER HALL SOUTH LOT 235 AS DESC IN INST 2021000035440
1824	FALSE	10601623	35-43-26-L4-08000.2360	RH VENTURE II LLC		7807 BAYMEADOWS RD E	STE 205	JACKSONVILLE	FL	32256		3634	WILD SAGE WAY		ALVA	33920	HAMPTON LAKES AT RIVER HALL SOUTH LOT 236 AS DESC IN INST 2021000035440
1825	FALSE	10601624	35-43-26-L4-08000.2370	RH VENTURE II LLC		7807 BAYMEADOWS RD E	STE 205	JACKSONVILLE	FL	32256		3630	WILD SAGE WAY		ALVA	33920	HAMPTON LAKES AT RIVER HALL SOUTH LOT 237 AS DESC IN INST 2021000035440
1826	FALSE	10601625	35-43-26-L4-08000.2380	RH VENTURE II LLC		7807 BAYMEADOWS RD E	STE 205	JACKSONVILLE	FL	32256		3626	WILD SAGE WAY		ALVA	33920	HAMPTON LAKES AT RIVER HALL SOUTH LOT 238 AS DESC IN INST 2021000035440
1827	FALSE	10601626	35-43-26-L4-08000.2390	RH VENTURE II LLC		7807 BAYMEADOWS RD E	STE 205	JACKSONVILLE	FL	32256		3622	WILD SAGE WAY		ALVA	33920	HAMPTON LAKES AT RIVER HALL SOUTH LOT 239 AS DESC IN INST 2021000035440
1828	FALSE	10601627	35-43-26-L4-08000.2400	RH VENTURE II LLC		7807 BAYMEADOWS RD E	STE 205	JACKSONVILLE	FL	32256		3618	WILD SAGE WAY		ALVA	33920	HAMPTON LAKES AT RIVER HALL SOUTH LOT 240 AS DESC IN INST 2021000035440
1829	FALSE	10601628	35-43-26-L4-08000.2410	RH VENTURE II LLC		7807 BAYMEADOWS RD E	STE 205	JACKSONVILLE	FL	32256		3614	WILD SAGE WAY		ALVA	33920	HAMPTON LAKES AT RIVER HALL SOUTH LOT 241 AS DESC IN INST 2021000035440
1830	FALSE	10601629	35-43-26-L4-08000.2420	RH VENTURE II LLC		7807 BAYMEADOWS RD E	STE 205	JACKSONVILLE	FL	32256		3610	WILD SAGE WAY		ALVA	33920	HAMPTON LAKES AT RIVER HALL SOUTH LOT 242 AS DESC IN INST 2021000035440
1831	FALSE	10601630	35-43-26-L4-08000.2430	RH VENTURE II LLC		7807 BAYMEADOWS RD E	STE 205	JACKSONVILLE	FL	32256		3606	WILD SAGE WAY		ALVA	33920	HAMPTON LAKES AT RIVER HALL SOUTH LOT 243 AS DESC IN INST 2021000035440
1832	FALSE	10601631	35-43-26-L4-08000.2440	RH VENTURE II LLC		7807 BAYMEADOWS RD E	STE 205	JACKSONVILLE	FL	32256		3602	WILD SAGE WAY		ALVA	33920	HAMPTON LAKES AT RIVER HALL SOUTH LOT 244 AS DESC IN INST 2021000035440
1833	FALSE	10601632	35-43-26-L4-08000.2450	PULTE HOME COMPANY LLC		24311 WALDEN CENTER DR STE 300		BONITA SPRINGS	FL	34134		16202	BACOPA DR		ALVA	33920	HAMPTON LAKES AT RIVER HALL SOUTH LOT 245 AS DESC IN INST 2021000035440
1834	FALSE	10601633	35-43-26-L4-08000.2460	RH VENTURE II LLC		7807 BAYMEADOWS RD E	STE 205	JACKSONVILLE	FL	32256		16206	BACOPA DR		ALVA	33920	HAMPTON LAKES AT RIVER HALL SOUTH LOT 246 AS DESC IN INST 2021000035440
1835	FALSE	10601634	35-43-26-L4-08000.2470	RH VENTURE II LLC		7807 BAYMEADOWS RD E	STE 205	JACKSONVILLE	FL	32256		16210	BACOPA DR		ALVA	33920	HAMPTON LAKES AT RIVER HALL SOUTH LOT 247 AS DESC IN INST 2021000035440
1836	FALSE	10601635	35-43-26-L4-08000.2480	RH VENTURE II LLC		7807 BAYMEADOWS RD E	STE 205	JACKSONVILLE	FL	32256		16214	BACOPA DR		ALVA	33920	HAMPTON LAKES AT RIVER HALL SOUTH LOT 248 AS DESC IN INST 2021000035440
1837	FALSE	10601636	35-43-26-L4-08000.2530	PULTE HOME COMPANY LLC		24311 WALDEN CENTER DR STE 300		BONITA SPRINGS	FL	34134		16221	BACOPA DR		ALVA	33920	HAMPTON LAKES AT RIVER HALL SOUTH LOT 253 AS DESC IN INST 2021000035440
1838	FALSE	10601637	35-43-26-L4-08000.2540	PULTE HOME COMPANY LLC		24311 WALDEN CENTER DR STE 300		BONITA SPRINGS	FL	34134		16215	BACOPA DR		ALVA	33920	HAMPTON LAKES AT RIVER HALL SOUTH LOT 254 AS DESC IN INST 2021000035440
1839	FALSE	10601638	35-43-26-L4-08000.2550	SHIELDS LISA & PIERRE		333 BRAITHWAITE AVE		ANCASTER	ON	L9G 5A7	CANADA	16211	BACOPA DR		ALVA	33920	HAMPTON LAKES AT RIVER HALL SOUTH LOT 255 AS DESC IN INST 2021000035440
1840	FALSE	10601639	35-43-26-L4-08000.2560	JESTRAB JAMES D &		4471 WESTERN GAILS CT	#01	FORT MYERS	FL	33916		16207	BACOPA DR		ALVA	33920	HAMPTON LAKES AT RIVER HALL SOUTH LOT 256 AS DESC IN INST 2021000035440
1841	FALSE	10601640	35-43-26-L4-08000.2570	BARUCHEL DAVID &		16203 BACOPA DR		ALVA	FL	33920		16203	BACOPA DR		ALVA	33920	HAMPTON LAKES AT RIVER HALL SOUTH LOT 257 AS DESC IN INST 2021000035440
1842	FALSE	10601641	35-43-26-L4-08000.2580	MCEVOY DONNA		16199 BACOPA DR		ALVA	FL	33920		16199	BACOPA DR		ALVA	33920	HAMPTON LAKES AT RIVER HALL SOUTH LOT 258 AS DESC IN INST 2021000035440
1843	FALSE	10601642	35-43-26-L4-08000.2590	KHAN MOHMMAD U &		16195 BACOPA DR		ALVA	FL	33920		16195	BACOPA DR		ALVA	33920	HAMPTON LAKES AT RIVER HALL SOUTH LOT 259 AS DESC IN INST 2021000035440
1844	FALSE	10601643	35-43-26-L4-08000.2600	NOKES STEVEN LYNN		16191 BACOPA DR		ALVA	FL	33920		16191	BACOPA DR		ALVA	33920	HAMPTON LAKES AT RIVER HALL SOUTH LOT 260 AS DESC IN INST 2021000035440
1845	FALSE	10601644	35-43-26-L4-08000.2610	PULTE HOME COMPANY LLC		24311 WALDEN CENTER DR STE 300		BONITA SPRINGS	FL	34134		16187	BACOPA DR		ALVA	33920	HAMPTON LAKES AT RIVER HALL SOUTH LOT 261 AS DESC IN INST 2021000035440
1846	FALSE	10601645	35-43-26-L4-08000.2620	PULTE HOME COMPANY LLC		24311 WALDEN CENTER DR STE 300		BONITA SPRINGS	FL	34134		16183	BACOPA DR		ALVA	33920	HAMPTON LAKES AT RIVER HALL SOUTH LOT 262 AS DESC IN INST 2021000035440
1847	FALSE	10601646	35-43-26-L4-08000.2630	PULTE HOME COMPANY LLC		24311 WALDEN CENTER DR STE 300		BONITA SPRINGS	FL	34134		16179	BACOPA DR		ALVA	33920	HAMPTON LAKES AT RIVER HALL SOUTH LOT 263 AS DESC IN INST 2021000035440
1848	FALSE	10601647	35-43-26-L4-08000.2640	PULTE HOME COMPANY LLC		24311 WALDEN CENTER DR STE 300		BONITA SPRINGS	FL	34134		16242	ROSEMALLOW LN		ALVA	33920	HAMPTON LAKES AT RIVER HALL SOUTH LOT 264 AS DESC IN INST 2021000035440
1849	FALSE	10601648	35-43-26-L4-08000.2650	PULTE HOME COMPANY LLC		24311 WALDEN CENTER DR STE 300		BONITA SPRINGS	FL	34134		16246	ROSEMALLOW LN		ALVA	33920	HAMPTON LAKES AT RIVER HALL SOUTH LOT 265 AS DESC IN INST 2021000035440
1850	FALSE	10601649	35-43-26-L4-08000.2660	PULTE HOME COMPANY LLC		24311 WALDEN CENTER DR STE 300		BONITA SPRINGS	FL	34134		16250	ROSEMALLOW LN		ALVA	33920	HAMPTON LAKES AT RIVER HALL SOUTH LOT 266 AS DESC IN INST 2021000035440
1851	FALSE	10601650	35-43-26-L4-08000.2670	LENNAR HOMES LLC		10481 BEN C PRATT	6 MILE CYPRESS PK	FORT MYERS	FL	33966		16254	ROSEMALLOW LN		ALVA	33920	HAMPTON LAKES AT RIVER HALL SOUTH LOT 267 AS DESC IN INST 2021000035440
1852	FALSE	10601651	35-43-26-L4-08000.2680	LENNAR HOMES LLC		10481 BEN C PRATT 6 MILE	CYPRESS PKWY	FORT MYERS	FL	33966		16258	ROSEMALLOW LN		ALVA	33920	HAMPTON LAKES AT RIVER HALL SOUTH LOT 268 AS DESC IN INST 2021000035440
1853	FALSE	10601652	35-43-26-L4-08000.2690	PETRULIS DONALD ALLEN &		16262 ROSEMALLOW LN		ALVA	FL	33920		16262	ROSEMALLOW LN		ALVA	33920	HAMPTON LAKES AT RIVER HALL SOUTH LOT 269 AS DESC IN INST 2021000035440
1854	FALSE	10601653	35-43-26-L4-08000.2700	BONILLA PETER A &		16266 ROSEMALLOW LN		ALVA	FL	33920		16266	ROSEMALLOW LN		ALVA	33920	HAMPTON LAKES AT RIVER HALL SOUTH LOT 270 AS DESC IN INST 2021000035440
1855	FALSE	10601654	35-43-26-L4-08000.2710	LENNAR HOMES LLC		10481 BEN C PRATT	6 MILE CYPRESS PK	FORT MYERS	FL	33966		16138	ROSEMALLOW LN		ALVA	33920	HAMPTON LAKES AT RIVER HALL SOUTH LOT 271 AS DESC IN INST 2021000035440
1856	FALSE	10601655	35-43-26-L4-08000.2720	LENNAR HOMES LLC		10481 BEN C PRATT	SIX MILE CYPRESS	FORT MYERS	FL	33966		16134	ROSEMALLOW LN		ALVA	33920	HAMPTON LAKES AT RIVER HALL SOUTH LOT 272 AS DESC IN INST 2021000035440
1857	FALSE	10601656	35-43-26-L4-08000.2730	LENNAR HOMES LLC		10481 BEN C PRATT	SIX MILE CYPRESS	FORT MYERS	FL	33966		16130	ROSEMALLOW LN		ALVA	33920	HAMPTON LAKES AT RIVER HALL SOUTH LOT 273 AS DESC IN INST 2021000035440
1858	FALSE	10601657	35-43-26-L4-08000.2740	LENNAR HOMES LLC		10481 BEN C PRATT	SIX MILE CYPRESS	FORT MYERS	FL	33966		16126	ROSEMALLOW LN		ALVA	33920	HAMPTON LAKES AT RIVER HALL SOUTH LOT 274 AS DESC IN INST 2021000035440
1859	FALSE	10601658	35-43-26-L4-08000.2750	LENNAR HOMES LLC		10481 BEN C PRATT	SIX MILE CYPRESS	FORT MYERS	FL	33966		16122	ROSEMALLOW LN		ALVA	33920	HAMPTON LAKES AT RIVER HALL SOUTH LOT 275 AS DESC IN INST 2021000035440
1860	FALSE	10601659	35-43-26-L4-08000.2760	RH VENTURE II LLC		7807 BAYMEADOWS RD E	STE 205	JACKSONVILLE	FL	32256		16118	ROSEMALLOW LN		ALVA	33920	HAMPTON LAKES AT RIVER HALL SOUTH LOT 276 AS DESC IN INST 2021000035440
1861	FALSE	10601660	35-43-26-L4-08000.2770	PULTE HOME COMPANY LLC		24311 WALDEN CENTER DR STE 300		BONITA SPRINGS	FL	34134		16114	ROSEMALLOW LN		ALVA	33920	HAMPTON LAKES AT RIVER HALL SOUTH LOT 277 AS DESC IN INST 2021000035440
1862	FALSE	10601661	35-43-26-L4-08000.2780	PULTE HOME COMPANY LLC		24311 WALDEN CENTER DR STE 300		BONITA SPRINGS	FL	34134		16088	ROSEMALLOW LN		ALVA	33920	HAMPTON LAKES AT RIVER HALL SOUTH LOT 278 AS DESC IN INST 2021000035440
1863	FALSE	10601662	35-43-26-L4-08000.2790	PULTE HOME COMPANY LLC		24311 WALDEN CENTER DR STE 300		BONITA SPRINGS	FL	34134		16082	ROSEMALLOW LN		ALVA	33920	HAMPTON LAKES AT RIVER HALL SOUTH LOT 279 AS DESC IN INST 2021000035440
1864	FALSE	10601663	35-43-26-L4-08000.2800	PULTE HOME COMPANY LLC		24311 WALDEN CENTER DR STE 300		BONITA SPRINGS	FL	34134		16078	ROSEMALLOW LN		ALVA	33920	HAMPTON LAKES AT RIVER HALL SOUTH LOT 280 AS DESC IN INST 2021000035440
1865	FALSE	10601664	35-43-26-L4-08000.2810	PULTE HOME COMPANY LLC		24311 WALDEN CENTER DR STE 300		BONITA SPRINGS	FL	34134		16074	ROSEMALLOW LN		ALVA	33920	HAMPTON LAKES AT RIVER HALL SOUTH LOT 281 AS DESC IN INST 2021000035440
1866	FALSE	10601665	35-43-26-L4-08000.2820	RH VENTURE II LLC		7807 BAYMEADOWS RD E	STE 205	JACKSONVILLE	FL	32256		16070	ROSEMALLOW LN		ALVA	33920	HAMPTON LAKES AT RIVER HALL SOUTH LOT 282 AS DESC IN INST 2021000035440
1867	FALSE	10601666	35-43-26-L4-08000.2830	PULTE HOME COMPANY LLC		24311 WALDEN CENTER DR STE 300		BONITA SPRINGS	FL	34134		16066	ROSEMALLOW LN		ALVA	33920	HAMPTON LAKES AT RIVER HALL SOUTH LOT 283 AS DESC IN INST 2021000035440
1868	FALSE	10601667	35-43-26-L4-08000.2840	RH VENTURE II LLC		7807 BAYMEADOWS RD E	STE 205	JACKSONVILLE	FL	32256		16062	ROSEMALLOW LN		ALVA	33920	HAMPTON LAKES AT RIVER HALL SOUTH LOT 284 AS DESC IN INST 2021000035440
1869	FALSE	10601668	35-43-26-L4-08000.2850	PULTE HOME COMPANY LLC		24311 WALDEN CENTER DR STE 300		BONITA SPRINGS	FL	34134		3655	RAIN LILY LN		ALVA	33920	HAMPTON LAKES AT RIVER HALL SOUTH LOT 285 AS DESC IN INST 2021000035440
1870	FALSE	10601669	35-43-26-L4-08000.2860	PULTE HOME COMPANY LLC		24311 WALDEN CENTER DR STE 300		BONITA SPRINGS	FL	34134		3651	RAIN LILY LN		ALVA	33920	HAMPTON LAKES AT RIVER HALL SOUTH LOT 286 AS DESC IN INST 2021000035440
1871	FALSE	10601670	35-43-26-L4-08000.2870	PULTE HOME COMPANY LLC		24311 WALDEN CENTER DR STE 300		BONITA SPRINGS	FL	34134		3647	RAIN LILY LN		ALVA	33920	HAMPTON LAKES AT RIVER HALL SOUTH LOT 287 AS DESC IN INST 2021000035440
1872	FALSE	10601671	35-43-26-L4-08000.2880	PULTE HOME COMPANY LLC		24311 WALDEN CENTER DR STE 300		BONITA SPRINGS	FL	34134		3643	RAIN LILY LN		ALVA	33920	HAMPTON LAKES AT RIVER HALL SOUTH LOT 288 AS DESC IN INST 2021000035440
1873	FALSE	10601672	35-43-26-L4-08000.2890	PULTE HOME COMPANY LLC		24311 WALDEN CENTER DR STE 300		BONITA SPRINGS	FL	34134		3639	RAIN LILY LN		ALVA	33920	HAMPTON LAKES AT RIVER HALL SOUTH LOT 289 AS DESC IN INST 2021000035440
1874	FALSE	10601673	35-43-26-L4-08000.2900	LENNAR HOMES LLC		10481 SIX MILE CYPRESS PKWY		FORT MYERS	FL	33966		3635	RAIN LILY LN		ALVA	33920	HAMPTON LAKES AT RIVER HALL SOUTH LOT 290 AS DESC IN INST 2021000035440
1875	FALSE	10601674	35-43-26-L4-08000.2910	LENNAR HOMES LLC		10481 SIX MILE CYPRESS PKWY		FORT MYERS	FL	33966		3629	RAIN LILY LN		ALVA	33920	HAMPTON LAKES AT RIVER HALL SOUTH LOT 291 AS DESC IN INST 2021000035440
1876	FALSE	10601675	35-43-26-L4-08000.2920	LENNAR HOMES LLC		10481 SIX MILE CYPRESS PKWY		FORT MYERS	FL	33966		3621	RAIN LILY LN		ALVA	33920	HAMPTON LAKES AT RIVER HALL SOUTH LOT 292 AS DESC IN INST 2021000035440
1877	FALSE	10601676	35-43-26-L4-08000.2930	LENNAR HOMES LLC		10481 SIX MILE CYPRESS PKWY		FORT MYERS	FL	33966		3617	RAIN LILY LN		ALVA	33920	HAMPTON LAKES AT RIVER HALL SOUTH LOT 293 AS DESC IN INST 2021000035440
1878	FALSE	10601677	35-43-26-L4-08000.2940	LENNAR HOMES LLC		10481 SIX MILE CYPRESS PKWY		FORT MYERS	FL	33966		3611	RAIN LILY LN		ALVA	33920	HAMPTON LAKES AT RIVER HALL SOUTH LOT 294 AS DESC IN INST 2021000035440
1879	FALSE	10601678	35-43-26-L4-08000.2950	PULTE HOME COMPANY LLC		24311 WALDEN CENTER DR STE 300		BONITA SPRINGS	FL	34134		16184	ROSEMALLOW LN		ALVA	33920	HAMPTON LAKES AT RIVER HALL SOUTH LOT 295 AS DESC IN INST 2021000035440
1880	FALSE	10601679	35-43-26-L4-08000.2960	PULTE HOME COMPANY LLC		24311 WALDEN CENTER DR STE 300		BONITA SPRINGS	FL	34134		16180	ROSEMALLOW LN		ALVA	33920	HAMPTON LAKES AT RIVER HALL SOUTH LOT 296 AS DESC IN INST 2021000035440
1881	FALSE	10601680	35-43-26-L4-08000.2970	PULTE HOME COMPANY LLC		24311 WALDEN CENTER DR STE 300		BONITA SPRINGS	FL	34134		16176	ROSEMALLOW LN		ALVA	33920	HAMPTON LAKES AT RIVER HALL SOUTH LOT 297 AS DESC IN INST 2021000035440
1882	FALSE	10601681	35-43-26-L4-08000.2980	PULTE HOME COMPANY LLC		24311 WALDEN CENTER DR STE 300		BONITA SPRINGS	FL	34134		16172	ROSEMALLOW LN		ALVA	33920	HAMPTON LAKES AT RIVER HALL SOUTH LOT 298 AS DESC IN INST 2021000035440
1883	FALSE	10601682	35-43-26-L4-08000.2990	PULTE HOME COMPANY LLC		24311 WALDEN CENTER DR STE 300		BONITA SPRINGS	FL	34134		16168	ROSEMALLOW LN		ALVA	33920	HAMPTON LAKES AT RIVER HALL SOUTH LOT 299 AS DESC IN INST 2021000035440
1884	FALSE	10601683	35-43-26-L4-08000.3000	PULTE HOME COMPANY LLC		24311 WALDEN CENTER DR STE 300		BONITA SPRINGS	FL	34134		16164	ROSEMALLOW LN		ALVA	33920	HAMPTON LAKES AT RIVER HALL SOUTH LOT 300 AS DESC IN INST 2021000035440
1885	FALSE	10601684	35-43-26-L4-08000.3010	LENNAR HOMES LLC		10481 BEN C PRATT	6 MILE CYPRESS PK	FORT MYERS	FL	33966		3602	RAIN LILY LN		ALVA	33920	HAMPTON LAKES AT RIVER HALL SOUTH LOT 301 AS DESC IN INST 2021000035440
1886	FALSE	10601685	35-43-26-L4-08000.3020	LENNAR HOMES LLC		10481 BEN C PRATT 6 MILE	CYPRESS PKWY	FORT MYERS	FL	33966		3606	RAIN LILY LN		ALVA	33920	HAMPTON LAKES AT RIVER HALL SOUTH LOT 302 AS DESC IN INST 2021000035440
1887	FALSE	10601686	35-43-26-L4-08000.3030	LENNAR HOMES LLC		10481 BEN C PRATT 6 MILE	CYPRESS PKWY	FORT MYERS	FL	33966		3610	RAIN LILY LN		ALVA	33920	HAMPTON LAKES AT RIVER HALL SOUTH LOT 303 AS DESC IN INST 2021000035440
1888	FALSE	10601687	35-43-26-L4-08000.3040	LENNAR HOMES LLC		10481 BEN C PRATT 6 MILE	CYPRESS PKWY	FORT MYERS	FL	33966		3614	RAIN LILY LN		ALVA	33920	HAMPTON LAKES AT RIVER HALL SOUTH LOT 304 AS DESC IN INST 2021000035440
1889	FALSE	10601688	35-43-26-L4-08000.3050	LENNAR HOMES LLC		10481 BEN C PRATT 6 MILE	CYPRESS PKWY	FORT MYERS	FL	33966		3618	RAIN LILY LN		ALVA	33920	HAMPTON LAKES AT RIVER HALL SOUTH LOT 305 AS DESC IN INST 2021000035440
1890	FALSE	10601689	35-43-26-L4-08000.3060	LENNAR HOMES LLC		10481 BEN C PRATT 6 MILE	CYPRESS PKWY	FORT MYERS	FL	33966		3622	RAIN LILY LN		ALVA	33920	HAMPTON LAKES AT RIVER HALL SOUTH LOT 306 AS DESC IN INST 2021000035440
1891	FALSE	10601690	35-43-26-L4-08000.3070	LENNAR HOMES LLC		10481 BEN C PRATT 6 MILE	CYPRESS PKWY	FORT MYERS	FL	33966		3626	RAIN LILY LN		ALVA	33920	HAMPTON LAKES AT RIVER HALL SOUTH LOT 307 AS DESC IN INST 2021000035440

1892	FALSE	10601691	35-43-26-L4-08000.3080	LENNAR HOMES LLC		10481 SIX MILE CYPRESS PKWY		FORT MYERS	FL	33966		3630	RAIN LILY LN		ALVA	33920	HAMPTON LAKES AT RIVER HALL SOUTH LOT 308 AS DESC IN INST 2021000035440
1893	FALSE	10601692	35-43-26-L4-08000.3090	PULTE HOME COMPANY LLC		24311 WALDEN CENTER DR STE 300		BONITA SPRINGS	FL	34134		3634	RAIN LILY LN		ALVA	33920	HAMPTON LAKES AT RIVER HALL SOUTH LOT 309 AS DESC IN INST 2021000035440
1894	FALSE	10601693	35-43-26-L4-08000.3100	RH VENTURE II LLC		7807 BAYMEADOWS RD E	STE 205	JACKSONVILLE	FL	32256		3638	RAIN LILY LN		ALVA	33920	HAMPTON LAKES AT RIVER HALL SOUTH LOT 310 AS DESC IN INST 2021000035440
1895	FALSE	10601694	35-43-26-L4-08000.3110	PULTE HOME COMPANY LLC		24311 WALDEN CENTER DR STE 300		BONITA SPRINGS	FL	34134		3642	RAIN LILY LN		ALVA	33920	HAMPTON LAKES AT RIVER HALL SOUTH LOT 311 AS DESC IN INST 2021000035440
1896	FALSE	10601695	35-43-26-L4-08000.3120	LENNAR HOMES LLC		10481 BEN C PRATT	6 MILE CYPRESS PK	FORT MYERS	FL	33966		16042	ROSEMALLOW LN		ALVA	33920	HAMPTON LAKES AT RIVER HALL SOUTH LOT 312 AS DESC IN INST 2021000035440
1897	FALSE	10601696	35-43-26-L4-08000.3130	LENNAR HOMES LLC		10481 BEN C PRATT	6 MILE CYPRESS PK	FORT MYERS	FL	33966		16038	ROSEMALLOW LN		ALVA	33920	HAMPTON LAKES AT RIVER HALL SOUTH LOT 313 AS DESC IN INST 2021000035440
1898	FALSE	10601697	35-43-26-L4-08000.3140	RH VENTURE II LLC		7807 BAYMEADOWS RD E	STE 205	JACKSONVILLE	FL	32256		16034	ROSEMALLOW LN		ALVA	33920	HAMPTON LAKES AT RIVER HALL SOUTH LOT 314 AS DESC IN INST 2021000035440
1899	FALSE	10601698	35-43-26-L4-08000.3150	RH VENTURE II LLC		7807 BAYMEADOWS RD E	STE 205	JACKSONVILLE	FL	32256		16030	ROSEMALLOW LN		ALVA	33920	HAMPTON LAKES AT RIVER HALL SOUTH LOT 315 AS DESC IN INST 2021000035440
1900	FALSE	10601699	35-43-26-L4-08000.3160	RH VENTURE II LLC		7807 BAYMEADOWS RD E	STE 205	JACKSONVILLE	FL	32256		16026	ROSEMALLOW LN		ALVA	33920	HAMPTON LAKES AT RIVER HALL SOUTH LOT 316 AS DESC IN INST 2021000035440
1901	FALSE	10601700	35-43-26-L4-08000.3170	RH VENTURE II LLC		7807 BAYMEADOWS RD E	STE 205	JACKSONVILLE	FL	32256		16022	ROSEMALLOW LN		ALVA	33920	HAMPTON LAKES AT RIVER HALL SOUTH LOT 317 AS DESC IN INST 2021000035440
1902	FALSE	10601701	35-43-26-L4-08000.3180	RH VENTURE II LLC		7807 BAYMEADOWS RD E	STE 205	JACKSONVILLE	FL	32256		16018	ROSEMALLOW LN		ALVA	33920	HAMPTON LAKES AT RIVER HALL SOUTH LOT 318 AS DESC IN INST 2021000035440
1903	FALSE	10601702	35-43-26-L4-08000.3190	RH VENTURE II LLC		7807 BAYMEADOWS RD E	STE 205	JACKSONVILLE	FL	32256		3667	PASSION VINE DR		ALVA	33920	HAMPTON LAKES AT RIVER HALL SOUTH LOT 319 AS DESC IN INST 2021000035440
1904	FALSE	10601703	35-43-26-L4-08000.3200	RH VENTURE II LLC		7807 BAYMEADOWS RD E	STE 205	JACKSONVILLE	FL	32256		3663	PASSION VINE DR		ALVA	33920	HAMPTON LAKES AT RIVER HALL SOUTH LOT 320 AS DESC IN INST 2021000035440
1905	FALSE	10601704	35-43-26-L4-08000.3210	RH VENTURE II LLC		7807 BAYMEADOWS RD E	STE 205	JACKSONVILLE	FL	32256		3659	PASSION VINE DR		ALVA	33920	HAMPTON LAKES AT RIVER HALL SOUTH LOT 321 AS DESC IN INST 2021000035440
1906	FALSE	10601705	35-43-26-L4-08000.3220	RH VENTURE II LLC		7807 BAYMEADOWS RD E	STE 205	JACKSONVILLE	FL	32256		3655	PASSION VINE DR		ALVA	33920	HAMPTON LAKES AT RIVER HALL SOUTH LOT 322 AS DESC IN INST 2021000035440
1907	FALSE	10601706	35-43-26-L4-08000.3230	RH VENTURE II LLC		7807 BAYMEADOWS RD E	STE 205	JACKSONVILLE	FL	32256		3651	PASSION VINE DR		ALVA	33920	HAMPTON LAKES AT RIVER HALL SOUTH LOT 323 AS DESC IN INST 2021000035440
1908	FALSE	10601707	35-43-26-L4-08000.3240	RH VENTURE II LLC		7807 BAYMEADOWS RD E	STE 205	JACKSONVILLE	FL	32256		3647	PASSION VINE DR		ALVA	33920	HAMPTON LAKES AT RIVER HALL SOUTH LOT 324 AS DESC IN INST 2021000035440
1909	FALSE	10601708	35-43-26-L4-08000.3250	RH VENTURE II LLC		7807 BAYMEADOWS RD E	STE 205	JACKSONVILLE	FL	32256		3643	PASSION VINE DR		ALVA	33920	HAMPTON LAKES AT RIVER HALL SOUTH LOT 325 AS DESC IN INST 2021000035440
1910	FALSE	10601709	35-43-26-L4-08000.3260	RH VENTURE II LLC		7807 BAYMEADOWS RD E	STE 205	JACKSONVILLE	FL	32256		3637	PASSION VINE DR		ALVA	33920	HAMPTON LAKES AT RIVER HALL SOUTH LOT 326 AS DESC IN INST 2021000035440
1911	FALSE	10601710	35-43-26-L4-08000.3270	RH VENTURE II LLC		7807 BAYMEADOWS RD E	STE 205	JACKSONVILLE	FL	32256		3629	PASSION VINE DR		ALVA	33920	HAMPTON LAKES AT RIVER HALL SOUTH LOT 327 AS DESC IN INST 2021000035440
1912	FALSE	10601711	35-43-26-L4-08000.3280	RH VENTURE II LLC		7807 BAYMEADOWS RD E	STE 205	JACKSONVILLE	FL	32256		3625	PASSION VINE DR		ALVA	33920	HAMPTON LAKES AT RIVER HALL SOUTH LOT 328 AS DESC IN INST 2021000035440
1913	FALSE	10601712	35-43-26-L4-08000.3290	PULTE HOME COMPANY LLC		24311 WALDEN CENTER DR STE 300		BONITA SPRINGS	FL	34134		3621	PASSION VINE DR		ALVA	33920	HAMPTON LAKES AT RIVER HALL SOUTH LOT 329 AS DESC IN INST 2021000035440
1914	FALSE	10601713	35-43-26-L4-08000.3300	RH VENTURE II LLC		7807 BAYMEADOWS RD E	STE 205	JACKSONVILLE	FL	32256		3617	PASSION VINE DR		ALVA	33920	HAMPTON LAKES AT RIVER HALL SOUTH LOT 330 AS DESC IN INST 2021000035440
1915	FALSE	10601714	35-43-26-L4-08000.3310	RH VENTURE II LLC		7807 BAYMEADOWS RD E	STE 205	JACKSONVILLE	FL	32256		3613	PASSION VINE DR		ALVA	33920	HAMPTON LAKES AT RIVER HALL SOUTH LOT 331 AS DESC IN INST 2021000035440
1916	FALSE	10601715	35-43-26-L4-08000.3320	PULTE HOME COMPANY LLC		24311 WALDEN CENTER DR STE 300		BONITA SPRINGS	FL	34134		3609	PASSION VINE DR		ALVA	33920	HAMPTON LAKES AT RIVER HALL SOUTH LOT 332 AS DESC IN INST 2021000035440
1917	FALSE	10601716	35-43-26-L4-08000.3330	LENNAR HOMES LLC		10481 BEN C PRATT	6 MILE CYPRESS PA	FORT MYERS	FL	33966		3605	PASSION VINE DR		ALVA	33920	HAMPTON LAKES AT RIVER HALL SOUTH LOT 333 AS DESC IN INST 2021000035440
1918	FALSE	10601717	35-43-26-L4-08000.3340	LENNAR HOMES LLC		10481 BEN C PRATT	6 MILE CYPRESS PK	FORT MYERS	FL	33966		3601	PASSION VINE DR		ALVA	33920	HAMPTON LAKES AT RIVER HALL SOUTH LOT 334 AS DESC IN INST 2021000035440
1919	FALSE	10601718	35-43-26-L4-08000.3350	LENNAR HOMES LLC		10481 BEN C PRATT	6 MILE CYPRESS PK	FORT MYERS	FL	33966		16212	ROSEMALLOW LN		ALVA	33920	HAMPTON LAKES AT RIVER HALL SOUTH LOT 335 AS DESC IN INST 2021000035440
1920	FALSE	10601719	35-43-26-L4-08000.3360	LENNAR HOMES LLC		10481 BEN C PRATT	6 MILE CYPRESS PK	FORT MYERS	FL	33966		16208	ROSEMALLOW LN		ALVA	33920	HAMPTON LAKES AT RIVER HALL SOUTH LOT 336 AS DESC IN INST 2021000035440
1921	FALSE	10601720	35-43-26-L4-08000.3370	DAKAK RAY H & SANDRA IVETTE		16204 ROSEMALLOW LN		ALVA	FL	33920		16204	ROSEMALLOW LN		ALVA	33920	HAMPTON LAKES AT RIVER HALL SOUTH LOT 337 AS DESC IN INST 2021000035440
1922	FALSE	10601721	35-43-26-L4-08000.3380	LENNAR HOMES LLC		10481 BEN C PRATT	6 MILE CYPRESS PK	FORT MYERS	FL	33966		16200	ROSEMALLOW LN		ALVA	33920	HAMPTON LAKES AT RIVER HALL SOUTH LOT 338 AS DESC IN INST 2021000035440
1923	FALSE	10601722	35-43-26-L4-08000.3410	LAVERICK RICHARD J +		68 RAINTREE DR		SICKLERVILLE	NJ	8081		3697	EAST HAMPTON CIR		ALVA	33920	HAMPTON LAKES AT RIVER HALL SOUTH LOT 341 AS DESC IN INST 2021000035440
1924	FALSE	10601723	35-43-26-L4-08000.3420	DUNCAN CLYDE EDWARD &		3701 E HAMPTON CIR		ALVA	FL	33920		3701	EAST HAMPTON CIR		ALVA	33920	HAMPTON LAKES AT RIVER HALL SOUTH LOT 342 AS DESC IN INST 2021000035440
1925	FALSE	10601724	35-43-26-L4-08000.3430	LABRANCHE GERSEN +		3705 E HAMPTON CIR		ALVA	FL	33920		3705	EAST HAMPTON CIR		ALVA	33920	HAMPTON LAKES AT RIVER HALL SOUTH LOT 343 AS DESC IN INST 2021000035440
1926	FALSE	10601725	35-43-26-L4-08000.3440	AMADOR RYAN &		3709 E HAMPTON CIR		ALVA	FL	33920		3709	EAST HAMPTON CIR		ALVA	33920	HAMPTON LAKES AT RIVER HALL SOUTH LOT 344 AS DESC IN INST 2021000035440
1927	FALSE	10601726	35-43-26-L4-08000.3450	PULTE HOME COMPANY LLC		24311 WALDEN CENTER DR STE 300		BONITA SPRINGS	FL	34134		3713	EAST HAMPTON CIR		ALVA	33920	HAMPTON LAKES AT RIVER HALL SOUTH LOT 345 AS DESC IN INST 2021000035440
1928	FALSE	10601727	35-43-26-L4-08000.3460	PULTE HOME COMPANY LLC		24311 WALDEN CENTER DR STE 300		BONITA SPRINGS	FL	34134		3717	EAST HAMPTON CIR		ALVA	33920	HAMPTON LAKES AT RIVER HALL SOUTH LOT 346 AS DESC IN INST 2021000035440
1929	FALSE	10601728	35-43-26-L4-08000.3470	PULTE HOME COMPANY LLC		24311 WALDEN CENTER DR #300		BONITA SPRINGS	FL	34134		3721	EAST HAMPTON CIR		ALVA	33920	HAMPTON LAKES AT RIVER HALL SOUTH LOT 347 AS DESC IN INST 2021000035440
1930	FALSE	10601729	35-43-26-L4-08000.3480	TROUT ROY ROBERT JR &		3720 EAST HAMPTON CIR		ALVA	FL	33920		3720	EAST HAMPTON CIR		ALVA	33920	HAMPTON LAKES AT RIVER HALL SOUTH LOT 348 AS DESC IN INST 2021000035440
1931	FALSE	10601730	35-43-26-L4-08000.3490	PADILLA JOSE E & INES		3716 E HAMPTON CIR		ALVA	FL	33920		3716	EAST HAMPTON CIR		ALVA	33920	HAMPTON LAKES AT RIVER HALL SOUTH LOT 349 AS DESC IN INST 2021000035440
1932	FALSE	10601731	35-43-26-L4-08000.3500	HARRISON KIMBERLY ANN +		3712 E HAMPTON CIR		ALVA	FL	33920		3712	EAST HAMPTON CIR		ALVA	33920	HAMPTON LAKES AT RIVER HALL SOUTH LOT 350 AS DESC IN INST 2021000035440
1933	FALSE	10601732	35-43-26-L4-08000.3510	SMITH SUZANNE		3708 E HAMPTON CIR		ALVA	FL	33920		3708	EAST HAMPTON CIR		ALVA	33920	HAMPTON LAKES AT RIVER HALL SOUTH LOT 351 AS DESC IN INST 2021000035440
1934	FALSE	10601733	35-43-26-L4-08000.3520	PULTE HOME COMPANY LLC		24311 WALDEN CENTER DR STE 300		BONITA SPRINGS	FL	34134		3704	EAST HAMPTON CIR		ALVA	33920	HAMPTON LAKES AT RIVER HALL SOUTH LOT 352 AS DESC IN INST 2021000035440
1935	FALSE	10601734	35-43-26-L4-08000.3530	PULTE HOME COMPANY LLC		24311 WALDEN CENTER DR #300		BONITA SPRINGS	FL	34134		3700	EAST HAMPTON CIR		ALVA	33920	HAMPTON LAKES AT RIVER HALL SOUTH LOT 353 AS DESC IN INST 2021000035440
1936	FALSE	10601735	35-43-26-L4-08000.3540	SCHULTHEIS CHARLES N JR &		7 SALTHILL CT		TIMONIUM	MD	21093		3696	EAST HAMPTON CIR		ALVA	33920	HAMPTON LAKES AT RIVER HALL SOUTH LOT 354 AS DESC IN INST 2021000035440
1937	FALSE	10601736	35-43-26-L4-08000.3550	PULTE HOME COMPANY LLC		24311 WALDEN CENTER DR STE 300		BONITA SPRINGS	FL	34134		3692	EAST HAMPTON CIR		ALVA	33920	HAMPTON LAKES AT RIVER HALL SOUTH LOT 355 AS DESC IN INST 2021000035440
1938	FALSE	10601737	35-43-26-L4-080L1.0000	RH VENTURE II LLC		7807 BAYMEADOWS RD E	STE 205	JACKSONVILLE	FL	32256			HAMPTON LAKES AT RIVER HALL		ALVA		HAMPTON LAKES AT RIVER HALL SOUTH TRACT L-1 AS DESC IN INST 2021000035440
1939	FALSE	10601738	35-43-26-L4-080L2.0000	RH VENTURE II LLC		7807 BAYMEADOWS RD E	STE 205	JACKSONVILLE	FL	32256			HAMPTON LAKES AT RIVER HALL		ALVA		HAMPTON LAKES AT RIVER HALL SOUTH TRACT L-2 AS DESC IN INST 2021000035440
1940	FALSE	10601739	35-43-26-L4-080L3.0000	RH VENTURE II LLC		7807 BAYMEADOWS RD E	STE 205	JACKSONVILLE	FL	32256			HAMPTON LAKES AT RIVER HALL		ALVA		HAMPTON LAKES AT RIVER HALL SOUTH TRACT L-3 AS DESC IN INST 2021000035440
1941	FALSE	10601740	35-43-26-L4-080L4.0000	RH VENTURE II LLC		7807 BAYMEADOWS RD E	STE 205	JACKSONVILLE	FL	32256			HAMPTON LAKES AT RIVER HALL		ALVA		HAMPTON LAKES AT RIVER HALL SOUTH TRACT L-4 AS DESC IN INST 2021000035440
1942	FALSE	10601741	35-43-26-L4-080L6.0000	RH VENTURE II LLC		7807 BAYMEADOWS RD E	STE 205	JACKSONVILLE	FL	32256			HAMPTON LAKES AT RIVER HALL		ALVA		HAMPTON LAKES AT RIVER HALL SOUTH TRACT L-6 AS DESC IN INST 2021000035440
1943	FALSE	10601742	35-43-26-L4-080O1.00CE	RH VENTURE II LLC		7807 BAYMEADOWS RD E	STE 205	JACKSONVILLE	FL	32256		16238	ROSEMALLOW LN		ALVA	33920	HAMPTON LAKES AT RIVER HALL SOUTH TRACT O-1 AS DESC IN INST 2021000035440
1944	FALSE	10601743	35-43-26-L4-080O2.00CE	RH VENTURE II LLC		7807 BAYMEADOWS RD E	STE 205	JACKSONVILLE	FL	32256			HAMPTON LAKES AT RIVER HALL		ALVA	33920	HAMPTON LAKES AT RIVER HALL SOUTH TRACT O-2 AS DESC IN INST 2021000035440
1945	FALSE	10601744	35-43-26-L4-080O3.00CE	RH VENTURE II LLC		7807 BAYMEADOWS RD E	STE 205	JACKSONVILLE	FL	32256			HAMPTON LAKES AT RIVER HALL		ALVA	33920	HAMPTON LAKES AT RIVER HALL SOUTH TRACT O-3 AS DESC IN INST 2021000035440
1946	FALSE	10601745	35-43-26-L4-080O4.00CE	RH VENTURE II LLC		7807 BAYMEADOWS RD E	STE 205	JACKSONVILLE	FL	32256			HAMPTON LAKES AT RIVER HALL		ALVA	33920	HAMPTON LAKES AT RIVER HALL SOUTH TRACT O-4 AS DESC IN INST 2021000035440
1947	FALSE	10601746	35-43-26-L4-080O5.00CE	RH VENTURE II LLC		7807 BAYMEADOWS RD E	STE 205	JACKSONVILLE	FL	32256			HAMPTON LAKES AT RIVER HALL		ALVA	33920	HAMPTON LAKES AT RIVER HALL SOUTH TRACT O-5 AS DESC IN INST 2021000035440
1948	FALSE	10601747	35-43-26-L4-080R1.00CE	RH VENTURE II LLC		7807 BAYMEADOWS RD E	STE 205	JACKSONVILLE	FL	32256			RIGHT OF WAY		ALVA	33920	HAMPTON LAKES AT RIVER HALL SOUTH TRACT R-1 AS DESC IN INST 2021000035440
1949	FALSE	10601748	35-43-26-L4-080R2.00CE	RH VENTURE II LLC		7807 BAYMEADOWS RD E	STE 205	JACKSONVILLE	FL	32256			RIGHT OF WAY		ALVA	33920	HAMPTON LAKES AT RIVER HALL SOUTH TRACT R-2 AS DESC IN INST 2021000035440
1950	FALSE	10515473	36-43-26-02-0000D.0040	JACKSON KRISTEN A TR		16968 OAKSTEAD DR		ALVA	FL	33920		16968	OAKSTEAD DR		ALVA	33920	RIVER HALL COUNTRY CLUB PH ONE DESC IN INST#2005-153068 BLK D LOT 4
1951	FALSE	10515474	36-43-26-02-0000D.0050	BARTHOLOMEW JOHN ROSS III &		8360 WINDSOR WAY		BROADVIEW HEIG	OH	44147		16974	OAKSTEAD DR		ALVA	33920	RIVER HALL COUNTRY CLUB PH ONE DESC IN INST#2005-153068 BLK D LOT 5
1952	FALSE	10515475	36-43-26-02-0000D.0060	DAMIANI FAMILY TRUST		7889 STABLEFORD DR		WASHINGTON	MI	48094		16980	OAKSTEAD DR		ALVA	33920	RIVER HALL COUNTRY CLUB PH ONE DESC IN INST#2005-153068 BLK D LOT 6
1953	FALSE	10515476	36-43-26-02-0000D.0070	MOODY RANDY D + LEE M		16986 OAKSTEAD DR		ALVA	FL	33920		16986	OAKSTEAD DR		ALVA	33920	RIVER HALL COUNTRY CLUB PH ONE DESC IN INST#2005-153068 BLK D LOT 7
1954	FALSE	10515477	36-43-26-02-0000D.0080	STACY RANDALL M &		16992 OAKSTEAD DR		ALVA	FL	33920		16992	OAKSTEAD DR		ALVA	33920	RIVER HALL COUNTRY CLUB PH ONE DESC IN INST#2005-153068 BLK D LOT 8
1955	FALSE	10515478	36-43-26-02-0000D.0090	VANSLYKE DOUGLAS C +		6996 N BERGEN RD		BYRON	NY	14422		16998	OAKSTEAD DR		ALVA	33920	RIVER HALL COUNTRY CLUB PH ONE DESC IN INST#2005-153068 BLK D LOT 9
1956	FALSE	10515479	36-43-26-02-0000D.0100	CROSIER SCOTT M & AMY T L/E		246 WOODSVIEW DR		WEBSTER	NY	14580		17004	OAKSTEAD DR		ALVA	33920	RIVER HALL COUNTRY CLUB PH ONE DESC IN INST#2005-153068 BLK D LOT 10
1957	FALSE	10515480	36-43-26-02-0000D.0110	ENRIGHT MARK T & BRENDA S		19009 SUGAR LAKE TRAIL		COHASSET	MN	55721		17010	OAKSTEAD DR		ALVA	33920	RIVER HALL COUNTRY CLUB PH ONE DESC IN INST#2005-153068 BLK D LOT 11
1958	FALSE	10515481	36-43-26-02-0000D.0120	PULTE HOME COMPANY LLC		24311 WALDEN CENTER DR STE 300		BONITA SPRINGS	FL	34134		17016	OAKSTEAD DR		ALVA	33920	RIVER HALL COUNTRY CLUB PH ONE DESC IN INST#2005-153068 BLK D LOT 12
1959	FALSE	10515482	36-43-26-02-0000D.0130	PULTE HOME COMPANY LLC		24311 WALDEN CENTER DR STE 300		BONITA SPRINGS	FL	34134		17022	OAKSTEAD DR		ALVA	33920	RIVER HALL COUNTRY CLUB PH ONE DESC IN INST#2005-153068 BLK D LOT 13
1960	FALSE	10515483	36-43-26-02-0000D.0140	PULTE HOME COMPANY LLC		24311 WALDEN CENTER DR STE 300		BONITA SPRINGS	FL	34134		17028	OAKSTEAD DR		ALVA	33920	RIVER HALL COUNTRY CLUB PH ONE DESC IN INST#2005-153068 BLK D LOT 14
1961	FALSE	10515484	36-43-26-02-0000D.0150	PULTE HOME COMPANY LLC		24311 WALDEN CENTER DR STE 300		BONITA SPRINGS	FL	34134		17034	OAKSTEAD DR		ALVA	33920	RIVER HALL COUNTRY CLUB PH ONE DESC IN INST#2005-153068 BLK D LOT 15
1962	FALSE	10515485	36-43-26-02-0000D.0160	SHEPHERD PETER PATRICK		17040 OAKSTEAD DR		ALVA	FL	33920		17040	OAKSTEAD DR		ALVA	33920	RIVER HALL COUNTRY CLUB PH ONE DESC IN INST#2005-153068 BLK D LOT 16
1963	FALSE	10515486	36-43-26-02-0000D.0170	PRECIA MICHAEL DAVID &		17046 OAKSTEAD DR		ALVA	FL	33920		17046	OAKSTEAD DR		ALVA	33920	RIVER HALL COUNTRY CLUB PH ONE DESC IN INST#2005-153068 BLK D LOT 17
1964	FALSE	10515487	36-43-26-02-0000D.0180	PULTE HOME COMPANY LLC		24311 WALDEN CENTER DR STE 300		BONITA SPRINGS	FL	34134		17052	OAKSTEAD DR		ALVA	33920	RIVER HALL COUNTRY CLUB PH ONE DESC IN INST#2005-153068 BLK D LOT 18
1965	FALSE	10515488	36-43-26-02-0000D.0190	PULTE HOME COMPANY LLC		24311 WALDEN CENTER DR STE 300		BONITA SPRINGS	FL	34134		17058	OAKSTEAD DR		ALVA	33920	RIVER HALL COUNTRY CLUB PH ONE DESC IN INST#2005-153068 BLK D LOT 19
1966	FALSE	10515489	36-43-26-02-0000D.0200	PULTE HOME COMPANY LLC		24311 WALDEN CENTER DR STE 300		BONITA SPRINGS	FL	34134		17064	OAKSTEAD DR		ALVA	33920	RIVER HALL COUNTRY CLUB PH ONE DESC IN INST#2005-153068 BLK D LOT 20

1967	FALSE	10515490	36-43-26-02-0000D.0210	PULTE HOME COMPANY LLC		24311 WALDEN CENTER DR #300		BONITA SPRINGS	FL	34134		17070	OAKSTEAD DR		ALVA	33920	RIVER HALL COUNTRY CLUB PH ONE DESC IN INST#2005-153068 BLK D LOT 21
1968	FALSE	10515491	36-43-26-02-0000D.0220	PULTE HOME COMPANY LLC		24311 WALDEN CENTER DR #300		BONITA SPRINGS	FL	34134		17076	OAKSTEAD DR		ALVA	33920	RIVER HALL COUNTRY CLUB PH ONE DESC IN INST#2005-153068 BLK D LOT 22
1969	FALSE	10515492	36-43-26-02-0000D.0230	PULTE HOME COMPANY LLC		24311 WALDEN CENTER DR #300		BONITA SPRINGS	FL	34134		17082	OAKSTEAD DR		ALVA	33920	RIVER HALL COUNTRY CLUB PH ONE DESC IN INST#2005-153068 BLK D LOT 23
1970	FALSE	10515493	36-43-26-02-0000D.0240	PULTE HOME COMPANY LLC		24311 WALDEN CENTER DR #300		BONITA SPRINGS	FL	34134		17088	OAKSTEAD DR		ALVA	33920	RIVER HALL COUNTRY CLUB PH ONE DESC IN INST#2005-153068 BLK D LOT 24
1971	FALSE	10515494	36-43-26-02-0000D.0250	PULTE HOME COMPANY LLC		24311 WALDEN CENTER DR #300		BONITA SPRINGS	FL	34134		17094	OAKSTEAD DR		ALVA	33920	RIVER HALL COUNTRY CLUB PH ONE DESC IN INST#2005-153068 BLK D LOT 25
1972	FALSE	10515495	36-43-26-02-0000D.0260	PULTE HOME COMPANY LLC		24311 WALDEN CENTER DR #300		BONITA SPRINGS	FL	34134		17093	OAKSTEAD DR		ALVA	33920	RIVER HALL COUNTRY CLUB PH ONE DESC IN INST#2005-153068 BLK D LOT 26
1973	FALSE	10515496	36-43-26-02-0000D.0270	PULTE HOME COMPANY LLC		24311 WALDEN CENTER DR #300		BONITA SPRINGS	FL	34134		17087	OAKSTEAD DR		ALVA	33920	RIVER HALL COUNTRY CLUB PH ONE DESC IN INST#2005-153068 BLK D LOT 27
1974	FALSE	10515497	36-43-26-02-0000D.0280	PULTE HOME COMPANY LLC		24311 WALDEN CENTER DR STE 300		BONITA SPRINGS	FL	34134		17081	OAKSTEAD DR		ALVA	33920	RIVER HALL COUNTRY CLUB PH ONE DESC IN INST#2005-153068 BLK D LOT 28
1975	FALSE	10515498	36-43-26-02-0000D.0290	PULTE HOME COMPANY LLC		24311 WALDEN CENTER DR STE 300		BONITA SPRINGS	FL	34134		17069	OAKSTEAD DR		ALVA	33920	RIVER HALL COUNTRY CLUB PH ONE DESC IN INST#2005-153068 BLK D LOT 29
1976	FALSE	10515499	36-43-26-02-0000D.0300	PAULSEN BRIAN LEE &		17051 OAKSTEAD DR		ALVA	FL	33920		17051	OAKSTEAD DR		ALVA	33920	RIVER HALL COUNTRY CLUB PH ONE DESC IN INST#2005-153068 BLK D LOT 30
1977	FALSE	10515500	36-43-26-02-0000D.0310	PULTE HOME COMPANY LLC		24311 WALDEN CENTER DR STE 300		BONITA SPRINGS	FL	34134		17039	OAKSTEAD DR		ALVA	33920	RIVER HALL COUNTRY CLUB PH ONE DESC IN INST#2005-153068 BLK D LOT 31
1978	FALSE	10515501	36-43-26-02-0000D.0320	PULTE HOME COMPANY LLC		24311 WALDEN CENTER DR STE 300		BONITA SPRINGS	FL	34134		17033	OAKSTEAD DR		ALVA	33920	RIVER HALL COUNTRY CLUB PH ONE DESC IN INST#2005-153068 BLK D LOT 32
1979	FALSE	10515502	36-43-26-02-0000D.0330	PULTE HOME COMPANY LLC		24311 WALDEN CENTER DR STE 300		BONITA SPRINGS	FL	34134		17027	OAKSTEAD DR		ALVA	33920	RIVER HALL COUNTRY CLUB PH ONE DESC IN INST#2005-153068 BLK D LOT 33
1980	FALSE	10515503	36-43-26-02-0000D.0340	PULTE HOME COMPANY LLC		24311 WALDEN CENTER DR STE 300		BONITA SPRINGS	FL	34134		17021	OAKSTEAD DR		ALVA	33920	RIVER HALL COUNTRY CLUB PH ONE DESC IN INST#2005-153068 BLK D LOT 34
1981	FALSE	10515504	36-43-26-02-0000D.0350	PULTE HOME COMPANY LLC		24311 WALDEN CENTER DR STE 300		BONITA SPRINGS	FL	34134		17015	OAKSTEAD DR		ALVA	33920	RIVER HALL COUNTRY CLUB PH ONE DESC IN INST#2005-153068 BLK D LOT 35
1982	FALSE	10515505	36-43-26-02-0000D.0360	PULTE HOME COMPANY LLC		24311 WALDEN CENTER DR STE 300		BONITA SPRINGS	FL	34134		17009	OAKSTEAD DR		ALVA	33920	RIVER HALL COUNTRY CLUB PH ONE DESC IN INST#2005-153068 BLK D LOT 36
1983	FALSE	10515506	36-43-26-02-0000D.0370	PULTE HOME COMPANY LLC		24311 WALDEN CENTER DR STE 300		BONITA SPRINGS	FL	34134		17003	OAKSTEAD DR		ALVA	33920	RIVER HALL COUNTRY CLUB PH ONE DESC IN INST#2005-153068 BLK D LOT 37
1984	FALSE	10515507	36-43-26-02-0000D.0380	TREML BERNARD J & JEANNE M TR		3124 MOSS WAY		ALVA	FL	33920		3124	MOSS WAY		ALVA	33920	RIVER HALL COUNTRY CLUB PH ONE DESC IN INST#2005-153068 BLK D LOT 38
1985	FALSE	10515508	36-43-26-02-0000D.0390	PULTE HOME COMPANY LLC		24311 WALDEN CENTER DR #300		BONITA SPRINGS	FL	34134		3120	MOSS WAY		ALVA	33920	RIVER HALL COUNTRY CLUB PH ONE DESC IN INST#2005-153068 BLK D LOT 39
1986	FALSE	10515509	36-43-26-02-0000D.0400	PULTE HOME COMPANY LLC		24311 WALDEN CENTER DR #300		BONITA SPRINGS	FL	34134		3116	MOSS WAY		ALVA	33920	RIVER HALL COUNTRY CLUB PH ONE DESC IN INST#2005-153068 BLK D LOT 40
1987	FALSE	10515510	36-43-26-02-0000D.0410	ALTIER WILLIAM H &		1444 COLDBURN DR		ZANESVILLE	OH	43701		3112	MOSS WAY		ALVA	33920	RIVER HALL COUNTRY CLUB PH ONE DESC IN INST#2005-153068 BLK D LOT 41
1988	FALSE	10515511	36-43-26-02-0000D.0420	HENSLER JAMES +		3108 MOSS WAY		ALVA	FL	33920		3108	MOSS WAY		ALVA	33920	RIVER HALL COUNTRY CLUB PH ONE DESC IN INST#2005-153068 BLK D LOT 42
1989	FALSE	10515562	36-43-26-02-0000E.0010	COREY MARTA +		17001 SUNNY LAKE CT		ALVA	FL	33920		17001	SUNNY LAKE CT		ALVA	33920	RIVER HALL COUNTRY CLUB PH ONE DESC IN INST#2005-153068 BLK E LOT 1
1990	FALSE	10515563	36-43-26-02-0000E.0020	LUNDQUIST JOSEPH+ GEORGETTE TR		17005 SUNNY LAKE CT		ALVA	FL	33920		17005	SUNNY LAKE CT		ALVA	33920	RIVER HALL COUNTRY CLUB PH ONE DESC IN INST#2005-153068 BLK E LOT 2
1991	FALSE	10515564	36-43-26-02-0000E.0030	POLAND BURT Y +		17009 SUNNY LAKE CT		ALVA	FL	33920		17009	SUNNY LAKE CT		ALVA	33920	RIVER HALL COUNTRY CLUB PH ONE DESC IN INST#2005-153068 BLK E LOT 3
1992	FALSE	10515565	36-43-26-02-0000E.0040	PULTE HOME COMPANY LLC		24311 WALDEN CENTER DR STE 300		BONITA SPRINGS	FL	34134		17013	SUNNY LAKE CT		ALVA	33920	RIVER HALL COUNTRY CLUB PH ONE DESC IN INST#2005-153068 BLK E LOT 4
1993	FALSE	10515566	36-43-26-02-0000E.0050	PULTE HOME COMPANY LLC		24311 WALDEN CENTER DR STE 300		BONITA SPRINGS	FL	34134		17019	SUNNY LAKE CT		ALVA	33920	RIVER HALL COUNTRY CLUB PH ONE DESC IN INST#2005-153068 BLK E LOT 5
1994	FALSE	10515567	36-43-26-02-0000E.0060	PULTE HOME COMPANY LLC		24311 WALDEN CENTER DR STE 300		BONITA SPRINGS	FL	34134		17025	SUNNY LAKE CT		ALVA	33920	RIVER HALL COUNTRY CLUB PH ONE DESC IN INST#2005-153068 BLK E LOT 6
1995	FALSE	10515568	36-43-26-02-0000E.0070	PULTE HOME COMPANY LLC		24311 WALDEN CENTER DR STE 300		BONITA SPRINGS	FL	34134		17031	SUNNY LAKE CT		ALVA	33920	RIVER HALL COUNTRY CLUB PH ONE DESC IN INST#2005-153068 BLK E LOT 7
1996	FALSE	10515569	36-43-26-02-0000E.0080	BARNES FRIEDA A TR		17037 SUNNY LAKE CT		ALVA	FL	33920		17037	SUNNY LAKE CT		ALVA	33920	RIVER HALL COUNTRY CLUB PH ONE DESC IN INST#2005-153068 BLK E LOT 8
1997	FALSE	10515570	36-43-26-02-0000E.0090	PULTE HOME COMPANY LLC		24311 WALDEN CENTER DR STE 300		BONITA SPRINGS	FL	34134		17041	SUNNY LAKE CT		ALVA	33920	RIVER HALL COUNTRY CLUB PH ONE DESC IN INST#2005-153068 BLK E LOT 9
1998	FALSE	10515571	36-43-26-02-0000E.0100	PULTE HOME COMPANY LLC		24311 WALDEN CENTER DR STE 300		BONITA SPRINGS	FL	34134		17047	SUNNY LAKE CT		ALVA	33920	RIVER HALL COUNTRY CLUB PH ONE DESC IN INST#2005-153068 BLK E LOT 10
1999	FALSE	10515572	36-43-26-02-0000E.0110	THORNBERRY ROGER W		3087 SAGITTARIA LN		ALVA	FL	33920		3087	SAGITTARIA LN		ALVA	33920	RIVER HALL COUNTRY CLUB PH ONE DESC IN INST#2005-153068 BLK E LOT 11
2000	FALSE	10515573	36-43-26-02-0000E.0120	PULTE HOME COMPANY LLC		24311 WALDEN CENTER DR STE 300		BONITA SPRINGS	FL	34134		3081	SAGITTARIA LN		ALVA	33920	RIVER HALL COUNTRY CLUB PH ONE DESC IN INST#2005-153068 BLK E LOT 12
2001	FALSE	10515574	36-43-26-02-0000E.0130	PULTE HOME COMPANY LLC		24311 WALDEN CENTER DR STE 300		BONITA SPRINGS	FL	34134		3075	SAGITTARIA LN		ALVA	33920	RIVER HALL COUNTRY CLUB PH ONE DESC IN INST#2005-153068 BLK E LOT 13
2002	FALSE	10515575	36-43-26-02-0000E.0140	PULTE HOME COMPANY LLC		24311 WALDEN CENTER DR #300		BONITA SPRINGS	FL	34134		3069	SAGITTARIA LN		ALVA	33920	RIVER HALL COUNTRY CLUB PH ONE DESC IN INST#2005-153068 BLK E LOT 14
2003	FALSE	10515576	36-43-26-02-0000E.0150	PULTE HOME COMPANY LLC		24311 WALDEN CENTER DR #300		BONITA SPRINGS	FL	34134		3063	SAGITTARIA LN		ALVA	33920	RIVER HALL COUNTRY CLUB PH ONE DESC IN INST#2005-153068 BLK E LOT 15
2004	FALSE	10515577	36-43-26-02-0000E.0160	PULTE HOME COMPANY LLC		24311 WALDEN CENTER DR STE 300		BONITA SPRINGS	FL	34134		3057	SAGITTARIA LN		ALVA	33920	RIVER HALL COUNTRY CLUB PH ONE DESC IN INST#2005-153068 BLK E LOT 16
2005	FALSE	10515578	36-43-26-02-0000E.0170	PULTE HOME COMPANY LLC		24311 WALDEN CENTER DR STE 300		BONITA SPRINGS	FL	34134		3051	SAGITTARIA LN		ALVA	33920	RIVER HALL COUNTRY CLUB PH ONE DESC IN INST#2005-153068 BLK E LOT 17
2006	FALSE	10515579	36-43-26-02-0000E.0180	PULTE HOME COMPANY LLC		24311 WALDEN CENTER DR STE 300		BONITA SPRINGS	FL	34134		3045	SAGITTARIA LN		ALVA	33920	RIVER HALL COUNTRY CLUB PH ONE DESC IN INST#2005-153068 BLK E LOT 18
2007	FALSE	10515580	36-43-26-02-0000E.0190	OLANDER THOMAS J & SUSAN M		3037 SAGITTARIA LN		ALVA	FL	33920		3037	SAGITTARIA LN		ALVA	33920	RIVER HALL COUNTRY CLUB PH ONE DESC IN INST#2005-153068 BLK E LOT 19
2008	FALSE	10515581	36-43-26-02-0000E.0200	PULTE HOME COMPANY LLC		24311 WALDEN CENTER DR STE 300		BONITA SPRINGS	FL	34134		3031	SAGITTARIA LN		ALVA	33920	RIVER HALL COUNTRY CLUB PH ONE DESC IN INST#2005-153068 BLK E LOT 20
2009	FALSE	10515582	36-43-26-02-0000E.0210	PULTE HOME COMPANY LLC		24311 WALDEN CENTER DR STE 300		BONITA SPRINGS	FL	34134		3019	SAGITTARIA LN		ALVA	33920	RIVER HALL COUNTRY CLUB PH ONE DESC IN INST#2005-153068 BLK E LOT 21
2010	FALSE	10515583	36-43-26-02-0000E.0220	PULTE HOME COMPANY LLC		24311 WALDEN CENTER DR STE 300		BONITA SPRINGS	FL	34134		3011	SAGITTARIA LN		ALVA	33920	RIVER HALL COUNTRY CLUB PH ONE DESC IN INST#2005-153068 BLK E LOT 22
2011	FALSE	10515584	36-43-26-02-0000E.0230	PULTE HOME COMPANY LLC		24311 WALDEN CENTER DR STE 300		BONITA SPRINGS	FL	34134		3007	SAGITTARIA LN		ALVA	33920	RIVER HALL COUNTRY CLUB PH ONE DESC IN INST#2005-153068 BLK E LOT 23
2012	FALSE	10515585	36-43-26-02-0000E.0240	PULTE HOME COMPANY LLC		24311 WALDEN CENTER DR #300		BONITA SPRINGS	FL	34134		3001	SAGITTARIA LN		ALVA	33920	RIVER HALL COUNTRY CLUB PH ONE DESC IN INST#2005-153068 BLK E LOT 24
2013	FALSE	10515586	36-43-26-02-0000E.0250	LEAHEY THOMAS J TR		3000 SAGITTARIA LN		ALVA	FL	33920		3000	SAGITTARIA LN		ALVA	33920	RIVER HALL COUNTRY CLUB PH ONE DESC IN INST#2005-153068 BLK E LOT 25
2014	FALSE	10515588	36-43-26-02-0000E.0270	PULTE HOME COMPANY LLC		24311 WALDEN CENTER DR STE 300		BONITA SPRINGS	FL	34134		3012	SAGITTARIA LN		ALVA	33920	RIVER HALL COUNTRY CLUB PH ONE DESC IN INST#2005-153068 BLK E LOT 27
2015	FALSE	10515589	36-43-26-02-0000E.0280	PULTE HOME COMPANY LLC		24311 WALDEN CENTER DR STE 300		BONITA SPRINGS	FL	34134		3018	SAGITTARIA LN		ALVA	33920	RIVER HALL COUNTRY CLUB PH ONE DESC IN INST#2005-153068 BLK E LOT 28
2016	FALSE	10515590	36-43-26-02-0000E.0290	PULTE HOME COMPANY LLC		24311 WALDEN CENTER DR STE 300		BONITA SPRINGS	FL	34134		3024	SAGITTARIA LN		ALVA	33920	RIVER HALL COUNTRY CLUB PH ONE DESC IN INST#2005-153068 BLK E LOT 29
2017	FALSE	10515591	36-43-26-02-0000E.0300	PULTE HOME COMPANY LLC		24311 WALDEN CENTER DR STE 300		BONITA SPRINGS	FL	34134		3030	SAGITTARIA LN		ALVA	33920	RIVER HALL COUNTRY CLUB PH ONE DESC IN INST#2005-153068 BLK E LOT 30
2018	FALSE	10515592	36-43-26-02-0000E.0310	PULTE HOME COMPANY LLC		24311 WALDEN CENTER DR STE 300		BONITA SPRINGS	FL	34134		3036	SAGITTARIA LN		ALVA	33920	RIVER HALL COUNTRY CLUB PH ONE DESC IN INST#2005-153068 BLK E LOT 31
2019	FALSE	10515593	36-43-26-02-0000E.0320	PULTE HOME COMPANY LLC		24311 WALDEN CENTER DR STE 300		BONITA SPRINGS	FL	34134		3042	SAGITTARIA LN		ALVA	33920	RIVER HALL COUNTRY CLUB PH ONE DESC IN INST#2005-153068 BLK E LOT 32
2020	FALSE	10515594	36-43-26-02-0000E.0330	PULTE HOME COMPANY LLC		24311 WALDEN CENTER DR STE 300		BONITA SPRINGS	FL	34134		3048	SAGITTARIA LN		ALVA	33920	RIVER HALL COUNTRY CLUB PH ONE DESC IN INST#2005-153068 BLK E LOT 33
2021	FALSE	10515595	36-43-26-02-0000E.0340	PULTE HOME COMPANY LLC		24311 WALDEN CENTER DR STE 300		BONITA SPRINGS	FL	34134		3054	SAGITTARIA LN		ALVA	33920	RIVER HALL COUNTRY CLUB PH ONE DESC IN INST#2005-153068 BLK E LOT 34
2022	FALSE	10515596	36-43-26-02-0000E.0350	PULTE HOME COMPANY LLC		24311 WALDEN CENTER DR STE 300		BONITA SPRINGS	FL	34134		3060	SAGITTARIA LN		ALVA	33920	RIVER HALL COUNTRY CLUB PH ONE DESC IN INST#2005-153068 BLK E LOT 35
2023	FALSE	10515597	36-43-26-02-0000E.0360	PULTE HOME COMPANY LLC		24311 WALDEN CENTER DR #300		BONITA SPRINGS	FL	34134		3066	SAGITTARIA LN		ALVA	33920	RIVER HALL COUNTRY CLUB PH ONE DESC IN INST#2005-153068 BLK E LOT 36
2024	FALSE	10515598	36-43-26-02-0000E.0370	PULTE HOME COMPANY LLC		24311 WALDEN CENTER DR STE 300		BONITA SPRINGS	FL	34134		3070	SAGITTARIA LN		ALVA	33920	RIVER HALL COUNTRY CLUB PH ONE DESC IN INST#2005-153068 BLK E LOT 37
2025	FALSE	10515599	36-43-26-02-0000E.0380	PULTE HOME COMPANY LLC		24311 WALDEN CENTER DR STE 300		BONITA SPRINGS	FL	34134		3076	SAGITTARIA LN		ALVA	33920	RIVER HALL COUNTRY CLUB PH ONE DESC IN INST#2005-153068 BLK E LOT 38
2026	FALSE	10515600	36-43-26-02-0000E.0390	PULTE HOME COMPANY LLC		24311 WALDEN CENTER DR STE 300		BONITA SPRINGS	FL	34134		3082	SAGITTARIA LN		ALVA	33920	RIVER HALL COUNTRY CLUB PH ONE DESC IN INST#2005-153068 BLK E LOT 39
2027	FALSE	10515601	36-43-26-02-0000E.0400	RASHFORD RAMON P +		3088 SAGITTARIA LN		ALVA	FL	33920		3088	SAGITTARIA LN		ALVA	33920	RIVER HALL COUNTRY CLUB PH ONE DESC IN INST#2005-153068 BLK E LOT 40
2028	FALSE	10515602	36-43-26-02-0000E.0410	GARCELON JOHN F & MARY L		3094 SAGITTARIA LN		ALVA	FL	33920		3094	SAGITTARIA LN		ALVA	33920	RIVER HALL COUNTRY CLUB PH ONE DESC IN INST#2005-153068 BLK E LOT 41
2029	FALSE	10515603	36-43-26-02-0000E.0420	JAMISON DAWN M		3100 SAGITTARIA LN		ALVA	FL	33920		3100	SAGITTARIA LN		ALVA	33920	RIVER HALL COUNTRY CLUB PH ONE DESC IN INST#2005-153068 BLK E LOT 42
2030	FALSE	10515604	36-43-26-02-0000E.0430	ROELLER JOHN W SR TR +		3106 SAGITTARIA LN		ALVA	FL	33920		3106	SAGITTARIA LN		ALVA	33920	RIVER HALL COUNTRY CLUB PH ONE DESC IN INST#2005-153068 BLK E LOT 43
2031	FALSE	10515605	36-43-26-02-0000E.0440	PULTE HOME COMPANY LLC		24311 WALDEN CENTER DR STE 300		BONITA SPRINGS	FL	34134		3112	SAGITTARIA LN		ALVA	33920	RIVER HALL COUNTRY CLUB PH ONE DESC IN INST#2005-153068 BLK E LOT 44
2032	FALSE	10515606	36-43-26-02-0000E.0450	LAVIGNE GARY G + MARY B		3111 SAGITTARIA LN		ALVA	FL	33920		3111	SAGITTARIA LN		ALVA	33920	RIVER HALL COUNTRY CLUB PH ONE DESC IN INST#2005-153068 BLK E LOT 45
2033	FALSE	10515607	36-43-26-02-0000E.0460	PULTE HOME COMPANY LLC		24311 WALDEN CENTER DR STE 300		BONITA SPRINGS	FL	34134		3105	SAGITTARIA LN		ALVA	33920	RIVER HALL COUNTRY CLUB PH ONE DESC IN INST#2005-153068 BLK E LOT 46
2034	FALSE	10515608	36-43-26-02-0000E.0470	POLVINO JOSEPH F &		2445 JUNE OAK CT		OVIEDO	FL	32766		3099	SAGITTARIA LN		ALVA	33920	RIVER HALL COUNTRY CLUB PH ONE DESC IN INST#2005-153068 BLK E LOT 47
2035	FALSE	10515609	36-43-26-02-0000E.0480	PULTE HOME COMPANY LLC		24311 WALDEN CENTER DR STE 300		BONITA SPRINGS	FL	34134		17038	SUNNY LAKE CT		ALVA	33920	RIVER HALL COUNTRY CLUB PH ONE DESC IN INST#2005-153068 BLK E LOT 48
2036	FALSE	10515610	36-43-26-02-0000E.0490	PULTE HOME COMPANY LLC		24311 WALDEN CENTER DR STE 300		BONITA SPRINGS	FL	34134		17030	SUNNY LAKE CT		ALVA	33920	RIVER HALL COUNTRY CLUB PH ONE DESC IN INST#2005-153068 BLK E LOT 49
2037	FALSE	10515611	36-43-26-02-0000E.0500	PULTE HOME COMPANY LLC		24311 WALDEN CENTER DR STE 300		BONITA SPRINGS	FL	34134		17024	SUNNY LAKE CT		ALVA	33920	RIVER HALL COUNTRY CLUB PH ONE DESC IN INST#2005-153068 BLK E LOT 50
2038	FALSE	10515612	36-43-26-02-0000E.0510	ALBERT WILLIAM V +		17018 SUNNY LAKE CT		ALVA	FL	33920		17018	SUNNY LAKE CT		ALVA	33920	RIVER HALL COUNTRY CLUB PH ONE DESC IN INST#2005-153068 BLK E LOT 51
2039	FALSE	10515512	36-43-26-02-0000G.0210	RHCC LLC		2970 LUCKIE RD		WESTON	FL	33331		3377	CHESTNUT GROVE DR		ALVA	33920	RIVER HALL COUNTRY CLUB PH ONE DESC IN INST#2005-153068 BLK G LOT 21
2040	FALSE	10515513	36-43-26-02-0000G.0220	RHCC LLC		2970 LUCKIE RD		WESTON	FL	33331		3383	CHESTNUT GROVE DR		ALVA	33920	RIVER HALL COUNTRY CLUB PH ONE DESC IN INST#2005-153068 BLK G LOT 22
2041	FALSE	10515514	36-43-26-02-0000G.0230	RHCC LLC		2970 LUCKIE RD		WESTON	FL	33331		3389	CHESTNUT GROVE DR		ALVA	33920	RIVER HALL COUNTRY CLUB PH ONE DESC IN INST#2005-153068 BLK G LOT 23
2042	FALSE	10515515	36-43-26-02-0000G.0240	RHCC LLC		2970 LUCKIE RD		WESTON	FL	33331		3393	CHESTNUT GROVE DR		ALVA	33920	RIVER HALL COUNTRY CLUB PH ONE DESC IN INST#2005-153068 BLK G LOT 24
2043	FALSE	10515516	36-43-26-02-0000G.0250	RHCC LLC		2970 LUCKIE RD		WESTON	FL	33331		3399	CHESTNUT GROVE DR		ALVA	33920	RIVER HALL COUNTRY CLUB PH ONE DESC IN INST#2005-153068 BLK G LOT 25
2044	FALSE	10515517	36-43-26-02-0000G.0260	RHCC LLC		2970 LUCKIE RD		WESTON	FL	33331		3405	CHESTNUT GROVE DR		ALVA	33920	RIVER HALL COUNTRY CLUB PH ONE DESC IN INST#2005-153068 BLK G LOT 26
2045	FALSE	10515518	36-43-26-02-0000G.0270	SANGIULIANO JOHN + BARBARA		3408 CHESTNUT GROVE DR		ALVA	FL	33920		3408	CHESTNUT GROVE DR		ALVA	33920	RIVER HALL COUNTRY CLUB PH ONE DESC IN INST#2005-153068 BLK G LOT 27
2046	FALSE	10515519	36-43-26-02-0000G.0280	RHCC LLC		2970 LUCKIE RD		WESTON	FL	33331		3404	CHESTNUT GROVE DR		ALVA	33920	RIVER HALL COUNTRY CLUB PH ONE DESC IN INST#2005-153068 BLK G LOT 28
2047	FALSE	10515520	36-43-26-02-0000G.0290	LANCASTER TIMOTHY ALLEN &		3398 CHESTNUT GROVE DR		ALVA	FL	33920		3398	CHESTNUT GROVE DR		ALVA	33920	RIVER HALL COUNTRY CLUB PH ONE DESC IN INST#2005-153068 BLK G LOT 29
2048	FALSE	10515521	36-43-26-02-0000G.0300	SKINNER JAMES W		3392 CHESTNUT GROVE DR		ALVA	FL	33920		3392	CHESTNUT GROVE DR		ALVA	33920	RIVER HALL COUNTRY CLUB PH ONE DESC IN INST#2005-153068 BLK G LOT 30
2049	FALSE	10515522	36-43-26-02-0000G.0310	BLUHM JEFFREY E &		3388 CHESTNUT GROVE DR		ALVA	FL	33920		3388	CHESTNUT GROVE DR		ALVA	33920	RIVER HALL COUNTRY CLUB PH ONE DESC IN INST#2005-153068 BLK G LOT 31
2050	FALSE	10515523	36-43-26-02-0000G.0320	PERKINS TERRY + LAURA		3130 WALNUT GROVE LANE		ALVA	FL	33920		3384	CHESTNUT GROVE DR		ALVA	33920	RIVER HALL COUNTRY CLUB PH ONE DESC IN INST#2005-153068 BLK G LOT 32
2051	FALSE	10515524	36-43-26-02-0000G.0330	MITCHELL KENNETH D + SONJA M		3380 CHESTNUT GROVE DR		ALVA	FL	33920		3380	CHESTNUT GROVE DR		ALVA	33920	RIVER HALL COUNTRY CLUB PH ONE DESC IN INST#2005-153068 BLK G LOT 33
2052	FALSE	10515525	36-43-26-02-0000G.0340	TEMPESTA KIM TR		3376 CHESTNUT GROVE DR		ALVA	FL	33920		3376	CHESTNUT GROVE DR		ALVA	33920	RIVER HALL COUNTRY CLUB PH ONE DESC IN INST#2005-153068 BLK G LOT 34
2053	FALSE	10515526	36-43-26-02-0000G.0430	HARRIS DAVID D TR		3306 CHESTNUT GROVE DR		ALVA	FL	33920		3306	CHESTNUT GROVE DR		ALVA	33920	RIVER HALL COUNTRY CLUB PH ONE DESC IN INST#2005-153068 BLK G LOT 43

2054	FALSE	10515527	36-43-26-02-0000G.0440	RHCC LLC		2970 LUCKIE RD		WESTON	FL	33331		3300	CHESTNUT GROVE DR		ALVA	33920	RIVER HALL COUNTRY CLUB PH ONE DESC IN INST#2005-153068 BLK G LOT 44
2055	FALSE	10515559	36-43-26-02-000D8.0000	RIVER HALL CDD		2300 GLADES RD STE 410W		BOCA RATON	FL	33431			RIVER HALL COUNTRY CLUB C/E		ALVA	33920	RIVER HALL COUNTRY CLUB PH ONE DESC IN INST#2005-153068 TRACT D-8
2056	FALSE	10515560	36-43-26-02-000D9.0000	RIVER HALL CDD		2300 GLADES RD STE 410W		BOCA RATON	FL	33431			RIVER HALL COUNTRY CLUB C/E		ALVA	33920	RIVER HALL COUNTRY CLUB PH ONE DESC IN INST#2005-153068 TRACT D-9
2057	FALSE	10515529	36-43-26-02-00B13.0000	RIVER HALL CDD		2300 GLADES RD STE 410W		BOCA RATON	FL	33431			SUBMERGED		ALVA		RIVER HALL COUNTRY CLUB PH ONE DESC IN INST#2005-153068 TRACT B-13
2058	FALSE	10515530	36-43-26-02-00B14.0000	RIVER HALL CDD		2300 GLADES RD STE 410W		BOCA RATON	FL	33431			SUBMERGED		ALVA		RIVER HALL COUNTRY CLUB PH ONE DESC IN INST#2005-153068 TRACT B-14
2059	FALSE	10515531	36-43-26-02-00B15.0000	RIVER HALL CDD		2300 GLADES RD STE 410W		BOCA RATON	FL	33431			SUBMERGED		ALVA		RIVER HALL COUNTRY CLUB PH ONE DESC IN INST#2005-153068 TRACT B-15
2060	FALSE	10515561	36-43-26-02-00D10.0000	RIVER HALL CDD		2300 GLADES RD STE 410W		BOCA RATON	FL	33431			RIVER HALL COUNTRY CLUB C/E		ALVA	33920	RIVER HALL COUNTRY CLUB PH ONE DESC IN INST#2005-153068 TRACT D-10
2061	FALSE	10538543	36-43-26-03-0000D.0550	PULTE HOME COMPANY LLC		24311 WALDEN CENTER DR #300		BONITA SPRINGS	FL	34134		17109	OAKSTEAD DR		ALVA	33920	RIVER HALL COUNTRY CLUB PHASE TWO DESC IN INST#2006-409514 BLK D LOT 55
2062	FALSE	10538544	36-43-26-03-0000D.0780	PULTE HOME COMPANY LLC		24311 WALDEN CENTER DR #300		BONITA SPRINGS	FL	34134		17098	OAKSTEAD DR		ALVA	33920	RIVER HALL COUNTRY CLUB PHASE TWO DESC IN INST#2006-409514 BLK D LOT 78
2063	FALSE	10538590	36-43-26-03-0000E.0520	PULTE HOME COMPANY LLC		24311 WALDEN CENTER DR #300		BONITA SPRINGS	FL	34134		2997	SAGITTARIA LN		ALVA	33920	RIVER HALL COUNTRY CLUB PHASE TWO DESC IN INST#2006-409514 BLK E LOT 52
2064	FALSE	10538591	36-43-26-03-0000E.0700	PULTE HOME COMPANY LLC		24311 WALDEN CENTER DR STE 300		BONITA SPRINGS	FL	34134		2988	SAGITTARIA LN		ALVA	33920	RIVER HALL COUNTRY CLUB PHASE TWO DESC IN INST#2006-409514 BLK E LOT 70
2065	FALSE	10538592	36-43-26-03-0000E.0710	LEIGHTON HARRY J & JOAN B TR		17100 EASY STREAM CT		ALVA	FL	33920		17100	EASY STREAM CT		ALVA	33920	RIVER HALL COUNTRY CLUB PHASE TWO DESC IN INST#2006-409514 BLK E LOT 71
2066	FALSE	10538593	36-43-26-03-0000E.0720	PULTE HOME COMPANY LLC		24311 WALDEN CENTER DR STE 300		BONITA SPRINGS	FL	34134		17110	EASY STREAM CT		ALVA	33920	RIVER HALL COUNTRY CLUB PHASE TWO DESC IN INST#2006-409514 BLK E LOT 72
2067	FALSE	10538594	36-43-26-03-0000E.0730	PULTE HOME COMPANY LLC		24311 WALDEN CENTER DR STE 300		BONITA SPRINGS	FL	34134		17120	EASY STREAM CT		ALVA	33920	RIVER HALL COUNTRY CLUB PHASE TWO DESC IN INST#2006-409514 BLK E LOT 73
2068	FALSE	10538595	36-43-26-03-0000E.0740	PULTE HOME COMPANY LLC		24311 WALDEN CENTER DR STE 300		BONITA SPRINGS	FL	34134		17130	EASY STREAM CT		ALVA	33920	RIVER HALL COUNTRY CLUB PHASE TWO DESC IN INST#2006-409514 BLK E LOT 74
2069	FALSE	10538596	36-43-26-03-0000E.0750	GIESSLER KENNETH & KELLY		6578 CADDIES WAY		MASON	OH	45040		17140	EASY STREAM CT		ALVA	33920	RIVER HALL COUNTRY CLUB PHASE TWO DESC IN INST#2006-409514 BLK E LOT 75
2070	FALSE	10538597	36-43-26-03-0000E.0760	HERTHA ERIC & ALBA		17150 EASY STREAM CT		ALVA	FL	33920		17150	EASY STREAM CT		ALVA	33920	RIVER HALL COUNTRY CLUB PHASE TWO DESC IN INST#2006-409514 BLK E LOT 76
2071	FALSE	10538598	36-43-26-03-0000E.0770	PULTE HOME COMPANY LLC		24311 WALDEN CENTER DR STE 300		BONITA SPRINGS	FL	34134		17160	EASY STREAM CT		ALVA	33920	RIVER HALL COUNTRY CLUB PHASE TWO DESC IN INST#2006-409514 BLK E LOT 77
2072	FALSE	10538599	36-43-26-03-0000E.0780	SPINELLA FRANK J L/E		17170 EASY STREAM CT		ALVA	FL	33920		17170	EASY STREAM CT		ALVA	33920	RIVER HALL COUNTRY CLUB PHASE TWO DESC IN INST#2006-409514 BLK E LOT 78
2073	FALSE	10538744	36-43-26-03-0000F.0010	FARBER DAVID MARC &		3153 WALNUT GROVE LN		ALVA	FL	33920		3153	WALNUT GROVE LN		ALVA	33920	RIVER HALL COUNTRY CLUB PHASE TWO DESC IN INST#2006-409514 BLK F LOT 1
2074	FALSE	10538745	36-43-26-03-0000F.0020	WILSON JUSTIN & MELISSA		3147 WALNUT GROVE LN		ALVA	FL	33920		3147	WALNUT GROVE LN		ALVA	33920	RIVER HALL COUNTRY CLUB PHASE TWO DESC IN INST#2006-409514 BLK F LOT 2
2075	FALSE	10538746	36-43-26-03-0000F.0030	BINKOWSKI RICHARD R &		714 S STATE ST		OSCODA	MI	48750		3141	WALNUT GROVE LN		ALVA	33920	RIVER HALL COUNTRY CLUB PHASE TWO DESC IN INST#2006-409514 BLK F LOT 3
2076	FALSE	10538747	36-43-26-03-0000F.0040	LEIGH ROBERT E TR		3135 WALNUT GROVE LN		ALVA	FL	33920		3135	WALNUT GROVE LN		ALVA	33920	RIVER HALL COUNTRY CLUB PHASE TWO DESC IN INST#2006-409514 BLK F LOT 4
2077	FALSE	10538748	36-43-26-03-0000F.0050	SMITH FRANK BARKER &		3129 WALNUT GROVE LN		ALVA	FL	33920		3129	WALNUT GROVE LN		ALVA	33920	RIVER HALL COUNTRY CLUB PHASE TWO DESC IN INST#2006-409514 BLK F LOT 5
2078	FALSE	10538749	36-43-26-03-0000F.0060	BROCKMAN FREDERICK P &		3123 WALNUT GROVE LN		ALVA	FL	33920		3123	WALNUT GROVE LN		ALVA	33920	RIVER HALL COUNTRY CLUB PHASE TWO DESC IN INST#2006-409514 BLK F LOT 6
2079	FALSE	10538750	36-43-26-03-0000F.0070	SWITAJ LAWRENCE & PATRICIA		583 SOUTHSHORE DR		OXFORD	MI	48371		3117	WALNUT GROVE LN		ALVA	33920	RIVER HALL COUNTRY CLUB PHASE TWO DESC IN INST#2006-409514 BLK F LOT 7
2080	FALSE	10538751	36-43-26-03-0000F.0080	PULTE HOME COMPANY LLC		24311 WALDEN CENTER DR STE 300		BONITA SPRINGS	FL	34134		3111	WALNUT GROVE LN		ALVA	33920	RIVER HALL COUNTRY CLUB PHASE TWO DESC IN INST#2006-409514 BLK F LOT 8
2081	FALSE	10538752	36-43-26-03-0000F.0090	PULTE HOME COMPANY LLC		24311 WALDEN CENTER DR STE 300		BONITA SPRINGS	FL	34134		3105	WALNUT GROVE LN		ALVA	33920	RIVER HALL COUNTRY CLUB PHASE TWO DESC IN INST#2006-409514 BLK F LOT 9
2082	FALSE	10538753	36-43-26-03-0000F.0100	PULTE HOME COMPANY LLC		24311 WALDEN CENTER DR STE 300		BONITA SPRINGS	FL	34134		3097	WALNUT GROVE LN		ALVA	33920	RIVER HALL COUNTRY CLUB PHASE TWO DESC IN INST#2006-409514 BLK F LOT 10
2083	FALSE	10538754	36-43-26-03-0000F.0110	PULTE HOME COMPANY LLC		24311 WALDEN CENTER DR STE 300		BONITA SPRINGS	FL	34134		3091	WALNUT GROVE LN		ALVA	33920	RIVER HALL COUNTRY CLUB PHASE TWO DESC IN INST#2006-409514 BLK F LOT 11
2084	FALSE	10538755	36-43-26-03-0000F.0120	PULTE HOME COMPANY LLC		24311 WALDEN CENTER DR STE 300		BONITA SPRINGS	FL	34134		3085	WALNUT GROVE LN		ALVA	33920	RIVER HALL COUNTRY CLUB PHASE TWO DESC IN INST#2006-409514 BLK F LOT 12
2085	FALSE	10538756	36-43-26-03-0000F.0130	PULTE HOME COMPANY LLC		24311 WALDEN CENTER DR STE 300		BONITA SPRINGS	FL	34134		3079	WALNUT GROVE LN		ALVA	33920	RIVER HALL COUNTRY CLUB PHASE TWO DESC IN INST#2006-409514 BLK F LOT 13
2086	FALSE	10538757	36-43-26-03-0000F.0140	PULTE HOME COMPANY LLC		24311 WALDEN CENTER DR STE 300		BONITA SPRINGS	FL	34134		3073	WALNUT GROVE LN		ALVA	33920	RIVER HALL COUNTRY CLUB PHASE TWO DESC IN INST#2006-409514 BLK F LOT 14
2087	FALSE	10538758	36-43-26-03-0000F.0150	PULTE HOME COMPANY LLC		24311 WALDEN CENTER DR STE 300		BONITA SPRINGS	FL	34134		3067	WALNUT GROVE LN		ALVA	33920	RIVER HALL COUNTRY CLUB PHASE TWO DESC IN INST#2006-409514 BLK F LOT 15
2088	FALSE	10538759	36-43-26-03-0000F.0160	PULTE HOME COMPANY LLC		24311 WALDEN CENTER DR STE 300		BONITA SPRINGS	FL	34134		3061	WALNUT GROVE LN		ALVA	33920	RIVER HALL COUNTRY CLUB PHASE TWO DESC IN INST#2006-409514 BLK F LOT 16
2089	FALSE	10538760	36-43-26-03-0000F.0170	PULTE HOME COMPANY LLC		24311 WALDEN CENTER DR STE 300		BONITA SPRINGS	FL	34134		3055	WALNUT GROVE LN		ALVA	33920	RIVER HALL COUNTRY CLUB PHASE TWO DESC IN INST#2006-409514 BLK F LOT 17
2090	FALSE	10538761	36-43-26-03-0000F.0180	PULTE HOME COMPANY LLC		24311 WALDEN CENTER DR STE 300		BONITA SPRINGS	FL	34134		3049	WALNUT GROVE LN		ALVA	33920	RIVER HALL COUNTRY CLUB PHASE TWO DESC IN INST#2006-409514 BLK F LOT 18
2091	FALSE	10538762	36-43-26-03-0000F.0190	PULTE HOME COMPANY LLC		24311 WALDEN CENTER DR STE 300		BONITA SPRINGS	FL	34134		3043	WALNUT GROVE LN		ALVA	33920	RIVER HALL COUNTRY CLUB PHASE TWO DESC IN INST#2006-409514 BLK F LOT 19
2092	FALSE	10538763	36-43-26-03-0000F.0200	PULTE HOME COMPANY LLC		24311 WALDEN CENTER DR STE 300		BONITA SPRINGS	FL	34134		3037	WALNUT GROVE LN		ALVA	33920	RIVER HALL COUNTRY CLUB PHASE TWO DESC IN INST#2006-409514 BLK F LOT 20
2093	FALSE	10538764	36-43-26-03-0000F.0210	PULTE HOME COMPANY LLC		24311 WALDEN CENTER DR STE 300		BONITA SPRINGS	FL	34134		3031	WALNUT GROVE LN		ALVA	33920	RIVER HALL COUNTRY CLUB PHASE TWO DESC IN INST#2006-409514 BLK F LOT 21
2094	FALSE	10538765	36-43-26-03-0000F.0220	PULTE HOME COMPANY LLC		24311 WALDEN CENTER DR STE 300		BONITA SPRINGS	FL	34134		3025	WALNUT GROVE LN		ALVA	33920	RIVER HALL COUNTRY CLUB PHASE TWO DESC IN INST#2006-409514 BLK F LOT 22
2095	FALSE	10538766	36-43-26-03-0000F.0230	PULTE HOME COMPANY LLC		24311 WALDEN CENTER DR STE 300		BONITA SPRINGS	FL	34134		3021	WALNUT GROVE LN		ALVA	33920	RIVER HALL COUNTRY CLUB PHASE TWO DESC IN INST#2006-409514 BLK F LOT 23
2096	FALSE	10538767	36-43-26-03-0000F.0240	NAVIN KEVIN		3015 WALNUT GROVE LN		ALVA	FL	33920		3015	WALNUT GROVE LN		ALVA	33920	RIVER HALL COUNTRY CLUB PHASE TWO DESC IN INST#2006-409514 BLK F LOT 24
2097	FALSE	10538768	36-43-26-03-0000F.0250	PULTE HOME COMPANY LLC		24311 WALDEN CENTER DR STE 300		BONITA SPRINGS	FL	34134		3007	WALNUT GROVE LN		ALVA	33920	RIVER HALL COUNTRY CLUB PHASE TWO DESC IN INST#2006-409514 BLK F LOT 25
2098	FALSE	10538600	36-43-26-03-0000F.0260	JANOCSKO JOSEPH &		3002 WALNUT GROVE LN		ALVA	FL	33920		3002	WALNUT GROVE LN		ALVA	33920	RIVER HALL COUNTRY CLUB PHASE TWO DESC IN INST#2006-409514 BLK F LOT 26
2099	FALSE	10538601	36-43-26-03-0000F.0270	SPIKER ROBERT B & NANCY S TR		3008 WALNUT GROVE LN		ALVA	FL	33920		3008	WALNUT GROVE LN		ALVA	33920	RIVER HALL COUNTRY CLUB PHASE TWO DESC IN INST#2006-409514 BLK F LOT 27
2100	FALSE	10538602	36-43-26-03-0000F.0280	SEILER KEITH M & AMY B		3014 WALNUT GROVE LN		ALVA	FL	33920		3014	WALNUT GROVE LN		ALVA	33920	RIVER HALL COUNTRY CLUB PHASE TWO DESC IN INST#2006-409514 BLK F LOT 28
2101	FALSE	10538603	36-43-26-03-0000F.0290	WATSON JACOB B & ABBIE		3020 WALNUT GROVE LN		ALVA	FL	33920		3020	WALNUT GROVE LN		ALVA	33920	RIVER HALL COUNTRY CLUB PHASE TWO DESC IN INST#2006-409514 BLK F LOT 29
2102	FALSE	10538769	36-43-26-03-0000F.0300	DRUMMOND STEVE & CYNTHIA L		4206 SPARROW HAWK DR		LOVES PARK	IL	61111		3026	WALNUT GROVE LN		ALVA	33920	RIVER HALL COUNTRY CLUB PHASE TWO DESC IN INST#2006-409514 BLK F LOT 30
2103	FALSE	10538770	36-43-26-03-0000F.0310	HILDERHOF GARY B		3032 WALNUT GROVE LN		ALVA	FL	33920		3032	WALNUT GROVE LN		ALVA	33920	RIVER HALL COUNTRY CLUB PHASE TWO DESC IN INST#2006-409514 BLK F LOT 31
2104	FALSE	10538771	36-43-26-03-0000F.0320	FORD MICHAEL D TR		3038 WALNUT GROVE LN		ALVA	FL	33920		3038	WALNUT GROVE LN		ALVA	33920	RIVER HALL COUNTRY CLUB PHASE TWO DESC IN INST#2006-409514 BLK F LOT 32
2105	FALSE	10538772	36-43-26-03-0000F.0330	KOSTREWA KAREN L & ROBERT H		3044 WALNUT GROVE LN		ALVA	FL	33920		3044	WALNUT GROVE LN		ALVA	33920	RIVER HALL COUNTRY CLUB PHASE TWO DESC IN INST#2006-409514 BLK F LOT 33
2106	FALSE	10538773	36-43-26-03-0000F.0340	PULTE HOME COMPANY LLC		24311 WALDEN CENTER DR STE 300		BONITA SPRINGS	FL	34134		3050	WALNUT GROVE LN		ALVA	33920	RIVER HALL COUNTRY CLUB PHASE TWO DESC IN INST#2006-409514 BLK F LOT 34
2107	FALSE	10538774	36-43-26-03-0000F.0350	GIBSON THOMAS & CHRISTINE		3056 WALNUT GROVE LN		ALVA	FL	33920		3056	WALNUT GROVE LN		ALVA	33920	RIVER HALL COUNTRY CLUB PHASE TWO DESC IN INST#2006-409514 BLK F LOT 35
2108	FALSE	10538775	36-43-26-03-0000F.0360	PULTE HOME COMPANY LLC		24311 WALDEN CENTER DR STE 300		BONITA SPRINGS	FL	34134		3062	WALNUT GROVE LN		ALVA	33920	RIVER HALL COUNTRY CLUB PHASE TWO DESC IN INST#2006-409514 BLK F LOT 36
2109	FALSE	10538776	36-43-26-03-0000F.0370	PULTE HOME COMPANY LLC		24311 WALDEN CENTER DR STE 300		BONITA SPRINGS	FL	34134		3068	WALNUT GROVE LN		ALVA	33920	RIVER HALL COUNTRY CLUB PHASE TWO DESC IN INST#2006-409514 BLK F LOT 37
2110	FALSE	10538777	36-43-26-03-0000F.0380	PULTE HOME COMPANY LLC		24311 WALDEN CENTER DR STE 300		BONITA SPRINGS	FL	34134		3074	WALNUT GROVE LN		ALVA	33920	RIVER HALL COUNTRY CLUB PHASE TWO DESC IN INST#2006-409514 BLK F LOT 38
2111	FALSE	10538778	36-43-26-03-0000F.0390	PULTE HOME COMPANY LLC		24311 WALDEN CENTER DR STE 300		BONITA SPRINGS	FL	34134		3080	WALNUT GROVE LN		ALVA	33920	RIVER HALL COUNTRY CLUB PHASE TWO DESC IN INST#2006-409514 BLK F LOT 39
2112	FALSE	10538779	36-43-26-03-0000F.0400	PULTE HOME COMPANY LLC		24311 WALDEN CENTER DR STE 300		BONITA SPRINGS	FL	34134		3086	WALNUT GROVE LN		ALVA	33920	RIVER HALL COUNTRY CLUB PHASE TWO DESC IN INST#2006-409514 BLK F LOT 40
2113	FALSE	10538780	36-43-26-03-0000F.0410	PULTE HOME COMPANY LLC		24311 WALDEN CENTER DR STE 300		BONITA SPRINGS	FL	34134		3092	WALNUT GROVE LN		ALVA	33920	RIVER HALL COUNTRY CLUB PHASE TWO DESC IN INST#2006-409514 BLK F LOT 41
2114	FALSE	10538781	36-43-26-03-0000F.0420	PULTE HOME COMPANY LLC		24311 WALDEN CENTER DR STE 300		BONITA SPRINGS	FL	34134		3098	WALNUT GROVE LN		ALVA	33920	RIVER HALL COUNTRY CLUB PHASE TWO DESC IN INST#2006-409514 BLK F LOT 42
2115	FALSE	10538782	36-43-26-03-0000F.0430	PULTE HOME COMPANY LLC		24311 WALDEN CENTER DR STE 300		BONITA SPRINGS	FL	34134		3104	WALNUT GROVE LN		ALVA	33920	RIVER HALL COUNTRY CLUB PHASE TWO DESC IN INST#2006-409514 BLK F LOT 43
2116	FALSE	10538783	36-43-26-03-0000F.0440	DUKES SCOTT & SHANNON MARIE		3108 WALNUT GROVE LN		ALVA	FL	33920		3108	WALNUT GROVE LN		ALVA	33920	RIVER HALL COUNTRY CLUB PHASE TWO DESC IN INST#2006-409514 BLK F LOT 44
2117	FALSE	10538784	36-43-26-03-0000F.0450	ALBANO NANETTE & MARK +		3112 WALNUT GROVE LN		ALVA	FL	33920		3112	WALNUT GROVE LN		ALVA	33920	RIVER HALL COUNTRY CLUB PHASE TWO DESC IN INST#2006-409514 BLK F LOT 45
2118	FALSE	10538785	36-43-26-03-0000F.0460	PULTE HOME COMPANY LLC		24311 WALDEN CENTER DR STE 300		BONITA SPRINGS	FL	34134		3118	WALNUT GROVE LN		ALVA	33920	RIVER HALL COUNTRY CLUB PHASE TWO DESC IN INST#2006-409514 BLK F LOT 46
2119	FALSE	10538786	36-43-26-03-0000F.0470	PAYNTER NELSON L &		3124 WALNUT GROVE LN		ALVA	FL	33920		3124	WALNUT GROVE LN		ALVA	33920	RIVER HALL COUNTRY CLUB PHASE TWO DESC IN INST#2006-409514 BLK F LOT 47
2120	FALSE	10538604	36-43-26-03-0000F.0480	PERKINS TERENCE J & LAURA J		3130 WALNUT GROVE LN		ALVA	FL	33920		3130	WALNUT GROVE LN		ALVA	33920	RIVER HALL COUNTRY CLUB PHASE TWO DESC IN INST#2006-409514 BLK F LOT 48
2121	FALSE	10538605	36-43-26-03-0000F.0490	CLARK TIMOTHY R & KATHRYN S		2370 THOMPSON RUN RD		ZANESVILLE	OH	43701		3136	WALNUT GROVE LN		ALVA	33920	RIVER HALL COUNTRY CLUB PHASE TWO DESC IN INST#2006-409514 BLK F LOT 49
2122	FALSE	10538606	36-43-26-03-0000F.0500	DOMMENICK JOSEPH J +		3142 WALNUT GROVE LN		ALVA	FL	33920		3142	WALNUT GROVE LN		ALVA	33920	RIVER HALL COUNTRY CLUB PHASE TWO DESC IN INST#2006-409514 BLK F LOT 50
2123	FALSE	10538607	36-43-26-03-0000F.0510	CARAPELLA PAUL J & KATHY K TR		3148 WALNUT GROVE LN		ALVA	FL	33920		3148	WALNUT GROVE LN		ALVA	33920	RIVER HALL COUNTRY CLUB PHASE TWO DESC IN INST#2006-409514 BLK F LOT 51
2124	FALSE	10538608	36-43-26-03-0000F.0520	BERMAN MARK TR		3154 WALNUT GROVE LN		ALVA	FL	33920		3154	WALNUT GROVE LN		ALVA	33920	RIVER HALL COUNTRY CLUB PHASE TWO DESC IN INST#2006-409514 BLK F LOT 52
2125	FALSE	10538787	36-43-26-03-0000H.0010	RH VENTURE III LLC		7807 BAYMEADOWS RD E STE 205		JACKSONVILLE	FL	32256		17099	BISHOP BLVD		ALVA	33920	RIVER HALL COUNTRY CLUB PHASE TWO DESC IN INST#2006-409514 BLK H LOT 1
2126	FALSE	10538788	36-43-26-03-0000H.0020	RH VENTURE III LLC		7807 BAYMEADOWS RD E STE 205		JACKSONVILLE	FL	32256		17087	BISHOP BLVD		ALVA	33920	RIVER HALL COUNTRY CLUB PHASE TWO DESC IN INST#2006-409514 BLK H LOT 2
2127	FALSE	10538789	36-43-26-03-0000H.0030	RH VENTURE III LLC		7807 BAYMEADOWS RD E STE 205		JACKSONVILLE	FL	32256		17075	BISHOP BLVD		ALVA	33920	RIVER HALL COUNTRY CLUB PHASE TWO DESC IN INST#2006-409514 BLK H LOT 3
2128	FALSE	10538790	36-43-26-03-0000H.0040	RH VENTURE III LLC		7807 BAYMEADOWS RD E STE 205		JACKSONVILLE	FL	32256		17063	BISHOP BLVD		ALVA	33920	RIVER HALL COUNTRY CLUB PHASE TWO DESC IN INST#2006-409514 BLK H LOT 4
2129	FALSE	10538791	36-43-26-03-0000H.0050	RH VENTURE III LLC		7807 BAYMEADOWS RD E STE 205		JACKSONVILLE	FL	32256		17053	BISHOP BLVD		ALVA	33920	RIVER HALL COUNTRY CLUB PHASE TWO DESC IN INST#2006-409514 BLK H LOT 5
2130	FALSE	10538792	36-43-26-03-0000H.0060	RH VENTURE III LLC		7807 BAYMEADOWS RD E STE 205		JACKSONVILLE	FL	32256		17041	BISHOP BLVD		ALVA	33920	RIVER HALL COUNTRY CLUB PHASE TWO DESC IN INST#2006-409514 BLK H LOT 6
2131	FALSE	10538793	36-43-26-03-0000H.0070	RH VENTURE III LLC		7807 BAYMEADOWS RD E STE 205		JACKSONVILLE	FL	32256		17029	BISHOP BLVD		ALVA	33920	RIVER HALL COUNTRY CLUB PHASE TWO DESC IN INST#2006-409514 BLK H LOT 7
2132	FALSE	10538794	36-43-26-03-0000H.0080	RH VENTURE III LLC		7807 BAYMEADOWS RD E STE 205		JACKSONVILLE	FL	32256		17017	BISHOP BLVD		ALVA	33920	RIVER HALL COUNTRY CLUB PHASE TWO DESC IN INST#2006-409514 BLK H LOT 8
2133	FALSE	10538795	36-43-26-03-0000H.0090	RH VENTURE III LLC		7807 BAYMEADOWS RD E STE 205		JACKSONVILLE	FL	32256		17011	BISHOP BLVD		ALVA	33920	RIVER HALL COUNTRY CLUB PHASE TWO DESC IN INST#2006-409514 BLK H LOT 9
2134	FALSE	10538796	36-43-26-03-0000H.0100	RH VENTURE III LLC		7807 BAYMEADOWS RD E STE 205		JACKSONVILLE	FL	32256		17000	BISHOP BLVD		ALVA	33920	RIVER HALL COUNTRY CLUB PHASE TWO DESC IN INST#2006-409514 BLK H LOT 10
2135	FALSE	10538797	36-43-26-03-0000H.0110	RH VENTURE III LLC		7807 BAYMEADOWS RD E STE 205		JACKSONVILLE	FL	32256		17012	BISHOP BLVD		ALVA	33920	RIVER HALL COUNTRY CLUB PHASE TWO DESC IN INST#2006-409514 BLK H LOT 11
2136	FALSE	10538798	36-43-26-03-0000H.0120	RH VENTURE III LLC		7807 BAYMEADOWS RD E STE 205		JACKSONVILLE	FL	32256		17018	BISHOP BLVD		ALVA	33920	RIVER HALL COUNTRY CLUB PHASE TWO DESC IN INST#2006-409514 BLK H LOT 12
2137	FALSE	10538799	36-43-26-03-0000H.0130	RH VENTURE III LLC		7807 BAYMEADOWS RD E STE 205		JACKSONVILLE	FL	32256		3501	WATERWILLOW CT		ALVA	33920	RIVER HALL COUNTRY CLUB PHASE TWO DESC IN INST#2006-409514 BLK H LOT 13
2138	FALSE	10538800	36-43-26-03-0000H.0140	RH VENTURE III LLC		7807 BAYMEADOWS RD E STE 205		JACKSONVILLE	FL	32256		3507	WATERWILLOW CT		ALVA	33920	RIVER HALL COUNTRY CLUB PHASE TWO DESC IN INST#2006-409514 BLK H LOT 14
2139	FALSE	10538609	36-43-26-03-0000H.0150	RH VENTURE III LLC		7807 BAYMEADOWS RD E STE 205		JACKSONVILLE	FL	32256		3520	WATERWILLOW CT		ALVA	33920	RIVER HALL COUNTRY CLUB PHASE TWO DESC IN INST#2006-409514 BLK H LOT 15
2140	FALSE	10538610	36-43-26-03-0000H.0160	RH VENTURE III LLC		7807 BAYMEADOWS RD E STE 205		JACKSONVILLE	FL	32256		3512	WATERWILLOW CT		ALVA	33920	RIVER HALL COUNTRY CLUB PHASE TWO DESC IN INST#2006-409514 BLK H LOT 16

2141	FALSE	10538611	36-43-26-03-0000H.0170	RH VENTURE III LLC		7807 BAYMEADOWS RD E STE 205		JACKSONVILLE	FL	32256		3506	WATERWILLOW CT		ALVA	33920	RIVER HALL COUNTRY CLUB PHASE TWO DESC IN INST#2006-409514 BLK H LOT 17
2142	FALSE	10538612	36-43-26-03-0000H.0180	RH VENTURE III LLC		7807 BAYMEADOWS RD E STE 205		JACKSONVILLE	FL	32256		17042	BISHOP BLVD		ALVA	33920	RIVER HALL COUNTRY CLUB PHASE TWO DESC IN INST#2006-409514 BLK H LOT 18
2143	FALSE	10538613	36-43-26-03-0000H.0190	RH VENTURE III LLC		7807 BAYMEADOWS RD E STE 205		JACKSONVILLE	FL	32256		17054	BISHOP BLVD		ALVA	33920	RIVER HALL COUNTRY CLUB PHASE TWO DESC IN INST#2006-409514 BLK H LOT 19
2144	FALSE	10538614	36-43-26-03-0000H.0200	RH VENTURE III LLC		7807 BAYMEADOWS RD E STE 205		JACKSONVILLE	FL	32256		17066	BISHOP BLVD		ALVA	33920	RIVER HALL COUNTRY CLUB PHASE TWO DESC IN INST#2006-409514 BLK H LOT 20
2145	FALSE	10538615	36-43-26-03-0000H.0210	RH VENTURE III LLC		7807 BAYMEADOWS RD E STE 205		JACKSONVILLE	FL	32256		17078	BISHOP BLVD		ALVA	33920	RIVER HALL COUNTRY CLUB PHASE TWO DESC IN INST#2006-409514 BLK H LOT 21
2146	FALSE	10538616	36-43-26-03-0000H.0220	RH VENTURE III LLC		7807 BAYMEADOWS RD E STE 205		JACKSONVILLE	FL	32256		17090	BISHOP BLVD		ALVA	33920	RIVER HALL COUNTRY CLUB PHASE TWO DESC IN INST#2006-409514 BLK H LOT 22
2147	FALSE	10538617	36-43-26-03-0000H.0230	RH VENTURE III LLC		7807 BAYMEADOWS RD E STE 205		JACKSONVILLE	FL	32256		17102	BISHOP BLVD		ALVA	33920	RIVER HALL COUNTRY CLUB PHASE TWO DESC IN INST#2006-409514 BLK H LOT 23
2148	FALSE	10538841	36-43-26-03-0000J.0010	LENNAR HOMES LLC		10481 SIX MILE CYPRESS PKWY		FORT MYERS	FL	33966		3400	WESTON MANOR DR		ALVA	33920	RIVER HALL COUNTRY CLUB PHASE TWO DESC IN INST#2006-409514 BLK J LOT 1
2149	FALSE	10538842	36-43-26-03-0000J.0020	LENNAR HOMES LLC		10481 SIX MILE CYPRESS PKWY		FORT MYERS	FL	33966		3398	WESTON MANOR DR		ALVA	33920	RIVER HALL COUNTRY CLUB PHASE TWO DESC IN INST#2006-409514 BLK J LOT 2
2150	FALSE	10538843	36-43-26-03-0000J.0030	LENNAR HOMES LLC		10481 SIX MILE CYPRESS PKWY		FORT MYERS	FL	33966		3394	WESTON MANOR DR		ALVA	33920	RIVER HALL COUNTRY CLUB PHASE TWO DESC IN INST#2006-409514 BLK J LOT 3
2151	FALSE	10538844	36-43-26-03-0000J.0040	LENNAR HOMES LLC		10481 SIX MILE CYPRESS PKWY		FORT MYERS	FL	33966		3390	WESTON MANOR DR		ALVA	33920	RIVER HALL COUNTRY CLUB PHASE TWO DESC IN INST#2006-409514 BLK J LOT 4
2152	FALSE	10538845	36-43-26-03-0000J.0050	LENNAR HOMES LLC		10481 SIX MILE CYPRESS PKWY		FORT MYERS	FL	33966		3388	WESTON MANOR DR		ALVA	33920	RIVER HALL COUNTRY CLUB PHASE TWO DESC IN INST#2006-409514 BLK J LOT 5
2153	FALSE	10538846	36-43-26-03-0000J.0060	RH VENTURE III LLC		7807 BAYMEADOWS RD E STE 205		JACKSONVILLE	FL	32256		3382	WESTON MANOR DR		ALVA	33920	RIVER HALL COUNTRY CLUB PHASE TWO DESC IN INST#2006-409514 BLK J LOT 6
2154	FALSE	10538847	36-43-26-03-0000J.0070	RH VENTURE III LLC		7807 BAYMEADOWS RD E STE 205		JACKSONVILLE	FL	32256		3376	WESTON MANOR DR		ALVA	33920	RIVER HALL COUNTRY CLUB PHASE TWO DESC IN INST#2006-409514 BLK J LOT 7
2155	FALSE	10538848	36-43-26-03-0000J.0080	RH VENTURE III LLC		7807 BAYMEADOWS RD E STE 205		JACKSONVILLE	FL	32256		3370	WESTON MANOR DR		ALVA	33920	RIVER HALL COUNTRY CLUB PHASE TWO DESC IN INST#2006-409514 BLK J LOT 8
2156	FALSE	10538849	36-43-26-03-0000J.0090	RH VENTURE III LLC		7807 BAYMEADOWS RD E STE 205		JACKSONVILLE	FL	32256		3364	WESTON MANOR DR		ALVA	33920	RIVER HALL COUNTRY CLUB PHASE TWO DESC IN INST#2006-409514 BLK J LOT 9
2157	FALSE	10538850	36-43-26-03-0000J.0100	RH VENTURE III LLC		7807 BAYMEADOWS RD E STE 205		JACKSONVILLE	FL	32256		3358	WESTON MANOR DR		ALVA	33920	RIVER HALL COUNTRY CLUB PHASE TWO DESC IN INST#2006-409514 BLK J LOT 10
2158	FALSE	10538851	36-43-26-03-0000J.0110	RH VENTURE III LLC		7807 BAYMEADOWS RD E STE 205		JACKSONVILLE	FL	32256		3350	WESTON MANOR DR		ALVA	33920	RIVER HALL COUNTRY CLUB PHASE TWO DESC IN INST#2006-409514 BLK J LOT 11
2159	FALSE	10538852	36-43-26-03-0000J.0120	RH VENTURE III LLC		7807 BAYMEADOWS RD E STE 205		JACKSONVILLE	FL	32256		3344	WESTON MANOR DR		ALVA	33920	RIVER HALL COUNTRY CLUB PHASE TWO DESC IN INST#2006-409514 BLK J LOT 12
2160	FALSE	10538853	36-43-26-03-0000J.0130	RH VENTURE III LLC		7807 BAYMEADOWS RD E STE 205		JACKSONVILLE	FL	32256		3338	WESTON MANOR DR		ALVA	33920	RIVER HALL COUNTRY CLUB PHASE TWO DESC IN INST#2006-409514 BLK J LOT 13
2161	FALSE	10538854	36-43-26-03-0000J.0140	RH VENTURE III LLC		7807 BAYMEADOWS RD E STE 205		JACKSONVILLE	FL	32256		3334	WESTON MANOR DR		ALVA	33920	RIVER HALL COUNTRY CLUB PHASE TWO DESC IN INST#2006-409514 BLK J LOT 14
2162	FALSE	10538855	36-43-26-03-0000J.0150	RH VENTURE III LLC		7807 BAYMEADOWS RD E STE 205		JACKSONVILLE	FL	32256		3332	WESTON MANOR DR		ALVA	33920	RIVER HALL COUNTRY CLUB PHASE TWO DESC IN INST#2006-409514 BLK J LOT 15
2163	FALSE	10538856	36-43-26-03-0000J.0160	RH VENTURE III LLC		7807 BAYMEADOWS RD E STE 205		JACKSONVILLE	FL	32256		3326	WESTON MANOR DR		ALVA	33920	RIVER HALL COUNTRY CLUB PHASE TWO DESC IN INST#2006-409514 BLK J LOT 16
2164	FALSE	10538857	36-43-26-03-0000J.0170	RH VENTURE III LLC		7807 BAYMEADOWS RD E STE 205		JACKSONVILLE	FL	32256		3320	WESTON MANOR DR		ALVA	33920	RIVER HALL COUNTRY CLUB PHASE TWO DESC IN INST#2006-409514 BLK J LOT 17
2165	FALSE	10538858	36-43-26-03-0000J.0180	RH VENTURE III LLC		7807 BAYMEADOWS RD E STE 205		JACKSONVILLE	FL	32256		3314	WESTON MANOR DR		ALVA	33920	RIVER HALL COUNTRY CLUB PHASE TWO DESC IN INST#2006-409514 BLK J LOT 18
2166	FALSE	10538859	36-43-26-03-0000J.0190	RH VENTURE III LLC		7807 BAYMEADOWS RD E STE 205		JACKSONVILLE	FL	32256		3310	WESTON MANOR DR		ALVA	33920	RIVER HALL COUNTRY CLUB PHASE TWO DESC IN INST#2006-409514 BLK J LOT 19
2167	FALSE	10538860	36-43-26-03-0000J.0200	RH VENTURE III LLC		7807 BAYMEADOWS RD E STE 205		JACKSONVILLE	FL	32256		3306	WESTON MANOR DR		ALVA	33920	RIVER HALL COUNTRY CLUB PHASE TWO DESC IN INST#2006-409514 BLK J LOT 20
2168	FALSE	10538861	36-43-26-03-0000J.0210	RH VENTURE III LLC		7807 BAYMEADOWS RD E STE 205		JACKSONVILLE	FL	32256		3302	WESTON MANOR DR		ALVA	33920	RIVER HALL COUNTRY CLUB PHASE TWO DESC IN INST#2006-409514 BLK J LOT 21
2169	FALSE	10538862	36-43-26-03-0000J.0220	RH VENTURE III LLC		7807 BAYMEADOWS RD E STE 205		JACKSONVILLE	FL	32256		3296	WESTON MANOR DR		ALVA	33920	RIVER HALL COUNTRY CLUB PHASE TWO DESC IN INST#2006-409514 BLK J LOT 22
2170	FALSE	10538863	36-43-26-03-0000J.0230	RH VENTURE III LLC		7807 BAYMEADOWS RD E STE 205		JACKSONVILLE	FL	32256		3290	WESTON MANOR DR		ALVA	33920	RIVER HALL COUNTRY CLUB PHASE TWO DESC IN INST#2006-409514 BLK J LOT 23
2171	FALSE	10538864	36-43-26-03-0000J.0240	RH VENTURE III LLC		7807 BAYMEADOWS RD E STE 205		JACKSONVILLE	FL	32256		3286	WESTON MANOR DR		ALVA	33920	RIVER HALL COUNTRY CLUB PHASE TWO DESC IN INST#2006-409514 BLK J LOT 24
2172	FALSE	10538865	36-43-26-03-0000J.0250	RH VENTURE III LLC		7807 BAYMEADOWS RD E STE 205		JACKSONVILLE	FL	32256		3282	WESTON MANOR DR		ALVA	33920	RIVER HALL COUNTRY CLUB PHASE TWO DESC IN INST#2006-409514 BLK J LOT 25
2173	FALSE	10538866	36-43-26-03-0000J.0260	RH VENTURE III LLC		7807 BAYMEADOWS RD E STE 205		JACKSONVILLE	FL	32256		3278	WESTON MANOR DR		ALVA	33920	RIVER HALL COUNTRY CLUB PHASE TWO DESC IN INST#2006-409514 BLK J LOT 26
2174	FALSE	10538867	36-43-26-03-0000J.0270	RH VENTURE III LLC		7807 BAYMEADOWS RD E STE 205		JACKSONVILLE	FL	32256		3274	WESTON MANOR DR		ALVA	33920	RIVER HALL COUNTRY CLUB PHASE TWO DESC IN INST#2006-409514 BLK J LOT 27
2175	FALSE	10538868	36-43-26-03-0000J.0280	RH VENTURE III LLC		7807 BAYMEADOWS RD E STE 205		JACKSONVILLE	FL	32256		3270	WESTON MANOR DR		ALVA	33920	RIVER HALL COUNTRY CLUB PHASE TWO DESC IN INST#2006-409514 BLK J LOT 28
2176	FALSE	10538869	36-43-26-03-0000J.0290	RH VENTURE III LLC		7807 BAYMEADOWS RD E STE 205		JACKSONVILLE	FL	32256		3266	WESTON MANOR DR		ALVA	33920	RIVER HALL COUNTRY CLUB PHASE TWO DESC IN INST#2006-409514 BLK J LOT 29
2177	FALSE	10538870	36-43-26-03-0000J.0300	RH VENTURE III LLC		7807 BAYMEADOWS RD E STE 205		JACKSONVILLE	FL	32256		3262	WESTON MANOR DR		ALVA	33920	RIVER HALL COUNTRY CLUB PHASE TWO DESC IN INST#2006-409514 BLK J LOT 30
2178	FALSE	10538871	36-43-26-03-0000J.0310	RH VENTURE III LLC		7807 BAYMEADOWS RD E STE 205		JACKSONVILLE	FL	32256		3258	WESTON MANOR DR		ALVA	33920	RIVER HALL COUNTRY CLUB PHASE TWO DESC IN INST#2006-409514 BLK J LOT 31
2179	FALSE	10538872	36-43-26-03-0000J.0320	RH VENTURE III LLC		7807 BAYMEADOWS RD E STE 205		JACKSONVILLE	FL	32256		3254	WESTON MANOR DR		ALVA	33920	RIVER HALL COUNTRY CLUB PHASE TWO DESC IN INST#2006-409514 BLK J LOT 32
2180	FALSE	10538873	36-43-26-03-0000J.0330	RH VENTURE III LLC		7807 BAYMEADOWS RD E STE 205		JACKSONVILLE	FL	32256		3250	WESTON MANOR DR		ALVA	33920	RIVER HALL COUNTRY CLUB PHASE TWO DESC IN INST#2006-409514 BLK J LOT 33
2181	FALSE	10538874	36-43-26-03-0000J.0340	RH VENTURE III LLC		7807 BAYMEADOWS RD E STE 205		JACKSONVILLE	FL	32256		3246	WESTON MANOR DR		ALVA	33920	RIVER HALL COUNTRY CLUB PHASE TWO DESC IN INST#2006-409514 BLK J LOT 34
2182	FALSE	10538618	36-43-26-03-0000J.0350	RH VENTURE III LLC		7807 BAYMEADOWS RD E STE 205		JACKSONVILLE	FL	32256		3242	WESTON MANOR DR		ALVA	33920	RIVER HALL COUNTRY CLUB PHASE TWO DESC IN INST#2006-409514 BLK J LOT 35
2183	FALSE	10538619	36-43-26-03-0000J.0360	RH VENTURE III LLC		7807 BAYMEADOWS RD E STE 205		JACKSONVILLE	FL	32256		3238	WESTON MANOR DR		ALVA	33920	RIVER HALL COUNTRY CLUB PHASE TWO DESC IN INST#2006-409514 BLK J LOT 36
2184	FALSE	10538620	36-43-26-03-0000J.0370	RH VENTURE III LLC		7807 BAYMEADOWS RD E STE 205		JACKSONVILLE	FL	32256		3234	WESTON MANOR DR		ALVA	33920	RIVER HALL COUNTRY CLUB PHASE TWO DESC IN INST#2006-409514 BLK J LOT 37
2185	FALSE	10538621	36-43-26-03-0000J.0380	RH VENTURE III LLC		7807 BAYMEADOWS RD E STE 205		JACKSONVILLE	FL	32256		3230	WESTON MANOR DR		ALVA	33920	RIVER HALL COUNTRY CLUB PHASE TWO DESC IN INST#2006-409514 BLK J LOT 38
2186	FALSE	10538622	36-43-26-03-0000J.0390	RH VENTURE III LLC		7807 BAYMEADOWS RD E STE 205		JACKSONVILLE	FL	32256			CORNER LOT		ALVA	33920	RIVER HALL COUNTRY CLUB PHASE TWO DESC IN INST#2006-409514 BLK J LOT 39
2187	FALSE	10538623	36-43-26-03-0000J.0400	RH VENTURE III LLC		7807 BAYMEADOWS RD E STE 205		JACKSONVILLE	FL	32256		17256	SILVERLING CT		ALVA	33920	RIVER HALL COUNTRY CLUB PHASE TWO DESC IN INST#2006-409514 BLK J LOT 40
2188	FALSE	10538624	36-43-26-03-0000J.0410	RH VENTURE III LLC		7807 BAYMEADOWS RD E STE 205		JACKSONVILLE	FL	32256		17262	SILVERLING CT		ALVA	33920	RIVER HALL COUNTRY CLUB PHASE TWO DESC IN INST#2006-409514 BLK J LOT 41
2189	FALSE	10538625	36-43-26-03-0000J.0420	RH VENTURE III LLC		7807 BAYMEADOWS RD E STE 205		JACKSONVILLE	FL	32256		17268	SILVERLING CT		ALVA	33920	RIVER HALL COUNTRY CLUB PHASE TWO DESC IN INST#2006-409514 BLK J LOT 42
2190	FALSE	10538626	36-43-26-03-0000J.0430	RH VENTURE III LLC		7807 BAYMEADOWS RD E STE 205		JACKSONVILLE	FL	32256		17272	SILVERLING CT		ALVA	33920	RIVER HALL COUNTRY CLUB PHASE TWO DESC IN INST#2006-409514 BLK J LOT 43
2191	FALSE	10538627	36-43-26-03-0000J.0440	RH VENTURE III LLC		7807 BAYMEADOWS RD E STE 205		JACKSONVILLE	FL	32256		17276	SILVERLING CT		ALVA	33920	RIVER HALL COUNTRY CLUB PHASE TWO DESC IN INST#2006-409514 BLK J LOT 44
2192	FALSE	10538628	36-43-26-03-0000J.0450	RH VENTURE III LLC		7807 BAYMEADOWS RD E STE 205		JACKSONVILLE	FL	32256		17280	SILVERLING CT		ALVA	33920	RIVER HALL COUNTRY CLUB PHASE TWO DESC IN INST#2006-409514 BLK J LOT 45
2193	FALSE	10538629	36-43-26-03-0000J.0460	RH VENTURE III LLC		7807 BAYMEADOWS RD E STE 205		JACKSONVILLE	FL	32256		17286	SILVERLING CT		ALVA	33920	RIVER HALL COUNTRY CLUB PHASE TWO DESC IN INST#2006-409514 BLK J LOT 46
2194	FALSE	10538875	36-43-26-03-0000J.0470	RH VENTURE III LLC		7807 BAYMEADOWS RD E STE 205		JACKSONVILLE	FL	32256		17287	SILVERLING CT		ALVA	33920	RIVER HALL COUNTRY CLUB PHASE TWO DESC IN INST#2006-409514 BLK J LOT 47
2195	FALSE	10538876	36-43-26-03-0000J.0480	RH VENTURE III LLC		7807 BAYMEADOWS RD E STE 205		JACKSONVILLE	FL	32256		17281	SILVERLING CT		ALVA	33920	RIVER HALL COUNTRY CLUB PHASE TWO DESC IN INST#2006-409514 BLK J LOT 48
2196	FALSE	10538877	36-43-26-03-0000J.0490	RH VENTURE III LLC		7807 BAYMEADOWS RD E STE 205		JACKSONVILLE	FL	32256		17277	SILVERLING CT		ALVA	33920	RIVER HALL COUNTRY CLUB PHASE TWO DESC IN INST#2006-409514 BLK J LOT 49
2197	FALSE	10538878	36-43-26-03-0000J.0500	RH VENTURE III LLC		7807 BAYMEADOWS RD E STE 205		JACKSONVILLE	FL	32256		17273	SILVERLING CT		ALVA	33920	RIVER HALL COUNTRY CLUB PHASE TWO DESC IN INST#2006-409514 BLK J LOT 50
2198	FALSE	10538879	36-43-26-03-0000J.0510	RH VENTURE III LLC		7807 BAYMEADOWS RD E STE 205		JACKSONVILLE	FL	32256		17269	SILVERLING CT		ALVA	33920	RIVER HALL COUNTRY CLUB PHASE TWO DESC IN INST#2006-409514 BLK J LOT 51
2199	FALSE	10538880	36-43-26-03-0000J.0520	RH VENTURE III LLC		7807 BAYMEADOWS RD E STE 205		JACKSONVILLE	FL	32256		17263	SILVERLING CT		ALVA	33920	RIVER HALL COUNTRY CLUB PHASE TWO DESC IN INST#2006-409514 BLK J LOT 52
2200	FALSE	10538881	36-43-26-03-0000J.0530	RH VENTURE III LLC		7807 BAYMEADOWS RD E STE 205		JACKSONVILLE	FL	32256		17257	SILVERLING CT		ALVA	33920	RIVER HALL COUNTRY CLUB PHASE TWO DESC IN INST#2006-409514 BLK J LOT 53
2201	FALSE	10538882	36-43-26-03-0000J.0540	RH VENTURE III LLC		7807 BAYMEADOWS RD E STE 205		JACKSONVILLE	FL	32256		17251	SILVERLING CT		ALVA	33920	RIVER HALL COUNTRY CLUB PHASE TWO DESC IN INST#2006-409514 BLK J LOT 54
2202	FALSE	10538883	36-43-26-03-0000J.0550	RH VENTURE III LLC		7807 BAYMEADOWS RD E STE 205		JACKSONVILLE	FL	32256		3218	WESTON MANOR DR		ALVA	33920	RIVER HALL COUNTRY CLUB PHASE TWO DESC IN INST#2006-409514 BLK J LOT 55
2203	FALSE	10538884	36-43-26-03-0000J.0560	RH VENTURE III LLC		7807 BAYMEADOWS RD E STE 205		JACKSONVILLE	FL	32256		3214	WESTON MANOR DR		ALVA	33920	RIVER HALL COUNTRY CLUB PHASE TWO DESC IN INST#2006-409514 BLK J LOT 56
2204	FALSE	10538885	36-43-26-03-0000J.0570	RH VENTURE III LLC		7807 BAYMEADOWS RD E STE 205		JACKSONVILLE	FL	32256		3210	WESTON MANOR DR		ALVA	33920	RIVER HALL COUNTRY CLUB PHASE TWO DESC IN INST#2006-409514 BLK J LOT 57
2205	FALSE	10538886	36-43-26-03-0000J.0580	RH VENTURE III LLC		7807 BAYMEADOWS RD E STE 205		JACKSONVILLE	FL	32256		3206	WESTON MANOR DR		ALVA	33920	RIVER HALL COUNTRY CLUB PHASE TWO DESC IN INST#2006-409514 BLK J LOT 58
2206	FALSE	10538887	36-43-26-03-0000J.0590	RH VENTURE III LLC		7807 BAYMEADOWS RD E STE 205		JACKSONVILLE	FL	32256		3202	WESTON MANOR DR		ALVA	33920	RIVER HALL COUNTRY CLUB PHASE TWO DESC IN INST#2006-409514 BLK J LOT 59
2207	FALSE	10538888	36-43-26-03-0000J.0600	RH VENTURE III LLC		7807 BAYMEADOWS RD E STE 205		JACKSONVILLE	FL	32256		3200	WESTON MANOR DR		ALVA	33920	RIVER HALL COUNTRY CLUB PHASE TWO DESC IN INST#2006-409514 BLK J LOT 60
2208	FALSE	10538889	36-43-26-03-0000J.0610	RH VENTURE III LLC		7807 BAYMEADOWS RD E STE 205		JACKSONVILLE	FL	32256		3198	WESTON MANOR DR		ALVA	33920	RIVER HALL COUNTRY CLUB PHASE TWO DESC IN INST#2006-409514 BLK J LOT 61
2209	FALSE	10538890	36-43-26-03-0000J.0620	RH VENTURE III LLC		7807 BAYMEADOWS RD E STE 205		JACKSONVILLE	FL	32256		3194	WESTON MANOR DR		ALVA	33920	RIVER HALL COUNTRY CLUB PHASE TWO DESC IN INST#2006-409514 BLK J LOT 62
2210	FALSE	10538891	36-43-26-03-0000J.0630	RH VENTURE III LLC		7807 BAYMEADOWS RD E STE 205		JACKSONVILLE	FL	32256		3190	WESTON MANOR DR		ALVA	33920	RIVER HALL COUNTRY CLUB PHASE TWO DESC IN INST#2006-409514 BLK J LOT 63
2211	FALSE	10538892	36-43-26-03-0000J.0640	RH VENTURE III LLC		7807 BAYMEADOWS RD E STE 205		JACKSONVILLE	FL	32256		3188	WESTON MANOR DR		ALVA	33920	RIVER HALL COUNTRY CLUB PHASE TWO DESC IN INST#2006-409514 BLK J LOT 64
2212	FALSE	10538893	36-43-26-03-0000J.0650	RH VENTURE III LLC		7807 BAYMEADOWS RD E STE 205		JACKSONVILLE	FL	32256		3184	WESTON MANOR DR		ALVA	33920	RIVER HALL COUNTRY CLUB PHASE TWO DESC IN INST#2006-409514 BLK J LOT 65
2213	FALSE	10538894	36-43-26-03-0000J.0660	RH VENTURE III LLC		7807 BAYMEADOWS RD E STE 205		JACKSONVILLE	FL	32256		3180	WESTON MANOR DR		ALVA	33920	RIVER HALL COUNTRY CLUB PHASE TWO DESC IN INST#2006-409514 BLK J LOT 66
2214	FALSE	10538801	36-43-26-03-0000J.0810	RH VENTURE III LLC		7807 BAYMEADOWS RD E STE 205		JACKSONVILLE	FL	32256		3120	WESTON MANOR DR		ALVA	33920	RIVER HALL COUNTRY CLUB PHASE TWO DESC IN INST#2006-409514 BLK J LOT 81
2215	FALSE	10538802	36-43-26-03-0000J.0820	RH VENTURE III LLC		7807 BAYMEADOWS RD E STE 205		JACKSONVILLE	FL	32256		3116	WESTON MANOR DR		ALVA	33920	RIVER HALL COUNTRY CLUB PHASE TWO DESC IN INST#2006-409514 BLK J LOT 82
2216	FALSE	10538803	36-43-26-03-0000J.0830	RH VENTURE III LLC		7807 BAYMEADOWS RD E STE 205		JACKSONVILLE	FL	32256		3112	WESTON MANOR DR		ALVA	33920	RIVER HALL COUNTRY CLUB PHASE TWO DESC IN INST#2006-409514 BLK J LOT 83
2217	FALSE	10538804	36-43-26-03-0000J.0840	RH VENTURE III LLC		7807 BAYMEADOWS RD E STE 205		JACKSONVILLE	FL	32256		3108	WESTON MANOR DR		ALVA	33920	RIVER HALL COUNTRY CLUB PHASE TWO DESC IN INST#2006-409514 BLK J LOT 84
2218	FALSE	10538805	36-43-26-03-0000J.0850	RH VENTURE III LLC		7807 BAYMEADOWS RD E STE 205		JACKSONVILLE	FL	32256		3104	WESTON MANOR DR		ALVA	33920	RIVER HALL COUNTRY CLUB PHASE TWO DESC IN INST#2006-409514 BLK J LOT 85
2219	FALSE	10538806	36-43-26-03-0000J.0860	RH VENTURE III LLC		7807 BAYMEADOWS RD E STE 205		JACKSONVILLE	FL	32256		3100	WESTON MANOR DR		ALVA	33920	RIVER HALL COUNTRY CLUB PHASE TWO DESC IN INST#2006-409514 BLK J LOT 86
2220	FALSE	10538807	36-43-26-03-0000J.0870	RH VENTURE III LLC		7807 BAYMEADOWS RD E STE 205		JACKSONVILLE	FL	32256		3096	WESTON MANOR DR		ALVA	33920	RIVER HALL COUNTRY CLUB PHASE TWO DESC IN INST#2006-409514 BLK J LOT 87
2221	FALSE	10538808	36-43-26-03-0000J.0880	RH VENTURE III LLC		7807 BAYMEADOWS RD E STE 205		JACKSONVILLE	FL	32256		3092	WESTON MANOR DR		ALVA	33920	RIVER HALL COUNTRY CLUB PHASE TWO DESC IN INST#2006-409514 BLK J LOT 88
2222	FALSE	10538809	36-43-26-03-0000J.0890	RH VENTURE III LLC		7807 BAYMEADOWS RD E STE 205		JACKSONVILLE	FL	32256		3088	WESTON MANOR DR		ALVA	33920	RIVER HALL COUNTRY CLUB PHASE TWO DESC IN INST#2006-409514 BLK J LOT 89
2223	FALSE	10538810	36-43-26-03-0000J.0900	RH VENTURE III LLC		7807 BAYMEADOWS RD E STE 205		JACKSONVILLE	FL	32256		3084	WESTON MANOR DR		ALVA	33920	RIVER HALL COUNTRY CLUB PHASE TWO DESC IN INST#2006-409514 BLK J LOT 90
2224	FALSE	10538811	36-43-26-03-0000J.0910	RH VENTURE III LLC		7807 BAYMEADOWS RD E STE 205		JACKSONVILLE	FL	32256		3080	WESTON MANOR DR		ALVA	33920	RIVER HALL COUNTRY CLUB PHASE TWO DESC IN INST#2006-409514 BLK J LOT 91
2225	FALSE	10538812	36-43-26-03-0000J.0920	RH VENTURE III LLC		7807 BAYMEADOWS RD E STE 205		JACKSONVILLE	FL	32256		3076	WESTON MANOR DR		ALVA	33920	RIVER HALL COUNTRY CLUB PHASE TWO DESC IN INST#2006-409514 BLK J LOT 92
2226	FALSE	10538813	36-43-26-03-0000J.0930	RH VENTURE III LLC		7807 BAYMEADOWS RD E STE 205		JACKSONVILLE	FL	32256		3072	WESTON MANOR DR		ALVA	33920	RIVER HALL COUNTRY CLUB PHASE TWO DESC IN INST#2006-409514 BLK J LOT 93
2227	FALSE	10538814	36-43-26-03-0000J.0940	RH VENTURE III LLC		7807 BAYMEADOWS RD E STE 205		JACKSONVILLE	FL	32256		3068	WESTON MANOR DR		ALVA	33920	RIVER HALL COUNTRY CLUB PHASE TWO DESC IN INST#2006-409514 BLK J LOT 94

2228	FALSE	10538815	36-43-26-03-0000J.0950	RH VENTURE III LLC		7807 BAYMEADOWS RD E STE 205		JACKSONVILLE	FL	32256		3064	WESTON MANOR DR		ALVA	33920	RIVER HALL COUNTRY CLUB PHASE TWO DESC IN INST#2006-409514 BLK J LOT 95
2229	FALSE	10538816	36-43-26-03-0000J.0960	RH VENTURE III LLC		7807 BAYMEADOWS RD E STE 205		JACKSONVILLE	FL	32256		3060	WESTON MANOR DR		ALVA	33920	RIVER HALL COUNTRY CLUB PHASE TWO DESC IN INST#2006-409514 BLK J LOT 96
2230	FALSE	10538817	36-43-26-03-0000J.0970	RH VENTURE III LLC		7807 BAYMEADOWS RD E STE 205		JACKSONVILLE	FL	32256		3056	WESTON MANOR DR		ALVA	33920	RIVER HALL COUNTRY CLUB PHASE TWO DESC IN INST#2006-409514 BLK J LOT 97
2231	FALSE	10538818	36-43-26-03-0000J.0980	RH VENTURE III LLC		7807 BAYMEADOWS RD E STE 205		JACKSONVILLE	FL	32256		3052	WESTON MANOR DR		ALVA	33920	RIVER HALL COUNTRY CLUB PHASE TWO DESC IN INST#2006-409514 BLK J LOT 98
2232	FALSE	10538819	36-43-26-03-0000J.0990	RH VENTURE III LLC		7807 BAYMEADOWS RD E STE 205		JACKSONVILLE	FL	32256		3048	WESTON MANOR DR		ALVA	33920	RIVER HALL COUNTRY CLUB PHASE TWO DESC IN INST#2006-409514 BLK J LOT 99
2233	FALSE	10538820	36-43-26-03-0000J.1000	RH VENTURE III LLC		7807 BAYMEADOWS RD E STE 205		JACKSONVILLE	FL	32256		3044	WESTON MANOR DR		ALVA	33920	RIVER HALL COUNTRY CLUB PHASE TWO DESC IN INST#2006-409514 BLK J LOT 100
2234	FALSE	10538821	36-43-26-03-0000J.1010	RH VENTURE III LLC		7807 BAYMEADOWS RD E STE 205		JACKSONVILLE	FL	32256		3040	WESTON MANOR DR		ALVA	33920	RIVER HALL COUNTRY CLUB PHASE TWO DESC IN INST#2006-409514 BLK J LOT 101
2235	FALSE	10538822	36-43-26-03-0000J.1020	RH VENTURE III LLC		7807 BAYMEADOWS RD E STE 205		JACKSONVILLE	FL	32256		3036	WESTON MANOR DR		ALVA	33920	RIVER HALL COUNTRY CLUB PHASE TWO DESC IN INST#2006-409514 BLK J LOT 102
2236	FALSE	10538823	36-43-26-03-0000J.1030	RH VENTURE III LLC		7807 BAYMEADOWS RD E STE 205		JACKSONVILLE	FL	32256		3032	WESTON MANOR DR		ALVA	33920	RIVER HALL COUNTRY CLUB PHASE TWO DESC IN INST#2006-409514 BLK J LOT 103
2237	FALSE	10538824	36-43-26-03-0000J.1040	RH VENTURE III LLC		7807 BAYMEADOWS RD E STE 205		JACKSONVILLE	FL	32256		3028	WESTON MANOR DR		ALVA	33920	RIVER HALL COUNTRY CLUB PHASE TWO DESC IN INST#2006-409514 BLK J LOT 104
2238	FALSE	10538825	36-43-26-03-0000J.1050	RH VENTURE III LLC		7807 BAYMEADOWS RD E STE 205		JACKSONVILLE	FL	32256		3024	WESTON MANOR DR		ALVA	33920	RIVER HALL COUNTRY CLUB PHASE TWO DESC IN INST#2006-409514 BLK J LOT 105
2239	FALSE	10538826	36-43-26-03-0000J.1060	RH VENTURE III LLC		7807 BAYMEADOWS RD E STE 205		JACKSONVILLE	FL	32256		3331	WESTON MANOR DR		ALVA	33920	RIVER HALL COUNTRY CLUB PHASE TWO DESC IN INST#2006-409514 BLK J LOT 106
2240	FALSE	10538895	36-43-26-03-0000J.1070	RH VENTURE III LLC		7807 BAYMEADOWS RD E STE 205		JACKSONVILLE	FL	32256		3045	WESTON MANOR DR		ALVA	33920	RIVER HALL COUNTRY CLUB PHASE TWO DESC IN INST#2006-409514 BLK J LOT 107
2241	FALSE	10538896	36-43-26-03-0000J.1080	RH VENTURE III LLC		7807 BAYMEADOWS RD E STE 205		JACKSONVILLE	FL	32256		3049	WESTON MANOR DR		ALVA	33920	RIVER HALL COUNTRY CLUB PHASE TWO DESC IN INST#2006-409514 BLK J LOT 108
2242	FALSE	10538630	36-43-26-03-0000J.1090	RH VENTURE III LLC		7807 BAYMEADOWS RD E STE 205		JACKSONVILLE	FL	32256		3053	WESTON MANOR DR		ALVA	33920	RIVER HALL COUNTRY CLUB PHASE TWO DESC IN INST#2006-409514 BLK J LOT 109
2243	FALSE	10538631	36-43-26-03-0000J.1100	RH VENTURE III LLC		7807 BAYMEADOWS RD E STE 205		JACKSONVILLE	FL	32256		3057	WESTON MANOR DR		ALVA	33920	RIVER HALL COUNTRY CLUB PHASE TWO DESC IN INST#2006-409514 BLK J LOT 110
2244	FALSE	10538632	36-43-26-03-0000J.1110	RH VENTURE III LLC		7807 BAYMEADOWS RD E STE 205		JACKSONVILLE	FL	32256		3061	WESTON MANOR DR		ALVA	33920	RIVER HALL COUNTRY CLUB PHASE TWO DESC IN INST#2006-409514 BLK J LOT 111
2245	FALSE	10538633	36-43-26-03-0000J.1120	RH VENTURE III LLC		7807 BAYMEADOWS RD E STE 205		JACKSONVILLE	FL	32256		3065	WESTON MANOR DR		ALVA	33920	RIVER HALL COUNTRY CLUB PHASE TWO DESC IN INST#2006-409514 BLK J LOT 112
2246	FALSE	10538634	36-43-26-03-0000J.1130	RH VENTURE III LLC		7807 BAYMEADOWS RD E STE 205		JACKSONVILLE	FL	32256		3069	WESTON MANOR DR		ALVA	33920	RIVER HALL COUNTRY CLUB PHASE TWO DESC IN INST#2006-409514 BLK J LOT 113
2247	FALSE	10538635	36-43-26-03-0000J.1140	RH VENTURE III LLC		7807 BAYMEADOWS RD E STE 205		JACKSONVILLE	FL	32256		3073	WESTON MANOR DR		ALVA	33920	RIVER HALL COUNTRY CLUB PHASE TWO DESC IN INST#2006-409514 BLK J LOT 114
2248	FALSE	10538636	36-43-26-03-0000J.1150	RH VENTURE III LLC		7807 BAYMEADOWS RD E STE 205		JACKSONVILLE	FL	32256		3077	WESTON MANOR DR		ALVA	33920	RIVER HALL COUNTRY CLUB PHASE TWO DESC IN INST#2006-409514 BLK J LOT 115
2249	FALSE	10538637	36-43-26-03-0000J.1160	RH VENTURE III LLC		7807 BAYMEADOWS RD E STE 205		JACKSONVILLE	FL	32256		3081	WESTON MANOR DR		ALVA	33920	RIVER HALL COUNTRY CLUB PHASE TWO DESC IN INST#2006-409514 BLK J LOT 116
2250	FALSE	10538638	36-43-26-03-0000J.1170	RH VENTURE III LLC		7807 BAYMEADOWS RD E STE 205		JACKSONVILLE	FL	32256		3083	WESTON MANOR DR		ALVA	33920	RIVER HALL COUNTRY CLUB PHASE TWO DESC IN INST#2006-409514 BLK J LOT 117
2251	FALSE	10538639	36-43-26-03-0000J.1180	RH VENTURE III LLC		7807 BAYMEADOWS RD E STE 205		JACKSONVILLE	FL	32256		3091	WESTON MANOR DR		ALVA	33920	RIVER HALL COUNTRY CLUB PHASE TWO DESC IN INST#2006-409514 BLK J LOT 118
2252	FALSE	10538640	36-43-26-03-0000J.1190	RH VENTURE III LLC		7807 BAYMEADOWS RD E STE 205		JACKSONVILLE	FL	32256		17200	RYMAN CT		ALVA	33920	RIVER HALL COUNTRY CLUB PHASE TWO DESC IN INST#2006-409514 BLK J LOT 119
2253	FALSE	10538641	36-43-26-03-0000J.1200	RH VENTURE III LLC		7807 BAYMEADOWS RD E STE 205		JACKSONVILLE	FL	32256		17204	RYMAN CT		ALVA	33920	RIVER HALL COUNTRY CLUB PHASE TWO DESC IN INST#2006-409514 BLK J LOT 120
2254	FALSE	10538642	36-43-26-03-0000J.1210	RH VENTURE III LLC		7807 BAYMEADOWS RD E STE 205		JACKSONVILLE	FL	32256		17208	RYMAN CT		ALVA	33920	RIVER HALL COUNTRY CLUB PHASE TWO DESC IN INST#2006-409514 BLK J LOT 121
2255	FALSE	10538643	36-43-26-03-0000J.1220	RH VENTURE III LLC		7807 BAYMEADOWS RD E STE 205		JACKSONVILLE	FL	32256		17212	RYMAN CT		ALVA	33920	RIVER HALL COUNTRY CLUB PHASE TWO DESC IN INST#2006-409514 BLK J LOT 122
2256	FALSE	10538644	36-43-26-03-0000J.1230	RH VENTURE III LLC		7807 BAYMEADOWS RD E STE 205		JACKSONVILLE	FL	32256		17216	RYMAN CT		ALVA	33920	RIVER HALL COUNTRY CLUB PHASE TWO DESC IN INST#2006-409514 BLK J LOT 123
2257	FALSE	10538645	36-43-26-03-0000J.1240	RH VENTURE III LLC		7807 BAYMEADOWS RD E STE 205		JACKSONVILLE	FL	32256		17213	RYMAN CT		ALVA	33920	RIVER HALL COUNTRY CLUB PHASE TWO DESC IN INST#2006-409514 BLK J LOT 124
2258	FALSE	10538646	36-43-26-03-0000J.1250	RH VENTURE III LLC		7807 BAYMEADOWS RD E STE 205		JACKSONVILLE	FL	32256		17209	RYMAN CT		ALVA	33920	RIVER HALL COUNTRY CLUB PHASE TWO DESC IN INST#2006-409514 BLK J LOT 125
2259	FALSE	10538647	36-43-26-03-0000J.1260	RH VENTURE III LLC		7807 BAYMEADOWS RD E STE 205		JACKSONVILLE	FL	32256		17205	RYMAN CT		ALVA	33920	RIVER HALL COUNTRY CLUB PHASE TWO DESC IN INST#2006-409514 BLK J LOT 126
2260	FALSE	10538648	36-43-26-03-0000J.1270	RH VENTURE III LLC		7807 BAYMEADOWS RD E STE 205		JACKSONVILLE	FL	32256		17201	RYMAN CT		ALVA	33920	RIVER HALL COUNTRY CLUB PHASE TWO DESC IN INST#2006-409514 BLK J LOT 127
2261	FALSE	10538649	36-43-26-03-0000J.1280	RH VENTURE III LLC		7807 BAYMEADOWS RD E STE 205		JACKSONVILLE	FL	32256		3111	WESTON MANOR DR		ALVA	33920	RIVER HALL COUNTRY CLUB PHASE TWO DESC IN INST#2006-409514 BLK J LOT 128
2262	FALSE	10538650	36-43-26-03-0000J.1290	RH VENTURE III LLC		7807 BAYMEADOWS RD E STE 205		JACKSONVILLE	FL	32256		3115	WESTON MANOR DR		ALVA	33920	RIVER HALL COUNTRY CLUB PHASE TWO DESC IN INST#2006-409514 BLK J LOT 129
2263	FALSE	10538651	36-43-26-03-0000J.1300	RH VENTURE III LLC		7807 BAYMEADOWS RD E STE 205		JACKSONVILLE	FL	32256		3123	WESTON MANOR DR		ALVA	33920	RIVER HALL COUNTRY CLUB PHASE TWO DESC IN INST#2006-409514 BLK J LOT 130
2264	FALSE	10538652	36-43-26-03-0000J.1310	RH VENTURE III LLC		7807 BAYMEADOWS RD E STE 205		JACKSONVILLE	FL	32256		3131	WESTON MANOR DR		ALVA	33920	RIVER HALL COUNTRY CLUB PHASE TWO DESC IN INST#2006-409514 BLK J LOT 131
2265	FALSE	10538653	36-43-26-03-0000J.1320	RH VENTURE III LLC		7807 BAYMEADOWS RD E STE 205		JACKSONVILLE	FL	32256		3135	WESTON MANOR DR		ALVA	33920	RIVER HALL COUNTRY CLUB PHASE TWO DESC IN INST#2006-409514 BLK J LOT 132
2266	FALSE	10538654	36-43-26-03-0000J.1330	RH VENTURE III LLC		7807 BAYMEADOWS RD E STE 205		JACKSONVILLE	FL	32256		3143	WESTON MANOR DR		ALVA	33920	RIVER HALL COUNTRY CLUB PHASE TWO DESC IN INST#2006-409514 BLK J LOT 133
2267	FALSE	10538655	36-43-26-03-0000J.1340	RH VENTURE III LLC		7807 BAYMEADOWS RD E STE 205		JACKSONVILLE	FL	32256		3151	WESTON MANOR DR		ALVA	33920	RIVER HALL COUNTRY CLUB PHASE TWO DESC IN INST#2006-409514 BLK J LOT 134
2268	FALSE	10538656	36-43-26-03-0000J.1350	RH VENTURE III LLC		7807 BAYMEADOWS RD E STE 205		JACKSONVILLE	FL	32256		3159	WESTON MANOR DR		ALVA	33920	RIVER HALL COUNTRY CLUB PHASE TWO DESC IN INST#2006-409514 BLK J LOT 135
2269	FALSE	10538657	36-43-26-03-0000J.1360	RH VENTURE III LLC		7807 BAYMEADOWS RD E STE 205		JACKSONVILLE	FL	32256		3167	WESTON MANOR DR		ALVA	33920	RIVER HALL COUNTRY CLUB PHASE TWO DESC IN INST#2006-409514 BLK J LOT 136
2270	FALSE	10538658	36-43-26-03-0000J.1370	RH VENTURE III LLC		7807 BAYMEADOWS RD E STE 205		JACKSONVILLE	FL	32256		3171	WESTON MANOR DR		ALVA	33920	RIVER HALL COUNTRY CLUB PHASE TWO DESC IN INST#2006-409514 BLK J LOT 137
2271	FALSE	10538659	36-43-26-03-0000J.1380	RH VENTURE III LLC		7807 BAYMEADOWS RD E STE 205		JACKSONVILLE	FL	32256		3187	WESTON MANOR DR		ALVA	33920	RIVER HALL COUNTRY CLUB PHASE TWO DESC IN INST#2006-409514 BLK J LOT 138
2272	FALSE	10538660	36-43-26-03-0000J.1390	RH VENTURE III LLC		7807 BAYMEADOWS RD E STE 205		JACKSONVILLE	FL	32256		3191	WESTON MANOR DR		ALVA	33920	RIVER HALL COUNTRY CLUB PHASE TWO DESC IN INST#2006-409514 BLK J LOT 139
2273	FALSE	10538661	36-43-26-03-0000J.1400	RH VENTURE III LLC		7807 BAYMEADOWS RD E STE 205		JACKSONVILLE	FL	32256		3195	WESTON MANOR DR		ALVA	33920	RIVER HALL COUNTRY CLUB PHASE TWO DESC IN INST#2006-409514 BLK J LOT 140
2274	FALSE	10538662	36-43-26-03-0000J.1410	RH VENTURE III LLC		7807 BAYMEADOWS RD E STE 205		JACKSONVILLE	FL	32256		3199	WESTON MANOR DR		ALVA	33920	RIVER HALL COUNTRY CLUB PHASE TWO DESC IN INST#2006-409514 BLK J LOT 141
2275	FALSE	10538663	36-43-26-03-0000J.1420	RH VENTURE III LLC		7807 BAYMEADOWS RD E STE 205		JACKSONVILLE	FL	32256		3203	WESTON MANOR DR		ALVA	33920	RIVER HALL COUNTRY CLUB PHASE TWO DESC IN INST#2006-409514 BLK J LOT 142
2276	FALSE	10538664	36-43-26-03-0000J.1430	RH VENTURE III LLC		7807 BAYMEADOWS RD E STE 205		JACKSONVILLE	FL	32256		3207	WESTON MANOR DR		ALVA	33920	RIVER HALL COUNTRY CLUB PHASE TWO DESC IN INST#2006-409514 BLK J LOT 143
2277	FALSE	10538665	36-43-26-03-0000J.1440	RH VENTURE III LLC		7807 BAYMEADOWS RD E STE 205		JACKSONVILLE	FL	32256		3211	WESTON MANOR DR		ALVA	33920	RIVER HALL COUNTRY CLUB PHASE TWO DESC IN INST#2006-409514 BLK J LOT 144
2278	FALSE	10538666	36-43-26-03-0000J.1450	RH VENTURE III LLC		7807 BAYMEADOWS RD E STE 205		JACKSONVILLE	FL	32256		3215	WESTON MANOR DR		ALVA	33920	RIVER HALL COUNTRY CLUB PHASE TWO DESC IN INST#2006-409514 BLK J LOT 145
2279	FALSE	10538667	36-43-26-03-0000J.1460	RH VENTURE III LLC		7807 BAYMEADOWS RD E STE 205		JACKSONVILLE	FL	32256		3219	WESTON MANOR DR		ALVA	33920	RIVER HALL COUNTRY CLUB PHASE TWO DESC IN INST#2006-409514 BLK J LOT 146
2280	FALSE	10538668	36-43-26-03-0000J.1470	RH VENTURE III LLC		7807 BAYMEADOWS RD E STE 205		JACKSONVILLE	FL	32256		3221	WESTON MANOR DR		ALVA	33920	RIVER HALL COUNTRY CLUB PHASE TWO DESC IN INST#2006-409514 BLK J LOT 147
2281	FALSE	10538669	36-43-26-03-0000J.1480	RH VENTURE III LLC		7807 BAYMEADOWS RD E STE 205		JACKSONVILLE	FL	32256		3225	WESTON MANOR DR		ALVA	33920	RIVER HALL COUNTRY CLUB PHASE TWO DESC IN INST#2006-409514 BLK J LOT 148
2282	FALSE	10538670	36-43-26-03-0000J.1490	RH VENTURE III LLC		7807 BAYMEADOWS RD E STE 205		JACKSONVILLE	FL	32256		3229	WESTON MANOR DR		ALVA	33920	RIVER HALL COUNTRY CLUB PHASE TWO DESC IN INST#2006-409514 BLK J LOT 149
2283	FALSE	10538671	36-43-26-03-0000J.1500	RH VENTURE III LLC		7807 BAYMEADOWS RD E STE 205		JACKSONVILLE	FL	32256		3233	WESTON MANOR DR		ALVA	33920	RIVER HALL COUNTRY CLUB PHASE TWO DESC IN INST#2006-409514 BLK J LOT 150
2284	FALSE	10538672	36-43-26-03-0000J.1510	RH VENTURE III LLC		7807 BAYMEADOWS RD E STE 205		JACKSONVILLE	FL	32256		3237	WESTON MANOR DR		ALVA	33920	RIVER HALL COUNTRY CLUB PHASE TWO DESC IN INST#2006-409514 BLK J LOT 151
2285	FALSE	10538673	36-43-26-03-0000J.1520	RH VENTURE III LLC		7807 BAYMEADOWS RD E STE 205		JACKSONVILLE	FL	32256		3241	WESTON MANOR DR		ALVA	33920	RIVER HALL COUNTRY CLUB PHASE TWO DESC IN INST#2006-409514 BLK J LOT 152
2286	FALSE	10538674	36-43-26-03-0000J.1530	RH VENTURE III LLC		7807 BAYMEADOWS RD E STE 205		JACKSONVILLE	FL	32256		3245	WESTON MANOR DR		ALVA	33920	RIVER HALL COUNTRY CLUB PHASE TWO DESC IN INST#2006-409514 BLK J LOT 153
2287	FALSE	10538675	36-43-26-03-0000J.1540	RH VENTURE III LLC		7807 BAYMEADOWS RD E STE 205		JACKSONVILLE	FL	32256		3249	WESTON MANOR DR		ALVA	33920	RIVER HALL COUNTRY CLUB PHASE TWO DESC IN INST#2006-409514 BLK J LOT 154
2288	FALSE	10538676	36-43-26-03-0000J.1550	RH VENTURE III LLC		7807 BAYMEADOWS RD E STE 205		JACKSONVILLE	FL	32256		3253	WESTON MANOR DR		ALVA	33920	RIVER HALL COUNTRY CLUB PHASE TWO DESC IN INST#2006-409514 BLK J LOT 155
2289	FALSE	10538677	36-43-26-03-0000J.1560	RH VENTURE III LLC		7807 BAYMEADOWS RD E STE 205		JACKSONVILLE	FL	32256		3257	WESTON MANOR DR		ALVA	33920	RIVER HALL COUNTRY CLUB PHASE TWO DESC IN INST#2006-409514 BLK J LOT 156
2290	FALSE	10538678	36-43-26-03-0000J.1570	RH VENTURE III LLC		7807 BAYMEADOWS RD E STE 205		JACKSONVILLE	FL	32256		3261	WESTON MANOR DR		ALVA	33920	RIVER HALL COUNTRY CLUB PHASE TWO DESC IN INST#2006-409514 BLK J LOT 157
2291	FALSE	10538679	36-43-26-03-0000J.1580	RH VENTURE III LLC		7807 BAYMEADOWS RD E STE 205		JACKSONVILLE	FL	32256		3265	WESTON MANOR DR		ALVA	33920	RIVER HALL COUNTRY CLUB PHASE TWO DESC IN INST#2006-409514 BLK J LOT 158
2292	FALSE	10538680	36-43-26-03-0000J.1590	RH VENTURE III LLC		7807 BAYMEADOWS RD E STE 205		JACKSONVILLE	FL	32256		3269	WESTON MANOR DR		ALVA	33920	RIVER HALL COUNTRY CLUB PHASE TWO DESC IN INST#2006-409514 BLK J LOT 159
2293	FALSE	10538681	36-43-26-03-0000J.1600	RH VENTURE III LLC		7807 BAYMEADOWS RD E STE 205		JACKSONVILLE	FL	32256		3273	WESTON MANOR DR		ALVA	33920	RIVER HALL COUNTRY CLUB PHASE TWO DESC IN INST#2006-409514 BLK J LOT 160
2294	FALSE	10538682	36-43-26-03-0000J.1610	RH VENTURE III LLC		7807 BAYMEADOWS RD E STE 205		JACKSONVILLE	FL	32256		3277	WESTON MANOR DR		ALVA	33920	RIVER HALL COUNTRY CLUB PHASE TWO DESC IN INST#2006-409514 BLK J LOT 161
2295	FALSE	10538683	36-43-26-03-0000J.1620	RH VENTURE III LLC		7807 BAYMEADOWS RD E STE 205		JACKSONVILLE	FL	32256		3281	WESTON MANOR DR		ALVA	33920	RIVER HALL COUNTRY CLUB PHASE TWO DESC IN INST#2006-409514 BLK J LOT 162
2296	FALSE	10538897	36-43-26-03-0000J.1630	RH VENTURE III LLC		7807 BAYMEADOWS RD E STE 205		JACKSONVILLE	FL	32256		3289	WESTON MANOR DR		ALVA	33920	RIVER HALL COUNTRY CLUB PHASE TWO DESC IN INST#2006-409514 BLK J LOT 163
2297	FALSE	10538898	36-43-26-03-0000K.0010	LENNAR HOMES LLC		10481 BEN C PRATT 6 MILE	CYPRESS PKWY	FORT MYERS	FL	33966		17250	WALNUT RUN DR		ALVA	33920	RIVER HALL COUNTRY CLUB PHASE TWO DESC IN INST#2006-409514 BLK K LOT 1
2298	FALSE	10538899	36-43-26-03-0000K.0020	RH VENTURE III LLC		7807 BAYMEADOWS RD E STE 205		JACKSONVILLE	FL	32256		17254	WALNUT RUN DR		ALVA	33920	RIVER HALL COUNTRY CLUB PHASE TWO DESC IN INST#2006-409514 BLK K LOT 2
2299	FALSE	10538900	36-43-26-03-0000K.0030	LENNAR HOMES LLC		10481 BEN C PRATT 6 MILE	CYPRESS PKWY	FORT MYERS	FL	33966		17258	WALNUT RUN DR		ALVA	33920	RIVER HALL COUNTRY CLUB PHASE TWO DESC IN INST#2006-409514 BLK K LOT 3
2300	FALSE	10538684	36-43-26-03-0000K.0040	LENNAR HOMES LLC		10481 BEN C PRATT 6 MILE	CYPRESS PKWY	FORT MYERS	FL	33966		17262	WALNUT RUN DR		ALVA	33920	RIVER HALL COUNTRY CLUB PHASE TWO DESC IN INST#2006-409514 BLK K LOT 4
2301	FALSE	10538685	36-43-26-03-0000K.0050	LENNAR HOMES LLC		10481 BEN C PRATT 6 MILE	CYPRESS PKWY	FORT MYERS	FL	33966		17266	WALNUT RUN DR		ALVA	33920	RIVER HALL COUNTRY CLUB PHASE TWO DESC IN INST#2006-409514 BLK K LOT 5
2302	FALSE	10538686	36-43-26-03-0000K.0060	LENNAR HOMES LLC		10481 BEN C PRATT 6 MILE	CYPRESS PKWY	FORT MYERS	FL	33966		17270	WALNUT RUN DR		ALVA	33920	RIVER HALL COUNTRY CLUB PHASE TWO DESC IN INST#2006-409514 BLK K LOT 6
2303	FALSE	10538687	36-43-26-03-0000K.0070	LENNAR HOMES LLC		10481 BEN C PRATT 6 MILE	CYPRESS PKWY	FORT MYERS	FL	33966		17274	WALNUT RUN DR		ALVA	33920	RIVER HALL COUNTRY CLUB PHASE TWO DESC IN INST#2006-409514 BLK K LOT 7
2304	FALSE	10538688	36-43-26-03-0000K.0080	LENNAR HOMES LLC		10481 BEN C PRATT	SIX MILE CYPRESS	FORT MYERS	FL	33966		17278	WALNUT RUN DR		ALVA	33920	RIVER HALL COUNTRY CLUB PHASE TWO DESC IN INST#2006-409514 BLK K LOT 8
2305	FALSE	10538689	36-43-26-03-0000K.0090	LENNAR HOMES LLC		10481 BEN C PRATT	SIX MILE CYPRESS	FORT MYERS	FL	33966		17282	WALNUT RUN DR		ALVA	33920	RIVER HALL COUNTRY CLUB PHASE TWO DESC IN INST#2006-409514 BLK K LOT 9
2306	FALSE	10538690	36-43-26-03-0000K.0100	LENNAR HOMES LLC		10481 BEN C PRATT	SIX MILE CYPRESS	FORT MYERS	FL	33966		17286	WALNUT RUN DR		ALVA	33920	RIVER HALL COUNTRY CLUB PHASE TWO DESC IN INST#2006-409514 BLK K LOT 10
2307	FALSE	10538691	36-43-26-03-0000K.0110	LENNAR HOMES LLC		10481 BEN C PRATT	SIX MILE CYPRESS	FORT MYERS	FL	33966		17290	WALNUT RUN DR		ALVA	33920	RIVER HALL COUNTRY CLUB PHASE TWO DESC IN INST#2006-409514 BLK K LOT 11
2308	FALSE	10538692	36-43-26-03-0000K.0120	LENNAR HOMES LLC		10481 BEN C PRATT	SIX MILE CYPRESS	FORT MYERS	FL	33966		17294	WALNUT RUN DR		ALVA	33920	RIVER HALL COUNTRY CLUB PHASE TWO DESC IN INST#2006-409514 BLK K LOT 12
2309	FALSE	10538693	36-43-26-03-0000K.0130	RH VENTURE III LLC		7807 BAYMEADOWS RD E STE 205		JACKSONVILLE	FL	32256		3501	STORMY CREEK LN		ALVA	33920	RIVER HALL COUNTRY CLUB PHASE TWO DESC IN INST#2006-409514 BLK K LOT 13
2310	FALSE	10538694	36-43-26-03-0000K.0140	RH VENTURE III LLC		7807 BAYMEADOWS RD E STE 205		JACKSONVILLE	FL	32256		3505	STORMY CREEK LN		ALVA	33920	RIVER HALL COUNTRY CLUB PHASE TWO DESC IN INST#2006-409514 BLK K LOT 14
2311	FALSE	10538695	36-43-26-03-0000K.0150	RH VENTURE III LLC		7807 BAYMEADOWS RD E STE 205		JACKSONVILLE	FL	32256		3509	STORMY CREEK LN		ALVA	33920	RIVER HALL COUNTRY CLUB PHASE TWO DESC IN INST#2006-409514 BLK K LOT 15
2312	FALSE	10538696	36-43-26-03-0000K.0160	RH VENTURE III LLC		7807 BAYMEADOWS RD E STE 205		JACKSONVILLE	FL	32256		3513	STORMY CREEK LN		ALVA	33920	RIVER HALL COUNTRY CLUB PHASE TWO DESC IN INST#2006-409514 BLK K LOT 16
2313	FALSE	10538697	36-43-26-03-0000K.0170	RH VENTURE III LLC		7807 BAYMEADOWS RD E STE 205		JACKSONVILLE	FL	32256		3517	STORMY CREEK LN		ALVA	33920	RIVER HALL COUNTRY CLUB PHASE TWO DESC IN INST#2006-409514 BLK K LOT 17
2314	FALSE	10538698	36-43-26-03-0000K.0180	RH VENTURE III LLC		7807 BAYMEADOWS RD E STE 205		JACKSONVILLE	FL	32256		3521	STORMY CREEK LN		ALVA	33920	RIVER HALL COUNTRY CLUB PHASE TWO DESC IN INST#2006-409514 BLK K LOT 18

2315	FALSE	10538699	36-43-26-03-0000K.0190	RH VENTURE III LLC		7807 BAYMEADOWS RD E STE 205		JACKSONVILLE	FL	32256		3525	STORMY CREEK LN		ALVA	33920	RIVER HALL COUNTRY CLUB PHASE TWO DESC IN INST#2006-409514 BLK K LOT 19
2316	FALSE	10538700	36-43-26-03-0000K.0200	RH VENTURE III LLC		7807 BAYMEADOWS RD E STE 205		JACKSONVILLE	FL	32256		3529	STORMY CREEK LN		ALVA	33920	RIVER HALL COUNTRY CLUB PHASE TWO DESC IN INST#2006-409514 BLK K LOT 20
2317	FALSE	10538701	36-43-26-03-0000K.0210	RH VENTURE III LLC		7807 BAYMEADOWS RD E STE 205		JACKSONVILLE	FL	32256		3533	STORMY CREEK LN		ALVA	33920	RIVER HALL COUNTRY CLUB PHASE TWO DESC IN INST#2006-409514 BLK K LOT 21
2318	FALSE	10538901	36-43-26-03-0000K.0220	RH VENTURE III LLC		7807 BAYMEADOWS RD E STE 205		JACKSONVILLE	FL	32256		3537	STORMY CREEK LN		ALVA	33920	RIVER HALL COUNTRY CLUB PHASE TWO DESC IN INST#2006-409514 BLK K LOT 22
2319	FALSE	10538902	36-43-26-03-0000K.0230	RH VENTURE III LLC		7807 BAYMEADOWS RD E STE 205		JACKSONVILLE	FL	32256		3541	STORMY CREEK LN		ALVA	33920	RIVER HALL COUNTRY CLUB PHASE TWO DESC IN INST#2006-409514 BLK K LOT 23
2320	FALSE	10538903	36-43-26-03-0000K.0240	RH VENTURE III LLC		7807 BAYMEADOWS RD E STE 205		JACKSONVILLE	FL	32256		3545	STORMY CREEK LN		ALVA	33920	RIVER HALL COUNTRY CLUB PHASE TWO DESC IN INST#2006-409514 BLK K LOT 24
2321	FALSE	10538904	36-43-26-03-0000K.0250	RH VENTURE III LLC		7807 BAYMEADOWS RD E STE 205		JACKSONVILLE	FL	32256		3549	STORMY CREEK LN		ALVA	33920	RIVER HALL COUNTRY CLUB PHASE TWO DESC IN INST#2006-409514 BLK K LOT 25
2322	FALSE	10538905	36-43-26-03-0000K.0260	RH VENTURE III LLC		7807 BAYMEADOWS RD E STE 205		JACKSONVILLE	FL	32256		3553	STORMY CREEK LN		ALVA	33920	RIVER HALL COUNTRY CLUB PHASE TWO DESC IN INST#2006-409514 BLK K LOT 26
2323	FALSE	10538906	36-43-26-03-0000K.0270	RH VENTURE III LLC		7807 BAYMEADOWS RD E STE 205		JACKSONVILLE	FL	32256		3557	STORMY CREEK LN		ALVA	33920	RIVER HALL COUNTRY CLUB PHASE TWO DESC IN INST#2006-409514 BLK K LOT 27
2324	FALSE	10538907	36-43-26-03-0000K.0280	RH VENTURE III LLC		7807 BAYMEADOWS RD E STE 205		JACKSONVILLE	FL	32256		3561	STORMY CREEK LN		ALVA	33920	RIVER HALL COUNTRY CLUB PHASE TWO DESC IN INST#2006-409514 BLK K LOT 28
2325	FALSE	10538908	36-43-26-03-0000K.0290	RH VENTURE III LLC		7807 BAYMEADOWS RD E STE 205		JACKSONVILLE	FL	32256		3565	STORMY CREEK LN		ALVA	33920	RIVER HALL COUNTRY CLUB PHASE TWO DESC IN INST#2006-409514 BLK K LOT 29
2326	FALSE	10538702	36-43-26-03-0000K.0300	RH VENTURE III LLC		7807 BAYMEADOWS RD E STE 205		JACKSONVILLE	FL	32256			CORNER LOT		ALVA	33920	RIVER HALL COUNTRY CLUB PHASE TWO DESC IN INST#2006-409514 BLK K LOT 30
2327	FALSE	10538703	36-43-26-03-0000K.0310	RH VENTURE III LLC		7807 BAYMEADOWS RD E STE 205		JACKSONVILLE	FL	32256		17306	ROCKING CHAIR CT		ALVA	33920	RIVER HALL COUNTRY CLUB PHASE TWO DESC IN INST#2006-409514 BLK K LOT 31
2328	FALSE	10538704	36-43-26-03-0000K.0320	RH VENTURE III LLC		7807 BAYMEADOWS RD E STE 205		JACKSONVILLE	FL	32256		17310	ROCKING CHAIR CT		ALVA	33920	RIVER HALL COUNTRY CLUB PHASE TWO DESC IN INST#2006-409514 BLK K LOT 32
2329	FALSE	10538705	36-43-26-03-0000K.0330	RH VENTURE III LLC		7807 BAYMEADOWS RD E STE 205		JACKSONVILLE	FL	32256		17314	ROCKING CHAIR CT		ALVA	33920	RIVER HALL COUNTRY CLUB PHASE TWO DESC IN INST#2006-409514 BLK K LOT 33
2330	FALSE	10538706	36-43-26-03-0000K.0340	RH VENTURE III LLC		7807 BAYMEADOWS RD E STE 205		JACKSONVILLE	FL	32256		17318	ROCKING CHAIR CT		ALVA	33920	RIVER HALL COUNTRY CLUB PHASE TWO DESC IN INST#2006-409514 BLK K LOT 34
2331	FALSE	10538707	36-43-26-03-0000K.0350	RH VENTURE III LLC		7807 BAYMEADOWS RD E STE 205		JACKSONVILLE	FL	32256		17322	ROCKING CHAIR CT		ALVA	33920	RIVER HALL COUNTRY CLUB PHASE TWO DESC IN INST#2006-409514 BLK K LOT 35
2332	FALSE	10538708	36-43-26-03-0000K.0360	RH VENTURE III LLC		7807 BAYMEADOWS RD E STE 205		JACKSONVILLE	FL	32256		17326	ROCKING CHAIR CT		ALVA	33920	RIVER HALL COUNTRY CLUB PHASE TWO DESC IN INST#2006-409514 BLK K LOT 36
2333	FALSE	10538909	36-43-26-03-0000K.0370	RH VENTURE III LLC		7807 BAYMEADOWS RD E STE 205		JACKSONVILLE	FL	32256		17330	ROCKING CHAIR CT		ALVA	33920	RIVER HALL COUNTRY CLUB PHASE TWO DESC IN INST#2006-409514 BLK K LOT 37
2334	FALSE	10538910	36-43-26-03-0000K.0380	RH VENTURE III LLC		7807 BAYMEADOWS RD E STE 205		JACKSONVILLE	FL	32256		17334	ROCKING CHAIR CT		ALVA	33920	RIVER HALL COUNTRY CLUB PHASE TWO DESC IN INST#2006-409514 BLK K LOT 38
2335	FALSE	10538911	36-43-26-03-0000K.0390	RH VENTURE III LLC		7807 BAYMEADOWS RD E STE 205		JACKSONVILLE	FL	32256		17338	ROCKING CHAIR CT		ALVA	33920	RIVER HALL COUNTRY CLUB PHASE TWO DESC IN INST#2006-409514 BLK K LOT 39
2336	FALSE	10538709	36-43-26-03-0000K.0400	RH VENTURE III LLC		7807 BAYMEADOWS RD E STE 205		JACKSONVILLE	FL	32256		17341	ROCKING CHAIR CT		ALVA	33920	RIVER HALL COUNTRY CLUB PHASE TWO DESC IN INST#2006-409514 BLK K LOT 40
2337	FALSE	10538710	36-43-26-03-0000K.0410	RH VENTURE III LLC		7807 BAYMEADOWS RD E STE 205		JACKSONVILLE	FL	32256		17337	ROCKING CHAIR CT		ALVA	33920	RIVER HALL COUNTRY CLUB PHASE TWO DESC IN INST#2006-409514 BLK K LOT 41
2338	FALSE	10538711	36-43-26-03-0000K.0420	RH VENTURE III LLC		7807 BAYMEADOWS RD E STE 205		JACKSONVILLE	FL	32256		17333	ROCKING CHAIR CT		ALVA	33920	RIVER HALL COUNTRY CLUB PHASE TWO DESC IN INST#2006-409514 BLK K LOT 42
2339	FALSE	10538712	36-43-26-03-0000K.0430	RH VENTURE III LLC		7807 BAYMEADOWS RD E STE 205		JACKSONVILLE	FL	32256		17321	ROCKING CHAIR CT		ALVA	33920	RIVER HALL COUNTRY CLUB PHASE TWO DESC IN INST#2006-409514 BLK K LOT 43
2340	FALSE	10538713	36-43-26-03-0000K.0440	RH VENTURE III LLC		7807 BAYMEADOWS RD E STE 205		JACKSONVILLE	FL	32256		17315	ROCKING CHAIR CT		ALVA	33920	RIVER HALL COUNTRY CLUB PHASE TWO DESC IN INST#2006-409514 BLK K LOT 44
2341	FALSE	10538714	36-43-26-03-0000K.0450	RH VENTURE III LLC		7807 BAYMEADOWS RD E STE 205		JACKSONVILLE	FL	32256		17311	ROCKING CHAIR CT		ALVA	33920	RIVER HALL COUNTRY CLUB PHASE TWO DESC IN INST#2006-409514 BLK K LOT 45
2342	FALSE	10538715	36-43-26-03-0000K.0460	RH VENTURE III LLC		7807 BAYMEADOWS RD E STE 205		JACKSONVILLE	FL	32256		17307	ROCKING CHAIR CT		ALVA	33920	RIVER HALL COUNTRY CLUB PHASE TWO DESC IN INST#2006-409514 BLK K LOT 46
2343	FALSE	10538716	36-43-26-03-0000K.0470	RH VENTURE III LLC		7807 BAYMEADOWS RD E STE 205		JACKSONVILLE	FL	32256		3532	STORMY CREEK LN		ALVA	33920	RIVER HALL COUNTRY CLUB PHASE TWO DESC IN INST#2006-409514 BLK K LOT 47
2344	FALSE	10538717	36-43-26-03-0000K.0480	RH VENTURE III LLC		7807 BAYMEADOWS RD E STE 205		JACKSONVILLE	FL	32256		3528	STORMY CREEK LN		ALVA	33920	RIVER HALL COUNTRY CLUB PHASE TWO DESC IN INST#2006-409514 BLK K LOT 48
2345	FALSE	10538718	36-43-26-03-0000K.0490	RH VENTURE III LLC		7807 BAYMEADOWS RD E STE 205		JACKSONVILLE	FL	32256		3524	STORMY CREEK LN		ALVA	33920	RIVER HALL COUNTRY CLUB PHASE TWO DESC IN INST#2006-409514 BLK K LOT 49
2346	FALSE	10538719	36-43-26-03-0000K.0500	RH VENTURE III LLC		7807 BAYMEADOWS RD E STE 205		JACKSONVILLE	FL	32256		3520	STORMY CREEK LN		ALVA	33920	RIVER HALL COUNTRY CLUB PHASE TWO DESC IN INST#2006-409514 BLK K LOT 50
2347	FALSE	10538720	36-43-26-03-0000K.0510	RH VENTURE III LLC		7807 BAYMEADOWS RD E STE 205		JACKSONVILLE	FL	32256		3516	STORMY CREEK LN		ALVA	33920	RIVER HALL COUNTRY CLUB PHASE TWO DESC IN INST#2006-409514 BLK K LOT 51
2348	FALSE	10538721	36-43-26-03-0000K.0520	RH VENTURE III LLC		7807 BAYMEADOWS RD E STE 205		JACKSONVILLE	FL	32256		3512	STORMY CREEK LN		ALVA	33920	RIVER HALL COUNTRY CLUB PHASE TWO DESC IN INST#2006-409514 BLK K LOT 52
2349	FALSE	10538722	36-43-26-03-0000K.0530	RH VENTURE III LLC		7807 BAYMEADOWS RD E STE 205		JACKSONVILLE	FL	32256		3508	STORMY CREEK LN		ALVA	33920	RIVER HALL COUNTRY CLUB PHASE TWO DESC IN INST#2006-409514 BLK K LOT 53
2350	FALSE	10538912	36-43-26-03-0000K.0540	RH VENTURE III LLC		7807 BAYMEADOWS RD E STE 205		JACKSONVILLE	FL	32256		3506	STORMY CREEK LN		ALVA	33920	RIVER HALL COUNTRY CLUB PHASE TWO DESC IN INST#2006-409514 BLK K LOT 54
2351	FALSE	10538913	36-43-26-03-0000K.0550	RH VENTURE III LLC		7807 BAYMEADOWS RD E STE 205		JACKSONVILLE	FL	32256		3502	STORMY CREEK LN		ALVA	33920	RIVER HALL COUNTRY CLUB PHASE TWO DESC IN INST#2006-409514 BLK K LOT 55
2352	FALSE	10538914	36-43-26-03-0000K.0560	RH VENTURE III LLC		7807 BAYMEADOWS RD E STE 205		JACKSONVILLE	FL	32256		17300	WALNUT RUN DR		ALVA	33920	RIVER HALL COUNTRY CLUB PHASE TWO DESC IN INST#2006-409514 BLK K LOT 56
2353	FALSE	10538915	36-43-26-03-0000K.0570	RH VENTURE III LLC		7807 BAYMEADOWS RD E STE 205		JACKSONVILLE	FL	32256		17304	WALNUT RUN DR		ALVA	33920	RIVER HALL COUNTRY CLUB PHASE TWO DESC IN INST#2006-409514 BLK K LOT 57
2354	FALSE	10538916	36-43-26-03-0000K.0580	RHCC LLC		2970 LUCKIE RD		WESTON	FL	33331		17328	WALNUT RUN DR		ALVA	33920	RIVER HALL COUNTRY CLUB PHASE TWO DESC IN INST#2006-409514 BLK K LOT 58
2355	FALSE	10538917	36-43-26-03-0000K.0590	RHCC LLC		2970 LUCKIE RD		WESTON	FL	33331		17332	WALNUT RUN DR		ALVA	33920	RIVER HALL COUNTRY CLUB PHASE TWO DESC IN INST#2006-409514 BLK K LOT 59
2356	FALSE	10538918	36-43-26-03-0000K.0600	RHCC LLC		2970 LUCKIE RD		WESTON	FL	33331		17336	WALNUT RUN DR		ALVA	33920	RIVER HALL COUNTRY CLUB PHASE TWO DESC IN INST#2006-409514 BLK K LOT 60
2357	FALSE	10538919	36-43-26-03-0000K.0610	RHCC LLC		2970 LUCKIE RD		WESTON	FL	33331		17340	WALNUT RUN DR		ALVA	33920	RIVER HALL COUNTRY CLUB PHASE TWO DESC IN INST#2006-409514 BLK K LOT 61
2358	FALSE	10538920	36-43-26-03-0000K.0620	RHCC LLC		2970 LUCKIE RD		WESTON	FL	33331		17344	WALNUT RUN DR		ALVA	33920	RIVER HALL COUNTRY CLUB PHASE TWO DESC IN INST#2006-409514 BLK K LOT 62
2359	FALSE	10538921	36-43-26-03-0000K.0630	RHCC LLC		2970 LUCKIE RD		WESTON	FL	33331		17348	WALNUT RUN DR		ALVA	33920	RIVER HALL COUNTRY CLUB PHASE TWO DESC IN INST#2006-409514 BLK K LOT 63
2360	FALSE	10538922	36-43-26-03-0000K.0640	RHCC LLC		2970 LUCKIE RD		WESTON	FL	33331		17352	WALNUT RUN DR		ALVA	33920	RIVER HALL COUNTRY CLUB PHASE TWO DESC IN INST#2006-409514 BLK K LOT 64
2361	FALSE	10538923	36-43-26-03-0000K.0650	RH VENTURE III LLC		7807 BAYMEADOWS RD E STE 205		JACKSONVILLE	FL	32256		17356	WALNUT RUN DR		ALVA	33920	RIVER HALL COUNTRY CLUB PHASE TWO DESC IN INST#2006-409514 BLK K LOT 65
2362	FALSE	10538924	36-43-26-03-0000K.0660	RH VENTURE III LLC		7807 BAYMEADOWS RD E STE 205		JACKSONVILLE	FL	32256		17360	WALNUT RUN DR		ALVA	33920	RIVER HALL COUNTRY CLUB PHASE TWO DESC IN INST#2006-409514 BLK K LOT 66
2363	FALSE	10538925	36-43-26-03-0000K.0670	RH VENTURE III LLC		7807 BAYMEADOWS RD E STE 205		JACKSONVILLE	FL	32256		17364	WALNUT RUN DR		ALVA	33920	RIVER HALL COUNTRY CLUB PHASE TWO DESC IN INST#2006-409514 BLK K LOT 67
2364	FALSE	10538926	36-43-26-03-0000K.0680	RH VENTURE III LLC		7807 BAYMEADOWS RD E STE 205		JACKSONVILLE	FL	32256		17368	WALNUT RUN DR		ALVA	33920	RIVER HALL COUNTRY CLUB PHASE TWO DESC IN INST#2006-409514 BLK K LOT 68
2365	FALSE	10538927	36-43-26-03-0000K.0690	RH VENTURE III LLC		7807 BAYMEADOWS RD E STE 205		JACKSONVILLE	FL	32256		17372	WALNUT RUN DR		ALVA	33920	RIVER HALL COUNTRY CLUB PHASE TWO DESC IN INST#2006-409514 BLK K LOT 69
2366	FALSE	10538928	36-43-26-03-0000K.0700	RH VENTURE III LLC		7807 BAYMEADOWS RD E STE 205		JACKSONVILLE	FL	32256		17376	WALNUT RUN DR		ALVA	33920	RIVER HALL COUNTRY CLUB PHASE TWO DESC IN INST#2006-409514 BLK K LOT 70
2367	FALSE	10538929	36-43-26-03-0000K.0710	RH VENTURE III LLC		7807 BAYMEADOWS RD E STE 205		JACKSONVILLE	FL	32256		17380	WALNUT RUN DR		ALVA	33920	RIVER HALL COUNTRY CLUB PHASE TWO DESC IN INST#2006-409514 BLK K LOT 71
2368	FALSE	10538930	36-43-26-03-0000K.0720	RH VENTURE III LLC		7807 BAYMEADOWS RD E STE 205		JACKSONVILLE	FL	32256		17384	WALNUT RUN DR		ALVA	33920	RIVER HALL COUNTRY CLUB PHASE TWO DESC IN INST#2006-409514 BLK K LOT 72
2369	FALSE	10538931	36-43-26-03-0000K.0730	RH VENTURE III LLC		7807 BAYMEADOWS RD E STE 205		JACKSONVILLE	FL	32256		17388	WALNUT RUN DR		ALVA	33920	RIVER HALL COUNTRY CLUB PHASE TWO DESC IN INST#2006-409514 BLK K LOT 73
2370	FALSE	10538932	36-43-26-03-0000K.0740	RH VENTURE III LLC		7807 BAYMEADOWS RD E STE 205		JACKSONVILLE	FL	32256		17392	WALNUT RUN DR		ALVA	33920	RIVER HALL COUNTRY CLUB PHASE TWO DESC IN INST#2006-409514 BLK K LOT 74
2371	FALSE	10538933	36-43-26-03-0000K.0750	RH VENTURE III LLC		7807 BAYMEADOWS RD E STE 205		JACKSONVILLE	FL	32256		17396	WALNUT RUN DR		ALVA	33920	RIVER HALL COUNTRY CLUB PHASE TWO DESC IN INST#2006-409514 BLK K LOT 75
2372	FALSE	10538934	36-43-26-03-0000K.0760	RH VENTURE III LLC		7807 BAYMEADOWS RD E STE 205		JACKSONVILLE	FL	32256		17400	WALNUT RUN DR		ALVA	33920	RIVER HALL COUNTRY CLUB PHASE TWO DESC IN INST#2006-409514 BLK K LOT 76
2373	FALSE	10538935	36-43-26-03-0000K.0770	RH VENTURE III LLC		7807 BAYMEADOWS RD E STE 205		JACKSONVILLE	FL	32256		17421	WALNUT RUN DR		ALVA	33920	RIVER HALL COUNTRY CLUB PHASE TWO DESC IN INST#2006-409514 BLK K LOT 77
2374	FALSE	10538723	36-43-26-03-0000K.0780	RH VENTURE III LLC		7807 BAYMEADOWS RD E STE 205		JACKSONVILLE	FL	32256		17417	WALNUT RUN DR		ALVA	33920	RIVER HALL COUNTRY CLUB PHASE TWO DESC IN INST#2006-409514 BLK K LOT 78
2375	FALSE	10538724	36-43-26-03-0000K.0790	RH VENTURE III LLC		7807 BAYMEADOWS RD E STE 205		JACKSONVILLE	FL	32256		17413	WALNUT RUN DR		ALVA	33920	RIVER HALL COUNTRY CLUB PHASE TWO DESC IN INST#2006-409514 BLK K LOT 79
2376	FALSE	10538725	36-43-26-03-0000K.0800	RH VENTURE III LLC		7807 BAYMEADOWS RD E STE 205		JACKSONVILLE	FL	32256		17409	WALNUT RUN DR		ALVA	33920	RIVER HALL COUNTRY CLUB PHASE TWO DESC IN INST#2006-409514 BLK K LOT 80
2377	FALSE	10538726	36-43-26-03-0000K.0810	RH VENTURE III LLC		7807 BAYMEADOWS RD E STE 205		JACKSONVILLE	FL	32256		17405	WALNUT RUN DR		ALVA	33920	RIVER HALL COUNTRY CLUB PHASE TWO DESC IN INST#2006-409514 BLK K LOT 81
2378	FALSE	10538727	36-43-26-03-0000K.0820	RH VENTURE III LLC		7807 BAYMEADOWS RD E STE 205		JACKSONVILLE	FL	32256		17401	WALNUT RUN DR		ALVA	33920	RIVER HALL COUNTRY CLUB PHASE TWO DESC IN INST#2006-409514 BLK K LOT 82
2379	FALSE	10538728	36-43-26-03-0000K.0830	RH VENTURE III LLC		7807 BAYMEADOWS RD E STE 205		JACKSONVILLE	FL	32256		17397	WALNUT RUN DR		ALVA	33920	RIVER HALL COUNTRY CLUB PHASE TWO DESC IN INST#2006-409514 BLK K LOT 83
2380	FALSE	10538729	36-43-26-03-0000K.0840	RH VENTURE III LLC		7807 BAYMEADOWS RD E STE 205		JACKSONVILLE	FL	32256		17393	WALNUT RUN DR		ALVA	33920	RIVER HALL COUNTRY CLUB PHASE TWO DESC IN INST#2006-409514 BLK K LOT 84
2381	FALSE	10538730	36-43-26-03-0000K.0850	RH VENTURE III LLC		7807 BAYMEADOWS RD E STE 205		JACKSONVILLE	FL	32256		17389	WALNUT RUN DR		ALVA	33920	RIVER HALL COUNTRY CLUB PHASE TWO DESC IN INST#2006-409514 BLK K LOT 85
2382	FALSE	10538731	36-43-26-03-0000K.0860	RH VENTURE III LLC		7807 BAYMEADOWS RD E STE 205		JACKSONVILLE	FL	32256		17385	WALNUT RUN DR		ALVA	33920	RIVER HALL COUNTRY CLUB PHASE TWO DESC IN INST#2006-409514 BLK K LOT 86
2383	FALSE	10538732	36-43-26-03-0000K.0870	RH VENTURE III LLC		7807 BAYMEADOWS RD E STE 205		JACKSONVILLE	FL	32256		17379	WALNUT RUN DR		ALVA	33920	RIVER HALL COUNTRY CLUB PHASE TWO DESC IN INST#2006-409514 BLK K LOT 87
2384	FALSE	10538733	36-43-26-03-0000K.0880	RH VENTURE III LLC		7807 BAYMEADOWS RD E STE 205		JACKSONVILLE	FL	32256		17367	WALNUT RUN DR		ALVA	33920	RIVER HALL COUNTRY CLUB PHASE TWO DESC IN INST#2006-409514 BLK K LOT 88
2385	FALSE	10538734	36-43-26-03-0000K.0890	RH VENTURE III LLC		7807 BAYMEADOWS RD E STE 205		JACKSONVILLE	FL	32256		17361	WALNUT RUN DR		ALVA	33920	RIVER HALL COUNTRY CLUB PHASE TWO DESC IN INST#2006-409514 BLK K LOT 89
2386	FALSE	10538735	36-43-26-03-0000K.0900	RH VENTURE III LLC		7807 BAYMEADOWS RD E STE 205		JACKSONVILLE	FL	32256		17357	WALNUT RUN DR		ALVA	33920	RIVER HALL COUNTRY CLUB PHASE TWO DESC IN INST#2006-409514 BLK K LOT 90
2387	FALSE	10538736	36-43-26-03-0000K.0910	RHCC LLC		2970 LUCKIE RD		WESTON	FL	33331			CORNER LOT		ALVA	33920	RIVER HALL COUNTRY CLUB PHASE TWO DESC IN INST#2006-409514 BLK K LOT 91
2388	FALSE	10538737	36-43-26-03-0000K.0920	RH VENTURE III LLC		7807 BAYMEADOWS RD E STE 205		JACKSONVILLE	FL	32256		3324	PICNIC CT		ALVA	33920	RIVER HALL COUNTRY CLUB PHASE TWO DESC IN INST#2006-409514 BLK K LOT 92
2389	FALSE	10538738	36-43-26-03-0000K.0930	RH VENTURE III LLC		7807 BAYMEADOWS RD E STE 205		JACKSONVILLE	FL	32256		3320	PICNIC CT		ALVA	33920	RIVER HALL COUNTRY CLUB PHASE TWO DESC IN INST#2006-409514 BLK K LOT 93
2390	FALSE	10538739	36-43-26-03-0000K.0940	RH VENTURE III LLC		7807 BAYMEADOWS RD E STE 205		JACKSONVILLE	FL	32256		3316	PICNIC CT		ALVA	33920	RIVER HALL COUNTRY CLUB PHASE TWO DESC IN INST#2006-409514 BLK K LOT 94
2391	FALSE	10538740	36-43-26-03-0000K.0950	RH VENTURE III LLC		7807 BAYMEADOWS RD E STE 205		JACKSONVILLE	FL	32256		3312	PICNIC CT		ALVA	33920	RIVER HALL COUNTRY CLUB PHASE TWO DESC IN INST#2006-409514 BLK K LOT 95
2392	FALSE	10538741	36-43-26-03-0000K.0960	RH VENTURE III LLC		7807 BAYMEADOWS RD E STE 205		JACKSONVILLE	FL	32256		3308	PICNIC CT		ALVA	33920	RIVER HALL COUNTRY CLUB PHASE TWO DESC IN INST#2006-409514 BLK K LOT 96
2393	FALSE	10538742	36-43-26-03-0000K.0970	RH VENTURE III LLC		7807 BAYMEADOWS RD E STE 205		JACKSONVILLE	FL	32256		3304	PICNIC CT		ALVA	33920	RIVER HALL COUNTRY CLUB PHASE TWO DESC IN INST#2006-409514 BLK K LOT 97
2394	FALSE	10538743	36-43-26-03-0000K.0980	RH VENTURE III LLC		7807 BAYMEADOWS RD E STE 205		JACKSONVILLE	FL	32256		3300	PICNIC CT		ALVA	33920	RIVER HALL COUNTRY CLUB PHASE TWO DESC IN INST#2006-409514 BLK K LOT 98
2395	FALSE	10538936	36-43-26-03-0000K.0990	RH VENTURE III LLC		7807 BAYMEADOWS RD E STE 205		JACKSONVILLE	FL	32256		3305	PICNIC CT		ALVA	33920	RIVER HALL COUNTRY CLUB PHASE TWO DESC IN INST#2006-409514 BLK K LOT 99
2396	FALSE	10538937	36-43-26-03-0000K.1000	RH VENTURE III LLC		7807 BAYMEADOWS RD E STE 205		JACKSONVILLE	FL	32256		3309	PICNIC CT		ALVA	33920	RIVER HALL COUNTRY CLUB PHASE TWO DESC IN INST#2006-409514 BLK K LOT 100
2397	FALSE	10538938	36-43-26-03-0000K.1010	RH VENTURE III LLC		7807 BAYMEADOWS RD E STE 205		JACKSONVILLE	FL	32256		3313	PICNIC CT		ALVA	33920	RIVER HALL COUNTRY CLUB PHASE TWO DESC IN INST#2006-409514 BLK K LOT 101
2398	FALSE	10538939	36-43-26-03-0000K.1020	RH VENTURE III LLC		7807 BAYMEADOWS RD E STE 205		JACKSONVILLE	FL	32256		3317	PICNIC CT		ALVA	33920	RIVER HALL COUNTRY CLUB PHASE TWO DESC IN INST#2006-409514 BLK K LOT 102
2399	FALSE	10538940	36-43-26-03-0000K.1030	RH VENTURE III LLC		7807 BAYMEADOWS RD E STE 205		JACKSONVILLE	FL	32256		3321	PICNIC CT		ALVA	33920	RIVER HALL COUNTRY CLUB PHASE TWO DESC IN INST#2006-409514 BLK K LOT 103
2400	FALSE	10538941	36-43-26-03-0000K.1040	RH VENTURE III LLC		7807 BAYMEADOWS RD E STE 205		JACKSONVILLE	FL	32256		3325	PICNIC CT		ALVA	33920	RIVER HALL COUNTRY CLUB PHASE TWO DESC IN INST#2006-409514 BLK K LOT 104
2401	FALSE	10538942	36-43-26-03-0000K.1050	RHCC LLC		2970 LUCKIE RD		WESTON	FL	33331		3329	PICNIC CT		ALVA	33920	RIVER HALL COUNTRY CLUB PHASE TWO DESC IN INST#2006-409514 BLK K LOT 105

2402	FALSE	10538943	36-43-26-03-0000K.1060	RHCC LLC		2970 LUCKIE RD		WESTON	FL	33331		17343	WALNUT RUN DR		ALVA	33920	RIVER HALL COUNTRY CLUB PHASE TWO DESC IN INST#2006-409514 BLK K LOT 106
2403	FALSE	10538944	36-43-26-03-0000K.1070	RHCC LLC		2970 LUCKIE RD		WESTON	FL	33331		17339	WALNUT RUN DR		ALVA	33920	RIVER HALL COUNTRY CLUB PHASE TWO DESC IN INST#2006-409514 BLK K LOT 107
2404	FALSE	10538945	36-43-26-03-0000K.1080	RHCC LLC		2970 LUCKIE RD		WESTON	FL	33331		17335	WALNUT RUN DR		ALVA	33920	RIVER HALL COUNTRY CLUB PHASE TWO DESC IN INST#2006-409514 BLK K LOT 108
2405	FALSE	10538946	36-43-26-03-0000K.1090	RHCC LLC		2970 LUCKIE RD		WESTON	FL	33331		17331	WALNUT RUN DR		ALVA	33920	RIVER HALL COUNTRY CLUB PHASE TWO DESC IN INST#2006-409514 BLK K LOT 109
2406	FALSE	10538947	36-43-26-03-0000K.1100	RHCC LLC		2970 LUCKIE RD		WESTON	FL	33331		17327	WALNUT RUN DR		ALVA	33920	RIVER HALL COUNTRY CLUB PHASE TWO DESC IN INST#2006-409514 BLK K LOT 110
2407	FALSE	10538948	36-43-26-03-0000K.1110	RHCC LLC		2970 LUCKIE RD		WESTON	FL	33331		17323	WALNUT RUN DR		ALVA	33920	RIVER HALL COUNTRY CLUB PHASE TWO DESC IN INST#2006-409514 BLK K LOT 111
2408	FALSE	10538949	36-43-26-03-0000K.1120	RHCC LLC		2970 LUCKIE RD		WESTON	FL	33331		17319	WALNUT RUN DR		ALVA	33920	RIVER HALL COUNTRY CLUB PHASE TWO DESC IN INST#2006-409514 BLK K LOT 112
2409	FALSE	10538950	36-43-26-03-0000K.1130	RHCC LLC		2970 LUCKIE RD		WESTON	FL	33331		17315	WALNUT RUN DR		ALVA	33920	RIVER HALL COUNTRY CLUB PHASE TWO DESC IN INST#2006-409514 BLK K LOT 113
2410	FALSE	10538951	36-43-26-03-0000K.1140	RHCC LLC		2970 LUCKIE RD		WESTON	FL	33331		17311	WALNUT RUN DR		ALVA	33920	RIVER HALL COUNTRY CLUB PHASE TWO DESC IN INST#2006-409514 BLK K LOT 114
2411	FALSE	10538952	36-43-26-03-0000K.1150	RHCC LLC		2970 LUCKIE RD		WESTON	FL	33331		17307	WALNUT RUN DR		ALVA	33920	RIVER HALL COUNTRY CLUB PHASE TWO DESC IN INST#2006-409514 BLK K LOT 115
2412	FALSE	10538953	36-43-26-03-0000K.1160	RHCC LLC		2970 LUCKIE RD		WESTON	FL	33331		17301	WALNUT RUN DR		ALVA	33920	RIVER HALL COUNTRY CLUB PHASE TWO DESC IN INST#2006-409514 BLK K LOT 116
2413	FALSE	10538954	36-43-26-03-0000K.1170	MARTIN PETER F & FRANCINE A		17297 WALNUT RUN DR		ALVA	FL	33920		17297	WALNUT RUN DR		ALVA	33920	RIVER HALL COUNTRY CLUB PHASE TWO DESC IN INST#2006-409514 BLK K LOT 117
2414	FALSE	10538955	36-43-26-03-0000K.1180	MCINTOSH SANDRA & DAVID		5792 TRAFALGAR LANE		DUBLIN	OH	43016		17291	WALNUT RUN DR		ALVA	33920	RIVER HALL COUNTRY CLUB PHASE TWO DESC IN INST#2006-409514 BLK K LOT 118
2415	FALSE	10538956	36-43-26-03-0000K.1190	HAMILTON DEREK & JANE		17287 WALNUT RUN DR		ALVA	FL	33920		17287	WALNUT RUN DR		ALVA	33920	RIVER HALL COUNTRY CLUB PHASE TWO DESC IN INST#2006-409514 BLK K LOT 119
2416	FALSE	10538957	36-43-26-03-0000K.1200	PROVOST MICHAEL & HILDA		17283 WALNUT RUN DR		ALVA	FL	33920		17283	WALNUT RUN DR		ALVA	33920	RIVER HALL COUNTRY CLUB PHASE TWO DESC IN INST#2006-409514 BLK K LOT 120
2417	FALSE	10538958	36-43-26-03-0000K.1210	KOZLOWSKI SARA J TR		17279 WALNUT RUN DR		ALVA	FL	33920		17279	WALNUT RUN DR		ALVA	33920	RIVER HALL COUNTRY CLUB PHASE TWO DESC IN INST#2006-409514 BLK K LOT 121
2418	FALSE	10538959	36-43-26-03-0000K.1220	STARK ROBERT D JR &		17275 WALNUT RUN DR		ALVA	FL	33920		17275	WALNUT RUN DR		ALVA	33920	RIVER HALL COUNTRY CLUB PHASE TWO DESC IN INST#2006-409514 BLK K LOT 122
2419	FALSE	10538960	36-43-26-03-0000K.1230	MURRAY WILLIAM H JR		17271 WALNUT RUN DR		ALVA	FL	33920		17271	WALNUT RUN DR		ALVA	33920	RIVER HALL COUNTRY CLUB PHASE TWO DESC IN INST#2006-409514 BLK K LOT 123
2420	FALSE	10538961	36-43-26-03-0000K.1240	MILONA ARTHUR V TR		17267 WALNUT RUN DR		ALVA	FL	33920		17267	WALNUT RUN DR		ALVA	33920	RIVER HALL COUNTRY CLUB PHASE TWO DESC IN INST#2006-409514 BLK K LOT 124
2421	FALSE	10538962	36-43-26-03-0000K.1250	RHCC LLC		2970 LUCKIE RD		WESTON	FL	33331		17263	WALNUT RUN DR		ALVA	33920	RIVER HALL COUNTRY CLUB PHASE TWO DESC IN INST#2006-409514 BLK K LOT 125
2422	FALSE	10538963	36-43-26-03-0000K.1260	RHCC LLC		2970 LUCKIE RD		WESTON	FL	33331		17259	WALNUT RUN DR		ALVA	33920	RIVER HALL COUNTRY CLUB PHASE TWO DESC IN INST#2006-409514 BLK K LOT 126
2423	FALSE	10538964	36-43-26-03-0000K.1270	CARMICHAEL KATHY L		17255 WALNUT RUN DR		ALVA	FL	33920		17255	WALNUT RUN DR		ALVA	33920	RIVER HALL COUNTRY CLUB PHASE TWO DESC IN INST#2006-409514 BLK K LOT 127
2424	FALSE	10538965	36-43-26-03-0000K.1280	CEGELSKI ANDREW G TR		17251 WALNUT RUN DR		ALVA	FL	33920		17251	WALNUT RUN DR		ALVA	33920	RIVER HALL COUNTRY CLUB PHASE TWO DESC IN INST#2006-409514 BLK K LOT 128
2425	FALSE	10538586	36-43-26-03-00A05.00CE	RIVER HALL COUNTRY CLUB		1600 W COLONIAL DR		ORLANDO	FL	32804			RIGHT OF WAY		ALVA	33920	RIVER HALL COUNTRY CLUB PHASE TWO DESC IN INST#2006-409514 TRACT A-5
2426	FALSE	10538587	36-43-26-03-00A06.00CE	RIVER HALL COUNTRY CLUB		1600 W COLONIAL DR		ORLANDO	FL	32804			RIGHT OF WAY		ALVA	33920	RIVER HALL COUNTRY CLUB PHASE TWO DESC IN INST#2006-409514 TRACT A-6
2427	FALSE	10538588	36-43-26-03-00A07.00CE	RIVER HALL COUNTRY CLUB		1600 W COLONIAL DR		ORLANDO	FL	32804			RIGHT OF WAY		ALVA	33920	RIVER HALL COUNTRY CLUB PHASE TWO DESC IN INST#2006-409514 TRACT A-7
2428	FALSE	10538585	36-43-26-03-00A08.00CE	RIVER HALL COUNTRY CLUB		1600 W COLONIAL DR		ORLANDO	FL	32804			RIGHT OF WAY		ALVA	33920	RIVER HALL COUNTRY CLUB PHASE TWO DESC IN INST#2006-409514 TRACT A-8
2429	FALSE	10538572	36-43-26-03-00B07.0000	RIVER HALL CDD		2300 GLADES RD STE 410W		BOCA RATON	FL	33431			RIVER HALL COUNTRY CLUB C/E		ALVA	33920	RIVER HALL COUNTRY CLUB PHASE TWO DESC IN INST#2006-409514 TRACT B-7
2430	FALSE	10538577	36-43-26-03-00B08.0000	RIVER HALL CDD		2300 GLADES RD STE 410W		BOCA RATON	FL	33431			RIVER HALL COUNTRY CLUB C/E		ALVA	33920	RIVER HALL COUNTRY CLUB PHASE TWO DESC IN INST#2006-409514 TRACT B-8
2431	FALSE	10538578	36-43-26-03-00B09.0000	RIVER HALL CDD		2300 GLADES RD STE 410W		BOCA RATON	FL	33431			RIVER HALL COUNTRY CLUB C/E		ALVA	33920	RIVER HALL COUNTRY CLUB PHASE TWO DESC IN INST#2006-409514 TRACT B-9
2432	FALSE	10538579	36-43-26-03-00B10.0000	RIVER HALL CDD		2300 GLADES RD STE 410W		BOCA RATON	FL	33431			RIVER HALL COUNTRY CLUB C/E		ALVA	33920	RIVER HALL COUNTRY CLUB PHASE TWO DESC IN INST#2006-409514 TRACT B-10
2433	FALSE	10538582	36-43-26-03-00B11.0000	RIVER HALL CDD		2300 GLADES RD STE 410W		BOCA RATON	FL	33431			RIVER HALL COUNTRY CLUB C/E		ALVA	33920	RIVER HALL COUNTRY CLUB PHASE TWO DESC IN INST#2006-409514 TRACT B-11
2434	FALSE	10538583	36-43-26-03-00B12.0000	RIVER HALL CDD		2300 GLADES RD STE 410W		BOCA RATON	FL	33431			RIVER HALL COUNTRY CLUB C/E		ALVA	33920	RIVER HALL COUNTRY CLUB PHASE TWO DESC IN INST#2006-409514 TRACT B-12
2435	FALSE	10538581	36-43-26-03-00B13.0000	RIVER HALL CDD		2300 GLADES RD STE 410W		BOCA RATON	FL	33431			RIVER HALL COUNTRY CLUB C/E		ALVA	33920	RIVER HALL COUNTRY CLUB PHASE TWO DESC IN INST#2006-409514 TRACT B-13
2436	FALSE	10538580	36-43-26-03-00B14.0000	RIVER HALL CDD		2300 GLADES RD STE 410W		BOCA RATON	FL	33431			RIVER HALL COUNTRY CLUB C/E		ALVA	33920	RIVER HALL COUNTRY CLUB PHASE TWO DESC IN INST#2006-409514 TRACT B-14
2437	FALSE	10538576	36-43-26-03-00B15.0000	RIVER HALL CDD		2300 GLADES RD STE 410W		BOCA RATON	FL	33431			RIVER HALL COUNTRY CLUB C/E		ALVA	33920	RIVER HALL COUNTRY CLUB PHASE TWO DESC IN INST#2006-409514 TRACT B-15
2438	FALSE	10538584	36-43-26-03-00B16.0000	RIVER HALL CDD		2300 GLADES RD STE 410W		BOCA RATON	FL	33431			RIVER HALL COUNTRY CLUB C/E		ALVA	33920	RIVER HALL COUNTRY CLUB PHASE TWO DESC IN INST#2006-409514 TRACT B-16
2439	FALSE	10538972	36-43-26-03-00D08.0000	RIVER HALL CDD		2300 GLADES RD STE 410W		BOCA RATON	FL	33431			RIVER HALL COUNTRY CLUB C/E		ALVA	33920	RIVER HALL COUNTRY CLUB PHASE TWO DESC IN INST#2006-409514 TRACT D-8
2440	FALSE	10538971	36-43-26-03-00D09.0000	RIVER HALL CDD		2300 GLADES RD STE 410W		BOCA RATON	FL	33431			RIVER HALL COUNTRY CLUB C/E		ALVA	33920	RIVER HALL COUNTRY CLUB PHASE TWO DESC IN INST#2006-409514 TRACT D-9
2441	FALSE	10538970	36-43-26-03-00D10.0000	RIVER HALL CDD		2300 GLADES RD STE 410W		BOCA RATON	FL	33431			RIVER HALL COUNTRY CLUB C/E		ALVA	33920	RIVER HALL COUNTRY CLUB PHASE TWO DESC IN INST#2006-409514 TRACT D-10
2442	FALSE	10538969	36-43-26-03-00D11.0000	RIVER HALL CDD		2300 GLADES RD STE 410W		BOCA RATON	FL	33431			RIVER HALL COUNTRY CLUB C/E		ALVA	33920	RIVER HALL COUNTRY CLUB PHASE TWO DESC IN INST#2006-409514 TRACT D-11
2443	FALSE	10538968	36-43-26-03-00D12.0000	RIVER HALL CDD		2300 GLADES RD STE 410W		BOCA RATON	FL	33431			RIVER HALL COUNTRY CLUB C/E		ALVA	33920	RIVER HALL COUNTRY CLUB PHASE TWO DESC IN INST#2006-409514 TRACT D-12
2444	FALSE	10538967	36-43-26-03-00D13.0000	RIVER HALL CDD		2300 GLADES RD STE 410W		BOCA RATON	FL	33431			RIVER HALL COUNTRY CLUB C/E		ALVA	33920	RIVER HALL COUNTRY CLUB PHASE TWO DESC IN INST#2006-409514 TRACT D-13
2445	FALSE	10538966	36-43-26-03-00D14.0000	RIVER HALL CDD		2300 GLADES RD STE 410W		BOCA RATON	FL	33431			RIVER HALL COUNTRY CLUB C/E		ALVA	33920	RIVER HALL COUNTRY CLUB PHASE TWO DESC IN INST#2006-409514 TRACT D-14
2446	FALSE	10538571	36-43-26-03-00E01.0000	RIVER HALL CDD		2300 GLADES RD STE 410W		BOCA RATON	FL	33431			RIVER HALL COUNTRY CLUB C/E		ALVA	33920	RIVER HALL COUNTRY CLUB PHASE TWO DESC IN INST#2006-409514 TRACT E-1
2447	FALSE	10538589	36-43-26-03-00E02.0000	RIVER HALL CDD		2300 GLADES RD STE 410W		BOCA RATON	FL	33431			RIVER HALL COUNTRY CLUB C/E		ALVA	33920	RIVER HALL COUNTRY CLUB PHASE TWO DESC IN INST#2006-409514 TRACT E-2
2448	FALSE	10551938	36-43-26-03-00F01.0030	RIVER HALL CDD		2300 GLADES RD STE 410W		BOCA RATON	FL	33431			RIVER HALL COUNTRY CLUB C/E		ALVA	33920	RIVER HALL COUNTRY CLUB PHASE TWO DESC IN INST#2006-409514 PORT OF TRACT F-1 LYING NLY + WLY OF TRACT B-16 AS DESC IN INST#2008000299222
2449	FALSE	10551932	36-43-26-03-00F02.0010	RIVER HALL CDD		2300 GLADES RD STE 410W		BOCA RATON	FL	33431			RIVER HALL COUNTRY CLUB C/E		ALVA	33920	RIVER HALL COUNTRY CLUB PHASE TWO DESC IN INST#2006-409514 PORT OF TRACT F-2 LYING ELY OF TRACT B-16 AS DESC IN INST#2008000299219
2450	FALSE	10551940	36-43-26-03-00F04.0010	RIVER HALL CDD		2300 GLADES RD STE 410W		BOCA RATON	FL	33431			RIVER HALL COUNTRY CLUB C/E		ALVA	33920	RIVER HALL COUNTRY CLUB PHASE TWO DESC IN INST#2006-409514 PORT OF TRACT F-4 AS DESC IN INST#2008000299224
2451	FALSE	10601750	36-43-26-L4-U3239.5258	RH VENTURE II LLC		7807 BAYMEADOWS RD E	STE 205	JACKSONVILLE	FL	32256			RIVER HALL COUNTRY CLUB C/E		ALVA	33920	PAR LOC IN NE 1/4 SW 1/4 SEC 36 TWN 43 RNG 36 LESS INST 2012000117987 LESS 2021000035440

DCI2022-00026 Lee County ePlan Original Application Dated 05-04-2022

RIVER HALL CPD/RPD
PLANNED DEVELOPMENT AMENDMENT
TRAFFIC IMPACT STATEMENT

November 11, 2021

dpa
Since 1978

DCI2022-00026 Lee County ePlan Original Application Dated 05-04-2022

Prepared By:
David Plummer & Associates

Prepared For:
GreenPointe Communities, LLC

Date Prepared:
November 11, 2021

DPA Job #:
20512

RIVER HALL CPD/RPD
PLANNED DEVELOPMENT AMENDMENT
TRAFFIC IMPACT STATEMENT

Introduction

The River Hall CPD/RPD, hereafter referred to as the Project, is an existing mixed-use development located in east Lee County, Florida. The Project site is located on SR 80, approximately three-fourths of a mile east of Buckingham Road at River Hall Parkway (Exhibit 1).

The current zoning for the River Hall CPD/RPD allows 2,695 residential dwelling units (and supporting amenities), 30,000 square feet of retail, and 15,000 square feet of office.

The purpose of this traffic analysis is to support the rezoning application of the River Hall CPD/RPD and companion Comprehensive Plan Amendment (CPA) to allow an addition of 489 residential units. The ZTIS has been prepared to be consistent with Lee County AC-13-17 Traffic Study Guidelines for Planned Development Rezonings (Appendix A) and standard practices accepted by Lee County for zoning requests that are projected to generate more than 300 peak hour trips ends.

Executive Summary

The conclusions of this ZTIS are as follows.

- The development allowed under the proposed amendment is expected to generate 251, 381, and 3,538 more net new external trips during the AM peak hour, PM peak hour, and on a weekday, respectively, as compared to the development allowed under the current zoning.
- The Project has no significant and adverse impacts on County-maintained roadways.
- The segment of SR 80 from SR 31 to Buckingham Road is anticipated to operate at LOS F under future conditions with the current zoning and with the proposed amendment.
- The applicant will meet Lee County requirements regarding the payment of road impact fees at the time of development order application. Road impact fees can be used by Lee County to fund road or intersection improvements needed to support all area development as deemed necessary through the MPO LRTP process.
- The proposed amendment for the River Hall CPD/RPD does not trigger additional transportation infrastructure improvements beyond those identified in the Lee Plan.

Development Parameters

The current zoning for the River Hall CPD/RPD allows 2,695 residential dwelling units (and supporting amenities), 30,000 square feet of retail, and 15,000 square feet of office. The

dpa Since 1978

proposed amendment will allow an addition of 489 residential units for a total of 3,184 residential units.

There are currently 2,321 residential units permitted to-date within the River Hall CPD/RPD, Appendix B. The development parameters are summarized in the following.

River Hall Development Parameters			
Land Use	**Permitted To-Date**	**Current Zoning**	**Proposed Amendment**
Residential Units (d.u.)	2,321	2,695	3,184
Single-Family Detached (d.u.)	1,516	-	-
Single-Family Attached (d.u.)	92	-	-
Multifamily Residential (d.u.)	138	-	-
Retail (sq. ft.)	0	30,000	30,000
Office (sq. ft.)	0	15,000	15,000
Golf (holes)	18	36	36

The River Hall CPD/RPD is anticipated to be built-out within a five-year period; therefore, the future traffic conditions in this report reflect year 2026.

Project Access

The Project is currently served by River Hall Parkway, the main entry road from SR 80. The current zoning resolution provides for a secondary access at the south property line. The secondary access will connect with Lehigh Acres. It is anticipated that the secondary access will accommodate less than three percent of the future River Hall external traffic. River Hall Parkway will allow non-River Hall traffic to reach the River Hall Elementary School and to provide for pass-through opportunities to/from Lehigh Acres and SR 80.

Existing Road Network

The existing roadway network in the vicinity of the Project is depicted in Exhibit 1. There are several major roadways in the vicinity of the Project including the following.

- Buckingham Road – County-maintained, two-lane arterial roadway.
- Cemetery Road – County-maintained, two-lane major collector roadway.
- North River Road – County-maintained, two-lane minor arterial roadway.
- Olga Road – County-maintained, two-lane minor collector roadway.
- Orange River Boulevard – County maintained, two-lane major collector roadway.
- SR 31 – State maintained, two-lane arterial roadway.
- SR 80 – State maintained, arterial roadway. Six-lane roadway west of SR 31. Four-lane roadway east of SR 31.

Data and Analysis

The data and analysis considered in the traffic study are discussed below.

Analysis Scenarios

The following scenarios were analyzed in the traffic study.

River Hall Analysis Scenarios	
Project	**Year**
Existing Conditions	2019/2020
With Current Zoning	2026
With Proposed Amendment	2026

Traffic Data and Conversion Factors

Traffic data and conversion factors used in this traffic study are provided in Appendix C and include the following sources.

- FDOT District 1 LOS Report
  - Existing peak hour directional volumes and LOS on State roadways
  - K and D factors
  - FDOT generalized service volumes (2020 Quality/Level of Service Handbook)
- FDOT Florida Traffic Online
  - Seasonal adjustment factor
  - Historic AADT volumes/growth trend analysis
- Lee County 2020 Public Facilities Level of Service and Concurrency Report
  - Existing peak hour directional volumes and LOS on County roadways
  - Link-specific service volumes - utilized to evaluate existing traffic conditions
- Lee County generalized service volumes - utilized to evaluate future traffic conditions

Turning Movement Counts

Turning movement counts were undertaken on September 15, 2021 for the following intersections.

- SR 80 / River Hall Parkway
- River Hall Parkway / West Elementary School Driveway
- River Hall Parkway / Center Elementary School Driveway
- River Hall Parkway / East Elementary School Driveway

The intersection turning movement counts were adjusted to peak season traffic conditions using

dpa Since 1978

data derived from FDOT's 2019 Peak Season Factor Category Report (2019 factor utilized due to the disruption of seasonal patterns in 2020).

Turning movement counts conducted pre-2020 were referenced for intersections located outside River Hall's boundary and included the following intersections.

- SR 80 / Buckingham Road
  - AM peak hour data collected February 2018
  - PM peak hour data collected April 2019
- SR 80 / SR 31
  - AM peak hour data collected January 2016
  - PM peak hour data collected April 2019

The complete traffic counts are provided in Appendix D.

Level of Service Standards

Roadway level of service (LOS) standards vary depending on the jurisdiction. The Florida DOT LOS targets will apply to State-maintained facilities. For County roads, the LOS standards adopted in the Lee Plan will apply. The applicable roadway LOS targets/standards are as follows.

- State Roads in Urbanized Areas – LOS D
- State Roads outside Urbanized Areas – LOS C
- Lee County Roads – LOS E

River Hall Trip Generation – Existing Field Measured

The existing trip generation and resultant external roadway traffic volumes associated with the River Hall Elementary School and River Hall CPD/RPD are discussed below.

River Hall Elementary School Trip Generation – Existing Field Measured

The River Hall Elementary School (RHES) is located within the River Hall Community. The school is a public entity and is not part of the River Hall RPD/CPD development.

Based on the traffic counts conducted at the three school entrances along River Hall Parkway, the existing trip generation of RHES coincident with the AM and PM peak hours of the adjacent street are summarized below.

dpa Since 1978

River Hall Elementary School Existing Field Measured Trip Generation [1]						
	AM Peak Hour [2]			PM Peak Hour [3]		
	In	Out	Total	In	Out	Total
Total Driveway Trips	188	42	230	107	69	176
To/From River Hall Residential	16	2	18	2	3	5
School Trips at SR 80 Entrance	172	40	212	105	66	171

Footnotes:
(1) Based on turning movement counts conducted on September 15, 2021. Adjusted for peak season.
(2) AM peak hour of adjacent street (SR 80) – 7:15-8:15 AM.
(3) PM peak hour of adjacent street (SR 80) – 4:45-5:45 AM.

River Hall CPD/RPD Trip Generation – Existing Field Measured

Based on the traffic counts conducted along River Hall Parkway, the existing trip generation of River Hall RPD/CPD coincident with the AM and PM peak hours of the adjacent street is summarized below.

River Hall Community Existing Field Measured Trip Generation [1]						
	AM Peak Hour [2]			PM Peak Hour [3]		
	In	Out	Total	In	Out	Total
Total Trips at SR 80 Entrance	324	244	568	269	240	509
School Trips at SR 80 Entrance	172	40	212	105	66	171
River Hall CPD/RPD Trips at SR 80 Entrance	152	204	356	164	174	338

Footnotes:
(1) Based on turning movement counts conducted on September 15, 2021. Adjusted for peak season.
(2) AM peak hour of adjacent street (SR 80) – 7:15-8:15 AM.
(3) PM peak hour of adjacent street (SR 80) – 4:45-5:45 AM.

Existing Traffic Conditions

Existing traffic conditions for the roadway segments and intersections under study are provided below.

Existing Roadway LOS

Peak hour directional segment volumes reported in the FDOT 2020 District 1 LOS Report and Lee County's Public Facilities Level of Service and Concurrency Report 2020 Inventory and Projections were relied on to establish existing roadway volumes in the study area, Appendix C.

The existing roadway level of service (LOS) analysis reported in the FDOT 2020 District 1 LOS Report and Lee County's Public Facilities Level of Service and Concurrency Report 2020 Inventory and Projections is summarized as follows.

dpa Since 1978

River Hall Existing Traffic Conditions Roadway Level of Service			
Roadway	**From**	**To**	**LOS**
Buckingham Rd.	SR 82	Gunnery Rd.	C
	Gunnery Rd.	Orange River Blvd.	C
	Orange River Blvd.	SR 80	D
Cemetery Rd.	Buckingham Rd.	Higgens Ave.	C
North River Rd.	SR 31	Franklin Lock Rd.	A
	Franklin Lock Rd.	Broadway Rd.	A
Olga Rd.	SR 80 W	SR 80 E	E
Orange River Blvd.	Staley Rd.	Buckingham Rd.	C
SR 31 (Babcock Ranch Rd.)	SR 80	SR 78	C
	SR 78	Old Rodeo Dr.	C
SR 80 (Palm Beach Blvd.)	CR 80B (Ortiz Ave.)	I-75	C
	I-75	SR 31	C
	SR 31	Buckingham Rd	C
	Buckingham Rd	River Hall Pkwy.	B
	River Hall Pkwy.	W. of Werner Drive	B
	W. of Werner Drive	Hickey Creek Rd.	B
	Hickey Creek Rd.	Broadway St./CR 78	B

All roadway segments currently operate at better than the adopted level of service target.

Existing Intersection LOS

Intersection capacity analysis was performed for the intersections under study. Analysis for the project entrance is reflective of the existing traffic volumes presented in Exhibit 2. Analysis for the external intersections is reflective of past traffic counts (projected to 2021), Appendix G. The operation of the intersections was evaluated based on methodologies from the Highway Capacity Manual, 6th Edition (HCM 6).

The resultant HCM analysis output sheets are included in Appendix E and summarized below.

River Hall Existing Traffic Conditions Intersection Level of Service		
	Level of Service, Peak Hour	
Intersection	**AM**	**PM**
SR 80/River Hall Parkway	A (1)	B (1)
SR 80/Buckingham Road	C (1)	D (1)
SR 80/SR 31	F (1)	D (1)

Footnote:
(1) Signalized - Overall LOS reported.

dpa Since 1978

Future 2026 Traffic Projections

The River Hall CPD/RPD is anticipated to be built-out within a five-year period without and with the proposed PD amendment; therefore, the future traffic conditions in this report reflect year 2026.

Existing Background Traffic without River Hall CPD/RPD Traffic

To avoid "double counting" of trips associated with the River Hall CPD/RPD, existing volumes in the study area were adjusted to subtract the existing field-measured trips observed at the SR 80/River Hall Parkway entrance. The field-measured trip assignment on the study network was determined using distributions derived from the River Hall CPA travel model runs (distribution percentages were adjusted to account for secondary entrance not being constructed yet). The existing River Hall CPD/RPD trip assignment was subtracted on a segment basis from the existing peak hour directional volumes reported by Lee County (2020 Concurrency Report) and FDOT (District 1 LOS Report).

Future 2026 General Background Traffic

Growth trends were established from historical AADT data from FDOT's Florida Traffic Online Web Application (2020 data), Appendix C. Future background traffic was estimated by applying growth rates derived from the trend analysis to the existing background traffic (without River Hall CPD/RPD traffic).

Future River Hall Parkway Pass-Thru Traffic (Non PD/School Traffic)

The secondary access located to the south of River Hall will allow traffic not associated with the River Hall Community to pass through to/from SR 80 and Lehigh Acres. This component of traffic was estimated using the River Hall CPA travel model runs. Pass-through traffic was estimated by converting model daily volumes to peak hour directional volumes using FDOT K and D factors; pass through trips were assigned to the study area based on distributions derived from select link analysis in the travel model.

River Hall CPD/RPD Trip Generation

The trip generation associated with the buildout development scenarios was estimated based on trip rates from the Institute of Transportation Engineers (ITE), Trip Generation, 11th Edition (Appendix F).

The trip generation estimate reflects the permitted-to-date residential units by type; all future residential units are assumed to be single-family (detached) dwelling units.

Adjustments were made to account for internal capture and retail pass-by trips generated by the River Hall CPD/RPD.

To estimate the internal capture between the residential units and the commercial uses, the internal trip capture rates from the ITE Trip Generation Handbook, 3rd Edition were applied (Appendix F). Internal capture rates assumed for amenity/golf uses are consistent with those used in previous River Hall traffic studies.

The residential trip interaction with the elementary school is based upon the field-measured school/residential peak hour trip capture (daily capture assumes 0.5% of total River Hall CPD/RPD traffic).

The retail pass-by trips were derived based on the ITE Trip Generation Handbook, 3rd Edition. The ITE estimate of the average pass-by rate for retail is 34% which was applied in the trip generation analysis.

The trip generation estimates are summarized in Exhibits 3 and 4 for the Project with the current zoning and the Project with the proposed amendment, respectively. The resultant trip generation analysis is summarized in the following diagram.

River Hall
Proposed Amendment versus Current Zoning Development
(Net New Auto Trips)

Scenario	AM Peak	PM Peak	Daily
Project with Current Zoning	1,325	1,853	18,828
Project with Proposed Amendment	1,576	2,234	22,366
Trip Difference With Proposed Development	+251	+381	+3,538
% Difference	+18.9%	+20.6%	+18.8%

The development allowed under the proposed amendment is expected to generate 251, 381, and 3,538 more net new external trips during the AM peak hour, PM peak hour, and on a weekday, respectively, as compared to the development allowed under the current zoning.

Project Trip Distribution / Assignment

Project trips associated with the current zoning and proposed amendment were distributed to the external road network using percentages derived from the River Hall CPA travel model runs (select zone analysis). Project trip distribution and assignment on a segment basis for future conditions with the current zoning and proposed amendment is provided in Exhibits 5 and 6, respectively. The resultant AM and PM peak hour trip assignment at the Project entrance for future conditions with the current zoning and proposed amendment is provided in Exhibits 7 and 8.

A summary of the Project trip generation and entrance assignment is provided in the following.

dpa Since 1978

River Hall Proposed Amendment versus Current Zoning Development Project Entrance Trip Assignment						
	Current Zoning			Proposed Amendment		
Trip Type	AM Peak	PM Peak	Daily	AM Peak	PM Peak	Daily
Total Trips	1,523	2,240	22,640	1,774	2,621	26,194
Internal Capture within CPD/RPD	160	338	3,328	160	338	3,328
Trips To/From School	18	5	114	18	5	130
Total External Trips	1,345	1,897	19,198	1,596	2,278	22,736
External Trips To/From SR 80	1,326	1,872	18,936	1,571	2,242	22,378
External Trips To/From Secondary Access	19	25	262	25	36	358

Total Future Traffic

To summarize, total future traffic volumes are derived by: 1) subtracting existing River Hall CPD/RPD traffic from existing roadway volumes; 2) projecting future background traffic volumes using growth factors calculated from historic growth trends; 3) assigning pass-through traffic associated from the secondary access; and 4) assigning trips generated from the River Hall CPD/RPD reflective of full buildout conditions. Total future traffic on a segment basis for future conditions with the current zoning and proposed amendment is provided in Exhibits 5 and 6. Total AM and PM future traffic at the Project entrance for future conditions with the current zoning and proposed amendment is provided in Exhibits 9 and 10; the complete documentation for future intersection volumes is provided in Appendix G.

Future Traffic Conditions with Current Zoning

Future 2026 traffic conditions with the Project's current zoning for the roadway segments and intersections under study are provided below.

Future Roadway LOS - Current Zoning

The roadway level of service (LOS) analysis of future 2026 conditions with the current zoning is presented in Exhibit 5 and summarized in the following.

dpa Since 1978

River Hall Future Traffic Conditions - Current Zoning Roadway Level of Service			
Roadway	**From**	**To**	**LOS**
Buckingham Rd.	SR 82	Gunnery Rd.	C
	Gunnery Rd.	Orange River Blvd.	C
	Orange River Blvd.	SR 80	C
Cemetery Rd.	Buckingham Rd.	Higgens Ave.	D
North River Rd.	SR 31	Franklin Lock Rd.	C
	Franklin Lock Rd.	Broadway Rd.	C
Olga Rd.	SR 80 W	SR 80 E	C
Orange River Blvd.	Staley Rd.	Buckingham Rd.	D
SR 31 (Babcock Ranch Rd.)	SR 80	SR 78	C
	SR 78	Old Rodeo Dr.	C
SR 80 (Palm Beach Blvd.)	CR 80B (Ortiz Ave.)	I-75	C
	I-75	SR 31	C
	SR 31	Buckingham Rd	F
	Buckingham Rd	River Hall Pkwy.	C
	River Hall Pkwy.	W. of Werner Drive	B
	W. of Werner Drive	Hickey Creek Rd.	C
	Hickey Creek Rd.	Broadway St./CR 78	B

The segment of SR 80 from SR 31 to Buckingham Road is anticipated to operate at LOS F under future conditions with the Project's current zoning.

Future Intersection LOS - Current Zoning

Intersection capacity analysis was performed for the Project entrance reflective of the future traffic volumes presented in Exhibit 9. The operation of the intersections was evaluated based on methodologies from the Highway Capacity Manual, 6th Edition (HCM 6).

The resultant HCM analysis output sheets are included in Appendix E and summarized below.

River Hall Future Traffic Conditions - Current Zoning Intersection Level of Service		
	Level of Service, Peak Hour	
Intersection	**AM**	**PM**
SR 80/River Hall Parkway	C (1)	C (1)
SR 80/Buckingham Road	E (1)	F (1)
SR 80/SR 31	F (1)	F (1)

Footnote:
(1) Signalized - Overall LOS reported.

dpa Since 1978

Future Traffic Conditions with Proposed Amendment

Future 2026 traffic conditions with the Project's proposed amendment for the roadway segments and intersections under study are provided below.

Future Roadway LOS – Proposed Amendment

The roadway level of service (LOS) analysis of future 2026 conditions with the proposed amendment is presented in Exhibit 6 and summarized in the following diagram.

River Hall
Future Traffic Conditions - Proposed Amendment
Roadway Level of Service

Roadway	From	To	LOS
Buckingham Rd.	SR 82	Gunnery Rd.	C
	Gunnery Rd.	Orange River Blvd.	C
	Orange River Blvd.	SR 80	D
Cemetery Rd.	Buckingham Rd.	Higgens Ave.	D
North River Rd.	SR 31	Franklin Lock Rd.	C
	Franklin Lock Rd.	Broadway Rd.	C
Olga Rd.	SR 80 W	SR 80 E	C
Orange River Blvd.	Staley Rd.	Buckingham Rd.	D
SR 31 (Babcock Ranch Rd.)	SR 80	SR 78	D
	SR 78	Old Rodeo Dr.	C
SR 80 (Palm Beach Blvd.)	CR 80B (Ortiz Ave.)	I-75	C
	I-75	SR 31	C
	SR 31	Buckingham Rd	F
	Buckingham Rd	River Hall Pkwy.	C
	River Hall Pkwy.	W. of Werner Drive	B
	W. of Werner Drive	Hickey Creek Rd.	C
	Hickey Creek Rd.	Broadway St./CR 78	B

The segment of SR 80 from SR 31 to Buckingham Road is anticipated to operate at LOS F under future conditions with the Project's proposed amendment.

Future Intersection LOS - Proposed Amendment

Intersection capacity analysis was performed for the Project entrance reflective of the future traffic volumes presented in Exhibit 10. The operation of the intersections was evaluated based on methodologies from the Highway Capacity Manual, 6th Edition (HCM 6).

The resultant HCM analysis output sheets are included in Appendix E and summarized below.

dpa Since 1978

River Hall Future Traffic Conditions - Proposed Amendment Intersection Level of Service		
	Level of Service, Peak Hour	
Intersection	**AM**	**PM**
SR 80/River Hall Parkway	C (1)	D (1)
SR 80/Buckingham Road	E (1)	F (1)
SR 80/SR 31	F (1)	F (1)

Footnote:
(1) Signalized - Overall LOS reported.

The additional residential units included in the proposed amendment do not cause additional intersection failures on the road network when compared to the approved development allowed under the current zoning.

For the two intersections that are forecasted to operate at LOS F (without and with the proposed amendment), additional analysis was conducted to identify the intersection improvements needed to achieve an overall LOS E or better. This analysis is provided in Appendix E.

Traffic Mitigation

The applicant will meet Lee County requirements regarding the payment of road impact fees at the time of development order application. Road impact fees can be used by Lee County to fund road or intersection improvements needed to support all area development, including River Hall.


Conclusions

The conclusions of this ZTIS are as follows.


- The development allowed under the proposed amendment is expected to generate 251, 381, and 3,538 more net new external trips during the AM peak hour, PM peak hour, and on a weekday, respectively, as compared to the development allowed under the current zoning.
- The Project has no significant and adverse impacts on County-maintained roadways.
- The segment of SR 80 from SR 31 to Buckingham Road is anticipated to operate at LOS F under future conditions with the current zoning and with the proposed amendment.
- The applicant will meet Lee County requirements regarding the payment of road impact fees at the time of development order application. Road impact fees can be used by Lee County to fund road or intersection improvements needed to support all area development as deemed necessary through the MPO LRTP process.
- The proposed amendment for the River Hall CPD/RPD does not trigger additional transportation infrastructure improvements beyond those identified in the Lee Plan.

\\deven\bu_deven\jobs\2020\20512_riverhall_cpa_ztis\ztis\20512_riverhallztis_text_111121.docx

dpa Since 1978

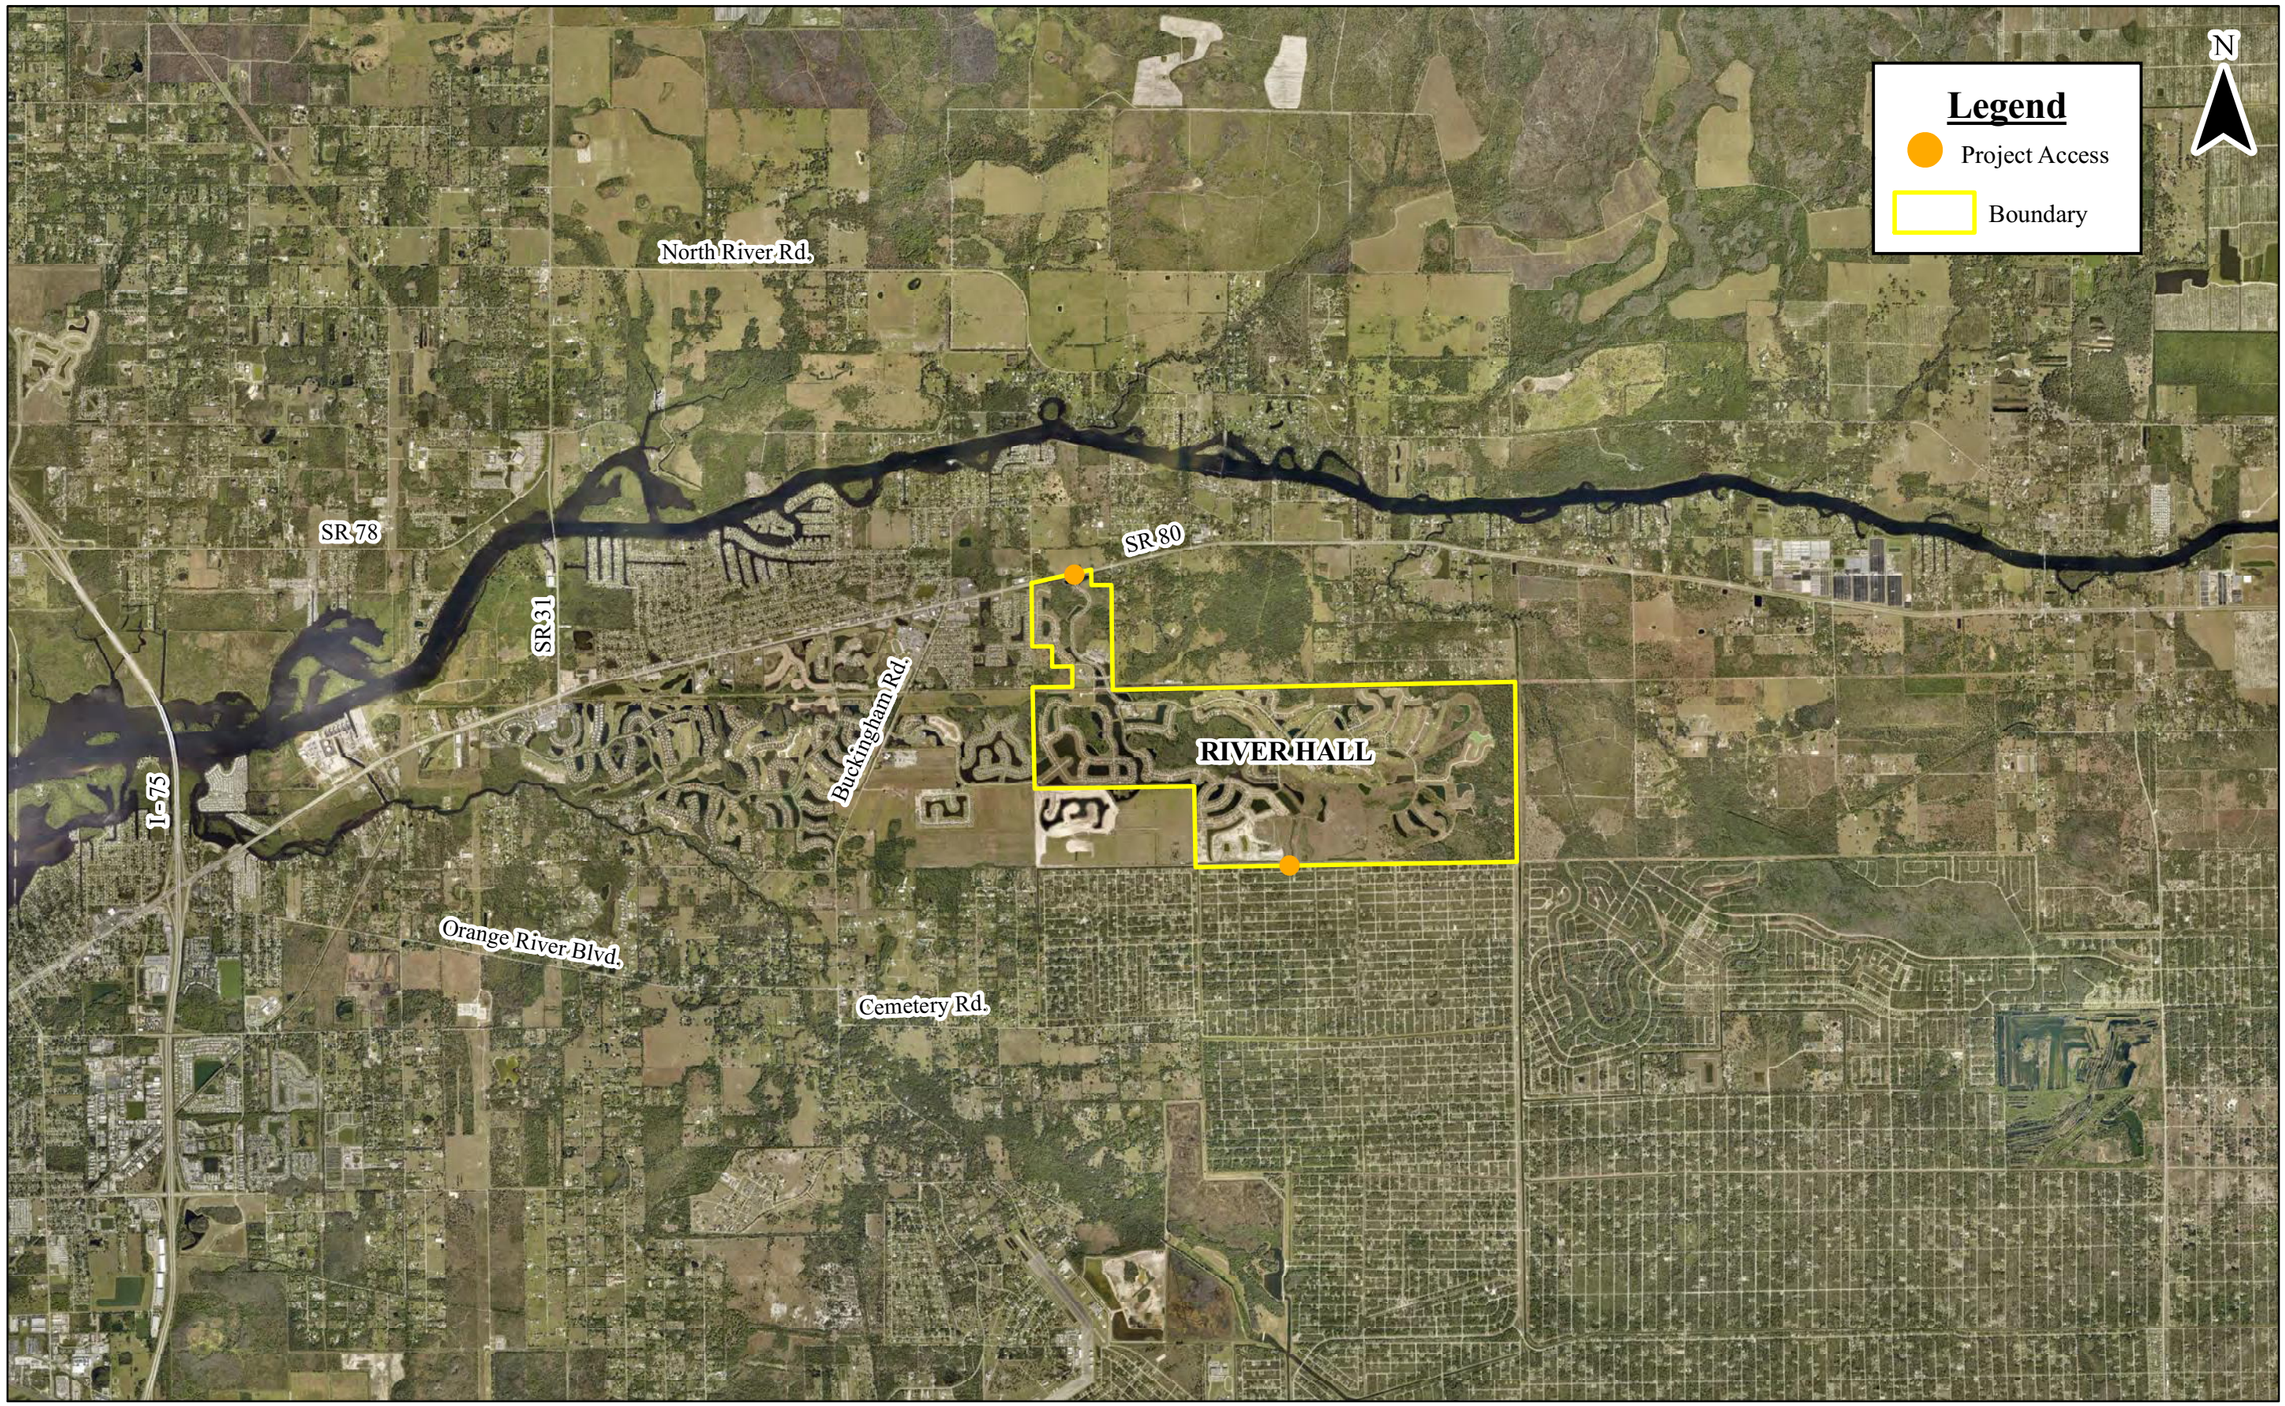

dpa	RIVER HALL CPD/RPD PD AMENDMENT	PROJECT LOCATION AND EXISTING ROAD NETWORK	DATE	PROJECT NO.	FILE NO.	EXHIBIT
			10/21	20512	A-1/1021	1

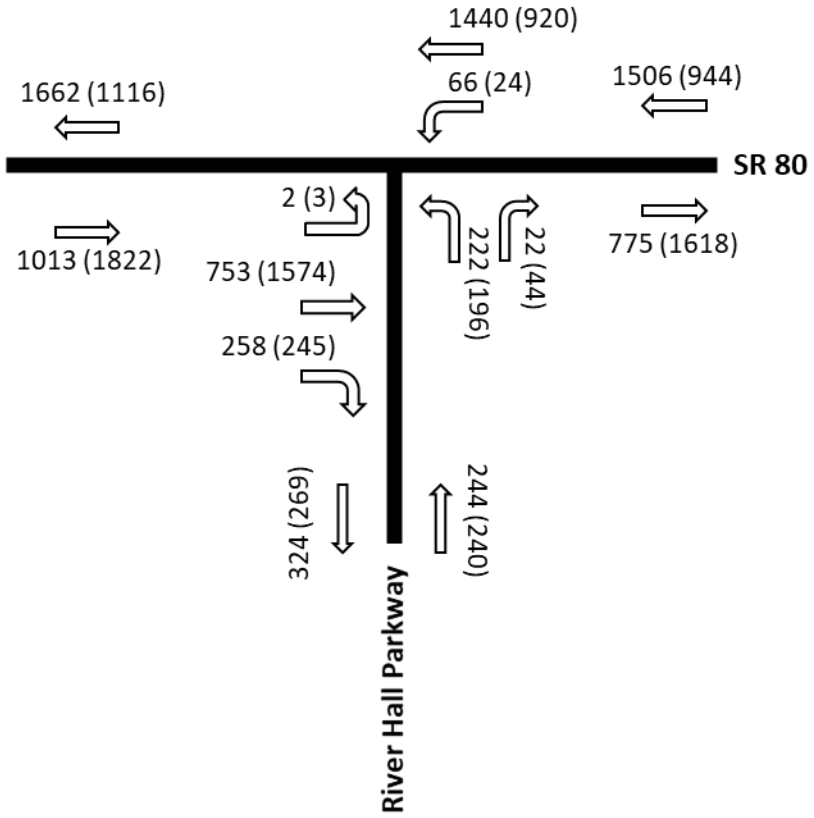

LEGEND
00 AM PEAK
(00) PM PEAK

RIVER HALL CPD/RPD
PLANNED DEVELOPMENT AMENDMENT
TRAFFIC IMPACT STATEMENT

EXISTING 2021
PEAK HOUR TRAFFIC VOLUMES

20512/1020

EXHIBIT
2

EXHIBIT 3

RIVER HALL CPD/RPD
PLANNED DEVELOPMENT AMENDMENT

TRIP GENERATION - WITH CURRENT ZONING[1]

River Hall CPD/RPD Cumulative Development To-Date	LUC	SIZE	UNITS	AM PEAK HOUR Rate/Equation	In		Out		Total	%	PM PEAK HOUR Rate/Equation	In		Out		Total	%	DAILY Rate/Equation	In		Out		Total	%	
Office																								
General Office Building (General Urban/Suburban)	710	15.000	1000 Sq. Ft. GFA	Fitted Curve	88%	29	12%	4	33		Fitted Curve	17%	6	83%	28	34		Fitted Curve	50%	112	50%	111	223		
Trips						29		4	33				6		28	34				112		111	223		
NCHRP Internal Capture [2]						2		1	3	*9%*			5		7	12	*35%*			52		51	103	*22%*	
Non-NCHRP Internal Capture						0		0	0	*0%*			0		0	0	*0%*			0		0	0	*0%*	
Net New External						27		3	30				1		21	22				60		60	120		
Retail																								
Strip Retail Plaza (General Urban/Suburban)	822	30.000	1000 Sq. Ft. GLA	Average	60%	43	40%	28	71		Fitted Curve	50%	85	50%	85	170		Fitted Curve	50%	748	50%	748	1,496		
Trips						43		28	71				85		85	170				748		748	1,496		
NCHRP Internal Capture [2]						8		5	13	*18%*			15		24	39	*23%*			154		152	306	*20%*	
Non-NCHRP Internal Capture [4]						0		0	0	*0%*			0		0	0	*0%*			0		0	0	*0%*	
External						35		23	58				70		61	131				594		596	1,190		
Pass-by						10		10	20	*34%*			22		22	44	*34%*			185		185	370	*31%*	
Net New External						25		13	38				48		39	87				409		411	820		
Residential																								
Single-Family Detached Housing (General Urban/Suburban)	210	1,890	Dwelling Units	Fitted Curve	26%	281	74%	800	1,081		Fitted Curve	63%	992	37%	582	1,574		Fitted Curve	50%	7,538	50%	7,537	15,075		
Single-Family Attached Housing (General Urban/Suburban)	215	92	Dwelling Units	Fitted Curve	31%	13	69%	29	42		Fitted Curve	57%	29	43%	22	51		Fitted Curve	50%	326	50%	325	651		
Multifamily Housing (Low-Rise) Not Close to Rail Transit (General Urban/Suburban)	220	138	Dwelling Units	Fitted Curve	24%	16	76%	50	66		Fitted Curve	63%	50	37%	30	80		Fitted Curve	50%	480	50%	480	960		
Senior Adult Housing—Single-Family (General Urban/Suburban)	251	575	Dwelling Units	Fitted Curve	33%	49	67%	98	147		Fitted Curve	61%	106	39%	68	174		Fitted Curve	50%	1,311	50%	1,310	2,621		
Trips						359		977	1,336				1177		702	1,879				9655		9652	19,307		
NCHRP Internal Capture [2]						4		8	12	*1%*			23		12	35	*2%*			168		167	335	*2%*	
Non-NCHRP Internal Capture [4]						18		48	66	*5%*			57		69	126	*7%*			646		646	1,292	*7%*	
Net New External						337		921	1,258				1,097		621	1,718				8,841		8,839	17,680		
Ancillary																								
Golf Course (General Urban/Suburban)	430	36	Holes	Average	79%	50	21%	13	63		Average	53%	56	47%	49	105		Average	50%	547	50%	547	1,094		
Health/Fitness Club (General Urban/Suburban)	492	15.217	1000 Sq. Ft. GFA	Average	51%	10	49%	10	20		Average	57%	30	43%	22	52		Custom	50%	260	50%	260	520	[5]	
Trips						60		23	83				86		71	157				807		807	1,614		
Non-NCHRP Internal Capture						48		18	66	*80%*			69		57	126	*80%*			646		646	1,292	*80%*	
Net New External						12		5	17				17		14	31				161		161	322		

	In	Out	Total	%	In	Out	Total	%	In	Out	Total	%
TOTAL	491	1,032	1,523		1,354	886	2,240		11,322	11,318	22,640	
NCHRP INTERNAL CAPTURE [2]	14	14	28	*2%*	43	43	86	*4%*	374	370	744	*3%*
NON-NCHRP INTERNAL CAPTURE [4]	66	66	132	*9%*	126	126	252	*11%*	1,292	1,292	2,584	*11%*
TRIPS TO/FROM SCHOOL [6]	16	2	18	*1%*	2	3	5	*0.2%*	57	57	114	*0.5%*
EXTERNAL	395	950	1,345		1,183	714	1,897		9,599	9,599	19,198	
PASS-BY - AUTOMOBILE TRIPS [3]	10	10	20	*1%*	22	22	44	*2%*	185	185	370	*2%*
NET NEW EXTERNAL AUTOMOBILE TRIPS	385	940	1,325		1,161	692	1,853		9,414	9,414	18,828	

Footnote:

(1) Trip generation estimate based on ITE Trip Generation (11th Edition). A fitted curve equation used if available and applicable per ITE guidelines.

(2) Consistent with NCHRP internal capture calculations. ITE, Trip Generation Handbook - An ITE Proposed Recommended Practice (3rd Edition). Chapter 6 - Trip Generation for Mixed-Use Development.

(3) ITE, Trip Generation Handbook - An ITE Proposed Recommended Practice (3rd Edition). Appendix E - Database on Pass-By, Diverted, and Primary Trips.
Average rate assumed and reduced to ensure pass-by does not exceed 10% of adjacent street traffic, where needed.

(4) Includes land use categories not applicable under NCHRP internal capture calculations.

(5) ITE 11th Edition does not offer weekday trip generation rates for LUC 492 Health/Fitness Club. Rate developed based on the assumption that PM peak hour is 10% of the daily total trip generation.

(6) Trips tp/from River Hall Elementary School are based on existing turning movement counts. Daily trip interaction rate is assumed to be 0.5% of total daily trips.

EXHIBIT 4

RIVER HALL CPD/RPD
PLANNED DEVELOPMENT AMENDMENT

TRIP GENERATION - WITH PD AMENDMENT[1]

River Hall CPD/RPD Cumulative Development To-Date	LUC	SIZE	UNITS	AM PEAK HOUR Rate/Equation	In		Out		Total	%	PM PEAK HOUR Rate/Equation	In		Out		Total	%	DAILY Rate/Equation	In		Out		Total	%	
Office																									
General Office Building (General Urban/Suburban)	710	15.000	1000 Sq. Ft. GFA	Fitted Curve	88%	29	12%	4	33		Fitted Curve	17%	6	83%	28	34		Fitted Curve	50%	112	50%	111	223		
Trips						29		4	33				6		28	34				112		111	223		
NCHRP Internal Capture [2]						2		1	3	*9%*			5		7	12	*35%*			52		51	103	*22%*	
Non-NCHRP Internal Capture						0		0	0	*0%*			0		0	0	*0%*			0		0	0	*0%*	
Net New External						27		3	30				1		21	22				60		60	120		
Retail																									
Strip Retail Plaza (General Urban/Suburban)	822	30.000	1000 Sq. Ft. GLA	Average	60%	43	40%	28	71		Fitted Curve	50%	85	50%	85	170		Fitted Curve	50%	748	50%	748	1,496		
Trips						43		28	71				85		85	170				748		748	1,496		
NCHRP Internal Capture [2]						8		5	13	*18%*			15		24	39	*23%*			154		152	306	*20%*	
Non-NCHRP Internal Capture [4]						0		0	0	*0%*			0		0	0	*0%*			0		0	0	*0%*	
External						35		23	58				70		61	131				594		596	1,190		
Pass-by						10		10	20	*34%*			22		22	44	*34%*			185		185	370	*31%*	
Net New External						25		13	38				48		39	87				409		411	820		
Residential																									
Single-Family Detached Housing (General Urban/Suburban)	210	2,379	Dwelling Units	Fitted Curve	26%	346	74%	986	1,332		Fitted Curve	63%	1,232	37%	723	1,955		Fitted Curve	50%	9,315	50%	9,314	18,629		
Single-Family Attached Housing (General Urban/Suburban)	215	92	Dwelling Units	Fitted Curve	31%	13	69%	29	42		Fitted Curve	57%	29	43%	22	51		Fitted Curve	50%	326	50%	325	651		
Multifamily Housing (Low-Rise) Not Close to Rail Transit (General Urban/Suburban)	220	138	Dwelling Units	Fitted Curve	24%	16	76%	50	66		Fitted Curve	63%	50	37%	30	80		Fitted Curve	50%	480	50%	480	960		
Senior Adult Housing—Single-Family (General Urban/Suburban)	251	575	Dwelling Units	Fitted Curve	33%	49	67%	98	147		Fitted Curve	61%	106	39%	68	174		Fitted Curve	50%	1,311	50%	1,310	2,621		
Trips						424		1163	1,587				1417		843	2,260				11432		11429	22,861		
NCHRP Internal Capture [2]						4		8	12	*1%*			23		12	35	*2%*			168		167	335	*1%*	
Non-NCHRP Internal Capture [4]						18		48	66	*4%*			57		69	126	*6%*			646		646	1,292	*6%*	
Net New External						402		1,107	1,509				1,337		762	2,099				10,618		10,616	21,234		
Ancillary																									
Golf Course (General Urban/Suburban)	430	36	Holes	Average	79%	50	21%	13	63		Average	53%	56	47%	49	105		Average	50%	547	50%	547	1,094	[5]	
Health/Fitness Club (General Urban/Suburban)	492	15.217	1000 Sq. Ft. GFA	Average	51%	10	49%	10	20		Average	57%	30	43%	22	52		Custom	50%	260	50%	260	520		
Trips						60		23	83				86		71	157				807		807	1,614		
Non-NCHRP Internal Capture						48		18	66	*80%*			69		57	126	*80%*			646		646	1,292	*80%*	
Net New External						12		5	17				17		14	31				161		161	322		

	In	Out	Total	%	In	Out	Total	%	In	Out	Total	%
TOTAL	556	1,218	1,774		1,594	1,027	2,621		13,099	13,095	26,194	
NCHRP INTERNAL CAPTURE [2]	14	14	28	*2%*	43	43	86	*3%*	374	370	744	*3%*
NON-NCHRP INTERNAL CAPTURE [4]	66	66	132	*7%*	126	126	252	*10%*	1,292	1,292	2,584	*10%*
TRIPS TO/FROM SCHOOL [6]	16	2	18	*1%*	2	3	5	*0.2%*	65	65	130	*0.5%*
EXTERNAL	460	1,136	1,596		1,423	855	2,278		11,368	11,368	22,736	
PASS-BY - AUTOMOBILE TRIPS [3]	10	10	20	*1%*	22	22	44	*2%*	185	185	370	*2%*
NET NEW EXTERNAL AUTOMOBILE TRIPS	450	1,126	1,576		1,401	833	2,234		11,183	11,183	22,366	

Footnote:

(1) Trip generation estimate based on ITE Trip Generation (11th Edition). A fitted curve equation used if available and applicable per ITE guidelines.

(2) Consistent with NCHRP internal capture calculations. ITE, Trip Generation Handbook - An ITE Proposed Recommended Practice (3rd Edition). Chapter 6 - Trip Generation for Mixed-Use Development.

(3) ITE, Trip Generation Handbook - An ITE Proposed Recommended Practice (3rd Edition). Appendix E - Database on Pass-By, Diverted, and Primary Trips.
Average rate assumed and reduced to ensure pass-by does not exceed 10% of adjacent street traffic, where needed.

(4) Includes land use categories not applicable under NCHRP internal capture calculations.

(5) ITE 11th Edition does not offer weekday trip generation rates for LUC 492 Health/Fitness Club. Rate developed based on the assumption that PM peak hour is 10% of the daily total trip generation.

(6) Trips tp/from River Hall Elementary School are based on existing turning movement counts. Daily trip interaction rate is assumed to be 0.5% of total daily trips.

DCI2022-00026 Lee County ePlan Original Application Dated 05-04-2022

EXHIBIT 5

RIVER HALL CPD/RPD
PLANNED DEVELOPMENT AMENDMENT
TRAFFIC IMPACT STATEMENT

FUTURE 2026 TRAFFIC CONDITIONS WITH CURRENT ZONING
DIRECTIONAL PEAK HOUR

ROADWAY	FROM	TO	DIRPM Node Numbers A.	B.	# of Lanes[1]	State/ County Roadway	Existing LOS Facility Type[2]	LOS Std.[3]	FDOT Station[4]	K Factor[5]	D Factor[5]	Existing Traffic Dir. Peak Hr. Vol. NB/EB	SB/WB	% Peak Dir.	Direction	Existing River Hall CPD/RPD Traffic[7] Dir. Peak Hr. Vol. NB/EB	SB/WB	Existing Traffic Without River Hall CPD/RPD Dir. Peak Hr. Vol. NB/EB	SB/WB	Annual Growth % [8]	Growth Factor[9]	2026 Background Dir. Peak Hr. Vol. NB/EB	SB/WB	Future River Hall Pkwy Pass-Thru Traffic (Non-PD/School Trips)[11] 2045 AADT	Dist.	% Peak Dir.	Direction	Future River Hall CPD/RPD Traffic[12] Dir. Peak Hr. Vol. NB/EB	SB/WB	Total Future Dir. Peak Hr. Vol.[13] NB/EB	SB/WB	Directional Service Volumes[14] LOS A	LOS B	LOS C	LOS D	LOS E	LOS Std.	V/C	LOS	Project Traffic % of SV @ LOS C	Significance of Impact[15]	Directional Service Volumes[14] 1 Lane	2 Lanes	3 Lanes	4 Lanes	Lanes Needed	Additional Lanes Needed
																							139																									
																							21,242																									
Buckingham Rd.	SR 82	Gunnery Rd.	26697	26730	2	LC	LC_ClassIArterial_2L	E	124183	0.095	0.571	405	304	1.9%	NB/EB	3	4	402	300	6.0%	1.42	571	426	2	1.4%	NB/EB	0	0	369	1.7%	NB/EB	20	12	591	438	0	140	800	860	860	860	0.69	C	2.5%	Not Significant	860	1,960	2,940	3,940	2	Add	0	L
	Gunnery Rd.	Orange River Blvd.	26412	26417	2	LC	LC_ClassIArterial_2L	E	126011	0.09	0.534	369	423	10.3%	NB/EB	17	18	352	405	1.9%	1.13	399	459	4	2.9%	SB/WB	0	0	2,204	10.4%	NB/EB	120	72	519	531	0	140	800	860	860	860	0.62	C	15.0%	Significant	860	1,960	2,940	3,940	2	Add	0	L
	Orange River Blvd.	SR 80	26567	26607	2	LC	LC_ClassIArterial_2L	E	124656	0.095	0.538	462	538	22.8%	NB/EB	37	40	425	498	2.4%	1.17	496	582	3	2.2%	SB/WB	0	0	4,892	23.0%	NB/EB	267	160	763	742	0	140	800	860	860	860	0.89	C	33.4%	Significant	860	1,960	2,940	3,940	2	Add	0	L
Cemetery Rd.	Buckingham Rd.	Higgens Ave.	26417	26703	2	LC	LC_Collector_2LU	E	124656	0.095	0.538	242	208	2.5%	SB/WB	4	4	238	204	2.4%	1.17	278	238	3	2.2%	NB/EB	0	0	612	2.9%	NB/EB	33	20	311	258	0	0	310	660	740	740	0.42	D	10.6%	Significant	740	1,520	2,280	3,040	2	Add	0	L
North River Rd.	SR 31	Franklin Lock Rd.	25796	26100	2	LC	LC_ClassIArterial_2L	E	124650	0.095	0.538	156	134	0.1%	SB/WB	0	0	156	134	8.8%	1.62	252	216	0	0.0%	NB/EB	0	0	13	0.1%	SB/WB	0	1	252	217	0	140	800	860	860	860	0.29	C	0.1%	Not Significant	860	1,960	2,940	3,940	2	Add	0	L
	Franklin Lock Rd.	Broadway Rd.	27309	27426	2	LC	LC_ClassIArterial_2L	E	124650	0.095	0.538	156	134	0.0%	SB/WB	0	0	156	134	8.8%	1.62	252	216	4	2.9%	NB/EB	0	0	7	0.0%	SB/WB	0	1	252	217	0	140	800	860	860	860	0.29	C	0.1%	Not Significant	860	1,960	2,940	3,940	2	Add	0	L
Olga Rd.	SR 80 W.	SR 80 E	26607	26626	2	LC	LC_Collector_2LU	E	126011	0.09	0.534	82	72	2.6%	SB/WB	5	4	77	68	1.9%	1.13	87	77	16	11.5%	NB/EB	1	0	560	2.6%	SB/WB	18	31	106	108	0	0	310	660	740	740	0.15	C	10.0%	Significant	740	1,520	2,280	3,040	2	Add	0	L
Orange River Blvd.	Staley Rd.	Buckingham Rd.	26263	26412	2	LC	LC_Collector_2LU	E	124202	0.095	0.538	427	367	2.2%	NB/EB	4	3	423	364	5.0%	1.35	571	491	0	0.0%	NB/EB	0	0	453	2.1%	NB/EB	25	15	596	506	0	0	310	660	740	740	0.81	D	8.1%	Not Significant	740	1,520	2,280	3,040	2	Add	0	L
SR 31 (Babcock Ranch Rd.)	SR 80	SR 78	25807	25808	2	FDOT	UA_S2WAC1_2W_2L_U_WL_WR	D	120030	0.09	0.537	667	575	19.6%	SB/WB	34	32	633	543	1.9%	1.11	705	605	96	69.1%	SB/WB	5	4	4,061	19.1%	SB/WB	132	222	842	831	0	0	872	924	925	924	0.91	C	25.5%	Significant	924	1,995	3,012	4,017	2	Add	0	L
	SR 78	Old Rodeo Dr.	25794	20133	2	FDOT	UA_S2WAC1_2W_2L_U_WL_WR	D	120030	0.09	0.537	667	575	10.3%	SB/WB	18	17	649	558	1.9%	1.11	723	622	46	33.1%	SB/WB	2	2	2,177	10.2%	SB/WB	71	119	796	743	0	0	872	924	925	924	0.86	C	13.6%	Significant	924	1,995	3,012	4,017	2	Add	0	L
SR 80 (Palm Beach Blvd.)	CR 80B (Ortiz Ave.)	I-75	24345	24438	6	FDOT	UA_S2WAC1_2W_6L_D_WL_WR	D	125020	0.09	0.528	1,069	956	15.4%	NB/EB	25	27	1,044	929	1.0%	1.06	1,107	984	0	0.0%	NB/EB	0	0	3,000	14.1%	NB/EB	164	98	1,271	1,082	0	0	3,087	3,171	3,171	3,171	0.40	C	5.3%	Not Significant	970	2,100	3,171	4,242	4	Add	0	L
	I-75	SR 31 (Babcock Ranch Rd.)	25762	25808	6	FDOT	UA_S2WAC1_2W_6L_D_WL_WR	D	126005	0.09	0.537	1,619	1,396	32.9%	NB/EB	54	57	1,565	1,339	2.6%	1.16	1,809	1,548	4	2.9%	NB/EB	0	0	6,718	31.6%	NB/EB	367	219	2,176	1,767	0	0	3,087	3,171	3,171	3,171	0.69	C	11.9%	Significant	970	2,100	3,171	4,242	6	Add	0	L
	SR 31 (Babcock Ranch Rd.)	Buckingham Rd	26393	26607	4	FDOT	UA_S2WAC1_2W_4L_D_WL_WR	D	120085	0.09	0.537	1,764	1,521	56.6%	NB/EB	93	98	1,671	1,423	1.0%	1.06	1,771	1,508	107	77.0%	NB/EB	5	5	11,669	54.9%	NB/EB	638	380	2,414	1,893	0	0	2,006	2,100	2,100	2,100	1.15	F	31.8%	Significant	970	2,100	3,171	4,242	6	Add	2	L
	Buckingham Rd	River Hall Pkwy.	26783	89956	4	FDOT	UA_UFH_2W_4L_D_WL_WR	D	120012	0.09	0.537	1,402	1,209	84.7%	NB/EB	139	147	1,263	1,062	1.6%	1.10	1,384	1,164	118	84.9%	NB/EB	5	6	17,670	83.2%	NB/EB	966	575	2,355	1,745	0	1,800	2,600	3,280	3,730	3,280	0.72	C	37.2%	Significant	1,260	3,280	4,920	7,380	4	Add	0	L
	River Hall Pkwy.	W. of Werner Drive	89956	26949	4	FDOT	UA_UFH_2W_4L_D_WL_WR	D	120012	0.09	0.537	1,402	1,209	15.3%	SB/WB	27	25	1,375	1,184	1.6%	1.10	1,507	1,297	22	15.8%	NB/EB	1	1	3,276	15.4%	SB/WB	107	179	1,615	1,477	0	1,800	2,600	3,280	3,730	3,280	0.49	B	6.9%	Not Significant	1,260	3,280	4,920	7,380	4	Add	0	L
	W. of Werner Drive	Hickey Creek Rd.	27174	26290	4	FDOT	RDA_UFH_2W_4L_D_WL_0R	C	120012	0.09	0.537	1,402	1,209	11.8%	SB/WB	20	20	1,382	1,189	1.6%	1.10	1,515	1,303	4	2.9%	NB/EB	0	0	2,549	12.0%	SB/WB	83	139	1,598	1,442	0	1,530	2,210	2,820	3,220	2,210	0.72	C	6.3%	Not Significant	861	2,210	3,320	4,980	4	Add	0	L
	Hickey Creek Rd.	Broadway St./CR 78	27290	27356	4	FDOT	RDA_UFH_2W_4L_D_WL_0R	C	120006	0.095	0.537	1,224	1,055	11.5%	SB/WB	20	19	1,204	1,036	2.0%	1.12	1,348	1,161	3	2.2%	NB/EB	0	0	2,498	11.8%	SB/WB	81	137	1,429	1,298	0	1,530	2,210	2,820	3,220	2,210	0.65	B	6.2%	Not Significant	861	2,210	3,320	4,980	4	Add	0	L

River Hall CPD/RPD - Existing Field Measured Trips

Inbound	164
Outbound	174
Total	338

Future River Hall Pkwy Pass-Thru Traffic (Non-PD/School) - Model Derived

Northbound	6
Southbound	7
Total	13

River Hall CPD/RPD - Future External Trips (ITE 11th Trip Generation Estimate)

Inbound	1,161
Outbound	692
Total	1,853

FOOTNOTES:

(1) Existing number of lanes.
(2) LOS Facility Type for Service Volumes. Adjustments made consistent with FDOT District 1 2020 LOS Report for State roadways.
(3) LOS standard for Lee County roadways is LOS E. LOS standard used for FDOT roadways is LOS D for urbanized and LOS C for non-urbanized.
(4) FDOT count station from FDOT Traffic Online.
(5) Standard K factor, and existing D factor referenced from the FDOT District 1 2020 LOS Report. Peak direction based on PM peak hour direction from co-site synopsis report.
(6) For Lee County Roads: directional peak hour volumes sourced from 2020 Public Facilities Level of Service and Concurrency Report. For State Roads: directional peak hour volumes derived from traffic data sourced from FDOT District 1 2020 LOS Report.
(7) Distribution based on 2045 model run select zone assignment (TAZs #4501, #4502, and #4503). Adjustments made to account for secondary entrance not being constructed under existing conditions. Project directional peak hour volume equals Project distr
(8) Linear growth rate. Growth rate developed from FDOT Traffic Online (2020 data).
(9) Linear growth rate multiplied by the number of years from 2019 to 2026 (7 years) for County roads and from 2020 to 2026 (6 years) for State roads..
(10) Year 2026 background directional volume equals existing directional volume multiplied by growth factor.
(11) Pass-through traffic was estimated by converting 2045 model daily volumes to peak hour directional volumes using FDOT K and D factors; pass through trips were assigned to the study area based on distributions derived from select link analysis in the 2
(12) Distribution based on 2045 model run select zone assignment (TAZs #4501, #4502, and #4503). Project directional peak hour volume equals Project distribution multiplied by ITE PM peak hour trip generation estimate (peak direction).
(13) Future 2026 peak hour directional volume equals future background traffic + pass-through traffic + Project traffic.
(14) Lee County Generalized Peak Hour Service Volumes (April 2016) used for County roads. FDOT Generalized Peak Hour Directional Volumes used for State roads.
(15) Per Lee County AC-13-17, significant impact is defined as Project traffic consuming 10% or more of the service volume at LOS C.

DCI2022-00026 Lee County ePlan Original Application Dated 05-04-2022

EXHIBIT 6

RIVER HALL CPD/RPD
PLANNED DEVELOPMENT AMENDMENT
TRAFFIC IMPACT STATEMENT

FUTURE 2026 TRAFFIC CONDITIONS WITH PD AMENDMENT
DIRECTIONAL PEAK HOUR

ROADWAY	FROM	TO	DIRPM Node Numbers		# of Lanes[1]	State/ County Roadway	Existing LOS Facility Type[2]	LOS Std.[3]	FDOT Station[4]	K Factor[5]	D Factor[5]	Existing Traffic Dir. Peak Hr. Vol.		Existing River Hall CPD/RPD Traffic[7] % Dist.	Peak Direction	Existing Traffic Existing Traffic Without River Hall CPD/RPD Dir. Peak Hr. Vol.		Annual Growth % [8]	Growth Factor[9]	2026 Background Dir. Peak Hr. Vol.		Future River Hall Pkwy Pass-Thru Traffic (Non-PD/School Trips)[11] 2045 AADT	% Dist.	Peak Direction	Future River Hall CPD/RPD Traffic[12] Dir. Peak Hr. Vol.		Total Future Dir. Peak Hr. Vol.[13]		Directional Service Volumes[14] LOS A	LOS B	LOS C	LOS D	LOS E	LOS Std.	V/C	LOS	Project Traffic % of SV @ LOS C	Significance of Impact[15]	Directional Service Volumes[14] 1 Lane	2 Lanes	3 Lanes	4 Lanes	Lanes Needed	Additional Lanes Needed	
			A.	B.								NB/EB	SB/WB			NB/EB	SB/WB			NB/EB	SB/WB					NB/EB	SB/WB	NB/EB	SB/WB																			
																						139																										
																						24,253																										
Buckingham Rd.	SR 82	Gunnery Rd.	26697	26730	2	LC	LC_ClassIArterial_2L	E	124183	0.095	0.571	405	304	1.9%	NB/EB	3	4	402	300	6.0%	1.42	571	426	2	1.4%	NB/EB	0	0	459	1.9%	NB/EB	27	15	598	441	0	140	800	860	860	860	0.70	C	3.4%	Not Significant	860	1,960	2,940	3,940	2	Add	0	L
	Gunnery Rd.	Orange River Blvd.	26412	26417	2	LC	LC_ClassIArterial_2L	E	126011	0.09	0.534	369	423	10.3%	NB/EB	17	18	352	405	1.9%	1.13	399	459	4	2.9%	SB/WB	0	0	2,448	10.1%	NB/EB	141	84	540	543	0	140	800	860	860	860	0.63	C	17.6%	Significant	860	1,960	2,940	3,940	2	Add	0	L
	Orange River Blvd.	SR 80	26567	26607	2	LC	LC_ClassIArterial_2L	E	124656	0.095	0.538	462	538	22.8%	NB/EB	37	40	425	498	2.4%	1.17	496	582	3	2.2%	SB/WB	0	0	5,441	22.4%	NB/EB	314	187	810	769	0	140	800	860	860	860	0.94	D	39.3%	Significant	860	1,960	2,940	3,940	2	Add	0	L
Cemetery Rd.	Buckingham Rd.	Higgens Ave.	26417	26703	2	LC	LC_Collector_2LU	E	124656	0.095	0.538	242	208	2.5%	SB/WB	4	4	238	204	2.4%	1.17	278	238	3	2.2%	NB/EB	0	0	590	2.4%	NB/EB	34	20	312	258	0	0	310	660	740	740	0.42	D	11.0%	Significant	740	1,520	2,280	3,040	2	Add	0	L
North River Rd.	SR 31	Franklin Lock Rd.	25796	26100	2	LC	LC_ClassIArterial_2L	E	124650	0.095	0.538	156	134	0.1%	SB/WB	0	0	156	134	8.8%	1.62	252	216	0	0.0%	NB/EB	0	0	13	0.1%	SB/WB	0	1	252	217	0	140	800	860	860	860	0.29	C	0.1%	Not Significant	860	1,960	2,940	3,940	2	Add	0	L
	Franklin Lock Rd.	Broadway Rd.	27309	27426	2	LC	LC_ClassIArterial_2L	E	124650	0.095	0.538	156	134	0.0%	SB/WB	0	0	156	134	8.8%	1.62	252	216	4	2.9%	NB/EB	0	0	7	0.0%	SB/WB	0	1	252	217	0	140	800	860	860	860	0.29	C	0.1%	Not Significant	860	1,960	2,940	3,940	2	Add	0	L
Olga Rd.	SR 80 W	SR 80 E	26607	26626	2	LC	LC_Collector_2LU	E	126011	0.09	0.534	82	72	2.6%	SB/WB	5	4	77	68	1.9%	1.13	87	77	16	11.5%	NB/EB	1	0	619	2.6%	SB/WB	21	36	109	113	0	0	310	660	740	740	0.15	C	11.6%	Significant	740	1,520	2,280	3,040	2	Add	0	L
Orange River Blvd.	Staley Rd.	Buckingham Rd.	26263	26412	2	LC	LC_Collector_2LU	E	124202	0.095	0.538	427	367	2.2%	NB/EB	4	3	423	364	5.0%	1.35	571	491	0	0.0%	NB/EB	0	0	528	2.2%	NB/EB	31	18	602	509	0	0	310	660	740	740	0.81	D	10.0%	Significant	740	1,520	2,280	3,040	2	Add	0	L
SR 31 (Babcock Ranch Rd.)	SR 80	SR 78	25807	25808	2	FDOT	UA_S2WAC1_2W_2L_U_WL_WR	D	120030	0.09	0.537	667	575	19.6%	SB/WB	34	32	633	543	1.9%	1.11	705	605	96	69.1%	SB/WB	5	4	4,666	19.2%	SB/WB	160	270	870	879	0	0	872	924	925	924	0.95	D	31.0%	Significant	924	1,995	3,012	4,017	2	Add	0	L
	SR 78	Old Rodeo Dr.	25794	20133	2	FDOT	UA_S2WAC1_2W_2L_U_WL_WR	D	120030	0.09	0.537	667	575	10.3%	SB/WB	18	17	649	558	1.9%	1.11	723	622	46	33.1%	SB/WB	2	2	2,470	10.2%	SB/WB	85	143	810	767	0	0	872	924	925	924	0.88	C	16.4%	Significant	924	1,995	3,012	4,017	2	Add	0	L
SR 80 (Palm Beach Blvd.)	CR 80B (Ortiz Ave.)	I-75	24345	24438	6	FDOT	UA_S2WAC1_2W_6L_D_WL_WR	D	125020	0.09	0.528	1,069	956	15.4%	NB/EB	25	27	1,044	929	1.0%	1.06	1,107	984	0	0.0%	NB/EB	0	0	3,682	15.2%	NB/EB	213	126	1,320	1,110	0	0	3,087	3,171	3,171	3,171	0.42	C	6.9%	Not Significant	970	2,100	3,171	4,242	4	Add	0	L
	I-75	SR 31 (Babcock Ranch Rd.)	25762	25808	6	FDOT	UA_S2WAC1_2W_6L_D_WL_WR	D	126005	0.09	0.537	1,619	1,396	32.9%	NB/EB	54	57	1,565	1,339	2.6%	1.16	1,809	1,548	4	2.9%	NB/EB	0	0	7,852	32.4%	NB/EB	454	269	2,263	1,817	0	0	3,087	3,171	3,171	3,171	0.71	C	14.7%	Significant	970	2,100	3,171	4,242	6	Add	0	L
	SR 31 (Babcock Ranch Rd.)	Buckingham Rd	26393	26607	4	FDOT	UA_S2WAC1_2W_4L_D_WL_WR	D	120085	0.09	0.537	1,764	1,521	56.6%	NB/EB	93	98	1,671	1,423	1.0%	1.06	1,771	1,508	107	77.0%	NB/EB	5	5	13,516	55.7%	NB/EB	781	464	2,557	1,977	0	0	2,006	2,100	2,100	2,100	1.22	F	38.9%	Significant	970	2,100	3,171	4,242	6	Add	2	L
	Buckingham Rd	River Hall Pkwy.	26783	89956	4	FDOT	UA_UFH_2W_4L_D_WL_WR	D	120012	0.09	0.537	1,402	1,209	84.7%	NB/EB	139	147	1,263	1,062	1.6%	1.10	1,384	1,164	118	84.9%	NB/EB	5	6	20,213	83.3%	NB/EB	1,168	694	2,557	1,864	0	1,800	2,600	3,280	3,730	3,280	0.78	C	44.9%	Significant	1,260	3,280	4,920	7,380	4	Add	0	L
	River Hall Pkwy.	W. of Werner Drive	89956	26949	4	FDOT	UA_UFH_2W_4L_D_WL_WR	D	120012	0.09	0.537	1,402	1,209	15.3%	SB/WB	27	25	1,375	1,184	1.6%	1.10	1,507	1,297	22	15.8%	NB/EB	1	1	3,653	15.1%	SB/WB	125	211	1,633	1,509	0	1,800	2,600	3,280	3,730	3,280	0.50	B	8.1%	Not Significant	1,260	3,280	4,920	7,380	4	Add	0	L
	W. of Werner Drive	Hickey Creek Rd.	27174	26290	4	FDOT	RDA_UFH_2W_4L_D_WL_0R	C	120012	0.09	0.537	1,402	1,209	11.8%	SB/WB	20	20	1,382	1,189	1.6%	1.10	1,515	1,303	4	2.9%	NB/EB	0	0	2,811	11.6%	SB/WB	97	162	1,612	1,465	0	1,530	2,210	2,820	3,220	2,210	0.73	C	7.3%	Not Significant	861	2,210	3,320	4,980	4	Add	0	L
	Hickey Creek Rd.	Broadway St./CR 78	27290	27356	4	FDOT	RDA_UFH_2W_4L_D_WL_0R	C	120006	0.095	0.537	1,224	1,055	11.5%	SB/WB	20	19	1,204	1,036	2.0%	1.12	1,348	1,161	3	2.2%	NB/EB	0	0	2,755	11.4%	SB/WB	95	159	1,443	1,320	0	1,530	2,210	2,820	3,220	2,210	0.65	B	7.2%	Not Significant	861	2,210	3,320	4,980	4	Add	0	L

River Hall CPD/RPD - Existing Field Measured Trips

Inbound	164
Outbound	174
Total	338

Future River Hall Pkwy Pass-Thru Traffic (Non-PD/School) - Model Derived


Northbound	6
Southbound	7
Total	13

River Hall CPD/RPD - Future External Trips (ITE 11th Trip Generation Estimate)

Inbound	1,401
Outbound	833
Total	2,234


FOOTNOTES:

(1) Existing number of lanes.
(2) LOS Facility Type for Service Volumes. Adjustments made consistent with FDOT District 1 2020 LOS Report for State roadways.
(3) LOS standard for Lee County roadways is LOS E. LOS standard used for FDOT roadways is LOS D for urbanized and LOS C for non-urbanized.
(4) FDOT count station from FDOT Traffic Online.
(5) Standard K factor, and existing D factor referenced from the FDOT District 1 2020 LOS Report. Peak direction based on PM peak hour direction from co-site synopsis report.
(6) For Lee County Roads: directional peak hour volumes sourced from 2020 Public Facilities Level of Service and Concurrency Report. For State Roads: directional peak hour volumes derived from traffic data sourced from FDOT District 1 2020 LOS Report.
(7) Distribution based on 2045 model run select zone assignment (TAZs #4501, #4502, and #4503). Adjustments made to account for secondary entrance not being constructed under existing conditions. Project directional peak hour volume equals Project distr
(8) Linear growth rate. Growth rate developed from FDOT Traffic Online (2020 data).
(9) Linear growth rate multiplied by the number of years from 2019 to 2026 (7 years) for County roads and from 2020 to 2026 (6 years) for State roads..
(10) Year 2026 background directional volume equals existing directional volume multiplied by growth factor.
(11) Pass-through traffic was estimated by converting 2045 model daily volumes to peak hour directional volumes using FDOT K and D factors; pass through trips were assigned to the study area based on distributions derived from select link analysis in the 2
(12) Distribution based on 2045 model run select zone assignment (TAZs #4501, #4502, and #4503). Project directional peak hour volume equals Project distribution multiplied by ITE PM peak hour trip generation estimate (peak direction).
(13) Future 2026 peak hour directional volume equals future background traffic + pass-through traffic + Project traffic.
(14) Lee County Generalized Peak Hour Service Volumes (April 2016) used for County roads. FDOT Generalized Peak Hour Directional Volumes used for State roads.
(15) Per Lee County AC-13-17, significant impact is defined as Project traffic consuming 10% or more of the service volume at LOS C.

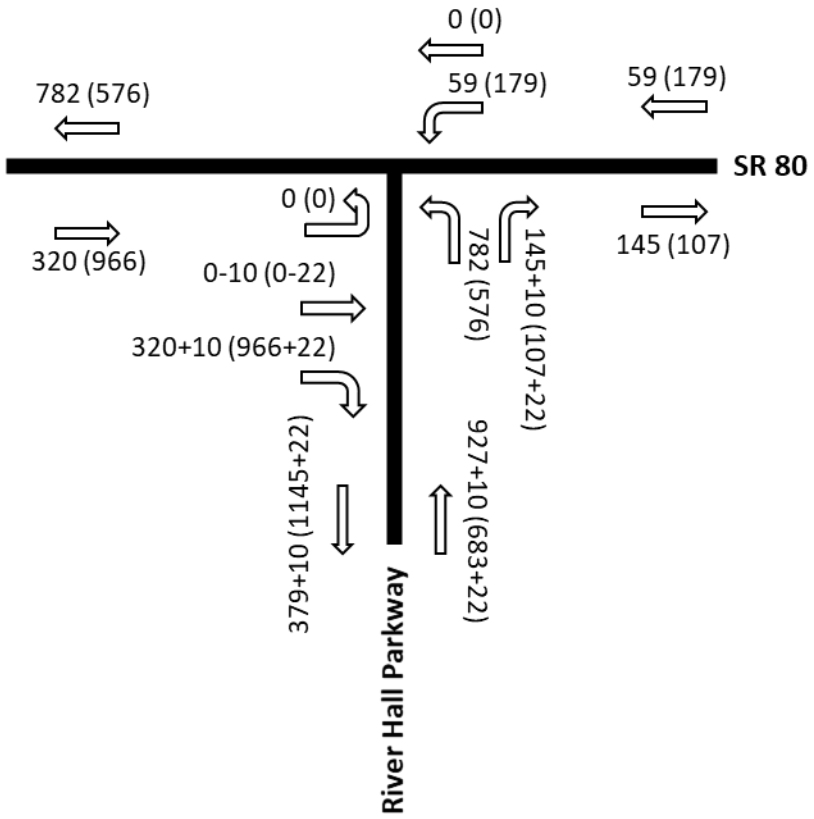


LEGEND
Net New ± Pass-by
00 AM PEAK
(00) PM PEAK

dpa	RIVER HALL CPD/RPD PLANNED DEVELOPMENT AMENDMENT TRAFFIC IMPACT STATEMENT	FUTURE 2026 RIVER HALL CPD/RPD TRIP ASSIGNMENT WITH CURRENT ZONING	20512/1020 EXHIBIT 7

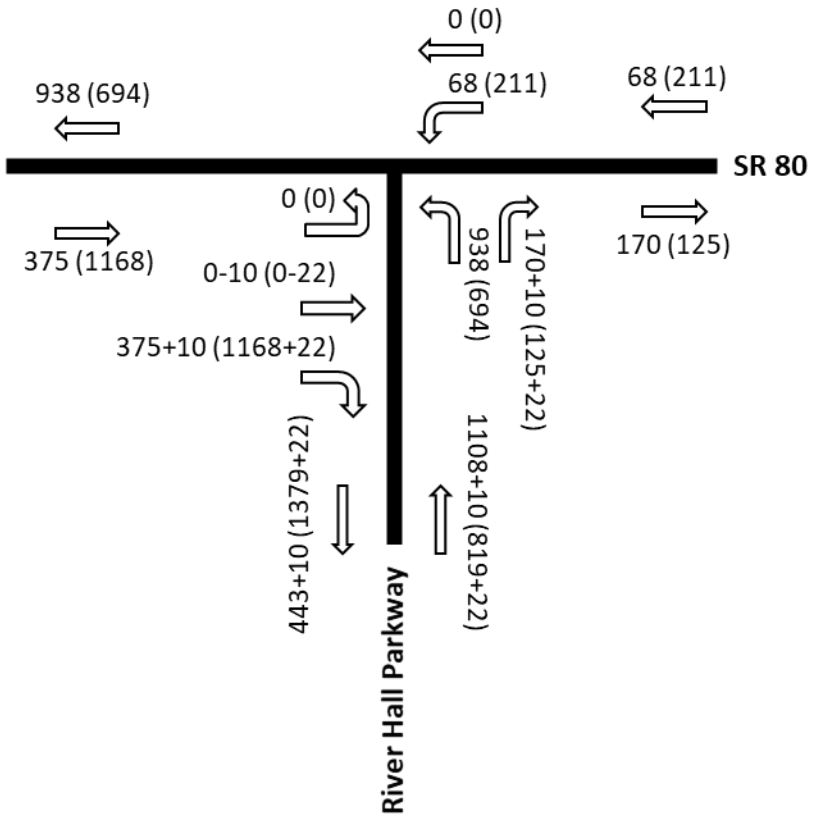


LEGEND
Net New ± Pass-by
00 AM PEAK
(00) PM PEAK

dpa	RIVER HALL CPD/RPD PLANNED DEVELOPMENT AMENDMENT TRAFFIC IMPACT STATEMENT	FUTURE 2026 RIVER HALL CPD/RPD TRIP ASSIGNMENT WITH PROPOSED AMENDMENT	20512/1020 EXHIBIT 8

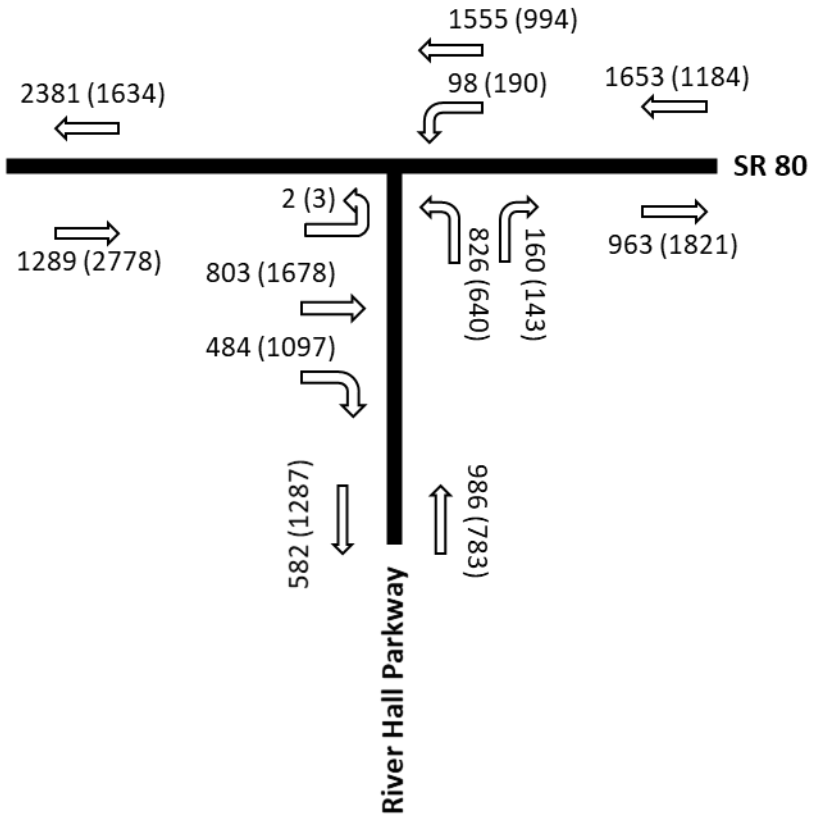

LEGEND
00 AM PEAK
(00) PM PEAK

dpa	RIVER HALL CPD/RPD PLANNED DEVELOPMENT AMENDMENT TRAFFIC IMPACT STATEMENT	FUTURE 2026 TOTAL PEAK HOUR TRAFFIC VOLUMES WITH CURRENT ZONING	20512/1020 EXHIBIT 9

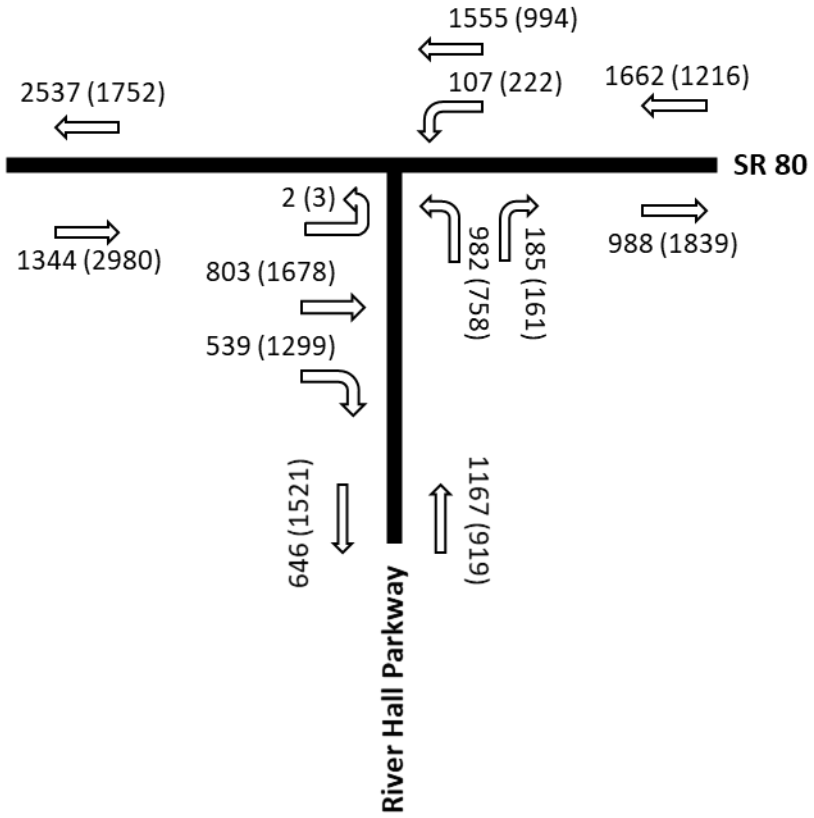

LEGEND
00 AM PEAK
(00) PM PEAK

dpa	RIVER HALL CPD/RPD PLANNED DEVELOPMENT AMENDMENT TRAFFIC IMPACT STATEMENT	FUTURE 2026 TOTAL PEAK HOUR TRAFFIC VOLUMES WITH PROPOSED AMENDMENT	20512/1020 EXHIBIT 10

APPENDIX A

LEE COUNTY ADMINISTRATIVE CODE AC-13-17

ADMINISTRATIVE CODE
BOARD OF COUNTY COMMISSIONERS

CATEGORY:	CODE NUMBER:
Development/Planning/Zoning	AC-13-17
TITLE: Traffic Study Guidelines for Planned Development Rezonings	ADOPTED: 4/15/92
	AMENDED:
	ORIGINATING DEPARTMENT: Community Development/DOT

PURPOSE/SCOPE:

GUIDELINES FOR ZONING TRAFFIC STUDIES

The scope of the Zoning Traffic Study (ZTS) is dependent upon vehicle trips generated, existing road network, location within Lee County, access points, and proposed facilities. It is recommended that these criteria be discussed with representatives of Lee County's Department of Transportation and Engineering (DOT&E), Department of Community Development (DCD), Division of Development Review (DDR) and other Lee County personnel (hereinafter Staff) as applicable prior to starting the preparation of the ZTS.

This administrative code replaces Chapter 1 of the Guidelines for Traffic Impact Statements written on December 11, 1989.

POLICY/PROCEDURE:

These guidelines are intended to be used by transportation professionals for determining impacts of non-DRI zoning applications only. The ZTS are not applicable for Development Orders or Concurrency determinations. The applicant should be aware that the ZTS is utilized for a general impact analysis for the proposed project and not as a basis for a traffic mitigation plan. Modifications of specific requirements contained within these guidelines may be approved by the Director of Zoning or his/her designee only after a written request by the applicant stating the reasons for said modifications. An approval of a request for modification of these guidelines must be in writing and rendered within 30 calendar days of receipt of a fully documented written request.

Trip Generation

Trip generation calculations are necessary to determine the degree of analysis necessary for a given project; therefore, they are the minimum requirement for all projects required to produce a ZTS. Calculation of trip ends shall be made using the sources listed below in the order of preference:

1) Institute of Transportation Engineers (ITE) current edition of Trip Generation; or

2) Generation rates derived from observation of trips at similar developments as outlined in the Independent Fee Calculation Administrative Code; or

3) Trip generation as approved by Staff in a methodology meeting as requested by the applicant.

Trip generation rates shall be calculated using the linear regression equation, unless it can be shown using ITE's "Guidelines for Determining Whether to Use Trip Generation, Rates or Equations" that average trip generation rates provide a more accurate estimate of project impacts. Trip ends shall include annual daily traffic (ADT's) and peak hour traffic (PHT's) for a typical week day. Weekends should. be included if applicable. The ADT is defined as the weighted average vehicle trip generation rate during the. applicable 24-hour period. The peak hours (AM and PM] are defined as the highest one-hour weighted average vehicle 'trip generation rate between 7 and 9 AM or between 4 and 6 PM when the adjacent street traffic is at its peak.

Capacity calculations require the projection of peak hour, peak Season traffic volumes. Background traffic shall be calculated from DOT&E traffic counts, or traffic counts made in accordance with ITE guidelines or other methods approved by Staff, Growth projections shall be calculated in accordance with DOT&E guidelines or other methods as approved by Staff.

Analysis

All rezoning requested required to produce a ZTS shall provide the following, minimum information:

1) The intensity of development (number of units, gross floor area of each proposed use, etc.) and the projected build out date;

2) ADT's, AM PHT's, and PM PHT's for each proposed use category and for the total proposed project, along with the source and methods from which the 'figures were derived;

3) A graphic depiction locating the project's access point(s) and the location of all other access points within 660' for project entrances on an arterial roadway, 330' for project entrances on a collector roadway, and 125' for project entrances on a local roadway;

4) The existing and projectbackground traffid on all roadway facilities accessed by the proposed project at time of build out; and

5) The traffic/directional splits entering and exiting the proposed project at the proposed access points.

For requests projected to generate 100 trip ends or more, the ZTS shall 'provide the following additional information:

1) Level of Service' (LOS) analysis 'shall be performed using methodology as listed below:

a) If the project generates between 100. and 300 peak hour trips, a link, level of service analysis for all links within the area of influence shall be made based upon the Lee County Generalized Peak Hour Service Volume Tables from the 1990 Lee Plan as amended. (Exhibit IX-1, Pages IX-3 through 1X-7, -Traffic Circulation Element, Volume 1 of 3)

The site accesses and all intersections within one quarter of a mile. area shall be analyzed using the 1985 Highway Capacity Manual either as a signalized or unsignalized intersection.

b) If the project generates over 300 peak hour trips, an urban or suburban arterial analysis shall be made utilizing entrances and all other intersections and roadway links. within the area of influence.

2) Should the LOS analysis result in service levels below adopted minimums, an analysis of the improvements necessary to offset the added traffic impacts; and

AC-13-17 Continued

3) An exhibit showing the area of influence, defined as that area in which the development-generated traffic is found to have significant impact. Significant impact is defined as 10% or more of the total peak iiour intersection volume (the summation of all four approaches) and 10% of the LOS "C" service volumes for the links at build out.

4) Any additional information or analysis which the applicant feels is necessary to fully demonstrate the impacts of the proposed development.

5) A methodology meeting with members of Staff is required for a ZTS projecting more than 300 trips and is strongly recommended for a ZTS projecting less than 300 trips, but that is the option of the applicant.

APPENDIX B

CUMULATIVE PERMITTED DEVELOPMENT TO-DATE

RIVER HALL CPD/RPD CUMULATIVE SUMMARY
TOTAL DEVELOPMENT TO DATE

Approved Development Allowed under Current Zoning

Reference #	Status	Name	Notes	Development Program			
				Residential (d.u.)	Retail (Sq. Ft.)	Office (Sq. Ft.)	Golf (Holes)
Z-15-003	Approved	Z-15-003; River Hall CPD/RPD Rezoning	ZTIS reflected 2,043 SF units, 102 MF units, and 550 Senior Adult Housing Units	2,695	30,000	15,000	36

Approved/Pending Development Orders

Area	Reference #	Status	Name	Notes	Development Program								
					Single-Family Detached (d.u.)	Single-Family Attached (d.u.)	Multiamily Residential (d.u.)	Senior Adult Housing - Detached (d.u.)	Total Residential (d.u.)	Retail (Sq. Ft.)	Office (Sq. Ft.)	Golf (Holes)	Amenities (Sq. Ft.)
1A	DOS2004-00138	APPROVED	ENTRY ROAD AND SALES CENTER		0	0	0	0	0	0	0	0	0
1B	DOS2004-00138	APPROVED	FUTURE DEVELOPMENT		0	0	0	0	0	0	0	0	0
2A	DOS2004-00248	APPROVED	CASCADES PHASE 1	LUC 251 Senior Adult Housing - Detached includes amenities by definition	0	0	0	167	167	0	0	0	0
2B	DOS2004-00266	APPROVED	CASCADES PHASE 2		0	0	0	408	408	0	0	0	0
2C	FUTURE	FUTURE	CASCADES PHASE 3		0	0	0	0	0	0	0	0	0
3	BY OTHERS	APPROVED	ELEMENTARY SCHOOL	School is not considered part of River Hall CPD/RPD.	0	0	0	0	0	0	0	0	0
4A	DOS2004-00305/DOS2017-00092	APPROVED	HAMPTON LAKES PHASE 1		402	0	0	0	402	0	0	0	15,217
4B	DOS2005-00156	APPROVED	HAMPTON LAKES PHASE 2		41	0	0	0	41	0	0	0	0
4C	DOS2019-00071	APPROVED	HAMPTON LAKES PHASE 3 (RIVER HALL SOUTH)		348	0	0	0	348	0	0	0	0
5A	DOS2004-00330	APPROVED	COUNTRY CLUB PHASE 1	LUC 430 Golf Course includes clubhouse/amenities by definition.	289	0	102	0	391	0	0	18	0
5B	DOS2005-00182	APPROVED	COUNTRY CLUB PHASE 2 (PARCEL S)	Amended.	417	92	36	0	545	0	0	0	0
5C	FUTURE	FUTURE	COUNTRY CLUB PHASE 3		0	0	0	0	0	0	0	0	0
5D	DOS2020-00036	APPROVED	PARCEL "C"		19	0	0	0	19	0	0	0	0
				Cumulative Development To Date	1,516	92	138	575	2,321	0	0	18	15,217

APPENDIX C

TRAFFIC DATA

FDOT District One 2020 LOS Spreadsheet

USER GUIDE

State Highway System Key Sheet
Lee County

N
W E
S

Charlotte

771
Boca Grande Chnnl
Charlotte Hbr
Pelican Pass
Black Bay
Jug Crk
Little Bokeelia Bay
Matlacha Pass
Smokehouse Bay
765
STRINGFELLOW RD
Pine Island Crk
Captiva Pass
The Mud Hole
Foster Bay
Pine Island Sound
767
Chadwick Byu
Gulf of Mexico
Buck Key Chnnl
Blind Pass
Roosevelt Chnnl
Wulfert Chnnl
CAPTIVA RD
OLEANDER ST
Long Cutoff
Hardworking Byu
Lady Finger Lk
Tarpon Bay
SANIBEL-CAPTIVA RD
PERIWINKLE WAY
WEST GULF DRIVE
SANIBEL CAUSEWAY
Punta Rassa Cv
Punta Blanca Bay
Eagle Nest Cv
Caloosahatchee Riv
Iona Cv
San Carlos Bay
Pelican Bay
Hurricane Bay
Estero Pass
Mantanzas Pass
Hell Peckish Bay
Estero Bay
Ostego Bay
Big Carlos Pass
New Pass
Fish Trap Bay
Gator Slough Cnl
Thunderbird Lk
Britannia Lk
San Carlos Cnl
Hendry Crk
Orange Riv
Thompson Cutoff
Lake

12010000
12060000
12090000
12001000
12040000
12005000
12100000
SR 876
12070000
12011000
12075000
SR 865
12004000
12020000


93
45
75
31
78
80
41
41B
739
78A
80B
867
867A
884
82
865
887

N RIVER RD
CR78(N RIVER RD)
KISMET PKWY
DIPLOMAT PKWY
TROPICANA PKWY
NE 24TH AVE
DEL PRADO BLVD
PALM BEACH BLVD
BUCKINGHAM RD
SURFSIDE BLVD
CHIQUITA BLVD.
SKYLINE BLVD
CAPE CORAL PKWY
SUMMERLIN ROAD
SIX MILE CYPRESS
LEE BLVD
23RD ST SW
RICHMOND AVE.
JOEL BLVD
ALABAMA ROAD
HOMESTEAD RD
S BELL BLVD
IMMOKALEE ROAD
ALICO ROAD
LEE ROAD
SR 93/I-75
THREE OAKS PKWY
S TAMIAMI TRAIL
CORKSCREW ROAD
ESTERO BLVD
HICKORY AVE
BONITA BEACH ROAD
BONITA BEACH RD

Inset 1

Hendry
Collier

3 0 3
Miles

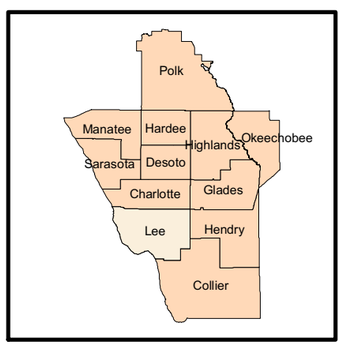

Legend

- Hydrography
- County Boundary
- BMP EMP On System Roads
- City and County Roads
- Interstates
- U.S. Routes
- State Roads
- County Roads
- Toll Roads

The purpose of the State Highway Key Sheet is to illustrate the geographic alignment locations of the State Highway System within the County.
Map Preparation Date: 4/11/2013 11:57:39 AM

State Highway System Key Sheet
Lee County - Inset 1

N
W E
S

HANCOCK BRIDGE PKWY
CLEVELAND AVE
12001000
12001101
PALM BEACH BLVD
12020000
MARSH AVENUE
12020102
12010000
739
41B
80
41
MICHIGAN AVENUE
12070001
45
Caloosahatchee Riv
SR 82
US 41B
12001101
12070000
Inset - 1
SR 80
US 41B
41B
82
DR M L KING JR.BLVD
12020000
41
12014000
12015000
MCGREGOR BLVD
PALM AVENUE
EDISON AVENUE
739
GRANDE AVE
SOUTH STREET
739
BROADWAY AVE
JACKSON STREET
CENTRAL AVE
FOWLER ST
Lake
12011000
12000040
739
739

0.1 0 0.1
Miles

Legend

- Hydrography
- County Boundary
- BMP EMP On System Roads
- City and County Roads
- 10 Interstates
- 90 U.S. Routes
- 436 State Roads
- 545 County Roads
- TOLL 528 Toll Roads

The purpose of the State Highway Key Sheet is to illustrate the geographic alignment locations of the State Highway System within the County.
Map Preparation Date: 4/11/2013 11:01:41 AM

YEAR 2020 LEE COUNTY LEVEL OF SERVICE SPREADSHEET -PEAK HOUR PEAK DIRECTION

	Section No.	State Road No.	Local Road Name	From	From M.P.	To	To M.P.	Section Length	FIHS	SIS	Functional Classification	Posted Speed	Area Type	Facility Type	FDOT LOS Std.	County LOS Std.	City LOS Std.	Year 2020									Deficiency Determination
																		Arterial Class	Divided/ UnDivided	One/Two Way	Left Turn Bays	Right Turn Bays	Thru Lanes	Peak Hour Peak Direction			
																								Capacity	Volume	LOS	
	12000040	SR 739	HANSON ST	Fowler St	1.130	SR 739 (Metro Pkwy)	1.751	0.621	N		Principal Arterial-other	30	UA	A	D	D	E	2	U	2W	WL	WR	2	788	414	D	
	12001000	USB 41	FOWLER ST/USB 41 SB	SR 80 (First St)	0.000	N. End of Edison Bridge	1.029	1.029	N		Principal Arterial-other	45	UA	A	D	D	E	1	U	1W	0L	WR	3	3,805	1,484	C	
	12001000	USB 41	N TAMIAMI TR/USB 41	N. End of Edison Bridge	1.029	SR 78/Pine Island Rd/Bayshore Rd	2.731	1.702	N		Principal Arterial-other	40	UA	A	D	D		1	D	2W	WL	WR	6	3,171	1,249	C	
	12001000	USB 41	N TAMIAMI TR/USB 41	SR 78/Pine Island Rd/Bayshore Rd	2.731	Littleton Rd	3.838	1.107	N		Principal Arterial-other	45	UA	A	D	D		1	D	2W	WL	WR	4	2,100	1,000	C	
	12001000	USB 41	N TAMIAMI TR/USB 41	Littleton Rd	3.838	US 41 SB	5.137	1.299	N		Principal Arterial-other	45	UA	A	D	D		1	D	2W	WL	WR	4	2,100	614	C	
	12001000	USB 41	N TAMIAMI TR/USB 41	US 41 SB	5.137	SR 45/US 41	5.257	0.120	N		Principal Arterial-other	45	UA	A	D	D		1	U	1W	0L	0R	1	887	512	C	
	12001101	USB 41	EVANS AVE/PARK AVE/USB 41 NB	SR 82/MLK Blvd	0.690	N. End of Edison Bridge	2.290	1.600	N		Principal Arterial-other	45	UA	A	D	D	E	1	U	1W	0L	0R	3	3,624	1,567	C	
	12004000	SR 865	SAN CARLOS BLVD	Estero Blvd	0.000	CR 869 (Summerlin Rd)	3.122	3.122	N		Minor Arterial	45	UA	A	D	D		1	D	2W	WL	WR	4	2,100	1,022	C	
	12004000	SR 865	SAN CARLOS BLVD	CR 869 (Summerlin Rd)	3.122	CR 867/Old McGregor Blvd	4.778	1.656	N		Minor Arterial	45	UA	A	D	D		1	D	2W	WL	WR	2	970	689	C	
	12004000	SR 865	SIX MILE CYPRESS PKWY	SR 45/US 41	9.570	SR 739 (Metro Pkwy)	10.726	1.156	N		Minor Arterial	50	UA	A	D	D		1	D	2W	WL	WR	4	2,100	1,512	C	
**	12005000	SR 884	COLONIAL BLVD	SR 45/US 41	1.171	0.195 miles W. Solomon Blvd	1.327	0.156	N		Principal Arterial-other	45	UA	A	D	D	E	1	D	2W	0L	0R	4	2,000	2,067	F	Over Capacity
	12005000	SR 884	COLONIAL BLVD	0.195 miles W. Solomon Blvd	1.327	SR 739 (Metro Pkwy)	2.490	1.163	N		Principal Arterial-other	45	UA	A	D	D	E	1	D	2W	WL	WR	6	3,171	2,468	C	
	12005000	SR 884	COLONIAL BLVD	CR 739 (Metro Pkwy)	2.490	CR 865/Ortiz Ave/6M Cypress Pkwy	5.283	2.793	N		Principal Arterial-other	55	UA	A	D	D	E	1	D	2W	WL	WR	6	3,171	2,780	C	
	12005000	SR 884	COLONIAL BLVD	CR 865/Ortiz Ave/6M Cypress Pkwy	5.283	I-75	5.676	0.393	N		Principal Arterial-other	45	UA	A	D	D	E	1	D	2W	WL	WR	6	3,171	3,564	F	Over Capacity
	12005000	SR 884	COLONIAL BLVD	I-75	5.676	400 Ft E. of Dynasty Dr	6.460	0.784	N		Principal Arterial-other	45	UA	A	D	D	E	1	D	2W	WL	WR	6	3,171	3,564	F	Over Capacity
	12010000	US 41	S TAMIAMI TRAIL	Collier County Line	0.000	CR 865/Bonita Beach Rd	0.990	0.990	N		Principal Arterial-other	50	UA	A	D	D	E	1	D	2W	WL	WR	6	3,171	1,497	C	
	12010000	US 41	S TAMIAMI TRAIL	CR 865/Bonita Beach Rd	0.990	Terry St/Bonita Bay Blvd	2.129	1.139	N		Principal Arterial-other	50	UA	A	D	D	E	1	D	2W	WL	WR	6	3,171	2,091	C	
	12010000	US 41	S TAMIAMI TRAIL	Terry St/Bonita Bay Blvd	2.129	CR 887/Old US 41 Rd/Pelican Landing	4.420	2.291	N		Principal Arterial-other	50	UA	A	D	D	E	1	D	2W	WL	WR	6	3,171	1,877	C	
	12010000	US 41	S TAMIAMI TRAIL	CR 887/Old US 41 Rd/Pelican Landing	4.420	CR 850 (Corkscrew Rd)	7.929	3.509	N		Principal Arterial-other	50	UA	A	D	D	E	1	D	2W	WL	WR	6	3,171	2,020	C	
	12010000	US 41	S TAMIAMI TRAIL	CR 850 (Corkscrew Rd)	7.929	Estero Pkwy	9.292	1.363	N		Principal Arterial-other	50	UA	A	D	D		1	D	2W	WL	WR	6	3,171	1,901	C	
	12010000	US 41	S TAMIAMI TRAIL	Estero Pkwy	9.292	San Carlos Blvd	10.403	1.111	N		Principal Arterial-other	50	UA	A	D	D		1	D	2W	WL	WR	6	3,171	2,281	C	
	12010000	US 41	S TAMIAMI TRAIL	San Carlos Blvd	10.403	Island Park Rd	13.807	3.404	N		Principal Arterial-other	50	UA	A	D	D		1	D	2W	WL	WR	6	3,171	2,069	C	
	12010000	US 41	S TAMIAMI TRAIL	Island Park Rd	13.807	SR 865/CR 865 (Gladiolus Dr)	15.780	1.973	N		Principal Arterial-other	45	UA	A	D	D		1	D	2W	WL	WR	6	3,171	2,334	C	
	12010000	US 41	S TAMIAMI TRAIL	SR 865/CR 865 (Gladiolus Dr)	15.780	Daniels Pkwy/Cypress Lake Dr	17.051	1.271	N		Principal Arterial-other	45	UA	A	D	D		1	D	2W	WL	WR	6	3,171	2,067	C	
	12010000	US 41	CLEVELAND AVE	Daniels Pkwy/Cypress Lake Dr	17.051	S Airport Rd	19.162	2.111	N		Principal Arterial-other	45	UA	A	D	D		1	D	2W	WL	WR	6	3,171	2,456	C	
	12010000	US 41	CLEVELAND AVE	S Airport Rd	19.162	Fowler St/Boy Scout Dr	19.565	0.403	N		Principal Arterial-other	45	UA	A	D	D		1	D	2W	WL	WR	6	3,171	2,447	C	
	12010000	US 41	CLEVELAND AVE	Fowler St/Boy Scout Dr	19.565	Hanson St	22.298	2.733	N		Principal Arterial-other	45	UA	A	D	D	E	1	D	2W	WL	WR	6	3,171	1,895	C	
	12010000	US 41	CLEVELAND AVE	Hanson St	22.298	Johnson St	23.391	1.093	N		Principal Arterial-other	40	UA	A	D	D	E	1	D	2W	WL	0R	6	3,020	1,920	C	
	12010000	US 41	CLEVELAND AVE	Johnson St	23.391	CR 78A/Pondella Rd	25.681	2.290	N		Principal Arterial-other	45	UA	A	D	D	E	1	D	2W	WL	WR	4	2,100	1,942	C	Near Capacity
	12010000	US 41	CLEVELAND AVE	CR 78A/Pondella Rd	25.681	Littleton Rd	27.964	2.283	N		Principal Arterial-other	55	UA	A	D	D		1	D	2W	WL	WR	4	2,100	1,550	C	
	12010000	US 41	N TAMIAMI TR/CLEVELAND AVE	Littleton Rd	27.964	Del Prado Blvd	29.992	2.028	N		Principal Arterial-other	55	UA	A	D	D		1	D	2W	WL	WR	4	2,100	1,362	C	
	12010000	US 41	N TAMIAMI TRAIL	Del Prado Blvd	29.992	Sun Seekers RV Park Entrance	31.915	1.923	N		Principal Arterial-other	55	UA	A	D	D		1	D	2W	WL	WR	4	2,100	1,378	C	
	12010000	US 41	N TAMIAMI TRAIL	Sun Seekers RV Park Entrance	31.915	Charlotee County Line	33.409	1.494	N		Principal Arterial-other	55	UA	A	D	D		1	D	2W	WL	WR	4	2,100	974	C	
	12011000	SR 739	MICHAEL G RIPPE PKWY	US 41/S Tamiami Tr	0.215	NB Ramp from Alico Rd	0.828	0.613	N		Principal Arterial-other	55	UA	A	D	D		1	D	2W	WL	WR	5	2,636	1,070	C	
	12011000	SR 739	MICHAEL G RIPPE PKWY	NB Ramp from Alico Rd	0.828	SR 865/Six Mile Cypress Pkwy	3.000	2.172	N		Principal Arterial-other	55	UA	A	D	D		1	D	2W	WL	WR	6	3,171	1,070	C	
	12011000	SR 739	METRO PARKWAY	SR 865/Six Mile Cypress Pkwy	3.000	Daniels Pkwy	4.257	1.257	N		Principal Arterial-other	45	UA	A	D	D		1	D	2W	WL	WR	6	3,171	977	C	
	12011000	SR 739	METRO PARKWAY	Daniels Pkwy	4.257	Crystal Dr	5.509	1.252	N		Principal Arterial-other	45	UA	A	D	D	E	1	D	2W	WL	WR	4	2,100	1,140	C	
	12011000	SR 739	METRO PARKWAY	Crystal Dr	5.509	Idlewild St	6.763	1.254	N		Principal Arterial-other	45	UA	A	D	D	E	1	D	2W	WL	WR	4	2,100	1,303	C	
	12011000	SR 739	METRO PARKWAY	Idlewild St	6.763	SR 884/Colonial Blvd	7.815	1.052	N		Principal Arterial-other	45	UA	A	D	D	E	1	D	2W	WL	WR	4	2,100	1,349	C	
	12011000	SR 739	METRO PARKWAY	SR 884/Colonial Blvd	7.815	Winkler Ave	8.320	0.505	N		Principal Arterial-other	45	UA	A	D	D	E	1	D	2W	WL	WR	4	2,100	824	C	
	12011003	SR 739	METRO PARKWAY	Winkler Ave	0.000	E. of Forest Lake Blvd	0.547	0.547	N		Principal Arterial-other	40	UA	A	D	D	E	1	D	2W	WL	WR	6	3,171	824	C	
**	12011003	SR 739	OLD METRO PARKWAY	E. of Forest Lake Blvd	0.547	Warehouse Rd	0.578	0.031	N		Principal Arterial-other	40	UA	A	D	D	E	1	U	2W	0L	0R	2	704	261	C	
	12011000	SR 739	METRO PARKWAY	Warehouse Rd	8.916	SR 739 (Hanson St)	9.574	0.658	N		Principal Arterial-other	40	UA	A	D	D	E	1	U	2W	0L	0R	2	704	261	C	
**	12014000	USB 41	FOWLER ST	SR 739 (Hanson St)	2.295	SR 82 (MLK Jr Blvd)	3.556	1.261	N		Principal Arterial-other	35	UA	A	D	D	E	2	U	2W	WL	0R	4	1,548	884	D	
	12014000	USB 41	FOWLER ST	SR 82 (MLK Blvd)	3.556	SR 80 (First St)	4.000	0.444	N		Principal Arterial-other	35	UA	A	D	D	E	2	U	1W	WL	WR	3	3,175	1,650	D	
	12015000	SR 739	EVANS AVE	Hanson St	8.733	SR 82 (MLK Jr Blvd)	10.000	1.267	N		Minor Arterial	40	UA	A	D	D	E	1	U	1W	WL	WR	3	3,805	881	C	

Note: LOS Spreadsheet should be used as a planning level analysis tool. A detailed analysis is necessary to validate the actual operating conditions which may vary from this worksheet.

YEAR 2020 LEE COUNTY LEVEL OF SERVICE SPREADSHEET -PEAK HOUR PEAK DIRECTION

	Section No.	State Road No.	Local Road Name	From	From M.P.	To	To M.P.	Section Length	TRIP Improvement	Year 2026 (E+C)					Year 2045							Standard K Factor	Existing D Factor	Existing T_{24} Factor
										Thru Lanes	LOS Std	Peak Hour Peak Direction			Thru Lanes	LOS Std	Peak Hour Peak Direction							
												Capacity	Volume	LOS			Capacity	Trend Volume	Trend LOS	Model Volume	Model LOS			
	12000040	SR 739	HANSON ST	Fowler St	1.130	SR 739 (Metro Pkwy)	1.751	0.621		2	D	788	478	D	4	D	1,626	559	C	1,167	D	9.00%	51.70%	11.80%
	12001000	USB 41	FOWLER ST/USB 41 SB	SR 80 (First St)	0.000	N. End of Edison Bridge	1.029	1.029		3	D	3,805	1,620	C	3	D	3,805	2,061	C	3,391	C	9.00%	99.90%	10.70%
	12001000	USB 41	N TAMIAMI TR/USB 41	N. End of Edison Bridge	1.029	SR 78/Pine Island Rd/Bayshore Rd	2.731	1.702		6	D	3,171	1,554	C	6	D	3,171	2,181	C	3,161	D	9.00%	51.70%	9.20%
	12001000	USB 41	N TAMIAMI TR/USB 41	SR 78/Pine Island Rd/Bayshore Rd	2.731	Littleton Rd	3.838	1.107		4	D	2,100	1,275	C	4	D	2,100	1,880	C	1,929	C	9.00%	51.70%	7.00%
	12001000	USB 41	N TAMIAMI TR/USB 41	Littleton Rd	3.838	US 41 SB	5.137	1.299		4	D	2,100	827	C	4	D	2,100	1,336	C	1,483	C	9.00%	51.70%	7.00%
	12001000	USB 41	N TAMIAMI TR/USB 41	US 41 SB	5.137	SR 45/US 41	5.257	0.120		1	D	887	648	C	1	D	887	1,080	F	1,145	F	9.00%	99.90%	7.00%
	12001101	USB 41	EVANS AVE/PARK AVE/USB 41 NB	SR 82/MLK Blvd	0.690	N. End of Edison Bridge	2.290	1.600		3	D	3,624	1,800	C	3	D	3,624	2,515	C	3,299	C	9.00%	99.90%	7.83%
	12004000	SR 865	SAN CARLOS BLVD	Estero Blvd	0.000	CR 869 (Summerlin Rd)	3.122	3.122		4	D	2,100	1,151	C	4	D	2,100	1,358	C	1,935	C	9.00%	52.80%	5.70%
	12004000	SR 865	SAN CARLOS BLVD	CR 869 (Summerlin Rd)	3.122	CR 867/Old McGregor Blvd	4.778	1.656		2	D	970	767	C	2	D	970	901	C	1,220	F	9.00%	52.80%	3.90%
	12004000	SR 865	SIX MILE CYPRESS PKWY	SR 45/US 41	9.570	SR 739 (Metro Pkwy)	10.726	1.156		4	D	2,100	1,764	C	4	D	2,100	2,172	F	1,540	C	9.00%	51.70%	6.60%
**	12005000	SR 884	COLONIAL BLVD	SR 45/US 41	1.171	0.195 miles W. Solomon Blvd	1.327	0.156		4	D	2,000	2,323	F	6	D	3,020	2,742	C	1,923	C	9.00%	52.80%	4.20%
	12005000	SR 884	COLONIAL BLVD	0.195 miles W. Solomon Blvd	1.327	SR 739 (Metro Pkwy)	2.490	1.163		6	D	3,171	2,774	C	6	D	3,171	3,272	F	2,519	C	9.00%	52.80%	4.63%
	12005000	SR 884	COLONIAL BLVD	CR 739 (Metro Pkwy)	2.490	CR 865/Ortiz Ave/6M Cypress Pkwy	5.283	2.793		6	D	3,171	3,188	F	6	D	3,171	3,935	F	2,893	C	9.00%	52.80%	5.04%
	12005000	SR 884	COLONIAL BLVD	CR 865/Ortiz Ave/6M Cypress Pkwy	5.283	I-75	5.676	0.393		6	D	3,171	4,244	F	6	D	3,171	5,720	F	5,049	F	9.00%	52.80%	4.80%
	12005000	SR 884	COLONIAL BLVD	I-75	5.676	400 Ft E. of Dynasty Dr	6.460	0.784		6	D	3,171	4,244	F	6	D	3,171	5,720	F	4,250	F	9.00%	52.80%	4.80%
	12010000	US 41	S TAMIAMI TRAIL	Collier County Line	0.000	CR 865/Bonita Beach Rd	0.990	0.990		6	D	3,171	1,683	C	6	D	3,171	1,986	C	3,108	D	9.00%	52.80%	4.90%
	12010000	US 41	S TAMIAMI TRAIL	CR 865/Bonita Beach Rd	0.990	Terry St/Bonita Bay Blvd	2.129	1.139		6	D	3,171	2,444	C	6	D	3,171	3,155	D	3,076	C	9.00%	52.80%	4.90%
	12010000	US 41	S TAMIAMI TRAIL	Terry St/Bonita Bay Blvd	2.129	CR 887/Old US 41 Rd/Pelican Landing	4.420	2.291		6	D	3,171	2,369	C	6	D	3,171	3,568	F	2,837	C	9.00%	52.80%	4.20%
	12010000	US 41	S TAMIAMI TRAIL	CR 887/Old US 41 Rd/Pelican Landing	4.420	CR 850 (Corkscrew Rd)	7.929	3.509		6	D	3,171	2,273	C	6	D	3,171	2,676	C	3,194	F	9.00%	52.80%	5.60%
	12010000	US 41	S TAMIAMI TRAIL	CR 850 (Corkscrew Rd)	7.929	Estero Pkwy	9.292	1.363		6	D	3,171	2,354	C	6	D	3,171	3,417	F	2,663	C	9.00%	52.80%	4.90%
	12010000	US 41	S TAMIAMI TRAIL	Estero Pkwy	9.292	San Carlos Blvd	10.403	1.111		6	D	3,171	2,812	C	6	D	3,171	4,067	F	2,837	C	9.00%	52.80%	5.30%
	12010000	US 41	S TAMIAMI TRAIL	San Carlos Blvd	10.403	Island Park Rd	13.807	3.404		6	D	3,171	2,467	C	6	D	3,171	3,335	F	2,371	C	9.00%	52.80%	5.71%
	12010000	US 41	S TAMIAMI TRAIL	Island Park Rd	13.807	SR 865/CR 865 (Gladiolus Dr)	15.780	1.973		6	D	3,171	2,623	C	6	D	3,171	3,095	D	3,221	F	9.00%	52.80%	5.65%
	12010000	US 41	S TAMIAMI TRAIL	SR 865/CR 865 (Gladiolus Dr)	15.780	Daniels Pkwy/Cypress Lake Dr	17.051	1.271		6	D	3,171	2,323	C	6	D	3,171	2,742	C	2,589	C	9.00%	52.80%	4.40%
	12010000	US 41	CLEVELAND AVE	Daniels Pkwy/Cypress Lake Dr	17.051	S Airport Rd	19.162	2.111		6	D	3,171	2,759	C	6	D	3,171	3,259	F	2,699	C	9.00%	52.80%	3.70%
	12010000	US 41	CLEVELAND AVE	S Airport Rd	19.162	Fowler St/Boy Scout Dr	19.565	0.403		6	D	3,171	2,752	C	6	D	3,171	3,246	F	2,570	C	9.00%	52.80%	3.70%
	12010000	US 41	CLEVELAND AVE	Fowler St/Boy Scout Dr	19.565	Hanson St	22.298	2.733		6	D	3,171	2,130	C	6	D	3,171	2,512	C	2,141	C	9.00%	52.80%	3.59%
	12010000	US 41	CLEVELAND AVE	Hanson St	22.298	Johnson St	23.391	1.093		6	D	3,020	2,160	C	6	D	3,020	2,547	C	2,526	C	9.00%	52.80%	3.70%
	12010000	US 41	CLEVELAND AVE	Johnson St	23.391	CR 78A/Pondella Rd	25.681	2.290		4	D	2,100	2,215	F	4	D	2,100	2,700	F	3,188	F	9.00%	52.80%	4.07%
	12010000	US 41	CLEVELAND AVE	CR 78A/Pondella Rd	25.681	Littleton Rd	27.964	2.283		4	D	2,100	1,756	C	4	D	2,100	2,116	F	1,994	C	9.00%	52.80%	4.10%
	12010000	US 41	N TAMIAMI TR/CLEVELAND AVE	Littleton Rd	27.964	Del Prado Blvd	29.992	2.028		4	D	2,100	1,606	C	4	D	2,100	2,123	F	1,821	C	9.00%	52.80%	5.71%
	12010000	US 41	N TAMIAMI TRAIL	Del Prado Blvd	29.992	Sun Seekers RV Park Entrance	31.915	1.923		4	D	2,100	1,714	C	4	D	2,100	2,520	F	2,944	F	9.00%	52.80%	8.90%
	12010000	US 41	N TAMIAMI TRAIL	Sun Seekers RV Park Entrance	31.915	Charlotee County Line	33.409	1.494		4	D	2,100	1,240	C	4	D	2,100	1,895	C	2,236	F	9.00%	52.80%	11.70%
	12011000	SR 739	MICHAEL G RIPPE PKWY	US 41/S Tamiami Tr	0.215	NB Ramp from Alico Rd	0.828	0.613		5	D	2,636	1,537	C	6	D	3,171	2,727	C	1,187	C	9.00%	51.70%	8.20%
	12011000	SR 739	MICHAEL G RIPPE PKWY	NB Ramp from Alico Rd	0.828	SR 865/Six Mile Cypress Pkwy	3.000	2.172		6	D	3,171	1,537	C	6	D	3,171	2,727	C	1,607	C	9.00%	51.70%	8.20%
	12011000	SR 739	METRO PARKWAY	SR 865/Six Mile Cypress Pkwy	3.000	Daniels Pkwy	4.257	1.257		6	D	3,171	1,376	C	6	D	3,171	2,374	C	1,451	C	9.00%	51.70%	5.10%
	12011000	SR 739	METRO PARKWAY	Daniels Pkwy	4.257	Crystal Dr	5.509	1.252		4	D	2,100	1,452	C	6	D	3,171	2,137	C	1,794	C	9.00%	51.70%	5.10%
	12011000	SR 739	METRO PARKWAY	Crystal Dr	5.509	Idlewild St	6.763	1.254		4	D	2,100	1,623	C	6	D	3,171	2,288	C	1,860	C	9.00%	51.70%	5.10%
	12011000	SR 739	METRO PARKWAY	Idlewild St	6.763	SR 884/Colonial Blvd	7.815	1.052		4	D	2,100	1,880	C	6	D	3,171	3,200	F	1,907	C	9.00%	51.70%	8.40%
	12011000	SR 739	METRO PARKWAY	SR 884/Colonial Blvd	7.815	Winkler Ave	8.320	0.505		4	D	2,100	1,134	C	6	D	3,171	1,905	C	1,413	C	9.00%	51.70%	7.80%
	12011003	SR 739	METRO PARKWAY	Winkler Ave	0.000	E. of Forest Lake Blvd	0.547	0.547		6	D	3,171	1,134	C	6	D	3,171	1,905	C	1,766	C	9.00%	51.70%	7.80%
**	12011003	SR 739	OLD METRO PARKWAY	E. of Forest Lake Blvd	0.547	Warehouse Rd	0.578	0.031		2	D	704	292	C	2	D	704	347	C	252	C	9.00%	51.70%	13.80%
	12011000	SR 739	METRO PARKWAY	Warehouse Rd	8.916	SR 739 (Hanson St)	9.574	0.658		2	D	704	292	C	2	D	704	347	C	281	C	9.00%	51.70%	13.80%
**	12014000	USB 41	FOWLER ST	SR 739 (Hanson St)	2.295	SR 82 (MLK Jr Blvd)	3.556	1.261		4	D	1,548	1,028	D	4	D	1,548	1,250	D	778	D	9.00%	51.70%	4.30%
	12014000	USB 41	FOWLER ST	SR 82 (MLK Blvd)	3.556	SR 80 (First St)	4.000	0.444		3	D	3,175	1,844	D	3	D	3,175	2,459	D	2,581	D	9.00%	99.90%	6.70%
	12015000	SR 739	EVANS AVE	Hanson St	8.733	SR 82 (MLK Jr Blvd)	10.000	1.267		3	D	3,805	1,116	C	3	D	3,805	1,872	C	1,890	C	9.00%	99.90%	4.40%

Note: LOS Spreadsheet should be used as a planning level analysis tool. A detailed analysis is necessary to validate the actual operating conditions which may vary from this worksheet.

YEAR 2020 LEE COUNTY LEVEL OF SERVICE SPREADSHEET -PEAK HOUR PEAK DIRECTION

	Section No.	State Road No.	Local Road Name	From	From M.P.	To	To M.P.	Section Length	FIHS	SIS	Functional Classification	Posted Speed	Area Type	Facility Type	FDOT LOS Std.	County LOS Std.	City LOS Std.	Year 2020									Deficiency Determination
																		Arterial Class	Divided/ UnDivided	One/Two Way	Left Turn Bays	Right Turn Bays	Thru Lanes	Peak Hour Peak Direction			
																								Capacity	Volume	LOS	
	12017000	SR 739	EVANS AVE	Hanson St	1.060	SR 82 (MLK Jr Blvd)	2.330	1.270	N		Minor Arterial	40	UA	A	D	D	E	1	U	1W	WL	WR	3	3,805	881	C	
	12020000	SR 80	MAIN ST	US 41 (Cleveland Ave)	0.000	SR 82/Monroe St	0.168	0.168	N		Principal Arterial-other	30	UA	A	D	D	E	2	U	2W	WL	WR	3	1,207	423	C	
	12020000	SR 80 WB	1ST ST	SR 739/US 41 Bus (Fowler St)	0.658	SR 80/Seaboard St	1.666	1.008	N		Principal Arterial-other	35	UA	A	D	D	E	2	U	1W	WL	WR	2	2,054	737	C	
	12020000	SR 80	PALM BEACH BLVD	SR 80/Seaboard St	1.666	Veronica Shoemaker Blvd	2.506	0.840	N		Principal Arterial-other	45	UA	A	D	D	E	1	D	2W	WL	0R	4	2,000	855	C	
	12020000	SR 80	PALM BEACH BLVD	Veronica Shoemaker Blvd	2.506	CR 80B (Ortiz Ave)	4.364	1.858	N		Principal Arterial-other	45	UA	A	D	D	E	1	D	2W	WL	WR	4	2,100	1,069	C	
	12020000	SR 80	PALM BEACH BLVD	CR 80B (Ortiz Ave)	4.364	I-75	5.546	1.182	N		Principal Arterial-other	45	UA	A	D	D		1	D	2W	WL	WR	6	3,171	1,069	C	
	12020000	SR 80	PALM BEACH BLVD	I-75	5.546	SR 31 (Arcadia Rd)	8.249	2.703	Y	SIS	Principal Arterial-other	55	UA	A	D	D		1	D	2W	WL	WR	6	3,171	1,619	C	
	12020000	SR 80	PALM BEACH BLVD	SR 31 (Arcadia Rd)	8.249	CR 80A/Buckingham Rd/Old Olga Rd	10.741	2.492	Y	SIS	Principal Arterial-other	45	UA	A	D	D		1	D	2W	WL	WR	4	2,100	1,764	C	
**	12020000	SR 80	PALM BEACH BLVD	CR 80A/Buckingham Rd/Old Olga Rd	10.741	W. of Werner Drive	12.808	2.067	Y	SIS	Principal Arterial-other	55	UA	H	D	D			D	2W	WL	WR	4	3,280	1,402	B	
**	12020000	SR 80	PALM BEACH BLVD	W. of Werner Drive	12.808	Hickey Creek Rd	13.308	0.500	Y	SIS	Principal Arterial-other	55	RDA	H	C	C			D	2W	WL	0R	4	2,210	1,402	B	
	12020000	SR 80	PALM BEACH BLVD	Hickey Creek Rd	13.308	Broadway St/CR 78	17.654	4.346	Y	SIS	Principal Arterial-other	55	RDA	H	C	C			D	2W	WL	0R	4	2,210	1,224	B	
	12020000	SR 80	PALM BEACH BLVD	Broadway St/CR 78	17.654	CR 884 (Joel Blvd)	18.227	0.573	Y	SIS	Principal Arterial-other	45	RDA	A	C	C		1	D	2W	WL	WR	4	1,607	1,224	C	
	12020000	SR 80	PALM BEACH BLVD	CR 884 (Joel Blvd)	18.227	Hendry County Line	20.358	2.131	Y	SIS	Principal Arterial-other	60	RDA	H	C	C			D	2W	WL	WR	4	2,210	1,020	B	
	12020102	SR 80 EB	SR 80/2ND ST	SR 739 (Fowler St)	0.397	SR 739 (Park Ave)	0.634	0.237	N		Principal Arterial-other	35	UA	A	D	D	E	2	U	1W	WL	0R	3	3,024	818	C	
	12020102	SR 80 EB	SR 80/2ND ST/SEABOARD ST	SR 739 (Park Ave)	0.634	SR 80 (Palm Beach Blvd)	1.560	0.926	N		Principal Arterial-other	35	UA	A	D	D	E	2	U	1W	WL	0R	2	1,956	1,033	D	
	12040000	SR 867	MCGREGOR BLVD	Old McGregor Blvd	0.000	A & W Bulb Rd	1.993	1.993	N		Minor Arterial	45	UA	A	D	D		1	D	2W	WL	WR	4	2,100	1,451	C	
	12040000	SR 867	MCGREGOR BLVD	A & W Bulb Rd	1.993	College Pkwy	3.465	1.472	N		Minor Arterial	45	UA	A	D	D		1	D	2W	WL	WR	4	2,100	1,599	C	
	12040000	SR 867	MCGREGOR BLVD	College Pkwy	3.465	Winkler Rd	4.896	1.431	N		Minor Arterial	40	UA	A	D	D		1	U	2W	WL	WR	2	924	727	C	
**	12040000	SR 867	MCGREGOR BLVD	Winkler Rd	4.896	CR 884/Colonial Blvd	6.485	1.589	N		Minor Arterial	40	UA	A	D	D	E	1	D	2W	WL	WR	2	970	1,057	F	Over Capacity
	12060000	SR 78	PINE ISLAND RD	CR 765/CR 884/Burnt Store Rd	5.467	Chiquita Blvd	7.514	2.047	Y		Principal Arterial-other	50	UA	A	D	D	C	1	D	2W	WL	WR	4	2,100	870	C	
	12060000	SR 78	PINE ISLAND RD	Chiquita Blvd	7.514	Santa Barbara Blvd	9.757	2.243	Y		Principal Arterial-other	50	UA	A	D	D	C	1	D	2W	WL	WR	4	2,100	1,701	C	
	12060000	SR 78	PINE ISLAND RD	Santa Barbara Blvd	9.757	Del Prado Blvd	12.061	2.304	N		Principal Arterial-other	55	UA	A	D	D	C	1	D	2W	WL	WR	4	2,100	2,236	F	Over Capacity
	12060000	SR 78	PINE ISLAND RD	Del Prado Blvd	12.061	W of CR 78A/Pondella Rd	12.284	0.223	N		Principal Arterial-other	55	UA	A	D	D	D	1	D	2W	WL	WR	4	2,100	1,385	C	
	12060000	SR 78	PINE ISLAND RD	W of CR 78A/Pondella Rd	12.284	SR 45/US 41 (Cleveland Ave)	14.741	2.457	N		Principal Arterial-other	55	UA	A	D	D		1	D	2W	WL	WR	4	2,100	1,621	C	
**	12060000	SR 78	PINE ISLAND RD	SR 45/US 41 (Cleveland Ave)	14.741	SR 739/US 41 Bus	15.858	1.117	N		Principal Arterial-other	40	UA	A	D	D		1	D	2W	WL	WR	4	2,100	1,580	C	
	12060000	SR 78	BAYSHORE RD	SR 739/US 41 Bus	15.858	New Post Rd/Hart Rd	17.015	1.157	N		Principal Arterial-other	50	UA	A	D	D		1	D	2W	WL	WR	4	2,100	1,750	C	
	12060000	SR 78	BAYSHORE RD	New Post Rd/Hart Rd	17.015	Coon Rd/Slater Rd	18.235	1.220	N		Principal Arterial-other	50	UA	A	D	D		1	D	2W	WL	WR	4	2,100	1,774	C	
	12060000	SR 78	BAYSHORE RD	Coon Rd/Slater Rd	18.235	W of Pritchett Pkwy	21.179	2.944	N		Principal Arterial-other	50	UA	A	D	D		1	D	2W	WL	WR	4	2,100	1,191	C	
	12060000	SR 78	BAYSHORE RD	W of Pritchett Pkwy	21.179	Pritchett Pkwy	21.400	0.221	N		Minor Arterial	50	UA	A	D	D		1	D	2W	WL	WR	4	2,100	691	C	
	12060000	SR 78	BAYSHORE RD	Pritchett Pkwy	21.400	Old Bayshore Rd	23.758	2.358	N		Minor Arterial	50	UA	H	D	D			U	2W	WL	WR	2	1,200	691	C	
	12060000	SR 78	BAYSHORE RD	Old Bayshore Rd	23.758	SR 31	24.404	0.646	N		Minor Arterial	50	UA	A	D	D		1	U	2W	WL	WR	2	924	532	C	
	12070000	SR 82	DR.M.L.KING JR.BLVD	US 41/SR 45	0.000	SR 82 (Monroe St)	0.200	0.200	N		Minor Arterial	30	UA	A	D	D	E	2	D	2W	WL	0R	2	788	385	C	
**	12070000	SR 82	DR.M.L.KING JR.BLVD	SR 82 (Monroe St)	0.200	Jackson St	0.371	0.171	N		Minor Arterial	30	UA	A	D	D	E	2	D	2W	WL	0R	2	788	760	D	Near Capacity
	12070000	SR 82	DR.M.L.KING JR.BLVD	Jackson St	0.371	SR 739 (Fowler St)	0.645	0.274	N		Minor Arterial	30	UA	A	D	D	E	2	D	2W	WL	WR	2	827	760	D	Near Capacity
	12070000	SR 82	DR.M.L.KING JR.BLVD	SR 739 (Fowler Ave)	0.645	Michigan Link Ave	2.966	2.321	N		Principal Arterial-other	30	UA	A	D	D	E	2	D	2W	WL	WR	4	1,712	1,805	F	Over Capacity
	12070000	SR 82	DR.M.L.KING JR.BLVD	Michigan Link Ave	2.966	CR 865/Ortiz Ave	3.826	0.860	N		Principal Arterial-other	50	UA	A	D	D	E	1	D	2W	WL	WR	5	2,636	2,233	C	
	12070000	SR 82	DR.M.L.KING JR.BLVD	CR 865/Ortiz Ave	3.826	W of Teter Rd/I-75 NB On Ramp	4.507	0.681	N		Principal Arterial-other	50	UA	A	D	D	E	1	D	2W	WL	WR	6	3,171	1,972	C	
	12070000	SR 82	IMMOKALEE ROAD	W of Teter Rd/I-75 NB On Ramp	4.507	Buckingham Rd	6.154	1.647	N	SIS	Principal Arterial-other	50	UA	A	D	D	D	1	D	2W	WL	WR	6	3,171	1,871	C	
	12070000	SR 82	IMMOKALEE ROAD	Buckingham Rd	6.154	CR 884/Colonial Blvd/Lee Blvd	6.874	0.720	N	SIS	Principal Arterial-other	50	UA	A	D	D	D	1	D	2W	WL	WR	6	3,171	1,677	C	
	12070000	SR 82	IMMOKALEE ROAD	CR 884/Colonial Blvd/Lee Blvd	6.874	Gateway Blvd	7.906	1.032	N	SIS	Principal Arterial-other	55	UA	A	D	D	C	1	D	2W	WL	WR	6	3,171	1,701	C	
	12070000	SR 82	IMMOKALEE ROAD	Gateway Blvd	7.906	Griffin Dr/Ray Ave S	9.314	1.408	N	SIS	Principal Arterial-other	55	UA	A	D	D		1	D	2W	WL	WR	6	3,171	1,191	C	
	12070000	SR 82	IMMOKALEE ROAD	Griffin Dr/Ray Ave S	9.314	Daniels Pkwy/Gunnery Rd S	11.123	1.809	N	SIS	Principal Arterial-other	60	UA	A	D	D		1	D	2W	WL	WR	6	3,171	1,021	C	
	12070000	SR 82	IMMOKALEE ROAD	Daniels Pkwy/Gunnery Rd S	11.123	Alabama Rd	14.709	3.586	N	SIS	Principal Arterial-other	60	UA	H	D	D			D	2W	WL	WR	6	4,920	1,385	B	
	12070000	SR 82	IMMOKALEE ROAD	Alabama Rd	14.709	Bell Blvd S	18.929	4.220	N	SIS	Principal Arterial-other	60	UA	H	D	D			D	2W	WL	WR	4	3,280	564	B	
	12070000	SR 82	IMMOKALEE ROAD	Bell Blvd S	18.929	Hendry County Line	21.551	2.622	N	SIS	Principal Arterial-other	60	UA	H	D	D			D	2W	WL	0R	4	3,280	569	B	
**	12070001	SR 82	MONROE ST	MLK Jr Blvd	0.000	SR 80 (Main St)	0.148	0.148	N		Minor Arterial	30	UA	A	D	D	E	2	D	2W	WL	0R	2	788	413	D	

Note: LOS Spreadsheet should be used as a planning level analysis tool. A detailed analysis is necessary to validate the actual operating conditions which may vary from this worksheet.

YEAR 2020 LEE COUNTY LEVEL OF SERVICE SPREADSHEET -PEAK HOUR PEAK DIRECTION

	Section No.	State Road No.	Local Road Name	From	From M.P.	To	To M.P.	Section Length	TRIP Improvement	Year 2026 (E+C)					Year 2045							Standard K Factor	Existing D Factor	Existing T_{24} Factor
										Thru Lanes	LOS Std	Peak Hour Peak Direction			Thru Lanes	LOS Std	Peak Hour Peak Direction							
												Capacity	Volume	LOS			Capacity	Trend Volume	Trend LOS	Model Volume	Model LOS			
	12017000	SR 739	EVANS AVE	Hanson St	1.060	SR 82 (MLK Jr Blvd)	2.330	1.270		3	D	3,805	1,116	C	3	D	3,805	1,872	C	1,890	C	9.00%	99.90%	4.40%
	12020000	SR 80	MAIN ST	US 41 (Cleveland Ave)	0.000	SR 82/Monroe St	0.168	0.168		3	D	1,207	537	C	3	D	1,207	806	D	714	D	9.00%	52.80%	7.10%
	12020000	SR 80 WB	1ST ST	SR 739/US 41 Bus (Fowler St)	0.658	SR 80/Seaboard St	1.666	1.008		2	D	2,054	837	C	2	D	2,054	1,170	D	1,485	D	9.00%	99.90%	7.10%
	12020000	SR 80	PALM BEACH BLVD	SR 80/Seaboard St	1.666	Veronica Shoemaker Blvd	2.506	0.840		4	D	2,000	988	C	4	D	2,000	1,245	C	1,535	C	9.00%	52.80%	8.40%
	12020000	SR 80	PALM BEACH BLVD	Veronica Shoemaker Blvd	2.506	CR 80B (Ortiz Ave)	4.364	1.858		4	D	2,100	1,210	C	4	D	2,100	1,457	C	1,785	C	9.00%	52.80%	6.80%
	12020000	SR 80	PALM BEACH BLVD	CR 80B (Ortiz Ave)	4.364	I-75	5.546	1.182		6	D	3,171	1,205	C	6	D	3,171	1,416	C	2,001	C	9.00%	52.80%	8.10%
	12020000	SR 80	PALM BEACH BLVD	I-75	5.546	SR 31 (Arcadia Rd)	8.249	2.703		6	D	3,171	2,006	C	6	D	3,171	3,014	C	2,755	C	9.00%	53.70%	11.50%
	12020000	SR 80	PALM BEACH BLVD	SR 31 (Arcadia Rd)	8.249	CR 80A/Buckingham Rd/Old Olga Rd	10.741	2.492		4	D	2,100	2,097	D	4	D	2,100	2,913	F	2,253	F	9.00%	53.70%	8.30%
**	12020000	SR 80	PALM BEACH BLVD	CR 80A/Buckingham Rd/Old Olga Rd	10.741	W. of Werner Drive	12.808	2.067		4	D	3,280	1,733	B	4	D	3,280	2,678	D	1,296	B	9.00%	53.70%	12.40%
**	12020000	SR 80	PALM BEACH BLVD	W. of Werner Drive	12.808	Hickey Creek Rd	13.308	0.500		4	C	2,210	1,733	C	4	C	2,210	2,678	D	1,299	B	9.00%	53.70%	12.40%
	12020000	SR 80	PALM BEACH BLVD	Hickey Creek Rd	13.308	Broadway St/CR 78	17.654	4.346		4	C	2,210	1,568	C	4	C	2,210	2,555	D	1,331	B	9.50%	53.70%	13.00%
	12020000	SR 80	PALM BEACH BLVD	Broadway St/CR 78	17.654	CR 884 (Joel Blvd)	18.227	0.573		4	C	1,607	1,568	C	4	C	1,607	2,555	F	1,780	F	9.50%	53.70%	13.00%
	12020000	SR 80	PALM BEACH BLVD	CR 884 (Joel Blvd)	18.227	Hendry County Line	20.358	2.131		4	C	2,210	1,275	B	4	C	2,210	2,012	C	1,721	C	9.50%	53.70%	14.70%
	12020102	SR 80 EB	SR 80/2ND ST	SR 739 (Fowler St)	0.397	SR 739 (Park Ave)	0.634	0.237		3	D	3,024	909	C	3	D	3,024	1,206	C	1,799	D	9.00%	99.90%	7.10%
	12020102	SR 80 EB	SR 80/2ND ST/SEABOARD ST	SR 739 (Park Ave)	0.634	SR 80 (Palm Beach Blvd)	1.560	0.926		2	D	1,956	1,226	D	2	D	1,956	1,848	D	1,733	D	9.00%	99.90%	5.76%
	12040000	SR 867	MCGREGOR BLVD	Old McGregor Blvd	0.000	A & W Bulb Rd	1.993	1.993		4	D	2,100	1,625	C	4	D	2,100	1,918	C	2,362	F	9.00%	52.99%	3.00%
	12040000	SR 867	MCGREGOR BLVD	A & W Bulb Rd	1.993	College Pkwy	3.465	1.472		4	D	2,100	1,798	C	4	D	2,100	2,120	F	2,615	F	9.00%	52.80%	2.92%
	12040000	SR 867	MCGREGOR BLVD	College Pkwy	3.465	Winkler Rd	4.896	1.431		2	D	924	802	C	2	D	924	947	F	815	C	9.00%	52.80%	4.40%
**	12040000	SR 867	MCGREGOR BLVD	Winkler Rd	4.896	CR 884/Colonial Blvd	6.485	1.589		2	D	970	1,168	F	2	D	970	1,376	F	1,017	F	9.00%	52.80%	3.65%
	12060000	SR 78	PINE ISLAND RD	CR 765/CR 884/Burnt Store Rd	5.467	Chiquita Blvd	7.514	2.047		4	D	2,100	1,084	C	4	D	2,100	1,653	C	946	C	9.00%	54.00%	6.90%
	12060000	SR 78	PINE ISLAND RD	Chiquita Blvd	7.514	Santa Barbara Blvd	9.757	2.243		4	D	2,100	1,870	C	4	D	2,100	2,208	F	1,946	C	9.00%	54.00%	6.90%
	12060000	SR 78	PINE ISLAND RD	Santa Barbara Blvd	9.757	Del Prado Blvd	12.061	2.304		4	D	2,100	2,540	F	6	D	3,171	3,236	F	2,305	C	9.00%	54.00%	6.20%
	12060000	SR 78	PINE ISLAND RD	Del Prado Blvd	12.061	W of CR 78A/Pondella Rd	12.284	0.223		4	D	2,100	1,688	C	4	D	2,100	2,475	F	2,649	F	9.00%	54.00%	6.90%
	12060000	SR 78	PINE ISLAND RD	W of CR 78A/Pondella Rd	12.284	SR 45/US 41 (Cleveland Ave)	14.741	2.457		4	D	2,100	2,037	D	4	D	2,100	3,161	F	1,891	C	9.00%	54.00%	6.54%
**	12060000	SR 78	PINE ISLAND RD	SR 45/US 41 (Cleveland Ave)	14.741	SR 739/US 41 Bus	15.858	1.117		4	D	2,100	1,855	C	4	D	2,100	2,545	F	1,314	C	9.00%	54.00%	6.90%
	12060000	SR 78	BAYSHORE RD	SR 739/US 41 Bus	15.858	New Post Rd/Hart Rd	17.015	1.157		4	D	2,100	1,925	C	6	D	3,171	2,268	C	3,148	D	9.00%	54.00%	6.90%
	12060000	SR 78	BAYSHORE RD	New Post Rd/Hart Rd	17.015	Coon Rd/Slater Rd	18.235	1.220		4	D	2,100	2,238	F	6	D	3,171	3,508	F	2,503	C	9.00%	54.00%	10.60%
	12060000	SR 78	BAYSHORE RD	Coon Rd/Slater Rd	18.235	W of Pritchett Pkwy	21.179	2.944		4	D	2,100	1,462	C	4	D	2,100	2,177	F	2,439	F	9.00%	54.00%	6.90%
	12060000	SR 78	BAYSHORE RD	W of Pritchett Pkwy	21.179	Pritchett Pkwy	21.400	0.221		4	D	2,100	877	C	4	D	2,100	1,366	C	2,090	D	9.00%	53.70%	15.40%
	12060000	SR 78	BAYSHORE RD	Pritchett Pkwy	21.400	Old Bayshore Rd	23.758	2.358		2	D	1,200	861	C	4	D	3,116	1,341	B	1,687	B	9.00%	53.70%	15.40%
	12060000	SR 78	BAYSHORE RD	Old Bayshore Rd	23.758	SR 31	24.404	0.646		2	D	924	673	C	4	D	1,995	1,104	C	1,594	C	9.00%	53.70%	18.90%
	12070000	SR 82	DR.M.L.KING JR.BLVD	US 41/SR 45	0.000	SR 82 (Monroe St)	0.200	0.200		2	D	788	453	D	2	D	788	585	D	554	D	9.00%	52.80%	9.70%
**	12070000	SR 82	DR.M.L.KING JR.BLVD	SR 82 (Monroe St)	0.200	Jackson St	0.371	0.171		2	D	788	981	F	2	D	788	1,505	F	750	D	9.00%	52.80%	9.70%
	12070000	SR 82	DR.M.L.KING JR.BLVD	Jackson St	0.371	SR 739 (Fowler St)	0.645	0.274		2	D	827	981	F	2	D	827	1,505	F	941	F	9.00%	52.80%	9.70%
	12070000	SR 82	DR.M.L.KING JR.BLVD	SR 739 (Fowler Ave)	0.645	Michigan Link Ave	2.966	2.321		4	D	1,712	2,298	F	4	D	1,712	3,522	F	2,175	F	9.00%	52.80%	4.98%
	12070000	SR 82	DR.M.L.KING JR.BLVD	Michigan Link Ave	2.966	CR 865/Ortiz Ave	3.826	0.860		5	D	2,636	2,923	F	5	D	2,636	4,677	F	2,740	F	9.00%	52.80%	10.50%
	12070000	SR 82	DR.M.L.KING JR.BLVD	CR 865/Ortiz Ave	3.826	W of Teter Rd/I-75 NB On Ramp	4.507	0.681		6	D	3,171	2,535	C	6	D	3,171	3,946	F	3,574	F	9.00%	52.80%	10.50%
	12070000	SR 82	IMMOKALEE ROAD	W of Teter Rd/I-75 NB On Ramp	4.507	Buckingham Rd	6.154	1.647		6	D	3,171	2,354	C	6	D	3,171	3,664	F	3,368	F	9.00%	54.00%	7.70%
	12070000	SR 82	IMMOKALEE ROAD	Buckingham Rd	6.154	CR 884/Colonial Blvd/Lee Blvd	6.874	0.720		6	D	3,171	2,167	C	6	D	3,171	3,518	F	2,709	C	9.00%	54.00%	8.50%
	12070000	SR 82	IMMOKALEE ROAD	CR 884/Colonial Blvd/Lee Blvd	6.874	Gateway Blvd	7.906	1.032		6	D	3,171	2,177	C	6	D	3,171	3,483	F	2,827	C	9.00%	54.00%	6.10%
	12070000	SR 82	IMMOKALEE ROAD	Gateway Blvd	7.906	Griffin Dr/Ray Ave S	9.314	1.408		6	D	3,171	1,532	C	6	D	3,171	2,475	C	1,806	C	9.00%	54.00%	8.40%
	12070000	SR 82	IMMOKALEE ROAD	Griffin Dr/Ray Ave S	9.314	Daniels Pkwy/Gunnery Rd S	11.123	1.809		6	D	3,171	1,326	C	6	D	3,171	2,167	C	1,594	C	9.00%	54.00%	7.80%
	12070000	SR 82	IMMOKALEE ROAD	Daniels Pkwy/Gunnery Rd S	11.123	Alabama Rd	14.709	3.586		6	D	4,920	1,683	B	6	D	4,920	2,544	B	2,897	C	9.00%	54.00%	7.70%
	12070000	SR 82	IMMOKALEE ROAD	Alabama Rd	14.709	Bell Blvd S	18.929	4.220		4	D	3,280	688	B	4	D	3,116	1,040	B	1,627	B	9.00%	54.00%	13.90%
	12070000	SR 82	IMMOKALEE ROAD	Bell Blvd S	18.929	Hendry County Line	21.551	2.622		4	D	3,280	698	B	4	D	3,116	1,064	B	915	B	9.00%	54.00%	13.80%
**	12070001	SR 82	MONROE ST	MLK Jr Blvd	0.000	SR 80 (Main St)	0.148	0.148		2	D	788	529	D	4	D	1,630	786	D	353	C	9.00%	52.80%	7.10%

Note: LOS Spreadsheet should be used as a planning level analysis tool. A detailed analysis is necessary to validate the actual operating conditions which may vary from this worksheet.

YEAR 2020 LEE COUNTY LEVEL OF SERVICE SPREADSHEET -PEAK HOUR PEAK DIRECTION

	Section No.	State Road No.	Local Road Name	From	From M.P.	To	To M.P.	Section Length	FIHS	SIS	Functional Classification	Posted Speed	Area Type	Facility Type	FDOT LOS Std.	County LOS Std.	City LOS Std.	Year 2020									Deficiency Determination
																		Arterial Class	Divided/ UnDivided	One/Two Way	Left Turn Bays	Right Turn Bays	Thru Lanes	Peak Hour Peak Direction			
																								Capacity	Volume	LOS	
	12075000	I-75	SR 93/I-75	Collier County Line	0.000	CR 865/Bonita Beach Rd	1.029	1.029	Y	SIS	Principal Arterial-Interstate	70	UA	F	D	D	D	F	D	2W		0A	6	5,620	5,557	D	Near Capacity
	12075000	I-75	SR 93/I-75	CR 865/Bonita Beach Rd	1.029	CR 850/Corkscrew Rd	8.667	7.638	Y	SIS	Principal Arterial-Interstate	70	UA	F	D	D	D	F	D	2W		0A	6	5,620	5,557	D	Near Capacity
	12075000	I-75	SR 93/I-75	CR 850/Corkscrew Rd	8.667	Alico Rd	12.614	3.947	Y	SIS	Principal Arterial-Interstate	70	UA	F	D	D		F	D	2W		0A	6	5,620	4,907	D	
	12075000	I-75	SR 93/I-75	Alico Rd	12.614	Terminal Access Rd	13.884	1.270	Y	SIS	Principal Arterial-Interstate	70	UA	F	D	D		F	D	2W		0A	6	5,620	4,972	D	
	12075000	I-75	SR 93/I-75	Terminal Access Rd	13.884	Daniels Pkwy	16.442	2.558	Y	SIS	Principal Arterial-Interstate	70	UA	F	D	D		F	D	2W		WA	6	6,620	4,972	C	
	12075000	I-75	SR 93/I-75	Daniels Pkwy	16.442	SR 884/CR 884/Colonial Blvd	20.687	4.245	Y	SIS	Principal Arterial-Interstate	70	UA	F	D	D	D	F	D	2W		0A	6	5,620	4,544	C	
	12075000	I-75	SR 93/I-75	SR 884/CR 884/Colonial Blvd	20.687	SR 82/Immokalee Rd	22.624	1.937	Y	SIS	Principal Arterial-Interstate	70	UA	F	D	D	D	F	D	2W		0A	6	5,620	4,336	C	
	12075000	I-75	SR 93/I-75	SR 82/Immokalee Rd	22.624	Luckett Rd	24.139	1.515	Y	SIS	Principal Arterial-Interstate	70	UA	F	D	D	D	F	D	2W		0A	6	5,620	4,596	C	
	12075000	I-75	SR 93/I-75	Luckett Rd	24.139	SR 80	26.047	1.908	Y	SIS	Principal Arterial-Interstate	70	UA	F	D	D		F	D	2W		WA	6	6,620	4,362	B	
	12075000	I-75	SR 93/I-75	SR 80	26.047	SR 78 (Bayshore Rd)	28.363	2.316	Y	SIS	Principal Arterial-Interstate	70	UA	F	D	D		F	D	2W		WA	6	6,620	3,635	B	
	12075000	I-75	SR 93/I-75	SR 78 (Bayshore Rd)	28.363	Charlotee County Line	34.138	5.775	Y	SIS	Principal Arterial-Interstate	70	TA	F	C	C		F	D	2W		0A	6	4,670	2,696	B	
	12090000	SR 31	ARCADIA RD	SR 80	0.000	Old Rodeo Dr	1.640	1.640	N	SIS	Minor Arterial	40	UA	A	D	D		1	D	2W	WL	WR	2	970	652	C	
	12090000	SR 31	ARCADIA RD	Old Rodeo Dr	1.640	CR 78/N River Rd/Old Bayshore Rd	2.670	1.030	N	SIS	Minor Arterial	60	RDA	H	C	C			U	2W	WL	WR	2	820	561	C	
	12090000	SR 31	ARCADIA RD	CR 78/N River Rd/Old Bayshore Rd	2.670	Charlotee County Line	4.684	2.014	N	SIS	Minor Arterial	60	RDA	H	C	C			U	2W	WL	WR	2	820	460	B	
	12100000	SR 876	DANIELS PKWY	W of I-75	7.247	E of Rest Area	7.760	0.513	N		Principal Arterial-other	50	UA	A	D	D		1	D	2W	WL	WR	6	3,171	2,576	C	
	12000056	ACKSON S	JACKSON ST	Peck St/Museum Ent	1.177	SR 82	1.258	0.081		SC	Urban Local	25	UA	A	D	E		NSS2	U	2W	0L	0R	2	540	107	C	
	12000152	CR 885	BEN HILL GRIFFIN PKWY	Gulf Center Dr	4.006	Alico Rd	4.258	0.252		SC	Minor Arterial	45	UA	A	D	E		NSS1	D	2W	WL	WR	5	2,372	1,129	C	
	12000152	CR 885	BEN HILL GRIFFIN PKWY	Alico Rd	4.258	Midfield Terminal	5.582	1.324		SC	Minor Arterial	45	UA	A	D	E		NSS1	D	2W	WL	WR	4	1,890	985	C	
	12000569	ALICO RD	ALICO RD	I-75	0.011	Ben Hill Griffin Pkwy	0.667	0.656		SC	Minor Arterial	45	UA	A	D	E		NSS1	D	2W	WL	WR	6	2,854	1,250	C	
**	12000058	HENDRY S	HENDRY ST	Union St	0.035	SR 82	0.158	0.123		SC	Urban Local	25	UA	A	D	E		NSS2	U	2W	WL	0R	2	675	51	C	
	12630000	CR 765	BURNT STORE RD	SR 78	0.000	Embers Pkwy	1.000	1.000			Principal Arterial-other	45	UA	H	D	E	E		D	2W	WL	WR	4	3,280	713	B	
	12630000	CR 765	BURNT STORE RD	Embers Pkwy	1.000	Diplomat Pkwy	2.774	1.774			Principal Arterial-other	45	UA	H	D	E	E		U	2W	WL	WR	4	3,116	713	B	
	12120000		TERMINAL ACCESS RD	I-75	0.000	Airport Access	1.508	1.508		SC	Minor Arterial	45	UA	A	D	E		NSS1	D	2W	0L	0R	4	1,800	1,274	C	

Legend

Aggregated segment Single count segment OFF System SIS Facility

**** Future Model Volumes obtained from D1 Regional Planning Model are found to be less than Existing AADT.**

YEAR 2020 LEE COUNTY LEVEL OF SERVICE SPREADSHEET -PEAK HOUR PEAK DIRECTION

	Section No.	State Road No.	Local Road Name	From	From M.P.	To	To M.P.	Section Length	TRIP Improvement	Year 2026 (E+C)					Year 2045							Standard K Factor	Existing D Factor	Existing T_{24} Factor
										Thru Lanes	LOS Std	Peak Hour Peak Direction			Thru Lanes	LOS Std	Peak Hour Peak Direction							
												Capacity	Volume	LOS			Capacity	Trend Volume	Trend LOS	Model Volume	Model LOS			
	12075000	I-75	SR 93/I-75	Collier County Line	0.000	CR 865/Bonita Beach Rd	1.029	1.029		6	D	5,620	6,562	F	10	D	9,435	10,668	F	8,112	D	9.00%	57.70%	10.70%
	12075000	I-75	SR 93/I-75	CR 865/Bonita Beach Rd	1.029	CR 850/Corkscrew Rd	8.667	7.638		6	D	5,620	6,562	F	10	D	9,435	10,668	F	8,511	D	9.00%	57.70%	10.70%
	12075000	I-75	SR 93/I-75	CR 850/Corkscrew Rd	8.667	Alico Rd	12.614	3.947		6	D	5,620	5,804	E	10	D	9,435	9,457	E	7,969	D	9.00%	57.70%	12.90%
	12075000	I-75	SR 93/I-75	Alico Rd	12.614	Terminal Access Rd	13.884	1.270		6	D	5,620	5,632	E	10	D	9,435	8,827	D	6,157	C	9.00%	58.80%	12.10%
	12075000	I-75	SR 93/I-75	Terminal Access Rd	13.884	Daniels Pkwy	16.442	2.558		6	D	6,620	5,632	C	10	D	9,435	8,827	D	8,262	D	9.00%	58.80%	12.10%
	12075000	I-75	SR 93/I-75	Daniels Pkwy	16.442	SR 884/CR 884/Colonial Blvd	20.687	4.245		6	D	5,620	5,435	D	10	D	9,435	9,009	D	7,652	C	9.00%	57.70%	14.90%
	12075000	I-75	SR 93/I-75	SR 884/CR 884/Colonial Blvd	20.687	SR 82/Immokalee Rd	22.624	1.937		6	D	5,620	5,036	D	10	D	9,435	7,975	D	7,045	C	9.00%	57.70%	13.80%
	12075000	I-75	SR 93/I-75	SR 82/Immokalee Rd	22.624	Luckett Rd	24.139	1.515		6	D	5,620	5,253	D	10	D	9,435	8,093	D	6,672	C	9.00%	57.70%	14.70%
	12075000	I-75	SR 93/I-75	Luckett Rd	24.139	SR 80	26.047	1.908		6	D	6,620	4,933	C	10	D	9,435	7,463	C	6,140	C	9.00%	57.70%	16.30%
	12075000	I-75	SR 93/I-75	SR 80	26.047	SR 78 (Bayshore Rd)	28.363	2.316		6	D	6,620	4,145	B	6	D	6,620	6,365	D	4,890	C	9.00%	57.70%	13.60%
	12075000	I-75	SR 93/I-75	SR 78 (Bayshore Rd)	28.363	Charlotee County Line	34.138	5.775		6	C	4,670	2,990	B	6	C	4,670	4,242	C	4,829	D	10.50%	57.70%	19.60%
	12090000	SR 31	ARCADIA RD	SR 80	0.000	Old Rodeo Dr	1.640	1.640		2	D	970	831	C	6	D	3,171	1,374	C	2,782	C	9.07%	53.70%	18.60%
	12090000	SR 31	ARCADIA RD	Old Rodeo Dr	1.640	CR 78/N River Rd/Old Bayshore Rd	2.670	1.030		4	C	2,100	700	B	6	C	3,154	1,097	B	3,103	C	9.50%	53.70%	23.40%
	12090000	SR 31	ARCADIA RD	CR 78/N River Rd/Old Bayshore Rd	2.670	Charlotee County Line	4.684	2.014		4	C	2,100	669	B	6	C	3,154	1,264	B	3,611	D	9.50%	52.70%	23.40%
	12100000	SR 876	DANIELS PKWY	W of I-75	7.247	E of Rest Area	7.760	0.513		6	D	3,171	2,832	C	8	D	4,242	3,342	C	4,162	C	9.00%	54.00%	2.80%
	12000056	ACKSON S	JACKSON ST	Peck St/Museum Ent	1.177	SR 82	1.258	0.081		2	D	540	127	C	2	D	540	168	C	277	D	9.00%	53.80%	9.70%
	12000152	CR 885	BEN HILL GRIFFIN PKWY	Gulf Center Dr	4.006	Alico Rd	4.258	0.252		6	D	2,854	1,255	C	6	D	2,854	1,482	C	2,743	C	9.00%	53.40%	3.00%
	12000152	CR 885	BEN HILL GRIFFIN PKWY	Alico Rd	4.258	Midfield Terminal	5.582	1.324		4	D	1,890	1,094	C	4	D	1,890	1,290	C	2,041	F	9.00%	53.40%	4.80%
	12000569	ALICO RD	ALICO RD	I-75	0.011	Ben Hill Griffin Pkwy	0.667	0.656		6	D	2,854	1,391	C	6	D	2,854	1,638	C	3,484	F	9.00%	53.40%	4.80%
**	12000058	HENDRY S	HENDRY ST	Union St	0.035	SR 82	0.158	0.123		2	D	675	56	C	2	D	675	71	C	29	C	9.00%	53.80%	9.70%
	12630000	CR 765	BURNT STORE RD	SR 78	0.000	Embers Pkwy	1.000	1.000		4	D	3,280	812	B	4	D	3,280	1,030	B	1,390	B	9.00%	52.80%	9.00%
	12630000	CR 765	BURNT STORE RD	Embers Pkwy	1.000	Diplomat Pkwy	2.774	1.774		4	D	3,280	812	B	4	D	3,280	1,030	B	1,796	B	9.00%	52.80%	9.00%
	12120000		TERMINAL ACCESS RD	I-75	0.000	Airport Access	1.508	1.508		4	D	1,800	1,467	C	6	D	2,718	1,875	C	1,590	C	9.00%	53.40%	13.60%

Legend

Aggregated segment Single count segment OFF System SIS Facility

**** Future Model Volumes obtained from D1 Regional Planning Model are found to be less than Existing AADT.**

Note: LOS Spreadsheet should be used as a planning level analysis tool. A detailed analysis is necessary to validate the actual operating conditions which may vary from this worksheet.

TABLE 7 Generalized **Peak Hour Directional** Volumes for Florida's Urbanized Areas

05/01/19

INTERRUPTED FLOW FACILITIES

STATE SIGNALIZED ARTERIALS

Class I (40 mph or higher posted speed limit)

Lanes	Median	B	C	D	E
1	Undivided	*	830	880	**
2	Divided	*	1,910	2,000	**
3	Divided	*	2,940	3,020	**
4	Divided	*	3,970	4,040	**

Class II (35 mph or slower posted speed limit)

Lanes	Median	B	C	D	E
1	Undivided	*	370	750	800
2	Divided	*	730	1,630	1,700
3	Divided	*	1,170	2,520	2,560
4	Divided	*	1,610	3,390	3,420

Non-State Signalized Roadway Adjustments

(Alter corresponding state volumes by the indicated percent.)

Non-State Signalized Roadways - 10%

Median & Turn Lane Adjustments

Lanes	Median	Exclusive Left Lanes	Exclusive Right Lanes	Adjustment Factors
1	Divided	Yes	No	+5%
1	Undivided	No	No	-20%
Multi	Undivided	Yes	No	-5%
Multi	Undivided	No	No	-25%
–	–	–	Yes	+ 5%

One-Way Facility Adjustment

Multiply the corresponding two-directional volumes in this table by 0.6

BICYCLE MODE[2]

(Multiply motorized vehicle volumes shown below by number of directional roadway lanes to determine two-way maximum service volumes.)

Paved Shoulder/Bicycle Lane Coverage	B	C	D	E
0-49%	*	150	390	1,000
50-84%	110	340	1,000	>1,000
85-100%	470	1,000	>1,000	**

PEDESTRIAN MODE[2]

(Multiply motorized vehicle volumes shown below by number of directional roadway lanes to determine two-way maximum service volumes.)

Sidewalk Coverage	B	C	D	E
0-49%	*	*	140	480
50-84%	*	80	440	800
85-100%	200	540	880	>1,000

BUS MODE (Scheduled Fixed Route)[3]

(Buses in peak hour in peak direction)

Sidewalk Coverage	B	C	D	E
0-84%	> 5	≥ 4	≥ 3	≥ 2
85-100%	> 4	≥ 3	≥ 2	≥ 1

UNINTERRUPTED FLOW FACILITIES

FREEWAYS

Core Urbanized

Lanes	B	C	D	E
2	2,230	3,100	3,890	4,080
3	3,280	4,570	5,780	6,130
4	4,310	6,030	7,680	8,170
5	5,280	7,430	9,520	10,220
6	6,240	8,800	11,240	12,260

Urbanized

Lanes	B	C	D	E
2	2,270	3,100	3,740	4,230
3	3,410	4,650	5,620	6,340
4	4,550	6,200	7,490	8,460
5	5,690	7,760	9,370	10,570

Freeway Adjustments

Auxiliary Lanes Present in Both Directions	Ramp Metering
+ 20,000	+ 5%

UNINTERRUPTED FLOW HIGHWAYS

Lanes	Median	B	C	D	E
1	Undivided	580	890	1,200	1,610
2	Divided	1,800	2,600	3,280	3,730
3	Divided	2,700	3,900	4,920	5,600

Uninterrupted Flow Highway Adjustments

Lanes	Median	Exclusive left lanes	Adjustment factors
1	Divided	Yes	+5%
Multi	Undivided	Yes	-5%
Multi	Undivided	No	-25%

[1]Values shown are presented as peak hour directional volumes for levels of service and are for the automobile/truck modes unless specifically stated. This table does not constitute a standard and should be used only for general planning applications. The computer models from which this table is derived should be used for more specific planning applications. The table and deriving computer models should not be used for corridor or intersection design, where more refined techniques exist. Calculations are based on planning applications of the HCM and the Transit Capacity and Quality of Service Manual.

[2] Level of service for the bicycle and pedestrian modes in this table is based on number of motorized vehicles, not number of bicyclists or pedestrians using the facility.

[3] Buses per hour shown are only for the peak hour in the single direction of the higher traffic flow.

* Cannot be achieved using table input value defaults.

** Not applicable for that level of service letter grade. For the automobile mode, volumes greater than level of service D become F because intersection capacities have been reached. For the bicycle mode, the level of service letter grade (including F) is not achievable because there is no maximum vehicle volume threshold using table input value defaults.

Source:
Florida Department of Transportation
Systems Implementation Office
https://www.fdot.gov/planning/systems/

TABLE 7
(continued)

Generalized **Peak Hour Directional** Volumes for Florida's Urbanized Areas

05/01/19

INPUT VALUE ASSUMPTIONS	Uninterrupted Flow Facilities				Interrupted Flow Facilities					
					State Arterials				Class I	
	Freeways	Core Freeways	Highways		Class I		Class II		Bicycle	Pedestrian
ROADWAY CHARACTERISTICS										
Area type (urban, rural)	urban	urban								
Number of through lanes (both dir.)	4-10	4-12	2	4-6	2	4-8	2	4-8	4	4
Posted speed (mph)	70	65	50	50	45	50	30	30	45	45
Free flow speed (mph)	75	70	55	55	50	55	35	35	50	50
Auxiliary Lanes (n,y)	n	n								
Median (d, twlt, n, nr, r)				d	n	r	n	r	r	r
Terrain (l,r)	l	l	l	l	l	l	l	l	l	l
% no passing zone			80							
Exclusive left turn lane impact (n, y)			[n]	y	y	y	y	y	y	y
Exclusive right turn lanes (n, y)					n	n	n	n	n	n
Facility length (mi)	3	3	5	5	2	2	1.9	1.8	2	2
Number of basic segments	1	1								
TRAFFIC CHARACTERISTICS										
Planning analysis hour factor (K)	0.090	0.085	0.090	0.090	0.090	0.090	0.090	0.090	0.090	0.090
Directional distribution factor (D)	0.55	0.55	0.55	0.55	0.550	0.560	0.565	0.560	0.565	0.565
Peak hour factor (PHF)	0.95	0.95	0.95	0.95	1.000	1.000	1.000	1.000	1.000	1.000
Base saturation flow rate (pcphpl)	2,400	2,400	1,700	2,200	1,950	1,950	1,950	1,950	1,950	1,950
Heavy vehicle percent	4.0	4.0	2.0	2.0	1.0	1.0	1.0	1.0	2.5	2.0
Speed Adjustment Factor (SAF)	0.975	0.975		0.975						
Capacity Adjustment Factor (CAF)	0.968	0.968		0.968						
% left turns					12	12	12	12	12	12
% right turns					12	12	12	12	12	12
CONTROL CHARACTERISTICS										
Number of signals					4	4	10	10	4	6
Arrival type (1-6)					3	3	4	4	4	4
Signal type (a, c, p)					c	c	c	c	c	c
Cycle length (C)					120	150	120	120	120	120
Effective green ratio (g/C)					0.44	0.45	0.44	0.44	0.44	0.44
MULTIMODAL CHARACTERISTICS										
Paved shoulder/bicycle lane (n, y)									n, 50%, y	n
Outside lane width (n, t, w)									t	t
Pavement condition (d, t, u)									t	
On-street parking (n, y)										
Sidewalk (n, y)										n, 50%, y
Sidewalk/roadway separation(a, t, w)										t
Sidewalk protective barrier (n, y)										n

LEVEL OF SERVICE THRESHOLDS

Level of Service	Freeways	Highways		Arterials		Bicycle	Ped	Bus
	Density	Two-Lane %ffs	Multilane Density	Class I ats	Class II ats	Score	Score	Buses/hr.
B	≤ 17	> 83.3	≤ 17	> 31 mph	> 22 mph	≤ 2.75	≤ 2.75	≤ 6
C	≤ 24	> 75.0	≤ 24	> 23 mph	> 17 mph	≤ 3.50	≤ 3.50	≤ 4
D	≤ 31	> 66.7	≤ 31	> 18 mph	> 13 mph	≤ 4.25	≤ 4.25	< 3
E	≤ 39	> 58.3	≤ 35	> 15 mph	> 10 mph	≤ 5.00	≤ 5.00	< 2

% ffs = Percent free flow speed ats = Average travel speed

TABLE 8 Generalized **Peak Hour Directional** Volumes for Florida's Transitioning Areas **and** Areas Over 5,000 Not In Urbanized Areas[1]

05/01/19

INTERRUPTED FLOW FACILITIES

STATE SIGNALIZED ARTERIALS

Class I (40 mph or higher posted speed limit)

Lanes	Median	B	C	D	E
1	Undivided	*	710	800	**
2	Divided	*	1,740	1,820	**
3	Divided	*	2,670	2,740	**

Class II (35 mph or slower posted speed limit)

Lanes	Median	B	C	D	E
1	Undivided	*	330	680	720
2	Divided	*	500	1,460	1,600
3	Divided	*	810	2,280	2,420

Non-State Signalized Roadway Adjustments

(Alter corresponding state volumes by the indicated percent.)

Non-State Signalized Roadways - 10%

Median & Turn Lane Adjustments

Lanes	Median	Exclusive Left Lanes	Exclusive Right Lanes	Adjustment Factors
1	Divided	Yes	No	+5%
1	Undivided	No	No	-20%
Multi	Undivided	Yes	No	-5%
Multi	Undivided	No	No	-25%
–	–	–	Yes	+ 5%

One-Way Facility Adjustment

Multiply the corresponding two-directional volumes in this table by 0.6

BICYCLE MODE[2]

(Multiply motorized vehicle volumes shown below by number of directional roadway lanes to determine two-way maximum service volumes.)

Paved Shoulder/Bicycle Lane Coverage	B	C	D	E
0-49%	*	140	320	1,000
50-84%	100	280	940	>1,000
85-100%	380	1,000	>1,000	**

PEDESTRIAN MODE[2]

(Multiply motorized vehicle volumes shown below by number of directional roadway lanes to determine two-way maximum service volumes.)

Sidewalk Coverage	B	C	D	E
0-49%	*	*	140	480
50-84%	*	80	440	800
85-100%	200	540	880	>1,000

BUS MODE (Scheduled Fixed Route)[3]

(Buses in peak hour in peak direction)

Sidewalk Coverage	B	C	D	E
0-84%	> 5	≥ 4	≥ 3	≥ 2
85-100%	> 4	≥ 3	≥ 2	≥ 1

UNINTERRUPTED FLOW FACILITIES

FREEWAYS

Lanes	B	C	D	E
2	2,430	3,180	3,790	3,910
3	3,520	4,670	5,610	5,870
4	4,630	6,170	7,440	7,830
5	5,480	7,310	8,730	9,800

Freeway Adjustments

Auxiliary Lanes Present in Both Directions	Ramp Metering
+ 20,000	+ 5%

UNINTERRUPTED FLOW HIGHWAYS

Lanes	Median	B	C	D	E
1	Undivided	560	860	1,160	1,560
2	Divided	1,710	2,470	3,120	3,550
3	Divided	2,560	3,700	4,680	5,320

Uninterrupted Flow Highway Adjustments

Lanes	Median	Exclusive left lanes	Adjustment factors
1	Divided	Yes	+5%
Multi	Undivided	Yes	-5%
Multi	Undivided	No	-25%

[1] Values shown are presented as peak hour directional volumes for levels of service and are for the automobile/truck modes unless specifically stated. This table does not constitute a standard and should be used only for general planning applications. The computer models from which this table is derived should be used for more specific planning applications. The table and deriving computer models should not be used for corridor or intersection design, where more refined techniques exist. Calculations are based on planning applications of the HCM and the Transit Capacity and Quality of Service Manual.

[2] Level of service for the bicycle and pedestrian modes in this table is based on number of motorized vehicles, not number of bicyclists or pedestrians using the facility.

[3] Buses per hour shown are only for the peak hour in the single direction of the higher traffic flow.

* Cannot be achieved using table input value defaults.

** Not applicable for that level of service letter grade. For the automobile mode, volumes greater than level of service D become F because intersection capacities have been reached. For the bicycle mode, the level of service letter grade (including F) is not achievable because there is no maximum vehicle volume threshold using table input value defaults.

Source:
Florida Department of Transportation
Systems Implementation Office
https://www.fdot.gov/planning/systems/

TABLE 8
(continued)

Generalized **Peak Hour Directional** Volumes for Florida's Transitioning Areas **and** Areas Over 5,000 Not In Urbanized Areas

05/01/19

INPUT VALUE ASSUMPTIONS	Uninterrupted Flow Facilities			Interrupted Flow Facilities					
				State Arterials				Class I	
	Freeways	Highways		Class I		Class II		Bicycle	Pedestrian
ROADWAY CHARACTERISTICS									
Area type (urban, rural)	urban								
Number of through lanes (both dir.)	4-10	2	4-6	2	4-6	2	4-6	4	4
Posted speed (mph)	70	50	50	45	50	30	30	45	45
Free flow speed (mph)	75	55	55	50	55	35	35	50	50
Auxiliary lanes (n,y)	n								
Median (d, n, nr, r)			d	n	y	n	y	r	r
Terrain (l,r)	l	l	l	l	l	l	l	l	l
% no passing zone		60							
Exclusive left turn lane impact (n, y)		[n]	y	y	y	y	y	y	y
Exclusive right turn lanes (n, y)				n	n	n	n	n	n
Facility length (mi)	6	5	5	1.8	2	2	2	2	2
Number of basic segments	0.5								
TRAFFIC CHARACTERISTICS									
Planning analysis hour factor (K)	0.098	0.090	0.090	0.090	0.090	0.090	0.090	0.090	0.090
Directional distribution factor (D)	0.55	0.55	0.55	0.550	0.570	0.570	0.565	0.570	0.570
Peak hour factor (PHF)	0.92	0.92	0.92	1.000	1.000	1.000	1.000	1.000	1.000
Base saturation flow rate (pcphpl)	2,400	1,700	2,200	1,950	1,950	1,950	1,950	1,950	1,950
Heavy vehicle percent	9.0	4.0	4.0	2.0	3.0	2.0	3.0	3.0	3.0
Speed Adjustment Factor (SAF)	0.975		0.975						
Capacity Adjustment Factor (CAF)	0.968		0.968						
% left turns				12	12	12	12	12	12
% right turns				12	12	12	12	12	12
CONTROL CHARACTERISTICS									
Number of signals				5	4	10	10	4	6
Arrival type (1-6)				4	3	4	4	4	4
Signal type (a, c, p)				c	c	c	c	c	c
Cycle length (C)				120	150	120	150	120	120
Effective green ratio (g/C)				0.44	0.45	0.44	0.45	0.44	0.44
MULTIMODAL CHARACTERISTICS									
Paved shoulder/bicycle lane (n, y)								n, 50%, y	n
Outside lane width (n, t, w)								t	t
Pavement condition (d, t, u)								t	
On-street parking (n, y)								n	n
Sidewalk (n, y)									n, 50%, y
Sidewalk/roadway separation (a, t, w)									t
Sidewalk protective barrier (n, y)									n

LEVEL OF SERVICE THRESHOLDS

Level of Service	Freeways	Highways		Arterials		Bicycle	Ped	Bus
	Density	Two-Lane	Multilane	Class I	Class II	Score	Score	Buses/hr.
		%ffs	Density	ats	ats			
B	≤ 17	> 83.3	≤ 17	> 31 mph	> 22 mph	≤ 2.75	≤ 2.75	≤ 6
C	≤ 24	> 75.0	≤ 24	> 23 mph	> 17 mph	≤ 3.50	≤ 3.50	≤ 4
D	≤ 31	> 66.7	≤ 31	> 18 mph	> 13 mph	≤ 4.25	≤ 4.25	< 3
E	≤ 39	> 58.3	≤ 35	> 15 mph	> 10 mph	≤ 5.00	≤ 5.00	< 2

% ffs = Percent free flow speed ats = Average travel speed

TABLE 9

Generalized **Peak Hour Directional** Volumes for Florida's Rural Undeveloped Areas **and** Developed Areas Less Than 5,000 Population[1]

05/01/19

INTERRUPTED FLOW FACILITIES

STATE SIGNALIZED ARTERIALS

Lanes	Median	B	C	D	E
1	Undivided	*	670	740	**
2	Divided	*	1,530	1,580	**
3	Divided	*	2,360	2,400	**

Non-State Signalized Roadway Adjustments

(Alter corresponding state volumes by the indicated percent.)

Non-State Signalized Roadways - 10%

Median & Turn Lane Adjustments

Lanes	Median	Exclusive Left Lanes	Exclusive Right Lanes	Adjustment Factors
1	Divided	Yes	No	+5%
1	Undivided	No	No	-20%
Multi	Undivided	Yes	No	-5%
Multi	Undivided	No	No	-25%
–	–	–	Yes	+ 5%

One-Way Facility Adjustment

Multiply the corresponding two-directional volumes in this table by 0.6

BICYCLE MODE[2]

(Multiply motorized vehicle volumes shown below by number of directional roadway lanes to determine two-way maximum service volumes.)

Rural Undeveloped

Paved Shoulder/Bicycle Lane Coverage	B	C	D	E
0-49%	*	70	110	170
50-84%	60	120	180	580
85-100%	140	210	1,000	>1,000

Developed Areas

Paved Shoulder/Bicycle Lane Coverage	B	C	D	E
0-49%	*	120	260	840
50-84%	100	240	720	1,000
85-100%	320	1,000	>1,000	**

PEDESTRIAN MODE[2]

(Multiply motorized vehicle volumes shown below by number of directional roadway lanes to determine two-way maximum service volumes.)

Sidewalk Coverage	B	C	D	E
0-49%	*	*	120	460
50-84%	*	80	430	770
85-100%	180	520	860	>1,000

UNINTERRUPTED FLOW FACILITIES

FREEWAYS

Lanes	B	C	D	E
2	2,010	2,770	3,270	3,650
3	2,820	3,990	4,770	5,470
4	3,630	5,220	6,260	7,300

Freeway Adjustments

Auxiliary Lanes Present in Both Directions + 20,000

UNINTERRUPTED FLOW HIGHWAYS

Rural Undeveloped

Lanes	Median	B	C	D	E
1	Undivided	240	450	730	1,490
2	Divided	1,630	2,350	2,910	3,280
3	Divided	2,450	3,530	4,360	4,920

Developed Areas

Lanes	Median	B	C	D	E
1	Undivided	540	820	1,110	1,490
2	Divided	1,530	2,210	2,820	3,220
3	Divided	2,300	3,320	4,240	4,830

Passing Lane Adjustments

Alter LOS B-D volumes in proportion to the passing lane length to the highway segment length

Uninterrupted Flow Highway Adjustments

Lanes	Median	Exclusive left lanes	Adjustment factors
1	Divided	Yes	+5%
Multi	Undivided	Yes	-5%
Multi	Undivided	No	-25%

[1]Values shown are presented as peak hour directional volumes for levels of service and are for the automobile/truck modes unless specifically stated. This table does not constitute a standard and should be used only for general planning applications. The computer models from which this table is derived should be used for more specific planning applications. The table and deriving computer models should not be used for corridor or intersection design, where more refined techniques exist. Calculations are based on planning applications of the HCM and the Transit Capacity and Quality of Service Manual.

[2] Level of service for the bicycle and pedestrian modes in this table is based on number of motorized vehicles, not number of bicyclists or pedestrians using the facility.

* Cannot be achieved using table input value defaults.

** Not applicable for that level of service letter grade. For the automobile mode, volumes greater than level of service D become F because intersection capacities have been reached. For the bicycle mode, the level of service letter grade (including F) is not achievable because there is no maximum vehicle volume threshold using table input value defaults.

Source:
Florida Department of Transportation
Systems Implementation Office
https://www.fdot.gov/planning/systems/

TABLE 9
(continued)

Generalized **Peak Hour Directional** Volumes for Florida's Rural Undeveloped Areas **and** Developed Areas Less Than 5,000 Population

05/01/19

INPUT VALUE ASSUMPTIONS	Uninterrupted Flow Facilities					Interrupted Flow Facilities				
	Freeways	Highways				Arterials		Bicycle		Pedestrian
		Undeveloped		Developed						
ROADWAY CHARACTERISTICS										
Area type (urban, rural)	rural									
Number of through lanes (both dir.)	4-8	2	4-6	2	4-6	2	4-6	4	4	2
Posted speed (mph)	70	55	55	50	50	45	45	55	45	45
Free flow speed (mph)	75	60	60	55	55	50	50	60	50	50
Auxiliary lanes (n,y)	n									
Median (d, n, nr, r)			d		d	n	r	r	r	n
Terrain (l,r)	l	l	l	l	l	l	l	l	l	l
% no passing zone		20		60						
Exclusive left turn lanes (n, y)		[n]	y	[n]	y	y	y	y	y	y
Exclusive right turn lanes (n, y)						n	n	n	n	n
Facility length (mi)	18	10	10	5	5	1.9	2.2	4	2	2
Number of basic segments	0.17									
TRAFFIC CHARACTERISTICS										
Planning analysis hour factor (K)	0.105	0.095	0.095	0.095	0.095	0.095	0.095	0.095	0.095	0.095
Directional distribution factor (D)	0.55	0.55	0.55	0.55	0.55	0.550	0.550	0.570	0.570	0.550
Peak hour factor (PHF)	0.88	0.88	0.88	0.88	0.88	1.000	1.000	1.000	1.000	1.000
Base saturation flow rate (pcphpl)	2,400	1,700	2,200	1,700	2,200	1,950	1,950	1,950	1,950	1,950
Heavy vehicle percent	12.0	5.0	12.0	5.0	8.0	3.0	3.0	6.0	3.5	3.0
Speed Adjustment Factor (SAF)	0.975		0.975		0.975					
Capacity Adjustment Factor (CAF)	0.968		0.968		0.968					
% left turns						12	12		12	12
% right turns						12	12		12	12
CONTROL CHARACTERISTICS										
Number of signals						5	6	2	4	4
Arrival type (1-6)						3	3	3	3	3
Signal type (a, c, p)						c	c	a	a	a
Cycle length (C)						90	90	60	90	90
Effective green ratio (g/C)						0.44	0.44	0.37	0.44	0.44
MULTIMODAL CHARACTERISTICS										
Paved shoulder/bicycle lane (n, y)								n,50%,y	n,50%,y	n
Outside lane width (n, t, w)								t	t	t
Pavement condition (d, t, u)								t	t	
Sidewalk (n, y)										n,50%,y
Sidewalk/roadway separation(a, t,w)										t
Sidewalk protective barrier (n, y)										n

LEVEL OF SERVICE THRESHOLDS

Level of Service	Freeways	Highways				
		Two-Lane ru		Two-Lane rd	Multilane ru	Multilane rd
	Density	%tsf	ats	%ffs	Density	Density
B	≤ 14	≤ 50	≤ 55	> 83.3	≤ 14	≤ 14
C	≤ 22	≤ 65	≤ 50	> 75.0	≤ 22	≤ 22
D	≤ 29	≤ 80	≤ 45	> 66.7	≤ 29	≤ 29
E	≤ 36	> 80	≤ 40	> 58.3	≤ 34	≤ 34

Level of Service	Arterials	Bicycle	Pedestrian
	Major City/Co.(ats)	Score	Score
B	> 31 mph	≤ 2.75	≤ 2.75
C	> 23 mph	≤ 3.50	≤ 3.50
D	> 18 mph	≤ 4.25	≤ 4.25
E	> 15 mph	≤ 5.00	≤ 5.00

%tsf = Percent time spent following %ffs = Percent of free flow speed ats = Average travel speed ru = Rural undeveloped rd = Rural developed

DCI2022-00026 Lee County ePlan Original Application Dated 05-04-2022

10 Florida's LOS Policy

REQUIREMENTS FOR LOS TARGETS FOR THE STATE HIGHWAY SYSTEM

It is FDOT's intent to plan, design, and operate the SHS at an acceptable LOS for the traveling public. The LOS targets are consistent with FDOT's Policy on Level of Service Targets for the SHS, Topic No. 000-525-006. The policy outlines the automobile mode LOS target for urbanized areas and outside urbanized areas. The automobile mode LOS targets for the SHS during peak travel hours are D in urbanized areas and C outside urbanized areas. FDOT shall work with local governments to establish appropriate LOS targets for multimodal mobility and system design. The targets shall be responsive to all users, for context, roadway function, network design, and user safety.

2019 PEAK SEASON FACTOR CATEGORY REPORT - REPORT TYPE: ALL
CATEGORY: 1200 LEE COUNTYWIDE

MOCF: 0.93

WEEK	DATES	SF	PSCF
1	01/01/2019 - 01/05/2019	0.97	1.04
2	01/06/2019 - 01/12/2019	0.97	1.04
3	01/13/2019 - 01/19/2019	0.98	1.05
* 4	01/20/2019 - 01/26/2019	0.96	1.03
* 5	01/27/2019 - 02/02/2019	0.95	1.02
* 6	02/03/2019 - 02/09/2019	0.94	1.01
* 7	02/10/2019 - 02/16/2019	0.92	0.99
* 8	02/17/2019 - 02/23/2019	0.92	0.99
* 9	02/24/2019 - 03/02/2019	0.92	0.99
*10	03/03/2019 - 03/09/2019	0.91	0.98
*11	03/10/2019 - 03/16/2019	0.91	0.98
*12	03/17/2019 - 03/23/2019	0.92	0.99
*13	03/24/2019 - 03/30/2019	0.93	1.00
*14	03/31/2019 - 04/06/2019	0.94	1.01
*15	04/07/2019 - 04/13/2019	0.94	1.01
*16	04/14/2019 - 04/20/2019	0.95	1.02
17	04/21/2019 - 04/27/2019	0.97	1.04
18	04/28/2019 - 05/04/2019	0.99	1.06
19	05/05/2019 - 05/11/2019	1.00	1.08
20	05/12/2019 - 05/18/2019	1.02	1.10
21	05/19/2019 - 05/25/2019	1.04	1.12
22	05/26/2019 - 06/01/2019	1.06	1.14
23	06/02/2019 - 06/08/2019	1.07	1.15
24	06/09/2019 - 06/15/2019	1.09	1.17
25	06/16/2019 - 06/22/2019	1.10	1.18
26	06/23/2019 - 06/29/2019	1.10	1.18
27	06/30/2019 - 07/06/2019	1.11	1.19
28	07/07/2019 - 07/13/2019	1.11	1.19
29	07/14/2019 - 07/20/2019	1.12	1.20
30	07/21/2019 - 07/27/2019	1.10	1.18
31	07/28/2019 - 08/03/2019	1.09	1.17
32	08/04/2019 - 08/10/2019	1.07	1.15
33	08/11/2019 - 08/17/2019	1.06	1.14
34	08/18/2019 - 08/24/2019	1.06	1.14
35	08/25/2019 - 08/31/2019	1.07	1.15
36	09/01/2019 - 09/07/2019	1.07	1.15
37	09/08/2019 - 09/14/2019	1.07	1.15
38	09/15/2019 - 09/21/2019	1.08	1.16
39	09/22/2019 - 09/28/2019	1.06	1.14
40	09/29/2019 - 10/05/2019	1.05	1.13
41	10/06/2019 - 10/12/2019	1.03	1.11
42	10/13/2019 - 10/19/2019	1.02	1.10
43	10/20/2019 - 10/26/2019	1.01	1.09
44	10/27/2019 - 11/02/2019	1.00	1.08
45	11/03/2019 - 11/09/2019	0.99	1.06
46	11/10/2019 - 11/16/2019	0.98	1.05
47	11/17/2019 - 11/23/2019	0.97	1.04
48	11/24/2019 - 11/30/2019	0.97	1.04
49	12/01/2019 - 12/07/2019	0.97	1.04
50	12/08/2019 - 12/14/2019	0.97	1.04
51	12/15/2019 - 12/21/2019	0.97	1.04
52	12/22/2019 - 12/28/2019	0.97	1.04
53	12/29/2019 - 12/31/2019	0.98	1.05

* PEAK SEASON

14-FEB-2020 15:39:17 830UPD 1_1200_PKSEASON.TXT

FLORIDA DEPARTMENT OF TRANSPORTATION
TRANSPORTATION STATISTICS OFFICE
2020 HISTORICAL AADT REPORT

COUNTY: 12 - LEE

SITE: 0006 - SR 80 W OF HERZOG ROAD

YEAR	AADT	DIRECTION 1	DIRECTION 2	*K FACTOR	D FACTOR	T FACTOR
2020	24000 C	E 12000	W 12000	9.50	53.70	13.00
2019	23000 C	E 11500	W 11500	9.50	54.00	13.10
2018	22000 C	E 11000	W 11000	9.50	55.20	12.40
2017	20000 C	E 10000	W 10000	9.50	54.40	14.00
2016	20000 C	E 10000	W 10000	9.00	57.70	12.40
2015	17700 C	E 8900	W 8800	9.00	57.50	13.30
2014	15600 S	E 7800	W 7800	9.00	56.80	10.90
2013	15200 F	E 7600	W 7600	9.00	56.50	10.90
2012	15200 C	E 7600	W 7600	9.00	54.20	10.90
2011	15200 F	E 7500	W 7700	9.00	56.20	14.10
2010	15200 C	E 7500	W 7700	9.91	56.34	14.10
2009	15600 C	E 7600	W 8000	9.98	55.90	15.90
2008	15500 C	E 7700	W 7800	10.16	57.01	13.40
2007	18000 C	E 8900	W 9100	10.16	54.76	17.50
2006	18600 C	E 9300	W 9300	10.23	54.38	19.40
2005	17500 F	E 8900	W 8600	10.30	54.10	17.60

AADT FLAGS: C = COMPUTED; E = MANUAL ESTIMATE; F = FIRST YEAR ESTIMATE
S = SECOND YEAR ESTIMATE; T = THIRD YEAR ESTIMATE; R = FOURTH YEAR ESTIMATE
V = FIFTH YEAR ESTIMATE; 6 = SIXTH YEAR ESTIMATE; X = UNKNOWN
*K FACTOR: STARTING WITH YEAR 2011 IS STANDARDK, PRIOR YEARS ARE K30 VALUES

FLORIDA DEPARTMENT OF TRANSPORTATION
TRANSPORTATION STATISTICS OFFICE
2020 HISTORICAL AADT REPORT

COUNTY: 12 - LEE

SITE: 0012 - SR 80, EAST OF OLD OLGA ROAD/BUCKINGHAM ROAD LC362

YEAR	AADT	DIRECTION 1	DIRECTION 2	*K FACTOR	D FACTOR	T FACTOR
2020	29000 C	E 14500	W 14500	9.00	53.70	12.40
2019	28000 C	E 14000	W 14000	9.00	54.00	12.40
2018	26000 C	E 13000	W 13000	9.00	55.20	12.40
2017	24000 C	E 12000	W 12000	9.00	54.40	11.80
2016	23500 C	E 11500	W 12000	9.00	57.70	10.30
2015	21000 C	E 10500	W 10500	9.00	57.50	10.20
2014	18200 S	E 9100	W 9100	9.00	56.80	12.00
2013	17800 F	E 8900	W 8900	9.00	56.50	12.00
2012	17800 C	E 8900	W 8900	9.00	54.20	12.00
2011	21000 F	E 10500	W 10500	9.00	56.20	12.50
2010	21000 C	E 10500	W 10500	9.91	56.34	12.50
2009	21000 C	E 10500	W 10500	9.98	55.90	13.70
2008	21000 C	E 10500	W 10500	10.16	57.01	11.20
2007	23000 C	E 11500	W 11500	10.16	54.76	15.60
2006	21000 C	E 10500	W 10500	10.23	54.38	14.00
2005	21500 C	E 10500	W 11000	10.30	54.10	14.00

AADT FLAGS: C = COMPUTED; E = MANUAL ESTIMATE; F = FIRST YEAR ESTIMATE
S = SECOND YEAR ESTIMATE; T = THIRD YEAR ESTIMATE; R = FOURTH YEAR ESTIMATE
V = FIFTH YEAR ESTIMATE; 6 = SIXTH YEAR ESTIMATE; X = UNKNOWN
*K FACTOR: STARTING WITH YEAR 2011 IS STANDARDK, PRIOR YEARS ARE K30 VALUES

FLORIDA DEPARTMENT OF TRANSPORTATION
TRANSPORTATION STATISTICS OFFICE
2020 HISTORICAL AADT REPORT

COUNTY: 12 - LEE

SITE: 0030 - SR 31, NORTH OF SR 80/PALM BEACH BOULEVARD LC391

YEAR	AADT	DIRECTION 1	DIRECTION 2	*K FACTOR	D FACTOR	T FACTOR
2020	13800 C	N 6600	S 7200	9.00	53.70	17.80
2019	13500 C	N 6600	S 6900	9.00	54.00	20.80
2018	11500 C	N 5600	S 5900	9.00	55.20	18.60
2017	11200 C	N 5500	S 5700	9.00	54.40	19.00
2016	11100 F	N 5500	S 5600	9.00	57.70	12.50
2015	10100 C	N 5000	S 5100	9.00	57.50	12.50
2014	8700 F	N 4300	S 4400	9.00	56.80	14.90
2013	8500 C	N 4200	S 4300	9.00	56.50	14.90
2012	8700 C	N 4400	S 4300	9.00	54.20	13.80
2011	8500 F	N 4200	S 4300	9.00	56.20	13.70
2010	8500 C	N 4200	S 4300	9.91	56.34	13.70
2009	7800 C	N 3800	S 4000	9.98	55.90	13.40
2008	8500 C	N 4200	S 4300	10.16	57.01	12.80
2007	8700 C	N 4300	S 4400	10.16	54.76	10.80
2006	12500 C	N 6100	S 6400	10.23	54.38	33.20
2005	10500 C	N 5200	S 5300	10.30	54.10	23.30

AADT FLAGS: C = COMPUTED; E = MANUAL ESTIMATE; F = FIRST YEAR ESTIMATE
S = SECOND YEAR ESTIMATE; T = THIRD YEAR ESTIMATE; R = FOURTH YEAR ESTIMATE
V = FIFTH YEAR ESTIMATE; 6 = SIXTH YEAR ESTIMATE; X = UNKNOWN
*K FACTOR: STARTING WITH YEAR 2011 IS STANDARDK, PRIOR YEARS ARE K30 VALUES

FLORIDA DEPARTMENT OF TRANSPORTATION
TRANSPORTATION STATISTICS OFFICE
2020 HISTORICAL AADT REPORT

COUNTY: 12 - LEE

SITE: 0085 - SR 80/PALM BEACH BLVD, EAST OF SR 31 LC360

YEAR	AADT	DIRECTION 1	DIRECTION 2	*K FACTOR	D FACTOR	T FACTOR
2020	36500 C	E 18000	W 18500	9.00	53.70	8.30
2019	36500 C	E 18000	W 18500	9.00	54.00	9.00
2018	33500 C	E 16500	W 17000	9.00	55.20	9.30
2017	33500 C	E 16500	W 17000	9.00	54.40	8.50
2016	35000 C	E 17500	W 17500	9.00	57.70	8.20
2015	32000 C	E 16000	W 16000	9.00	57.50	9.00
2014	29500 S	E 15000	W 14500	9.00	56.80	9.20
2013	28500 F	E 14500	W 14000	9.00	56.50	9.20
2012	28500 C	E 14500	W 14000	9.00	54.20	9.20
2011	29500 F	E 14500	W 15000	9.00	56.20	9.40
2010	29500 C	E 14500	W 15000	9.91	56.34	9.40
2009	29500 C	E 14500	W 15000	9.98	55.90	9.50
2008	30000 C	E 15000	W 15000	10.16	57.01	8.10
2007	34000 C	E 17000	W 17000	10.16	54.76	8.50
2006	36000 C	E 18000	W 18000	10.23	54.38	11.00
2005	31500 C	E 15500	W 16000	10.30	54.10	12.10

AADT FLAGS: C = COMPUTED; E = MANUAL ESTIMATE; F = FIRST YEAR ESTIMATE
S = SECOND YEAR ESTIMATE; T = THIRD YEAR ESTIMATE; R = FOURTH YEAR ESTIMATE
V = FIFTH YEAR ESTIMATE; 6 = SIXTH YEAR ESTIMATE; X = UNKNOWN
*K FACTOR: STARTING WITH YEAR 2011 IS STANDARDK, PRIOR YEARS ARE K30 VALUES

FLORIDA DEPARTMENT OF TRANSPORTATION
TRANSPORTATION STATISTICS OFFICE
2020 HISTORICAL AADT REPORT

COUNTY: 12 - LEE

SITE: 4183 - BUCKINGHAM RD, E OF ALVIN AVE

YEAR	AADT	DIRECTION 1	DIRECTION 2	*K FACTOR	D FACTOR	T FACTOR
2020	11000 E	0	0	9.50	57.10	8.20
2019	11000 F	E	W	9.50	55.70	8.20
2018	10600 C	E 5400	W 5200	9.50	53.30	8.20
2017	8400 T	E 4100	W 4300	9.50	55.40	10.50
2016	7800 S	E 3800	W 4000	9.50	63.90	8.40
2015	7400 F	E 3600	W 3800	9.50	55.50	8.40
2014	7000 C	E 3400	W 3600	9.50	55.20	8.40
2013	6200 S	0	0	9.00	55.00	10.50
2012	6200 F	0	0	9.00	55.30	11.50
2011	6200 C	E 0	W 0	9.00	55.20	11.70

AADT FLAGS: C = COMPUTED; E = MANUAL ESTIMATE; F = FIRST YEAR ESTIMATE
S = SECOND YEAR ESTIMATE; T = THIRD YEAR ESTIMATE; R = FOURTH YEAR ESTIMATE
V = FIFTH YEAR ESTIMATE; 6 = SIXTH YEAR ESTIMATE; X = UNKNOWN
*K FACTOR: STARTING WITH YEAR 2011 IS STANDARDK, PRIOR YEARS ARE K30 VALUES

FLORIDA DEPARTMENT OF TRANSPORTATION
TRANSPORTATION STATISTICS OFFICE
2020 HISTORICAL AADT REPORT

COUNTY: 12 - LEE

SITE: 4202 - ORANGE RIVER BLVD, W OF BUCKINGHAM RD

YEAR	AADT	DIRECTION 1	DIRECTION 2	*K FACTOR	D FACTOR	T FACTOR
2020	9800 C	E 4800	W 5000	9.50	53.80	6.90
2019	8800 F	E 4400	W 4400	9.50	54.90	7.70
2018	8400 C	E 4200	W 4200	9.50	55.20	8.00
2017	7500 S	E 3700	W 3800	9.50	54.90	7.40
2016	7100 F	E 3500	W 3600	9.50	54.80	7.00
2015	6700 C	E 3300	W 3400	9.50	55.50	5.90
2014	6400 S			9.50	55.20	15.60
2013	6300 F	0	0	9.50	55.00	5.10
2012	6300 C	E 0	W 0	9.50	55.30	5.60

AADT FLAGS: C = COMPUTED; E = MANUAL ESTIMATE; F = FIRST YEAR ESTIMATE
S = SECOND YEAR ESTIMATE; T = THIRD YEAR ESTIMATE; R = FOURTH YEAR ESTIMATE
V = FIFTH YEAR ESTIMATE; 6 = SIXTH YEAR ESTIMATE; X = UNKNOWN
*K FACTOR: STARTING WITH YEAR 2011 IS STANDARDK, PRIOR YEARS ARE K30 VALUES

FLORIDA DEPARTMENT OF TRANSPORTATION
TRANSPORTATION STATISTICS OFFICE
2020 HISTORICAL AADT REPORT

COUNTY: 12 - LEE

SITE: 4650 - NORTH RIVER ROAD, EAST OF S.R. 31

YEAR	AADT	DIRECTION 1	DIRECTION 2	*K FACTOR	D FACTOR	T FACTOR
2020	3400 S	E 1700	W 1700	9.50	53.80	12.50
2019	3400 F	E 1700	W 1700	9.50	54.90	12.50
2018	3200 C	E 1600	W 1600	9.50	55.20	12.50
2017	3200 T	E 1600	W 1600	9.50	54.90	12.20
2016	3000 S	E 1500	W 1500	9.50	54.80	15.00
2015	2800 F	E 1400	W 1400	9.50	55.50	15.00
2014	2600 C	E 1300	W 1300	9.50	55.20	15.00
2013	1000 S	0	0	9.50	55.00	12.20
2012	1000 F	0	0	9.50	55.30	11.50
2011	1000 C	E 0	W 0	9.50	55.20	11.70

AADT FLAGS: C = COMPUTED; E = MANUAL ESTIMATE; F = FIRST YEAR ESTIMATE
S = SECOND YEAR ESTIMATE; T = THIRD YEAR ESTIMATE; R = FOURTH YEAR ESTIMATE
V = FIFTH YEAR ESTIMATE; 6 = SIXTH YEAR ESTIMATE; X = UNKNOWN
*K FACTOR: STARTING WITH YEAR 2011 IS STANDARDK, PRIOR YEARS ARE K30 VALUES

FLORIDA DEPARTMENT OF TRANSPORTATION
TRANSPORTATION STATISTICS OFFICE
2020 HISTORICAL AADT REPORT

COUNTY: 12 - LEE

SITE: 4656 - BUCKINGHAM / ORANGE ROAD, NORTH OF ASTORIA AVENUE

YEAR	AADT	DIRECTION 1	DIRECTION 2	*K FACTOR	D FACTOR	T FACTOR
2020	10200 S	N 5000	S 5200	9.50	53.80	13.90
2019	10200 F	N 5000	S 5200	9.50	54.90	13.90
2018	9800 C	N 4800	S 5000	9.50	55.20	13.90
2017	9400 T	N 4700	S 4700	9.50	54.90	11.10
2016	9000 S	N 4500	S 4500	9.50	54.80	8.30
2015	8400 F	N 4200	S 4200	9.50	55.50	8.30
2014	8000 C	N 4000	S 4000	9.50	55.20	8.30
2013	8400 S	0	0	9.50	55.00	14.20
2012	8400 F	0	0	9.50	55.30	10.80
2011	8500 C	N 0	S 0	9.50	55.20	12.40

AADT FLAGS: C = COMPUTED; E = MANUAL ESTIMATE; F = FIRST YEAR ESTIMATE
S = SECOND YEAR ESTIMATE; T = THIRD YEAR ESTIMATE; R = FOURTH YEAR ESTIMATE
V = FIFTH YEAR ESTIMATE; 6 = SIXTH YEAR ESTIMATE; X = UNKNOWN
*K FACTOR: STARTING WITH YEAR 2011 IS STANDARDK, PRIOR YEARS ARE K30 VALUES

FLORIDA DEPARTMENT OF TRANSPORTATION
TRANSPORTATION STATISTICS OFFICE
2020 HISTORICAL AADT REPORT

COUNTY: 12 - LEE

SITE: 5020 - SR 80/PALM BEACH BLVD, NE OF CR 80B/ORTIZ AV LC359

YEAR	AADT	DIRECTION 1	DIRECTION 2	*K FACTOR	D FACTOR	T FACTOR
2020	22500 C	E 11000	W 11500	9.00	52.80	8.10
2019	25000 C	E 12000	W 13000	9.00	53.30	5.80
2018	24500 C	E 12000	W 12500	9.00	53.30	8.20
2017	25000 C	E 12500	W 12500	9.00	53.20	7.00
2016	25000 C	E 12500	W 12500	9.00	53.30	6.70
2015	23000 C	E 11500	W 11500	9.00	53.80	5.20
2014	22000 F	E 11000	W 11000	9.00	53.70	6.20
2013	22000 C	E 11000	W 11000	9.00	63.60	6.20
2012	22000 C	E 11000	W 11000	9.00	63.80	4.80
2011	23500 F	E 11500	W 12000	9.00	63.20	5.20
2010	23500 C	E 11500	W 12000	10.44	63.55	5.20
2009	23500 C	E 11500	W 12000	10.17	64.21	5.70
2008	27500 F	E 14000	W 13500	10.65	68.54	5.30
2007	28500 C	E 14500	W 14000	10.16	54.76	5.40
2006	31500 C	E 15500	W 16000	10.23	54.38	4.40
2005	30500 C	E 14500	W 16000	10.30	54.10	8.40

AADT FLAGS: C = COMPUTED; E = MANUAL ESTIMATE; F = FIRST YEAR ESTIMATE
S = SECOND YEAR ESTIMATE; T = THIRD YEAR ESTIMATE; R = FOURTH YEAR ESTIMATE
V = FIFTH YEAR ESTIMATE; 6 = SIXTH YEAR ESTIMATE; X = UNKNOWN
*K FACTOR: STARTING WITH YEAR 2011 IS STANDARDK, PRIOR YEARS ARE K30 VALUES

FLORIDA DEPARTMENT OF TRANSPORTATION
TRANSPORTATION STATISTICS OFFICE
2020 HISTORICAL AADT REPORT

COUNTY: 12 - LEE

SITE: 6005 - SR 80/PALM BEACH BLVD, 0.25 MI W OF SR 31. PTMS 104, LCPR 05

YEAR	AADT	DIRECTION 1	DIRECTION 2	*K FACTOR	D FACTOR	T FACTOR
2020	33500 S	0	0	9.00	53.70	11.50
2019	35000 F	0	0	9.00	54.00	12.30
2018	35091 C	0	0	9.00	64.90	12.60
2017	34000 F	0	0	9.00	64.90	11.10
2016	32970 C	E 16326	W 16644	9.00	64.90	10.40
2015	30167 C	E 14945	W 15222	9.00	63.20	11.00
2014	27785 C	E 13885	W 13900	9.00	62.60	5.90
2013	26228 C	E 12981	W 13247	9.00	61.80	9.50
2012	25563 C	E 12791	W 12772	9.00	61.60	10.80
2011	26888 C	E 13397	W 13491	9.00	61.60	12.40
2010	26743 C	E 13334	W 13409	9.89	61.01	8.90
2009	25939 C	E 12914	W 13025	9.90	62.73	9.60
2008	26004 C	E 12909	W 13095	10.24	63.18	9.20

AADT FLAGS: C = COMPUTED; E = MANUAL ESTIMATE; F = FIRST YEAR ESTIMATE
S = SECOND YEAR ESTIMATE; T = THIRD YEAR ESTIMATE; R = FOURTH YEAR ESTIMATE
V = FIFTH YEAR ESTIMATE; 6 = SIXTH YEAR ESTIMATE; X = UNKNOWN
*K FACTOR: STARTING WITH YEAR 2011 IS STANDARDK, PRIOR YEARS ARE K30 VALUES

FLORIDA DEPARTMENT OF TRANSPORTATION
TRANSPORTATION STATISTICS OFFICE
2020 HISTORICAL AADT REPORT

COUNTY: 12 - LEE

SITE: 6011 - BUCKINGHAM RD, 0.5 MI S OF SR 80/PALM BEACH BLVD, PTMS 2011, LCPR 11


YEAR	AADT	DIRECTION 1	DIRECTION 2	*K FACTOR	D FACTOR	T FACTOR
2020	10000 S	0	0	9.00	53.40	13.00
2019	10500 F	0	0	9.00	53.80	12.70
2018	10538 C	0	0	9.00	53.30	12.30
2017	9800 F	0	0	9.00	55.40	12.20
2016	9856 C	N 4913	S 4943	9.00	63.90	11.20
2015	9348 C	N 4665	S 4683	9.00	51.70	11.50
2014	9120 C	N 4581	S 4539	9.00	51.70	11.80
2013	8793 C	N 4369	S 4424	9.00	51.70	12.20
2012	8700 C	N 4290	S 4410	9.00	52.30	11.50
2011	8444 C	N 4178	S 4266	9.00	52.80	11.70
2010	8378 C	N 4156	S 4222	10.47	55.10	13.30
2009	8500 C	N 0	S 0	9.27	57.21	14.80
2008	8212 C	N 4103	S 4109	9.21	58.32	9.00

AADT FLAGS: C = COMPUTED; E = MANUAL ESTIMATE; F = FIRST YEAR ESTIMATE
S = SECOND YEAR ESTIMATE; T = THIRD YEAR ESTIMATE; R = FOURTH YEAR ESTIMATE
V = FIFTH YEAR ESTIMATE; 6 = SIXTH YEAR ESTIMATE; X = UNKNOWN
*K FACTOR: STARTING WITH YEAR 2011 IS STANDARDK, PRIOR YEARS ARE K30 VALUES

FDOT SITE: 120006
SR 80 W OF HERZOG ROAD

Year	AADT [1]
2020	24,000
2019	23,000
2018	22,000
2017	20,000
2016	20,000
2015	17,700
2014	15,600
2013	15,200
2012	15,200
2011	15,200
2010	15,200
2009	15,600
2008	15,500
2007	18,000
2006	18,600
2005	17,500

Equation		Growth
y_1	x_1	2.0% per year
21,148	2020	
y_2	x_2	
23,651	2026	

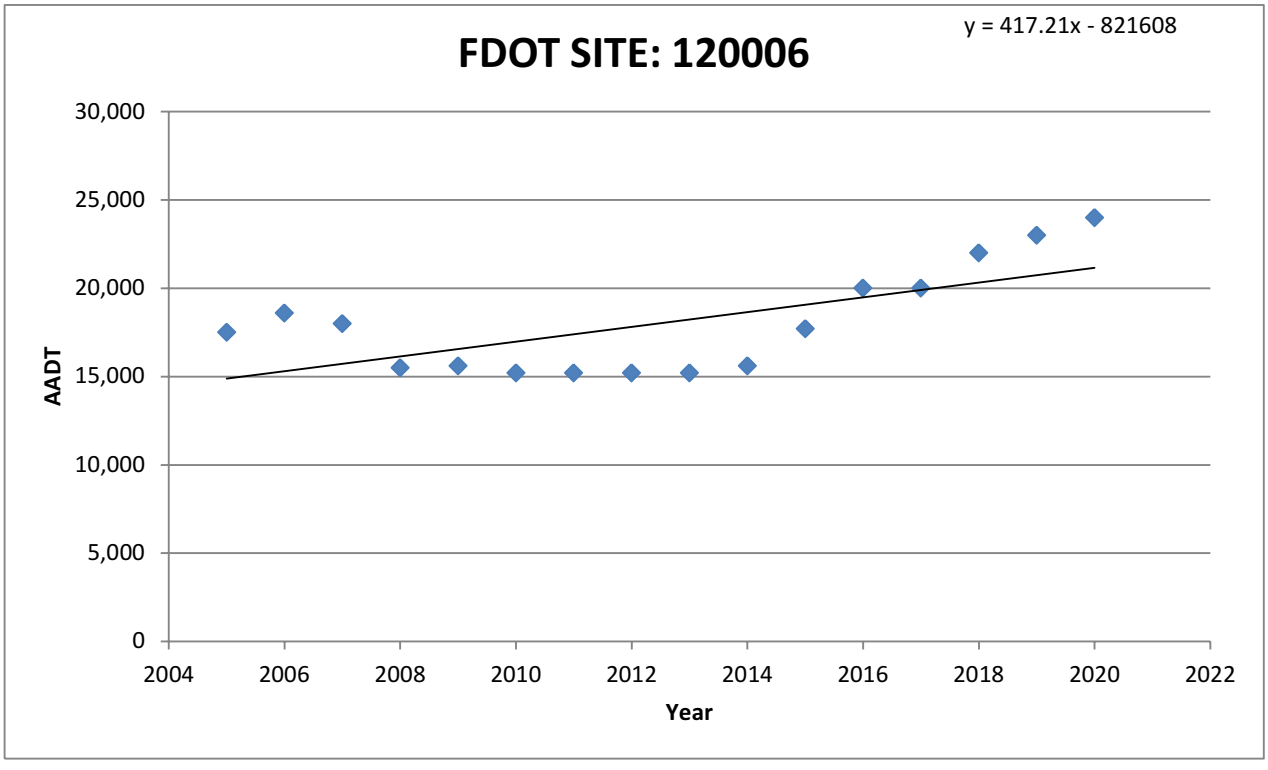

Footnotes:
(1) FDOT Traffic Online (2020 Data)

FDOT SITE: 120012
SR 80, EAST OF OLD OLGA ROAD/BUCKINGHAM ROAD LC362

Year	AADT [1]
2020	29,000
2019	28,000
2018	26,000
2017	24,000
2016	23,500
2015	21,000
2014	18,200
2013	17,800
2012	17,800
2011	21,000
2010	21,000
2009	21,000
2008	21,000
2007	23,000
2006	21,000
2005	21,500


Equation

y_1 x_1
25,182 2020

y_2 x_2
27,587 2026

Growth

1.6% per year

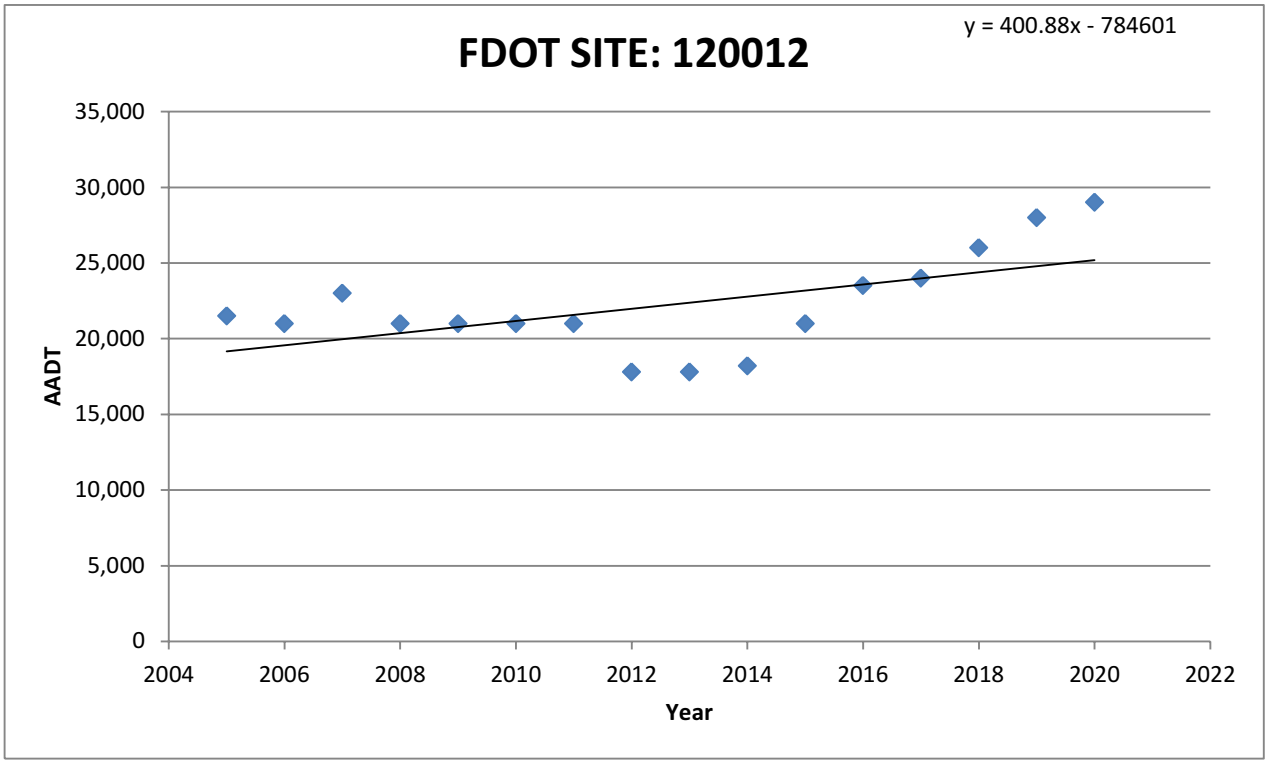


Footnotes:
(1) FDOT Traffic Online (2020 Data)

FDOT SITE: 120030
SR 31, NORTH OF SR 80/PALM BEACH BOULEVARD

Year	AADT [1]
2020	13,800
2019	13,500
2018	11,500
2017	11,200
2016	11,100
2015	10,100
2014	8,700
2013	8,500
2012	8,700
2011	8,500
2010	8,500
2009	7,800
2008	8,500
2007	8,700
2006	12,500
2005	10,500

Equation			Growth
y_1	x_1		1.9% per year
11,776	2020		
y_2	x_2		
13,091	2026		

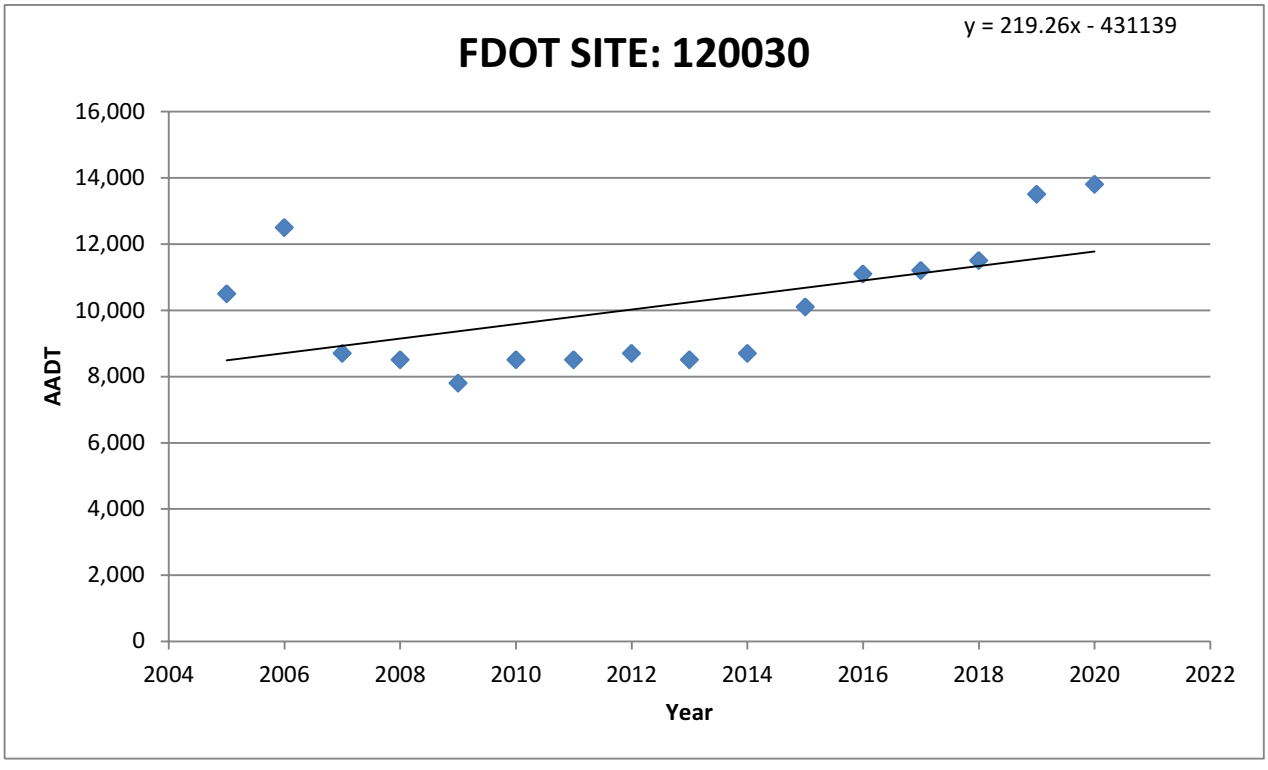


Footnotes:
(1) FDOT Traffic Online (2020 Data)

FDOT SITE: 120085
SR 80/PALM BEACH BLVD, EAST OF SR 31

Year	AADT [1]
2020	36,500
2019	36,500
2018	33,500
2017	33,500
2016	35,000
2015	32,000
2014	29,500
2013	28,500
2012	28,500
2011	29,500
2010	29,500
2009	29,500
2008	30,000
2007	34,000
2006	36,000
2005	31,500

Equation		
y_1	x_1	
33,842		2020
y_2	x_2	
35,240		2026


Growth
0.7% per year

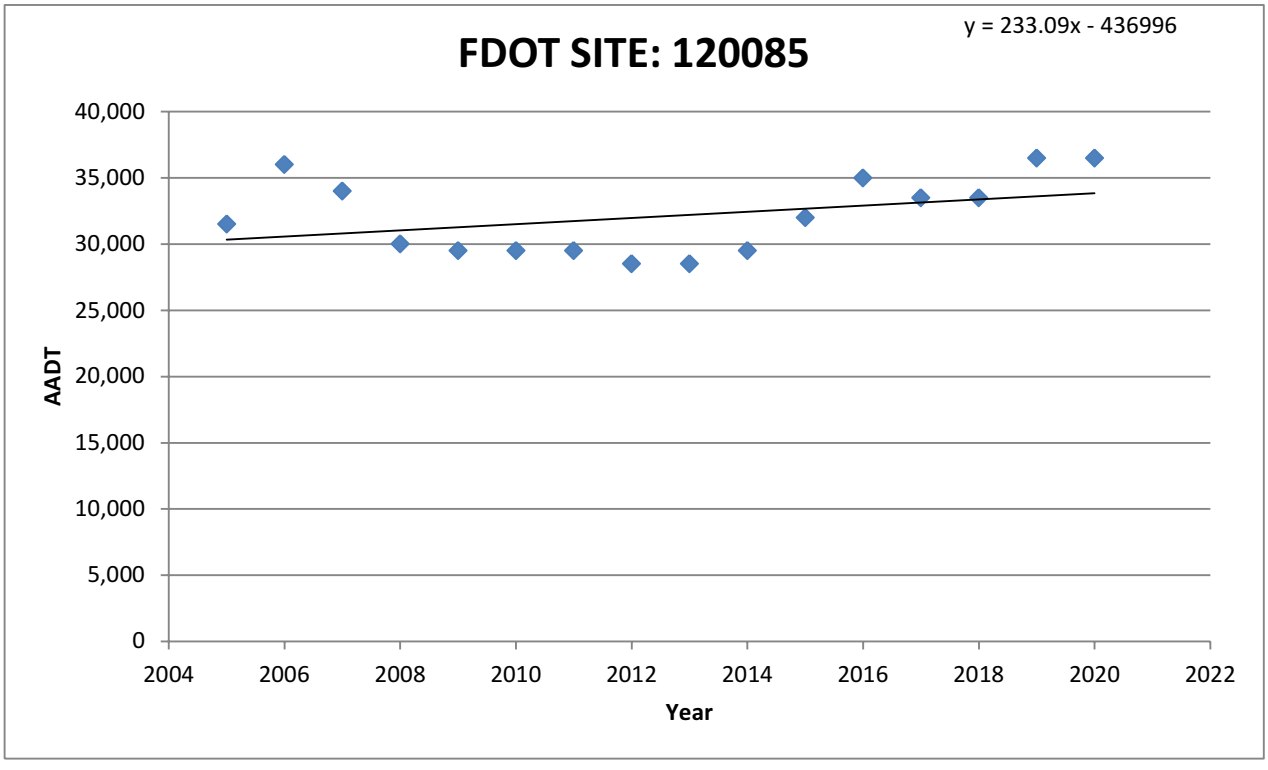

Footnotes:
(1) FDOT Traffic Online (2020 Data)

FDOT SITE: 124183
BUCKINGHAM RD, E OF ALVIN AVE


Year		Equation		Growth
2020	11,000	y_1	x_1	6.0% per year
2019	11,000	10,373	2019	
2018	10,600			
2017	8,400	y_2	x_2	
2016	7,800	14,760	2026	
2015	7,400			
2014	7,000			
2013	6,200			
2012	6,200			
2011	6,200			
2010				
2009				
2008				
2007				
2006				
2005				

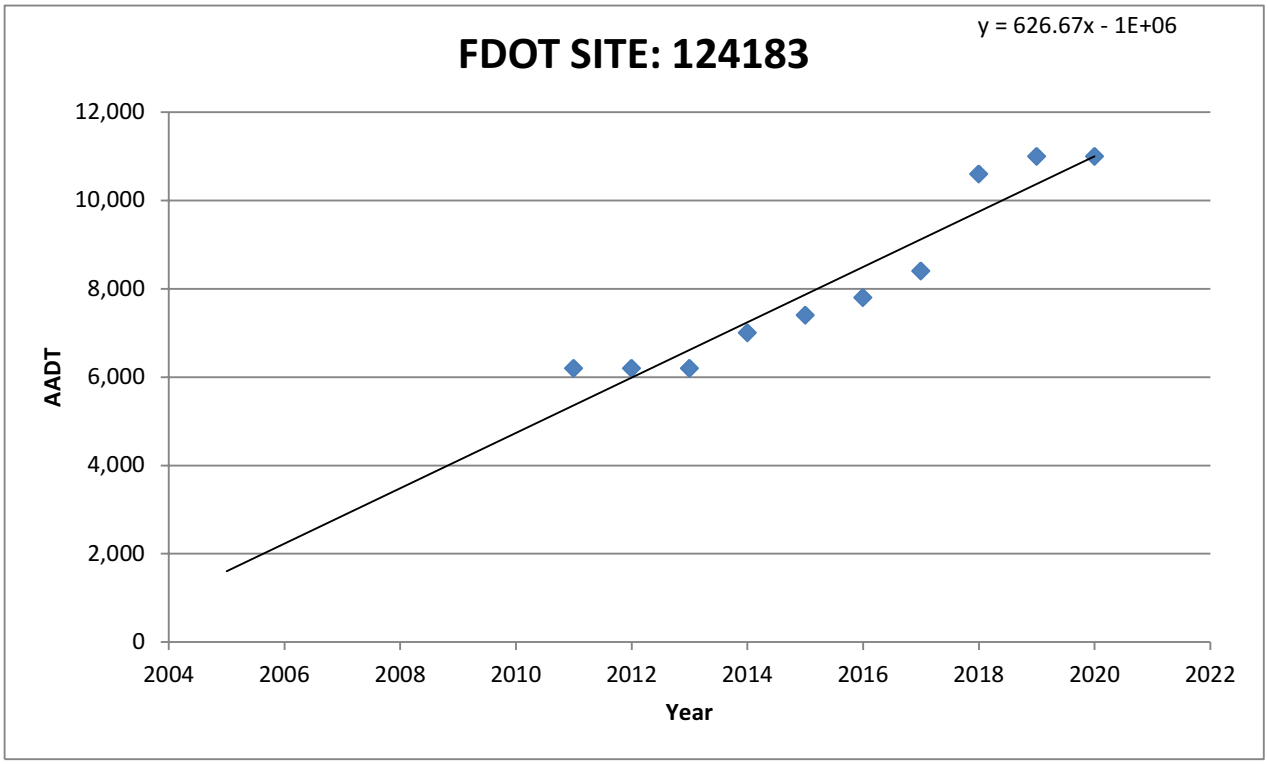

Footnotes:
(1) FDOT Traffic Online (2020 Data)

FDOT SITE: 124202
ORANGE RIVER BLVD, W OF BUCKINGHAM RD


Year		Equation		Growth
2020	9,800	y_1	x_1	5.0% per year
2019	8,800	8,793	2019	
2018	8,400			
2017	7,500	y_2	x_2	
2016	7,100	11,861	2026	
2015	6,700			
2014	6,400			
2013	6,300			
2012	6,300			
2011				
2010				
2009				
2008				
2007				
2006				
2005				

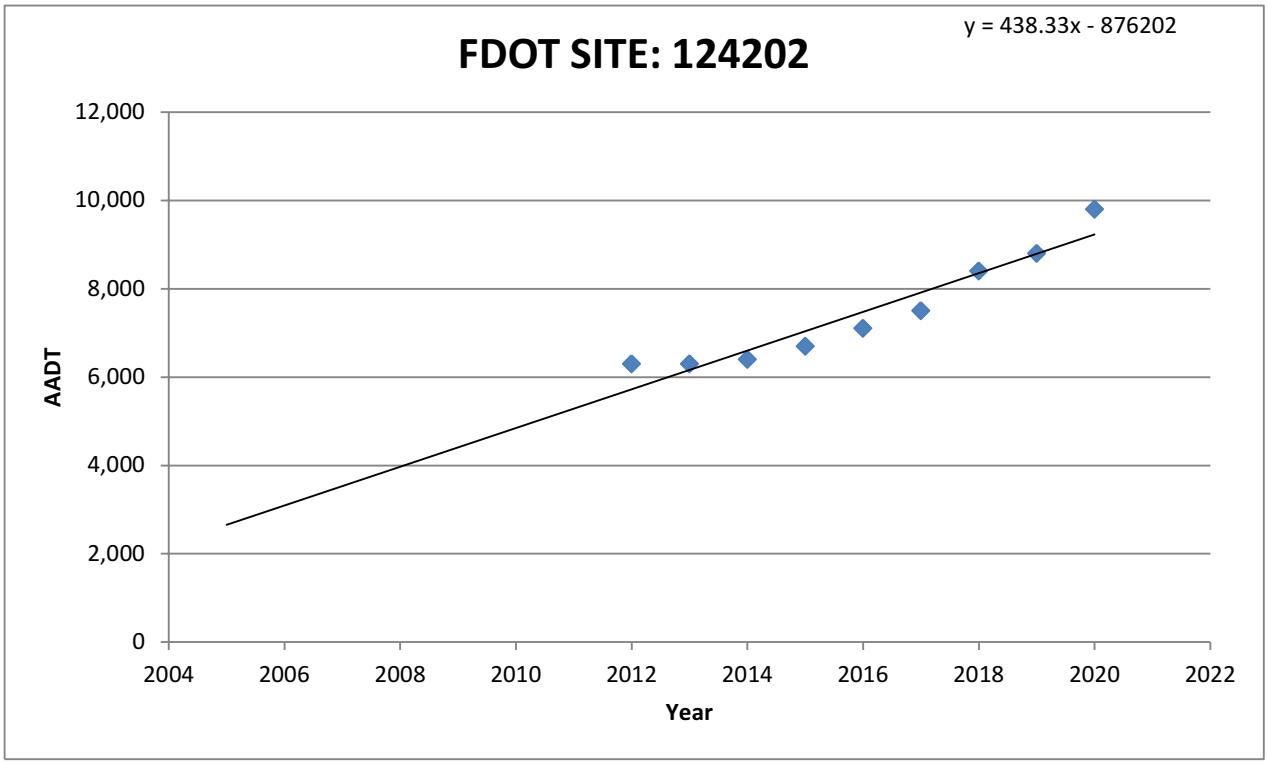

Footnotes:
(1) FDOT Traffic Online (2020 Data)

FDOT SITE: 124650
NORTH RIVER ROAD, EAST OF S.R. 31


Year		Equation		Growth
2020	3,400	y_1	x_1	8.8% per year
2019	3,400	3,550	2019	
2018	3,200			
2017	3,200	y_2	x_2	
2016	3,000	5,731	2026	
2015	2,800			
2014	2,600			
2013	1,000			
2012	1,000			
2011	1,000			
2010				
2009				
2008				
2007				
2006				
2005				

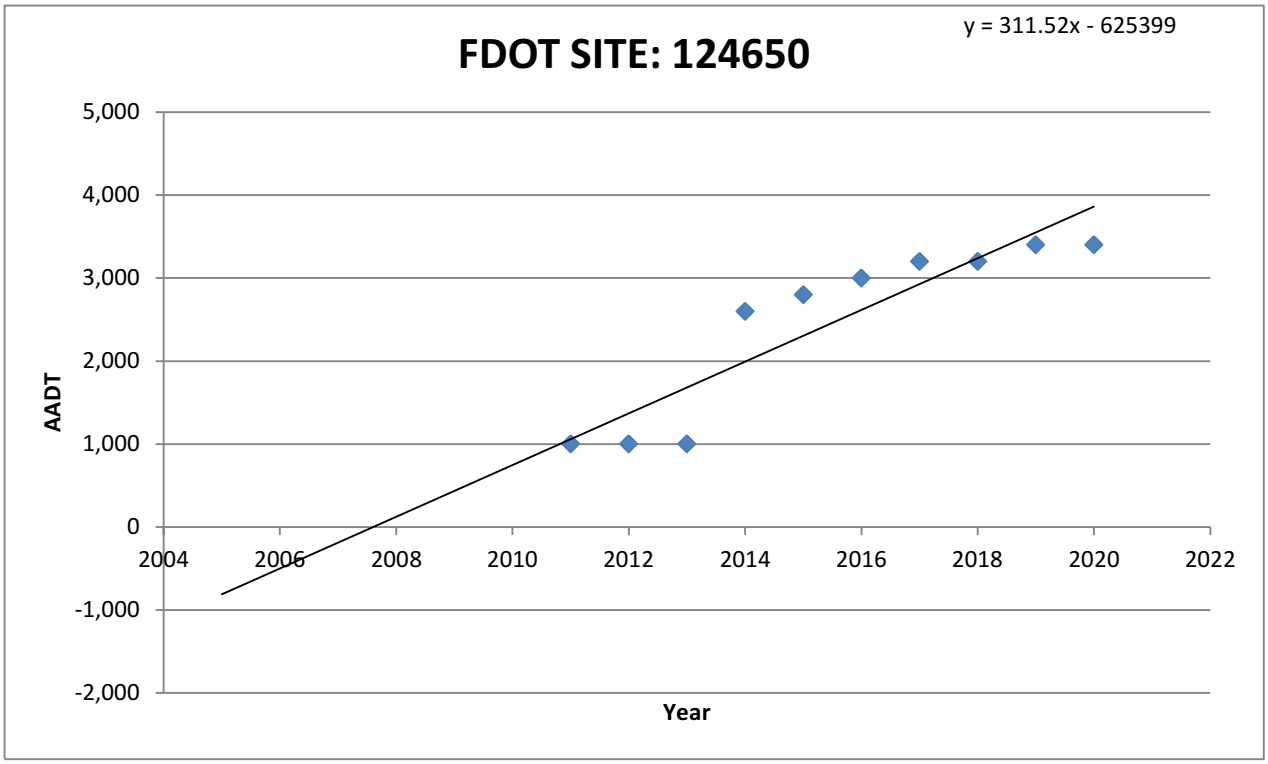

Footnotes:
(1) FDOT Traffic Online (2020 Data)

FDOT SITE: 124656
BUCKINGHAM/ORANGE RIVER ROAD, NORTH OF ASTORIA AVENUE


Year		Equation		Growth
2020	10,200	y_1	x_1	2.4% per year
2019	10,200	9,872	2019	
2018	9,800			
2017	9,400	y_2	x_2	
2016	9,000	11,556	2026	
2015	8,400			
2014	8,000			
2013	8,400			
2012	8,400			
2011	8,500			
2010				
2009				
2008				
2007				
2006				
2005				

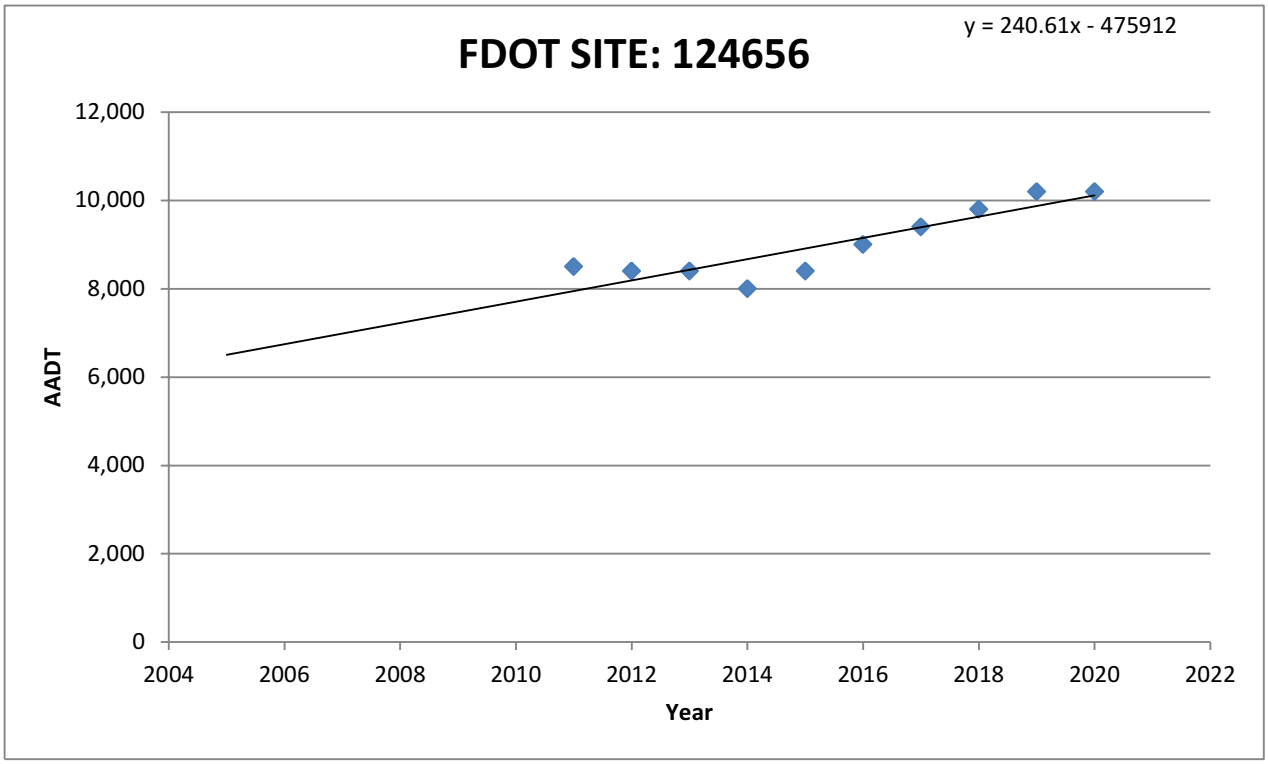

Footnotes:
(1) FDOT Traffic Online (2020 Data)

FDOT SITE: 125020
SR 80/PALM BEACH BLVD, NE OF CR 80B/ORTIZ AV


Year		Equation		Growth
2020	22,500	y_1	x_1	-1.8% per year
2019	25,000	22,018	2020	
2018	24,500			
2017	25,000	y_2	x_2	
2016	25,000	19,658	2026	
2015	23,000			
2014	22,000			
2013	22,000			
2012	22,000			
2011	23,500			
2010	23,500			
2009	23,500			
2008	27,500			
2007	28,500			
2006	31,500			
2005	30,500			

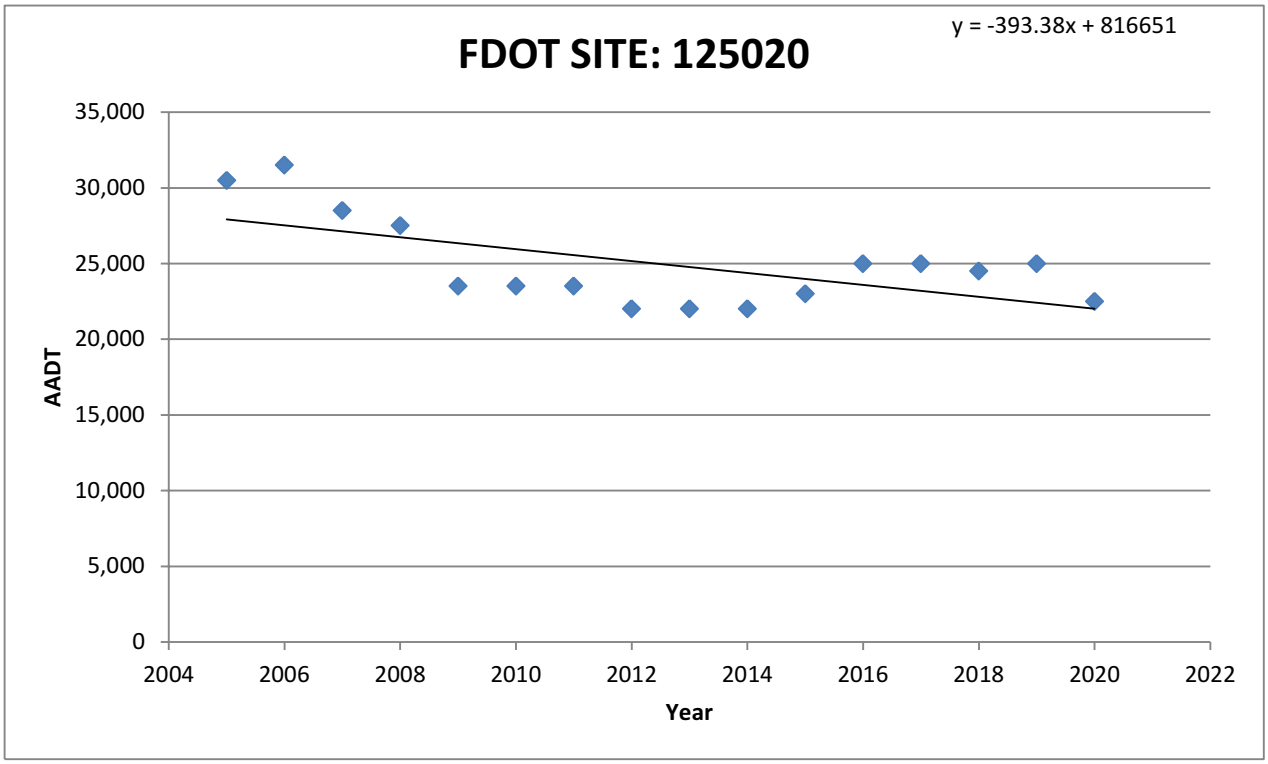

Footnotes:
(1) FDOT Traffic Online (2020 Data)

FDOT SITE: 126005
SR 80/PALM BEACH BLVD, 0.25 MI W OF SR 31. PTMS 104, LCPR 05


Year		Equation		Growth
2020	33,500	y_1	x_1	2.6% per year
2019	35,000	35,082	2020	
2018	35,091			
2017	34,000	y_2	x_2	
2016	32,970	40,480	2026	
2015	30,167			
2014	27,785			
2013	26,228			
2012	25,563			
2011	26,888			
2010	26,743			
2009	25,939			
2008	26,004			
2007				
2006				
2005				

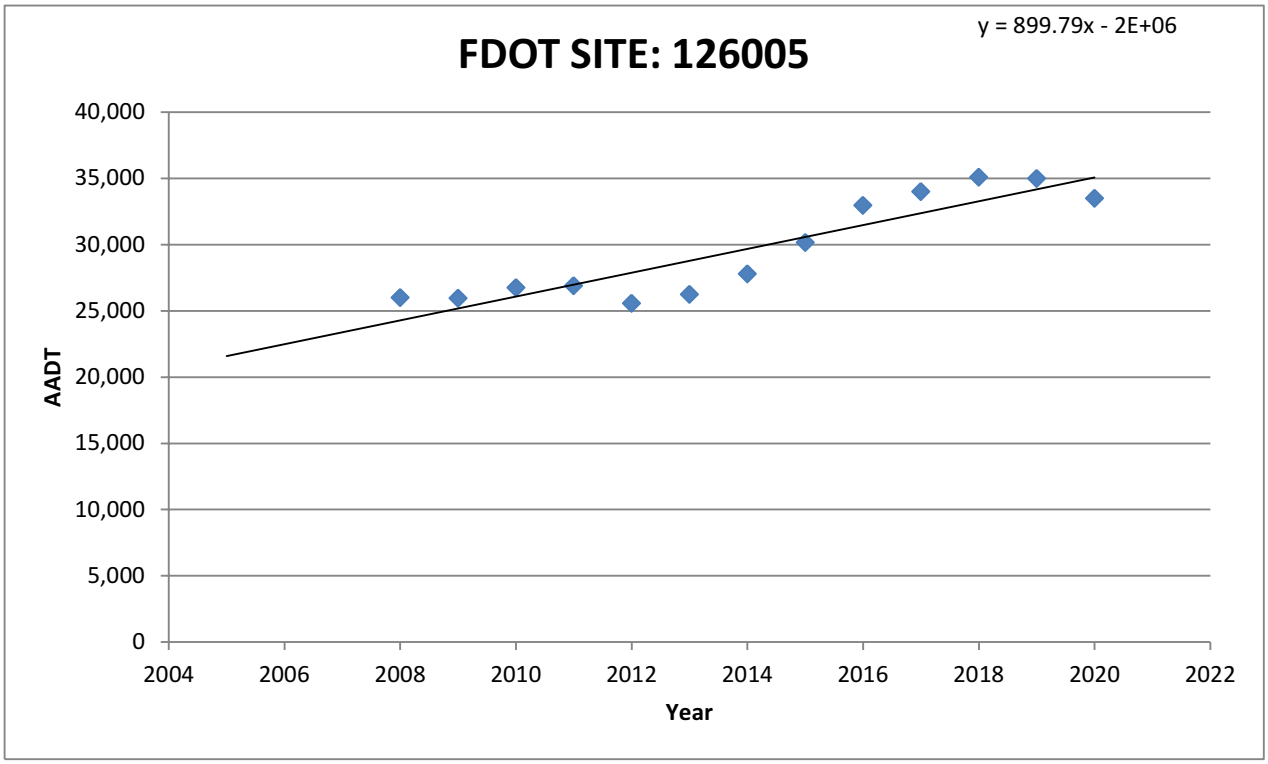

Footnotes:
(1) FDOT Traffic Online (2020 Data)

FDOT SITE: 126011
BUCKINGHAM RD, 0.5 MI S OF SR 80/PALM BEACH BLVD, PTMS 2011, LCPR 11

Year		Equation		Growth
2020	10,000	y_1	x_1	1.9% per year
2019	10,500	10,243	2019	
2018	10,538			
2017	9,800	y_2	x_2	
2016	9,856	11,639	2026	
2015	9,348			
2014	9,120			
2013	8,793			
2012	8,700			
2011	8,444			
2010	8,378			
2009	8,500			
2008	8,212			
2007				
2006				
2005				

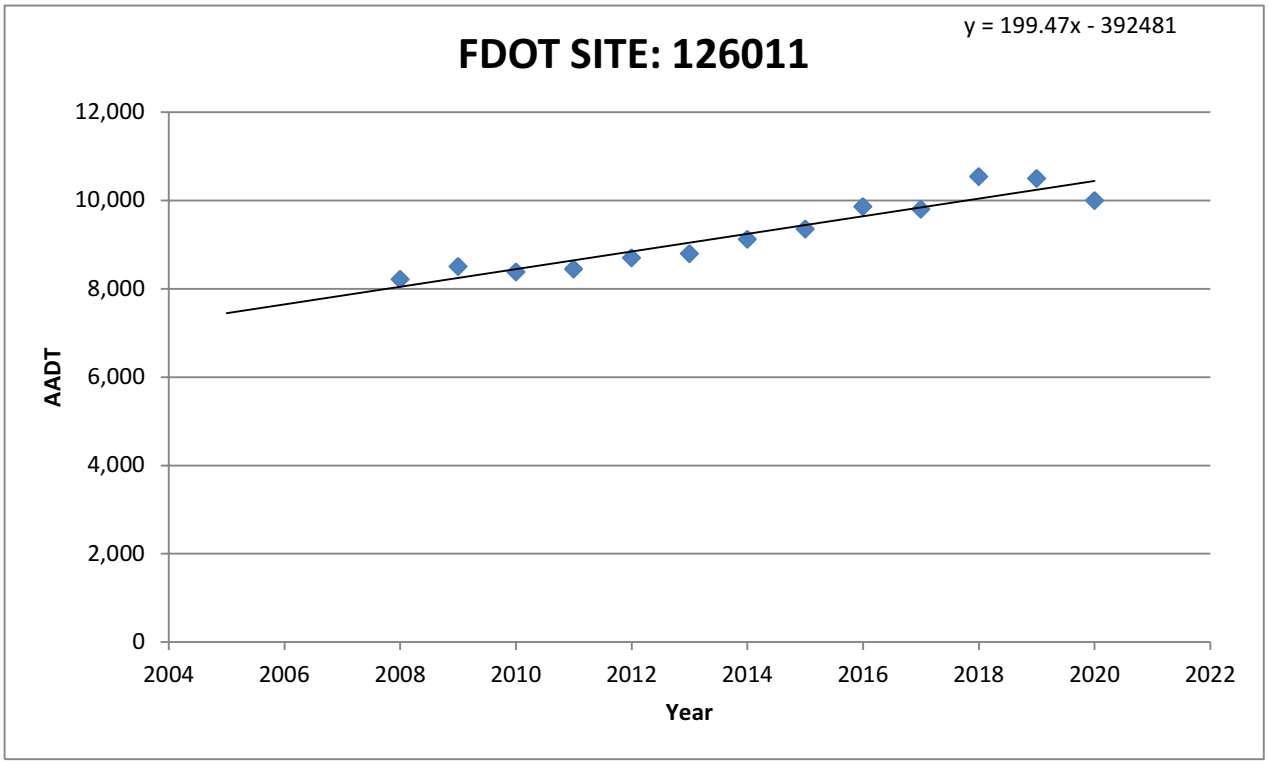

Footnotes:
(1) FDOT Traffic Online (2020 Data)



Lee County
Southwest Florida

PUBLIC FACILITIES LEVEL OF SERVICE AND CONCURRENCY REPORT

2020

INVENTORY AND PROJECTIONS





5/25/2020

LEE COUNTY Road Link Volumes (County- and State-Maintained Roadways)

LINK NO.	ROADWAY LINK NAME	FROM	TO	ROAD TYPE	PERFORMANCE STANDARD LOS	CAPACITY	2019 100TH HIGHEST HOUR LOS	VOLUME	FORECAST FUTURE LOS	VOLUME	NOTES
00100	A & W BULB RD	GLADIOLUS DR	McGREGOR BLVD	2LN	E	860	C	380	C	399	
00200	ALABAMA RD	SR 82	MILWAUKEE BLVD	2LN	E	990	C	270	C	284	
00300	ALABAMA RD	MILWAUKEE BLVD	HOMESTEAD RD	2LN	E	990	D	481	D	506	
00400	ALEXANDER BELL	SR 82	MILWAUKEE BLVD	2LN	E	990	D	553	D	581	
00500	ALEXANDER BELL	MILWAUKEE BLVD	LEELAND HEIGHTS	2LN	E	990	D	553	D	626	Shadow Lakes
00590	ALICO RD	US 41	DUSTY RD	4LD	E	1,980	B	1,107	B	1,163	
00600	ALICO RD	DUSTY RD	LEE RD	6LD	E	2,960	B	1,107	B	1,468	Alico Business Park
00700	ALICO RD	LEE RD	THREE OAKS PKWY	6LD	E	2,960	B	1,107	B	1,355	Three Oaks Regional Center
00800	ALICO RD	THREE OAKS PKWY	I-75	6LD	E	2,960	B	2,438	B	2,563	EEPCO Study
00900	ALICO RD	I-75	BEN HILL GRIFFIN BLVD	6LD	E	2,960	B	1,246	B	1,393	EEPCO Study
01000	ALICO RD	BEN HILL GRIFFIN BLVD	GREEN MEADOW DR	2LN	E	1,100/1,840	C	385	E	789	4 Ln constr 2018, EEPCO Study*
01050	ALICO RD	GREEN MEADOW DR	CORKSCREW RD	2LN	E	1,100	B	131	B	224	EEPCO Study
01200	BABCOCK RD	US 41	ROCKEFELLER CIR	2LN	E	860	C	55	C	162	old count
01400	BARRETT RD	PONDELLA RD	PINE ISLAND RD	2LN	E	860	C	103	C	116	old count projection(2009)
01500	BASS RD	SUMMERLIN RD	GLADIOLUS DR	4LN	E	1,790	C	612	C	870	
01600	BAYSHORE RD (SR 78)	BUS 41	NEW POST RD/HART RD	4LD	D	2,100	C	1,690	C	1,750	
01700	BAYSHORE RD (SR 78)	HART RD	SLATER RD	4LD	D	2,100	C	1,703	C	1,831	
01800	BAYSHORE RD (SR 78)	SLATER RD	I-75	4LD	D	2,100	C	1,285	C	1,683	
01900	BAYSHORE RD (SR 78)	I-75	NALLE RD	2LN	D	924	C	710	C	678	
02000	BAYSHORE RD (SR 78)	NALLE RD	SR 31	2LN	D	924	C	515	C	520	
02100	BEN HILL GRIFFIN PKWY	CORKSCREW RD	FGCU ENTRANCE	4LD	E	2,000	B	1,402	B	1,474	
02200	BEN HILL GRIFFIN PKWY	FGCU BOULEVARD S	COLLEGE CLUB DR	4LD	E	2,000	B	1,402	B	1,505	
02250	BEN HILL GRIFFIN PKWY	COLLEGE CLUB DR	ALICO RD	6LD	E	3,000	B	1,127	B	1,219	
26950	BEN HILL GRIFFIN PKWY	ALICO RD	TERMINAL ACCESS RD	4LD	E	1,980	A	1,017	A	1,069	
02300	BETH STACEY BLVD	23RD ST	HOMESTEAD RD	2LN	E	860	C	346	C	548	
02400	BONITA BEACH RD	HICKORY BLVD	VANDERBILT DR	4LD	E	1,900	C	581	C	611	Constrained In City Plan *
02500	BONITA BEACH RD	VANDERBILT DR	US 41	4LD	E	1,900	C	1,530	C	1,608	Constrained In City Plan
02600	BONITA BEACH RD	US 41	OLD 41	4LD	E	1,860	C	1,167	C	1,318	Constrained, old count projection(2010)
02700	BONITA BEACH RD	OLD 41	IMPERIAL ST	6LD	E	2,800	C	1,864	C	1,959	Constrained In City Plan(2010)
02800	BONITA BEACH RD	IMPERIAL ST	W OF I-75	6LD	E	2,800	C	2,132	C	2,241	Constrained In City Plan
02900	BONITA BEACH RD	E OF I-75	BONITA GRAND DR	4LD	E	2,020	B	671	B	705	Constrained In City Plan
02950	BONITA BEACH RD	BONITA GRANDE DR	END OF CO. MAINTAINED	4LD	E	2,020	B	671	B	705	Constrained In City Plan
03100	BONITA GRANDE DR	BONITA BEACH RD	E TERRY ST	2LN	E	860	D	692	E	782	old count projection(2009)
03200	BOYSCOUT RD	SUMMERLIN RD	US 41	6LN	E	2,520	E	1,776	E	1,866	
03300	BRANTLEY RD	SUMMERLIN RD	US 41	2LN	E	860	C	276	C	290	
03400	BRIARCLIFF RD	US 41	TRIPLE CROWN CT	2LN	E	860	C	197	C	218	
03500	BROADWAY RD (ALVA)	SR 80	N. RIVER RD	2LN	E	860	C	269	C	304	old count projection(2009)
03700	BUCKINGHAM RD	SR 82	GUNNERY RD	2LN	E	990	C	405	C	426	
03730	BUCKINGHAM RD	GUNNERY RD	ORANGE RIVER BLVD	2LN	E	990	C	423	D	445	
03800	BUCKINGHAM RD	ORANGE RIVER BLVD	SR 80	2LN	E	990	D	538	F	1,207	Buckingham 345 & Portico
03900	BURNT STORE RD	SR 78	VAN BUREN PKWY	4LD	E	2,950	B	942	B	990	
04000	BURNT STORE RD	VAN BUREN PKWY	COUNTY LINE	2LN	E	1,140	C	465	C	563	
04200	BUS 41 (N TAMIAMI TR, SR 7	CITY LIMITS (N END EDIS	PONDELLA RD	6LD	D	3,171	C	1,471	C	1,673	
04300	BUS 41 (N TAMIAMI TR, SR 7	PONDELLA RD	SR 78	6LD	D	3,171	C	1,471	C	1,673	
04400	BUS 41 (N TAMIAMI TR, SR 7	SR 78	LITTLETON RD	4LD	D	2,100	C	959	C	1,003	
04500	BUS 41 (N TAMIAMI TR, SR 7	LITTLETON RD	US 41	4LD	D	2,100	C	552	C	575	
04600	CAPE CORAL BRIDGE	DEL PRADO BLVD	McGREGOR BLVD	4LB	E	4,000	D	3,074	D	3,231	
04700	CAPTIVA DR	BLIND PASS	SOUTH SEAS	2LN	E	860	C	267	C	302	Constrained, old count(2010)
04800	CEMETERY RD	BUCKINGHAM RD	HIGGINS AVE	2LN	E	860	C	242	C	255	
04900	CHAMBERLIN PKWY	AIRPORT ENT	DANIELS PKWY	4LN	E	1,790	C	105	C	150	Port Authority maintained
05000	COCONUT RD	WEST END	VIA VENETTO BLVD	2LN	E	860	C	268	C	420	Estero maintains to east
05100	COLLEGE PKWY	McGREGOR BLVD	WINKLER RD	6LD	E	2,980	D	2,292	D	2,409	
05200	COLLEGE PKWY	WINKLER RD	WHISKEY CREEK DR	6LD	E	2,980	D	2,059	D	2,164	
05300	COLLEGE PKWY	WHISKEY CREEK DR	SUMMERLIN RD	6LD	E	2,980	D	2,059	D	2,164	
05400	COLLEGE PKWY	SUMMERLIN RD	US 41	6LD	E	2,980	D	1,825	D	1,918	
05500	COLONIAL BLVD	McGREGOR BLVD	SUMMERLIN RD	6LD	E	2,840	F	3,049	F	3,204	
05600	COLONIAL BLVD	SUMMERLIN RD	US 41	6LD	E	2,840	F	2,882	F	3,028	
06200	COLONIAL BLVD	DYNASTY DR	SR 82	6LD	D	3,040	B	2,117	C	2,225	*
06300	COLUMBUS BLVD	SR 82	MILWAUKEE BLVD	2LN	E	860	C	100	C	105	
06400	CONSTITUTION BLVD	US 41	CONSTITUTION CIR	2LN	E	860	C	217	C	245	old count projection(2010)
06500	CORBETT RD	SR 78 (PINE ISLAND RD)	LITTLETON RD	2LN	E	860	C	22	C	226	old count, added VA clinic(2009)
06600	CORKSCREW RD	US 41	THREE OAKS PKWY	4LD	E	1,900	C	1,007	C	1,272	Galleria at Corkscrew
06700	CORKSCREW RD	THREE OAKS PKWY	W OF I-75	4LD	E	1,900	F	2,129	F	2,386	Estero Crossing
06800	CORKSCREW RD	E OF I-75	BEN HILL GRIFFIN BLVD	4LD	E	1,900	C	1,194	C	1,255	
06900	CORKSCREW RD	BEN HILL GRIFFIN BLVD	ALICO RD	4LD	E	1,960	C	466	C	678	
07000	CORKSCREW RD	ALICO RD	COUNTY LINE	2LN	E	1,140	C	466	D	793	EEPCO Study, The Place
07100	COUNTRY LAKES BLVD	LUCKETT RD	TICE ST	2LN	E	860	C	143	C	293	old count projection(2010)
07200	CRYSTAL DR	US 41	METRO PKWY	2LN	E	860	C	496	C	521	
07300	CRYSTAL DR	METRO PKWY	PLANTATION RD	2LN	E	860	C	324	C	340	

5/25/2020

LEE COUNTY Road Link Volumes (County- and State-Maintained Roadways)

LINK NO.	ROADWAY LINK NAME	FROM	TO	ROAD TYPE	PERFORMANCE STANDARD LOS	CAPACITY	2019 100TH HIGHEST HOUR LOS	VOLUME	FORECAST FUTURE LOS	VOLUME	NOTES
07400	CYPRESS LAKE DR	McGREGOR BLVD	SOUTH POINT BLVD	4LD	E	1,940	D	1,170	D	1,230	
07500	CYPRESS LAKE DR	SOUTH POINT BLVD	WINKLER RD	4LD	E	1,940	D	1,472	D	1,547	
07600	CYPRESS LAKE DR	WINKLER RD	SUMMERLIN RD	4LD	E	1,940	D	1,472	D	1,547	
07700	CYPRESS LAKE DR	SUMMERLIN RD	US 41	6LD	E	2,940	D	2,198	D	2,310	
07800	DANIELS PKWY	US 41	METRO PKWY	6LD	E	2,680	D	2,341	D	2,461	
07900	DANIELS PKWY	METRO PKWY	SIX MILE PKWY	6LD	E	2,680	D	2,109	E	2,520	Constrained
08000	DANIELS PKWY	SIX MILE PKWY	PALOMINO LN	6LD	E	3,040	F	3,094	F	3,121	Constrained
08100	DANIELS PKWY	PALOMINO LN	I-75	6LD	E	3,040	F	3,094	F	3,142	Constrained
08200	DANIELS PKWY	I-75	TREELINE AVE	6LD	E	3,260	B	2,698	B	2,835	
08300	DANIELS PKWY	TREELINE AVE	CHAMBERLIN PKWY	6LD	E	3,260	B	2,698	B	2,835	
08400	DANIELS PKWY	CHAMBERLIN PKWY	GATEWAY BLVD	6LD	E	3,260	B	2,412	B	2,535	
08500	DANIELS PKWY	GATEWAY BLVD	SR 82	4LD	E	2,160	B	1,726	B	1,870	SKY Walk *
08600	DANLEY DR	US 41	METRO PKWY	2LN	E	860	C	378	C	409	
08700	DAVIS RD	McGREGOR BLVD	IONA RD	2LN	E	860	C	15	C	29	old count projection(2010)
08800	DEL PRADO BLVD	CAPE CORAL PKWY	SE 46TH ST	6LD	E	2,660	C	1,404	C	1,586	old count projection(2009)
08900	DEL PRADO BLVD	SE 46TH ST	CORONADO PKWY	6LD	E	2,660	C	1,404	C	1,586	old count projection(2009)
09000	DEL PRADO BLVD	CORONADO PKWY	CORNWALLIS PKWY	6LD	E	2,660	D	2,000	D	2,102	
09100	DEL PRADO BLVD	CORNWALLIS PKWY	CORAL POINT DR	6LD	E	2,660	D	2,520	D	2,649	*
09200	DEL PRADO BLVD	CORAL POINT DR	HANCOCK B. PKWY	6LD	E	2,800	C	2,111	D	2,218	
09300	DEL PRADO BLVD	HANCOCK B. PKWY	SR 78	6LD	E	2,800	C	1,613	C	1,695	*
09400	DEL PRADO BLVD	US 41	SLATER RD	2LN	E	860	C	386	F	892	Crane Landing
09700	EAST 21ST ST	JOEL BLVD	GRANT AVE	2LN	E	860	C	30	C	31	*
09800	ESTERO BLVD	BIG CARLOS PASS BRIDGE	PESCADORA AVE	2LN	E	726	A	339	A	356	Constrained*
09900	ESTERO BLVD	PESCADORA AVE	VOORHIS ST	2LN	E	726	C	629	D	662	Constrained*
10000	ESTERO BLVD	VOORHIS ST	TROPICAL SHORES WAY	2LN	E	726	C	629	D	662	Constrained*
10100	ESTERO BLVD	TROPICAL SHORES WAY	CENTER ST	2LN	E	671	F	716	F	809	Constrained, old count(2010)
14400	ESTERO PKWY	US 41	THREE OAKS PKWY	4LD	E	2,000	B	790	B	1,083	East & West Cypress View*
14450	ESTERO PKWY	THREE OAKS PKWY	BEN HILL GRIFFIN PKWY	4LD	E	2,000	B	876	B	921	*
10200	EVERGREEN RD	US 41	BUS 41	2LN	E	860	C	100	C	116	old count projection
10300	FIDDLESTICKS BLVD	GUARDHOUSE	DANIELS PKWY	2LN	E	860	C	346	C	379	
10400	FOWLER ST	US 41	N AIRPORT RD	6LD	E	2,300	D	1,258	D	1,322	
10500	FOWLER ST	N AIRPORT RD	COLONIAL BLVD	6LD	E	2,300	D	1,504	D	1,581	
10800	GASPARILLA BLVD	FIFTH ST	COUNTY LINE	2LN	E	860	C	241	C	269	Constrained*
	GATEWAY BLVD	DANIELS PKWY	GATEWAY LAKES BLVD	4LD	E	1,790	C	1,208	C	1,269	
	GATEWAY BLVD	GATEWAY LAKES BLVD	SR82	2LN	E	860	C	505	C	531	
10900	GLADIOLUS DR	McGREGOR BLVD	PINE RIDGE RD	4LD	E	1,840	C	470	C	494	
11000	GLADIOLUS DR	PINE RIDGE RD	BASS RD	4LD	E	1,840	C	1,230	C	1,365	
11100	GLADIOLUS DR	BASS RD	WINKLER RD	6LD	E	2,780	C	1,230	C	1,292	
11200	GLADIOLUS DR	WINKLER RD	SUMMERLIN RD	6LD	E	2,780	C	1,230	C	1,292	
11300	GLADIOLUS DR	SUMMERLIN RD	US 41	6LD	E	2,780	B	1,977	C	2,078	
11400	GREENBRIAR BLVD	RICHMOND AVE	JOEL BLVD	2LN	E	860	C	75	C	80	*
11500	GUNNERY RD	SR 82	LEE BLVD	4LD	E	1,920	B	965	B	1,014	*
11600	GUNNERY RD	LEE BLVD	BUCKINGHAM RD	2LN	E	1,020	C	773	C	908	
11700	HANCOCK BRIDGE PKWY	DEL PRADO BLVD	NE 24TH AVE	4LD	E	1,880	B	1,017	B	1,069	*
11800	HANCOCK BRIDGE PKWY	NE 24TH AVE	ORANGE GROVE BLVD	4LD	E	1,880	B	1,478	B	1,554	
11900	HANCOCK BRIDGE PKWY	ORANGE GROVE BLVD	MOODY RD	4LD	E	1,880	B	1,529	B	1,607	
12000	HANCOCK BRIDGE PKWY	MOODY RD	US 41	4LD	E	1,880	B	1,529	B	1,607	
12100	HART RD	SR 78	TUCKER LANE	2LN	E	860	C	357	C	375	*
12200	HICKORY BLVD	BONITA BEACH RD	McLAUGHLIN BLVD	2LN	E	890	E	533	E	560	Constrained*
12300	HICKORY BLVD	McLAUGHLIN BLVD	MELODY LANE	2LN	E	890	E	533	E	560	Constrained*
12400	HICKORY BLVD	MELODY LANE	ESTERO BLVD	2LN	E	890	E	533	E	560	Constrained*
12480	HOMESTEAD RD	SR 82	MILWAUKEE BLVD	2LN	E	1,010	D	649	E	820	*
12490	HOMESTEAD RD	MILWAUKEE BLVD	SUNRISE BLVD	2LN	E	1,010	D	649	E	682	*
12500	HOMESTEAD RD	SUNRISE BLVD	LEELAND HEIGHTS	4LN	E	2,960	C	649	C	682	4 lane under construction
12600	HOMESTEAD RD	LEELAND HEIGHTS	LEE BLVD	4LN	E	2,960	D	1,257	D	1,353	
31800	I-75	BONITA BEACH RD	CORKSCREW RD	6LF	D	5,620	E	5,811	E	5,967	
31900	I-75	CORKSCREW RD	ALICO RD	6LF	D	5,620	E	5,758	E	5,981	
32000	I-75	ALICO RD	DANIELS PKWY	6LF	D	6,620	D	5,730	D	6,139	
32100	I-75	DANIELS PKWY	COLONIAL BLVD	6LF	D	5,620	D	5,309	D	5,499	
32300	I-75	M.L.K.(SR 82)	LUCKETT RD	6LF	D	5,620	D	5,072	D	5,204	
32400	I-75	LUCKETT RD	SR 80	6LF	D	6,620	C	4,940	C	4,933	
32500	I-75	SR 80	SR 78	6LF	D	6,620	B	3,804	B	3,791	
32600	I-75	SR 78	COUNTY LINE	6LF	C	4,670	B	3,082	B	2,726	
12700	IDLEWILD ST	METRO PKWY	RANCHETTE RD	2LN	E	860	C	201	C	212	*
13000	IMMOKALEE RD (SR 82)	E OF COLONIAL BLVD	GATEWAY BLVD	6LD	D	3,171	C	1,737	C	1,971	
13100	IMMOKALEE RD (SR 82)	GATEWAY BLVD	GUNNERY RD	6LD	D	3,171	C	1,166	C	1,245	
13200	IMMOKALEE RD (SR 82)	GUNNERY RD	ALABAMA RD	6LD	D	4,860	B	1,635	B	1,747	
13300	IMMOKALEE RD (SR 82)	ALABAMA RD	BELL BLVD	4LD	D	3,240	B	612	B	658	
13400	IMMOKALEE RD (SR 82)	BELL BLVD	COUNTY LINE	4LD	D	3,240	B	617	B	648	

5/25/2020

LEE COUNTY Road Link Volumes (County- and State-Maintained Roadways)

LINK NO.	ROADWAY LINK NAME	FROM	TO	ROAD TYPE	PERFORMANCE STANDARD LOS	CAPACITY	2019 100TH HIGHEST HOUR LOS	VOLUME	FORECAST FUTURE LOS	VOLUME	NOTES
13500	IMPERIAL PKWY	COUNTY LINE	BONITA BEACH RD	4LD	E	1,920	B	1,017	B	1,069	*
13550	IMPERIAL PKWY	E TERRY ST	COCONUT RD	4LD	E	1,920	B	1,015	B	1,067	
13600	IONA RD	DAVIS RD	McGREGOR BLVD	2LN	E	860	C	381	C	460	
13700	ISLAND PARK RD	PARK RD	US 41	2LN	E	860	C	79	C	251	
13800	JOEL BLVD	BELL BLVD	18TH ST	4LN	E	2,120	B	660	B	876	Joel Blvd CPD
13900	JOEL BLVD	18TH ST	SR 80	2LN	E	1,010	D	495	D	520	
14000	JOHN MORRIS RD	BUNCHE BEACH	SUMMERLIN RD	2LN	E	860	C	62	C	72	old count projection
14100	JOHN MORRIS RD	SUMMERLIN RD	IONA RD	2LN	E	860	C	256	C	267	
14200	KELLY RD	McGREGOR BLVD	SAN CARLOS BLVD	2LN	E	860	C	277	C	291	
14300	KELLY RD	SAN CARLOS BLVD	PINE RIDGE RD	2LN	E	860	C	106	C	120	old count projection(2010)
14500	LAUREL DR	BUS 41	BREEZE DR	2LN	E	860	C	324	C	340	*
14600	LEE BLVD	SR 82	ALVIN AVE	6LD	E	2,840	B	2,202	B	2,318	
14700	LEE BLVD	ALVIN AVE	GUNNERY RD	6LD	E	2,840	B	2,161	B	2,340	
14800	LEE BLVD	GUNNERY RD	HOMESTEAD RD	6LD	E	2,840	B	2,131	B	2,240	
14900	LEE BLVD	HOMESTEAD RD	WILLIAMS AVE	4LD	E	1,980	B	630	B	662	
14930	LEE BLVD	WILLIAMS AVE	LEELAND HEIGHTS	2LN	E	1,020	B	630	B	665	
15000	LEE RD	SAN CARLOS BLVD	ALICO RD	2LN	E	860	C	544	D	614	old count projection(2015)
15100	LEELAND HEIGHTS	HOMESTEAD RD	JOEL BLVD	4LN	E	1,800	B	832	B	867	*
15200	LEONARD BLVD	GUNNERY RD	WESTGATE BLVD	2LN	E	860	D	650	D	706	
15300	LITTLETON RD	CORBETT RD	US 41	2LN	E	860	C	470	C	494	
15400	LITTLETON RD	US 41	BUS 41	2LN	E	860	C	417	C	439	*
15500	LUCKETT RD	ORTIZ AVE	I-75	2LN	E	880	B	326	B	401	4 Ln design & ROW
15600	LUCKETT RD	I-75	COUNTRY LAKES DR	2LN	E	860	C	273	C	287	
15700	MAPLE DR*	SUMMERLIN RD	2ND AVE	2LN	E	860	C	77	C	89	old count projection
15800	McGREGOR BLVD	SANIBEL T PLAZA	HARBOR DR	4LD	E	1,960	B	1,153	B	1,212	
15900	McGREGOR BLVD	HARBOR DR	SUMMERLIN RD	4LD	E	1,960	B	1,114	B	1,170	
16000	McGREGOR BLVD	SUMMERLIN RD	KELLY RD	4LD	E	1,960	A	964	B	1,022	
16100	McGREGOR BLVD	KELLY RD	GLADIOLUS DR	4LD	E	1,960	A	964	A	1,013	
16200	McGREGOR BLVD (SR 867)	OLD McGREGOR BLVD/GI	IONA LOOP RD	4LD	D	2,100	C	1,594	C	1,731	
16300	McGREGOR BLVD (SR 867)	IONA LOOP RD	PINE RIDGE RD	4LD	D	2,100	C	1,594	C	1,731	
16400	McGREGOR BLVD (SR 867)	PINE RIDGE RD	CYPRESS LAKE DR	4LD	D	2,100	C	1,832	D	2,082	
16500	McGREGOR BLVD (SR 867)	CYPRESS LAKE DR	COLLEGE PKWY	4LD	D	2,100	C	1,832	D	2,082	
16600	McGREGOR BLVD (SR 867)	COLLEGE PKWY	WINKLER RD	2LN	D	924	C	792	C	861	Constrained
16700	McGREGOR BLVD (SR 867)	WINKLER RD	TANGLEWOOD BLVD	2LN	D	970	F	1,187	F	1,260	Constrained
16800	McGREGOR BLVD (SR 867)	TANGLEWOOD BLVD	COLONIAL BLVD	2LN	D	970	F	1,187	F	1,260	Constrained
16900	METRO PKWY (SR 739)	SIX MILE PKWY	DANIELS PKWY	6LD	D	3,171	C	1,123	C	1,391	
17000	METRO PKWY (SR 739)	DANIELS PKWY	CRYSTAL DR	4LD	D	2,100	C	1,193	C	1,441	
17100	METRO PKWY (SR 739)	CRYSTAL DR	DANLEY DR	4LD	D	2,100	C	1,544	C	1,764	
17200	METRO PKWY (SR 739)	DANLEY DR	COLONIAL BLVD	4LD	D	2,100	C	1,615	C	1,845	
	MICHAEL RIPPE PKWY	US41	SIX MILES PKWY	6LD	D	3,171	C	1,381	C	1,945	
17600	MILWAUKEE BLVD	ALABAMA BLVD	BELL BLVD	2LN	E	860	C	171	C	180	
17700	MILWAUKEE BLVD	BELL BLVD	COLUMBUS BLVD	2LN	E	860	C	171	C	183	
17800	MOODY RD	HANCOCK B. PKWY	PONDELLA RD	2LN	E	860	C	182	C	206	old count projection(2009)
17900	NALLE GRADE RD	SLATER RD	NALLE RD	2LN	E	860	C	68	C	71	
18000	NALLE RD	SR 78	NALLE GRADE RD	2LN	E	860	C	114	C	134	
18100	NEAL RD	ORANGE RIVER BLVD	BUCKINGHAM RD	2LN	E	860	C	120	C	126	
18200	NO RIVER RD	SR 31	FRANKLIN LOCK RD	2LN	E	1,140	A	156	B	275	
18300	NO RIVER RD	FRANKLIN LOCK RD	BROADWAY RD	2LN	E	1,140	A	156	B	301	
18400	NO RIVER RD	BROADWAY RD	COUNTY LINE	2LN	E	1,140	A	108	A	141	
18900	OLGA RD*	SR 80 W	SR 80 E	2LN	E	860	C	82	C	95	old count projection
19100	ORANGE GROVE BLVD	CLUB ENTR.	HANCOCK B. PKWY	2LN	E	860	C	393	C	488	old count(2009)
19200	ORANGE GROVE BLVD	HANCOCK B. PKWY	PONDELLA RD	4LN	E	1,790	C	590	C	620	
19300	ORANGE RIVER BLVD	SR 80	STALEY RD	2LN	E	1,000	C	427	C	449	
19400	ORANGE RIVER BLVD	STALEY RD	BUCKINGHAM RD	2LN	E	1,000	C	427	C	461	
19500	ORIOLE RD	SAN CARLOS BLVD	ALICO RD	2LN	E	860	C	130	C	136	
19600	ORTIZ AVE	COLONIAL BLVD	SR 82	2LN	E	900	B	764	C	803	
19700	ORTIZ AVE	SR 82	LUCKETT RD	2LN	E	900	B	749	C	788	4 Ln design & ROW
19800	ORTIZ AVE	LUCKETT RD	SR 80	2LN	E	900	B	382	B	402	4 Ln design & ROW
19900	PALM BEACH BLVD (SR 80)	PROSPECT AVE	ORTIZ AVE	4LD	D	2,100	C	1,175	C	1,310	
20000	PALM BEACH BLVD (SR 80)	ORTIZ AVE	I-75	6LD	D	3,171	C	1,199	C	1,310	
20100	PALM BEACH BLVD (SR 80)	I-75	SR 31	6LD	D	3,171	C	1,701	C	2,056	
20200	PALM BEACH BLVD (SR 80)	SR 31	BUCKINGHAM RD	4LD	D	2,100	C	1,774	C	1,824	
20300	PALM BEACH BLVD (SR 80)	BUCKINGHAM RD	WERNER DR	4LD	D	3,280	B	1,361	B	1,421	
20330	PALM BEACH BLVD (SR 80)	WERNER DR	JOEL BLVD	4LD	C	1,607	C	1,180	C	1,254	
20400	PALM BEACH BLVD (SR 80)	JOEL BLVD	HENDRY CO. LINE	4LD	C	2,210	B	954	B	1,006	
20500	PALOMINO LN	DANIELS PKWY	PENZANCE BLVD	2LN	E	860	C	395	C	418	
20600	PARK MEADOWS DR	SUMMERLIN RD	US 41	2LN	E	860	C	197	C	207	
20800	PENZANCE BLVD	RANCHETTE RD	SIX MILE PKWY	2LN	E	860	C	173	C	185	
20900	PINE ISLAND RD	STRINGFELLOW RD	BURNT STORE RD	2LN	E	950	E	607	E	657	Constrained

5/25/2020

LEE COUNTY Road Link Volumes (County- and State-Maintained Roadways)

LINK NO.	ROADWAY LINK NAME	ROADWAY LINK FROM	ROADWAY LINK TO	ROAD TYPE	PERFORMANCE STANDARD LOS	PERFORMANCE STANDARD CAPACITY	2019 100TH HIGHEST HOUR LOS	2019 100TH HIGHEST HOUR VOLUME	FORECAST FUTURE LOS	FORECAST FUTURE VOLUME	NOTES
21400	PINE ISLAND RD (SR 78)	CITY LIMITS E OF BARRETT RD	US 41	4LD	D	2,100	C	1,696	C	1,843	
21500	PINE ISLAND RD (SR 78)	US 41	BUS 41	4LD	D	2,100	C	1,690	C	1,750	
21600	PINE RIDGE RD	SAN CARLOS BLVD	SUMMERLIN RD	2LN	E	860	C	499	C	545	*
21700	PINE RIDGE RD	SUMMERLIN RD	GLADIOLUS DR	2LN	E	860	C	286	C	545	Heritage Isle*
21800	PINE RIDGE RD	GLADIOLUS DR	McGREGOR BLVD	2LN	E	860	C	286	C	301	
21900	PLANTATION RD	SIX MILE PKWY	DANIELS PKWY	2LN	E	860	C	288	C	417	Intermed Park
22000	PLANTATION RD	DANIELS PKWY	IDLEWILD ST	2LN	E	860	D	672	D	706	FDOT Metro Pkwy 6-laning
22050	PLANTATION RD	IDLEWILD ST	COLONIAL BLVD	4LN	E	1,790	C	841	C	884	
22100	PONDELLA RD	SR 78	ORANGE GROVE BLVD	4LD	E	1,890	B	736	B	774	*
22200	PONDELLA RD	ORANGE GROVE BLVD	US 41	4LD	E	1,890	B	1,164	B	1,239	
22300	PONDELLA RD	US 41	BUS 41	4LD	E	1,890	B	953	B	1,002	
22400	PRITCHETT PKWY	SR 78	RICH RD	2LN	E	860	C	73	C	541	old count, Stoneybrook North(2009)
22500	RANCHETTE RD	PENZANCE BLVD	IDLEWILD ST	2LN	E	860	C	93	C	98	
22600	RICH RD	SLATER RD	PRITCHETT PKWY	2LN	E	860	C	55	C	62	old count projection(2009)
22700	RICHMOND AVE	LEELAND HEIGHTS	E 12TH ST	2LN	E	860	C	79	C	91	*
22800	RICHMOND AVE	E 12TH ST	GREENBRIAR BLVD	2LN	E	860	C	79	C	83	*
23000	SAN CARLOS BLVD (SR 865)	MANTANZAS PASS B.	MAIN ST	2LD	D	970	F	1,055	F	1,176	Constrained
23100	SAN CARLOS BLVD (SR 865)	MAIN ST	SUMMERLIN RD	4LD	D	2,100	C	1,055	C	1,176	PD&E Study
23180	SAN CARLOS BLVD (SR 865)	SUMMERLIN RD	KELLY RD	2LD	D	970	C	744	C	847	
23200	SAN CARLOS BLVD (SR 865)	KELLY RD	GLADIOLUS DR	4LD	D	2,100	C	744	C	847	
23230	SAN CARLOS BLVD	US 41	THREE OAKS PKWY	2LN	E	860	C	427	C	449	*
23260	SANIBEL BLVD	US 41	LEE RD	2LN	E	860	C	484	C	508	
23300	SANIBEL CAUSEWAY	SANIBEL SHORELINE	TOLL PLAZA	2LN	E	1,140	E	944	E	992	
23400	SHELL POINT BLVD	McGREGOR BLVD	PALM ACRES	2LN	E	860	C	290	C	304	*
23500	SIX MILE PKWY (SR 739)	US 41	METRO PKWY	4LD	D	2,100	C	1,778	C	1,950	
23600	SIX MILE CYPRESS	METRO PKWY	DANIELS PKWY	4LD	E	2,000	B	1,398	B	1,469	
23700	SIX MILE CYPRESS	DANIELS PKWY	WINKLER EXT.	4LD	E	1,900	B	1,149	B	1,352	
23800	SIX MILE CYPRESS	WINKLER EXT.	CHALLENGER BLVD	4LD	E	1,900	B	1,050	B	1,104	
23900	SIX MILE CYPRESS	CHALLENGER BLVD	COLONIAL BLVD	6LD	E	2,860	A	1,050	A	1,104	
24000	SLATER RD	SR 78	NALLE GRADE RD	2LN	E	1,010	C	402	C	423	*
24100	SOUTH POINTE BLVD	CYPRESS LAKE DR	COLLEGE PKWY	2LD	E	910	D	644	D	677	*
24200	SR 31 (ARCADIA RD)	SR 80	SR 78	2LN	D	970	C	643	C	610	PD&E/SEIR Study
24300	SR 31 (ARCADIA RD)	SR 78	COUNTY LINE	2LN	C	820	C	564	C	460	PD&E/SEIR Study
24400	STALEY RD	TICE	ORANGE RIVER BLVD	2LN	E	860	C	189	C	215	*
24500	STRINGFELLOW RD	1ST AVE	BERKSHIRE RD	2LN	E	1,060	B	315	D	672	Constrained
24600	STRINGFELLOW RD	BERKSHIRE RD	PINE ISLAND RD	2LN	E	1,060	B	315	C	448	Constrained
24700	STRINGFELLOW RD	PINE ISLAND RD	PINELAND RD	2LN	E	1,060	C	551	D	652	Constrained
24800	STRINGFELLOW RD	PINELAND RD	MAIN ST	2LN	E	1,060	C	551	D	648	
24900	SUMMERLIN RD	McGREGOR BLVD	KELLY COVE RD	4LD	E	1,980	A	1,243	A	1,306	
25000	SUMMERLIN RD	KELLY COVE RD	SAN CARLOS BLVD	4LD	E	1,980	A	1,243	A	1,306	
25100	SUMMERLIN RD	SAN CARLOS BLVD	PINE RIDGE RD	6LD	E	3,000	A	1,919	A	2,149	
25200	SUMMERLIN RD	PINE RIDGE RD	BASS RD	6LD	E	3,000	A	1,919	A	2,016	
25300	SUMMERLIN RD	BASS RD	GLADIOLUS DR	6LD	E	3,000	A	1,919	A	2,016	
25400	SUMMERLIN RD	GLADIOLUS DR	CYPRESS LAKE DR	4LD	E	1,900	C	1,454	C	1,552	
25500	SUMMERLIN RD	CYPRESS LAKE DR	COLLEGE PKWY	6LD	E	2,880	B	1,783	B	1,874	
25600	SUMMERLIN RD	COLLEGE PKWY	PARK MEADOW DR	6LD	E	2,880	B	1,916	B	2,014	
25700	SUMMERLIN RD	PARK MEADOW DR	BOY SCOUT	6LD	E	2,880	B	1,916	B	2,014	
25800	SUMMERLIN RD	BOY SCOUT	MATHEWS DR	4LD	E	1,820	D	1,260	D	1,324	
25900	SUMMERLIN RD	MATHEWS DR	COLONIAL BLVD	4LD	E	1,820	D	1,260	D	1,324	
26000	SUNRISE BLVD	BELL BLVD	COLUMBUS BLVD	2LN	E	860	C	42	C	53	
26100	SUNSHINE BLVD	SR 82	23RD ST SW	2LN	E	1,010	C	369	C	388	*
26150	SUNSHINE BLVD	23RD ST SW	LEE BLVD	2LN	E	1,010	C	369	C	388	*
26200	SUNSHINE BLVD	LEE BLVD	W 12TH ST	2LN	E	1,010	D	596	D	626	*
26300	SUNSHINE BLVD	W 12TH ST	W 75TH ST	2LN	E	860	D	623	D	655	
26400	SW 23RD ST	GUNNERY RD	SUNSHINE BLVD	2LN	E	860	D	650	D	683	
26500	THREE OAKS PKWY	COCONUT RD	ESTERO PKWY	4LD	E	1,940	B	1,230	B	1,413	
26600	THREE OAKS PKWY	ESTERO PKWY	SAN CARLOS BLVD	4LD	E	1,940	A	623	B	724	
26700	THREE OAKS PKWY	SAN CARLOS BLVD	ALICO RD	4LD	E	1,940	A	633	B	976	
26800	TICE ST	SR 80	ORTIZ AVE	2LN	E	860	C	163	C	171	old count(2010)
26900	TICE ST	ORTIZ AVE	STALEY RD	2LN	E	860	C	203	D	716	Elementry U.
27000	TREELINE AVE	TERMIMAL ACCESS RD	DANIELS PKWY	4LD	E	1,980	A	1,272	A	1,510	Harley Davidson
27030	TREELINE AVE	DANIELS PKWY	AMBERWOOD RD	4LD	E	1,980	A	880	A	924	
27070	TREELINE AVE	AMBERWOOD RD	COLONIAL BLVD	4LD	E	1,980	A	880	A	924	
29800	US 41 (S TAMIAMI TR)	OLD 41	CORKSCREW RD	6LD	D	3,171	C	2,662	C	2,712	
29900	US 41 (S TAMIAMI TR)	CORKSCREW RD	SANIBEL BLVD	6LD	D	3,171	C	2,422	C	2,485	
30000	US 41 (S TAMIAMI TR)	SANIBEL BLVD	ALICO RD	6LD	D	3,171	C	2,623	C	2,686	
30100	US 41 (S TAMIAMI TR)	ALICO RD	ISLAND PARK RD	6LD	D	3,171	C	2,623	C	2,730	
30200	US 41 (S TAMIAMI TR)	ISLAND PARK RD	BRIARCLIFF RD	6LD	D	3,171	C	2,905	D	3,092	

5/25/2020

LEE COUNTY Road Link Volumes (County- and State-Maintained Roadways)

LINK NO.	ROADWAY LINK NAME	FROM	TO	ROAD TYPE	PERFORMANCE STANDARD LOS	CAPACITY	2019 100TH HIGHEST HOUR LOS	VOLUME	FORECAST FUTURE LOS	VOLUME	NOTES
30300	US 41 (S TAMIAMI TR)	BRIARCLIFF RD	SIX MILE PKWY	6LD	D	3,171	C	2,905	D	3,092	
30400	US 41 (S TAMIAMI TR)	SIX MILE PKWY	DANIELS PKWY	6LD	D	3,171	C	2,518	C	2,752	
30500	US 41 (CLEVELAND AVE)	DANIELS PKWY	COLLEGE PKWY	6LD	D	3,171	C	2,615	C	2,924	SR 739 6 laning Design & ROW
30600	US 41 (CLEVELAND AVE)	COLLEGE PKWY	SOUTH RD	6LD	D	3,171	C	2,615	D	3,100	SR 739 6 laning Design & ROW programmed
30700	US 41 (CLEVELAND AVE)	SOUTH RD	BOY SCOUT RD	6LD	D	3,171	C	2,734	D	3,100	SR 739 6 laning Design & ROW programmed
30800	US 41 (CLEVELAND AVE)	BOY SCOUT RD	NORTH AIRPORT RD	6LD	D	3,171	C	2,395	C	2,744	SR 739 6 laning Design & ROW programmed
30810	US 41 (CLEVELAND AVE)	NORTH AIRPORT RD	COLONIAL BLVD	6LD	D	3,171	C	2,395	C	2,744	
30900	US 41 (CLEVELAND AVE)	CITY LIMITS	N. KEY DR	4LD	D	2,100	D	2,068	F	2,347	
31000	US 41 (CLEVELAND AVE)	N. KEY DR	HANCOCK B. PKWY	4LD	D	2,100	D	2,068	F	2,347	
31100	US 41 (CLEVELAND AVE)	HANCOCK B. PKWY	PONDELLA RD	4LD	D	2,100	D	2,068	F	2,347	
31200	US 41 (CLEVELAND AVE)	PONDELLA RD	SR 78	4LD	D	2,100	C	1,439	C	1,556	
31300	US 41 (CLEVELAND AVE)	SR 78	LITTLETON RD	4LD	D	2,100	C	1,439	C	1,556	
31400	US 41 (N TAMIAMI TR)	LITTLETON RD	BUS 41	4LD	D	2,100	C	1,157	C	1,374	
31500	US 41 (N TAMIAMI TR)	BUS 41	DEL PRADO BLVD	4LD	D	2,100	C	1,157	C	1,374	
31600	US 41 (N TAMIAMI TR)	DEL PRADO BLVD	CHARLOTTE CO. LINE	4LD	D	2,100	C	1,847	C	2,001	
27200	VETERANS MEM. PKWY	SR 78	CHIQUITA	4LD	D	2,040	A	818	A	860	
27300	VETERANS MEM. PKWY	CHIQUITA	SKYLINE	4LD	D	2,040	F	2,159	F	2,269	old count projection(2010)
27400	VETERANS MEM. PKWY	SKYLINE	SANTA BARBARA BLVD	6LD	D	3,080	A	2,179	B	2,290	*
27500	VETERANS MEM. PKWY	SANTA BARBARA BLVD	COUNTRY CLUB BLVD	6LD	D	3,080	B	2,764	B	2,905	
27600	VETERANS MEM. PKWY	COUNTRY CLUB BLVD	MIDPOINT BRDG TOLL P	6LD	D	3,080	B	2,830	B	2,975	
27700	VETERANS MEM. PKWY	MIDPOINT BRDG TOLL P	McGREGOR BLVD	4LB	D	4,000	D	3,149	D	3,310	
29000	W. 6TH ST	WILLIAMS AVE	JOEL BLVD	2LN	E	860	C	196	C	206	
29100	W. 12TH ST	GUNNERY RD	SUNSHINE BLVD	2LN	E	860	C	234	C	246	
29200	W. 12TH ST	SUNSHINE BLVD	WILLIAMS AVE	2LN	E	860	C	76	C	168	old count projection(2010)
29300	W. 12TH ST	WILLIAMS AVE	JOEL BLVD	2LN	E	860	C	92	C	104	old count projection(2010)
29400	W. 14TH ST	SUNSHINE BLVD	RICHMOND AVE	2LN	E	860	C	48	C	54	old count projection(2010)
15200	WESTGATE BLVD	GUNNERY RD	LEE BLVD	2LN	E	860	D	724	D	780	
27900	WHISKEY CREEK DR	COLLEGE PKWY	SAUTERN DR	2LD	E	910	C	326	C	342	
28000	WHISKEY CREEK DR	SAUTERN DR	McGREGOR BLVD	2LD	E	910	C	326	C	342	
28200	WILLIAMS AVE	LEE BLVD	W. 6TH ST	2LN	E	860	D	589	D	627	
28300	WINKLER RD	STOCKBRIDGE DR	SUMMERLIN RD	2LN	E	860	C	461	C	537	old count(2010)
28400	WINKLER RD	SUMMERLIN RD	GLADIOLUS DR	4LD	E	1,520	C	316	C	332	
28500	WINKLER RD	GLADIOLUS DR	BRANDYWINE CIR	2LN	E	880	B	593	B	625	Year 2010 data
28600	WINKLER RD	BRANDYWINE CIR	CYPRESS LAKE DR	2LN	E	880	B	592	B	622	
28700	WINKLER RD	CYPRESS LAKE DR	COLLEGE PKWY	4LD	E	1,780	D	778	D	817	
28800	WINKLER RD	COLLEGE PKWY	McGREGOR BLVD	2LN	E	800	B	350	B	395	old count projection(Year 2010)
28900	WOODLAND BLVD	US 41	AUSTIN ST	2LN	E	860	C	266	C	300	old count projection(2010)

* Previous Year Data

County-Maintained Collector Roadway - Unincorporated Lee County

County-Maintained Arterial Roadway - Unincorporated Lee County

County-Maintained Arterial/Collector Roadway - Incorporated Lee County

State-Maintained Arterial Roadway - Unincorporated Lee County

Lee County
Generalized Peak Hour Directional Service Volumes
Urbanized Areas

April 2016 c:\input5

Uninterrupted Flow Highway

Level of Service

Lane	Divided	A	B	C	D	E
1	Undivided	130	420	850	1,210	1,640
2	Divided	1,060	1,810	2,560	3,240	3,590
3	Divided	1,600	2,720	3,840	4,860	5,380

Arterials

Class I (40 mph or higher posted speed limit)

Level of Service

Lane	Divided	A	B	C	D	E
1	Undivided	*	140	800	860	860
2	Divided	*	250	1,840	1,960	1,960
3	Divided	*	400	2,840	2,940	2,940
4	Divided	*	540	3,830	3,940	3,940

Class II (35 mph or slower posted speed limit)

Level of Service

Lane	Divided	A	B	C	D	E
1	Undivided	*	*	330	710	780
2	Divided	*	*	710	1,590	1,660
3	Divided	*	*	1,150	2,450	2,500
4	Divided	*	*	1,580	3,310	3,340

Controlled Access Facilities

Level of Service

Lane	Divided	A	B	C	D	E
1	Undivided	*	160	880	940	940
2	Divided	*	270	1,970	2,100	2,100
3	Divided	*	430	3,050	3,180	3,180

Collectors

Level of Service

Lane	Divided	A	B	C	D	E
1	Undivided	*	*	310	660	740
1	Divided	*	*	330	700	780
2	Undivided	*	*	730	1,440	1,520
2	Divided	*	*	770	1,510	1,600

Note: the service volumes for I-75 (freeway), bicycle mode, pedestrian mode, and bus mode should be from FDOT's most current version of LOS Handbook.

APPENDIX D

INTERSECTION TURNING MOVEMENT COUNTS


Type of peak hour being reported: Intersection Peak


Method for determining peak hour: Total Entering Volume


LOCATION: River Hall Pkwy -- Palm Beach Blvd
CITY/STATE: Olga, FL


QC JOB #: 15565301
DATE: Wed, Sep 15 2021


Peak-Hour: 7:15 AM -- 8:15 AM
Peak 15-Min: 7:30 AM -- 7:45 AM

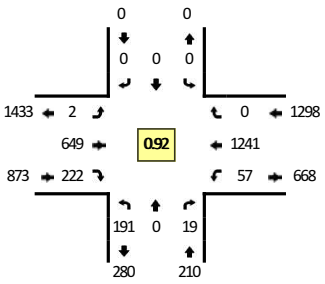


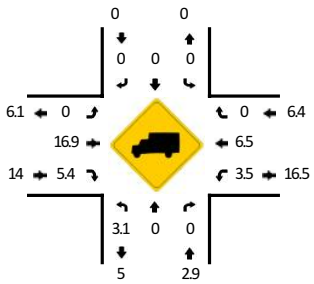


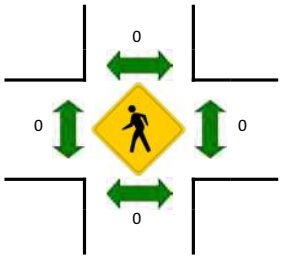

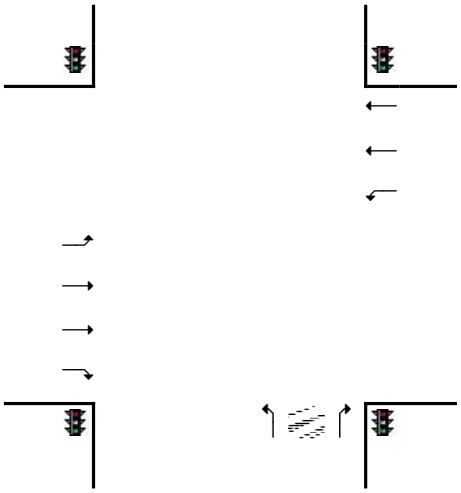

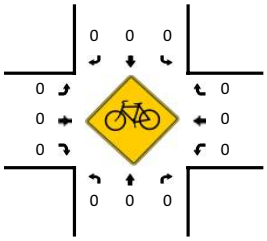

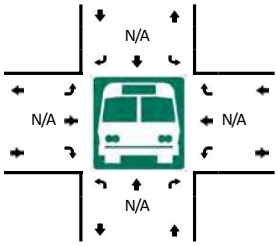

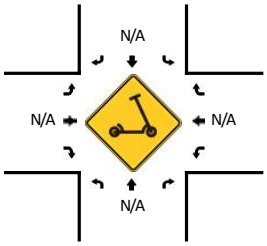

R* = RTOR

15-Min Count Period Beginning At	River Hall Pkwy (Northbound)					River Hall Pkwy (Southbound)					Palm Beach Blvd (Eastbound)					Palm Beach Blvd (Westbound)					Total	Hourly Totals
	Left	Thru	Right	U	R*	Left	Thru	Right	U	R*	Left	Thru	Right	U	R*	Left	Thru	Right	U	R*		
7:00 AM	43	0	2	0	6	0	0	0	0	0	0	163	28	2	7	10	274	0	0	0	535	
7:15 AM	44	0	1	0	5	0	0	0	0	0	0	179	34	0	10	10	310	0	0	0	593	
7:30 AM	52	0	2	0	4	0	0	0	0	0	0	194	49	0	20	10	319	0	0	0	650	
7:45 AM	40	0	0	0	6	0	0	0	0	0	0	141	34	2	11	14	314	0	0	0	562	2340
8:00 AM	54	0	0	1	1	0	0	0	0	0	0	135	34	0	30	23	298	0	0	0	576	2381
8:15 AM	57	0	1	0	7	0	0	0	0	0	0	176	59	1	28	18	226	0	1	0	574	2362
8:30 AM	143	0	9	0	16	0	0	0	0	0	0	166	66	0	49	27	175	0	0	0	651	2363
8:45 AM	141	0	5	0	7	0	0	0	0	0	0	131	31	1	26	12	198	0	0	0	552	2353

Peak 15-Min Flowrates	Northbound					Southbound					Eastbound					Westbound					Total
	Left	Thru	Right	U	R*	Left	Thru	Right	U	R*	Left	Thru	Right	U	R*	Left	Thru	Right	U	R*	
All Vehicles	208	0	24	0	16	0	0	0	0	0	0	776	276	0	80	40	1276	0	0	0	2696
Heavy Trucks	16	0	0			0	0	0			0	104	16			0	104	0			240
Buses																					
Pedestrians		0					0					0					0				0
Bicycles	0	0	0			0	0	0			0	0	0			0	0	0			0
Scooters																					

Comments:

Report generated on 9/21/2021 9:27 AM

SOURCE: Quality Counts, LLC (http://www.qualitycounts.net) 1-877-580-2212


Type of peak hour being reported: Intersection Peak


Method for determining peak hour: Total Entering Volume


LOCATION: River Hall Pkwy -- Palm Beach Blvd
CITY/STATE: Olga, FL


QC JOB #: 15565302
DATE: Wed, Sep 15 2021


Peak-Hour: 4:45 PM -- 5:45 PM
Peak 15-Min: 5:15 PM -- 5:30 PM

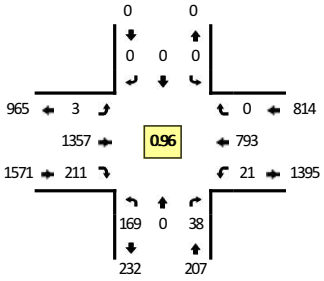


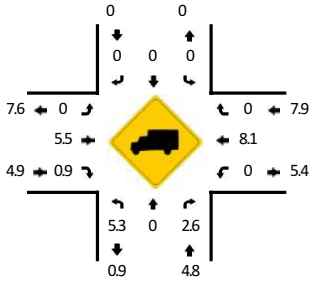


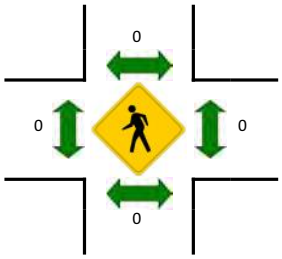

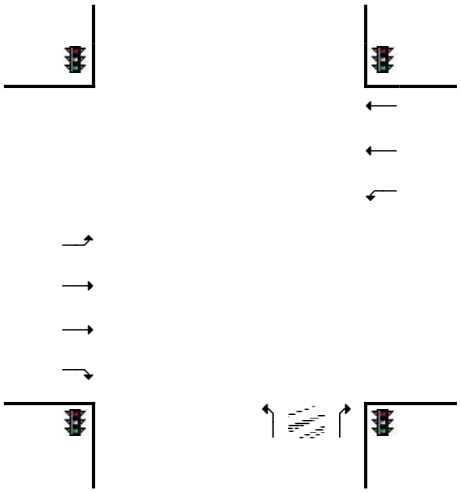

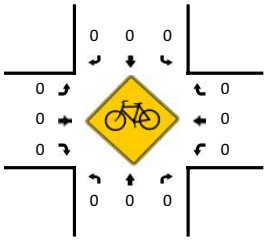

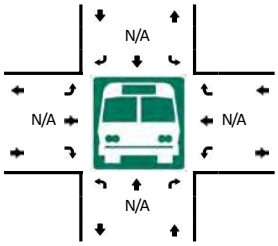

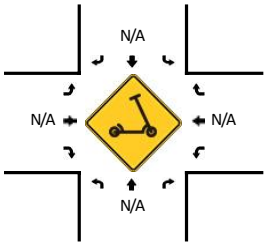

R* = RTOR

15-Min Count Period Beginning At	River Hall Pkwy (Northbound)					River Hall Pkwy (Southbound)					Palm Beach Blvd (Eastbound)					Palm Beach Blvd (Westbound)					Total	Hourly Totals
	Left	Thru	Right	U	R*	Left	Thru	Right	U	R*	Left	Thru	Right	U	R*	Left	Thru	Right	U	R*		
4:00 PM	51	0	1	0	6	0	0	0	0	0	0	292	42	0	9	10	170	0	0	0	581	
4:15 PM	54	0	5	0	7	0	0	0	0	0	0	265	46	0	11	11	186	0	0	0	585	
4:30 PM	45	0	0	0	6	0	0	0	0	0	0	298	41	0	7	6	214	0	1	0	618	
4:45 PM	41	0	7	0	7	0	0	0	0	0	0	341	39	2	10	7	188	0	0	0	642	2426
5:00 PM	54	0	1	0	6	0	0	0	0	0	0	302	50	1	5	8	205	0	0	0	632	2477
5:15 PM	37	0	1	0	10	0	0	0	0	0	0	365	37	0	12	2	214	0	0	0	678	2570
5:30 PM	37	0	2	0	4	0	0	0	0	0	0	349	54	0	4	4	186	0	0	0	640	2592
5:45 PM	34	0	2	1	3	0	0	0	0	0	0	309	36	3	8	14	178	0	0	0	588	2538

Peak 15-Min Flowrates	Northbound					Southbound					Eastbound					Westbound					Total
	Left	Thru	Right	U	R*	Left	Thru	Right	U	R*	Left	Thru	Right	U	R*	Left	Thru	Right	U	R*	
All Vehicles	148	0	44	0	40	0	0	0	0	0	0	1460	196	0	48	8	856	0	0	0	2800
Heavy Trucks	4	0	0			0	0	0			0	52	0			0	40	0			96
Buses																					
Pedestrians		0					0					0					0				0
Bicycles	0	0	0			0	0	0			0	0	0			0	0	0			0
Scooters																					

Comments:

Report generated on 9/21/2021 9:27 AM


SOURCE: Quality Counts, LLC (http://www.qualitycounts.net) 1-877-580-2212

Type of peak hour being reported: Intersection Peak | Method for determining peak hour: Total Entering Volume


LOCATION: River Hall Pkwy -- W Elementary School Dwy
CITY/STATE: Olga, FL


QC JOB #: 15565303
DATE: Wed, Sep 15 2021

Peak-Hour: 8:00 AM -- 9:00 AM
Peak 15-Min: 8:30 AM -- 8:45 AM

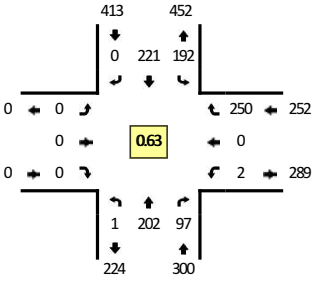





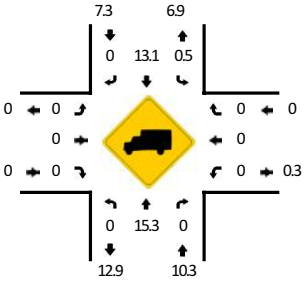

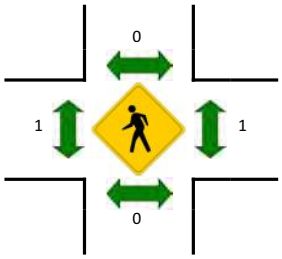




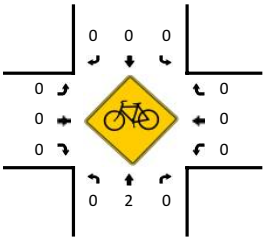

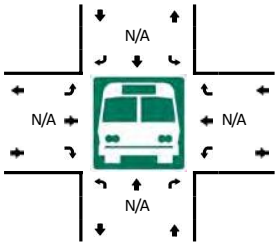



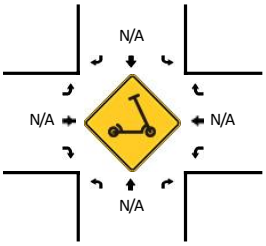

R* = RTOR

15-Min Count Period Beginning At	River Hall Pkwy (Northbound)					River Hall Pkwy (Southbound)					W Elementary School Dwy (Eastbound)					W Elementary School Dwy (Westbound)					Total	Hourly Totals
	Left	Thru	Right	U	R*	Left	Thru	Right	U	R*	Left	Thru	Right	U	R*	Left	Thru	Right	U	R*		
7:00 AM	0	36	0	0	0	17	28	0	0	0	0	0	0	0	0	0	0	10	0	0	91	
7:15 AM	0	41	2	0	0	15	37	0	0	0	0	0	0	0	0	1	0	10	0	0	106	
7:30 AM	0	42	1	0	0	37	42	0	0	0	0	0	0	0	0	0	0	9	0	0	131	
7:45 AM	0	38	3	0	0	30	30	0	0	0	0	0	0	0	0	0	0	9	0	0	110	438
8:00 AM	0	53	8	0	0	55	30	0	0	0	0	0	0	0	0	1	0	6	0	0	153	500
8:15 AM	0	46	20	1	0	40	66	0	0	0	0	0	0	0	0	0	0	43	0	0	216	610
8:30 AM	0	58	65	0	0	50	86	0	0	0	0	0	0	0	0	0	0	124	0	0	383	862
8:45 AM	0	45	4	0	0	47	39	0	0	0	0	0	0	0	0	1	0	77	0	0	213	965

Peak 15-Min Flowrates	Northbound					Southbound					Eastbound					Westbound					Total
	Left	Thru	Right	U	R*	Left	Thru	Right	U	R*	Left	Thru	Right	U	R*	Left	Thru	Right	U	R*	
All Vehicles	0	232	260	0	0	200	344	0	0	0	0	0	0	0	0	0	0	496	0	0	1532
Heavy Trucks	0	52	0			0	52	0			0	0	0			0	0	0			104
Buses																					
Pedestrians		0					0					0					0				0
Bicycles	0	0	0			0	0	0			0	0	0			0	0	0			0
Scooters																					

Comments:

Report generated on 9/21/2021 9:27 AM


SOURCE: Quality Counts, LLC (http://www.qualitycounts.net) 1-877-580-2212

Type of peak hour being reported: Intersection Peak | Method for determining peak hour: Total Entering Volume


LOCATION: River Hall Pkwy -- W Elementary School Dwy
CITY/STATE: Olga, FL


QC JOB #: 15565304
DATE: Wed, Sep 15 2021

Peak-Hour: 4:00 PM -- 5:00 PM
Peak 15-Min: 4:00 PM -- 4:15 PM

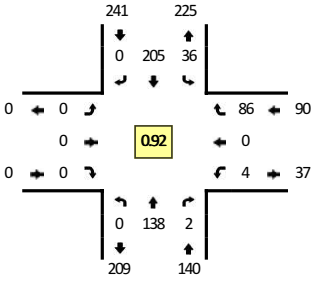



Quality Counts
DATA THAT DRIVES COMMUNITIES

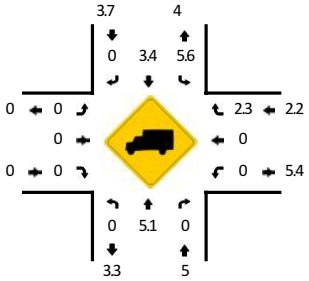

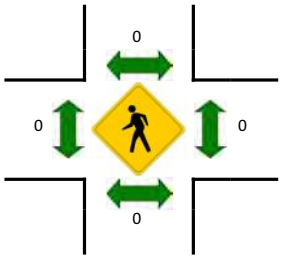




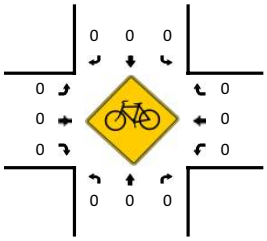

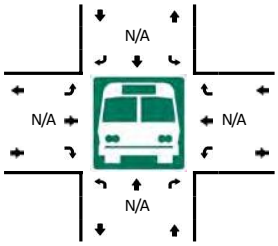



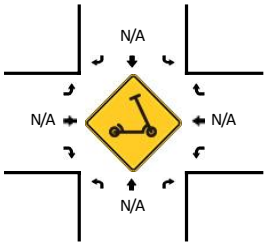

R* = RTOR

15-Min Count Period Beginning At	River Hall Pkwy (Northbound)					River Hall Pkwy (Southbound)					W Elementary School Dwy (Eastbound)					W Elementary School Dwy (Westbound)					Total	Hourly Totals
	Left	Thru	Right	U	R*	Left	Thru	Right	U	R*	Left	Thru	Right	U	R*	Left	Thru	Right	U	R*		
4:00 PM	0	32	1	0	0	7	55	0	0	0	0	0	0	0	0	1	0	32	0	0	128	
4:15 PM	0	28	1	0	0	10	54	0	0	0	0	0	0	0	0	1	0	25	0	0	119	
4:30 PM	0	39	0	0	0	10	44	0	1	0	0	0	0	0	0	1	0	14	0	0	109	
4:45 PM	0	39	0	0	0	8	52	0	0	0	0	0	0	0	0	1	0	15	0	0	115	471
5:00 PM	0	46	1	0	0	14	44	0	0	0	0	0	0	0	0	0	0	12	0	0	117	460
5:15 PM	0	31	1	0	0	11	39	0	0	0	0	0	0	0	0	1	0	17	0	0	100	441
5:30 PM	0	23	0	0	0	10	52	0	1	0	0	0	0	0	0	1	0	13	0	0	100	432
5:45 PM	0	30	0	0	0	8	57	0	0	0	0	0	0	0	0	1	0	14	0	0	110	427

Peak 15-Min Flowrates	Northbound					Southbound					Eastbound					Westbound					Total
	Left	Thru	Right	U	R*	Left	Thru	Right	U	R*	Left	Thru	Right	U	R*	Left	Thru	Right	U	R*	
All Vehicles	0	128	4	0	0	28	220	0	0	0	0	0	0	0	0	4	0	128	0	0	512
Heavy Trucks	0	12	0			4	8	0			0	0	0			0	0	0			24
Buses																					
Pedestrians		0					0					0					0				0
Bicycles	0	0	0			0	0	0			0	0	0			0	0	0			0
Scooters																					

Comments:

Report generated on 9/21/2021 9:27 AM


SOURCE: Quality Counts, LLC (http://www.qualitycounts.net) 1-877-580-2212


Type of peak hour being reported: Intersection Peak | Method for determining peak hour: Total Entering Volume

LOCATION: River Hall Pkwy -- Center Elementary School Dwy
CITY/STATE: Olga, FL


QC JOB #: 15565305
DATE: Wed, Sep 15 2021


Peak-Hour: 8:00 AM -- 9:00 AM
Peak 15-Min: 8:30 AM -- 8:45 AM

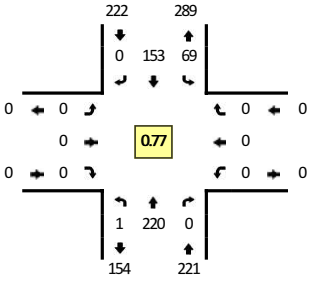


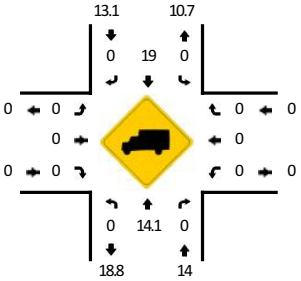


Quality Counts
DATA THAT DRIVES COMMUNITIES

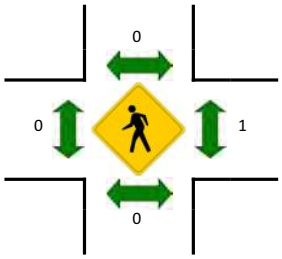


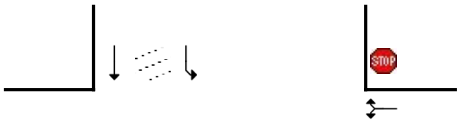

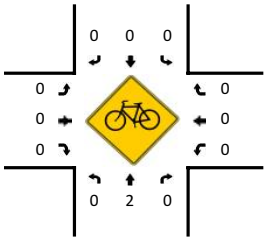

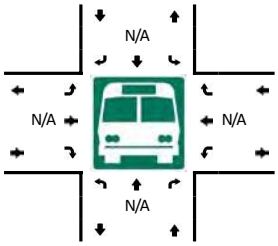



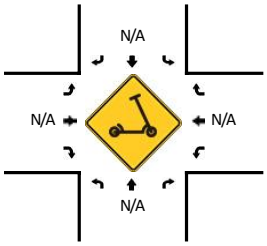

R* = RTOR

15-Min Count Period Beginning At	River Hall Pkwy (Northbound)					River Hall Pkwy (Southbound)					Center Elementary School Dwy (Eastbound)					Center Elementary School Dwy (Westbound)					Total	Hourly Totals
	Left	Thru	Right	U	R*	Left	Thru	Right	U	R*	Left	Thru	Right	U	R*	Left	Thru	Right	U	R*		
7:00 AM	0	36	0	0	0	0	28	0	0	0	0	0	0	0	0	0	0	0	0	0	64	
7:15 AM	0	43	0	0	0	0	35	0	0	0	0	0	0	0	0	0	0	0	0	0	78	
7:30 AM	0	43	0	0	0	0	42	0	0	0	0	0	0	0	0	0	0	0	0	0	85	
7:45 AM	0	40	0	0	0	0	28	0	1	0	0	0	0	0	0	0	0	0	0	0	69	296
8:00 AM	0	61	0	0	0	0	29	0	1	0	0	0	0	0	0	0	0	0	0	0	91	323
8:15 AM	0	51	0	0	0	0	44	0	24	0	0	0	0	0	0	0	0	0	0	0	119	364
8:30 AM	0	61	0	0	0	0	40	0	43	0	0	0	0	0	0	0	0	0	0	0	144	423
8:45 AM	0	47	0	1	0	0	40	0	1	0	0	0	0	0	0	0	0	0	0	0	89	443

Peak 15-Min Flowrates	Northbound					Southbound					Eastbound					Westbound					Total
	Left	Thru	Right	U	R*	Left	Thru	Right	U	R*	Left	Thru	Right	U	R*	Left	Thru	Right	U	R*	
All Vehicles	0	244	0	0	0	0	160	0	172	0	0	0	0	0	0	0	0	0	0	0	576
Heavy Trucks	0	52	0			0	48	0			0	0	0			0	0	0			100
Buses																					
Pedestrians		0					0					0					0				0
Bicycles	0	0	0			0	0	0			0	0	0			0	0	0			0
Scooters																					

Comments:


Report generated on 9/21/2021 9:27 AM | SOURCE: Quality Counts, LLC (http://www.qualitycounts.net) 1-877-580-2212


Type of peak hour being reported: Intersection Peak | Method for determining peak hour: Total Entering Volume

LOCATION: River Hall Pkwy -- Center Elementary School Dwy
CITY/STATE: Olga, FL


QC JOB #: 15565306
DATE: Wed, Sep 15 2021


Peak-Hour: 4:00 PM -- 5:00 PM
Peak 15-Min: 4:45 PM -- 5:00 PM

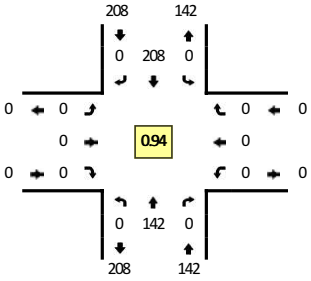


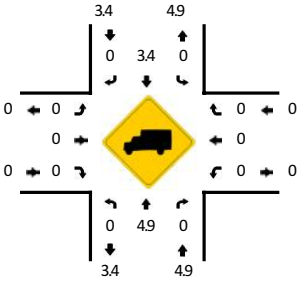


Quality Counts
DATA THAT DRIVES COMMUNITIES

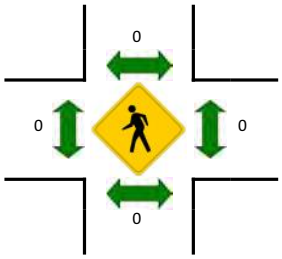


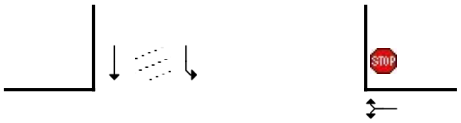

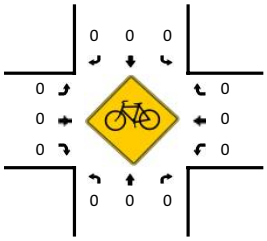

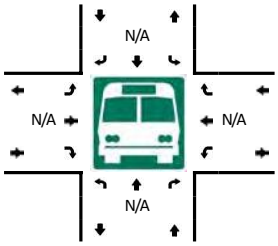



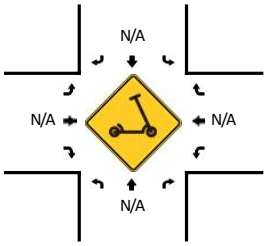

R* = RTOR

15-Min Count Period Beginning At	River Hall Pkwy (Northbound)					River Hall Pkwy (Southbound)					Center Elementary School Dwy (Eastbound)					Center Elementary School Dwy (Westbound)					Total	Hourly Totals
	Left	Thru	Right	U	R*	Left	Thru	Right	U	R*	Left	Thru	Right	U	R*	Left	Thru	Right	U	R*		
4:00 PM	0	33	0	0	0	0	56	0	0	0	0	0	0	0	0	0	0	0	0	0	89	
4:15 PM	0	30	0	0	0	0	55	0	0	0	0	0	0	0	0	0	0	0	0	0	85	
4:30 PM	0	38	0	0	0	0	45	0	0	0	0	0	0	0	0	0	0	0	0	0	83	
4:45 PM	0	41	0	0	0	0	52	0	0	0	0	0	0	0	0	0	0	0	0	0	93	350
5:00 PM	0	45	0	0	0	0	43	0	0	0	0	0	0	0	0	0	0	0	0	0	88	349
5:15 PM	0	32	0	0	0	0	42	0	0	0	0	0	0	0	0	0	0	0	0	0	74	338
5:30 PM	0	24	0	0	0	0	52	0	0	0	0	0	0	0	0	0	0	0	0	0	76	331
5:45 PM	0	29	0	0	0	0	58	0	0	0	0	0	0	0	0	0	0	0	0	0	87	325

Peak 15-Min Flowrates	Northbound					Southbound					Eastbound					Westbound					Total
	Left	Thru	Right	U	R*	Left	Thru	Right	U	R*	Left	Thru	Right	U	R*	Left	Thru	Right	U	R*	
All Vehicles	0	164	0	0	0	0	208	0	0	0	0	0	0	0	0	0	0	0	0	0	372
Heavy Trucks	0	12	0			0	0	0			0	0	0			0	0	0			12
Buses																					
Pedestrians		0					0					0					0				0
Bicycles	0	0	0			0	0	0			0	0	0			0	0	0			0
Scooters																					


Comments:

Report generated on 9/21/2021 9:27 AM | SOURCE: Quality Counts, LLC (http://www.qualitycounts.net) 1-877-580-2212


Type of peak hour being reported: Intersection Peak | Method for determining peak hour: Total Entering Volume


LOCATION: River Hall Pkwy -- Paradise Palm Blvd/E Elementary School Dwy | **QC JOB #:** 15565307
CITY/STATE: Olga, FL | **DATE:** Wed, Sep 15 2021

Peak-Hour: 8:00 AM -- 9:00 AM
Peak 15-Min: 8:30 AM -- 8:45 AM

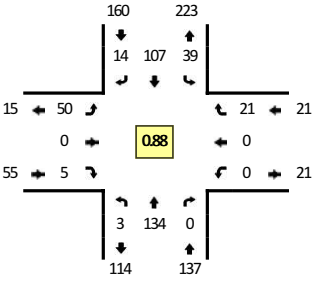





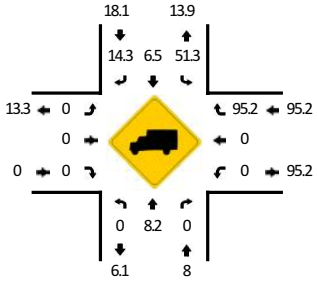


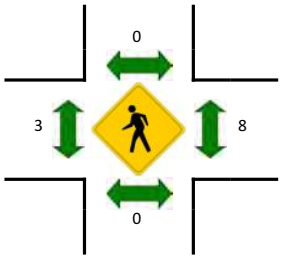




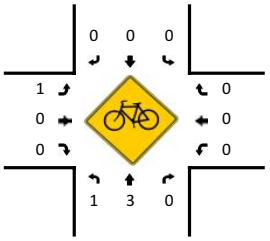

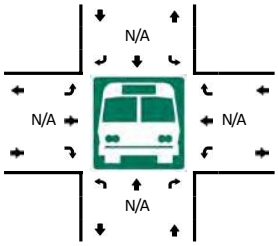

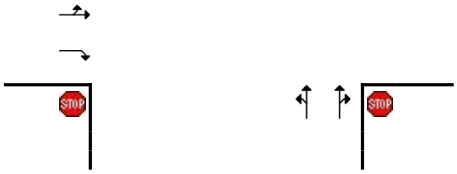

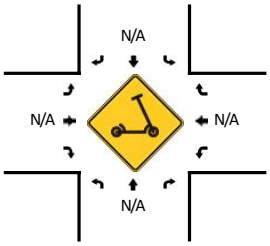

R* = RTOR

15-Min Count Period Beginning At	River Hall Pkwy (Northbound)					River Hall Pkwy (Southbound)					Paradise Palm Blvd/E Elementary School Dwy (Eastbound)					Paradise Palm Blvd/E Elementary School Dwy (Westbound)					Total	Hourly Totals
	Left	Thru	Right	U	R*	Left	Thru	Right	U	R*	Left	Thru	Right	U	R*	Left	Thru	Right	U	R*		
7:00 AM	0	32	0	0	0	0	26	1	0	0	5	0	0	0	0	0	0	0	0	0	64	
7:15 AM	0	37	0	0	0	0	34	0	0	0	7	0	0	0	0	0	0	0	0	0	78	
7:30 AM	0	30	0	0	0	0	40	3	0	0	11	0	1	0	0	0	0	0	0	0	85	
7:45 AM	0	32	0	0	0	0	24	2	0	0	8	0	1	0	0	0	0	0	0	0	67	294
8:00 AM	0	44	0	1	0	2	20	6	2	0	15	0	0	0	0	0	0	1	0	0	91	321
8:15 AM	1	27	0	1	0	6	26	1	12	0	9	0	1	0	0	0	0	3	0	0	87	330
8:30 AM	0	38	0	0	0	11	29	3	4	0	11	0	2	0	0	0	0	8	0	0	106	351
8:45 AM	0	25	0	0	0	2	32	4	0	0	15	0	2	0	0	0	0	9	0	0	89	373

Peak 15-Min Flowrates	Northbound					Southbound					Eastbound					Westbound					Total
	Left	Thru	Right	U	R*	Left	Thru	Right	U	R*	Left	Thru	Right	U	R*	Left	Thru	Right	U	R*	
All Vehicles	0	152	0	0	0	44	116	12	16	0	44	0	8	0	0	0	0	32	0	0	424
Heavy Trucks	0	20	0			44	4	4			0	0	0			0	0	32			104
Buses																					
Pedestrians		0					0					4					16				20
Bicycles	0	0	0			0	0	0			0	0	0			0	0	0			0
Scooters																					


Comments:


Report generated on 9/21/2021 9:27 AM | SOURCE: Quality Counts, LLC (http://www.qualitycounts.net) 1-877-580-2212

Type of peak hour being reported: Intersection Peak | Method for determining peak hour: Total Entering Volume


LOCATION: River Hall Pkwy -- Paradise Palm Blvd/E Elementary School Dwy | **QC JOB #:** 15565308
CITY/STATE: Olga, FL | **DATE:** Wed, Sep 15 2021

Peak-Hour: 4:00 PM -- 5:00 PM
Peak 15-Min: 4:00 PM -- 4:15 PM

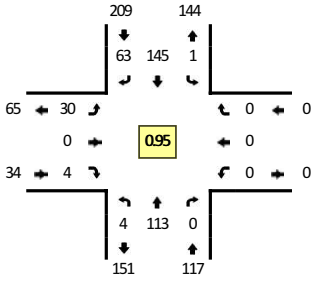


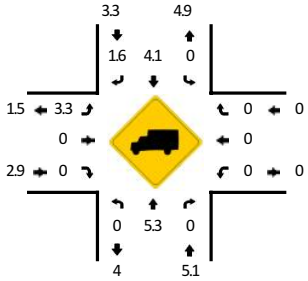



Quality Counts
DATA THAT DRIVES COMMUNITIES

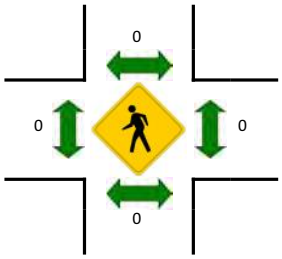




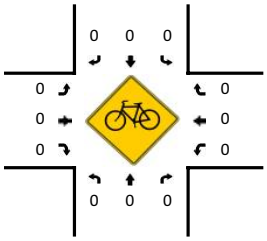

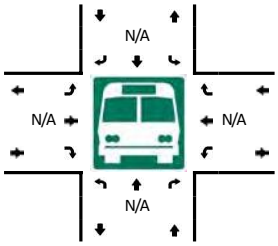

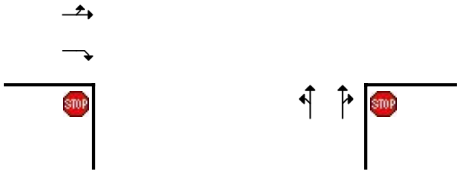

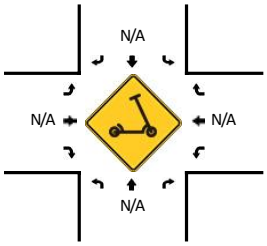

R* = RTOR

15-Min Count Period Beginning At	River Hall Pkwy (Northbound)					River Hall Pkwy (Southbound)					Paradise Palm Blvd/E Elementary School Dwy (Eastbound)					Paradise Palm Blvd/E Elementary School Dwy (Westbound)					Total	Hourly Totals
	Left	Thru	Right	U	R*	Left	Thru	Right	U	R*	Left	Thru	Right	U	R*	Left	Thru	Right	U	R*		
4:00 PM	2	27	0	1	0	0	37	20	0	0	8	0	0	0	0	0	0	0	0	0	95	
4:15 PM	0	20	0	0	0	0	35	19	0	0	8	0	0	0	0	0	0	0	0	0	82	
4:30 PM	0	29	0	1	0	0	36	10	0	0	10	0	2	0	0	0	0	0	0	0	88	
4:45 PM	0	37	0	0	0	0	37	14	1	0	4	0	2	0	0	0	0	0	0	0	95	360
5:00 PM	2	34	0	0	0	0	34	8	0	0	9	0	2	0	0	0	0	0	0	0	89	354
5:15 PM	1	28	0	0	0	0	27	12	0	0	4	0	2	0	0	0	0	0	0	0	74	346
5:30 PM	2	17	0	0	0	0	42	13	0	0	7	0	1	0	0	0	0	0	0	0	82	340
5:45 PM	0	22	0	0	0	0	44	13	0	0	7	0	2	0	0	0	0	0	0	0	88	333

Peak 15-Min Flowrates	Northbound					Southbound					Eastbound					Westbound					Total
	Left	Thru	Right	U	R*	Left	Thru	Right	U	R*	Left	Thru	Right	U	R*	Left	Thru	Right	U	R*	
All Vehicles	8	108	0	4	0	0	148	80	0	0	32	0	0	0	0	0	0	0	0	0	380
Heavy Trucks	0	12	0			0	8	0			0	0	0			0	0	0			20
Buses																					
Pedestrians		0					0					0					0				0
Bicycles	0	0	0			0	0	0			0	0	0			0	0	0			0
Scooters																					

Comments:

Report generated on 9/21/2021 9:27 AM | SOURCE: Quality Counts, LLC (http://www.qualitycounts.net) 1-877-580-2212

David Plummer & Associates
Based On
MSHA Highway Information Services Division
Turning Counts Study - Field Sheet

Request No.: Portico
Job No.: #17545

Location: Buckingham Road @ SR 80
Date: 2/6/2018 Tuesday
Recorder: QC
Interval (dd) : 15
(In Minutes)

County: Lee
Town: 0
Weather: Good AM / PM

PEAK HOURS	AM PERIOD 6:00AM-12:00PM	Start	End	Volume	PM PERIOD 12:00PM-7:00PM	Start	End	Volume
		8:00 AM	9:00 AM	2713		5:00 PM	6:00 PM	3158

Street Name-->	Buckingham Road				Buckingham Road				SR80				SR80				GRAND
HOUR	Southbound				Northbound				Westbound				Eastbound				
ENDING	L	T	R	TOT	L	T	R	TOT	L	T	R	TOT	L	T	R	TOT	TOTAL
7:15 AM	18	24	21	63	90	11	44	145	37	312	1	350	5	147	45	197	755
7:30 AM	14	12	12	38	66	11	42	119	37	341	1	379	2	123	25	150	686
7:45 AM	16	12	17	45	51	4	41	96	45	280	2	327	5	167	26	198	666
8:00 AM	9	13	19	41	74	9	26	109	31	266	2	299	8	118	29	155	604
8:15 AM	**12**	**9**	**14**	**35**	**65**	**10**	**43**	**118**	**27**	**274**	**2**	**303**	**4**	**161**	**40**	**205**	**661**
8:30 AM	**12**	**14**	**21**	**47**	**69**	**9**	**47**	**125**	**33**	**221**	**3**	**257**	**4**	**168**	**40**	**212**	**641**
8:45 AM	**24**	**8**	**12**	**44**	**65**	**10**	**65**	**140**	**57**	**259**	**3**	**319**	**11**	**171**	**68**	**250**	**753**
9:00 AM	**15**	**7**	**25**	**47**	**47**	**10**	**37**	**94**	**55**	**231**	**6**	**292**	**12**	**168**	**45**	**225**	**658**
9:15 AM				0				0				0				0	0
9:30 AM				0				0				0				0	0
9:45 AM				0				0				0				0	0
10:00 AM				0				0				0				0	0
10:15 AM				0				0				0				0	0
10:30 AM				0				0				0				0	0
10:45 AM				0				0				0				0	0
11:00 AM				0				0				0				0	0
11:15 AM				0				0				0				0	0
11:30 AM				0				0				0				0	0
11:45 AM				0				0				0				0	0
12:00 PM				0				0				0				0	0
12:15 PM				0				0				0				0	0
12:30 PM				0				0				0				0	0
12:45 PM				0				0				0				0	0
1:00 PM				0				0				0				0	0
1:15 PM				0				0				0				0	0
1:30 PM				0				0				0				0	0
1:45 PM				0				0				0				0	0
2:00 PM				0				0				0				0	0
2:15 PM				0				0				0				0	0
2:30 PM				0				0				0				0	0
2:45 PM				0				0				0				0	0
3:00 PM				0				0				0				0	0
3:15 PM				0				0				0				0	0
3:30 PM				0				0				0				0	0
3:45 PM				0				0				0				0	0
4:00 PM				0				0				0				0	0
4:15 PM	33	26	18	77	70	19	33	122	39	172	4	215	17	293	67	377	791
4:30 PM	13	25	10	48	74	22	34	130	17	232	1	250	20	281	51	352	780
4:45 PM	19	24	21	64	68	21	45	134	41	158	2	201	16	306	46	368	767
5:00 PM	19	21	17	57	51	17	42	110	43	179	6	228	17	303	49	369	764
5:15 PM	**24**	**16**	**20**	**60**	**46**	**20**	**47**	**113**	**35**	**151**	**0**	**186**	**25**	**312**	**44**	**381**	**740**
5:30 PM	**21**	**23**	**19**	**63**	**63**	**17**	**58**	**138**	**33**	**162**	**4**	**199**	**12**	**352**	**42**	**406**	**806**
5:45 PM	**17**	**13**	**14**	**44**	**59**	**20**	**47**	**126**	**46**	**149**	**3**	**198**	**16**	**386**	**39**	**441**	**809**
6:00 PM	**27**	**27**	**19**	**73**	**61**	**19**	**38**	**118**	**38**	**146**	**5**	**189**	**20**	**338**	**65**	**423**	**803**

TOTAL	293	274	279	846	1019	229	689	1937	614	3533	45	4192	194	3794	721	4709	11684
AM Peak Vol	63	38	72	173	246	39	192	477	172	985	14	1171	31	668	193	892	2713
PM Peak Vol	89	79	72	240	229	76	190	495	152	608	12	772	73	1388	190	1651	3158


Peak Hour Factor (PHF)

AM Peak Hour	0.92	0.85	0.92	0.89	0.90
PM Peak Hour	0.82	0.90	0.97	0.94	0.98

DPA
RAW TURNING MOVEMENT DIAGRAM


LOCATION:	Buckingham Road @ SR 80		
COUNTY :	Lee	CITY: 0	
OBSERVER:	QC	DATE: 2/6/2018	Tuesday

AM Peak Hour
8:00 AM 9:00 AM

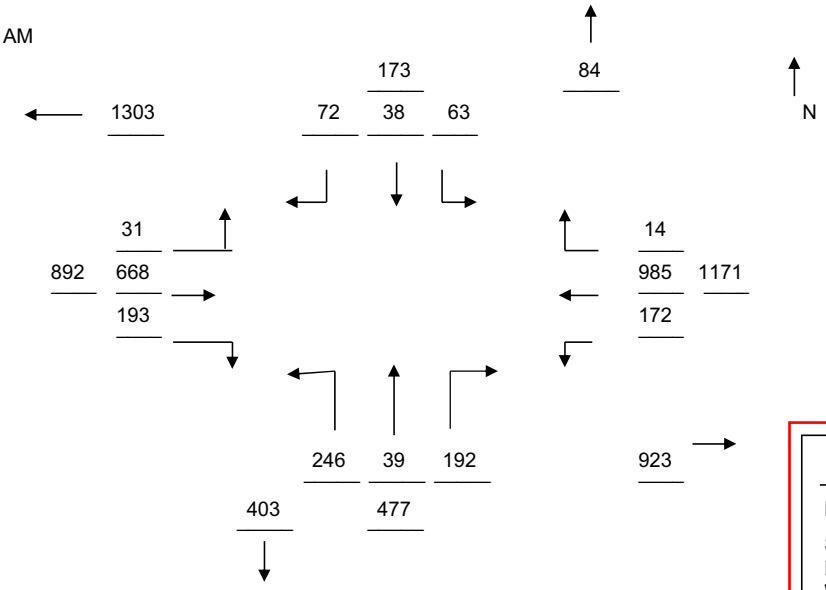

TRUCK %	
NB =	9 %
SB =	7 %
EB =	17 %
WB =	11 %

PM Peak Hour
5:00 PM 6:00 PM

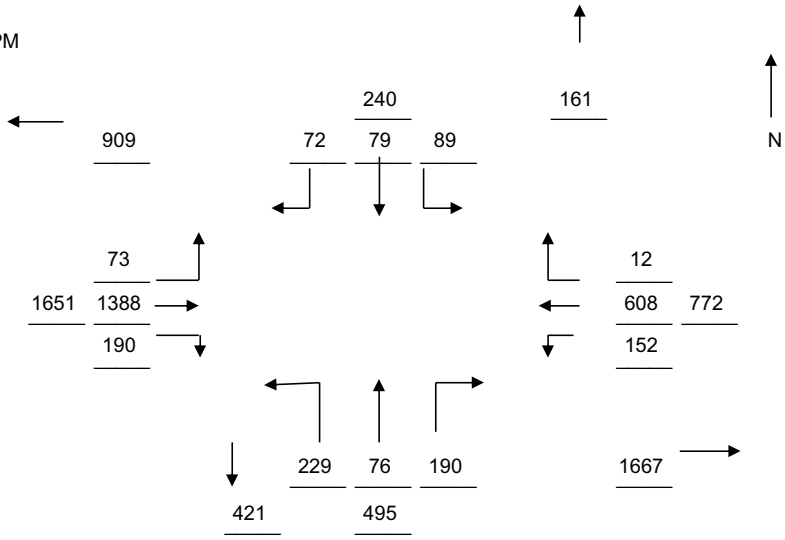


TRUCK %	
NB =	4 %
SB =	4 %
EB =	6 %
WB =	10 %


DPA
ADJUSTED TURNING MOVMEMENT DIAGRAM

		REPORT:	2016
LOCATION:	Buckingham Road @ SR 80	STATION:	11
COUNTY :	Lee	MONTHLY:	1.07
OBSERVER:	QC	ANNUAL:	1.08
		ADJUSTMENT FACTOR:	1.01

AM Peak Hour - Adjusted
8:00 AM 9:00 AM

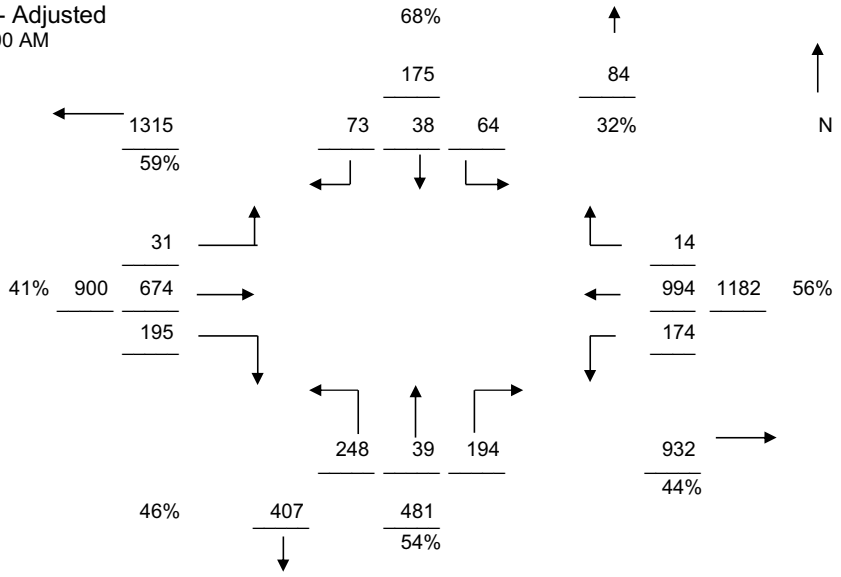

PM Peak Hour - Adjusted
5:00 PM 6:00 PM

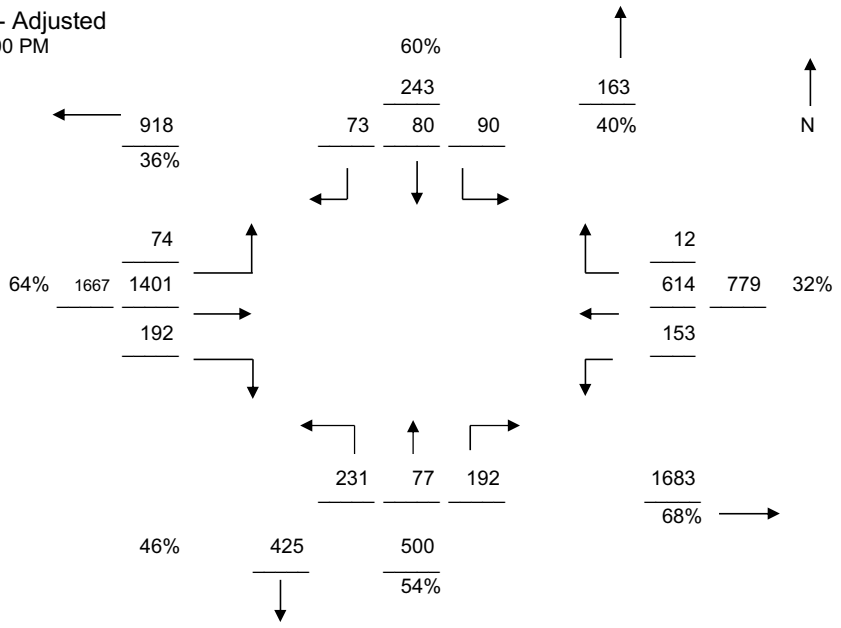

David Plummer & Associates
Based On
MSHA Highway Information Services Division
Turning Counts Study - Field Sheet

Request No.: abcock Ranch Increment 1 NOP
Job No.: #19503

Location: Buckingham Road @ SR 80 (Palm Beach
Date: 04/17/201 Wednesday
Recorder: QC
Interval (dd) : 15
(In Minutes)

County: Lee
Town: Any
Weather: Good

PEAK HOURS	AM PERIOD 6:00AM-12:00PM	Start	End	Volume	PM PERIOD 12:00PM-7:00PM	Start	End	Volume
		12:00 AM	1:00 AM	0		4:45 PM	5:45 PM	3395

Street Name-->	Buckingham Road				Buckingham Road				SR 80 (Palm Beach Blvd)				SR 80 (Palm Beach Blvd)				GRAND
HOUR	Southbound				Northbound				Westbound				Eastbound				
ENDING	L	T	R	TOT	L	T	R	TOT	L	T	R	TOT	L	T	R	TOT	TOTAL
7:15 AM				0				0				0				0	0
7:30 AM				0				0				0				0	0
7:45 AM				0				0				0				0	0
8:00 AM				0				0				0				0	0
8:15 AM				0				0				0				0	0
8:30 AM				0				0				0				0	0
8:45 AM				0				0				0				0	0
9:00 AM				0				0				0				0	0
9:15 AM				0				0				0				0	0
9:30 AM				0				0				0				0	0
9:45 AM				0				0				0				0	0
10:00 AM				0				0				0				0	0
10:15 AM				0				0				0				0	0
10:30 AM				0				0				0				0	0
10:45 AM				0				0				0				0	0
11:00 AM				0				0				0				0	0
11:15 AM				0				0				0				0	0
11:30 AM				0				0				0				0	0
11:45 AM				0				0				0				0	0
12:00 PM				0				0				0				0	0
12:15 PM				0				0				0				0	0
12:30 PM				0				0				0				0	0
12:45 PM				0				0				0				0	0
1:00 PM				0				0				0				0	0
1:15 PM				0				0				0				0	0
1:30 PM				0				0				0				0	0
1:45 PM				0				0				0				0	0
2:00 PM				0				0				0				0	0
2:15 PM				0				0				0				0	0
2:30 PM				0				0				0				0	0
2:45 PM				0				0				0				0	0
3:00 PM				0				0				0				0	0
3:15 PM				0				0				0				0	0
3:30 PM				0				0				0				0	0
3:45 PM				0				0				0				0	0
4:00 PM				0				0				0				0	0
4:15 PM	19	18	14	51	73	21	45	139	35	156	5	196	11	269	64	344	730
4:30 PM	15	12	16	43	78	19	38	135	29	171	3	203	5	303	66	374	755
4:45 PM	17	18	20	55	65	21	31	117	40	182	2	224	17	295	54	366	762
5:00 PM	**25**	**26**	**16**	**67**	**70**	**17**	**37**	**124**	**37**	**190**	**4**	**231**	**11**	**365**	**78**	**454**	**876**
5:15 PM	**27**	**28**	**22**	**77**	**66**	**26**	**38**	**130**	**45**	**173**	**2**	**220**	**18**	**279**	**79**	**376**	**803**
5:30 PM	**18**	**21**	**15**	**54**	**71**	**15**	**52**	**138**	**40**	**157**	**2**	**199**	**28**	**363**	**81**	**472**	**863**
5:45 PM	**23**	**24**	**9**	**56**	**76**	**25**	**46**	**147**	**38**	**175**	**5**	**218**	**10**	**370**	**52**	**432**	**853**
6:00 PM	23	19	17	59	80	19	48	147	36	174	5	215	12	372	68	452	873

TOTAL	167	166	129	462	579	163	335	1077	300	1378	28	1706	112	2616	542	3270	6515
AM Peak Vol	0	0	0	0	0	0	0	0	0	0	0	0	0	0	0	0	0
PM Peak Vol	93	99	62	254	283	83	173	539	160	695	13	868	67	1377	290	1734	3395


Peak Hour Factor (PHF)

AM Peak Hour	0.00	0.00	0.00	0.00	0.00
PM Peak Hour	0.82	0.92	0.94	0.92	0.97

DPA
RAW TURNING MOVEMENT DIAGRAM


LOCATION:	Buckingham Road @ SR 80 (Palm Beach Blvd)		
COUNTY :	Lee	CITY: Any	
OBSERVER:	QC	DATE: 04/17/2019	Wednesday

AM Peak Hour
12:00 AM 1:00 AM

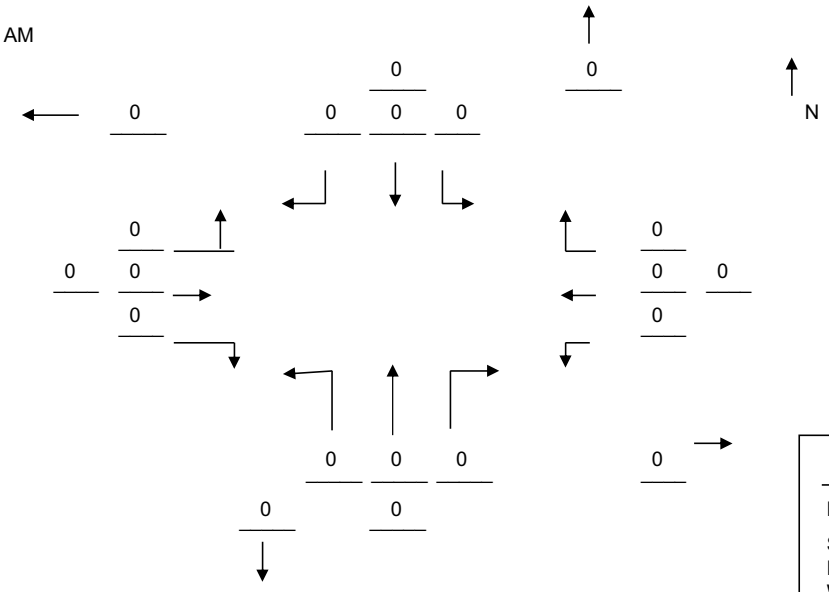

TRUCK %	
NB =	%
SB =	%
EB =	%
WB =	%


PM Peak Hour
4:45 PM 5:45 PM

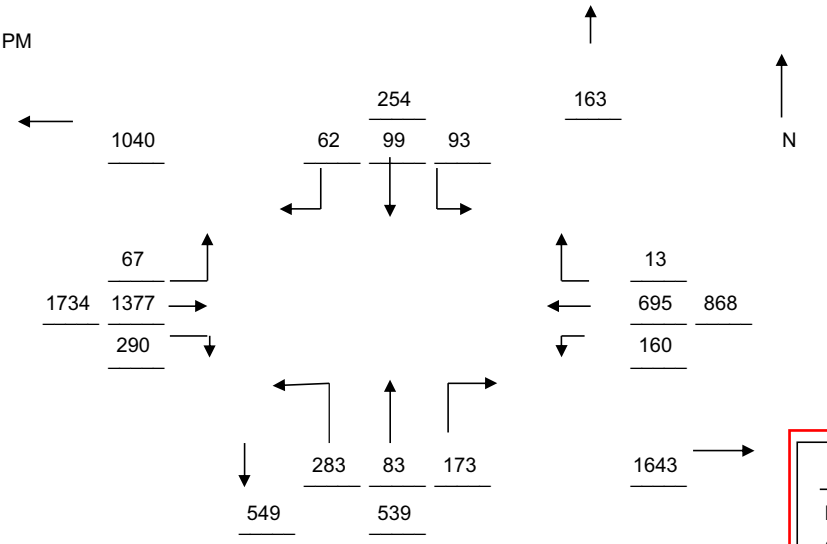


TRUCK %	
NB =	4 %
SB =	4 %
EB =	6 %
WB =	10 %

DPA
ADJUSTED TURNING MOVMEMENT DIAGRAM

		REPORT:	2018
LOCATION:	Buckingham Road @ SR 80 (Palm Beach Blvd)	STATION:	Lee
COUNTY :	Lee	WEEKLY:	1.03
OBSERVER:	QC	ANNUAL:	n/a
		ADJUSTMENT FACTOR:	1.03

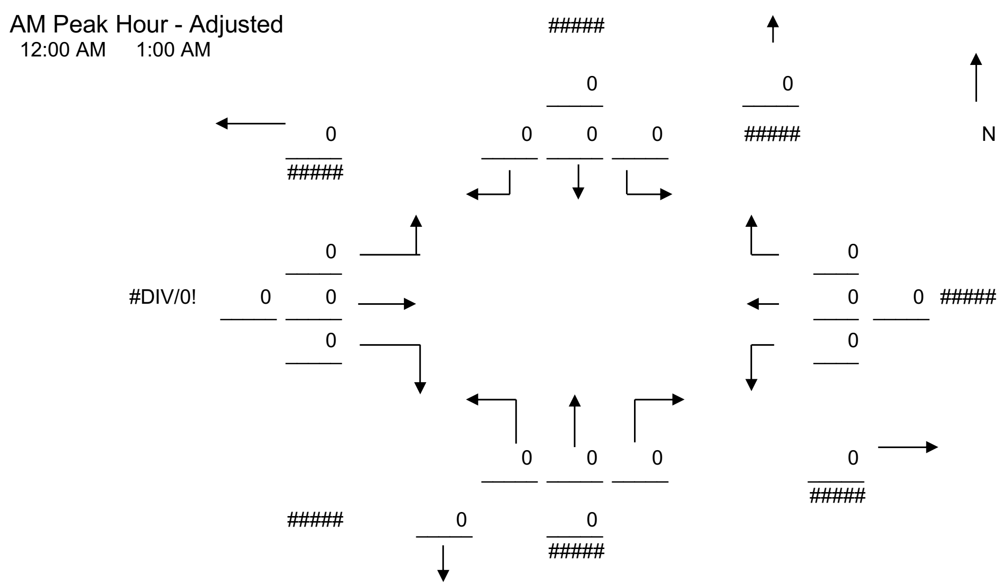

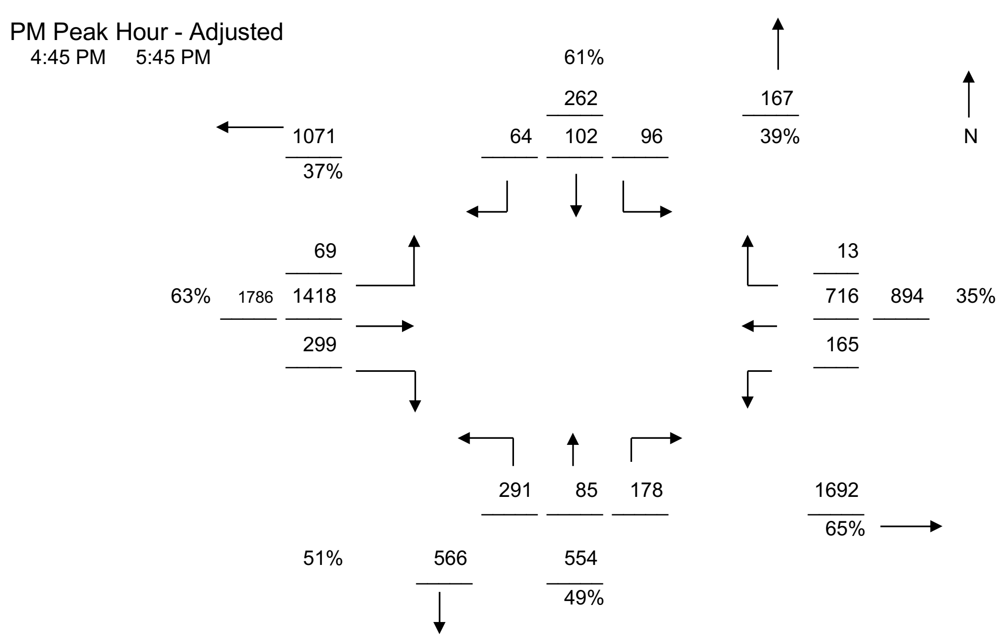

David Plummer & Associates
Based On
MSHA Highway Information Services Division
Turning Counts Study - Field Sheet

Request No.: bcock Ranch Increment 1B NOI
Job No.: 15528

Location: SR 31 @ SR 80 (Palm Beach Blvd)
Date: 01/28/2016 Thursday
Recorder: DC/RC
Interval (dd) : 15
(In Minutes)

County: Lee
Town: None
Weather: Rain

PEAK HOURS	AM PERIOD 6:00AM-12:00PM	Start	End	Volume	PM PERIOD 12:00PM-7:00PM	Start	End	Volume
		7:15 AM	8:15 AM	3148		5:00 PM	6:00 PM	3581

Street Name-->	SR 31				SR 31				SR 80				SR 80				
HOUR	Southbound				Northbound				Westbound				Eastbound				GRAND
ENDING	L	T	R	TOT	L	T	R	TOT	L	T	R	TOT	L	T	R	TOT	TOTAL
7:15 AM	46	3	41	90	8	4	10	22	11	377	58	446	22	82	3	107	665
7:30 AM	**41**	**4**	**58**	**103**	**11**	**4**	**11**	**26**	**24**	**494**	**67**	**585**	**21**	**113**	**8**	**142**	**856**
7:45 AM	**41**	**2**	**56**	**99**	**25**	**6**	**10**	**41**	**28**	**480**	**79**	**587**	**31**	**122**	**5**	**158**	**885**
8:00 AM	**58**	**5**	**54**	**117**	**17**	**5**	**5**	**27**	**26**	**333**	**52**	**411**	**36**	**116**	**13**	**165**	**720**
8:15 AM	**63**	**4**	**39**	**106**	**16**	**3**	**7**	**26**	**23**	**336**	**57**	**416**	**25**	**111**	**3**	**139**	**687**
8:30 AM	55	3	33	91	17	8	10	35	26	312	48	386	41	142	6	189	701
8:45 AM	59	7	38	104	16	4	8	28	23	320	60	403	31	155	9	195	730
9:00 AM	41	8	33	82	8	1	10	19	26	236	43	305	35	166	2	203	609
9:15 AM				0				0				0				0	0
9:30 AM				0				0				0				0	0
9:45 AM				0				0				0				0	0
10:00 AM				0				0				0				0	0
10:15 AM				0				0				0				0	0
10:30 AM				0				0				0				0	0
10:45 AM				0				0				0				0	0
11:00 AM				0				0				0				0	0
11:15 AM				0				0				0				0	0
11:30 AM				0				0				0				0	0
11:45 AM				0				0				0				0	0
12:00 PM				0				0				0				0	0
12:15 PM				0				0				0				0	0
12:30 PM				0				0				0				0	0
12:45 PM				0				0				0				0	0
1:00 PM				0				0				0				0	0
1:15 PM				0				0				0				0	0
1:30 PM				0				0				0				0	0
1:45 PM				0				0				0				0	0
2:00 PM				0				0				0				0	0
2:15 PM				0				0				0				0	0
2:30 PM				0				0				0				0	0
2:45 PM				0				0				0				0	0
3:00 PM				0				0				0				0	0
3:15 PM				0				0				0				0	0
3:30 PM				0				0				0				0	0
3:45 PM				0				0				0				0	0
4:00 PM				0				0				0				0	0
4:15 PM	83	11	32	126	24	17	54	95	28	175	57	260	33	335	27	395	876
4:30 PM	30	11	34	75	31	32	67	130	29	172	59	260	55	312	11	378	843
4:45 PM	40	5	30	75	38	14	86	138	41	212	83	336	89	393	25	507	1056
5:00 PM	53	9	32	94	25	14	73	112	26	151	68	245	54	285	15	354	805
5:15 PM	**67**	**11**	**24**	**102**	**20**	**28**	**55**	**103**	**20**	**137**	**58**	**215**	**39**	**285**	**11**	**335**	**755**
5:30 PM	**74**	**9**	**49**	**132**	**18**	**22**	**56**	**96**	**25**	**227**	**48**	**300**	**56**	**363**	**17**	**436**	**964**
5:45 PM	**89**	**8**	**24**	**121**	**40**	**29**	**84**	**153**	**29**	**209**	**47**	**285**	**39**	**433**	**11**	**483**	**1042**
6:00 PM	**62**	**10**	**26**	**98**	**19**	**16**	**64**	**99**	**32**	**182**	**46**	**260**	**31**	**314**	**18**	**363**	**820**

TOTAL	902	110	603	1615	333	207	610	1150	417	4353	930	5700	638	3727	184	4549	13014
AM Peak Vol	203	15	207	425	69	18	33	120	101	1643	255	1999	113	462	29	604	3148
PM Peak Vol	292	38	123	453	97	95	259	451	106	755	199	1060	165	1395	57	1617	3581


Peak Hour Factor (PHF)

AM Peak Hour	0.91	0.73	0.85	0.92	0.89
PM Peak Hour	0.86	0.74	0.88	0.84	0.86

DPA
RAW TURNING MOVEMENT DIAGRAM


LOCATION:	SR 31 @ SR 80 (Palm Beach Blvd)		
COUNTY :	Lee	CITY:	None
OBSERVER:	DC/RC	DATE:	01/28/2016 Thursday

AM Peak Hour
7:15 AM 8:15 AM

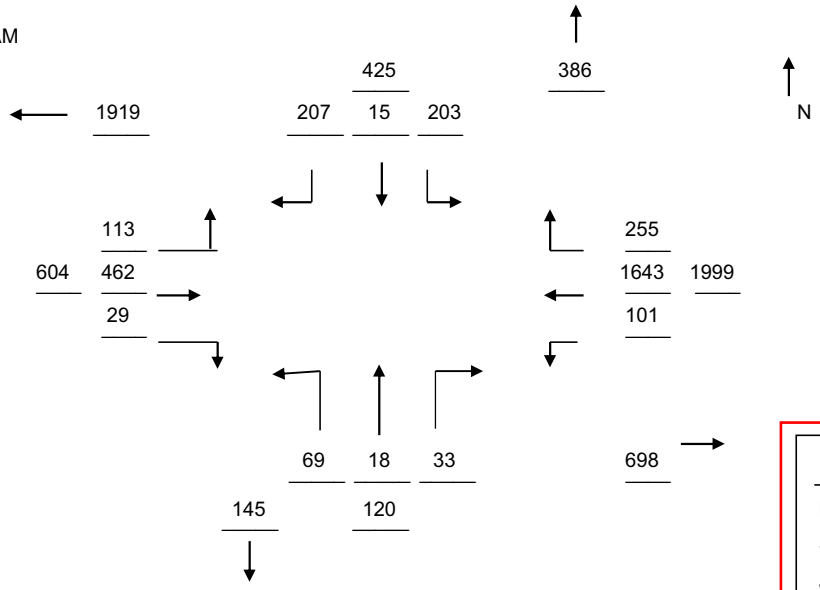

TRUCK %	
NB =	15 %
SB =	17 %
EB =	21 %
WB =	8 %

PM Peak Hour
5:00 PM 6:00 PM

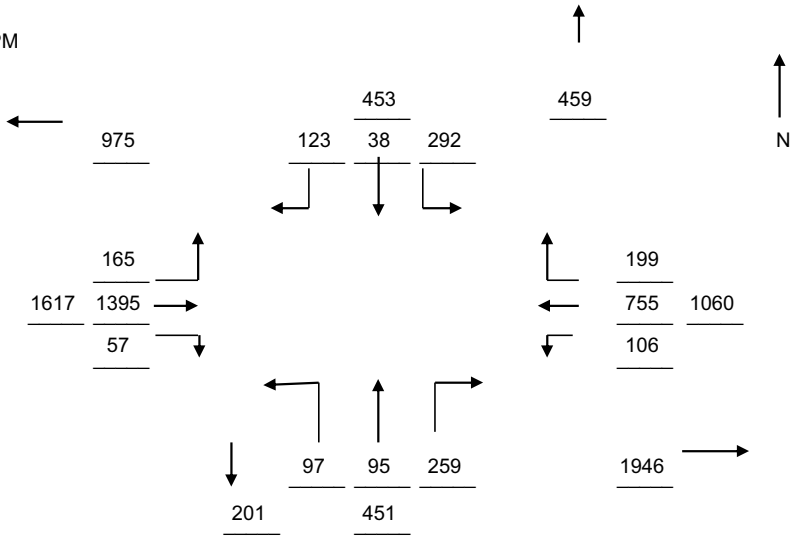


TRUCK %	
NB =	3 %
SB =	12 %
EB =	8 %
WB =	8 %


DPA
ADJUSTED TURNING MOVMEMENT DIAGRAM

		REPORT:	2014
LOCATION:	SR 31 @ SR 80 (Palm Beach Blvd)	STATION:	11
COUNTY :	Lee	MONTHLY:	0.98
OBSERVER:	DC/RC	ANNUAL:	1.07
		ADJUSTMENT FACTOR:	1.09

AM Peak Hour - Adjusted
7:15 AM 8:15 AM

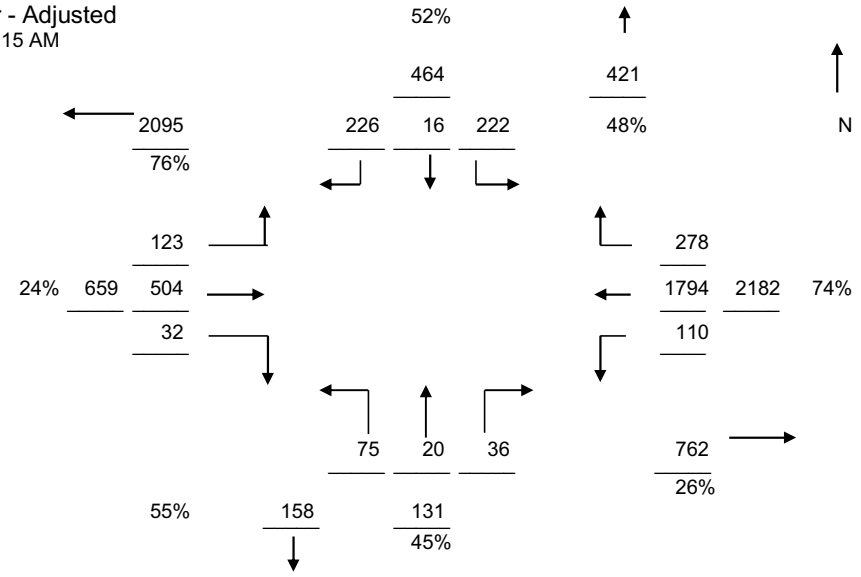

PM Peak Hour - Adjusted
5:00 PM 6:00 PM

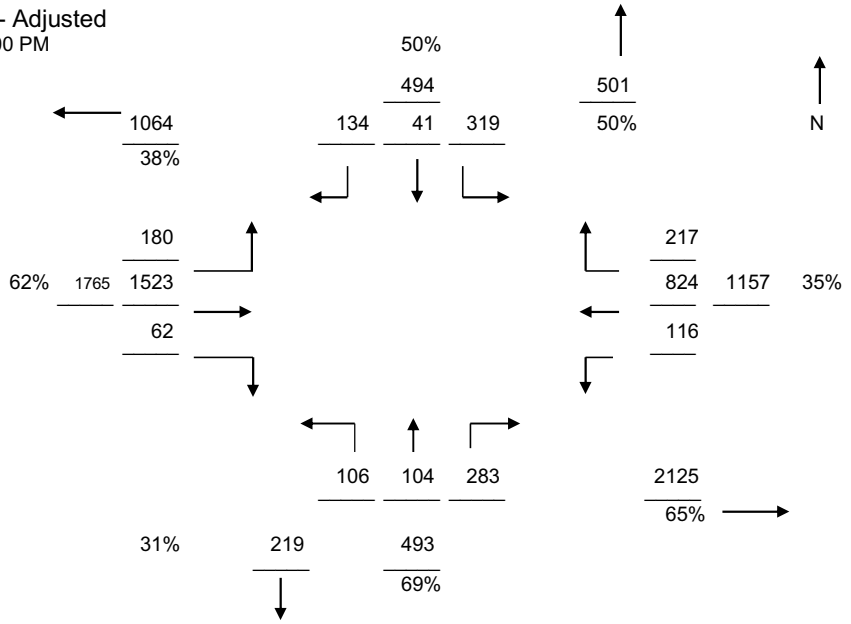

David Plummer & Associates
Based On
MSHA Highway Information Services Division
Turning Counts Study - Field Sheet

Request No.: abcock Ranch Increment 1 NOF
Job No.: #19503

Location: SR 31 @ SR 80 (Palm Beach Blvd)
Date: 04/17/201 Wednesday
Recorder: QC
Interval (dd) : 15
(In Minutes)

County: Lee
Town: Any
Weather: Good

PEAK HOURS	AM PERIOD 6:00AM-12:00PM	Start	End	Volume	PM PERIOD 12:00PM-7:00PM	Start	End	Volume
		12:00 AM	1:00 AM	0		4:45 PM	5:45 PM	4249

Street Name-->	SR 31				SR 31				SR 80 (Palm Beach Blvd)				SR 80 (Palm Beach Blvd)				
HOUR	Southbound				Northbound				Westbound				Eastbound				GRAND
ENDING	L	T	R	TOT	L	T	R	TOT	L	T	R	TOT	L	T	R	TOT	TOTAL
7:15 AM				0				0				0				0	0
7:30 AM				0				0				0				0	0
7:45 AM				0				0				0				0	0
8:00 AM				0				0				0				0	0
8:15 AM				0				0				0				0	0
8:30 AM				0				0				0				0	0
8:45 AM				0				0				0				0	0
9:00 AM				0				0				0				0	0
9:15 AM				0				0				0				0	0
9:30 AM				0				0				0				0	0
9:45 AM				0				0				0				0	0
10:00 AM				0				0				0				0	0
10:15 AM				0				0				0				0	0
10:30 AM				0				0				0				0	0
10:45 AM				0				0				0				0	0
11:00 AM				0				0				0				0	0
11:15 AM				0				0				0				0	0
11:30 AM				0				0				0				0	0
11:45 AM				0				0				0				0	0
12:00 PM				0				0				0				0	0
12:15 PM				0				0				0				0	0
12:30 PM				0				0				0				0	0
12:45 PM				0				0				0				0	0
1:00 PM				0				0				0				0	0
1:15 PM				0				0				0				0	0
1:30 PM				0				0				0				0	0
1:45 PM				0				0				0				0	0
2:00 PM				0				0				0				0	0
2:15 PM				0				0				0				0	0
2:30 PM				0				0				0				0	0
2:45 PM				0				0				0				0	0
3:00 PM				0				0				0				0	0
3:15 PM				0				0				0				0	0
3:30 PM				0				0				0				0	0
3:45 PM				0				0				0				0	0
4:00 PM				0				0				0				0	0
4:15 PM	83	13	51	147	28	26	55	109	28	188	51	267	52	340	25	417	940
4:30 PM	85	13	46	144	31	17	58	106	32	211	81	324	50	369	22	441	1015
4:45 PM	72	13	45	130	19	14	60	93	30	219	59	308	48	387	12	447	978
5:00 PM	**76**	**20**	**54**	**150**	**26**	**23**	**58**	**107**	**24**	**208**	**67**	**299**	**65**	**403**	**14**	**482**	**1038**
5:15 PM	**87**	**8**	**43**	**138**	**25**	**25**	**51**	**101**	**28**	**223**	**63**	**314**	**53**	**391**	**20**	**464**	**1017**
5:30 PM	**87**	**25**	**49**	**161**	**29**	**18**	**76**	**123**	**24**	**187**	**77**	**288**	**57**	**459**	**25**	**541**	**1113**
5:45 PM	**90**	**11**	**53**	**154**	**26**	**20**	**65**	**111**	**27**	**188**	**58**	**273**	**45**	**483**	**15**	**543**	**1081**
6:00 PM	79	11	47	137	25	18	44	87	28	219	69	316	43	388	22	453	993
TOTAL	**659**	**114**	**388**	**1161**	**209**	**161**	**467**	**837**	**221**	**1643**	**525**	**2389**	**413**	**3220**	**155**	**3788**	**8175**
AM Peak Vol	0	0	0	0	0	0	0	0	0	0	0	0	0	0	0	0	0
PM Peak Vol	340	64	199	603	106	86	250	442	103	806	265	1174	220	1736	74	2030	4249


Peak Hour Factor (PHF)

AM Peak Hour	0.00	0.00	0.00	0.00	0.00
PM Peak Hour	0.94	0.90	0.93	0.93	0.95

DPA
RAW TURNING MOVEMENT DIAGRAM


LOCATION:	SR 31 @ SR 80 (Palm Beach Blvd)		
COUNTY :	Lee	CITY:	Any
OBSERVER:	QC	DATE: 04/17/2019	Wednesday

AM Peak Hour
12:00 AM 1:00 AM

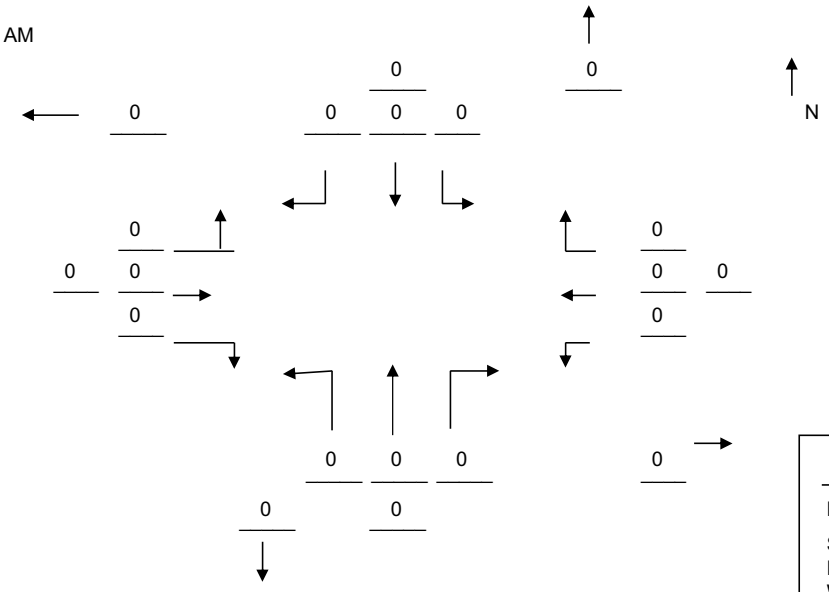

TRUCK %	
NB =	%
SB =	%
EB =	%
WB =	%

PM Peak Hour
4:45 PM 5:45 PM

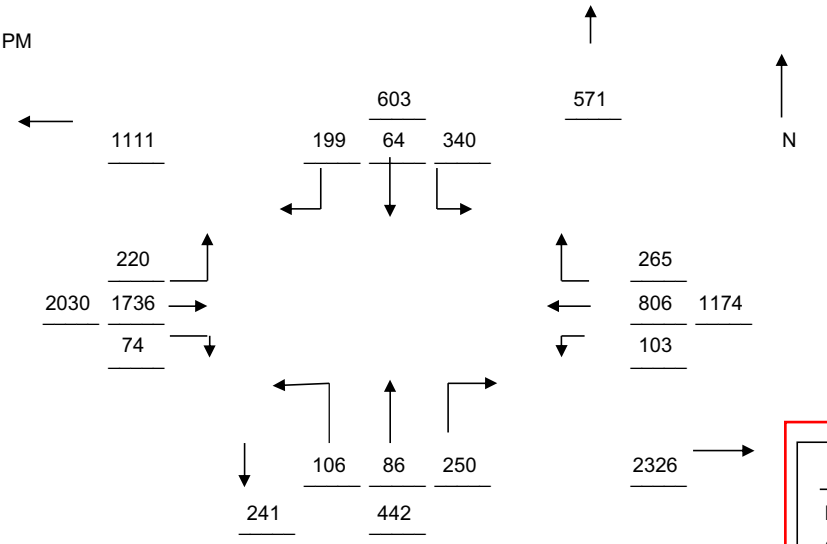


TRUCK %	
NB =	2 %
SB =	10 %
EB =	6 %
WB =	9 %

DPA
ADJUSTED TURNING MOVMEMENT DIAGRAM


		REPORT:	2018
LOCATION:	SR 31 @ SR 80 (Palm Beach Blvd)	STATION:	Lee
COUNTY :	Lee	WEEKLY:	1.03
OBSERVER:	QC	ANNUAL:	n/a
		ADJUSTMENT FACTOR:	1.03

AM Peak Hour - Adjusted
12:00 AM 1:00 AM

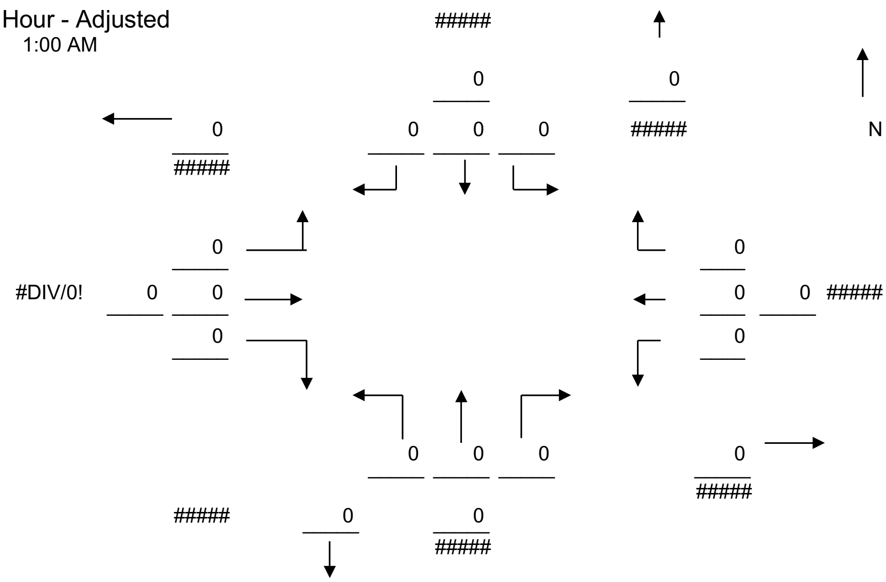

-------------- -------------- --------- --------- --------- --------- --------- --------- --------- --------- --------- --------- --------- ---------

PM Peak Hour - Adjusted
4:45 PM 5:45 PM

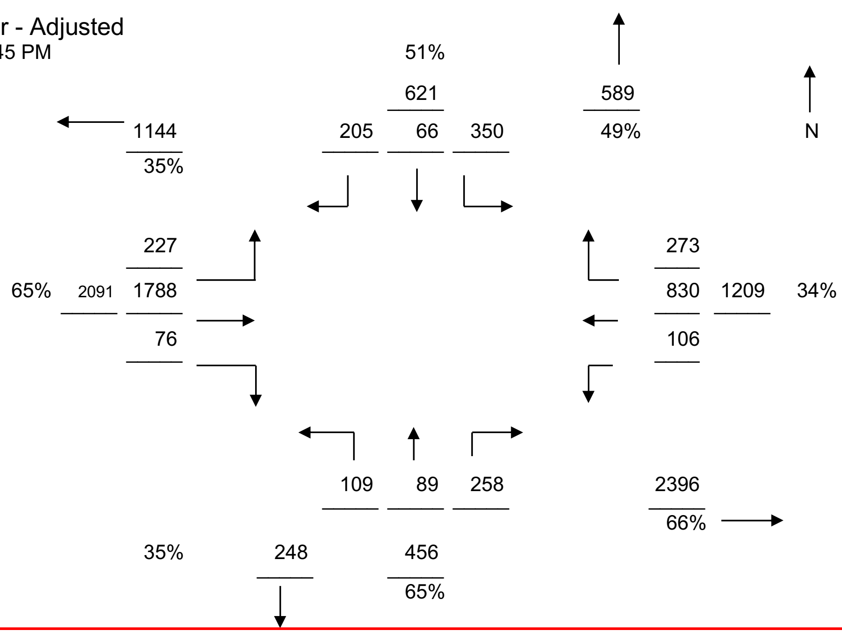

APPENDIX E

INTERSECTION CAPACITY ANALYSIS

HCM 6th Signalized Intersection Summary
1: River Hall Parkway & SR 80

Movement	EBU	EBT	EBR	WBL	WBT	NBL	NBR
Lane Configurations							
Traffic Volume (veh/h)	2	753	258	66	1440	222	22
Future Volume (veh/h)	2	753	258	66	1440	222	22
Initial Q (Qb), veh		0	0	0	0	0	0
Ped-Bike Adj(A_pbT)			1.00	1.00		1.00	1.00
Parking Bus, Adj		1.00	1.00	1.00	1.00	1.00	1.00
Work Zone On Approach		No			No	No	
Adj Sat Flow, veh/h/ln		1648	1826	1841	1796	1856	1870
Adj Flow Rate, veh/h		818	280	72	1565	241	24
Peak Hour Factor		0.92	0.92	0.92	0.92	0.92	0.92
Percent Heavy Veh, %		17	5	4	7	3	2
Cap, veh/h		2315	1144	192	2823	364	168
Arrive On Green		0.74	0.74	0.05	0.83	0.11	0.11
Sat Flow, veh/h		3214	1547	1753	3503	3428	1585
Grp Volume(v), veh/h		818	280	72	1565	241	24
Grp Sat Flow(s),veh/h/ln		1566	1547	1753	1706	1714	1585
Q Serve(g_s), s		11.1	6.9	0.6	17.6	8.1	1.6
Cycle Q Clear(g_c), s		11.1	6.9	0.6	17.6	8.1	1.6
Prop In Lane			1.00	1.00		1.00	1.00
Lane Grp Cap(c), veh/h		2315	1144	192	2823	364	168
V/C Ratio(X)		0.35	0.24	0.38	0.55	0.66	0.14
Avail Cap(c_a), veh/h		2315	1144	198	2823	629	291
HCM Platoon Ratio		1.00	1.00	1.00	1.00	1.00	1.00
Upstream Filter(I)		1.00	1.00	1.00	1.00	1.00	1.00
Uniform Delay (d), s/veh		5.5	5.0	39.8	3.3	51.6	48.7
Incr Delay (d2), s/veh		0.4	0.5	1.2	0.8	2.1	0.4
Initial Q Delay(d3),s/veh		0.0	0.0	0.0	0.0	0.0	0.0
%ile BackOfQ(50%),veh/ln		2.7	1.8	1.8	2.9	3.6	0.7
Unsig. Movement Delay, s/veh							
LnGrp Delay(d),s/veh		5.9	5.5	41.0	4.1	53.6	49.1
LnGrp LOS		A	A	D	A	D	D
Approach Vol, veh/h		1098			1637	265	
Approach Delay, s/veh		5.8			5.7	53.2	
Approach LOS		A			A	D	

Timer - Assigned Phs	1	2				6		8
Phs Duration (G+Y+Rc), s	10.5	92.7				103.3		16.7
Change Period (Y+Rc), s	6.0	6.0				6.0		6.0
Max Green Setting (Gmax), s	5.0	77.0				77.0		20.0
Max Q Clear Time (g_c+I1), s	2.6	13.1				19.6		10.1
Green Ext Time (p_c), s	0.0	7.0				15.9		0.6

Intersection Summary	
HCM 6th Ctrl Delay	10.0
HCM 6th LOS	A

Notes

User approved ignoring U-Turning movement.

HCM 6th Signalized Intersection Summary
1: River Hall Parkway & SR 80

Movement	EBU	EBT	EBR	WBL	WBT	NBL	NBR
Lane Configurations							
Traffic Volume (veh/h)	3	1574	245	24	920	196	44
Future Volume (veh/h)	3	1574	245	24	920	196	44
Initial Q (Qb), veh		0	0	0	0	0	0
Ped-Bike Adj(A_pbT)			1.00	1.00		1.00	1.00
Parking Bus, Adj		1.00	1.00	1.00	1.00	1.00	1.00
Work Zone On Approach		No			No	No	
Adj Sat Flow, veh/h/ln		1811	1870	1870	1781	1826	1856
Adj Flow Rate, veh/h		1640	255	25	958	204	46
Peak Hour Factor		0.96	0.96	0.96	0.96	0.96	0.96
Percent Heavy Veh, %		6	2	2	8	5	3
Cap, veh/h		2739	1403	122	2902	301	140
Arrive On Green		0.80	0.80	0.03	0.86	0.09	0.09
Sat Flow, veh/h		3532	1585	1781	3474	3374	1572
Grp Volume(v), veh/h		1640	255	25	958	204	46
Grp Sat Flow(s),veh/h/ln		1721	1585	1781	1692	1687	1572
Q Serve(g_s), s		27.9	3.3	0.2	8.4	8.8	4.1
Cycle Q Clear(g_c), s		27.9	3.3	0.2	8.4	8.8	4.1
Prop In Lane			1.00	1.00		1.00	1.00
Lane Grp Cap(c), veh/h		2739	1403	122	2902	301	140
V/C Ratio(X)		0.60	0.18	0.21	0.33	0.68	0.33
Avail Cap(c_a), veh/h		2739	1403	143	2902	517	241
HCM Platoon Ratio		1.00	1.00	1.00	1.00	1.00	1.00
Upstream Filter(I)		1.00	1.00	1.00	1.00	1.00	1.00
Uniform Delay (d), s/veh		6.0	1.2	54.4	2.1	66.2	64.1
Incr Delay (d2), s/veh		1.0	0.3	0.8	0.3	2.7	1.3
Initial Q Delay(d3),s/veh		0.0	0.0	0.0	0.0	0.0	0.0
%ile BackOfQ(50%),veh/ln		7.4	1.5	0.8	1.4	3.9	1.7
Unsig. Movement Delay, s/veh							
LnGrp Delay(d),s/veh		6.9	1.5	55.2	2.4	68.9	65.4
LnGrp LOS		A	A	E	A	E	E
Approach Vol, veh/h		1895			983	250	
Approach Delay, s/veh		6.2			3.8	68.2	
Approach LOS		A			A	E	

Timer - Assigned Phs	1	2				6		8
Phs Duration (G+Y+Rc), s	9.2	123.4				132.6		17.4
Change Period (Y+Rc), s	6.0	6.0				6.0		6.0
Max Green Setting (Gmax), s	5.0	106.0				106.0		21.0
Max Q Clear Time (g_c+I1), s	2.2	29.9				10.4		10.8
Green Ext Time (p_c), s	0.0	20.7				7.1		0.6

Intersection Summary	
HCM 6th Ctrl Delay	10.4
HCM 6th LOS	B

Notes

User approved ignoring U-Turning movement.

HCM 6th Signalized Intersection Summary
5: Buckingham Rd & SR 80

Movement	EBL	EBT	EBR	WBL	WBT	WBR	NBL	NBT	NBR	SBL	SBT	SBR
Lane Configurations												
Traffic Volume (veh/h)	32	706	204	182	1042	15	260	41	203	67	40	77
Future Volume (veh/h)	32	706	204	182	1042	15	260	41	203	67	40	77
Initial Q (Qb), veh	0	0	0	0	0	0	0	0	0	0	0	0
Ped-Bike Adj(A_pbT)	1.00		1.00	1.00		1.00	1.00		1.00	1.00		1.00
Parking Bus, Adj	1.00	1.00	1.00	1.00	1.00	1.00	1.00	1.00	1.00	1.00	1.00	1.00
Work Zone On Approach		No			No			No			No	
Adj Sat Flow, veh/h/ln	1648	1648	1648	1737	1737	1737	1767	1767	1767	1796	1796	1796
Adj Flow Rate, veh/h	36	784	0	202	1158	0	289	46	226	74	44	86
Peak Hour Factor	0.90	0.90	0.90	0.90	0.90	0.90	0.90	0.90	0.90	0.90	0.90	0.90
Percent Heavy Veh, %	17	17	17	11	11	11	9	9	9	7	7	7
Cap, veh/h	90	1368		254	1758		452	54	264	218	169	143
Arrive On Green	0.06	0.44	0.00	0.15	0.53	0.00	0.18	0.21	0.21	0.07	0.09	0.09
Sat Flow, veh/h	1570	3131	1397	1654	3300	1472	1682	260	1277	1711	1796	1522
Grp Volume(v), veh/h	36	784	0	202	1158	0	289	0	272	74	44	86
Grp Sat Flow(s),veh/h/ln	1570	1566	1397	1654	1650	1472	1682	0	1537	1711	1796	1522
Q Serve(g_s), s	2.7	22.6	0.0	14.1	30.3	0.0	17.6	0.0	20.5	4.5	2.7	6.5
Cycle Q Clear(g_c), s	2.7	22.6	0.0	14.1	30.3	0.0	17.6	0.0	20.5	4.5	2.7	6.5
Prop In Lane	1.00		1.00	1.00		1.00	1.00		0.83	1.00		1.00
Lane Grp Cap(c), veh/h	90	1368		254	1758		452	0	317	218	169	143
V/C Ratio(X)	0.40	0.57		0.80	0.66		0.64	0.00	0.86	0.34	0.26	0.60
Avail Cap(c_a), veh/h	118	1368		345	1758		496	0	333	226	169	143
HCM Platoon Ratio	1.00	1.00	1.00	1.00	1.00	1.00	1.00	1.00	1.00	1.00	1.00	1.00
Upstream Filter(I)	1.00	1.00	0.00	1.00	1.00	0.00	1.00	0.00	1.00	1.00	1.00	1.00
Uniform Delay (d), s/veh	54.6	25.4	0.0	49.0	20.2	0.0	36.3	0.0	45.9	44.0	50.5	52.2
Incr Delay (d2), s/veh	2.8	1.8	0.0	8.9	2.0	0.0	2.4	0.0	19.5	0.9	1.1	8.0
Initial Q Delay(d3),s/veh	0.0	0.0	0.0	0.0	0.0	0.0	0.0	0.0	0.0	0.0	0.0	0.0
%ile BackOfQ(50%),veh/ln	1.1	8.3	0.0	6.3	11.2	0.0	7.3	0.0	9.3	1.9	1.3	2.7
Unsig. Movement Delay, s/veh												
LnGrp Delay(d),s/veh	57.4	27.1	0.0	57.9	22.1	0.0	38.7	0.0	65.4	44.9	51.6	60.2
LnGrp LOS	E	C		E	C		D	A	E	D	D	E
Approach Vol, veh/h		820	A		1360	A		561			204	
Approach Delay, s/veh		28.5			27.4			51.7			52.8	
Approach LOS		C			C			D			D	


Timer - Assigned Phs	1	2	3	4	5	6	7	8
Phs Duration (G+Y+Rc), s	10.9	67.9	12.4	28.8	22.4	56.4	25.9	15.3
Change Period (Y+Rc), s	6.0	7.0	6.0	6.0	6.0	7.0	6.0	6.0
Max Green Setting (Gmax), s	7.0	57.0	7.0	24.0	23.0	41.0	23.0	8.0
Max Q Clear Time (g_c+I1), s	4.7	32.3	6.5	22.5	16.1	24.6	19.6	8.5
Green Ext Time (p_c), s	0.0	14.7	0.0	0.3	0.3	7.7	0.3	0.0

Intersection Summary	
HCM 6th Ctrl Delay	34.1
HCM 6th LOS	C

Notes

Unsignalized Delay for [EBR, WBR] is excluded from calculations of the approach delay and intersection delay.

HCM 6th Signalized Intersection Summary
5: Buckingham Rd & SR 80

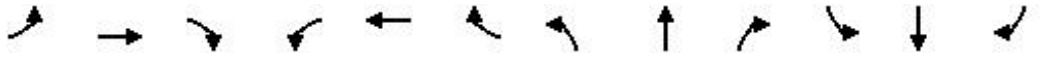

Movement	EBL	EBT	EBR	WBL	WBT	WBR	NBL	NBT	NBR	SBL	SBT	SBR
Lane Configurations												
Traffic Volume (veh/h)	71	1463	309	170	739	13	300	88	184	99	105	66
Future Volume (veh/h)	71	1463	309	170	739	13	300	88	184	99	105	66
Initial Q (Qb), veh	0	0	0	0	0	0	0	0	0	0	0	0
Ped-Bike Adj(A_pbT)	1.00		1.00	1.00		1.00	1.00		1.00	1.00		1.00
Parking Bus, Adj	1.00	1.00	1.00	1.00	1.00	1.00	1.00	1.00	1.00	1.00	1.00	1.00
Work Zone On Approach		No			No			No			No	
Adj Sat Flow, veh/h/ln	1811	1811	1811	1752	1752	1752	1841	1841	1841	1841	1841	1841
Adj Flow Rate, veh/h	73	1508	0	175	762	0	309	91	190	102	108	68
Peak Hour Factor	0.97	0.97	0.97	0.97	0.97	0.97	0.97	0.97	0.97	0.97	0.97	0.97
Percent Heavy Veh, %	6	6	6	10	10	10	4	4	4	4	4	4
Cap, veh/h	113	1759		215	1912		379	103	215	182	147	125
Arrive On Green	0.07	0.51	0.00	0.13	0.57	0.00	0.17	0.19	0.19	0.06	0.08	0.08
Sat Flow, veh/h	1725	3441	1535	1668	3328	1485	1753	531	1110	1753	1841	1560
Grp Volume(v), veh/h	73	1508	0	175	762	0	309	0	281	102	108	68
Grp Sat Flow(s),veh/h/ln	1725	1721	1535	1668	1664	1485	1753	0	1641	1753	1841	1560
Q Serve(g_s), s	6.2	57.2	0.0	15.3	19.0	0.0	23.5	0.0	25.0	8.0	8.6	6.3
Cycle Q Clear(g_c), s	6.2	57.2	0.0	15.3	19.0	0.0	23.5	0.0	25.0	8.0	8.6	6.3
Prop In Lane	1.00		1.00	1.00		1.00	1.00		0.68	1.00		1.00
Lane Grp Cap(c), veh/h	113	1759		215	1912		379	0	317	182	147	125
V/C Ratio(X)	0.65	0.86		0.81	0.40		0.82	0.00	0.89	0.56	0.73	0.54
Avail Cap(c_a), veh/h	149	1759		222	1912		379	0	317	182	147	125
HCM Platoon Ratio	1.00	1.00	1.00	1.00	1.00	1.00	1.00	1.00	1.00	1.00	1.00	1.00
Upstream Filter(I)	1.00	1.00	0.00	1.00	1.00	0.00	1.00	0.00	1.00	1.00	1.00	1.00
Uniform Delay (d), s/veh	68.4	31.9	0.0	63.6	17.6	0.0	49.5	0.0	58.9	59.1	67.4	66.4
Incr Delay (d2), s/veh	6.0	5.7	0.0	19.7	0.6	0.0	12.9	0.0	24.9	3.8	18.4	6.2
Initial Q Delay(d3),s/veh	0.0	0.0	0.0	0.0	0.0	0.0	0.0	0.0	0.0	0.0	0.0	0.0
%ile BackOfQ(50%),veh/ln	2.9	24.0	0.0	7.6	7.2	0.0	11.5	0.0	12.4	3.7	4.7	2.7
Unsig. Movement Delay, s/veh												
LnGrp Delay(d),s/veh	74.4	37.6	0.0	83.3	18.2	0.0	62.4	0.0	83.8	63.0	85.8	72.6
LnGrp LOS	E	D		F	B		E	A	F	E	F	E
Approach Vol, veh/h		1581	A		937	A		590			278	
Approach Delay, s/veh		39.3			30.4			72.6			74.2	
Approach LOS		D			C			E			E	

Timer - Assigned Phs	1	2	3	4	5	6	7	8
Phs Duration (G+Y+Rc), s	13.8	90.2	13.0	33.0	23.3	80.7	30.0	16.0
Change Period (Y+Rc), s	6.0	7.0	6.0	6.0	6.0	7.0	6.0	6.0
Max Green Setting (Gmax), s	11.0	80.0	7.0	27.0	18.0	73.0	24.0	10.0
Max Q Clear Time (g_c+I1), s	8.2	21.0	10.0	27.0	17.3	59.2	25.5	10.6
Green Ext Time (p_c), s	0.0	12.2	0.0	0.0	0.0	11.4	0.0	0.0

Intersection Summary	
HCM 6th Ctrl Delay	45.5
HCM 6th LOS	D

Notes

Unsignalized Delay for [EBR, WBR] is excluded from calculations of the approach delay and intersection delay.

HCM 6th Signalized Intersection Summary
6: SR 31 & SR 80

Movement	EBL	EBT	EBR	WBL	WBT	WBR	NBL	NBT	NBR	SBL	SBT	SBR
Lane Configurations												
Traffic Volume (veh/h)	139	570	36	124	2027	314	85	23	41	251	18	255
Future Volume (veh/h)	139	570	36	124	2027	314	85	23	41	251	18	255
Initial Q (Qb), veh	0	0	0	0	0	0	0	0	0	0	0	0
Ped-Bike Adj(A_pbT)	1.00		1.00	1.00		1.00	1.00		1.00	1.00		1.00
Parking Bus, Adj	1.00	1.00	1.00	1.00	1.00	1.00	1.00	1.00	1.00	1.00	1.00	1.00
Work Zone On Approach		No			No			No			No	
Adj Sat Flow, veh/h/ln	1589	1589	1589	1781	1781	1781	1678	1678	1678	1648	1648	1648
Adj Flow Rate, veh/h	156	640	40	139	2278	0	61	75	46	296	0	287
Peak Hour Factor	0.89	0.89	0.89	0.89	0.89	0.89	0.89	0.89	0.89	0.89	0.89	0.89
Percent Heavy Veh, %	21	21	21	8	8	8	15	15	15	17	17	17
Cap, veh/h	159	2831	879	580	2175		100	105	89	360	0	160
Arrive On Green	0.07	0.65	0.65	0.06	0.64	0.00	0.06	0.06	0.06	0.11	0.00	0.11
Sat Flow, veh/h	1513	4337	1346	1697	3385	1510	1598	1678	1422	3139	0	1397
Grp Volume(v), veh/h	156	640	40	139	2278	0	61	75	46	296	0	287
Grp Sat Flow(s),veh/h/ln	1513	1446	1346	1697	1692	1510	1598	1678	1422	1570	0	1397
Q Serve(g_s), s	10.7	9.0	1.6	4.0	96.4	0.0	5.6	6.6	4.7	13.8	0.0	17.2
Cycle Q Clear(g_c), s	10.7	9.0	1.6	4.0	96.4	0.0	5.6	6.6	4.7	13.8	0.0	17.2
Prop In Lane	1.00		1.00	1.00		1.00	1.00		1.00	1.00		1.00
Lane Grp Cap(c), veh/h	159	2831	879	580	2175		100	105	89	360	0	160
V/C Ratio(X)	0.98	0.23	0.05	0.24	1.05		0.61	0.71	0.52	0.82	0.00	1.79
Avail Cap(c_a), veh/h	159	2831	879	584	2175		100	105	89	360	0	160
HCM Platoon Ratio	1.00	1.00	1.00	1.00	1.00	1.00	1.00	1.00	1.00	1.00	1.00	1.00
Upstream Filter(I)	1.00	1.00	1.00	1.00	1.00	0.00	1.00	1.00	1.00	1.00	0.00	1.00
Uniform Delay (d), s/veh	54.3	10.6	9.3	7.6	26.8	0.0	68.5	69.0	68.1	64.9	0.0	66.4
Incr Delay (d2), s/veh	65.6	0.2	0.1	0.2	33.1	0.0	10.3	20.3	5.1	14.7	0.0	380.3
Initial Q Delay(d3),s/veh	0.0	0.0	0.0	0.0	0.0	0.0	0.0	0.0	0.0	0.0	0.0	0.0
%ile BackOfQ(50%),veh/ln	8.8	2.8	0.5	1.4	44.5	0.0	2.5	3.4	1.8	6.2	0.0	23.0
Unsig. Movement Delay, s/veh												
LnGrp Delay(d),s/veh	119.9	10.8	9.4	7.8	59.9	0.0	78.8	89.3	73.2	79.6	0.0	446.7
LnGrp LOS	F	B	A	A	F		E	F	E	E	A	F
Approach Vol, veh/h		836			2417	A		182			583	
Approach Delay, s/veh		31.1			56.9			81.7			260.3	
Approach LOS		C			E			F			F	

Timer - Assigned Phs	1	2		4	5	6		8				
Phs Duration (G+Y+Rc), s	15.0	100.4		13.4	13.5	101.9		21.2				
Change Period (Y+Rc), s	6.5	7.4		6.4	6.5	7.4		6.4				
Max Green Setting (Gmax), s	8.5	93.0		7.0	7.3	94.2		14.8				
Max Q Clear Time (g_c+I1), s	12.7	98.4		8.6	6.0	11.0		19.2				
Green Ext Time (p_c), s	0.0	0.0		0.0	0.0	10.3		0.0				

Intersection Summary		
HCM 6th Ctrl Delay	82.1	
HCM 6th LOS	F	

Notes

User approved volume balancing among the lanes for turning movement.

Unsignalized Delay for [WBR] is excluded from calculations of the approach delay and intersection delay.

HCM 6th Signalized Intersection Summary
6: SR 31 & SR 80

Movement	EBL	EBT	EBR	WBL	WBT	WBR	NBL	NBT	NBR	SBL	SBT	SBR
Lane Configurations												
Traffic Volume (veh/h)	239	1881	80	112	873	287	115	94	271	368	69	216
Future Volume (veh/h)	239	1881	80	112	873	287	115	94	271	368	69	216
Initial Q (Qb), veh	0	0	0	0	0	0	0	0	0	0	0	0
Ped-Bike Adj(A_pbT)	1.00		1.00	1.00		1.00	1.00		1.00	1.00		1.00
Parking Bus, Adj	1.00	1.00	1.00	1.00	1.00	1.00	1.00	1.00	1.00	1.00	1.00	1.00
Work Zone On Approach		No			No			No			No	
Adj Sat Flow, veh/h/ln	1811	1811	1811	1767	1767	1767	1870	1870	1870	1752	1752	1752
Adj Flow Rate, veh/h	252	1980	84	118	919	0	110	114	285	439	0	227
Peak Hour Factor	0.95	0.95	0.95	0.95	0.95	0.95	0.95	0.95	0.95	0.95	0.95	0.95
Percent Heavy Veh, %	6	6	6	9	9	9	2	2	2	10	10	10
Cap, veh/h	375	2449	760	189	1529		261	274	232	617	0	275
Arrive On Green	0.11	0.50	0.50	0.07	0.46	0.00	0.15	0.15	0.15	0.18	0.00	0.18
Sat Flow, veh/h	1725	4944	1535	1682	3357	1497	1781	1870	1585	3337	0	1485
Grp Volume(v), veh/h	252	1980	84	118	919	0	110	114	285	439	0	227
Grp Sat Flow(s),veh/h/ln	1725	1648	1535	1682	1678	1497	1781	1870	1585	1668	0	1485
Q Serve(g_s), s	11.1	50.6	4.4	5.5	30.8	0.0	8.4	8.3	22.0	18.5	0.0	22.1
Cycle Q Clear(g_c), s	11.1	50.6	4.4	5.5	30.8	0.0	8.4	8.3	22.0	18.5	0.0	22.1
Prop In Lane	1.00		1.00	1.00		1.00	1.00		1.00	1.00		1.00
Lane Grp Cap(c), veh/h	375	2449	760	189	1529		261	274	232	617	0	275
V/C Ratio(X)	0.67	0.81	0.11	0.63	0.60		0.42	0.42	1.23	0.71	0.00	0.83
Avail Cap(c_a), veh/h	445	2449	760	203	1529		261	274	232	667	0	297
HCM Platoon Ratio	1.00	1.00	1.00	1.00	1.00	1.00	1.00	1.00	1.00	1.00	1.00	1.00
Upstream Filter(I)	1.00	1.00	1.00	1.00	1.00	0.00	1.00	1.00	1.00	1.00	0.00	1.00
Uniform Delay (d), s/veh	22.6	31.9	20.2	31.2	30.6	0.0	58.2	58.2	64.0	57.4	0.0	58.8
Incr Delay (d2), s/veh	3.1	3.0	0.3	5.3	1.8	0.0	1.1	1.0	133.6	3.7	0.0	17.3
Initial Q Delay(d3),s/veh	0.0	0.0	0.0	0.0	0.0	0.0	0.0	0.0	0.0	0.0	0.0	0.0
%ile BackOfQ(50%),veh/ln	4.6	19.9	1.6	2.4	12.5	0.0	3.9	4.0	17.4	8.1	0.0	9.5
Unsig. Movement Delay, s/veh												
LnGrp Delay(d),s/veh	25.7	34.9	20.5	36.6	32.4	0.0	59.3	59.2	197.6	61.1	0.0	76.1
LnGrp LOS	C	C	C	D	C		E	E	F	E	A	E
Approach Vol, veh/h		2316			1037	A		509			666	
Approach Delay, s/veh		33.3			32.9			136.7			66.2	
Approach LOS		C			C			F			E	

Timer - Assigned Phs	1	2		4	5	6		8				
Phs Duration (G+Y+Rc), s	19.9	72.3		26.0	14.0	78.3		31.7				
Change Period (Y+Rc), s	6.5	7.4		6.4	6.5	7.4		6.4				
Max Green Setting (Gmax), s	19.5	56.6		19.6	8.7	67.4		27.6				
Max Q Clear Time (g_c+I1), s	13.1	32.8		24.0	7.5	52.6		24.1				
Green Ext Time (p_c), s	0.4	11.2		0.0	0.0	13.7		1.3				

Intersection Summary			
HCM 6th Ctrl Delay		49.7	
HCM 6th LOS		D	

Notes

User approved volume balancing among the lanes for turning movement.

Unsignalized Delay for [WBR] is excluded from calculations of the approach delay and intersection delay.

HCM 6th Signalized Intersection Summary
1: River Hall Parkway & SR 80

Movement	EBU	EBT	EBR	WBL	WBT	NBL	NBR
Lane Configurations							
Traffic Volume (veh/h)	2	803	484	98	1555	826	160
Future Volume (veh/h)	2	803	484	98	1555	826	160
Initial Q (Qb), veh		0	0	0	0	0	0
Ped-Bike Adj(A_pbT)			1.00	1.00		1.00	1.00
Parking Bus, Adj		1.00	1.00	1.00	1.00	1.00	1.00
Work Zone On Approach		No			No	No	
Adj Sat Flow, veh/h/ln		1648	1826	1841	1796	1856	1870
Adj Flow Rate, veh/h		873	526	107	1690	898	174
Peak Hour Factor		0.92	0.92	0.92	0.92	0.92	0.92
Percent Heavy Veh, %		17	5	4	7	3	2
Cap, veh/h		1724	852	188	2188	1002	463
Arrive On Green		0.55	0.55	0.06	0.64	0.29	0.29
Sat Flow, veh/h		3214	1547	1753	3503	3428	1585
Grp Volume(v), veh/h		873	526	107	1690	898	174
Grp Sat Flow(s),veh/h/ln		1566	1547	1753	1706	1714	1585
Q Serve(g_s), s		20.8	27.8	2.4	42.2	30.1	10.5
Cycle Q Clear(g_c), s		20.8	27.8	2.4	42.2	30.1	10.5
Prop In Lane			1.00	1.00		1.00	1.00
Lane Grp Cap(c), veh/h		1724	852	188	2188	1002	463
V/C Ratio(X)		0.51	0.62	0.57	0.77	0.90	0.38
Avail Cap(c_a), veh/h		1724	852	190	2188	1028	476
HCM Platoon Ratio		1.00	1.00	1.00	1.00	1.00	1.00
Upstream Filter(I)		1.00	1.00	1.00	1.00	1.00	1.00
Uniform Delay (d), s/veh		16.8	18.4	29.3	15.3	40.7	33.8
Incr Delay (d2), s/veh		1.1	3.3	3.9	2.7	10.2	0.5
Initial Q Delay(d3),s/veh		0.0	0.0	0.0	0.0	0.0	0.0
%ile BackOfQ(50%),veh/ln		6.9	9.5	2.1	14.1	14.0	4.1
Unsig. Movement Delay, s/veh							
LnGrp Delay(d),s/veh		17.9	21.7	33.2	18.0	51.0	34.3
LnGrp LOS		B	C	C	B	D	C
Approach Vol, veh/h		1399			1797	1072	
Approach Delay, s/veh		19.3			18.9	48.2	
Approach LOS		B			B	D	

Timer - Assigned Phs	1	2				6	8
Phs Duration (G+Y+Rc), s	10.9	70.1				80.9	39.1
Change Period (Y+Rc), s	6.0	6.0				6.0	6.0
Max Green Setting (Gmax), s	5.0	63.0				63.0	34.0
Max Q Clear Time (g_c+I1), s	4.4	29.8				44.2	32.1
Green Ext Time (p_c), s	0.0	8.7				11.2	0.9

Intersection Summary	
HCM 6th Ctrl Delay	26.4
HCM 6th LOS	C

Notes

User approved ignoring U-Turning movement.

HCM 6th Signalized Intersection Summary
1: River Hall Parkway & SR 80

Movement	EBU	EBT	EBR	WBL	WBT	NBL	NBR
Lane Configurations							
Traffic Volume (veh/h)	3	1678	1097	190	994	640	143
Future Volume (veh/h)	3	1678	1097	190	994	640	143
Initial Q (Qb), veh		0	0	0	0	0	0
Ped-Bike Adj(A_pbT)			1.00	1.00		1.00	1.00
Parking Bus, Adj		1.00	1.00	1.00	1.00	1.00	1.00
Work Zone On Approach		No			No	No	
Adj Sat Flow, veh/h/ln		1811	1870	1870	1781	1826	1856
Adj Flow Rate, veh/h		1748	1143	198	1035	667	149
Peak Hour Factor		0.96	0.96	0.96	0.96	0.96	0.96
Percent Heavy Veh, %		6	2	2	8	5	3
Cap, veh/h		2071	1321	211	2420	781	364
Arrive On Green		0.60	0.60	0.09	0.72	0.23	0.23
Sat Flow, veh/h		3532	1585	1781	3474	3374	1572
Grp Volume(v), veh/h		1748	1143	198	1035	667	149
Grp Sat Flow(s),veh/h/ln		1721	1585	1781	1692	1687	1572
Q Serve(g_s), s		61.7	64.6	11.7	18.8	28.4	12.1
Cycle Q Clear(g_c), s		61.7	64.6	11.7	18.8	28.4	12.1
Prop In Lane			1.00	1.00		1.00	1.00
Lane Grp Cap(c), veh/h		2071	1321	211	2420	781	364
V/C Ratio(X)		0.84	0.87	0.94	0.43	0.85	0.41
Avail Cap(c_a), veh/h		2071	1321	211	2420	945	440
HCM Platoon Ratio		1.00	1.00	1.00	1.00	1.00	1.00
Upstream Filter(I)		1.00	1.00	1.00	1.00	1.00	1.00
Uniform Delay (d), s/veh		24.2	7.5	57.4	8.8	55.2	48.9
Incr Delay (d2), s/veh		4.4	7.8	44.5	0.6	6.6	0.7
Initial Q Delay(d3),s/veh		0.0	0.0	0.0	0.0	0.0	0.0
%ile BackOfQ(50%),veh/ln		23.7	45.8	9.9	6.1	12.8	4.9
Unsig. Movement Delay, s/veh							
LnGrp Delay(d),s/veh		28.6	15.2	101.9	9.3	61.8	49.7
LnGrp LOS		C	B	F	A	E	D
Approach Vol, veh/h		2891			1233	816	
Approach Delay, s/veh		23.3			24.2	59.6	
Approach LOS		C			C	E	


Timer - Assigned Phs	1	2				6		8
Phs Duration (G+Y+Rc), s	17.0	94.3				111.3		38.7
Change Period (Y+Rc), s	6.0	6.0				6.0		6.0
Max Green Setting (Gmax), s	11.0	81.0				87.0		40.0
Max Q Clear Time (g_c+I1), s	13.7	66.6				20.8		30.4
Green Ext Time (p_c), s	0.0	12.4				8.0		2.3

Intersection Summary	
HCM 6th Ctrl Delay	29.5
HCM 6th LOS	C

Notes

User approved ignoring U-Turning movement.

HCM 6th Signalized Intersection Summary
5: Buckingham Rd & SR 80

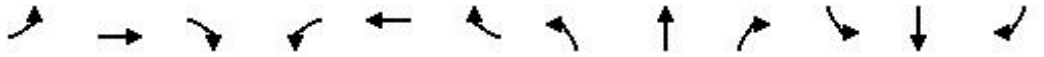

Movement	EBL	EBT	EBR	WBL	WBT	WBR	NBL	NBT	NBR	SBL	SBT	SBR
Lane Configurations												
Traffic Volume (veh/h)	35	889	220	362	1525	36	281	44	270	78	43	83
Future Volume (veh/h)	35	889	220	362	1525	36	281	44	270	78	43	83
Initial Q (Qb), veh	0	0	0	0	0	0	0	0	0	0	0	0
Ped-Bike Adj(A_pbT)	1.00		1.00	1.00		1.00	1.00		1.00	1.00		1.00
Parking Bus, Adj	1.00	1.00	1.00	1.00	1.00	1.00	1.00	1.00	1.00	1.00	1.00	1.00
Work Zone On Approach		No			No			No			No	
Adj Sat Flow, veh/h/ln	1648	1648	1648	1737	1737	1737	1767	1767	1767	1796	1796	1796
Adj Flow Rate, veh/h	39	988	0	402	1694	0	312	49	300	87	48	92
Peak Hour Factor	0.90	0.90	0.90	0.90	0.90	0.90	0.90	0.90	0.90	0.90	0.90	0.90
Percent Heavy Veh, %	17	17	17	11	11	11	9	9	9	7	7	7
Cap, veh/h	93	1167		445	1923		367	32	197	188	150	127
Arrive On Green	0.06	0.37	0.00	0.27	0.58	0.00	0.14	0.15	0.15	0.08	0.08	0.08
Sat Flow, veh/h	1570	3131	1397	1654	3300	1472	1682	215	1315	1711	1796	1522
Grp Volume(v), veh/h	39	988	0	402	1694	0	312	0	349	87	48	92
Grp Sat Flow(s),veh/h/ln	1570	1566	1397	1654	1650	1472	1682	0	1530	1711	1796	1522
Q Serve(g_s), s	2.9	34.7	0.0	28.2	52.8	0.0	17.0	0.0	18.0	5.4	3.0	7.1
Cycle Q Clear(g_c), s	2.9	34.7	0.0	28.2	52.8	0.0	17.0	0.0	18.0	5.4	3.0	7.1
Prop In Lane	1.00		1.00	1.00		1.00	1.00		0.86	1.00		1.00
Lane Grp Cap(c), veh/h	93	1167		445	1923		367	0	229	188	150	127
V/C Ratio(X)	0.42	0.85		0.90	0.88		0.85	0.00	1.52	0.46	0.32	0.73
Avail Cap(c_a), veh/h	118	1167		455	1923		367	0	229	188	150	127
HCM Platoon Ratio	1.00	1.00	1.00	1.00	1.00	1.00	1.00	1.00	1.00	1.00	1.00	1.00
Upstream Filter(I)	1.00	1.00	0.00	1.00	1.00	0.00	1.00	0.00	1.00	1.00	1.00	1.00
Uniform Delay (d), s/veh	54.5	34.5	0.0	42.3	21.5	0.0	43.6	0.0	51.0	45.2	51.8	53.7
Incr Delay (d2), s/veh	3.0	7.7	0.0	20.9	6.2	0.0	17.0	0.0	255.4	1.8	1.7	20.0
Initial Q Delay(d3),s/veh	0.0	0.0	0.0	0.0	0.0	0.0	0.0	0.0	0.0	0.0	0.0	0.0
%ile BackOfQ(50%),veh/ln	1.2	13.8	0.0	13.6	19.7	0.0	2.8	0.0	23.0	2.3	1.4	3.3
Unsig. Movement Delay, s/veh												
LnGrp Delay(d),s/veh	57.5	42.2	0.0	63.2	27.7	0.0	60.6	0.0	306.4	47.0	53.5	73.6
LnGrp LOS	E	D		E	C		E	A	F	D	D	E
Approach Vol, veh/h		1027	A		2096	A		661			227	
Approach Delay, s/veh		42.8			34.5			190.4			59.2	
Approach LOS		D			C			F			E	

Timer - Assigned Phs	1	2	3	4	5	6	7	8
Phs Duration (G+Y+Rc), s	11.1	73.9	13.0	22.0	36.3	48.7	21.0	14.0
Change Period (Y+Rc), s	6.0	7.0	6.0	6.0	6.0	7.0	6.0	6.0
Max Green Setting (Gmax), s	7.0	65.0	7.0	16.0	31.0	41.0	15.0	8.0
Max Q Clear Time (g_c+I1), s	4.9	54.8	7.4	20.0	30.2	36.7	19.0	9.1
Green Ext Time (p_c), s	0.0	9.2	0.0	0.0	0.1	3.2	0.0	0.0

Intersection Summary	
HCM 6th Ctrl Delay	63.7
HCM 6th LOS	E

Notes

Unsignalized Delay for [EBR, WBR] is excluded from calculations of the approach delay and intersection delay.

HCM 6th Signalized Intersection Summary
5: Buckingham Rd & SR 80



Movement	EBL	EBT	EBR	WBL	WBT	WBR	NBL	NBT	NBR	SBL	SBT	SBR
Lane Configurations												
Traffic Volume (veh/h)	78	2153	340	302	1092	27	330	97	428	136	116	73
Future Volume (veh/h)	78	2153	340	302	1092	27	330	97	428	136	116	73
Initial Q (Qb), veh	0	0	0	0	0	0	0	0	0	0	0	0
Ped-Bike Adj(A_pbT)	1.00		1.00	1.00		1.00	1.00		1.00	1.00		1.00
Parking Bus, Adj	1.00	1.00	1.00	1.00	1.00	1.00	1.00	1.00	1.00	1.00	1.00	1.00
Work Zone On Approach		No			No			No			No	
Adj Sat Flow, veh/h/ln	1811	1811	1811	1752	1752	1752	1841	1841	1841	1841	1841	1841
Adj Flow Rate, veh/h	80	2220	0	311	1126	0	340	100	441	140	120	75
Peak Hour Factor	0.97	0.97	0.97	0.97	0.97	0.97	0.97	0.97	0.97	0.97	0.97	0.97
Percent Heavy Veh, %	6	6	6	10	10	10	4	4	4	4	4	4
Cap, veh/h	121	1743		245	1942		340	53	236	153	172	146
Arrive On Green	0.07	0.51	0.00	0.15	0.58	0.00	0.15	0.18	0.18	0.06	0.09	0.09
Sat Flow, veh/h	1725	3441	1535	1668	3328	1485	1753	297	1308	1753	1841	1560
Grp Volume(v), veh/h	80	2220	0	311	1126	0	340	0	541	140	120	75
Grp Sat Flow(s),veh/h/ln	1725	1721	1535	1668	1664	1485	1753	0	1605	1753	1841	1560
Q Serve(g_s), s	6.8	76.0	0.0	22.0	32.0	0.0	22.0	0.0	27.0	9.0	9.5	6.9
Cycle Q Clear(g_c), s	6.8	76.0	0.0	22.0	32.0	0.0	22.0	0.0	27.0	9.0	9.5	6.9
Prop In Lane	1.00		1.00	1.00		1.00	1.00		0.82	1.00		1.00
Lane Grp Cap(c), veh/h	121	1743		245	1942		340	0	289	153	172	146
V/C Ratio(X)	0.66	1.27		1.27	0.58		1.00	0.00	1.87	0.91	0.70	0.52
Avail Cap(c_a), veh/h	149	1743		245	1942		340	0	289	153	172	146
HCM Platoon Ratio	1.00	1.00	1.00	1.00	1.00	1.00	1.00	1.00	1.00	1.00	1.00	1.00
Upstream Filter(I)	1.00	1.00	0.00	1.00	1.00	0.00	1.00	0.00	1.00	1.00	1.00	1.00
Uniform Delay (d), s/veh	68.0	37.0	0.0	64.0	19.7	0.0	54.3	0.0	61.5	61.1	66.0	64.8
Incr Delay (d2), s/veh	7.6	127.6	0.0	150.0	1.3	0.0	48.5	0.0	405.5	48.1	12.9	4.2
Initial Q Delay(d3),s/veh	0.0	0.0	0.0	0.0	0.0	0.0	0.0	0.0	0.0	0.0	0.0	0.0
%ile BackOfQ(50%),veh/ln	3.2	60.9	0.0	19.4	12.1	0.0	6.8	0.0	43.3	3.0	5.0	2.9
Unsig. Movement Delay, s/veh												
LnGrp Delay(d),s/veh	75.6	164.6	0.0	214.0	20.9	0.0	102.9	0.0	467.0	109.2	78.9	69.0
LnGrp LOS	E	F		F	C		F	A	F	F	E	E
Approach Vol, veh/h		2300	A		1437	A		881			335	
Approach Delay, s/veh		161.5			62.7			326.5			89.3	
Approach LOS		F			E			F			F	

Timer - Assigned Phs	1	2	3	4	5	6	7	8
Phs Duration (G+Y+Rc), s	14.5	91.5	13.0	31.0	26.0	80.0	26.0	18.0
Change Period (Y+Rc), s	6.0	7.0	6.0	6.0	6.0	7.0	6.0	6.0
Max Green Setting (Gmax), s	11.0	82.0	7.0	25.0	20.0	73.0	20.0	12.0
Max Q Clear Time (g_c+I1), s	8.8	34.0	11.0	29.0	24.0	78.0	24.0	11.5
Green Ext Time (p_c), s	0.0	20.3	0.0	0.0	0.0	0.0	0.0	0.1

Intersection Summary	
HCM 6th Ctrl Delay	157.3
HCM 6th LOS	F

Notes

Unsignalized Delay for [EBR, WBR] is excluded from calculations of the approach delay and intersection delay.

HCM 6th Signalized Intersection Summary
6: SR 31 & SR 80

Movement	EBL	EBT	EBR	WBL	WBT	WBR	NBL	NBT	NBR	SBL	SBT	SBR
Lane Configurations												
Traffic Volume (veh/h)	157	712	41	140	2514	491	96	26	46	325	20	288
Future Volume (veh/h)	157	712	41	140	2514	491	96	26	46	325	20	288
Initial Q (Qb), veh	0	0	0	0	0	0	0	0	0	0	0	0
Ped-Bike Adj(A_pbT)	1.00		1.00	1.00		1.00	1.00		1.00	1.00		1.00
Parking Bus, Adj	1.00	1.00	1.00	1.00	1.00	1.00	1.00	1.00	1.00	1.00	1.00	1.00
Work Zone On Approach		No			No			No			No	
Adj Sat Flow, veh/h/ln	1589	1589	1589	1781	1781	1781	1678	1678	1678	1648	1648	1648
Adj Flow Rate, veh/h	176	800	46	157	2825	0	68	84	52	381	0	324
Peak Hour Factor	0.89	0.89	0.89	0.89	0.89	0.89	0.89	0.89	0.89	0.89	0.89	0.89
Percent Heavy Veh, %	21	21	21	8	8	8	15	15	15	17	17	17
Cap, veh/h	180	2571	798	500	2005		125	131	111	366	0	163
Arrive On Green	0.08	0.59	0.59	0.08	0.59	0.00	0.08	0.08	0.08	0.12	0.00	0.12
Sat Flow, veh/h	1513	4337	1346	1697	3385	1510	1598	1678	1422	3139	0	1397
Grp Volume(v), veh/h	176	800	46	157	2825	0	68	84	52	381	0	324
Grp Sat Flow(s),veh/h/ln	1513	1446	1346	1697	1692	1510	1598	1678	1422	1570	0	1397
Q Serve(g_s), s	9.2	11.1	1.7	4.1	71.1	0.0	4.9	5.8	4.2	14.0	0.0	14.0
Cycle Q Clear(g_c), s	9.2	11.1	1.7	4.1	71.1	0.0	4.9	5.8	4.2	14.0	0.0	14.0
Prop In Lane	1.00		1.00	1.00		1.00	1.00		1.00	1.00		1.00
Lane Grp Cap(c), veh/h	180	2571	798	500	2005		125	131	111	366	0	163
V/C Ratio(X)	0.98	0.31	0.06	0.31	1.41		0.54	0.64	0.47	1.04	0.00	1.99
Avail Cap(c_a), veh/h	180	2571	798	504	2005		125	131	111	366	0	163
HCM Platoon Ratio	1.00	1.00	1.00	1.00	1.00	1.00	1.00	1.00	1.00	1.00	1.00	1.00
Upstream Filter(I)	1.00	1.00	1.00	1.00	1.00	0.00	1.00	1.00	1.00	1.00	0.00	1.00
Uniform Delay (d), s/veh	39.8	12.2	10.3	8.1	24.5	0.0	53.2	53.7	52.9	53.0	0.0	53.0
Incr Delay (d2), s/veh	60.7	0.3	0.1	0.4	186.9	0.0	4.7	9.9	3.0	57.9	0.0	466.0
Initial Q Delay(d3),s/veh	0.0	0.0	0.0	0.0	0.0	0.0	0.0	0.0	0.0	0.0	0.0	0.0
%ile BackOfQ(50%),veh/ln	8.2	3.3	0.5	1.4	76.7	0.0	2.1	2.8	1.6	8.4	0.0	25.9
Unsig. Movement Delay, s/veh												
LnGrp Delay(d),s/veh	100.5	12.5	10.4	8.5	211.4	0.0	58.0	63.6	55.9	110.9	0.0	519.0
LnGrp LOS	F	B	B	A	F		E	E	E	F	A	F
Approach Vol, veh/h		1022			2982	A		204			705	
Approach Delay, s/veh		27.6			200.7			59.8			298.4	
Approach LOS		C			F			E			F	

Timer - Assigned Phs	1	2		4	5	6		8				
Phs Duration (G+Y+Rc), s	13.5	75.1		13.4	13.5	75.1		18.0				
Change Period (Y+Rc), s	6.5	7.4		6.4	6.5	7.4		6.4				
Max Green Setting (Gmax), s	7.0	67.7		7.0	7.3	67.4		11.6				
Max Q Clear Time (g_c+I1), s	11.2	73.1		7.8	6.1	13.1		16.0				
Green Ext Time (p_c), s	0.0	0.0		0.0	0.0	13.3		0.0				

Intersection Summary		
HCM 6th Ctrl Delay		172.9
HCM 6th LOS		F

Notes

User approved volume balancing among the lanes for turning movement.

Unsignalized Delay for [WBR] is excluded from calculations of the approach delay and intersection delay.

HCM 6th Signalized Intersection Summary
6: SR 31 & SR 80

Movement	EBL	EBT	EBR	WBL	WBT	WBR	NBL	NBT	NBR	SBL	SBT	SBR
Lane Configurations												
Traffic Volume (veh/h)	270	2434	90	127	1143	419	130	106	306	603	78	244
Future Volume (veh/h)	270	2434	90	127	1143	419	130	106	306	603	78	244
Initial Q (Qb), veh	0	0	0	0	0	0	0	0	0	0	0	0
Ped-Bike Adj(A_pbT)	1.00		1.00	1.00		1.00	1.00		1.00	1.00		1.00
Parking Bus, Adj	1.00	1.00	1.00	1.00	1.00	1.00	1.00	1.00	1.00	1.00	1.00	1.00
Work Zone On Approach		No			No			No			No	
Adj Sat Flow, veh/h/ln	1811	1811	1811	1767	1767	1767	1870	1870	1870	1752	1752	1752
Adj Flow Rate, veh/h	284	2562	95	134	1203	0	124	130	322	694	0	257
Peak Hour Factor	0.95	0.95	0.95	0.95	0.95	0.95	0.95	0.95	0.95	0.95	0.95	0.95
Percent Heavy Veh, %	6	6	6	9	9	9	2	2	2	10	10	10
Cap, veh/h	328	2522	783	155	1492		178	187	159	734	0	327
Arrive On Green	0.13	0.51	0.51	0.06	0.44	0.00	0.10	0.10	0.10	0.22	0.00	0.22
Sat Flow, veh/h	1725	4944	1535	1682	3357	1497	1781	1870	1585	3337	0	1485
Grp Volume(v), veh/h	284	2562	95	134	1203	0	124	130	322	694	0	257
Grp Sat Flow(s),veh/h/ln	1725	1648	1535	1682	1678	1497	1781	1870	1585	1668	0	1485
Q Serve(g_s), s	14.8	76.5	4.8	7.5	46.5	0.0	10.1	10.1	15.0	30.7	0.0	24.5
Cycle Q Clear(g_c), s	14.8	76.5	4.8	7.5	46.5	0.0	10.1	10.1	15.0	30.7	0.0	24.5
Prop In Lane	1.00		1.00	1.00		1.00	1.00		1.00	1.00		1.00
Lane Grp Cap(c), veh/h	328	2522	783	155	1492		178	187	159	734	0	327
V/C Ratio(X)	0.87	1.02	0.12	0.87	0.81		0.70	0.70	2.03	0.95	0.00	0.79
Avail Cap(c_a), veh/h	336	2522	783	155	1492		178	187	159	734	0	327
HCM Platoon Ratio	1.00	1.00	1.00	1.00	1.00	1.00	1.00	1.00	1.00	1.00	1.00	1.00
Upstream Filter(I)	1.00	1.00	1.00	1.00	1.00	0.00	1.00	1.00	1.00	1.00	0.00	1.00
Uniform Delay (d), s/veh	35.2	36.8	19.2	41.2	36.1	0.0	65.3	65.3	67.5	57.6	0.0	55.2
Incr Delay (d2), s/veh	20.2	22.0	0.3	37.1	4.8	0.0	11.2	10.6	485.5	21.1	0.0	12.7
Initial Q Delay(d3),s/veh	0.0	0.0	0.0	0.0	0.0	0.0	0.0	0.0	0.0	0.0	0.0	0.0
%ile BackOfQ(50%),veh/ln	7.7	34.0	1.8	4.6	19.4	0.0	5.1	5.3	27.4	14.9	0.0	10.2
Unsig. Movement Delay, s/veh												
LnGrp Delay(d),s/veh	55.4	58.8	19.5	78.3	40.8	0.0	76.5	75.9	553.0	78.7	0.0	67.9
LnGrp LOS	E	F	B	E	D		E	E	F	E	A	E
Approach Vol, veh/h		2941			1337	A		576			951	
Approach Delay, s/veh		57.2			44.6			342.8			75.8	
Approach LOS		E			D			F			E	

Timer - Assigned Phs	1	2		4	5	6		8				
Phs Duration (G+Y+Rc), s	23.3	70.7		19.0	13.5	80.5		37.0				
Change Period (Y+Rc), s	6.5	7.4		6.4	6.5	7.4		6.4				
Max Green Setting (Gmax), s	17.5	62.6		12.6	7.0	73.1		30.6				
Max Q Clear Time (g_c+I1), s	16.8	48.5		17.0	9.5	78.5		32.7				
Green Ext Time (p_c), s	0.1	10.0		0.0	0.0	0.0		0.0				

Intersection Summary		
HCM 6th Ctrl Delay	85.7	
HCM 6th LOS	F	

Notes

User approved volume balancing among the lanes for turning movement.

Unsignalized Delay for [WBR] is excluded from calculations of the approach delay and intersection delay.

HCM 6th Signalized Intersection Summary
1: River Hall Parkway & SR 80

Movement	EBU	EBT	EBR	WBL	WBT	NBL	NBR
Lane Configurations							
Traffic Volume (veh/h)	2	803	539	107	1555	982	185
Future Volume (veh/h)	2	803	539	107	1555	982	185
Initial Q (Qb), veh		0	0	0	0	0	0
Ped-Bike Adj(A_pbT)			1.00	1.00		1.00	1.00
Parking Bus, Adj		1.00	1.00	1.00	1.00	1.00	1.00
Work Zone On Approach		No			No	No	
Adj Sat Flow, veh/h/ln		1648	1826	1841	1796	1856	1870
Adj Flow Rate, veh/h		873	586	116	1690	1067	201
Peak Hour Factor		0.92	0.92	0.92	0.92	0.92	0.92
Percent Heavy Veh, %		17	5	4	7	3	2
Cap, veh/h		1647	814	187	2105	1086	502
Arrive On Green		0.53	0.53	0.06	0.62	0.32	0.32
Sat Flow, veh/h		3214	1547	1753	3503	3428	1585
Grp Volume(v), veh/h		873	586	116	1690	1067	201
Grp Sat Flow(s),veh/h/ln		1566	1547	1753	1706	1714	1585
Q Serve(g_s), s		22.0	34.7	2.8	45.1	37.1	11.9
Cycle Q Clear(g_c), s		22.0	34.7	2.8	45.1	37.1	11.9
Prop In Lane			1.00	1.00		1.00	1.00
Lane Grp Cap(c), veh/h		1647	814	187	2105	1086	502
V/C Ratio(X)		0.53	0.72	0.62	0.80	0.98	0.40
Avail Cap(c_a), veh/h		1647	814	189	2105	1086	502
HCM Platoon Ratio		1.00	1.00	1.00	1.00	1.00	1.00
Upstream Filter(I)		1.00	1.00	1.00	1.00	1.00	1.00
Uniform Delay (d), s/veh		18.7	21.7	28.6	17.5	40.7	32.1
Incr Delay (d2), s/veh		1.2	5.5	6.0	3.4	23.1	0.5
Initial Q Delay(d3),s/veh		0.0	0.0	0.0	0.0	0.0	0.0
%ile BackOfQ(50%),veh/ln		7.4	12.4	2.2	15.6	18.9	4.6
Unsig. Movement Delay, s/veh							
LnGrp Delay(d),s/veh		19.9	27.2	34.6	20.8	63.8	32.6
LnGrp LOS		B	C	C	C	E	C
Approach Vol, veh/h		1459			1806	1268	
Approach Delay, s/veh		22.8			21.7	58.9	
Approach LOS		C			C	E	

Timer - Assigned Phs	1	2				6		8
Phs Duration (G+Y+Rc), s	10.9	67.1				78.0		42.0
Change Period (Y+Rc), s	6.0	6.0				6.0		6.0
Max Green Setting (Gmax), s	5.0	61.0				61.0		36.0
Max Q Clear Time (g_c+I1), s	4.8	36.7				47.1		39.1
Green Ext Time (p_c), s	0.0	8.3				9.1		0.0

Intersection Summary	
HCM 6th Ctrl Delay	32.5
HCM 6th LOS	C

Notes

User approved ignoring U-Turning movement.

HCM 6th Signalized Intersection Summary
1: River Hall Parkway & SR 80

Movement	EBU	EBT	EBR	WBL	WBT	NBL	NBR
Lane Configurations							
Traffic Volume (veh/h)	3	1678	1299	222	994	758	161
Future Volume (veh/h)	3	1678	1299	222	994	758	161
Initial Q (Qb), veh		0	0	0	0	0	0
Ped-Bike Adj(A_pbT)			1.00	1.00		1.00	1.00
Parking Bus, Adj		1.00	1.00	1.00	1.00	1.00	1.00
Work Zone On Approach		No			No	No	
Adj Sat Flow, veh/h/ln		1811	1870	1870	1781	1826	1856
Adj Flow Rate, veh/h		1748	1353	231	1035	790	168
Peak Hour Factor		0.96	0.96	0.96	0.96	0.96	0.96
Percent Heavy Veh, %		6	2	2	8	5	3
Cap, veh/h		1915	1310	221	2290	912	425
Arrive On Green		0.56	0.56	0.09	0.68	0.27	0.27
Sat Flow, veh/h		3532	1585	1781	3474	3374	1572
Grp Volume(v), veh/h		1748	1353	231	1035	790	168
Grp Sat Flow(s),veh/h/ln		1721	1585	1781	1692	1687	1572
Q Serve(g_s), s		68.7	83.5	14.0	21.4	33.5	13.1
Cycle Q Clear(g_c), s		68.7	83.5	14.0	21.4	33.5	13.1
Prop In Lane			1.00	1.00		1.00	1.00
Lane Grp Cap(c), veh/h		1915	1310	221	2290	912	425
V/C Ratio(X)		0.91	1.03	1.04	0.45	0.87	0.40
Avail Cap(c_a), veh/h		1915	1310	221	2290	1102	514
HCM Platoon Ratio		1.00	1.00	1.00	1.00	1.00	1.00
Upstream Filter(I)		1.00	1.00	1.00	1.00	1.00	1.00
Uniform Delay (d), s/veh		30.0	9.5	57.4	11.3	52.2	44.7
Incr Delay (d2), s/veh		8.2	33.6	72.4	0.6	6.4	0.6
Initial Q Delay(d3),s/veh		0.0	0.0	0.0	0.0	0.0	0.0
%ile BackOfQ(50%),veh/ln		27.9	61.5	12.7	7.3	15.0	5.2
Unsig. Movement Delay, s/veh							
LnGrp Delay(d),s/veh		38.1	43.1	129.9	12.0	58.6	45.3
LnGrp LOS		D	F	F	B	E	D
Approach Vol, veh/h		3101			1266	958	
Approach Delay, s/veh		40.3			33.5	56.3	
Approach LOS		D			C	E	

Timer - Assigned Phs	1	2				6		8
Phs Duration (G+Y+Rc), s	18.0	87.5				105.5		44.5
Change Period (Y+Rc), s	6.0	6.0				6.0		6.0
Max Green Setting (Gmax), s	12.0	73.0				80.0		47.0
Max Q Clear Time (g_c+I1), s	16.0	85.5				23.4		35.5
Green Ext Time (p_c), s	0.0	0.0				7.9		3.1

Intersection Summary	
HCM 6th Ctrl Delay	41.6
HCM 6th LOS	D

Notes

User approved pedestrian interval to be less than phase max green.

User approved ignoring U-Turning movement.

HCM 6th Signalized Intersection Summary
5: Buckingham Rd & SR 80

Movement	EBL	EBT	EBR	WBL	WBT	WBR	NBL	NBT	NBR	SBL	SBT	SBR
Lane Configurations												
Traffic Volume (veh/h)	35	929	220	399	1637	40	281	44	282	79	43	83
Future Volume (veh/h)	35	929	220	399	1637	40	281	44	282	79	43	83
Initial Q (Qb), veh	0	0	0	0	0	0	0	0	0	0	0	0
Ped-Bike Adj(A_pbT)	1.00		1.00	1.00		1.00	1.00		1.00	1.00		1.00
Parking Bus, Adj	1.00	1.00	1.00	1.00	1.00	1.00	1.00	1.00	1.00	1.00	1.00	1.00
Work Zone On Approach		No			No			No			No	
Adj Sat Flow, veh/h/ln	1648	1648	1648	1737	1737	1737	1767	1767	1767	1796	1796	1796
Adj Flow Rate, veh/h	39	1032	0	443	1819	0	312	49	313	88	48	92
Peak Hour Factor	0.90	0.90	0.90	0.90	0.90	0.90	0.90	0.90	0.90	0.90	0.90	0.90
Percent Heavy Veh, %	17	17	17	11	11	11	9	9	9	7	7	7
Cap, veh/h	93	1200		455	1978		339	28	176	188	150	127
Arrive On Green	0.06	0.38	0.00	0.28	0.60	0.00	0.13	0.13	0.13	0.08	0.08	0.08
Sat Flow, veh/h	1570	3131	1397	1654	3300	1472	1682	207	1322	1711	1796	1522
Grp Volume(v), veh/h	39	1032	0	443	1819	0	312	0	362	88	48	92
Grp Sat Flow(s),veh/h/ln	1570	1566	1397	1654	1650	1472	1682	0	1529	1711	1796	1522
Q Serve(g_s), s	2.9	36.4	0.0	31.8	59.1	0.0	15.0	0.0	16.0	5.5	3.0	7.1
Cycle Q Clear(g_c), s	2.9	36.4	0.0	31.8	59.1	0.0	15.0	0.0	16.0	5.5	3.0	7.1
Prop In Lane	1.00		1.00	1.00		1.00	1.00		0.86	1.00		1.00
Lane Grp Cap(c), veh/h	93	1200		455	1978		339	0	204	188	150	127
V/C Ratio(X)	0.42	0.86		0.97	0.92		0.92	0.00	1.78	0.47	0.32	0.73
Avail Cap(c_a), veh/h	118	1200		455	1978		339	0	204	188	150	127
HCM Platoon Ratio	1.00	1.00	1.00	1.00	1.00	1.00	1.00	1.00	1.00	1.00	1.00	1.00
Upstream Filter(I)	1.00	1.00	0.00	1.00	1.00	0.00	1.00	0.00	1.00	1.00	1.00	1.00
Uniform Delay (d), s/veh	54.5	34.0	0.0	43.1	21.5	0.0	46.1	0.0	52.0	45.2	51.8	53.7
Incr Delay (d2), s/veh	3.0	8.1	0.0	35.3	8.5	0.0	29.5	0.0	368.4	1.8	1.7	20.0
Initial Q Delay(d3),s/veh	0.0	0.0	0.0	0.0	0.0	0.0	0.0	0.0	0.0	0.0	0.0	0.0
%ile BackOfQ(50%),veh/ln	1.2	14.4	0.0	16.9	22.2	0.0	5.1	0.0	26.8	2.4	1.4	3.3
Unsig. Movement Delay, s/veh												
LnGrp Delay(d),s/veh	57.5	42.2	0.0	78.4	29.9	0.0	75.6	0.0	420.4	47.0	53.5	73.6
LnGrp LOS	E	D		E	C		E	A	F	D	D	E
Approach Vol, veh/h		1071	A		2262	A		674			228	
Approach Delay, s/veh		42.7			39.4			260.8			59.1	
Approach LOS		D			D			F			E	

Timer - Assigned Phs	1	2	3	4	5	6	7	8
Phs Duration (G+Y+Rc), s	11.1	75.9	13.0	20.0	37.0	50.0	19.0	14.0
Change Period (Y+Rc), s	6.0	7.0	6.0	6.0	6.0	7.0	6.0	6.0
Max Green Setting (Gmax), s	7.0	67.0	7.0	14.0	31.0	43.0	13.0	8.0
Max Q Clear Time (g_c+I1), s	4.9	61.1	7.5	18.0	33.8	38.4	17.0	9.1
Green Ext Time (p_c), s	0.0	5.6	0.0	0.0	0.0	3.5	0.0	0.0

Intersection Summary	
HCM 6th Ctrl Delay	76.5
HCM 6th LOS	E

Notes

Unsignalized Delay for [EBR, WBR] is excluded from calculations of the approach delay and intersection delay.

HCM 6th Signalized Intersection Summary
5: Buckingham Rd & SR 80

Movement	EBL	EBT	EBR	WBL	WBT	WBR	NBL	NBT	NBR	SBL	SBT	SBR
Lane Configurations												
Traffic Volume (veh/h)	78	2296	340	330	1176	30	330	97	475	141	116	73
Future Volume (veh/h)	78	2296	340	330	1176	30	330	97	475	141	116	73
Initial Q (Qb), veh	0	0	0	0	0	0	0	0	0	0	0	0
Ped-Bike Adj(A_pbT)	1.00		1.00	1.00		1.00	1.00		1.00	1.00		1.00
Parking Bus, Adj	1.00	1.00	1.00	1.00	1.00	1.00	1.00	1.00	1.00	1.00	1.00	1.00
Work Zone On Approach		No			No			No			No	
Adj Sat Flow, veh/h/ln	1811	1811	1811	1752	1752	1752	1841	1841	1841	1841	1841	1841
Adj Flow Rate, veh/h	80	2367	0	340	1212	0	340	100	490	145	120	75
Peak Hour Factor	0.97	0.97	0.97	0.97	0.97	0.97	0.97	0.97	0.97	0.97	0.97	0.97
Percent Heavy Veh, %	6	6	6	10	10	10	4	4	4	4	4	4
Cap, veh/h	121	1721		256	1942		340	49	239	153	172	146
Arrive On Green	0.07	0.50	0.00	0.15	0.58	0.00	0.15	0.18	0.18	0.06	0.09	0.09
Sat Flow, veh/h	1725	3441	1535	1668	3328	1485	1753	271	1330	1753	1841	1560
Grp Volume(v), veh/h	80	2367	0	340	1212	0	340	0	590	145	120	75
Grp Sat Flow(s),veh/h/ln	1725	1721	1535	1668	1664	1485	1753	0	1601	1753	1841	1560
Q Serve(g_s), s	6.8	75.0	0.0	23.0	35.8	0.0	22.0	0.0	27.0	9.0	9.5	6.9
Cycle Q Clear(g_c), s	6.8	75.0	0.0	23.0	35.8	0.0	22.0	0.0	27.0	9.0	9.5	6.9
Prop In Lane	1.00		1.00	1.00		1.00	1.00		0.83	1.00		1.00
Lane Grp Cap(c), veh/h	121	1721		256	1942		340	0	288	153	172	146
V/C Ratio(X)	0.66	1.38		1.33	0.62		1.00	0.00	2.05	0.95	0.70	0.52
Avail Cap(c_a), veh/h	149	1721		256	1942		340	0	288	153	172	146
HCM Platoon Ratio	1.00	1.00	1.00	1.00	1.00	1.00	1.00	1.00	1.00	1.00	1.00	1.00
Upstream Filter(I)	1.00	1.00	0.00	1.00	1.00	0.00	1.00	0.00	1.00	1.00	1.00	1.00
Uniform Delay (d), s/veh	68.0	37.5	0.0	63.5	20.5	0.0	54.3	0.0	61.5	61.6	66.0	64.8
Incr Delay (d2), s/veh	7.6	172.8	0.0	172.5	1.5	0.0	48.5	0.0	483.0	56.8	12.9	4.2
Initial Q Delay(d3),s/veh	0.0	0.0	0.0	0.0	0.0	0.0	0.0	0.0	0.0	0.0	0.0	0.0
%ile BackOfQ(50%),veh/ln	3.2	71.0	0.0	21.8	13.6	0.0	6.8	0.0	49.4	3.6	5.0	2.9
Unsig. Movement Delay, s/veh												
LnGrp Delay(d),s/veh	75.6	210.3	0.0	236.0	22.0	0.0	102.9	0.0	544.5	118.3	78.9	69.0
LnGrp LOS	E	F		F	C		F	A	F	F	E	E
Approach Vol, veh/h		2447	A		1552	A		930			340	
Approach Delay, s/veh		205.9			68.9			383.1			93.5	
Approach LOS		F			E			F			F	

Timer - Assigned Phs	1	2	3	4	5	6	7	8
Phs Duration (G+Y+Rc), s	14.5	91.5	13.0	31.0	27.0	79.0	26.0	18.0
Change Period (Y+Rc), s	6.0	7.0	6.0	6.0	6.0	7.0	6.0	6.0
Max Green Setting (Gmax), s	11.0	82.0	7.0	25.0	21.0	72.0	20.0	12.0
Max Q Clear Time (g_c+I1), s	8.8	37.8	11.0	29.0	25.0	77.0	24.0	11.5
Green Ext Time (p_c), s	0.0	21.6	0.0	0.0	0.0	0.0	0.0	0.1

Intersection Summary	
HCM 6th Ctrl Delay	189.6
HCM 6th LOS	F

Notes

Unsignalized Delay for [EBR, WBR] is excluded from calculations of the approach delay and intersection delay.

HCM 6th Signalized Intersection Summary
6: SR 31 & SR 80

Movement	EBL	EBT	EBR	WBL	WBT	WBR	NBL	NBT	NBR	SBL	SBT	SBR
Lane Configurations												
Traffic Volume (veh/h)	157	736	41	140	2582	528	96	26	46	338	20	288
Future Volume (veh/h)	157	736	41	140	2582	528	96	26	46	338	20	288
Initial Q (Qb), veh	0	0	0	0	0	0	0	0	0	0	0	0
Ped-Bike Adj(A_pbT)	1.00		1.00	1.00		1.00	1.00		1.00	1.00		1.00
Parking Bus, Adj	1.00	1.00	1.00	1.00	1.00	1.00	1.00	1.00	1.00	1.00	1.00	1.00
Work Zone On Approach		No			No			No			No	
Adj Sat Flow, veh/h/ln	1589	1589	1589	1781	1781	1781	1678	1678	1678	1648	1648	1648
Adj Flow Rate, veh/h	176	827	46	157	2901	0	68	84	52	396	0	324
Peak Hour Factor	0.89	0.89	0.89	0.89	0.89	0.89	0.89	0.89	0.89	0.89	0.89	0.89
Percent Heavy Veh, %	21	21	21	8	8	8	15	15	15	17	17	17
Cap, veh/h	180	2571	798	490	2005		125	131	111	366	0	163
Arrive On Green	0.08	0.59	0.59	0.08	0.59	0.00	0.08	0.08	0.08	0.12	0.00	0.12
Sat Flow, veh/h	1513	4337	1346	1697	3385	1510	1598	1678	1422	3139	0	1397
Grp Volume(v), veh/h	176	827	46	157	2901	0	68	84	52	396	0	324
Grp Sat Flow(s),veh/h/ln	1513	1446	1346	1697	1692	1510	1598	1678	1422	1570	0	1397
Q Serve(g_s), s	9.2	11.5	1.7	4.1	71.1	0.0	4.9	5.8	4.2	14.0	0.0	14.0
Cycle Q Clear(g_c), s	9.2	11.5	1.7	4.1	71.1	0.0	4.9	5.8	4.2	14.0	0.0	14.0
Prop In Lane	1.00		1.00	1.00		1.00	1.00		1.00	1.00		1.00
Lane Grp Cap(c), veh/h	180	2571	798	490	2005		125	131	111	366	0	163
V/C Ratio(X)	0.98	0.32	0.06	0.32	1.45		0.54	0.64	0.47	1.08	0.00	1.99
Avail Cap(c_a), veh/h	180	2571	798	494	2005		125	131	111	366	0	163
HCM Platoon Ratio	1.00	1.00	1.00	1.00	1.00	1.00	1.00	1.00	1.00	1.00	1.00	1.00
Upstream Filter(I)	1.00	1.00	1.00	1.00	1.00	0.00	1.00	1.00	1.00	1.00	0.00	1.00
Uniform Delay (d), s/veh	39.8	12.3	10.3	8.2	24.5	0.0	53.2	53.7	52.9	53.0	0.0	53.0
Incr Delay (d2), s/veh	60.7	0.3	0.1	0.4	203.8	0.0	4.7	9.9	3.0	70.5	0.0	466.0
Initial Q Delay(d3),s/veh	0.0	0.0	0.0	0.0	0.0	0.0	0.0	0.0	0.0	0.0	0.0	0.0
%ile BackOfQ(50%),veh/ln	8.2	3.5	0.5	1.4	81.4	0.0	2.1	2.8	1.6	9.0	0.0	25.9
Unsig. Movement Delay, s/veh												
LnGrp Delay(d),s/veh	100.5	12.6	10.4	8.6	228.3	0.0	58.0	63.6	55.9	123.5	0.0	519.0
LnGrp LOS	F	B	B	A	F		E	E	E	F	A	F
Approach Vol, veh/h		1049			3058	A		204			720	
Approach Delay, s/veh		27.3			217.0			59.8			301.5	
Approach LOS		C			F			E			F	

Timer - Assigned Phs	1	2		4	5	6		8				
Phs Duration (G+Y+Rc), s	13.5	75.1		13.4	13.5	75.1		18.0				
Change Period (Y+Rc), s	6.5	7.4		6.4	6.5	7.4		6.4				
Max Green Setting (Gmax), s	7.0	67.7		7.0	7.3	67.4		11.6				
Max Q Clear Time (g_c+I1), s	11.2	73.1		7.8	6.1	13.5		16.0				
Green Ext Time (p_c), s	0.0	0.0		0.0	0.0	13.9		0.0				

Intersection Summary		
HCM 6th Ctrl Delay	183.1	
HCM 6th LOS	F	

Notes

User approved volume balancing among the lanes for turning movement.

Unsignalized Delay for [WBR] is excluded from calculations of the approach delay and intersection delay.

HCM 6th Signalized Intersection Summary
6: SR 31 & SR 80

Movement	EBL	EBT	EBR	WBL	WBT	WBR	NBL	NBT	NBR	SBL	SBT	SBR
Lane Configurations												
Traffic Volume (veh/h)	270	2521	90	127	1194	447	130	106	306	651	78	244
Future Volume (veh/h)	270	2521	90	127	1194	447	130	106	306	651	78	244
Initial Q (Qb), veh	0	0	0	0	0	0	0	0	0	0	0	0
Ped-Bike Adj(A_pbT)	1.00		1.00	1.00		1.00	1.00		1.00	1.00		1.00
Parking Bus, Adj	1.00	1.00	1.00	1.00	1.00	1.00	1.00	1.00	1.00	1.00	1.00	1.00
Work Zone On Approach		No			No			No			No	
Adj Sat Flow, veh/h/ln	1811	1811	1811	1767	1767	1767	1870	1870	1870	1752	1752	1752
Adj Flow Rate, veh/h	284	2654	95	134	1257	0	124	130	322	744	0	257
Peak Hour Factor	0.95	0.95	0.95	0.95	0.95	0.95	0.95	0.95	0.95	0.95	0.95	0.95
Percent Heavy Veh, %	6	6	6	9	9	9	2	2	2	10	10	10
Cap, veh/h	322	2492	774	155	1439		173	182	154	763	0	339
Arrive On Green	0.14	0.50	0.50	0.06	0.43	0.00	0.10	0.10	0.10	0.23	0.00	0.23
Sat Flow, veh/h	1725	4944	1535	1682	3357	1497	1781	1870	1585	3337	0	1485
Grp Volume(v), veh/h	284	2654	95	134	1257	0	124	130	322	744	0	257
Grp Sat Flow(s),veh/h/ln	1725	1648	1535	1682	1678	1497	1781	1870	1585	1668	0	1485
Q Serve(g_s), s	16.9	75.6	4.9	7.5	51.3	0.0	10.1	10.1	14.6	33.2	0.0	24.2
Cycle Q Clear(g_c), s	16.9	75.6	4.9	7.5	51.3	0.0	10.1	10.1	14.6	33.2	0.0	24.2
Prop In Lane	1.00		1.00	1.00		1.00	1.00		1.00	1.00		1.00
Lane Grp Cap(c), veh/h	322	2492	774	155	1439		173	182	154	763	0	339
V/C Ratio(X)	0.88	1.07	0.12	0.87	0.87		0.72	0.71	2.09	0.98	0.00	0.76
Avail Cap(c_a), veh/h	322	2492	774	155	1439		173	182	154	763	0	339
HCM Platoon Ratio	1.00	1.00	1.00	1.00	1.00	1.00	1.00	1.00	1.00	1.00	1.00	1.00
Upstream Filter(I)	1.00	1.00	1.00	1.00	1.00	0.00	1.00	1.00	1.00	1.00	0.00	1.00
Uniform Delay (d), s/veh	41.2	37.2	19.7	40.4	39.1	0.0	65.7	65.7	67.7	57.4	0.0	54.0
Incr Delay (d2), s/veh	23.8	38.3	0.3	37.1	7.6	0.0	13.1	12.4	510.7	26.5	0.0	10.0
Initial Q Delay(d3),s/veh	0.0	0.0	0.0	0.0	0.0	0.0	0.0	0.0	0.0	0.0	0.0	0.0
%ile BackOfQ(50%),veh/ln	6.9	37.4	1.8	4.2	21.8	0.0	5.2	5.4	27.7	16.6	0.0	9.9
Unsig. Movement Delay, s/veh												
LnGrp Delay(d),s/veh	65.0	75.5	20.0	77.4	46.8	0.0	78.8	78.1	578.4	83.9	0.0	64.0
LnGrp LOS	E	F	B	E	D		E	E	F	F	A	E
Approach Vol, veh/h		3033			1391	A		576			1001	
Approach Delay, s/veh		72.8			49.7			357.9			78.8	
Approach LOS		E			D			F			E	

Timer - Assigned Phs	1	2		4	5	6		8				
Phs Duration (G+Y+Rc), s	24.8	68.3		18.6	13.5	79.6		38.3				
Change Period (Y+Rc), s	6.5	7.4		6.4	6.5	7.4		6.4				
Max Green Setting (Gmax), s	18.3	60.9		12.2	7.0	72.2		31.9				
Max Q Clear Time (g_c+I1), s	18.9	53.3		16.6	9.5	77.6		35.2				
Green Ext Time (p_c), s	0.0	6.1		0.0	0.0	0.0		0.0				

Intersection Summary	
HCM 6th Ctrl Delay	95.8
HCM 6th LOS	F

Notes

User approved volume balancing among the lanes for turning movement.

Unsignalized Delay for [WBR] is excluded from calculations of the approach delay and intersection delay.

HCM 6th Signalized Intersection Summary
5: Buckingham Rd & SR 80

Movement	EBL	EBT	EBR	WBL	WBT	WBR	NBL	NBT	NBR	SBL	SBT	SBR
Lane Configurations												
Traffic Volume (veh/h)	35	929	220	399	1637	40	281	44	282	79	43	83
Future Volume (veh/h)	35	929	220	399	1637	40	281	44	282	79	43	83
Initial Q (Qb), veh	0	0	0	0	0	0	0	0	0	0	0	0
Ped-Bike Adj(A_pbT)	1.00		1.00	1.00		1.00	1.00		1.00	1.00		1.00
Parking Bus, Adj	1.00	1.00	1.00	1.00	1.00	1.00	1.00	1.00	1.00	1.00	1.00	1.00
Work Zone On Approach		No			No			No			No	
Adj Sat Flow, veh/h/ln	1648	1648	1648	1737	1737	1737	1767	1767	1767	1796	1796	1796
Adj Flow Rate, veh/h	39	1032	0	443	1819	0	312	49	0	88	48	92
Peak Hour Factor	0.90	0.90	0.90	0.90	0.90	0.90	0.90	0.90	0.90	0.90	0.90	0.90
Percent Heavy Veh, %	17	17	17	11	11	11	9	9	9	7	7	7
Cap, veh/h	104	1451		567	1893		326	205		144	180	152
Arrive On Green	0.07	0.46	0.00	0.18	0.57	0.00	0.10	0.12	0.00	0.08	0.10	0.10
Sat Flow, veh/h	1570	3131	1397	3209	3300	1472	3264	1767	1497	1711	1796	1522
Grp Volume(v), veh/h	39	1032	0	443	1819	0	312	49	0	88	48	92
Grp Sat Flow(s),veh/h/ln	1570	1566	1397	1605	1650	1472	1632	1767	1497	1711	1796	1522
Q Serve(g_s), s	2.4	26.4	0.0	13.2	52.3	0.0	9.5	2.5	0.0	5.0	2.5	5.8
Cycle Q Clear(g_c), s	2.4	26.4	0.0	13.2	52.3	0.0	9.5	2.5	0.0	5.0	2.5	5.8
Prop In Lane	1.00		1.00	1.00		1.00	1.00		1.00	1.00		1.00
Lane Grp Cap(c), veh/h	104	1451		567	1893		326	205		144	180	152
V/C Ratio(X)	0.37	0.71		0.78	0.96		0.96	0.24		0.61	0.27	0.60
Avail Cap(c_a), veh/h	141	1451		642	1893		326	205		154	180	152
HCM Platoon Ratio	1.00	1.00	1.00	1.00	1.00	1.00	1.00	1.00	1.00	1.00	1.00	1.00
Upstream Filter(I)	1.00	1.00	0.00	1.00	1.00	0.00	1.00	1.00	0.00	1.00	1.00	1.00
Uniform Delay (d), s/veh	44.7	21.5	0.0	39.3	20.2	0.0	44.8	40.2	0.0	44.2	41.6	43.1
Incr Delay (d2), s/veh	2.2	3.0	0.0	5.5	13.3	0.0	38.1	0.8	0.0	6.3	1.1	7.8
Initial Q Delay(d3),s/veh	0.0	0.0	0.0	0.0	0.0	0.0	0.0	0.0	0.0	0.0	0.0	0.0
%ile BackOfQ(50%),veh/ln	1.0	9.3	0.0	5.4	20.3	0.0	5.4	1.1	0.0	2.3	1.1	2.4
Unsig. Movement Delay, s/veh												
LnGrp Delay(d),s/veh	46.9	24.5	0.0	44.8	33.5	0.0	82.9	41.0	0.0	50.5	42.7	50.9
LnGrp LOS	D	C		D	C		F	D		D	D	D
Approach Vol, veh/h		1071	A		2262	A		361	A		228	
Approach Delay, s/veh		25.3			35.7			77.2			49.1	
Approach LOS		C			D			E			D	

Timer - Assigned Phs	1	2	3	4	5	6	7	8
Phs Duration (G+Y+Rc), s	10.6	61.4	12.4	15.6	21.7	50.3	14.0	14.0
Change Period (Y+Rc), s	6.0	7.0	6.0	6.0	6.0	7.0	6.0	6.0
Max Green Setting (Gmax), s	7.0	52.0	7.0	9.0	18.0	41.0	8.0	8.0
Max Q Clear Time (g_c+I1), s	4.4	54.3	7.0	4.5	15.2	28.4	11.5	7.8
Green Ext Time (p_c), s	0.0	0.0	0.0	0.1	0.5	8.2	0.0	0.0

Intersection Summary	
HCM 6th Ctrl Delay	37.5
HCM 6th LOS	D

Notes

Unsignalized Delay for [NBR, EBR, WBR] is excluded from calculations of the approach delay and intersection delay.

HCM 6th Signalized Intersection Summary
5: Buckingham Rd & SR 80

Movement	EBL	EBT	EBR	WBL	WBT	WBR	NBL	NBT	NBR	SBL	SBT	SBR
Lane Configurations												
Traffic Volume (veh/h)	78	2296	340	330	1176	30	330	97	475	141	116	73
Future Volume (veh/h)	78	2296	340	330	1176	30	330	97	475	141	116	73
Initial Q (Qb), veh	0	0	0	0	0	0	0	0	0	0	0	0
Ped-Bike Adj(A_pbT)	1.00		1.00	1.00		1.00	1.00		1.00	1.00		1.00
Parking Bus, Adj	1.00	1.00	1.00	1.00	1.00	1.00	1.00	1.00	1.00	1.00	1.00	1.00
Work Zone On Approach		No			No			No			No	
Adj Sat Flow, veh/h/ln	1811	1811	1811	1752	1752	1752	1841	1841	1841	1841	1841	1841
Adj Flow Rate, veh/h	80	2367	0	340	1212	0	340	100	0	145	120	75
Peak Hour Factor	0.97	0.97	0.97	0.97	0.97	0.97	0.97	0.97	0.97	0.97	0.97	0.97
Percent Heavy Veh, %	6	6	6	10	10	10	4	4	4	4	4	4
Cap, veh/h	115	2219		412	2348		283	102		146	102	87
Arrive On Green	0.07	0.64	0.00	0.13	0.71	0.00	0.08	0.06	0.00	0.08	0.06	0.06
Sat Flow, veh/h	1725	3441	1535	3237	3328	1485	3401	1841	1560	1753	1841	1560
Grp Volume(v), veh/h	80	2367	0	340	1212	0	340	100	0	145	120	75
Grp Sat Flow(s),veh/h/ln	1725	1721	1535	1618	1664	1485	1700	1841	1560	1753	1841	1560
Q Serve(g_s), s	8.2	116.1	0.0	18.4	30.4	0.0	15.0	9.8	0.0	14.9	10.0	8.6
Cycle Q Clear(g_c), s	8.2	116.1	0.0	18.4	30.4	0.0	15.0	9.8	0.0	14.9	10.0	8.6
Prop In Lane	1.00		1.00	1.00		1.00	1.00		1.00	1.00		1.00
Lane Grp Cap(c), veh/h	115	2219		412	2348		283	102		146	102	87
V/C Ratio(X)	0.69	1.07		0.82	0.52		1.20	0.98		0.99	1.17	0.87
Avail Cap(c_a), veh/h	153	2219		485	2348		283	102		146	102	87
HCM Platoon Ratio	1.00	1.00	1.00	1.00	1.00	1.00	1.00	1.00	1.00	1.00	1.00	1.00
Upstream Filter(I)	1.00	1.00	0.00	1.00	1.00	0.00	1.00	1.00	0.00	1.00	1.00	1.00
Uniform Delay (d), s/veh	82.2	32.0	0.0	76.6	12.3	0.0	82.5	84.9	0.0	82.4	85.0	84.3
Incr Delay (d2), s/veh	8.4	39.8	0.0	9.7	0.8	0.0	118.7	81.8	0.0	72.1	143.0	56.3
Initial Q Delay(d3),s/veh	0.0	0.0	0.0	0.0	0.0	0.0	0.0	0.0	0.0	0.0	0.0	0.0
%ile BackOfQ(50%),veh/ln	3.9	56.7	0.0	8.2	10.9	0.0	11.2	6.9	0.0	9.6	8.8	4.8
Unsig. Movement Delay, s/veh												
LnGrp Delay(d),s/veh	90.5	71.8	0.0	86.2	13.1	0.0	201.2	166.7	0.0	154.5	228.0	140.6
LnGrp LOS	F	F		F	B		F	F		F	F	F
Approach Vol, veh/h		2447	A		1552	A		440	A		340	
Approach Delay, s/veh		72.4			29.1			193.4			177.4	
Approach LOS		E			C			F			F	

Timer - Assigned Phs	1	2	3	4	5	6	7	8
Phs Duration (G+Y+Rc), s	16.0	131.0	19.0	14.0	26.9	120.1	19.0	14.0
Change Period (Y+Rc), s	6.0	7.0	6.0	6.0	6.0	7.0	6.0	6.0
Max Green Setting (Gmax), s	14.0	120.0	13.0	8.0	25.0	109.0	13.0	8.0
Max Q Clear Time (g_c+I1), s	10.2	32.4	16.9	11.8	20.4	118.1	17.0	12.0
Green Ext Time (p_c), s	0.0	27.4	0.0	0.0	0.5	0.0	0.0	0.0

Intersection Summary	
HCM 6th Ctrl Delay	77.0
HCM 6th LOS	E

Notes

Unsignalized Delay for [NBR, EBR, WBR] is excluded from calculations of the approach delay and intersection delay.

HCM 6th Signalized Intersection Summary
6: SR 31 & SR 80

Movement	EBL	EBT	EBR	WBL	WBT	WBR	NBL	NBT	NBR	SBL	SBT	SBR
Lane Configurations												
Traffic Volume (veh/h)	157	736	41	140	2582	528	96	26	46	338	20	288
Future Volume (veh/h)	157	736	41	140	2582	528	96	26	46	338	20	288
Initial Q (Qb), veh	0	0	0	0	0	0	0	0	0	0	0	0
Ped-Bike Adj(A_pbT)	1.00		1.00	1.00		1.00	1.00		1.00	1.00		1.00
Parking Bus, Adj	1.00	1.00	1.00	1.00	1.00	1.00	1.00	1.00	1.00	1.00	1.00	1.00
Work Zone On Approach		No			No			No			No	
Adj Sat Flow, veh/h/ln	1589	1589	1589	1781	1781	1781	1678	1678	1678	1648	1648	1648
Adj Flow Rate, veh/h	176	827	46	157	2901	0	108	29	0	380	22	324
Peak Hour Factor	0.89	0.89	0.89	0.89	0.89	0.89	0.89	0.89	0.89	0.89	0.89	0.89
Percent Heavy Veh, %	21	21	21	8	8	8	15	15	15	17	17	17
Cap, veh/h	196	2772	861	488	2950		150	105		388	157	267
Arrive On Green	0.10	0.64	0.64	0.06	0.61	0.00	0.09	0.06	0.00	0.13	0.10	0.10
Sat Flow, veh/h	1513	4337	1346	1697	4863	1510	1598	1678	1422	3045	1648	1397
Grp Volume(v), veh/h	176	827	46	157	2901	0	108	29	0	380	22	324
Grp Sat Flow(s),veh/h/ln	1513	1446	1346	1697	1621	1510	1598	1678	1422	1522	1648	1397
Q Serve(g_s), s	12.3	12.8	1.9	5.1	87.2	0.0	9.9	2.5	0.0	18.7	1.8	14.3
Cycle Q Clear(g_c), s	12.3	12.8	1.9	5.1	87.2	0.0	9.9	2.5	0.0	18.7	1.8	14.3
Prop In Lane	1.00		1.00	1.00		1.00	1.00		1.00	1.00		1.00
Lane Grp Cap(c), veh/h	196	2772	861	488	2950		150	105		388	157	267
V/C Ratio(X)	0.90	0.30	0.05	0.32	0.98		0.72	0.28		0.98	0.14	1.21
Avail Cap(c_a), veh/h	196	2772	861	490	2950		153	105		388	157	267
HCM Platoon Ratio	1.00	1.00	1.00	1.00	1.00	1.00	1.00	1.00	1.00	1.00	1.00	1.00
Upstream Filter(I)	1.00	1.00	1.00	1.00	1.00	0.00	1.00	1.00	0.00	1.00	1.00	1.00
Uniform Delay (d), s/veh	52.8	12.1	10.1	9.6	28.8	0.0	66.0	67.1	0.0	65.3	62.2	60.7
Incr Delay (d2), s/veh	37.8	0.3	0.1	0.4	13.1	0.0	14.6	1.4	0.0	40.4	0.6	125.4
Initial Q Delay(d3),s/veh	0.0	0.0	0.0	0.0	0.0	0.0	0.0	0.0	0.0	0.0	0.0	0.0
%ile BackOfQ(50%),veh/ln	5.9	4.0	0.6	1.8	34.3	0.0	4.6	1.1	0.0	9.3	0.8	19.3
Unsig. Movement Delay, s/veh												
LnGrp Delay(d),s/veh	90.6	12.3	10.2	9.9	41.8	0.0	80.6	68.5	0.0	105.6	62.8	186.0
LnGrp LOS	F	B	B	A	D		F	E		F	E	F
Approach Vol, veh/h		1049			3058	A		137	A		726	
Approach Delay, s/veh		25.4			40.2			78.1			140.2	
Approach LOS		C			D			E			F	

Timer - Assigned Phs	1	2	3	4	5	6	7	8
Phs Duration (G+Y+Rc), s	18.5	95.0	23.1	13.4	13.6	99.9	18.2	18.3
Change Period (Y+Rc), s	6.5	7.4	6.4	6.4	6.5	7.4	6.5	6.4
Max Green Setting (Gmax), s	12.0	87.6	16.7	7.0	7.3	92.3	12.0	11.6
Max Q Clear Time (g_c+I1), s	14.3	89.2	20.7	4.5	7.1	14.8	11.9	16.3
Green Ext Time (p_c), s	0.0	0.0	0.0	0.0	0.0	14.6	0.0	0.0

Intersection Summary	
HCM 6th Ctrl Delay	52.7
HCM 6th LOS	D

Notes

Unsignalized Delay for [NBR, WBR] is excluded from calculations of the approach delay and intersection delay.

HCM 6th Signalized Intersection Summary
6: SR 31 & SR 80

Movement	EBL	EBT	EBR	WBL	WBT	WBR	NBL	NBT	NBR	SBL	SBT	SBR
Lane Configurations												
Traffic Volume (veh/h)	270	2521	90	127	1194	447	130	106	306	651	78	244
Future Volume (veh/h)	270	2521	90	127	1194	447	130	106	306	651	78	244
Initial Q (Qb), veh	0	0	0	0	0	0	0	0	0	0	0	0
Ped-Bike Adj(A_pbT)	1.00		1.00	1.00		1.00	1.00		1.00	1.00		1.00
Parking Bus, Adj	1.00	1.00	1.00	1.00	1.00	1.00	1.00	1.00	1.00	1.00	1.00	1.00
Work Zone On Approach		No			No			No			No	
Adj Sat Flow, veh/h/ln	1811	1811	1811	1767	1767	1767	1870	1870	1870	1752	1752	1752
Adj Flow Rate, veh/h	284	2654	95	134	1257	0	137	112	0	685	82	257
Peak Hour Factor	0.95	0.95	0.95	0.95	0.95	0.95	0.95	0.95	0.95	0.95	0.95	0.95
Percent Heavy Veh, %	6	6	6	9	9	9	2	2	2	10	10	10
Cap, veh/h	376	2709	841	164	2447		186	120		690	302	416
Arrive On Green	0.11	0.55	0.55	0.07	0.51	0.00	0.10	0.06	0.00	0.21	0.17	0.17
Sat Flow, veh/h	1725	4944	1535	1682	4823	1497	1781	1870	1585	3237	1752	1485
Grp Volume(v), veh/h	284	2654	95	134	1257	0	137	112	0	685	82	257
Grp Sat Flow(s),veh/h/ln	1725	1648	1535	1682	1608	1497	1781	1870	1585	1618	1752	1485
Q Serve(g_s), s	11.1	78.6	4.5	7.3	26.1	0.0	11.2	8.9	0.0	31.7	6.1	22.6
Cycle Q Clear(g_c), s	11.1	78.6	4.5	7.3	26.1	0.0	11.2	8.9	0.0	31.7	6.1	22.6
Prop In Lane	1.00		1.00	1.00		1.00	1.00		1.00	1.00		1.00
Lane Grp Cap(c), veh/h	376	2709	841	164	2447		186	120		690	302	416
V/C Ratio(X)	0.76	0.98	0.11	0.82	0.51		0.74	0.94		0.99	0.27	0.62
Avail Cap(c_a), veh/h	527	2709	841	164	2447		242	120		690	302	416
HCM Platoon Ratio	1.00	1.00	1.00	1.00	1.00	1.00	1.00	1.00	1.00	1.00	1.00	1.00
Upstream Filter(I)	1.00	1.00	1.00	1.00	1.00	0.00	1.00	1.00	0.00	1.00	1.00	1.00
Uniform Delay (d), s/veh	20.5	33.1	16.3	43.2	24.6	0.0	65.2	69.9	0.0	58.9	53.9	47.0
Incr Delay (d2), s/veh	4.0	13.1	0.3	26.3	0.8	0.0	8.0	62.3	0.0	32.2	0.7	3.2
Initial Q Delay(d3),s/veh	0.0	0.0	0.0	0.0	0.0	0.0	0.0	0.0	0.0	0.0	0.0	0.0
%ile BackOfQ(50%),veh/ln	4.5	32.5	1.6	6.1	9.8	0.0	5.5	6.3	0.0	15.9	2.7	8.7
Unsig. Movement Delay, s/veh												
LnGrp Delay(d),s/veh	24.4	46.2	16.6	69.5	25.4	0.0	73.2	132.2	0.0	91.1	54.6	50.2
LnGrp LOS	C	D	B	E	C		E	F		F	D	D
Approach Vol, veh/h		3033			1391	A		249	A		1024	
Approach Delay, s/veh		43.2			29.6			99.8			77.9	
Approach LOS		D			C			F			E	

Timer - Assigned Phs	1	2	3	4	5	6	7	8
Phs Duration (G+Y+Rc), s	20.3	80.1	36.0	13.6	14.2	86.2	19.8	29.8
Change Period (Y+Rc), s	6.5	7.4	6.4	6.4	6.5	7.4	6.5	6.4
Max Green Setting (Gmax), s	27.0	59.5	29.6	7.2	7.7	78.8	18.0	18.7
Max Q Clear Time (g_c+I1), s	13.1	28.1	33.7	10.9	9.3	80.6	13.2	24.6
Green Ext Time (p_c), s	0.7	18.0	0.0	0.0	0.0	0.0	0.1	0.0

Intersection Summary	
HCM 6th Ctrl Delay	48.6
HCM 6th LOS	D

Notes

Unsignalized Delay for [NBR, WBR] is excluded from calculations of the approach delay and intersection delay.

APPENDIX F

ITE TRIP GENERATION, 11th EDITION DATA AND RATES

Land Use: 210
Single-Family Detached Housing

Description

A single-family detached housing site includes any single-family detached home on an individual lot. A typical site surveyed is a suburban subdivision.

Specialized Land Use

Data have been submitted for several single-family detached housing developments with homes that are commonly referred to as patio homes. A patio home is a detached housing unit that is located on a small lot with little (or no) front or back yard. In some subdivisions, communal maintenance of outside grounds is provided for the patio homes. The three patio home sites total 299 dwelling units with overall weighted average trip generation rates of 5.35 vehicle trips per dwelling unit for weekday, 0.26 for the AM adjacent street peak hour, and 0.47 for the PM adjacent street peak hour. These patio home rates based on a small sample of sites are lower than those for single-family detached housing (Land Use 210), lower than those for single-family attached housing (Land Use 251), and higher than those for senior adult housing -- single-family (Land Use 251). Further analysis of this housing type will be conducted in a future edition of *Trip Generation Manual*.

Additional Data

The technical appendices provide supporting information on time-of-day distributions for this land use. The appendices can be accessed through either the ITETripGen web app or the trip generation resource page on the ITE website (https://www.ite.org/technical-resources/topics/trip-and-parking-generation/).

For 30 of the study sites, data on the number of residents and number of household vehicles are available. The overall averages for the 30 sites are 3.6 residents per dwelling unit and 1.5 vehicles per dwelling unit.

The sites were surveyed in the 1980s, the 1990s, the 2000s, and the 2010s in Arizona, California, Connecticut, Delaware, Illinois, Indiana, Kentucky, Maryland, Massachusetts, Minnesota, Montana, New Jersey, North Carolina, Ohio, Ontario (CAN), Oregon, Pennsylvania, South Carolina, South Dakota, Tennessee, Vermont, Virginia, and West Virginia.

Source Numbers

100, 105, 114, 126, 157, 167, 177, 197, 207, 211, 217, 267, 275, 293, 300, 319, 320, 356, 357, 367, 384, 387, 407, 435, 522, 550, 552, 579, 598, 601, 603, 614, 637, 711, 716, 720, 728, 735, 868, 869, 903, 925, 936, 1005, 1007, 1008, 1010, 1033, 1066, 1077,1078, 1079

Single-Family Detached Housing
(210)


Vehicle Trip Ends vs: Dwelling Units
On a: Weekday

Setting/Location: General Urban/Suburban
Number of Studies: 174
Avg. Num. of Dwelling Units: 246
Directional Distribution: 50% entering, 50% exiting

Vehicle Trip Generation per Dwelling Unit

Average Rate	Range of Rates	Standard Deviation
9.43	4.45 - 22.61	2.13

Data Plot and Equation

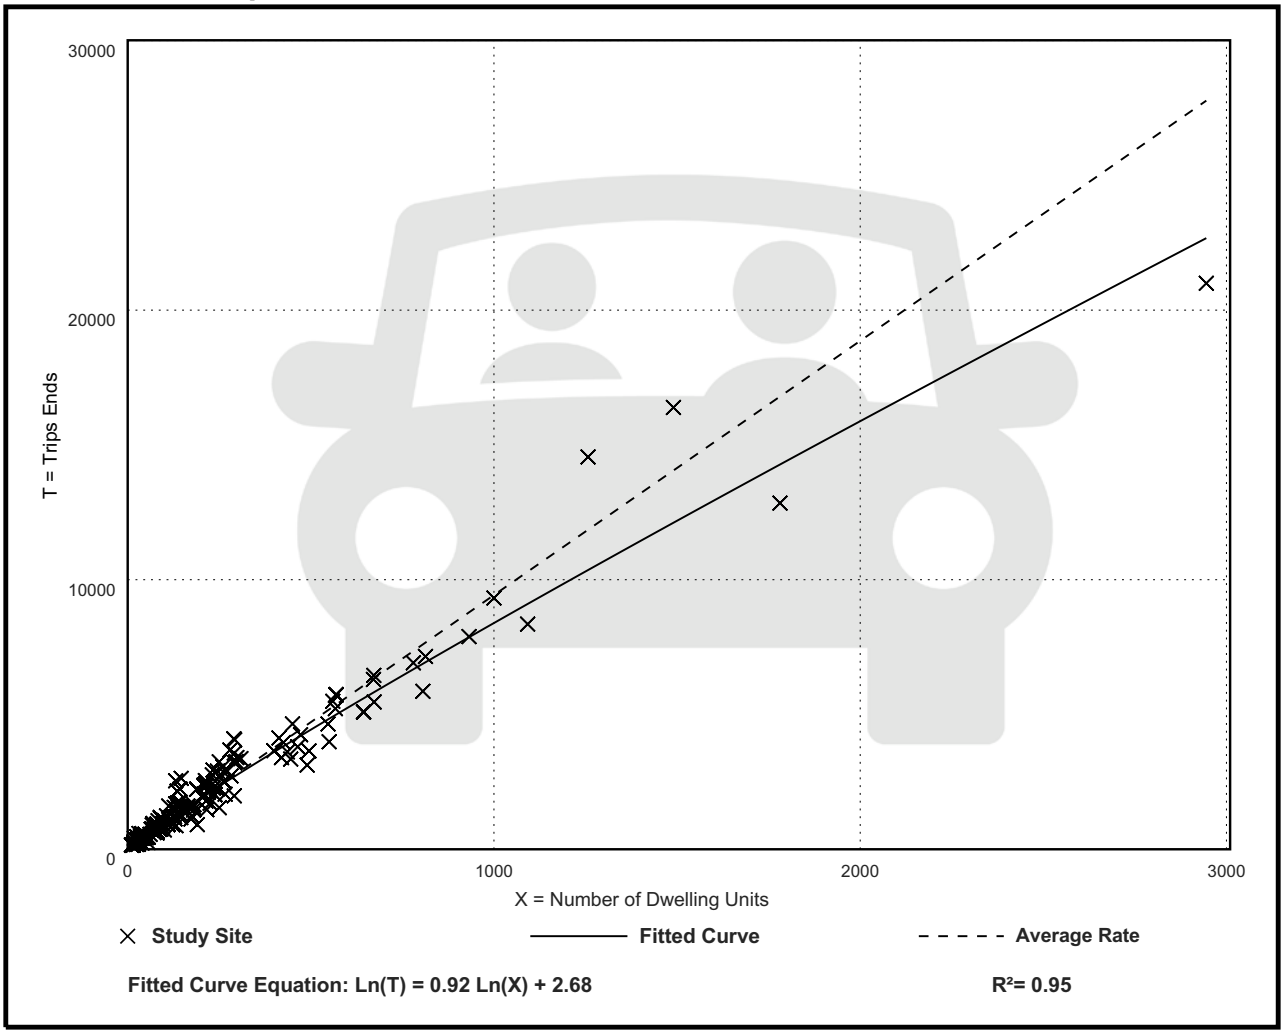

Fitted Curve Equation: Ln(T) = 0.92 Ln(X) + 2.68

R^2= 0.95


Single-Family Detached Housing
(210)

Vehicle Trip Ends vs: Dwelling Units
On a: Weekday,
Peak Hour of Adjacent Street Traffic,
One Hour Between 7 and 9 a.m.
Setting/Location: General Urban/Suburban
Number of Studies: 192
Avg. Num. of Dwelling Units: 226
Directional Distribution: 26% entering, 74% exiting

Vehicle Trip Generation per Dwelling Unit

Average Rate	Range of Rates	Standard Deviation
0.70	0.27 - 2.27	0.24

Data Plot and Equation

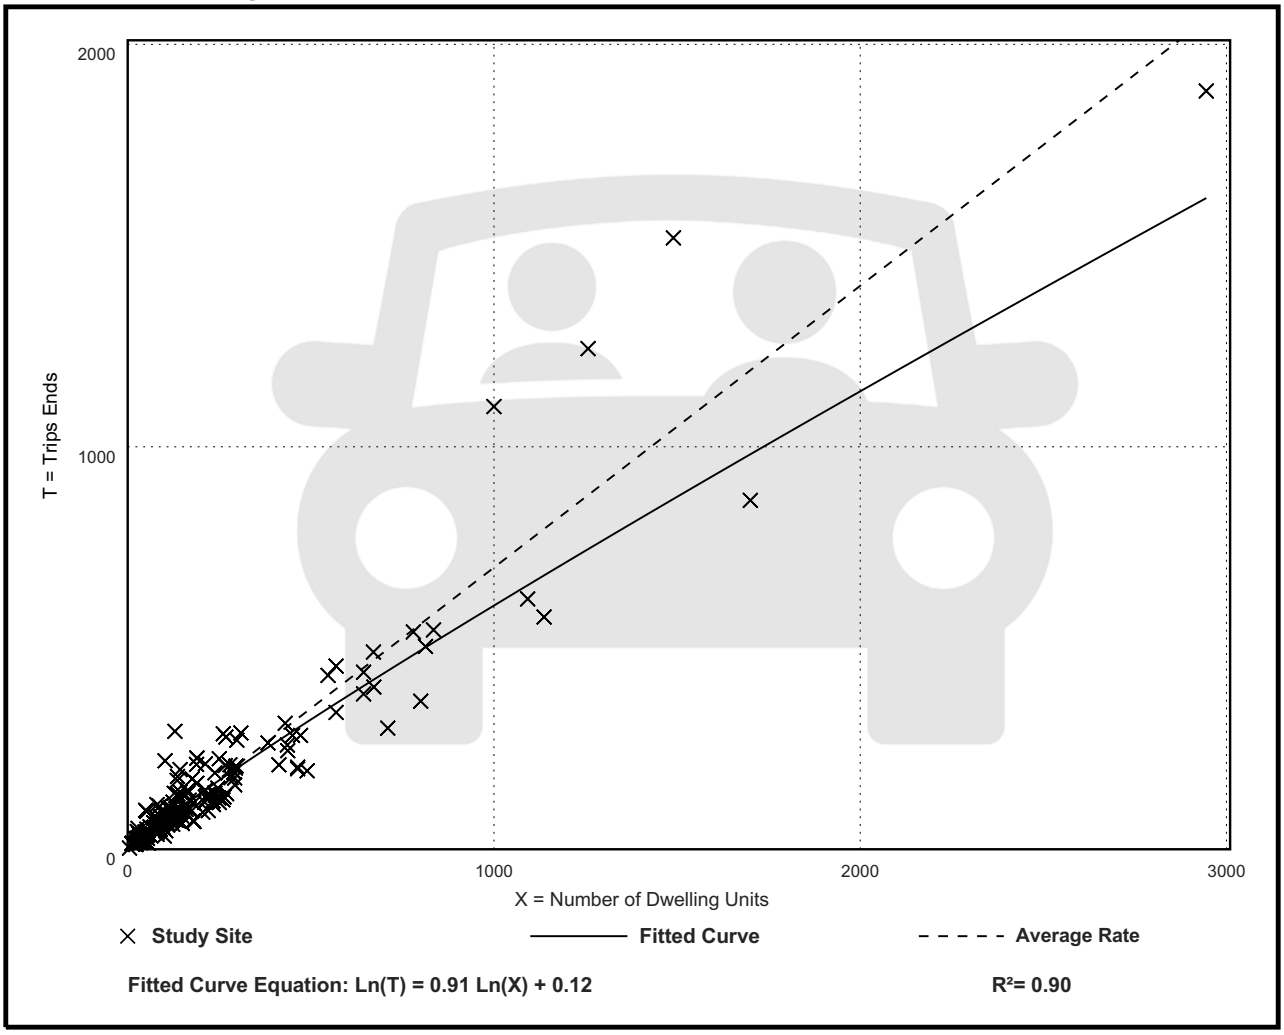


Single-Family Detached Housing
(210)

Vehicle Trip Ends vs: Dwelling Units
On a: Weekday,
Peak Hour of Adjacent Street Traffic,
One Hour Between 4 and 6 p.m.
Setting/Location: General Urban/Suburban
Number of Studies: 208
Avg. Num. of Dwelling Units: 248
Directional Distribution: 63% entering, 37% exiting

Vehicle Trip Generation per Dwelling Unit

Average Rate	Range of Rates	Standard Deviation
0.94	0.35 - 2.98	0.31

Data Plot and Equation

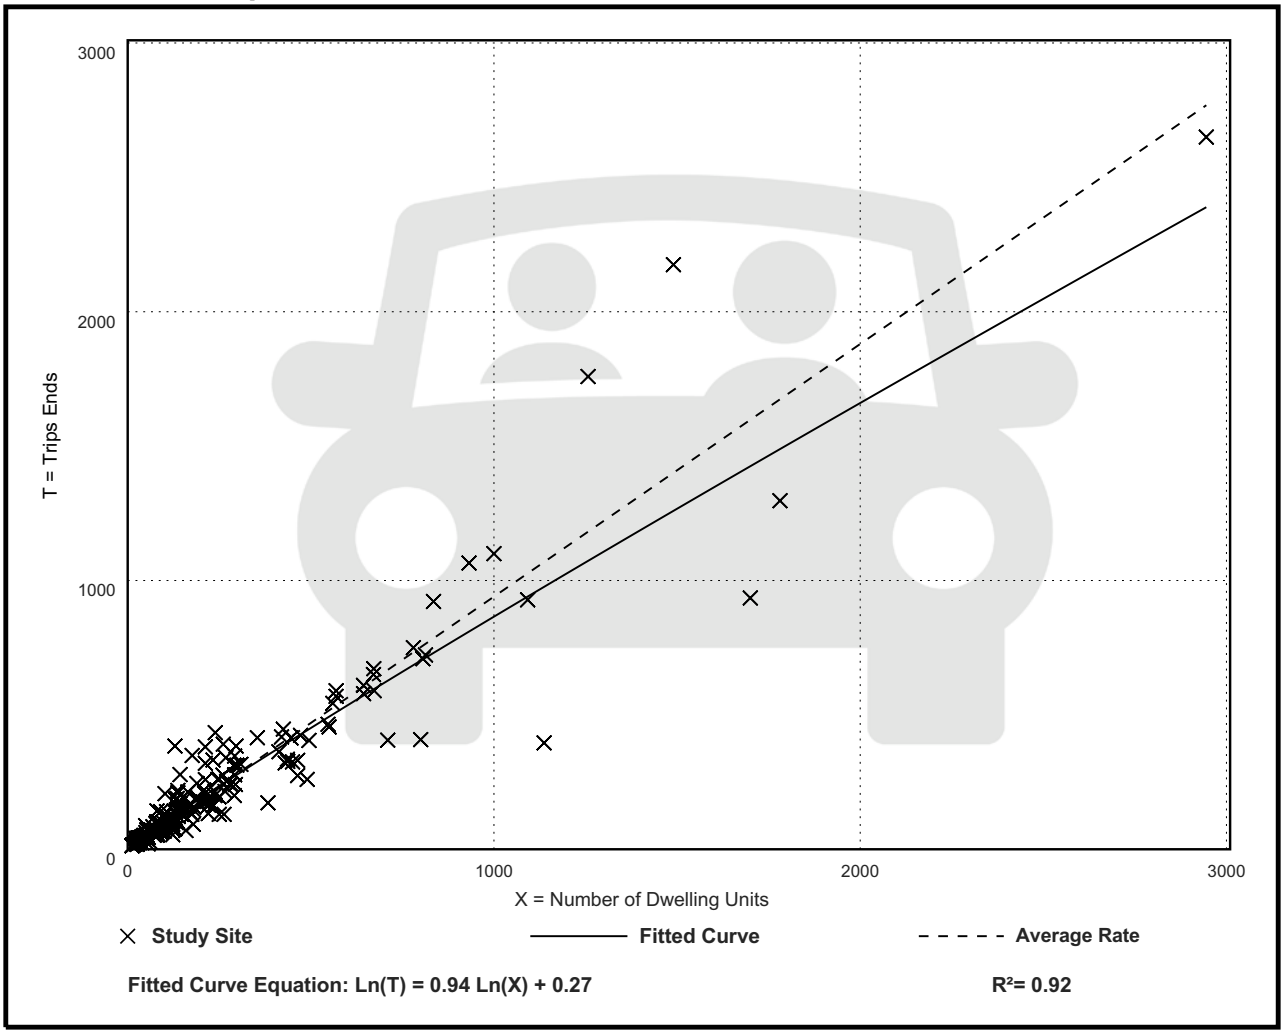

Land Use: 215
Single-Family Attached Housing

Description

Single-family attached housing includes any single-family housing unit that shares a wall with an adjoining dwelling unit, whether the walls are for living space, a vehicle garage, or storage space.

Additional Data

The database for this land use includes duplexes (defined as a single structure with two distinct dwelling units, typically joined side-by-side and each with at least one outside entrance) and townhouses/rowhouses (defined as a single structure with three or more distinct dwelling units, joined side-by-side in a row and each with an outside entrance).

The technical appendices provide supporting information on time-of-day distributions for this land use. The appendices can be accessed through either the ITETripGen web app or the trip generation resource page on the ITE website (https://www.ite.org/technical-resources/topics/trip-and-parking-generation/).

The sites were surveyed in the 1980s, the 1990s, the 2000s, and the 2010s in British Columbia (CAN), California, Georgia, Illinois, Maryland, Massachusetts, Minnesota, New Jersey, Ontario (CAN), Oregon, Pennsylvania, South Dakota, Utah, Virginia, and Wisconsin.

Source Numbers

168, 204, 211, 237, 305, 306, 319, 321, 357, 390, 418, 525, 571, 583, 638, 735, 868, 869, 870, 896, 912, 959, 1009, 1046, 1056, 1058, 1077

Single-Family Attached Housing
(215)


Vehicle Trip Ends vs: Dwelling Units
On a: Weekday

Setting/Location: General Urban/Suburban
Number of Studies: 22
Avg. Num. of Dwelling Units: 120
Directional Distribution: 50% entering, 50% exiting

Vehicle Trip Generation per Dwelling Unit

Average Rate	Range of Rates	Standard Deviation
7.20	4.70 - 10.97	1.61

Data Plot and Equation

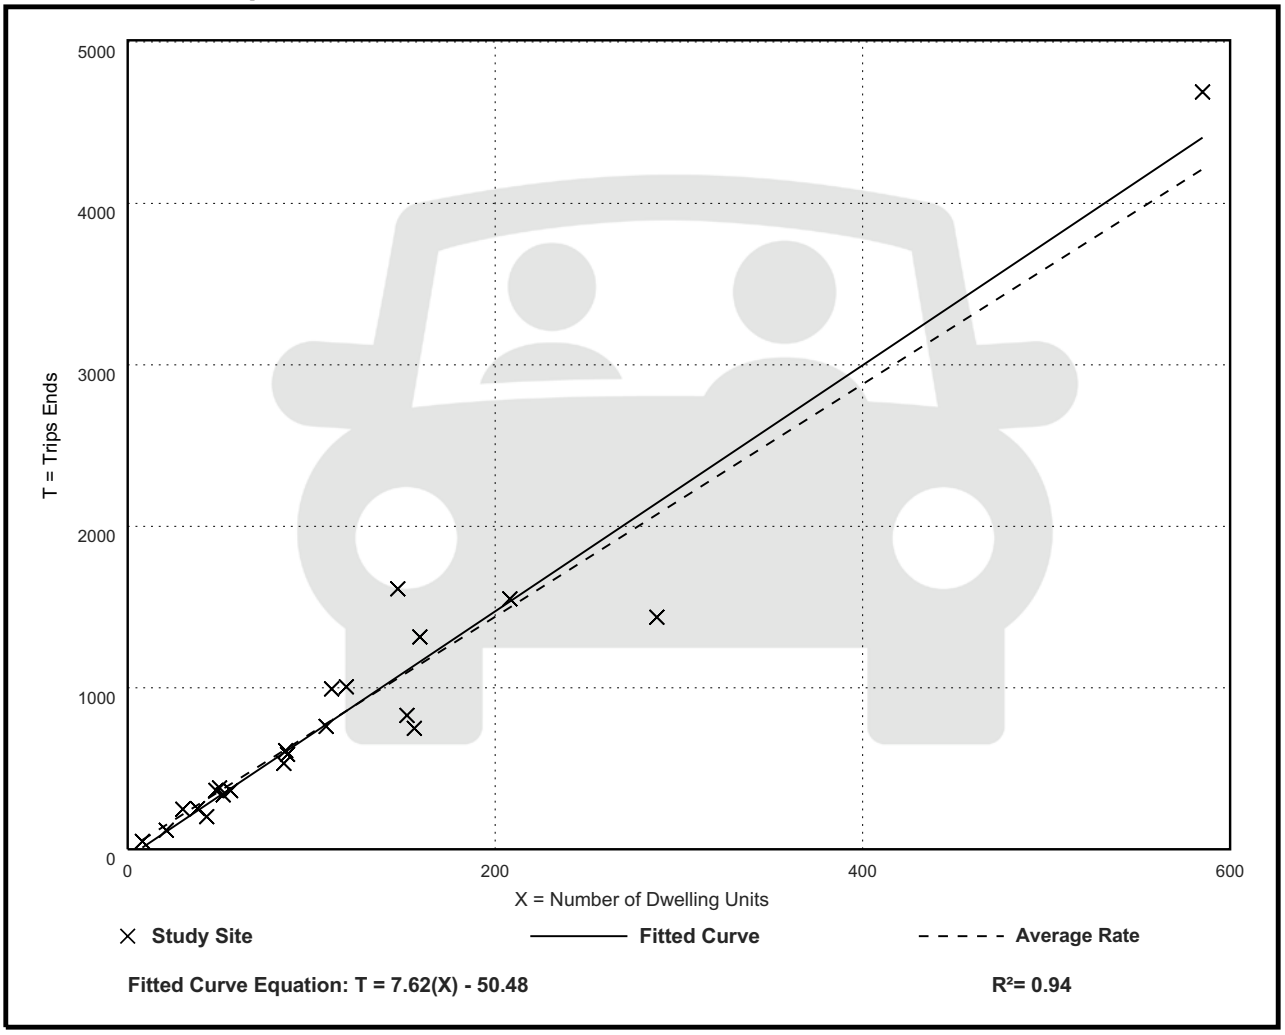


Single-Family Attached Housing
(215)

Vehicle Trip Ends vs: Dwelling Units
On a: Weekday,
Peak Hour of Adjacent Street Traffic,
One Hour Between 7 and 9 a.m.
Setting/Location: General Urban/Suburban
Number of Studies: 46
Avg. Num. of Dwelling Units: 135
Directional Distribution: 31% entering, 69% exiting

Vehicle Trip Generation per Dwelling Unit

Average Rate	Range of Rates	Standard Deviation
0.48	0.12 - 0.74	0.14

Data Plot and Equation

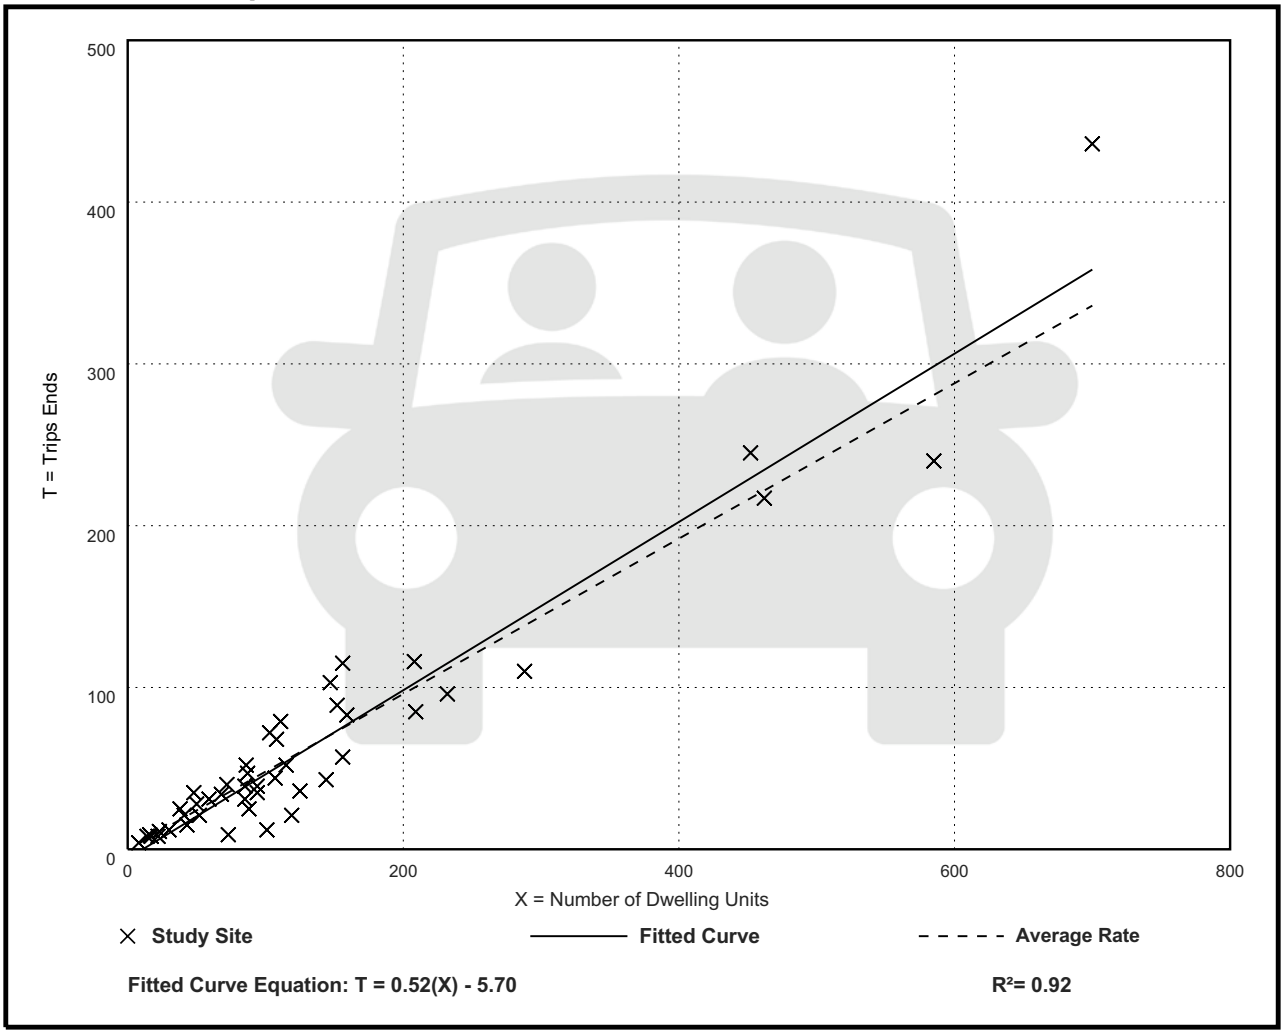


Single-Family Attached Housing
(215)

Vehicle Trip Ends vs: Dwelling Units
On a: Weekday,
Peak Hour of Adjacent Street Traffic,
One Hour Between 4 and 6 p.m.
Setting/Location: General Urban/Suburban
Number of Studies: 51
Avg. Num. of Dwelling Units: 136
Directional Distribution: 57% entering, 43% exiting

Vehicle Trip Generation per Dwelling Unit

Average Rate	Range of Rates	Standard Deviation
0.57	0.17 - 1.25	0.18

Data Plot and Equation

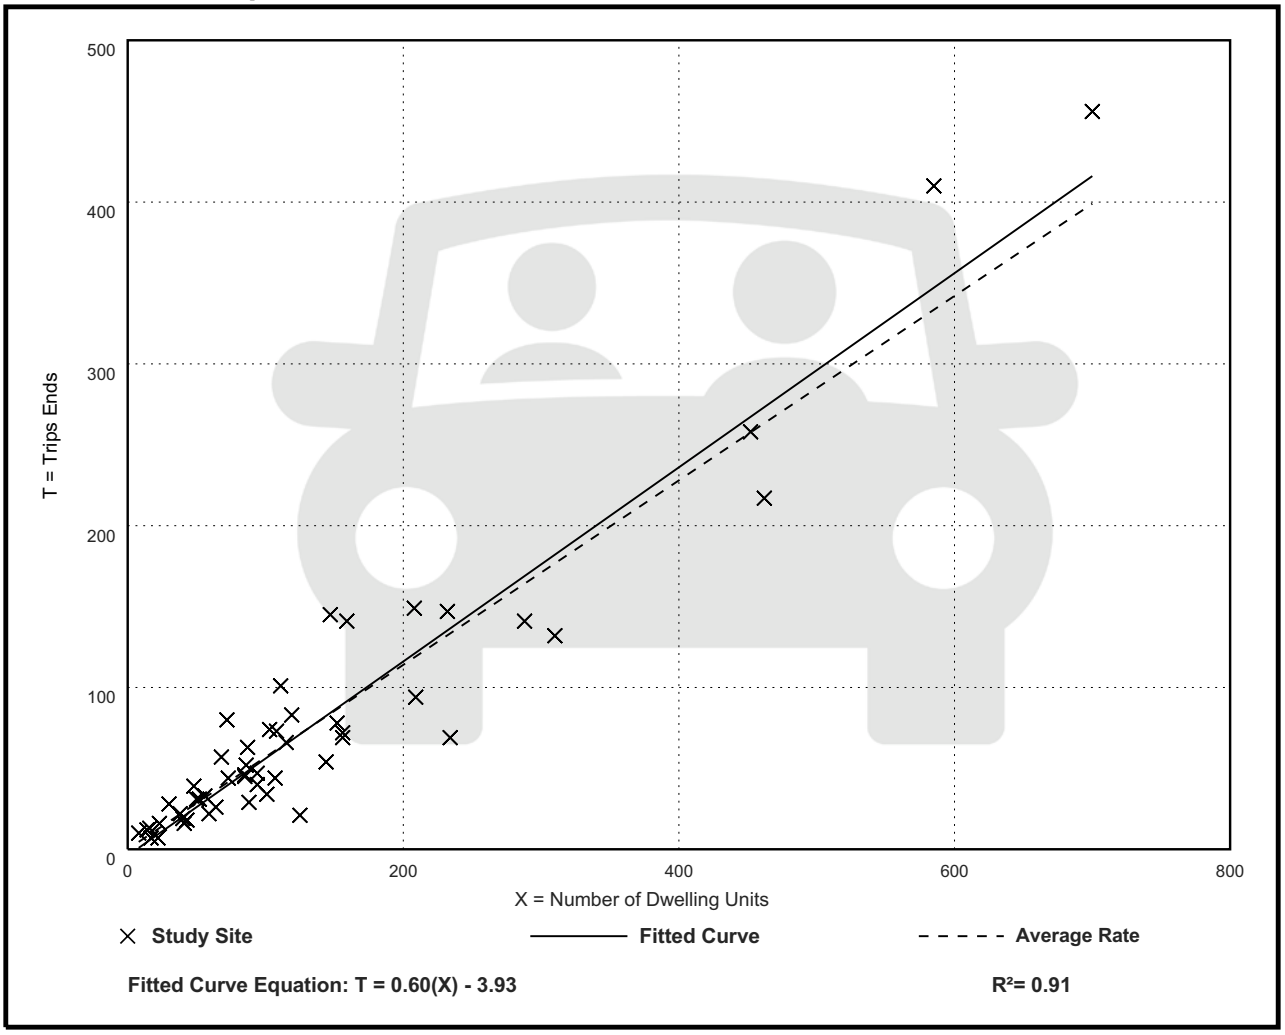

Land Use: 220
Multifamily Housing (Low-Rise)

Description

Low-rise multifamily housing includes apartments, townhouses, and condominiums located within the same building with at least three other dwelling units and that have two or three floors (levels). Various configurations fit this description, including walkup apartment, mansion apartment, and stacked townhouse.

- A walkup apartment typically is two or three floors in height with dwelling units that are accessed by a single or multiple entrances with stairways and hallways.
- A mansion apartment is a single structure that contains several apartments within what appears to be a single-family dwelling unit.
- A fourplex is a single two-story structure with two matching dwelling units on the ground and second floors. Access to the individual units is typically internal to the structure and provided through a central entry and stairway.
- A stacked townhouse is designed to match the external appearance of a townhouse. But, unlike a townhouse dwelling unit that only shares walls with an adjoining unit, the stacked townhouse units share both floors and walls. Access to the individual units is typically internal to the structure and provided through a central entry and stairway.

Multifamily housing (mid-rise) (Land Use 221), multifamily housing (high-rise) (Land Use 222), affordable housing (Land Use 223), and off-campus student apartment (low-rise) (Land Use 225) are related land uses.

Land Use Subcategory

Data are presented for two subcategories for this land use: (1) not close to rail transit and (2) close to rail transit. A site is considered close to rail transit if the walking distance between the residential site entrance and the closest rail transit station entrance is ½ mile or less.

Additional Data

For the three sites for which both the number of residents and the number of occupied dwelling units were available, there were an average of 2.72 residents per occupied dwelling unit.

For the two sites for which the numbers of both total dwelling units and occupied dwelling units were available, an average of 96.2 percent of the total dwelling units were occupied.

The technical appendices provide supporting information on time-of-day distributions for this land use. The appendices can be accessed through either the ITETripGen web app or the trip

generation resource page on the ITE website (https://www.ite.org/technical-resources/topics/trip-and-parking-generation/).

For the three sites for which data were provided for both occupied dwelling units and residents, there was an average of 2.72 residents per occupied dwelling unit.

It is expected that the number of bedrooms and number of residents are likely correlated to the trips generated by a residential site. To assist in future analysis, trip generation studies of all multifamily housing should attempt to obtain information on occupancy rate and on the mix of residential unit sizes (i.e., number of units by number of bedrooms at the site complex).

The sites were surveyed in the 1980s, the 1990s, the 2000s, the 2010s, and the 2020s in British Columbia (CAN), California, Delaware, Florida, Georgia, Illinois, Indiana, Maine, Maryland, Massachusetts, Minnesota, New Jersey, Ontario (CAN), Oregon, Pennsylvania, South Carolina, South Dakota, Tennessee, Texas, Utah, and Washington.

Source Numbers

188, 204, 237, 300, 305, 306, 320, 321, 357, 390, 412, 525, 530, 579, 583, 638, 864, 866, 896, 901, 903, 904, 936, 939, 944, 946, 947, 948, 963, 964, 966, 967, 1012, 1013, 1014, 1036, 1047, 1056, 1071, 1076

Multifamily Housing (Low-Rise)
Not Close to Rail Transit (220)


Vehicle Trip Ends vs: Dwelling Units
On a: Weekday

Setting/Location: General Urban/Suburban
Number of Studies: 22
Avg. Num. of Dwelling Units: 229
Directional Distribution: 50% entering, 50% exiting

Vehicle Trip Generation per Dwelling Unit

Average Rate	Range of Rates	Standard Deviation
6.74	2.46 - 12.50	1.79

Data Plot and Equation

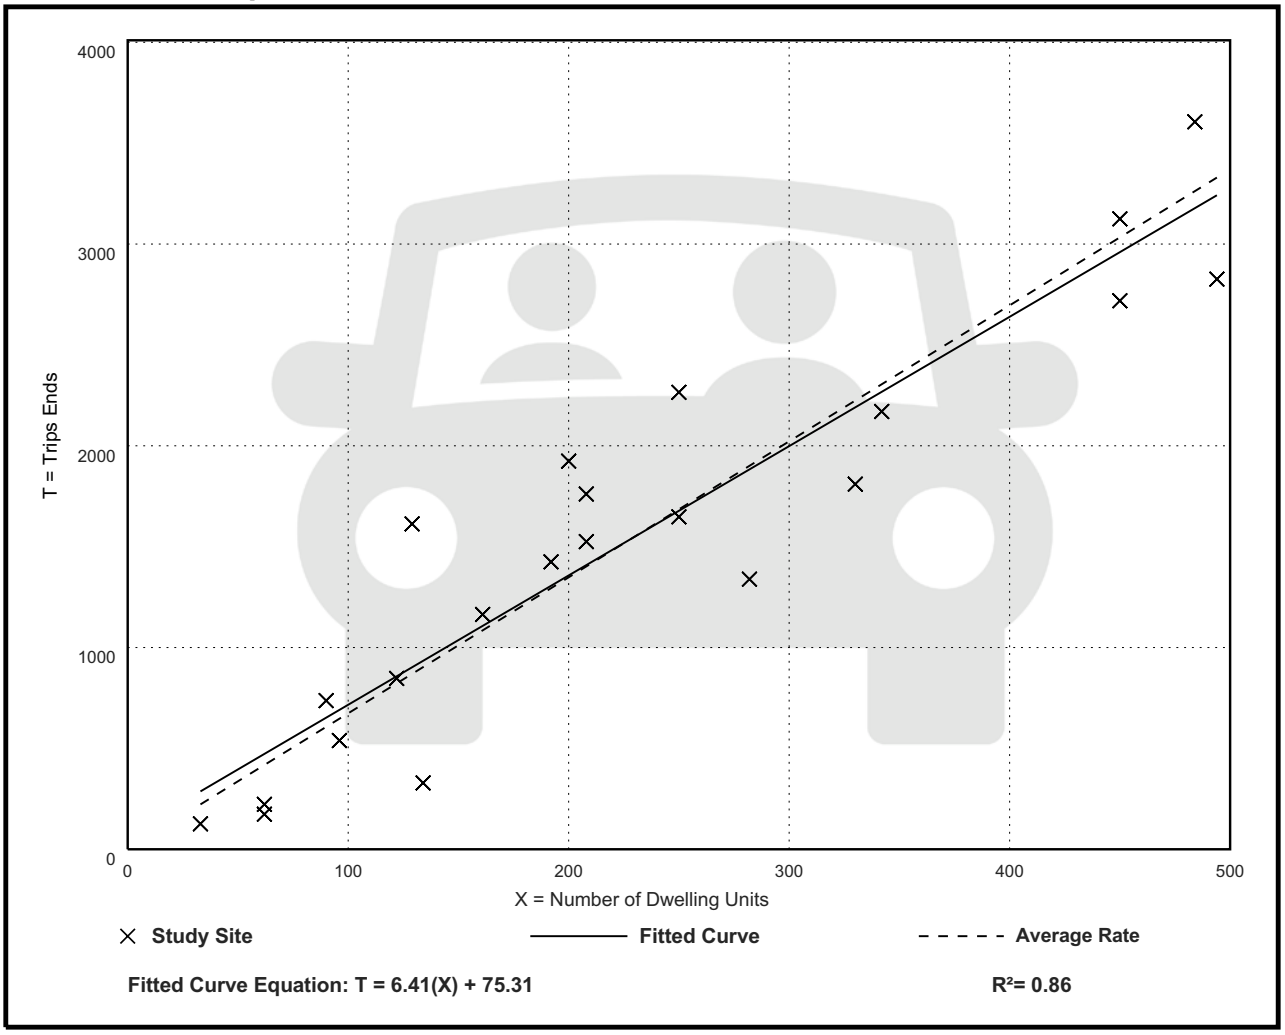

Fitted Curve Equation: T = 6.41(X) + 75.31

R^2= 0.86


Multifamily Housing (Low-Rise)
Not Close to Rail Transit (220)

Vehicle Trip Ends vs: Dwelling Units
On a: Weekday,
Peak Hour of Adjacent Street Traffic,
One Hour Between 7 and 9 a.m.
Setting/Location: General Urban/Suburban
Number of Studies: 49
Avg. Num. of Dwelling Units: 249
Directional Distribution: 24% entering, 76% exiting

Vehicle Trip Generation per Dwelling Unit

Average Rate	Range of Rates	Standard Deviation
0.40	0.13 - 0.73	0.12

Data Plot and Equation

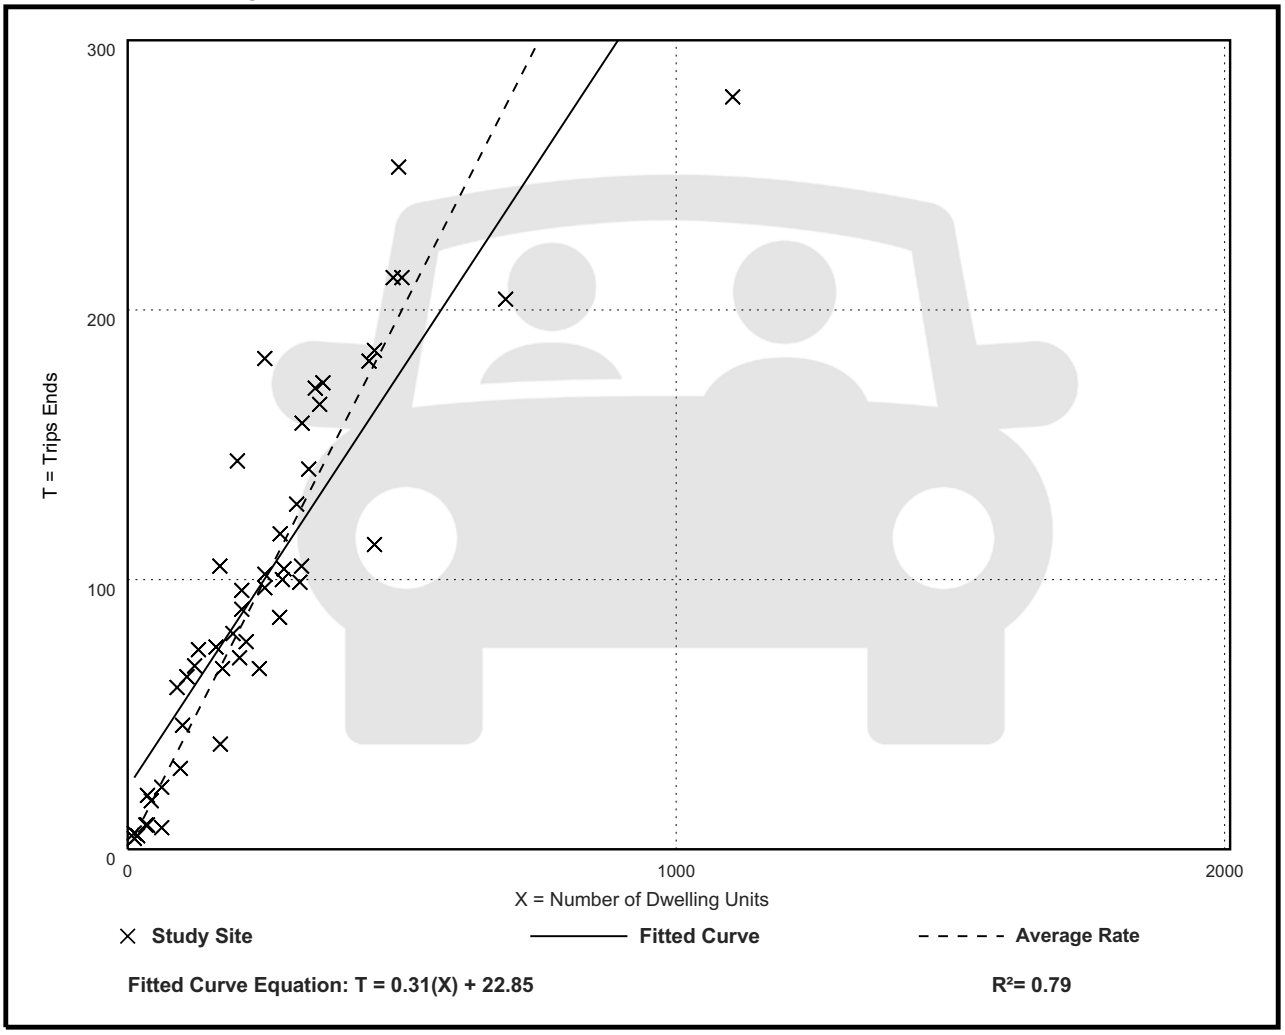


Multifamily Housing (Low-Rise)
Not Close to Rail Transit (220)

Vehicle Trip Ends vs: Dwelling Units
On a: Weekday,
Peak Hour of Adjacent Street Traffic,
One Hour Between 4 and 6 p.m.
Setting/Location: General Urban/Suburban
Number of Studies: 59
Avg. Num. of Dwelling Units: 241
Directional Distribution: 63% entering, 37% exiting

Vehicle Trip Generation per Dwelling Unit

Average Rate	Range of Rates	Standard Deviation
0.51	0.08 - 1.04	0.15

Data Plot and Equation

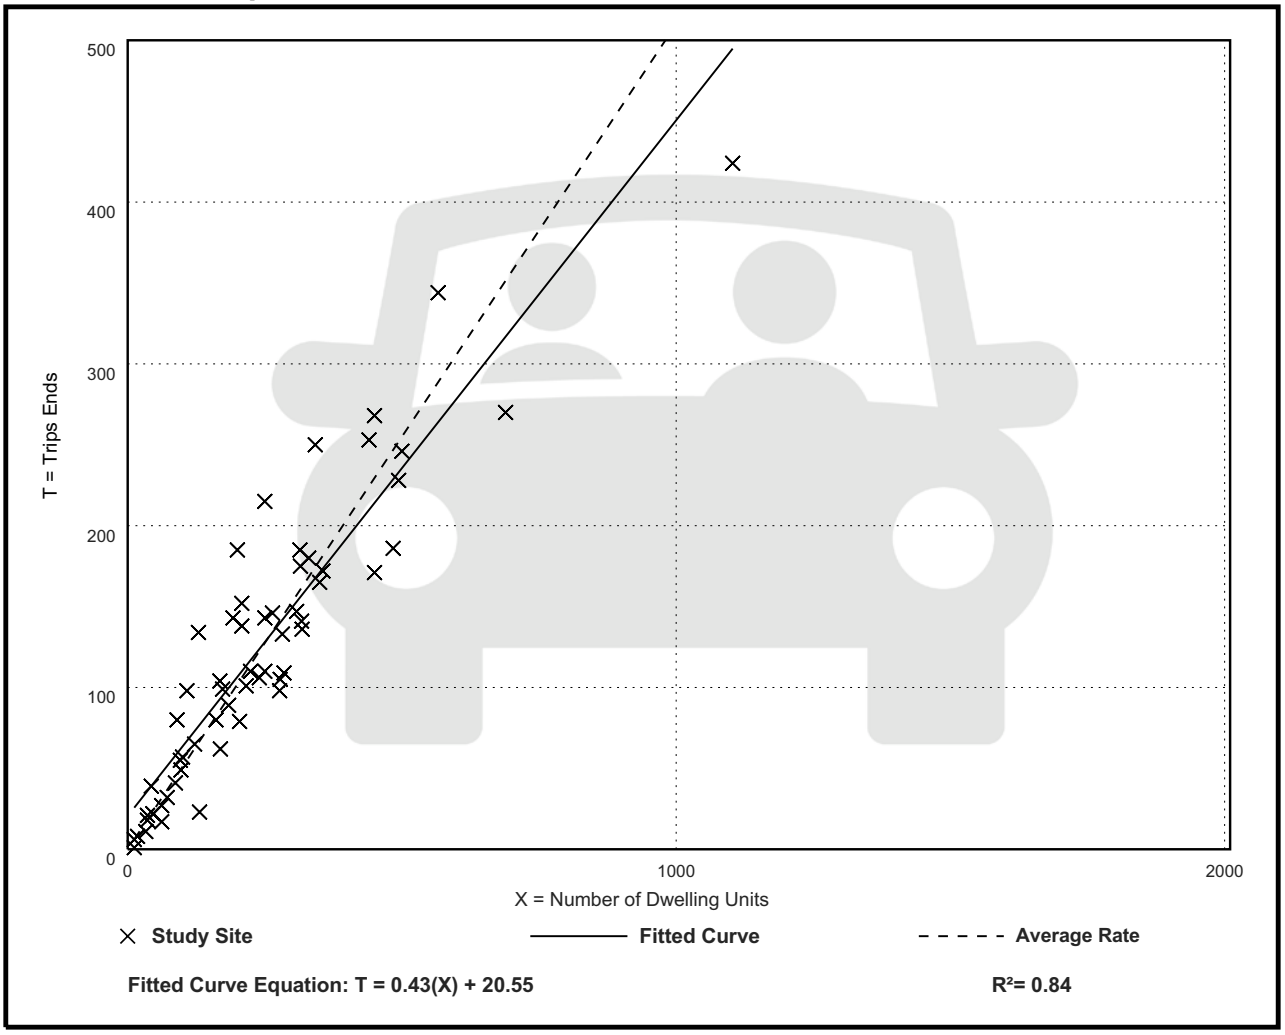

Land Use: 251
Senior Adult Housing—Single-Family

Description

Senior adult housing—single-family sites are independent living developments that are called various names including retirement communities, age-restricted housing, and active adult communities. The development has a specific age restriction for its residents, typically a minimum of 55 years of age for at least one resident of the household.

Residents in these communities are typically considered active and requiring little to no medical supervision. The percentage of retired residents varies by development. The development may include amenities such as a golf course, swimming pool, 24-hour security, transportation, and common recreational facilities. They generally lack centralized dining and on-site health facilities.

The dwelling units can be either detached or attached. The types of housing types represented by sites in the database include traditional single-family detached homes, patio homes, duplexes, and townhouses. Single-family attached housing includes any single-family housing unit that shares a wall with an adjoining dwelling unit, whether the walls are for living space, a vehicle garage, or storage space.

Senior adult housing—multifamily (Land Use 252), congregate care facility (Land Use 253), assisted living (Land Use 254), and continuing care retirement community (Land Use 255) are related land uses.

Additional Data

Caution should be used when applying trip rates for this land use as it may contain a wide variety of studies ranging from communities with very active, working residents to communities with older, retired residents. As more data become available, consideration will be given to future stratification of this land use.

Many factors affected the trip rates for detached senior adult housing. Factors such as the average age of residents, development location and size, affluence of residents, employment status, and vehicular access should be taken into consideration when conducting an analysis. Some developments were located within close proximity to medical facilities, restaurants, shopping centers, banks, and recreational activities.

The technical appendices provide supporting information on time-of-day distributions for this land use. The appendices can be accessed through either the ITETripGen web app or the trip generation resource page on the ITE website (https://www.ite.org/technical-resources/topics/trip-and-parking-generation/).

For the six sites for which data were provided for both occupied dwelling units and total dwelling units, an average of 98 percent of the units were occupied.

The sites were surveyed in the 1980s, the 1990s, the 2000s, and the 2010s in Alberta (CAN), California, Delaware, Florida, Maryland, New Jersey, New York, Pennsylvania, Virginia, and Washington.

Source Numbers

221, 289, 398, 421, 500, 550, 598, 601, 602, 629, 930, 1015, 1060, 1074

Senior Adult Housing - Single-Family (251)


Vehicle Trip Ends vs: Dwelling Units
On a: Weekday

Setting/Location: General Urban/Suburban
Number of Studies: 15
Avg. Num. of Dwelling Units: 646
Directional Distribution: 50% entering, 50% exiting

Vehicle Trip Generation per Dwelling Unit

Average Rate	Range of Rates	Standard Deviation
4.31	2.90 - 6.66	1.07

Data Plot and Equation

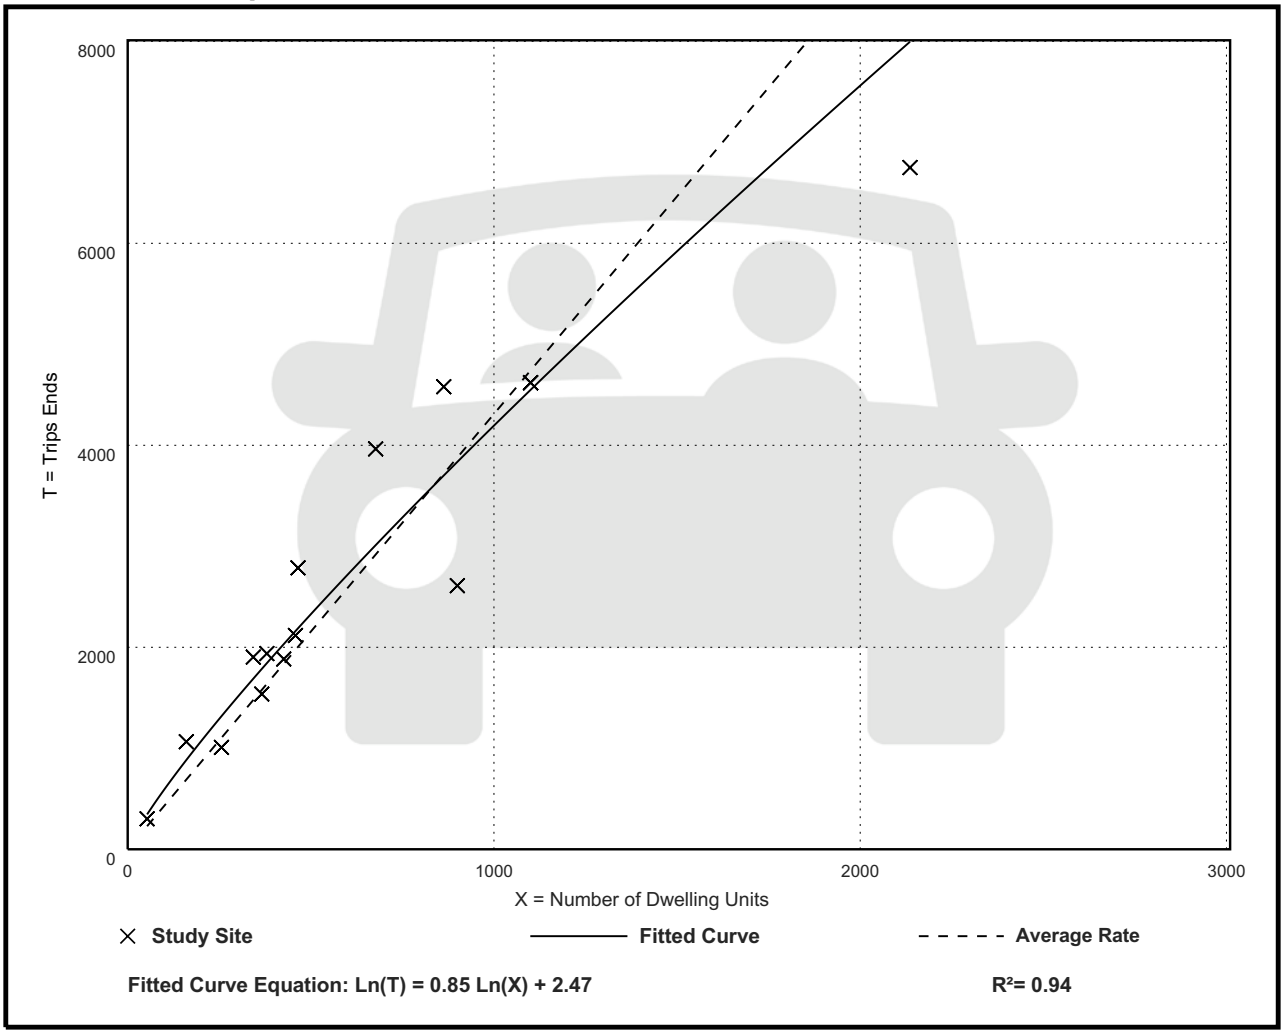

Fitted Curve Equation: Ln(T) = 0.85 Ln(X) + 2.47

R^2= 0.94


Senior Adult Housing - Single-Family (251)

Vehicle Trip Ends vs: Dwelling Units
On a: Weekday,
Peak Hour of Adjacent Street Traffic,
One Hour Between 7 and 9 a.m.
Setting/Location: General Urban/Suburban
Number of Studies: 34
Avg. Num. of Dwelling Units: 557
Directional Distribution: 33% entering, 67% exiting

Vehicle Trip Generation per Dwelling Unit

Average Rate	Range of Rates	Standard Deviation
0.24	0.13 - 0.84	0.10

Data Plot and Equation

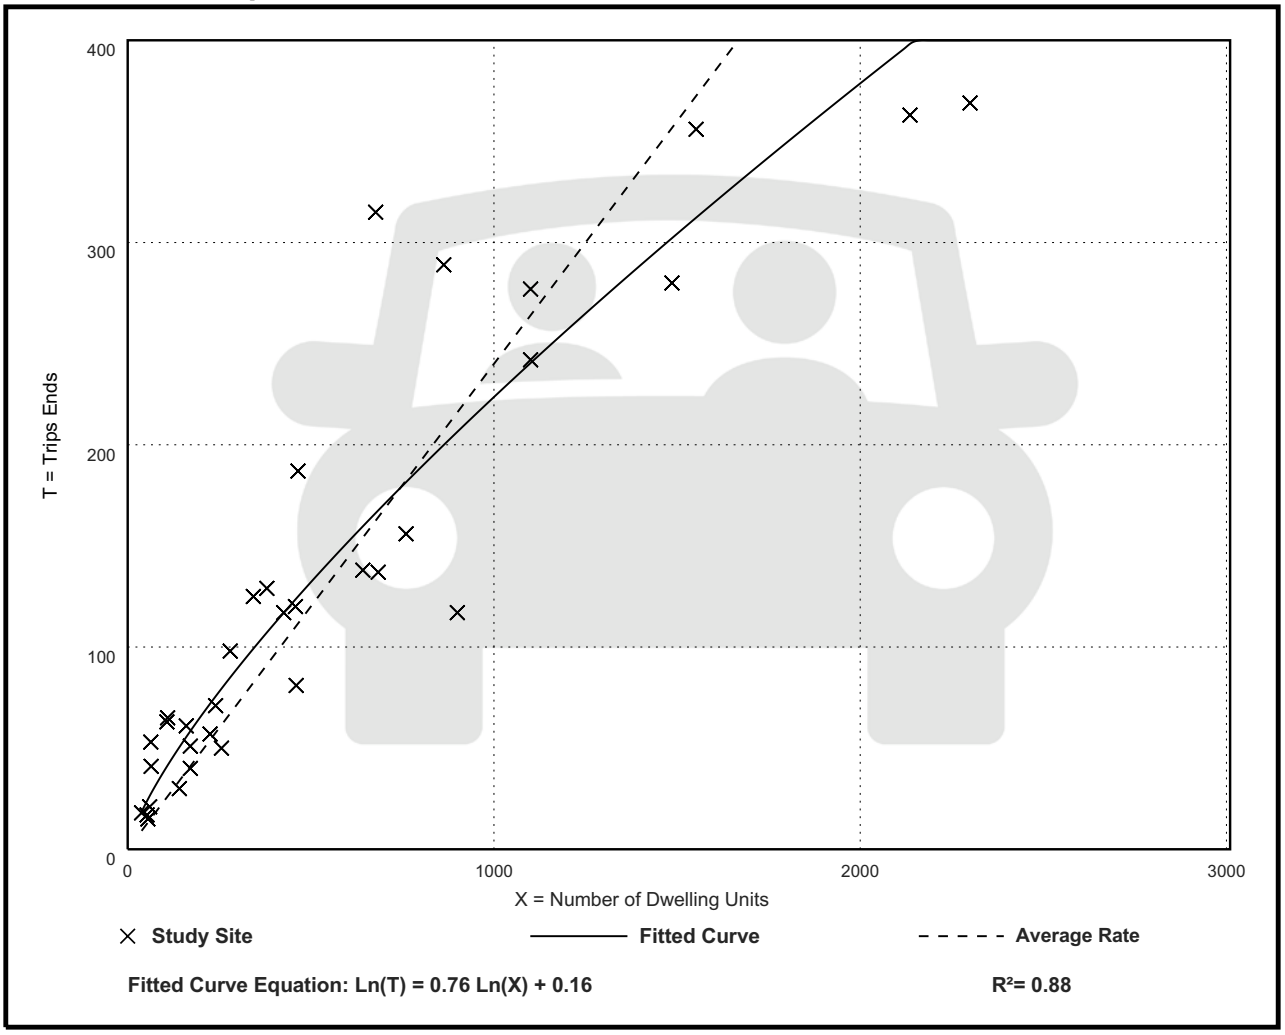


Senior Adult Housing - Single-Family (251)

Vehicle Trip Ends vs: Dwelling Units
On a: Weekday,
Peak Hour of Adjacent Street Traffic,
One Hour Between 4 and 6 p.m.
Setting/Location: General Urban/Suburban
Number of Studies: 35
Avg. Num. of Dwelling Units: 556
Directional Distribution: 61% entering, 39% exiting

Vehicle Trip Generation per Dwelling Unit

Average Rate	Range of Rates	Standard Deviation
0.30	0.17 - 0.95	0.12

Data Plot and Equation

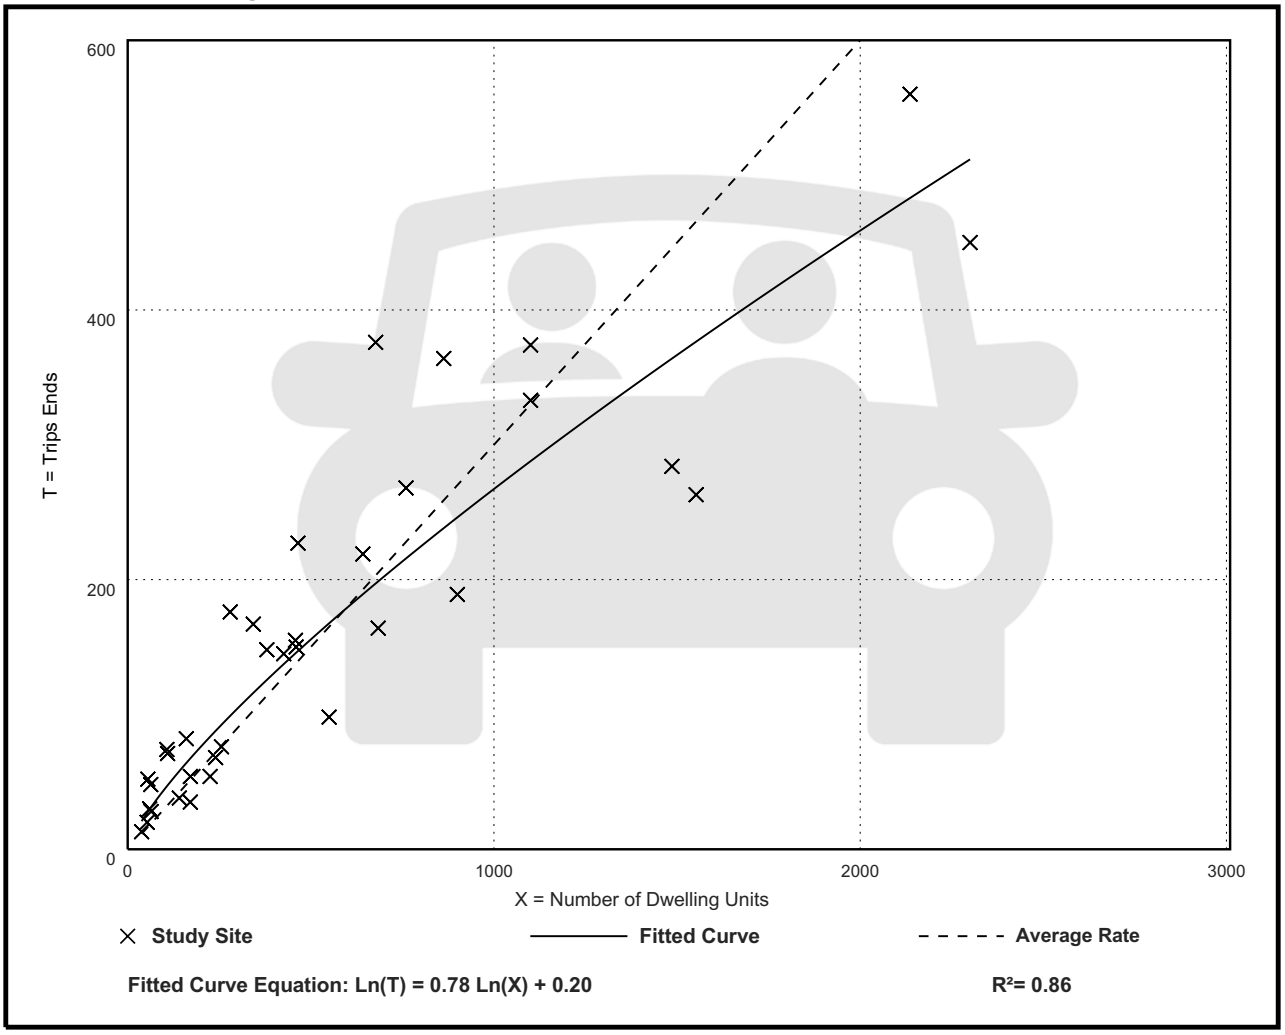

Land Use: 430
Golf Course

Description

A golf course is an expansive landscaped area that includes a series of golf holes, each consisting of a tee, fairway, and putting green. The site may have a driving range, clubhouse with a pro shop, restaurant, lounge, or banquet facility. Miniature golf course (Land Use 431), golf driving range (Land Use 432), and multipurpose recreational facility (Land Use 435) are related uses.

Additional Data

The golf courses in this land use are 9-, 18-, and 36-hole municipal courses.

The sites were surveyed in the 1980s, the 1990s, the 2000s, and the 2010s in Alberta (CAN), California, New Jersey, New York, Oregon, Pennsylvania, and Vermont.

Source Numbers

378, 407, 440, 629, 728, 925, 940, 970

Golf Course
(430)


Vehicle Trip Ends vs: Holes
On a: Weekday

Setting/Location: General Urban/Suburban
Number of Studies: 4
Avg. Num. of Holes: 23
Directional Distribution: 50% entering, 50% exiting

Vehicle Trip Generation per Hole

Average Rate	Range of Rates	Standard Deviation
30.38	14.50 - 40.50	9.88

Data Plot and Equation

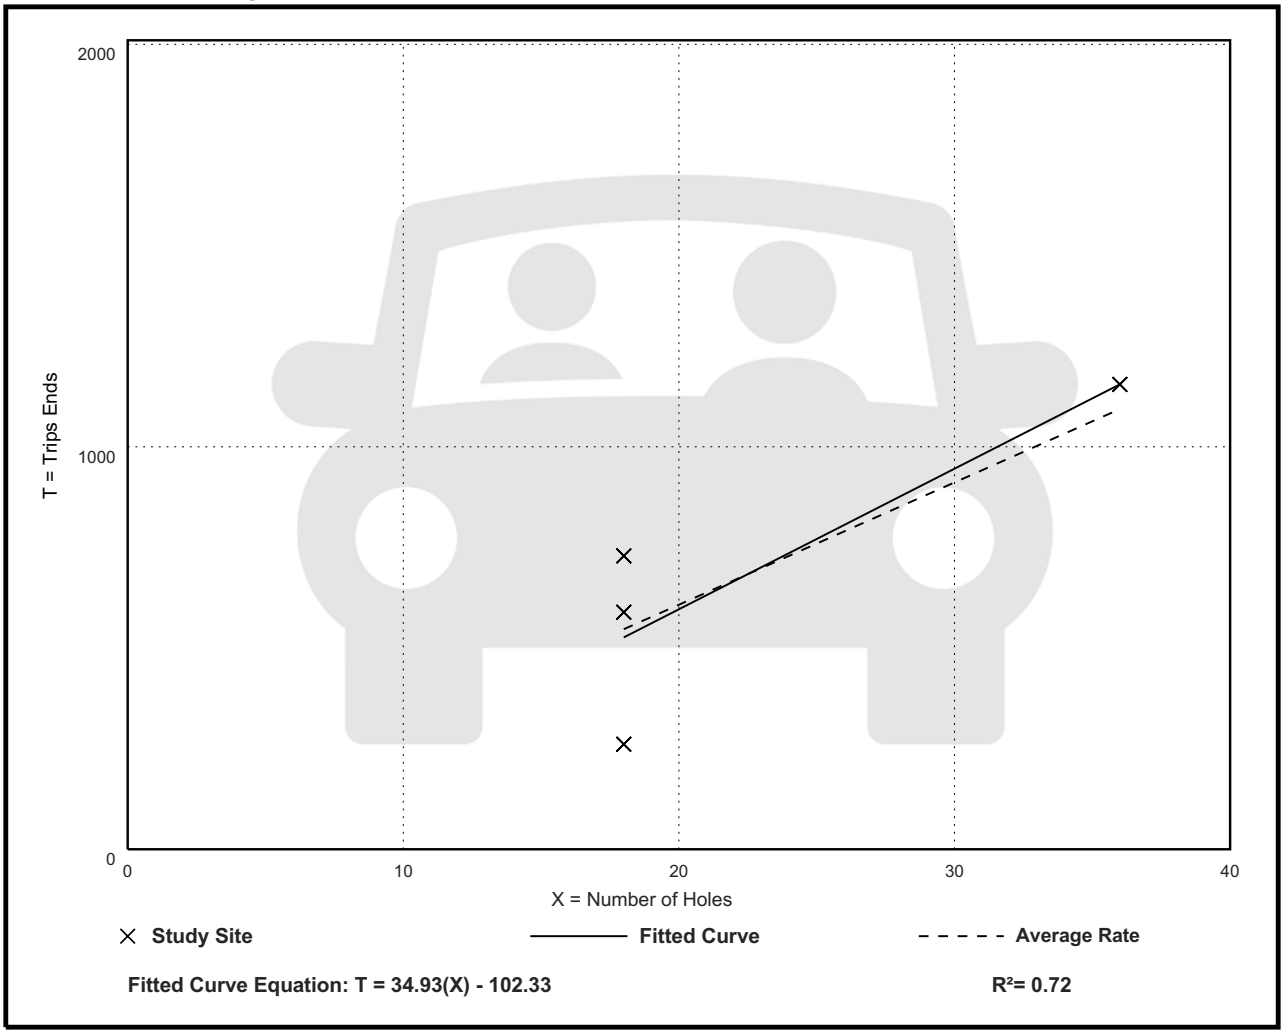

Fitted Curve Equation: T = 34.93(X) - 102.33

R^2= 0.72


Golf Course
(430)

Vehicle Trip Ends vs: Holes
On a: Weekday,
Peak Hour of Adjacent Street Traffic,
One Hour Between 7 and 9 a.m.
Setting/Location: General Urban/Suburban
Number of Studies: 15
Avg. Num. of Holes: 18
Directional Distribution: 79% entering, 21% exiting

Vehicle Trip Generation per Hole

Average Rate	Range of Rates	Standard Deviation
1.76	0.61 - 3.06	0.64

Data Plot and Equation

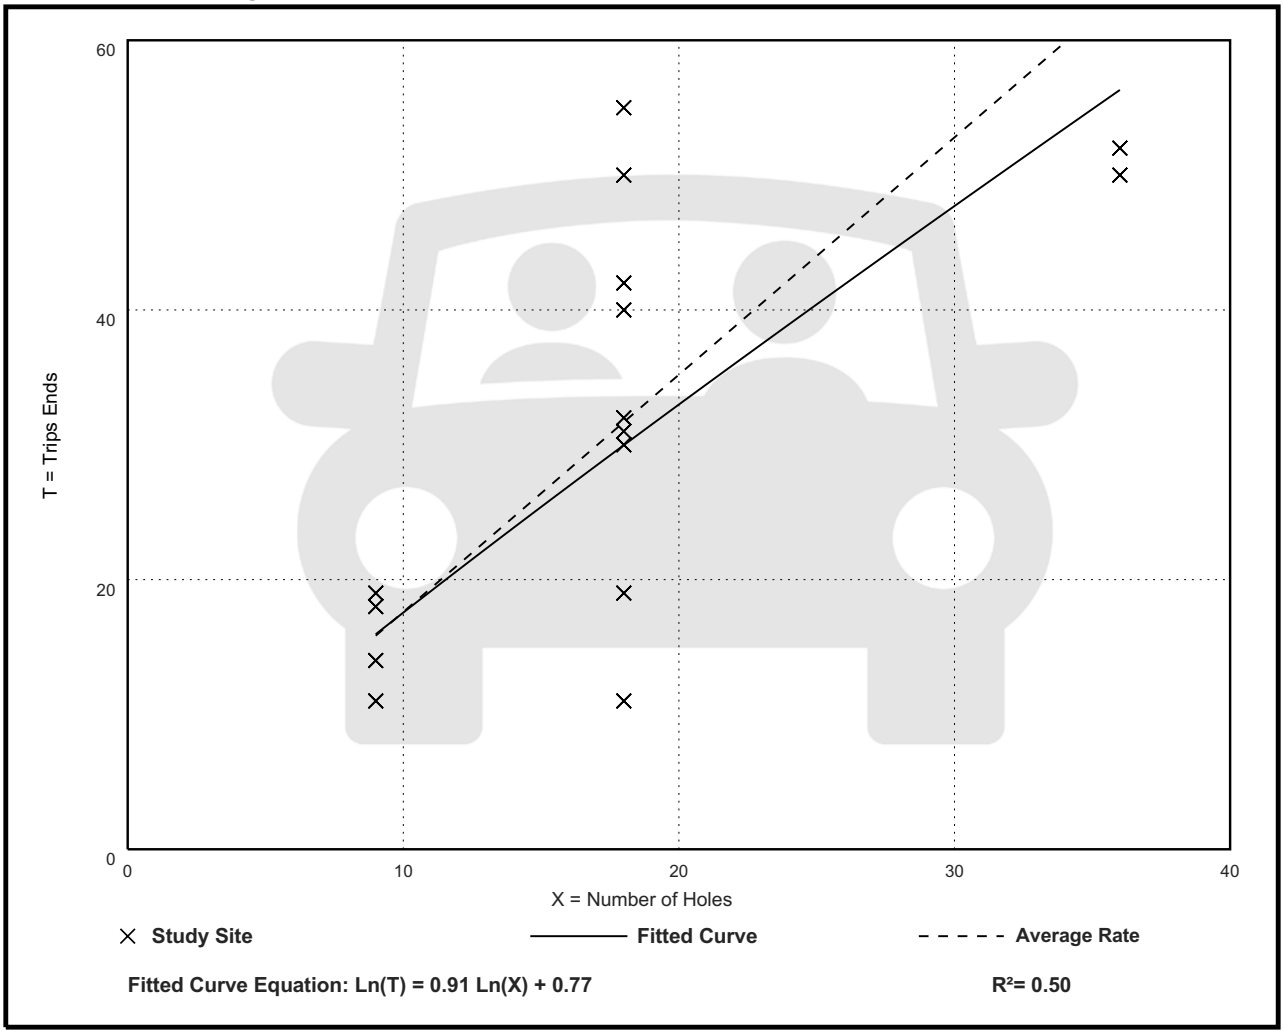


Golf Course
(430)

Vehicle Trip Ends vs: Holes
On a: Weekday,
Peak Hour of Adjacent Street Traffic,
One Hour Between 4 and 6 p.m.
Setting/Location: General Urban/Suburban
Number of Studies: 14
Avg. Num. of Holes: 19
Directional Distribution: 53% entering, 47% exiting

Vehicle Trip Generation per Hole

Average Rate	Range of Rates	Standard Deviation
2.91	1.67 - 5.00	0.93

Data Plot and Equation

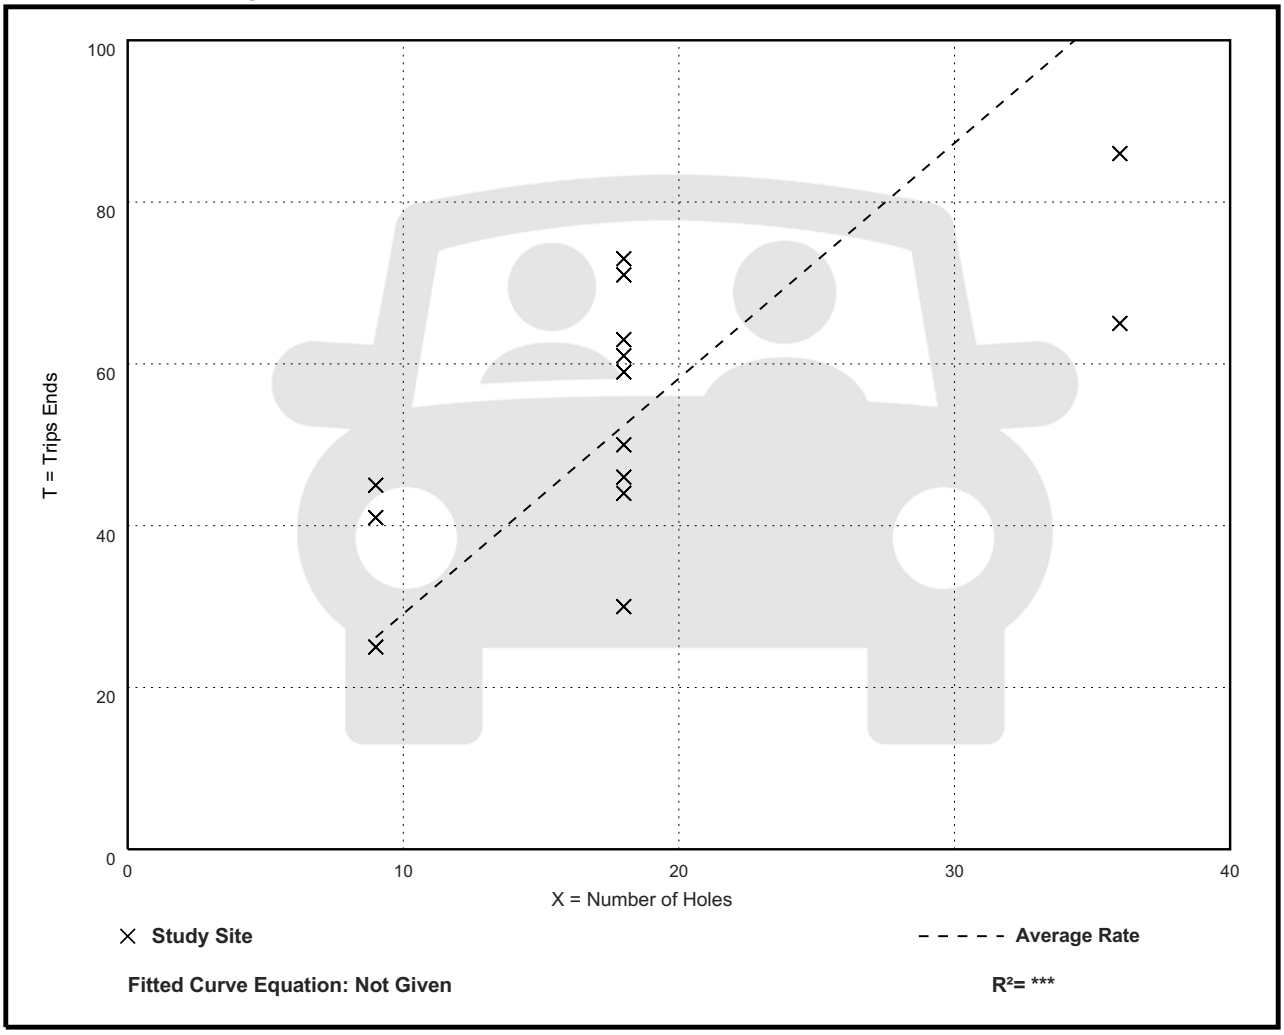

Land Use: 492
Health/Fitness Club

Description

A health/fitness club is a privately-owned facility that primarily focuses on individual fitness or training. It typically provides exercise classes, fitness equipment, a weight room, spa, lockers rooms, and a small restaurant or snack bar. This land use may also include ancillary facilities, such as a swimming pool, whirlpool, sauna, limited retail, and tennis, pickle ball, racquetball, or handball courts. These facilities are membership clubs that may allow access to the general public for a fee. Racquet/tennis club (Land Use 491), athletic club (Land Use 493), and recreational community center (Land Use 495) are related uses.

Additional Data

The sites were surveyed in the 1980s, the 1990s, the 2000s, and the 2010s in Alberta (CAN), Connecticut, New Jersey, Pennsylvania, Vermont, and Wisconsin.

Source Numbers

253, 571, 588, 598, 728, 926, 959, 971


Health/Fitness Club
(492)

Vehicle Trip Ends vs: 1000 Sq. Ft. GFA
On a: Weekday,
Peak Hour of Adjacent Street Traffic,
One Hour Between 7 and 9 a.m.
Setting/Location: General Urban/Suburban
Number of Studies: 6
Avg. 1000 Sq. Ft. GFA: 44
Directional Distribution: 51% entering, 49% exiting

Vehicle Trip Generation per 1000 Sq. Ft. GFA

Average Rate	Range of Rates	Standard Deviation
1.31	0.30 - 2.00	0.64

Data Plot and Equation

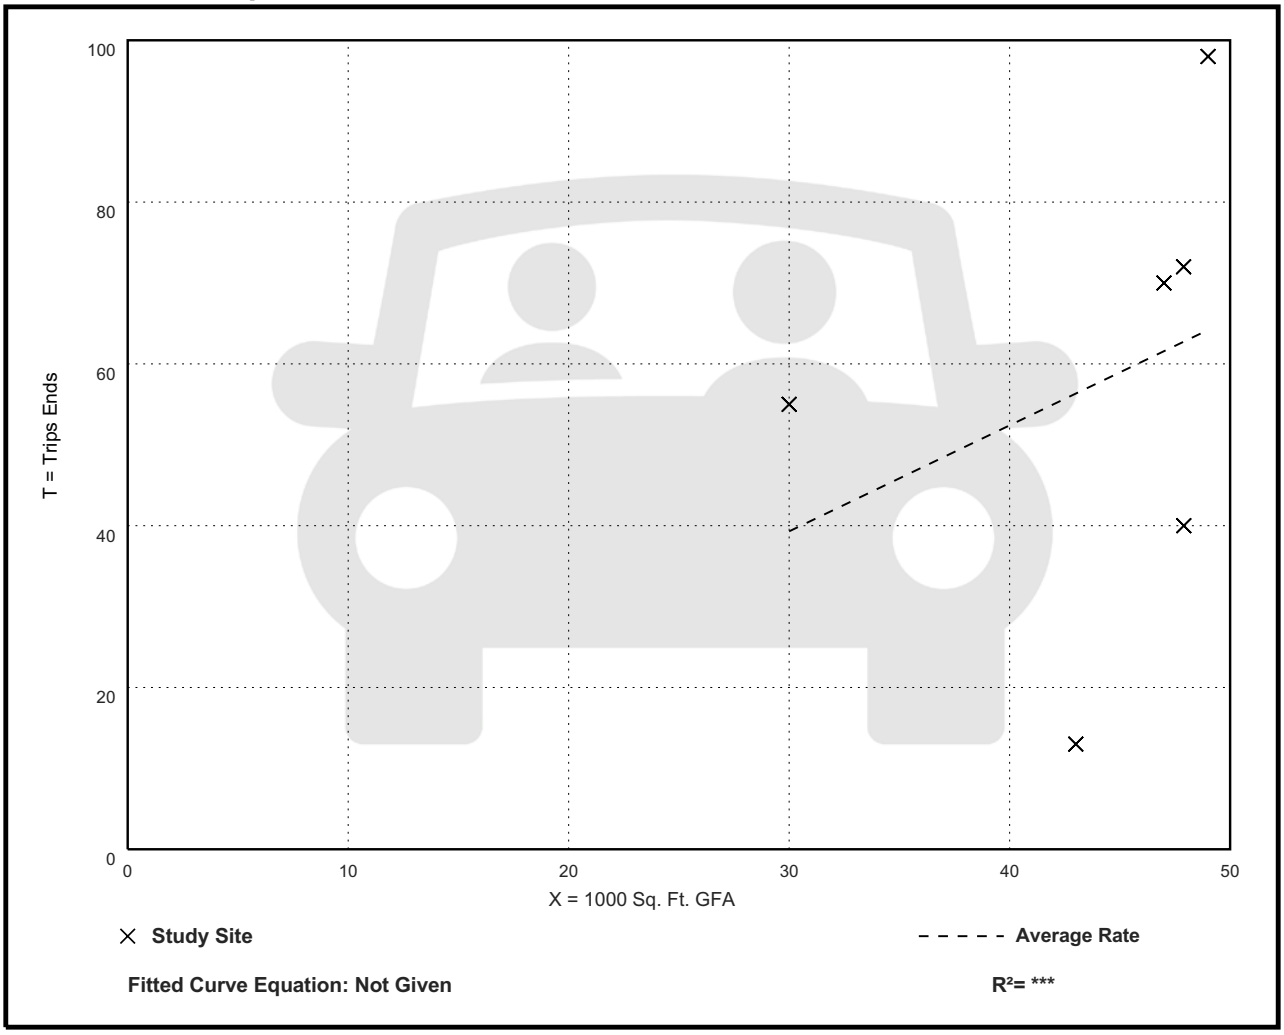


Health/Fitness Club
(492)

Vehicle Trip Ends vs: 1000 Sq. Ft. GFA
On a: Weekday,
Peak Hour of Adjacent Street Traffic,
One Hour Between 4 and 6 p.m.
Setting/Location: General Urban/Suburban
Number of Studies: 8
Avg. 1000 Sq. Ft. GFA: 37
Directional Distribution: 57% entering, 43% exiting

Vehicle Trip Generation per 1000 Sq. Ft. GFA

Average Rate	Range of Rates	Standard Deviation
3.45	1.48 - 8.37	1.57

Data Plot and Equation

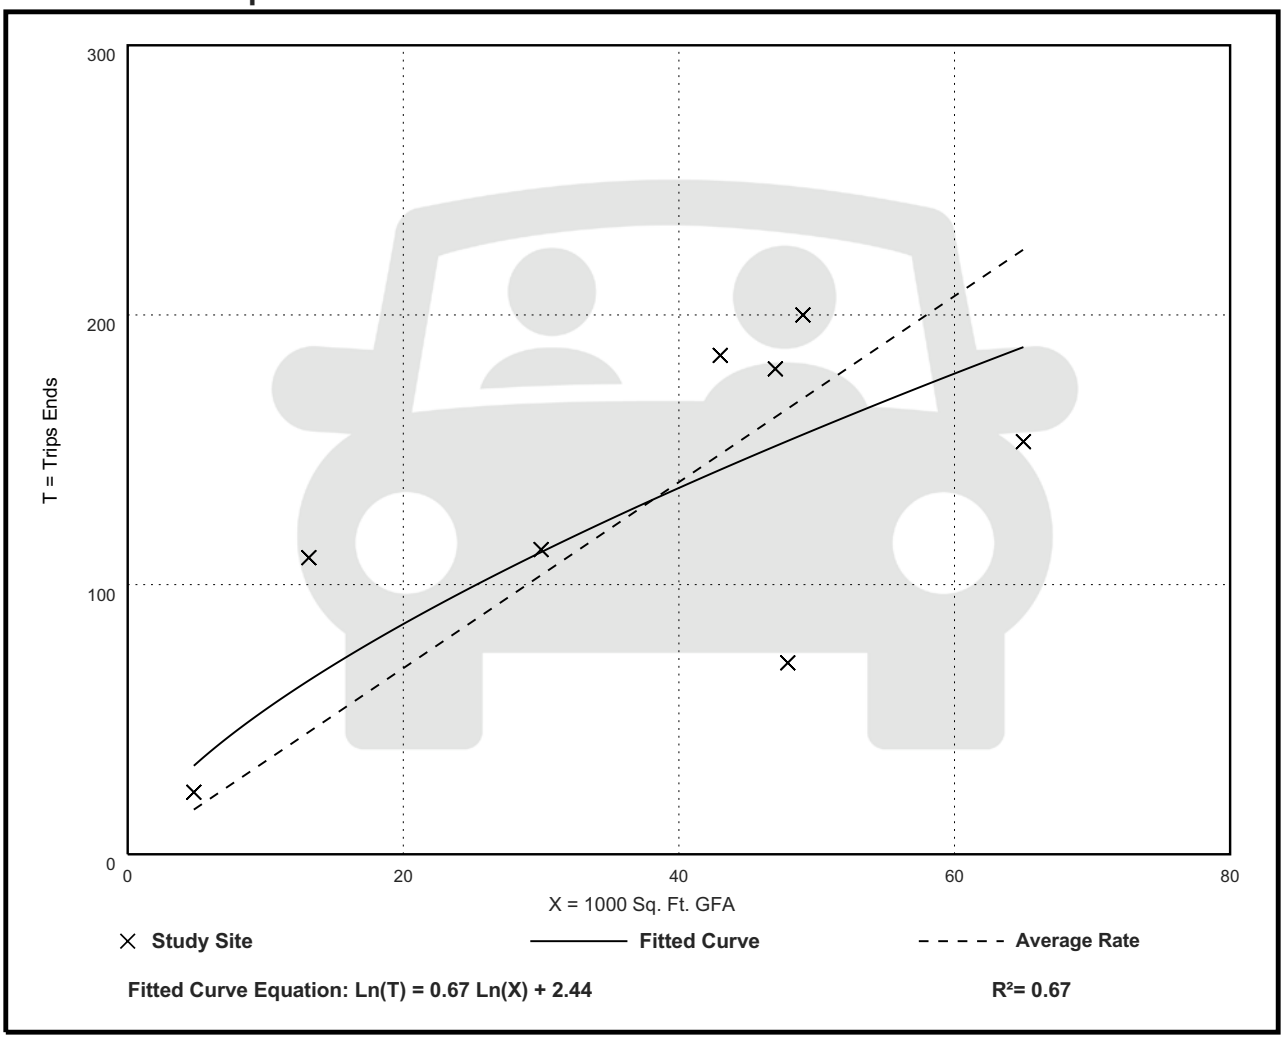

Fitted Curve Equation: Ln(T) = 0.67 Ln(X) + 2.44

R^2= 0.67

Land Use: 710
General Office Building

Description

A general office building is a location where affairs of businesses, commercial or industrial organizations, or professional persons or firms are conducted. An office building houses multiple tenants that can include, as examples, professional services, insurance companies, investment brokers, a banking institution, a restaurant, or other service retailers. A general office building with a gross floor area of 10,000 square feet or less is classified as a small office building (Land Use 712). Corporate headquarters building (Land Use 714), single tenant office building (Land Use 715), medical-dental office building (Land Use 720), office park (Land Use 750), research and development center (Land Use 760), and business park (Land Use 770) are additional related uses.

Additional Data

If two or more general office buildings are in close physical proximity (within a close walk) and function as a unit (perhaps with a shared parking facility and common or complementary tenants), the total gross floor area or employment of the paired office buildings can be used for calculating the site trip generation. If the individual buildings are isolated or not functionally related to one another, trip generation should be calculated for each building separately.

For study sites with reported gross floor area and employees, an average employee density of 3.3 employees per 1,000 square feet GFA (or roughly 300 square feet per employee) has been consistent through the 1980s, 1990s, and 2000s. No sites counted in the 2010s reported both GFA and employees.

The average building occupancy varies considerably within the studies for which occupancy data were provided. The reported occupied gross floor area was 88 percent for general urban/suburban sites and 96 percent for the center city core and dense multi-use urban sites.

The technical appendices provide supporting information on time-of-day distributions for this land use. The appendices can be accessed through either the ITETripGen web app or the trip generation resource page on the ITE website (https://www.ite.org/technical-resources/topics/trip-and-parking-generation/).

The average numbers of person trips per vehicle trip at the eight center city core sites at which both person trip and vehicle trip data were collected are as follows:

- 2.8 during Weekday, Peak Hour of Adjacent Street Traffic, one hour between 7 and 9 a.m.
- 2.9 during Weekday, AM Peak Hour of Generator
- 2.9 during Weekday, Peak Hour of Adjacent Street Traffic, one hour between 4 and 6 p.m.
- 3.0 during Weekday, PM Peak Hour of Generator

The average numbers of person trips per vehicle trip at the 18 dense multi-use urban sites at which both person trip and vehicle trip data were collected are as follows:

- 1.5 during Weekday, Peak Hour of Adjacent Street Traffic, one hour between 7 and 9 a.m.
- 1.5 during Weekday, AM Peak Hour of Generator
- 1.5 during Weekday, Peak Hour of Adjacent Street Traffic, one hour between 4 and 6 p.m.
- 1.5 during Weekday, PM Peak Hour of Generator

The average numbers of person trips per vehicle trip at the 23 general urban/suburban sites at which both person trip and vehicle trip data were collected are as follows:

- 1.3 during Weekday, Peak Hour of Adjacent Street Traffic, one hour between 7 and 9 a.m.
- 1.3 during Weekday, AM Peak Hour of Generator
- 1.3 during Weekday, Peak Hour of Adjacent Street Traffic, one hour between 4 and 6 p.m.
- 1.4 during Weekday, PM Peak Hour of Generator

The sites were surveyed in the 1980s, the 1990s, the 2000s, the 2010s, and the 2020s in Alberta (CAN), California, Colorado, Connecticut, Georgia, Illinois, Indiana, Kansas, Kentucky, Maine, Maryland, Michigan, Minnesota, Missouri, Montana, New Hampshire, New Jersey, New York, Ontario (CAN)Pennsylvania, Texas, Utah, Virginia, and Washington.

Source Numbers

161, 175, 183, 184, 185, 207, 212, 217, 247, 253, 257, 260, 262, 273, 279, 297, 298, 300, 301, 302, 303, 304, 321, 322, 323, 324, 327, 404, 407, 408, 419, 423, 562, 734, 850, 859, 862, 867, 869, 883, 884, 890, 891, 904, 940, 944, 946, 964, 965, 972, 1009, 1030, 1058, 1061

General Office Building
(710)


Vehicle Trip Ends vs: 1000 Sq. Ft. GFA
On a: Weekday

Setting/Location: General Urban/Suburban
Number of Studies: 59
Avg. 1000 Sq. Ft. GFA: 163
Directional Distribution: 50% entering, 50% exiting

Vehicle Trip Generation per 1000 Sq. Ft. GFA

Average Rate	Range of Rates	Standard Deviation
10.84	3.27 - 27.56	4.76

Data Plot and Equation

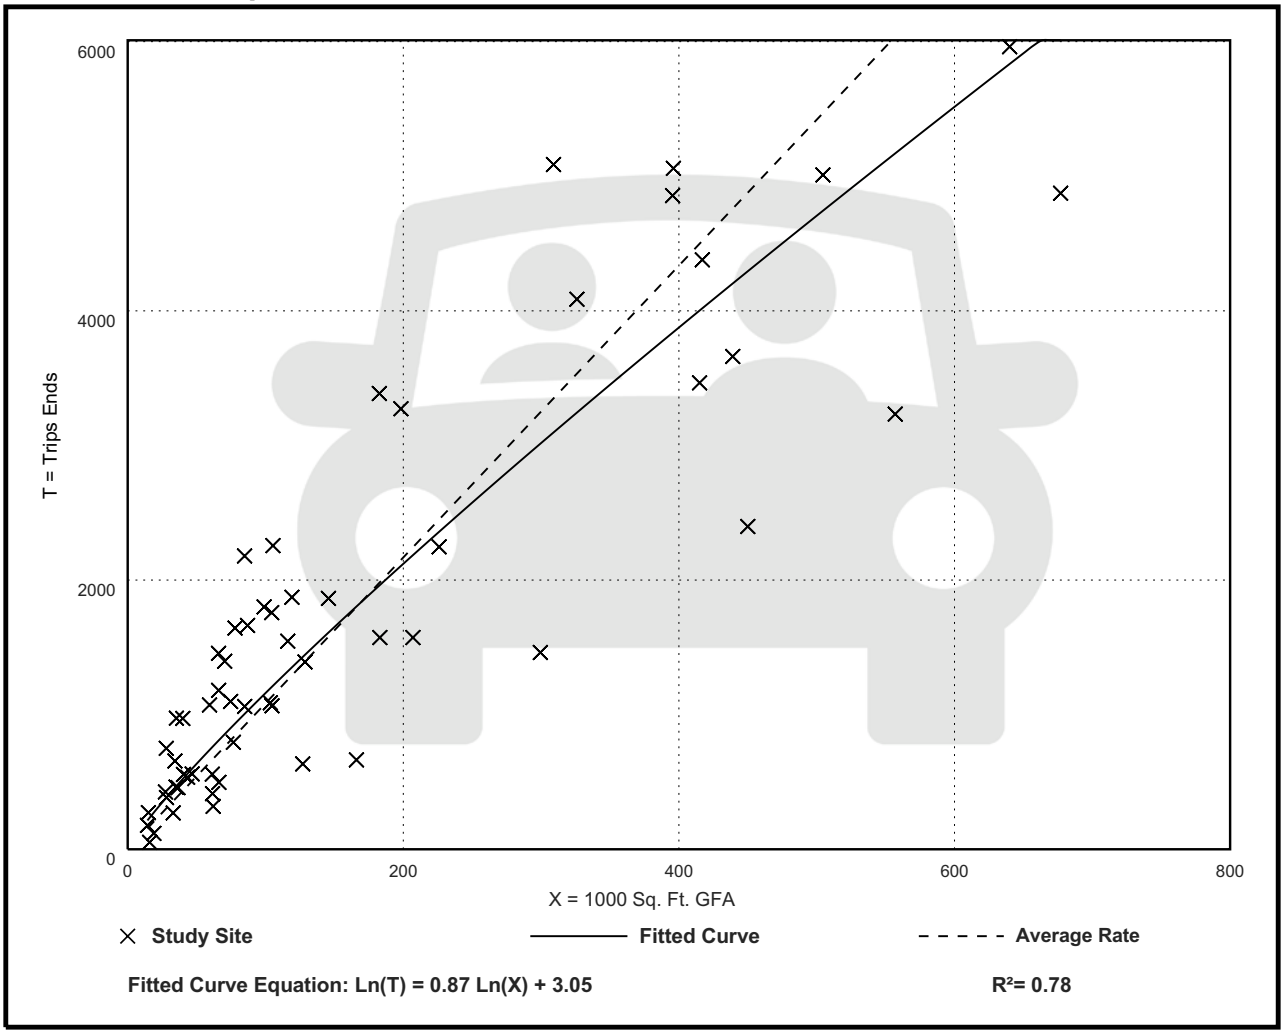

Fitted Curve Equation: Ln(T) = 0.87 Ln(X) + 3.05

R^2= 0.78


General Office Building
(710)

Vehicle Trip Ends vs: 1000 Sq. Ft. GFA
On a: Weekday,
Peak Hour of Adjacent Street Traffic,
One Hour Between 7 and 9 a.m.
Setting/Location: General Urban/Suburban
Number of Studies: 221
Avg. 1000 Sq. Ft. GFA: 201
Directional Distribution: 88% entering, 12% exiting

Vehicle Trip Generation per 1000 Sq. Ft. GFA

Average Rate	Range of Rates	Standard Deviation
1.52	0.32 - 4.93	0.58

Data Plot and Equation

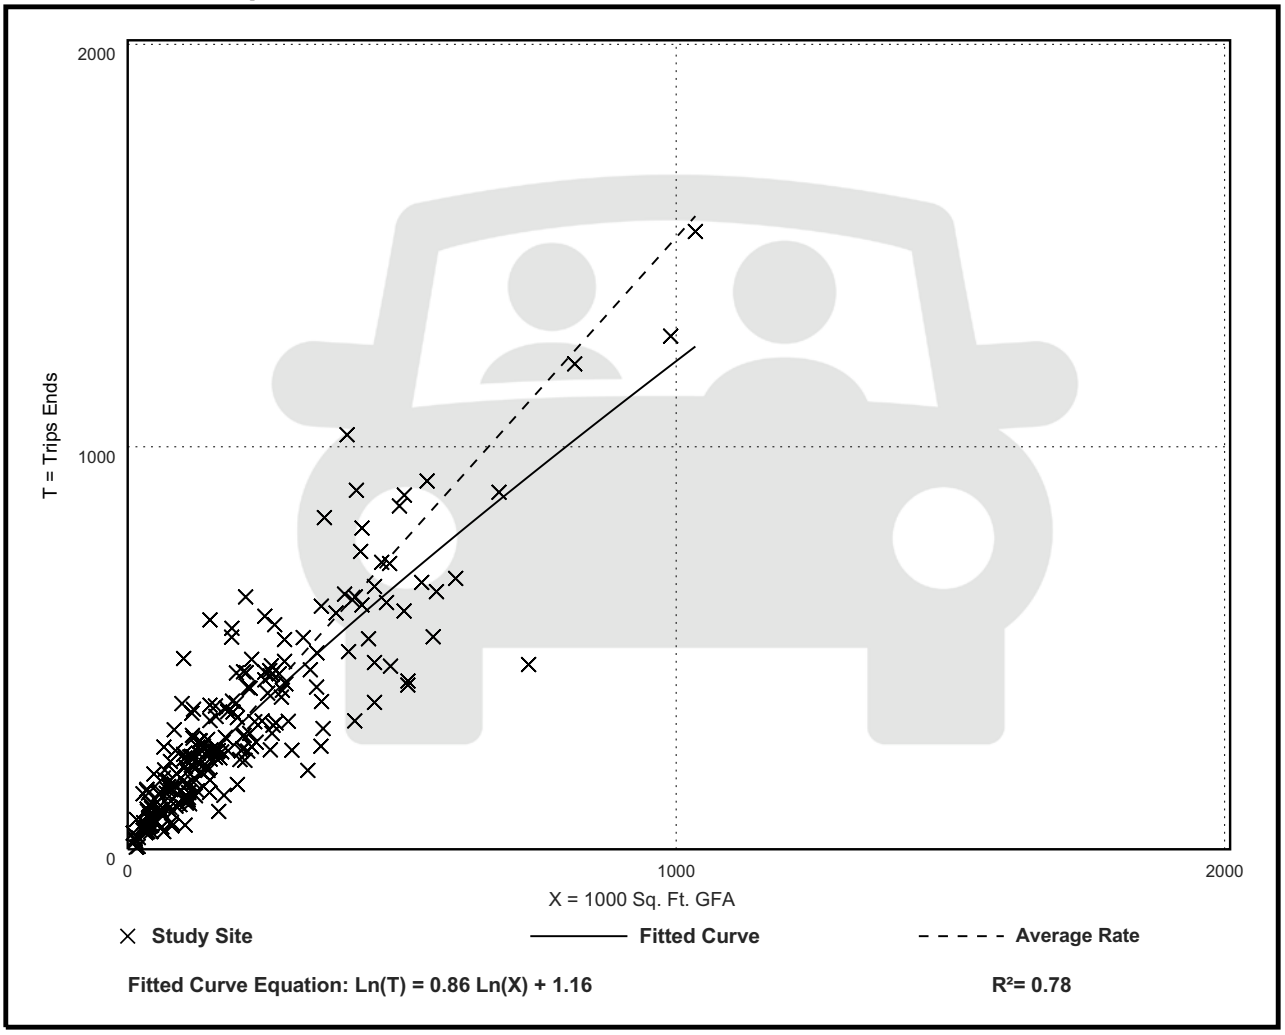

Fitted Curve Equation: Ln(T) = 0.86 Ln(X) + 1.16

R^2= 0.78


General Office Building
(710)

Vehicle Trip Ends vs: 1000 Sq. Ft. GFA
On a: Weekday,
Peak Hour of Adjacent Street Traffic,
One Hour Between 4 and 6 p.m.
Setting/Location: General Urban/Suburban
Number of Studies: 232
Avg. 1000 Sq. Ft. GFA: 199
Directional Distribution: 17% entering, 83% exiting

Vehicle Trip Generation per 1000 Sq. Ft. GFA

Average Rate	Range of Rates	Standard Deviation
1.44	0.26 - 6.20	0.60

Data Plot and Equation

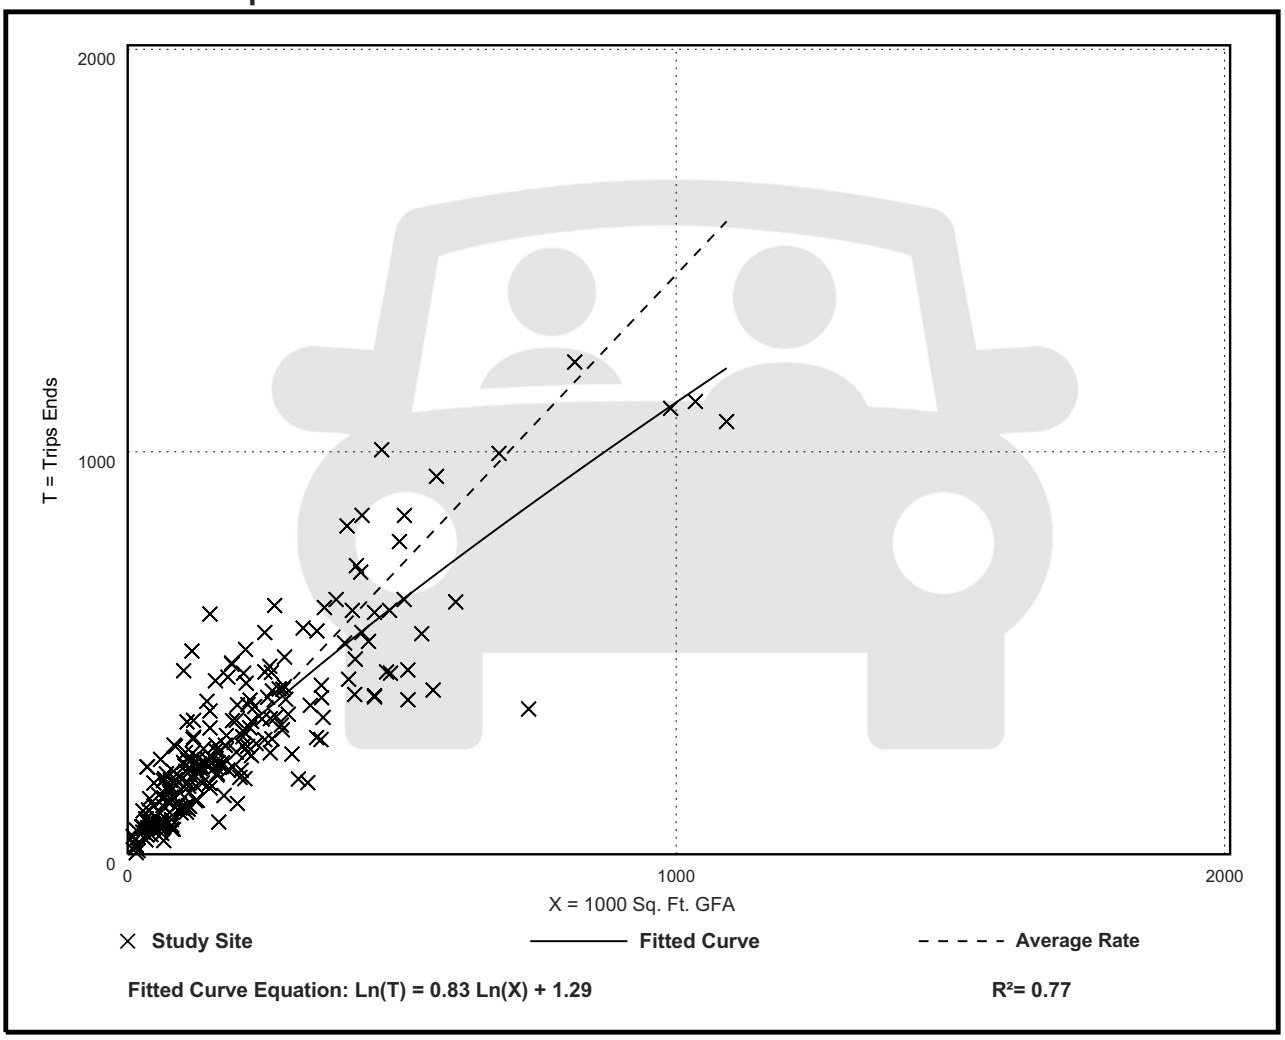

Fitted Curve Equation: Ln(T) = 0.83 Ln(X) + 1.29

R^2= 0.77

Land Use: 822
Strip Retail Plaza (<40k)

Description

A strip retail plaza is an integrated group of commercial establishments that is planned, developed, owned, and managed as a unit. Each study site in this land use has less than 40,000 square feet of gross leasable area (GLA). Because a strip retail plaza is open-air, the GLA is the same as the gross floor area of the building.

The 40,000 square feet GFA threshold between strip retail plaza and shopping plaza (Land Use 821) was selected based on an examination of the overall shopping center/plaza database. No shopping plaza with a supermarket as its anchor is smaller than 40,000 square feet GLA.

Shopping center (>150k) (Land use 820), shopping plaza (40-150k) (Land Use 821), and factory outlet center (Land Use 823) are related uses.

Additional Data

The technical appendices provide supporting information on time-of-day distributions for this land use. The appendices can be accessed through either the ITETripGen web app or the trip generation resource page on the ITE website (https://www.ite.org/technical-resources/topics/trip-and-parking-generation/).

The sites were surveyed in the 1980s, the 1990s, the 2000s, and the 2010s in Alberta (CAN), California, Delaware, Florida, New Jersey, Ontario (CAN), South Dakota, Vermont, Washington, and Wisconsin.

Source Numbers

304, 358, 423, 428, 437, 507, 715, 728, 936, 960, 961, 974, 1009

Strip Retail Plaza (<40k)
(822)


Vehicle Trip Ends vs: 1000 Sq. Ft. GLA
On a: Weekday

Setting/Location: General Urban/Suburban
Number of Studies: 4
Avg. 1000 Sq. Ft. GLA: 19
Directional Distribution: 50% entering, 50% exiting

Vehicle Trip Generation per 1000 Sq. Ft. GLA

Average Rate	Range of Rates	Standard Deviation
54.45	47.86 - 65.07	7.81

Data Plot and Equation

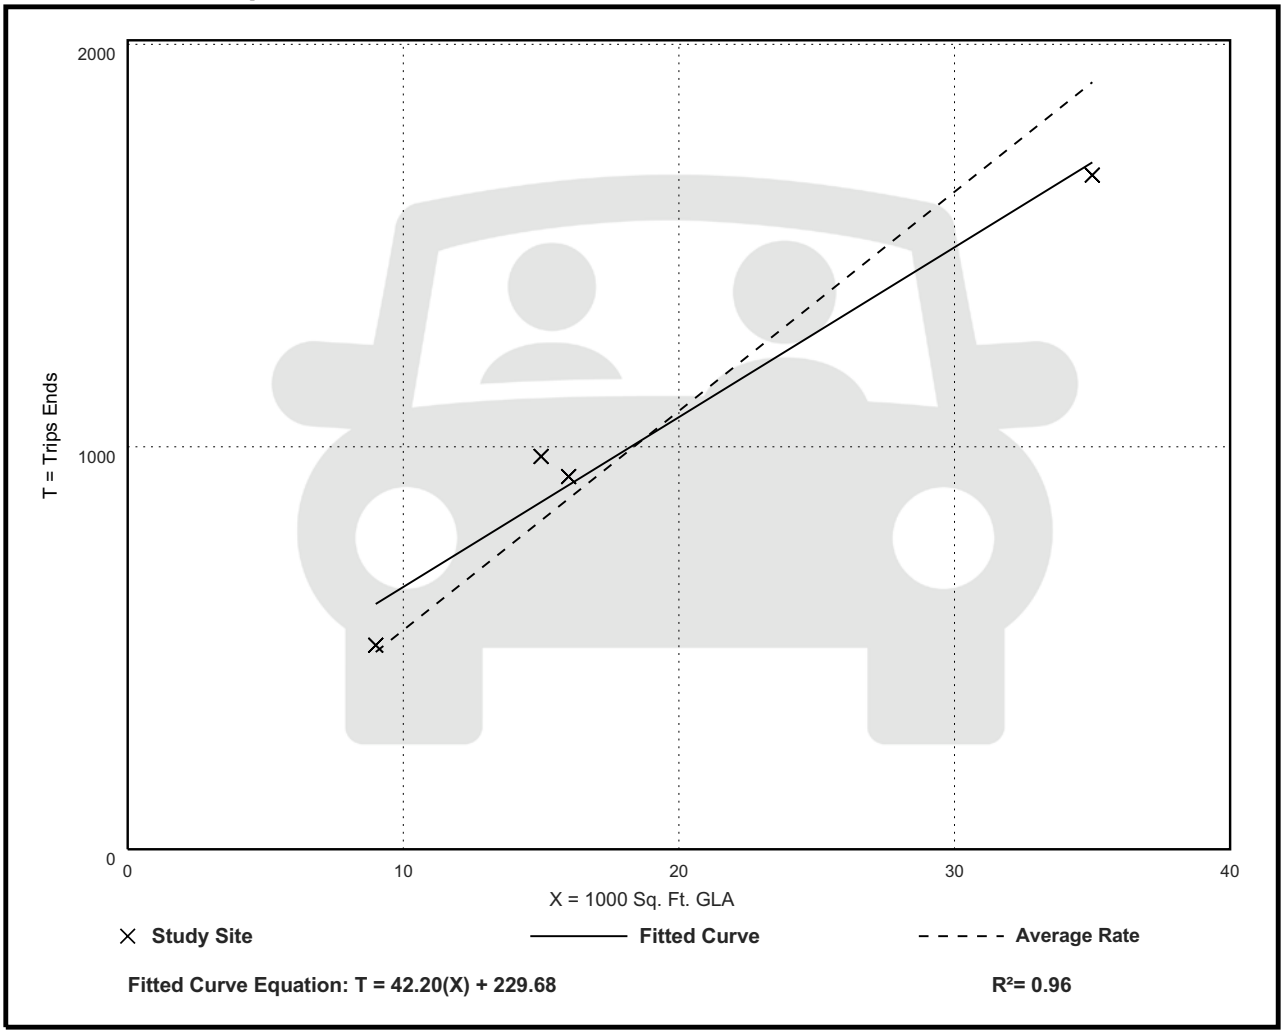

Fitted Curve Equation: T = 42.20(X) + 229.68

R^2= 0.96


Strip Retail Plaza (<40k)
(822)

Vehicle Trip Ends vs: 1000 Sq. Ft. GLA
On a: Weekday,
Peak Hour of Adjacent Street Traffic,
One Hour Between 7 and 9 a.m.
Setting/Location: General Urban/Suburban
Number of Studies: 5
Avg. 1000 Sq. Ft. GLA: 18
Directional Distribution: 60% entering, 40% exiting

Vehicle Trip Generation per 1000 Sq. Ft. GLA

Average Rate	Range of Rates	Standard Deviation
2.36	1.60 - 3.73	0.94

Data Plot and Equation

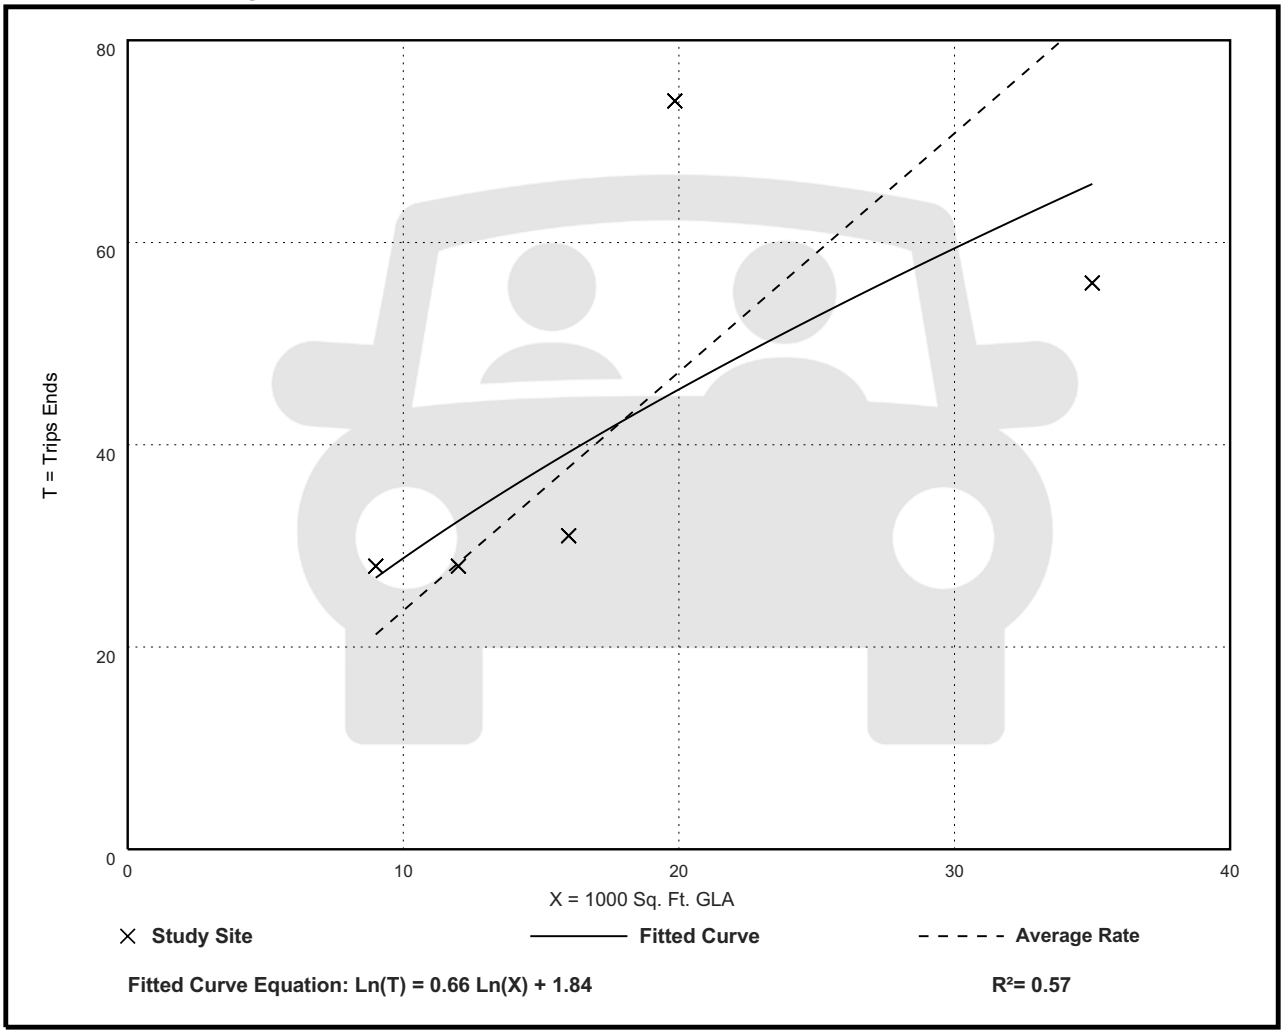

Fitted Curve Equation: Ln(T) = 0.66 Ln(X) + 1.84

R^2= 0.57


Strip Retail Plaza (<40k)
(822)

Vehicle Trip Ends vs: 1000 Sq. Ft. GLA
On a: Weekday,
Peak Hour of Adjacent Street Traffic,
One Hour Between 4 and 6 p.m.
Setting/Location: General Urban/Suburban
Number of Studies: 25
Avg. 1000 Sq. Ft. GLA: 21
Directional Distribution: 50% entering, 50% exiting

Vehicle Trip Generation per 1000 Sq. Ft. GLA

Average Rate	Range of Rates	Standard Deviation
6.59	2.81 - 15.20	2.94

Data Plot and Equation

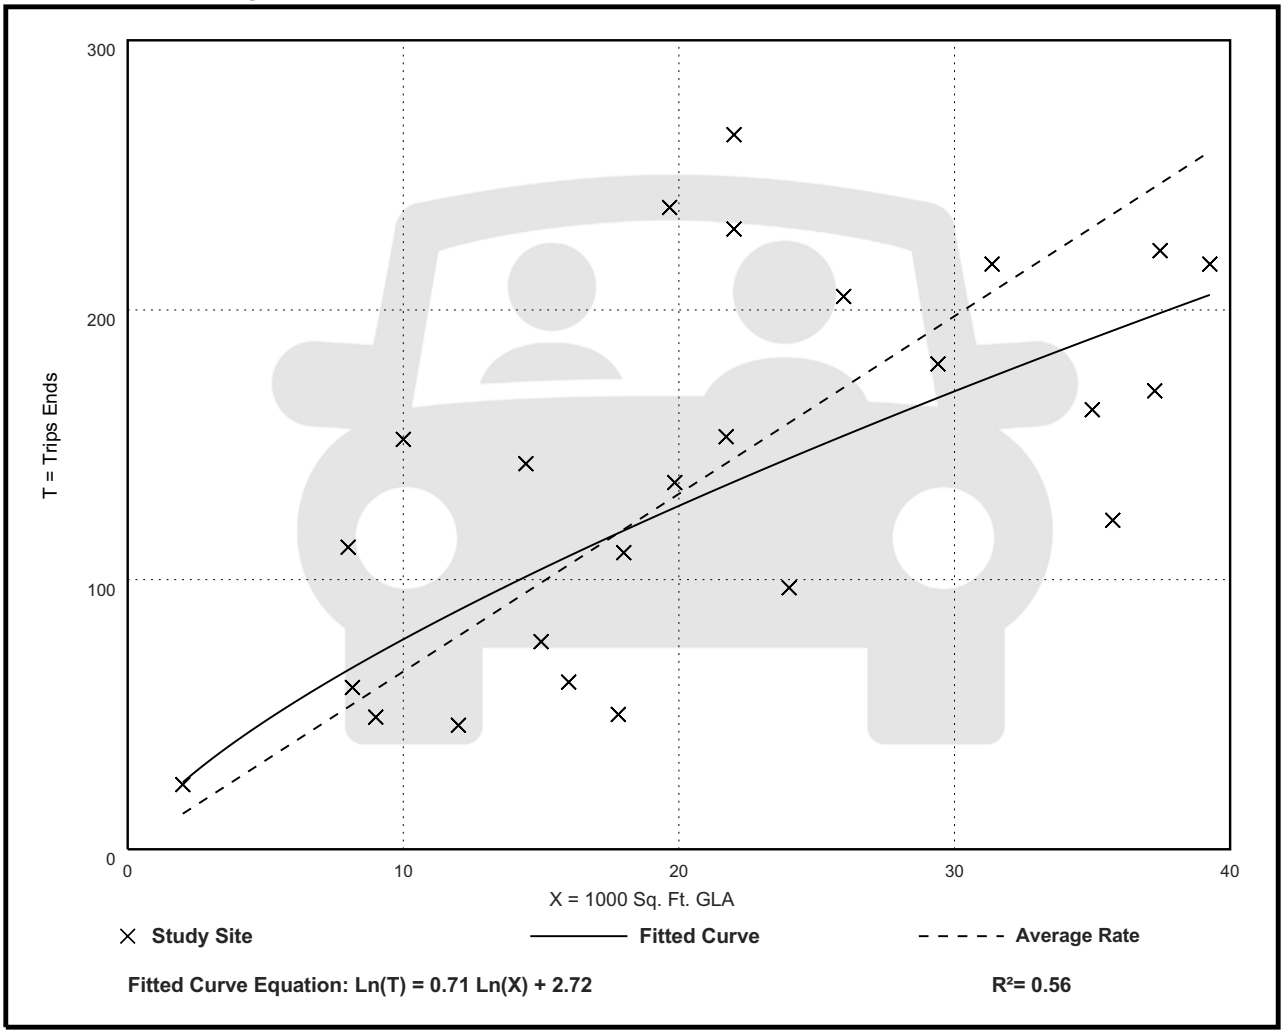

Fitted Curve Equation: Ln(T) = 0.71 Ln(X) + 2.72

R^2= 0.56

Table 6.1 Unconstrained Internal Person Trip Capture Rates for Trip Origins within a Mixed-Use Development

		WEEKDAY	
		AM Peak Hour	PM Peak Hour
From OFFICE	To Retail	28%	20%
	To Restaurant	63%	4%
	To Cinema/Entertainment	0%	0%
	To Residential	1%	2%
	To Hotel	0%	0%
From RETAIL	To Office	29%	2%
	To Restaurant	13%	29%
	To Cinema/Entertainment	0%	4%
	To Residential	14%	26%
	To Hotel	0%	5%
From RESTAURANT	To Office	31%	3%
	To Retail	14%	41%
	To Cinema/Entertainment	0%	8%
	To Residential	4%	18%
	To Hotel	3%	7%
From CINEMA/ENTERTAINMENT	To Office	0%	2%
	To Retail	0%	21%
	To Restaurant	0%	31%
	To Residential	0%	8%
	To Hotel	0%	2%
From RESIDENTIAL	To Office	2%	4%
	To Retail	1%	42%
	To Restaurant	20%	21%
	To Cinema/Entertainment	0%	0%
	To Hotel	0%	3%
From HOTEL	To Office	75%	0%
	To Retail	14%	16%
	To Restaurant	9%	68%
	To Cinema/Entertainment	0%	0%
	To Residential	0%	2%

Source: Bochner, B., K. Hooper, B. Sperry, and R. Dunphy. NCHRP Report 684: *Enhancing Internal Trip Capture Estimation for Mixed-Use Developments.* Washington, DC: Transportation Research Board, Tables 99 and 100, 2011.

DCI2022-00026 Lee County ePlan Original Application Dated 05-04-2022

Table 6.2 Unconstrained Internal Person Trip Capture Rates for Trip Destinations within a Mixed-Use Development

		Weekday	
		AM Peak Hour	PM Peak Hour
To OFFICE	From Retail	4%	31%
	From Restaurant	14%	30%
	From Cinema/Entertainment	0%	6%
	From Residential	3%	57%
	From Hotel	3%	0%
To RETAIL	From Office	32%	8%
	From Restaurant	8%	50%
	From Cinema/Entertainment	0%	4%
	From Residential	17%	10%
	From Hotel	4%	2%
To RESTAURANT	From Office	23%	2%
	From Retail	50%	29%
	From Cinema/Entertainment	0%	3%
	From Residential	20%	14%
	From Hotel	6%	5%
To CINEMA/ENTERTAINMENT	From Office	0%	1%
	From Retail	0%	26%
	From Restaurant	0%	32%
	From Residential	0%	0%
	From Hotel	0%	0%
To RESIDENTIAL	From Office	0%	4%
	From Retail	2%	46%
	From Restaurant	5%	16%
	From Cinema/Entertainment	0%	4%
	From Hotel	0%	0%
To HOTEL	From Office	0%	0%
	From Retail	0%	17%
	From Restaurant	4%	71%
	From Cinema/Entertainment	0%	1%
	From Residential	0%	12%

Source: Bochner, B., K. Hooper, B. Sperry, and R. Dunphy. NCHRP Report 684: *Enhancing Internal Trip Capture Estimation for Mixed-Use Developments.* Washington, DC: Transportation Research Board, Tables 101 and 102, 2011.

Table E.9 (Cont'd) Pass-By and Non-Pass-By Trips Weekday, PM Peak Period Land Use Code 820—Shopping Center

SIZE (1,000 SQ. FT. GLA)	LOCATION	WEEKDAY SURVEY DATE	NO. OF INTERVIEWS	TIME PERIOD	PASS-BY TRIP (%)	NON-PASS-BY TRIP (%)			ADJ. STREET PEAK HOUR VOLUME	AVERAGE 24-HOUR TRAFFIC	SOURCE
						PRIMARY	DIVERTED	TOTAL			
921	Albany, NY	July & Aug. 1985	196	4:00–6:00 p.m.	23	42	35	77	—	60,950	Raymond Keyes Assoc.
108	Overland Park, KS	July 1988	111	4:30–5:30 p.m.	26	61	13	74	—	34,000	—
118	Overland Park, KS	Aug. 1988	123	4:30–5:30 p.m.	25	55	20	75	—	—	—
256	Greece, NY	June 1988	120	4:00–6:00 p.m.	38	62	—	62	—	23,410	Sear Brown
160	Greece, NY	June 1988	78	4:00–6:00 p.m.	29	71	—	71	—	57,308	Sear Brown
550	Greece, NY	June 1988	117	4:00–6:00 p.m.	48	52	—	52	—	40,763	Sear Brown
51	Boca Raton, FL	Dec. 1987	110	4:00–6:00 p.m.	33	34	33	67	—	42,225	Kimley-Horn and Assoc. Inc.
1,090	Ross Twp, PA	July 1988	411	2:00–6:00 p.m.	34	56	10	66	—	61,500	Wilbur Smith and Assoc.
97	Upper Dublin Twp, PA	Winter 1988/89	—	4:00–6:00 p.m.	41	—	—	59	—	34,000	McMahon Associates
118	Tredyffrin Twp, PA	Winter 1988/89	—	4:00–6:00 p.m.	24	—	—	76	—	10,000	Booz Allen & Hamilton
122	Lawnside, NJ	Winter 1988/89	—	4:00–6:00 p.m.	37	—	—	63	—	20,000	Pennoni Associates
128	Boca Raton, FL	Winter 1988/89	—	4:00–6:00 p.m.	43	—	—	57	—	40,000	McMahon Associates
150	Willow Grove, PA	Winter 1988/89	—	4:00–6:00 p.m.	39	—	—	61	—	28,000	Booz Allen & Hamilton
153	Broward Cnty., FL	Winter 1988/89	—	4:00–6:00 p.m.	50	—	—	50	—	85,000	McMahon Associates
153	Arden, DE	Winter 1988/89	—	4:00–6:00 p.m.	30	—	—	70	—	26,000	Orth-Rodgers & Assoc. Inc.
154	Doylestown, PA	Winter 1988/89	—	4:00–6:00 p.m.	32	—	—	68	—	29,000	Orth-Rodgers & Assoc. Inc.
164	Middletown Twp, PA	Winter 1988/89	—	4:00–6:00 p.m.	33	—	—	67	—	25,000	Booz Allen & Hamilton
186	Haddon Twp, NJ	Winter 1988/89	—	4:00–6:00 p.m.	20	—	—	80	—	6,000	Pennoni Associates
205	Broward Cnty., FL	Winter 1988/89	—	4:00–6:00 p.m.	55	—	—	45	—	62,000	McMahon Associates

Table E.9 (Cont'd) Pass-By and Non-Pass-By Trips Weekday, PM Peak Period Land Use Code 820—Shopping Center

SIZE (1,000 SQ. FT. GLA)	LOCATION	WEEKDAY SURVEY DATE	NO. OF INTERVIEWS	TIME PERIOD	PASS-BY TRIP (%)	NON-PASS-BY TRIP (%)			ADJ. STREET PEAK HOUR VOLUME	AVERAGE 24-HOUR TRAFFIC	SOURCE
						PRIMARY	DIVERTED	TOTAL			
237	W. Windsor Twp, NJ	Winter 1988/89	—	4:00–6:00 p.m.	48	—	—	52	—	46,000	Booz Allen & Hamilton
242	Willow Grove, PA	Winter 1988/89	—	4:00–6:00 p.m.	37	—	—	63	—	26,000	McMahon Associates
297	Whitehall, PA	Winter 1988/89	—	4:00–6:00 p.m.	33	—	—	67	—	26,000	Orth-Rodgers & Assoc. Inc.
360	Broward Cnty., FL	Winter 1988/89	—	4:00–6:00 p.m.	44	—	—	56	—	73,000	McMahon Associates
370	Pittsburgh, PA	Winter 1988/89	—	4:00–6:00 p.m.	19	—	—	81	—	33,000	Wilbur Smith
150	Portland, OR	—	519	4:00–6:00 p.m.	68	6	26	32	—	25,000	Kittelson and Associates
150	Portland, OR	—	655	4:00–6:00 p.m.	65	7	28	35	—	30,000	Kittelson and Associates
760	Calgary, Alberta	Oct.-Dec. 1987	15,436	4:00–6:00 p.m.	20	39	41	80	—	—	City of Calgary DOT
178	Bordentown, NJ	Apr. 1989	154	2:00–6:00 p.m.	35	—	—	65	—	37,960	Raymond Keyes Assoc.
144	Manalapan, NJ	July 1990	176	3:30–6:15 p.m.	32	44	24	68	—	69,347	Raymond Keyes Assoc.
549	Natick, MA	Feb. 1989	—	4:45–5:45 p.m.	33	26	41	67	—	46,762	Raymond Keyes Assoc.

Average Pass-By Trip Percentage: 34

"—" means no data were provided

APPENDIX G

FUTURE INTERSECTION VOLUME PROJECTIONS


	SR 80/River Hall Parkway																			
AM Peak Hour	EBU	EBT	EBR	WBL	WBT	WBR	NBL	NBT	NBR	SBL	SBT	SBR	EB A.	EB D.	WB A.	WB D.	NB A.	NB D.	SB A.	SB D.
Existing (Raw Count)	2	649	222	57	1241		191		19				873	668	1298	1432	210	2	0	279
Existing (Peak Season Adjusted)	2	753	258	66	1440		222		22				1013	775	1506	1662	244	2	0	324
Inbound Distribution (Existing River Hall PD)			79.6%	20.4%									79.6%	0.0%	20.4%	0.0%	0.0%	0.0%	0.0%	100.0%
Outbound Distribution (Existing River Hall PD)							91.0%		9.0%				0.0%	9.0%	0.0%	91.0%	100.0%	0.0%	0.0%	0.0%
Existing River Hall PD	0	0	121	31	0	0	186	0	18	0	0	0	121	18	31	186	204	0	0	152
Existing (Without River Hall)	2	753	137	35	1440	0	36	0	4	0	0	0	892	757	1475	1476	40	2	0	172
Future BG (Without River Hall)	2	813	148	38	1555	0	39	0	4	0	0	0	963	817	1593	1594	43	2	0	186
Inbound Distribution (Current Zoning)			83.2%	15.4%									83.2%	0.0%	15.4%	0.0%	0.0%	0.0%	0.0%	98.6%
Outbound Distribution (Current Zoning)							83.2%		15.4%				0.0%	15.4%	0.0%	83.2%	98.6%	0.0%	0.0%	0.0%
Net New River Hall CPD/RPD Assignment (Current Zoning)	0	0	320	59	0	0	782	0	145	0	0	0	320	145	59	782	927	0	0	379
Pass-by Assignment (Current Zoning)		-10	10						10				0	0	0	0	10	0	0	10
River Hall Parkway Pass-Through			6	1			5		1				6	1	1	5	6	0	0	7
Total Future Traffic (Current Zoning)	2	803	484	98	1555	0	826	0	160	0	0	0	1289	963	1653	2381	986	2	0	582
Inbound Distribution (Proposed Zoning)			83.3%	15.1%									83.3%	0.0%	15.1%	0.0%	0.0%	0.0%	0.0%	98.4%
Outbound Distribution (Proposed Zoning)							83.3%		15.1%				0.0%	15.1%	0.0%	83.3%	98.4%	0.0%	0.0%	0.0%
Net New River Hall CPD/RPD Assignment (Proposed Zoning)	0	0	375	68	0	0	938	0	170	0	0	0	375	170	68	938	1108	0	0	443
Pass-by Assignment (Proposed Zoning)		-10	10						10				0	0	0	0	10	0	0	10
River Hall Parkway Pass-Through			6	1			5		1				6	1	1	5	6	0	0	7
Total Future Traffic (Proposed Zoning)	2	803	539	107	1555	0	982	0	185	0	0	0	1344	988	1662	2537	1167	2	0	646
PM Peak Hour	EBU	EBT	EBR	WBL	WBT	WBR	NBL	NBT	NBR	SBL	SBT	SBR	EB A.	EB D.	WB A.	WB D.	NB A.	NB D.	SB A.	SB D.
Existing (Raw Count)	3	1357	211	21	793		169		38				1571	1395	814	962	207	3	0	232
Existing (Peak Season Adjusted)	3	1574	245	24	920		196		44				1822	1618	944	1116	240	3	0	269
Inbound Distribution (Existing River Hall PD)			91.1%	8.9%									91.1%	0.0%	8.9%	0.0%	0.0%	0.0%	0.0%	100.0%
Outbound Distribution (Existing River Hall PD)							81.7%		18.3%				0.0%	18.3%	0.0%	81.7%	100.0%	0.0%	0.0%	0.0%
Existing River Hall PD	0	0	149	15	0	0	142	0	32	0	0	0	149	32	15	142	174	0	0	164
Existing (Without River Hall)	3	1574	96	9	920	0	54	0	12	0	0	0	1673	1586	929	974	66	3	0	105
Future BG (Without River Hall)	3	1700	104	10	994	0	58	0	13	0	0	0	1807	1713	1004	1052	71	3	0	114
Inbound Distribution (Current Zoning)			83.2%	15.4%									83.2%	0.0%	15.4%	0.0%	0.0%	0.0%	0.0%	98.6%
Outbound Distribution (Current Zoning)							83.2%		15.4%				0.0%	15.4%	0.0%	83.2%	98.6%	0.0%	0.0%	0.0%
Net New River Hall CPD/RPD Assignment (Current Zoning)	0	0	966	179	0	0	576	0	107	0	0	0	966	107	179	576	683	0	0	1145
Pass-by Assignment (Current Zoning)		-22	22						22				0	0	0	0	22	0	0	22
River Hall Parkway Pass-Through			5	1			6		1				5	1	1	6	7	0	0	6
Total Future Traffic (Current Zoning)	3	1678	1097	190	994	0	640	0	143	0	0	0	2778	1821	1184	1634	783	3	0	1287
Inbound Distribution (Proposed Zoning)			83.3%	15.1%									83.3%	0.0%	15.1%	0.0%	0.0%	0.0%	0.0%	98.4%
Outbound Distribution (Proposed Zoning)							83.3%		15.1%				0.0%	15.1%	0.0%	83.3%	98.4%	0.0%	0.0%	0.0%
Net New River Hall CPD/RPD Assignment (Proposed Zoning)	0	0	1,168	211	0	0	694	0	125	0	0	0	1168	125	211	694	819	0	0	1379
Pass-by Assignment (Proposed Zoning)		-22	22						22				0	0	0	0	22	0	0	22
River Hall Parkway Pass-Through			5	1			6		1				5	1	1	6	7	0	0	6
Total Future Traffic (Proposed Zoning)	3	1678	1299	222	994	0	758	0	161	0	0	0	2980	1839	1216	1752	919	3	0	1521


	SR 80/Buckingham Road																			
AM Peak Hour	EBL	EBT	EBR	WBL	WBT	WBR	NBL	NBT	NBR	SBL	SBT	SBR	EB A.	EB D.	WB A.	WB D.	NB A.	NB D.	SB A.	SB D.
Past 2018 Count (Peak Season Adjusted)	31	674	195	174	994	14	248	39	194	64	38	73	900	932	1182	1315	481	84	175	407
Estimated Existing 2021 (Peak Season Adjusted)	32	706	204	182	1042	15	260	41	203	67	40	77	942	976	1239	1379	504	88	184	426
Inbound Distribution (Existing River Hall PD)		54.9%							23.0%	2.6%			54.9%	80.6%	0.0%	0.0%	23.0%	0.0%	2.6%	0.0%
Outbound Distribution (Existing River Hall PD)				23.0%	54.9%	2.6%							0.0%	0.0%	80.6%	54.9%	0.0%	2.6%	0.0%	23.0%
Existing River Hall PD	0	83	0	47	112	5	0	0	35	4	0	0	83	122	164	112	35	5	4	47
Existing (Without River Hall)	32	623	204	135	930	10	260	41	168	63	40	77	859	854	1075	1267	469	83	180	379
Future BG (Without River Hall)	35	673	220	146	1004	11	281	44	181	68	43	83	928	922	1161	1368	506	90	194	409
Inbound Distribution (Current Zoning)		54.9%							23.0%	2.6%			54.9%	80.6%	0.0%	0.0%	23.0%	0.0%	2.6%	0.0%
Outbound Distribution (Current Zoning)				23.0%	54.9%	2.6%							0.0%	0.0%	80.6%	54.9%	0.0%	2.6%	0.0%	23.0%
Net New River Hall CPD/RPD Assignment (Current Zoning)	0	211	0	216	516	25	0	0	89	10	0	0	211	310	757	516	89	25	10	216
Pass-by Assignment (Current Zoning)													0	0	0	0	0	0	0	0
River Hall Parkway Pass-Through		5			5								5	5	5	5	0	0	0	0
Total Future Traffic (Current Zoning)	35	889	220	362	1525	36	281	44	270	78	43	83	1144	1237	1923	1889	595	115	204	625
Inbound Distribution (Proposed Zoning)		55.7%							22.4%	2.6%			55.7%	80.7%	0.0%	0.0%	22.4%	0.0%	2.6%	0.0%
Outbound Distribution (Proposed Zoning)				22.4%	55.7%	2.6%							0.0%	0.0%	80.7%	55.7%	0.0%	2.6%	0.0%	22.4%
Net New River Hall CPD/RPD Assignment (Proposed Zoning)	0	251	0	253	628	29	0	0	101	11	0	0	251	363	910	628	101	29	11	253
Pass-by Assignment (Proposed Zoning)													0	0	0	0	0	0	0	0
River Hall Parkway Pass-Through		5			5								5	5	5	5	0	0	0	0
Total Future Traffic (Proposed Zoning)	35	929	220	399	1637	40	281	44	282	79	43	83	1184	1290	2076	2001	607	119	205	662


PM Peak Hour	EBL	EBT	EBR	WBL	WBT	WBR	NBL	NBT	NBR	SBL	SBT	SBR	EB A.	EB D.	WB A.	WB D.	NB A.	NB D.	SB A.	SB D.
Past 2019 Count (Peak Season Adjusted)	69	1418	299	165	716	13	291	85	178	96	102	64	1786	1692	894	1071	554	167	262	566
Estimated Existing 2021 (Peak Season Adjusted)	71	1463	309	170	739	13	300	88	184	99	105	66	1843	1746	922	1105	572	172	270	584
Inbound Distribution (Existing River Hall PD)		54.9%							23.0%	2.6%			54.9%	80.6%	0.0%	0.0%	23.0%	0.0%	2.6%	0.0%
Outbound Distribution (Existing River Hall PD)				23.0%	54.9%	2.6%							0.0%	0.0%	80.6%	54.9%	0.0%	2.6%	0.0%	23.0%
Existing River Hall PD	0	90	0	40	96	5	0	0	38	4	0	0	90	132	141	96	38	5	4	40
Existing (Without River Hall)	71	1373	309	130	643	8	300	88	146	95	105	66	1753	1614	781	1009	534	167	266	544
Future BG (Without River Hall)	78	1510	340	143	707	9	330	97	161	105	116	73	1928	1776	859	1110	588	184	294	599
Inbound Distribution (Current Zoning)		54.9%							23.0%	2.6%			54.9%	80.6%	0.0%	0.0%	23.0%	0.0%	2.6%	0.0%
Outbound Distribution (Current Zoning)				23.0%	54.9%	2.6%							0.0%	0.0%	80.6%	54.9%	0.0%	2.6%	0.0%	23.0%
Net New River Hall CPD/RPD Assignment (Current Zoning)	0	638	0	159	380	18	0	0	267	31	0	0	638	936	557	380	267	18	31	159
Pass-by Assignment (Current Zoning)													0	0	0	0	0	0	0	0
River Hall Parkway Pass-Through		5			5								5	5	5	5	0	0	0	0
Total Future Traffic (Current Zoning)	78	2153	340	302	1092	27	330	97	428	136	116	73	2571	2717	1421	1495	855	202	325	758
Inbound Distribution (Proposed Zoning)		55.7%							22.4%	2.6%			55.7%	80.7%	0.0%	0.0%	22.4%	0.0%	2.6%	0.0%
Outbound Distribution (Proposed Zoning)				22.4%	55.7%	2.6%							0.0%	0.0%	80.7%	55.7%	0.0%	2.6%	0.0%	22.4%
Net New River Hall CPD/RPD Assignment (Proposed Zoning)	0	781	0	187	464	21	0	0	314	36	0	0	781	1131	672	464	314	21	36	187
Pass-by Assignment (Proposed Zoning)													0	0	0	0	0	0	0	0
River Hall Parkway Pass-Through		5			5								5	5	5	5	0	0	0	0
Total Future Traffic (Proposed Zoning)	78	2296	340	330	1176	30	330	97	475	141	116	73	2714	2912	1536	1579	902	205	330	786

													SR 80/SR 31							
AM Peak Hour	EBL	EBT	EBR	WBL	WBT	WBR	NBL	NBT	NBR	SBL	SBT	SBR	EB A.	EB D.	WB A.	WB D.	NB A.	NB D.	SB A.	SB D.
Past 2016 Count (Peak Season Adjusted)	123	504	32	110	1794	278	75	20	36	222	16	226	659	762	2182	2095	131	421	464	158
Estimated Existing 2021 (Peak Season Adjusted)	139	570	36	124	2027	314	85	23	41	251	18	255	745	862	2465	2367	149	476	524	178
Inbound Distribution (Existing River Hall PD)		31.6%							0.0%	19.1%			31.6%	50.7%	0.0%	0.0%	0.0%	0.0%	19.1%	0.0%
Outbound Distribution (Existing River Hall PD)				0.0%	31.6%	19.1%							0.0%	0.0%	50.7%	31.6%	0.0%	19.1%	0.0%	0.0%
Existing River Hall PD	0	48	0	0	65	39	0	0	0	29	0	0	48	77	104	65	0	39	29	0
Existing (Without River Hall)	139	522	36	124	1962	275	85	23	41	222	18	255	697	785	2361	2302	149	437	495	178
Future BG (Without River Hall)	157	590	41	140	2217	311	96	26	46	251	20	288	788	887	2668	2601	168	494	559	201
Inbound Distribution (Current Zoning)		31.6%							0.0%	19.1%			31.6%	50.7%	0.0%	0.0%	0.0%	0.0%	19.1%	0.0%
Outbound Distribution (Current Zoning)				0.0%	31.6%	19.1%							0.0%	0.0%	50.7%	31.6%	0.0%	19.1%	0.0%	0.0%
Net New River Hall CPD/RPD Assignment (Current Zoning)	0	122	0	0	297	180	0	0	0	74	0	0	122	196	477	297	0	180	74	0
Pass-by Assignment (Current Zoning)													0	0	0	0	0	0	0	0
River Hall Parkway Pass-Through		0			0								0	0	0	0	0	0	0	0
Total Future Traffic (Current Zoning)	157	712	41	140	2514	491	96	26	46	325	20	288	910	1083	3145	2898	168	674	633	201
Inbound Distribution (Proposed Zoning)		32.4%							0.0%	19.2%			32.4%	51.6%	0.0%	0.0%	0.0%	0.0%	19.2%	0.0%
Outbound Distribution (Proposed Zoning)				0.0%	32.4%	19.2%							0.0%	0.0%	51.6%	32.4%	0.0%	19.2%	0.0%	0.0%
Net New River Hall CPD/RPD Assignment (Proposed Zoning)	0	146	0	0	365	217	0	0	0	87	0	0	146	233	582	365	0	217	87	0
Pass-by Assignment (Proposed Zoning)													0	0	0	0	0	0	0	0
River Hall Parkway Pass-Through		0			0								0	0	0	0	0	0	0	0
Total Future Traffic (Proposed Zoning)	157	736	41	140	2582	528	96	26	46	338	20	288	934	1120	3250	2966	168	711	646	201

PM Peak Hour	EBL	EBT	EBR	WBL	WBT	WBR	NBL	NBT	NBR	SBL	SBT	SBR	EB A.	EB D.	WB A.	WB D.	NB A.	NB D.	SB A.	SB D.
Past 2019 Count (Peak Season Adjusted)	227	1788	76	106	830	273	109	89	258	350	66	205	2091	2396	1209	1144	456	589	621	248
Estimated Existing 2021 (Peak Season Adjusted)	239	1881	80	112	873	287	115	94	271	368	69	216	2200	2520	1272	1204	480	620	653	261
Inbound Distribution (Existing River Hall PD)		31.6%							0.0%	19.1%			31.6%	50.7%	0.0%	0.0%	0.0%	0.0%	19.1%	0.0%
Outbound Distribution (Existing River Hall PD)				0.0%	31.6%	19.1%							0.0%	0.0%	50.7%	31.6%	0.0%	19.1%	0.0%	0.0%
Existing River Hall PD	0	52	0	0	55	33	0	0	0	31	0	0	52	83	88	55	0	33	31	0
Existing (Without River Hall)	239	1829	80	112	818	254	115	94	271	337	69	216	2148	2437	1184	1149	480	587	622	261
Future BG (Without River Hall)	270	2067	90	127	924	287	130	106	306	381	78	244	2427	2754	1338	1298	542	663	703	295
Inbound Distribution (Current Zoning)		31.6%							0.0%	19.1%			31.6%	50.7%	0.0%	0.0%	0.0%	0.0%	19.1%	0.0%
Outbound Distribution (Current Zoning)				0.0%	31.6%	19.1%							0.0%	0.0%	50.7%	31.6%	0.0%	19.1%	0.0%	0.0%
Net New River Hall CPD/RPD Assignment (Current Zoning)	0	367	0	0	219	132	0	0	0	222	0	0	367	589	351	219	0	132	222	0
Pass-by Assignment (Current Zoning)													0	0	0	0	0	0	0	0
River Hall Parkway Pass-Through		0			0								0	0	0	0	0	0	0	0
Total Future Traffic (Current Zoning)	270	2434	90	127	1143	419	130	106	306	603	78	244	2794	3343	1689	1517	542	795	925	295
Inbound Distribution (Proposed Zoning)		32.4%							0.0%	19.2%			32.4%	51.6%	0.0%	0.0%	0.0%	0.0%	19.2%	0.0%
Outbound Distribution (Proposed Zoning)				0.0%	32.4%	19.2%							0.0%	0.0%	51.6%	32.4%	0.0%	19.2%	0.0%	0.0%
Net New River Hall CPD/RPD Assignment (Proposed Zoning)	0	454	0	0	270	160	0	0	0	270	0	0	454	724	430	270	0	160	270	0
Pass-by Assignment (Proposed Zoning)													0	0	0	0	0	0	0	0
River Hall Parkway Pass-Through		0			0								0	0	0	0	0	0	0	0
Total Future Traffic (Proposed Zoning)	270	2521	90	127	1194	447	130	106	306	651	78	244	2881	3478	1768	1568	542	823	973	295

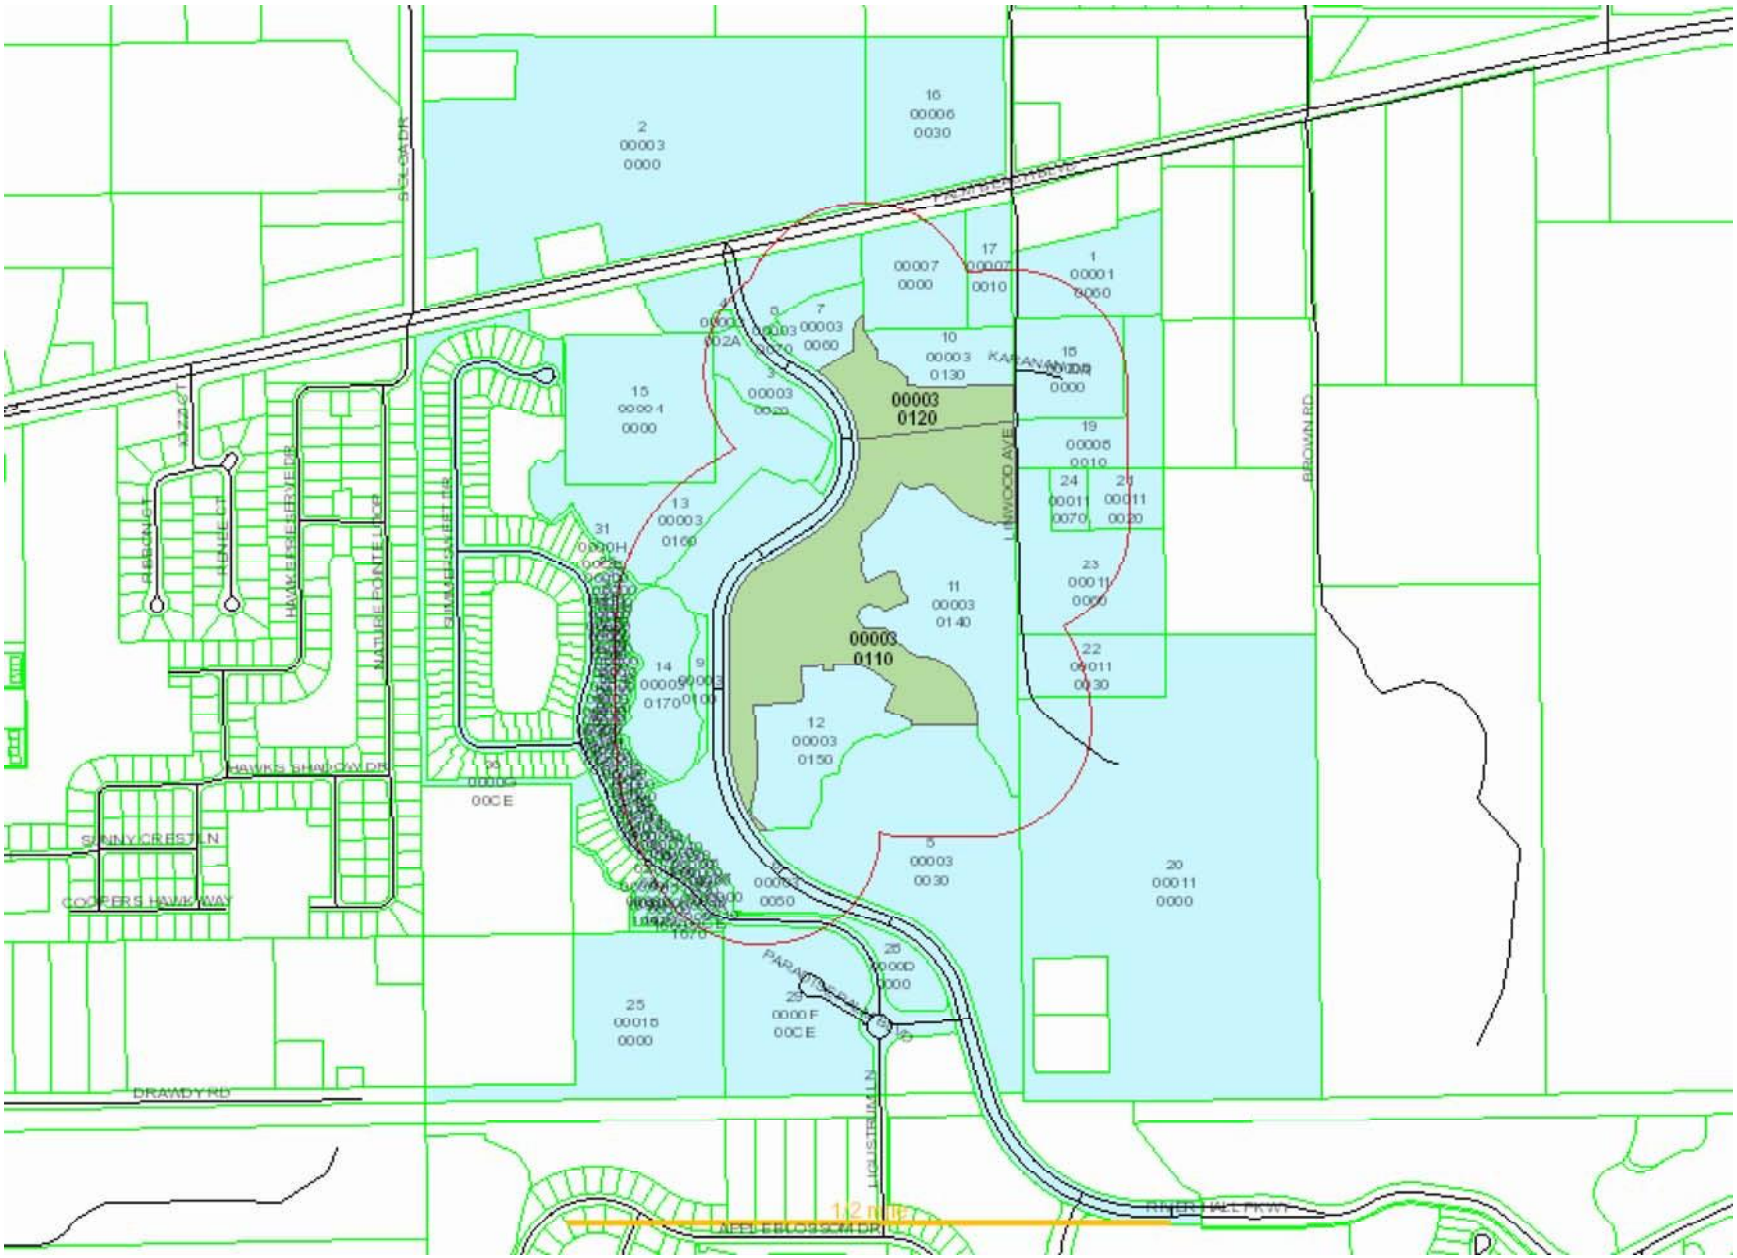
00003
0120
00003
0110
LINWOOD AVE
BROWN RD
DRAWDY RD
SUNNY CREST LN
COOPERS HAWK WAY
HAWKS SHADOW DR
NATURE POINTE LOOP
HENBIT CT
GLEBCAUT
1/2 mile

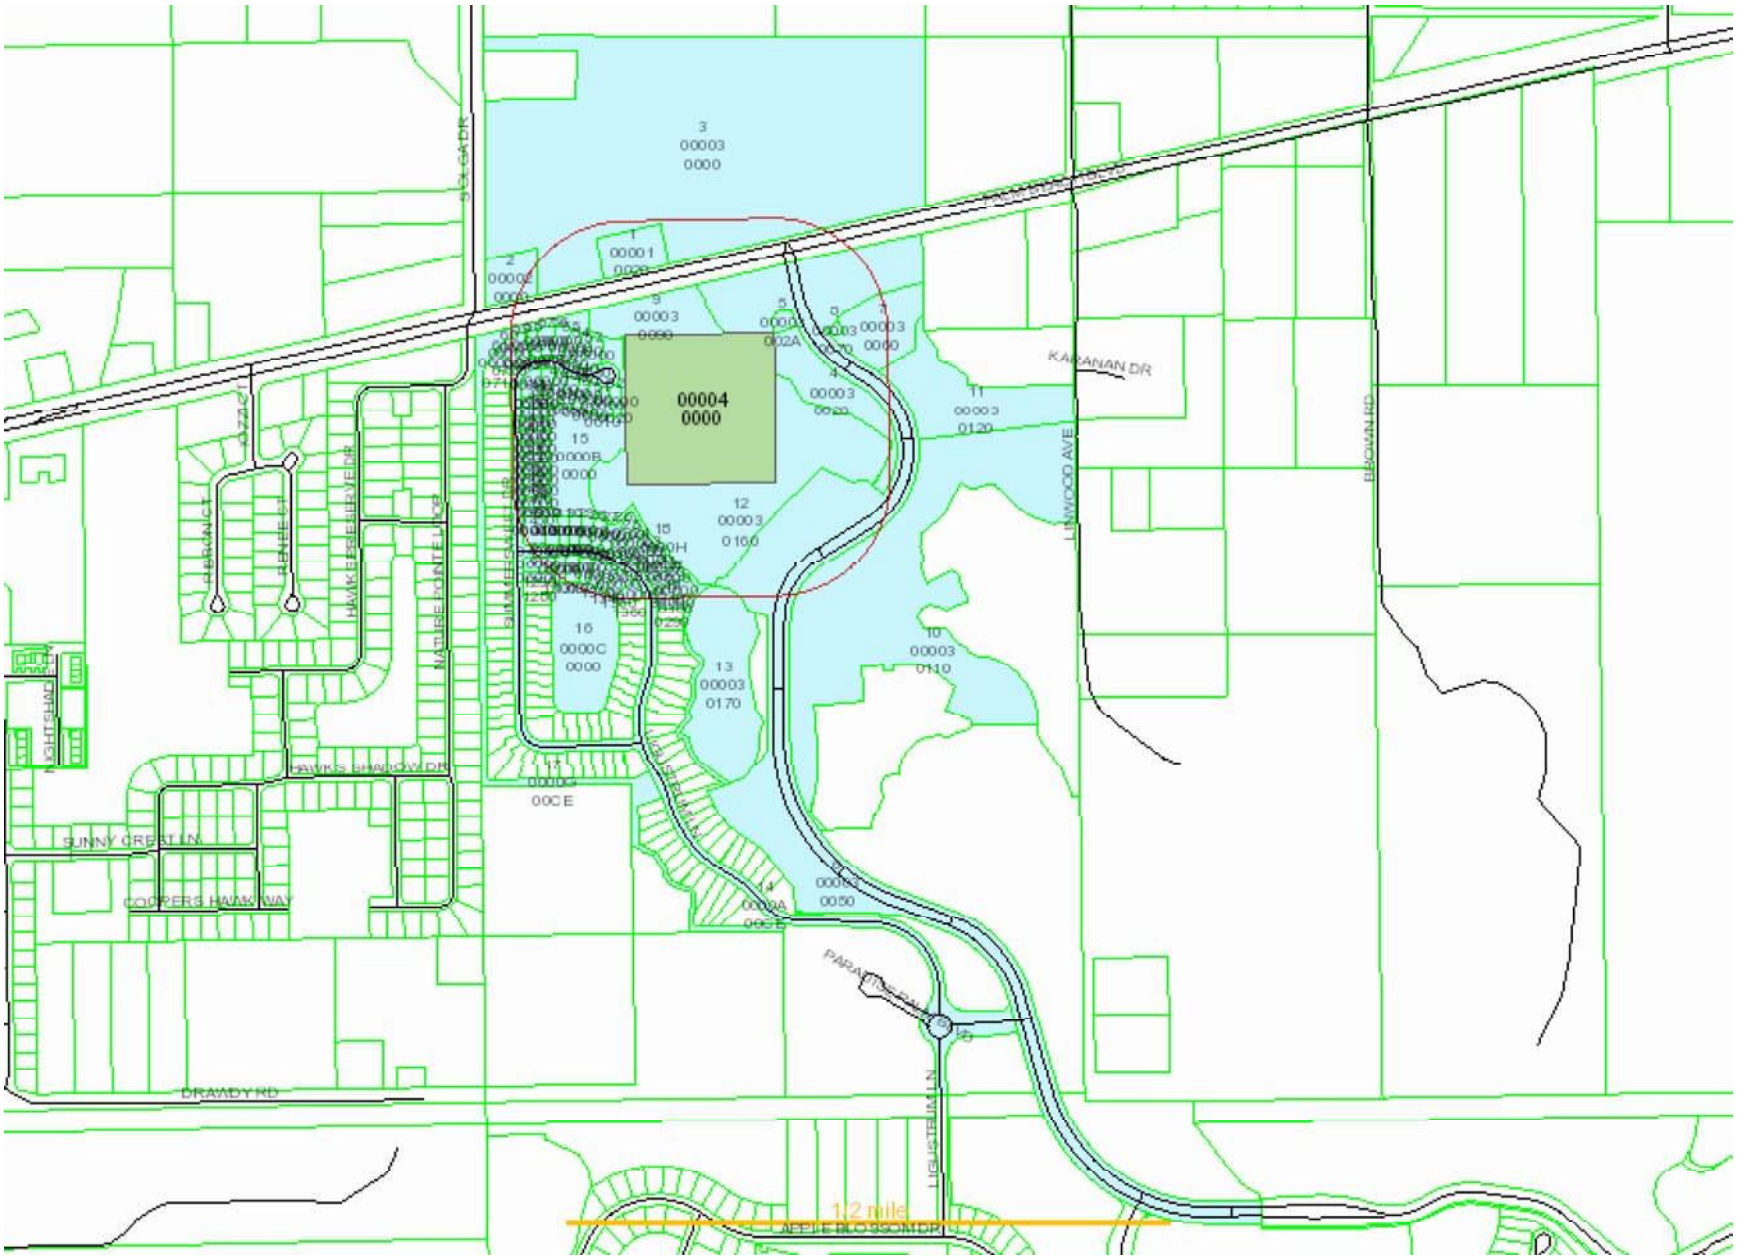
00004
0000
KARANIAN DR
LINWOOD AVE
BROWN RD
DRAWDY RD
SUNNY CREST LN
COPPERS HAWK WAY
HAWKS NEST DR
NATURE POINTE LOOP
HAWKS RIDGE DR
1/2 mile

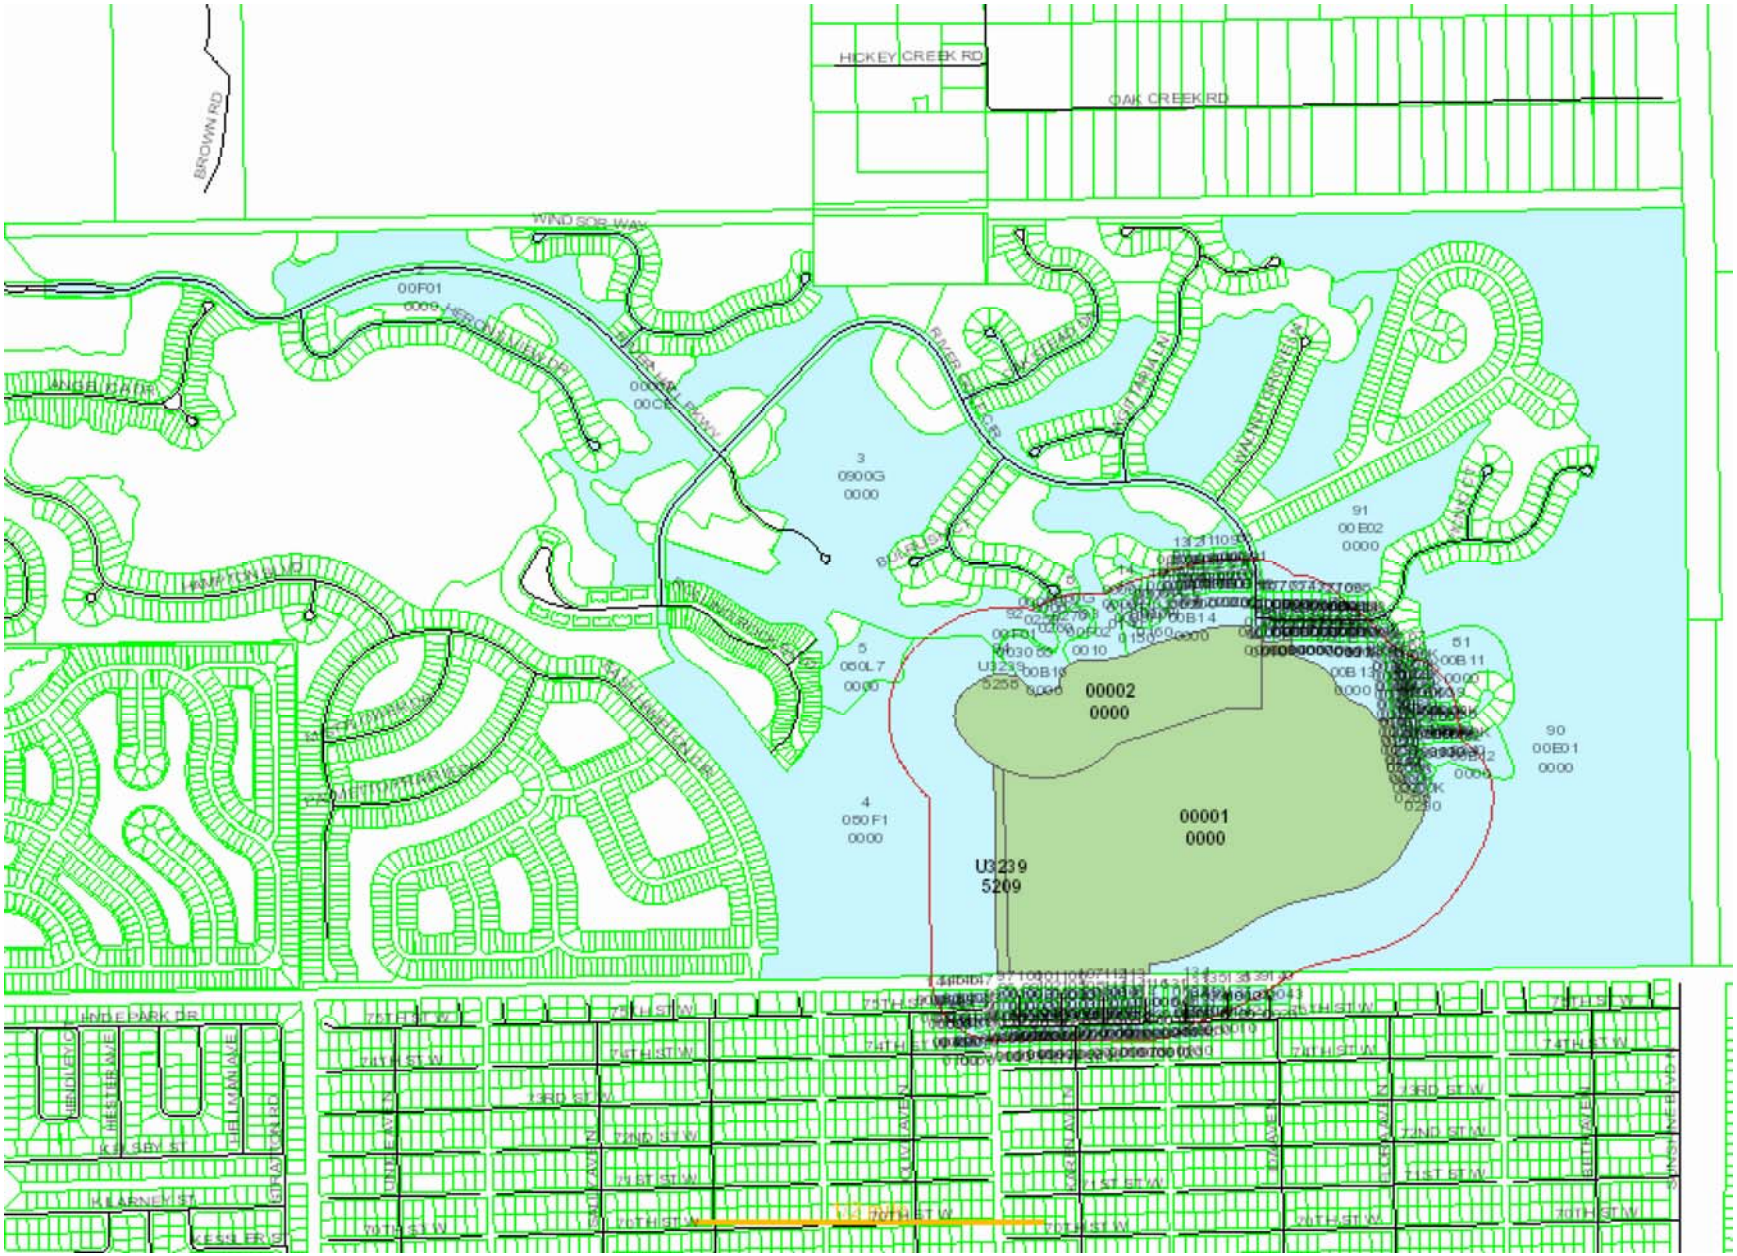
HICKEY CREEK RD
OAK CREEK RD
BROWN RD
WIND SOB WAY
00F01
0000
3
0900G
0000
91
00E02
0000
5
050L7
0000
00002
0000
00001
0000
U3239
5209
4
050F1
0000
90
00E01
0000
51
00B11
0000
JUNIPER PARK DR
74TH ST W
73RD ST W
72ND ST W
71ST ST W
70TH ST W

HOFMEISTER SCOTT L +
12086 SLATE POINT RD
PAONIA, CO 81428

ABRAHAM CATHY M
2209 SUMMERSWEET DR
ALVA, FL 33920

ACEVEDO CARMELA TR
2877 APPLE BLOSSOM DR
ALVA, FL 33920

ADAMS FRANK J & ANN MARIE
16145 HERONS VIEW DR
ALVA, FL 33920

ADAMS SAMUEL G & AMEN CAROL
70662 E PREMIER LN
SCOTTSBLUFF, NE 69361

ADAMS WILLIAM W TR
16041 MISTFLOWER DR
ALVA, FL 33920

ADAMSON DERRICK + KATHLEEN
3340 NW 177TH TER
OPA LOCKA, FL 33056

ADAMSON DERRICK + KATHLEEN
3340 NW 177TH TER
CAROL CITY, FL 33056

ADKINS CHARLES A JR &
16484 WINDSOR WAY
ALVA, FL 33920

ADLER FRANK G &
4029 E HAMPTON CIR
ALVA, FL 33920

ADORANTI ROBERT & ROMANKA
6 DEMARCHI CT
STONEY CREEK, ON 0 CANADA

AGEE JAMES GAYLE &
6469 HIGHLAND RIDGE DR
EAST LANSING, MI 48823

AGHEDO ERICA E
3509 EAST HAMPTON CIR
ALVA, FL 33920

AIELLO MICHELE MARCUS JR &
2800 APPLE BLOSSOM DR
ALVA, FL 33920

AILES CHRISTOPHER C TR
15622 ANGELICA DR
ALVA, FL 33920

ALATORRE CARLOS FLORES &
3533 E HAMPTON CIR
ALVA, FL 33920

ALBANO NANETTE & MARK +
3112 WALNUT GROVE LN
ALVA, FL 33920

ALBATHALI SALAH MOHAMMAD H
DR HASSAN QADDOMI IGL
AHMED TOWER 4TH FLOOR
ARABIAN GULF ST SAFAT SQUARE, KUWAIT CITY, 13121
KUWAIT

ALBERT WILLIAM V +
17018 SUNNY LAKE CT
ALVA, FL 33920

ALBRITTON GARY M & SHEILA J
3083 APPLE BLOSSOM DR
ALVA, FL 33920

ALLARD ANDREW & PRISCILLA
3617 E HAMPTON CIR
ALVA, FL 33920

ALLEN CHARLES & MELISA
16129 HERONS VIEW DR
ALVA, FL 33920

ALLEN JAMES C JR + CYNTHIA C
2371 LINWOOD AVE
ALVA, FL 33920

ALLEN MICHAEL S
157 BANYAN BLVD
RICHMOND, KY 40475

ALTIER WILLIAM H &
1444 COLDBURN DR
ZANESVILLE, OH 43701

ALVA TERRA FIRMA
16016 HERONS VIEW DR
ALVA, FL 33920

ALVA TERRA FIRMA INVESTMENTS L
16016 HERONS VIEW DR
ALVA, FL 33920

AMADOR RYAN &
3709 E HAMPTON CIR
ALVA, FL 33920

AMBURGEY JEFFERY C &
3359 CHESTNUT GROVE DR
ALVA, FL 33920

AMODIO ANTHONY F +
16020 PALMETTO PRAIRIE DR
ALVA, FL 33920

AMOTT RANDALL + VIRGINIA
15707 ANGELICA DR
ALVA, FL 33920

ANDALORO MICHAEL & JANIS L/E
15611 ANGELICA DR
ALVA, FL 33920

ANDERSON ROBERT JAMES &
3153 APPLE BLOSSOM DR
ALVA, FL 33920

ANDERSON SCOTT E + WENDY C
15659 ANGELICA DR
ALVA, FL 33920

ANDERSON SUSAN C &
16557 WINDSOR WAY
ALVA, FL 33920

ANDERSON TODD J &
15199 YELLOW WOOD DR
ALVA, FL 33920

ANDRE GINO +
934 SANDWALK LN
KOKOMO, IN 46902

ANDREW D WILLIAMS TRUST +
4109 E HAMPTON CIR
ALVA, FL 33920

ANEY DENNIS C & SHARON KAY
3430 GOLD FLOWER ST
ALVA, FL 33920

ANNAZONE JOHN JR &
3322 HAMPTON BLVD
ALVA, FL 33920

ANTHONY-ESPERIENCE KEMBERLY
3652 E HAMPTON CIR
ALVA, FL 33920

ANTON HAYTHAM & NAZIK
15760 ANGELICA DR
ALVA, FL 33920

APPLE ROBAH WARREN JR &
3429 GOLD FLOWER ST
ALVA, FL 33920

ARCHBOLD JOHN M
3333 APPLE BLOSSOM DR
ALVA, FL 33920

ARMSTRONG BRUCE & JULIE
2501 LINWOOD AVE
ALVA, FL 33920

ARNOLD WALTER WILLIAM &
4005 EAST HAMPTON CIR
ALVA, FL 33920

ARNOS GEORGE W TR
3371 CHESTNUT GROVE DR
ALVA, FL 33920

ASH JOHNNY CHRISTOPHER &
16002 MISTFLOWER DR
ALVA, FL 33920

ASHTON OAKS AT RIVER HALL ASSO
16590 GOLDENROD LN #103
ALVA, FL 33920

ASHTON OAKS AT RIVER HALL COND
501 CATTLEMEN RD STE 100
SARASOTA, FL 34232

ATKINSON WILLIAM D & MARY S
2226 SUMMERSWEET DR
ALVA, FL 33920

AUBE CHARLES A & ELAINE
16571 GOLDENROD LN # 202
ALVA, FL 33920

AUBUT WILFRED N &
2196 SUMMERSWEET DR
ALVA, FL 33920

AUKERMAN KEVIN + JENNIFER
8537 MORNING CALM DR
CINCINNATI, OH 45255

AULD ROBERT + NOREEN
1605 SHARKEY CRES
CUMBERLAND, ON 0 CANADA

AYALA JAVIER VAZQUEZ &
16119 PALMETTO PRAIRIE DR
ALVA, FL 33920

AYERS MARIE A TR
3086 APPLE BLOSSOM DR
ALVA, FL 33920

AZARD RITCHIE & JEAN ERIQUE
3557 EAST HAMPTON CIR
ALVA, FL 33920

BADHAM JOHN A TR
2190 SUMMERSWEET DR
ALVA, FL 33920

BAGINSKI KEVIN J &
367 EAST MAIN ST
SPRINGVILLE, NY 14141

BAKER JENNIFER LAMBERT &
3289 APPLE BLOSSOM DR
ALVA, FL 33920

BAKER ROBERT C JR & MARY B
16004 PALMETTO PRAIRIE DR
ALVA, FL 33920

BALCERZAK MARCELLE
16009 PALMETTO PRAIRIE DR
ALVA, FL 33920

BALD GARY C TR
15090 LIGUSTRUM LN
ALVA, FL 33920

BALL DONALD WAYNE & MARIA
2167 SUMMERSWEET DR
ALVA, FL 33920

BALTES GARY P & LINDA C
16580 GOLDENROD LN #203
ALVA, FL 33920

BANIS PATRICIA & RICHARD P
15020 LIGUSTRUM LN
ALVA, FL 33920

BANKS ROBERT MICHAEL
16229 ROSEMALLOW LN
ALVA, FL 33920

BARAJAS DANA CAROLANE
16058 MISTFLOWER DR
ALVA, FL 33920

BARANOWSKI SAMANTHA SINGER &
4023 EAST HAMPTON CIR
ALVA, FL 33920

BARDILL NEIL N & CHANEL D
15163 LIGUSTRUM LN
ALVA, FL 33920

BARLOW AIMEE
4020 EAST HAMPTON CIR
ALVA, FL 33920

BARNES FRIEDA A TR
17037 SUNNY LAKE CT
ALVA, FL 33920

BARNES MICHAEL S &
3684 EAST HAMPTON CIR
ALVA, FL 33920

BARNETT CHAD KNIGHTON &
15752 ANGELICA DR
ALVA, FL 33920

BARTHOLOMEW JOHN ROSS III &
8360 WINDSOR WAY
BROADVIEW HEIGHTS, OH 44147

BARTLETT DAVID LEWIS &
15162 YELLOW WOOD DR
ALVA, FL 33920

BARUCHEL DAVID &
16203 BACOPA DR
ALVA, FL 33920

BAUGH CHRISTOPHER D &
15694 ANGELICA DR
ALVA, FL 33920

BECK JOSEPH CARL &
3305 APPLE BLOSSOM DR
ALVA, FL 33920

BECKWITH GEORGE S TR
16022 MISTFLOWER DR
ALVA, FL 33920

BEIGHTOL-JENSEN BEATRIX W
3341 CHESTNUT GROVE DR
ALVA, FL 33920

BELL JOHN LAWRENCE &
16145 PALMETTO PRAIRIE DR
ALVA, FL 33920

BELLAMY JAMES R & DEBRA M
15324 YELLOW WOOD DR
ALVA, FL 33920

BELLO JOSEPH M & KATHY LYNN
16048 PALMETTO PRAIRIE DR
ALVA, FL 33920

BELLO RAFAEL
16095 PALMETTO PRAIRIE DR
ALVA, FL 33920

BENNETT EDWARD D + MARY J
2873 APPLE BLOSSOM DR
ALVA, FL 33920

BERENTZ ROBERT C &
3349 HAMPTON BLVD
ALVA, FL 33920

BERKENBOSCH GERALD &
2317 SUMMERSWEET DR
ALVA, FL 33920

BERMAN MARK TR
3154 WALNUT GROVE LN
ALVA, FL 33920

BERMAN STEVE & IRIS
79 SANTA BARBARA DR
PLAINVIEW, NY 11803

BERTONI ALPHONSE N &
3329 APPLE BLOSSOM DR
ALVA, FL 33920

BES RICHARD JOHN & CINDY
29 DENRICH AVE
TILLSONBURG, ON 0 CANADA

BEST DOUGLAS D +
16963 OAKSTEAD DR
ALVA, FL 33920

BETANCOURT MARK E
5614 W VON AVE UNIT B
MONEE, IL 60449

BETHEA VALERIE DIAZ
16078 MISTFLOWER DR
ALVA, FL 33920

BETTIE GUYTON REAL ESTATE HOLD
5820 BUCKINGHAM RD
FORT MYERS, FL 33905

BEVINS DONALD L TR
16452 WINDSOR WAY
ALVA, FL 33920

BEYERS CRISS & DEBRA W
3544 E HAMPTON CIR
ALVA, FL 33920

BEZOUSKA THOMAS & JANET L
18531 W BROOKE AVE
GRAYSLAKE, IL 60030

BIANCO LISA L +
16590 GOLDENROD LN #203
ALVA, FL 33920

BIDDLE HAROLD A & SHARON L
2100 TIMBER CREEK DR
TIFFIN, OH 44883

BIEDENBACH WILLIAM BERNARD &
3325 APPLE BLOSSOM DR
ALVA, FL 33920

BIEGE CONRAD & ROMAINE
309 SMITH AVE
PALMERTON, PA 18071

BIELAWSKI MARK A & LISA A
1422 DEER HAVEN LN
WARDSVILLE, MO 65101

BIELEC WILLIAM JOHN &
15140 YELLOW WOOD DR
ALVA, FL 33920

BIELLO STEPHEN M & MARGARET TR
15230 YELLOW WOOD DR
ALVA, FL 33920

BILLUPS JAMES M & CYNTHIA A TR
15711 ANGELICA DR
ALVA, FL 33920

BINKOWSKI RICHARD R &
714 S STATE ST
OSCODA, MI 48750

BIONCI JOSEPH G
126 OAK RIDGE RD
CLIFTON, NJ 7013

BIRGE FRANKLIN W
3094 APPLE BLOSSOM DR
ALVA, FL 33920

BJZ LLC
BECKY ZOELLER

202 SW CHALLENGER LN
LAKE CITY, FL 32025

BLACKSHEAR STEPHEN &
15207 YELLOW WOOD DR
ALVA, FL 33920

BLAIR CAROL GAY
2135 GRAND PRE RD
GRAND PRE, NS 0 CANADA

BLAIR DALE & SHARMAN
3366 HAMPTON BLVD
ALVA, FL 33920

BLAIS MATHEW JOSEPH &
3596 E HAMPTON CIR
ALVA, FL 33920

BLAISDELL HERBERT TR
1405 BIRDIE CT
LADYSMITH, WI 54848

BLAKE GARY GORDON +
2113 SUMMERSWEET DR
ALVA, FL 33920

BLAKE JACQUELINE A TR
336 STONY LAKE DR
OXFORD, MI 48371

BLASINI ROBERT ANTHONY &
15510 PAPYRUS CT
ALVA, FL 33920

BLASINI-PAGAN ROBERTO N &
3561 EAST HAMPTON CIR
ALVA, FL 33920

BLEGEN WILLIAM & VALENTINA
15233 LIGUSTRUM LN
ALVA, FL 33920

BLOCK DANIEL & GAYLENE
15747 ANGELICA DR
ALVA, FL 33920

BLUHM JEFFREY E &
3388 CHESTNUT GROVE DR
ALVA, FL 33920

BLUMENSTEIN MICHAEL EARL &
3301 APPLE BLOSSOM DR
ALVA, FL 33920

BLUMENSTEIN MICHAEL JASON &
3136 CHAMPION RING RD APT 106
FORT MYERS, FL 33905

BOBAK KENNETH M & JULIE ANN +
2185 SUMMERSWEET DR
ALVA, FL 33920

BOHRER MAURICE O & DEBRA J
4073 E HAMPTON CIR
ALVA, FL 33920

BOMMARITO THOMAS &
16170 HERONS VIEW DR
ALVA, FL 33920

BONILLA PETER A &
16266 ROSEMALLOW LN
ALVA, FL 33920

BORGES MIGUEL ANGEL VINES &
2215 SUMMERSWEET DR
ALVA, FL 33920

BORSA RICHARD J
15376 YELLOW WOOD DR
ALVA, FL 33920

BOS DARRELL K + MICHELLE L
7649 NELSON ST
ARVADA, CO 80005

BOTERO DELIO E & VIRGINIA E
3556 EAST HAMPTON CIR
ALVA, FL 33920

BOUCHER DONALD L & DIANE P
15151 LIGUSTRUM LN
ALVA, FL 33920

BOUFFARD CHRIS C & JULIE A
732 CHERRY BLOSSOM RD
WILLIAMSTOWN, NJ 8094

BOYLES KIMBERLY
3609 EAST HAMPTON CIR
ALVA, FL 33920

BRAND HARVEY A + CAROL C
15364 YELLOW WOOD DR
ALVA, FL 33920

BRANDT MARK D & JULIE A TR
1539 AMY JOY CT
GREEN BAY, WI 54313

BREDENKAMP MATTHEW THOMAS &
15728 ANGELICA DR
ALVA, FL 33920

BREEZE NANCI L TR
15359 YELLOW WOOD DR
ALVA, FL 33920

BREMBT RONALD & NANCY
3113 APPLE BLOSSOM DR
ALVA, FL 33920

BREWER ROBERT LEE & MARCIA
921 2ND ST W
HASTINGS, MN 55033

BRIDGEMAN DAVID & KAREN
2907 APPLE BLOSSOM DR
ALVA, FL 33920

BRIGHT RICKEY WAYNE &
3378 HAMPTON BLVD
ALVA, FL 33920

BRILL JOHN P & CHERYL A
16138 HERONS VIEW DR
ALVA, FL 33920

BRISSON HUBERT GEORGE &
3442 GOLD FLOWER ST
ALVA, FL 33920

BROCKMAN FREDERICK P &
3123 WALNUT GROVE LN
ALVA, FL 33920

BRODSKY SHARON &
15308 YELLOW WOOD DR
ALVA, FL 33920

BROOKS BRENT EUGENE &
2202 E WATCH AVE
SPRINGFIELD, IL 62702

BROSY MICHAEL J & CARLA D
16424 WINDSOR WAY
ALVA, FL 33920

BROWN GARY
29 QUEENS QUAY UNIT 528
TORONTO, ON 0 CANADA

BROWN JENNIFER ANN
3273 APPLE BLOSSOM DR
ALVA, FL 33920

BROWN KEITH BRIAN &
3329 HAMPTON BLVD
ALVA, FL 33920

BROWN ROY + REGINA
5080 OBANNON RD
FORT MYERS, FL 33905

BROWN WILLIAM C JR &
2841 APPLE BLOSSOM DR
ALVA, FL 33920

BROWNING LAWRENCE LEROY &
15104 YELLOW WOOD DR
ALVA, FL 33920

BRUCE CHRISTOPHER PAUL +
16092 PALMETTO PRAIRIE DR
ALVA, FL 33920

BRUNT TAWANDA CAMILLE &
3541 EAST HAMPTON CIR
ALVA, FL 33920

BRYANT JOHNNIE M
15347 YELLOW WOOD DR
ALVA, FL 33920

BUISSON JOSEPH A + MARIE
1887 VAUXHALL ST NW
PALM BAY, FL 32907

BUONANNO WILLIAM DONALD &
15210 YELLOW WOOD DR
ALVA, FL 33920

BURCH JANET E TR
3310 APPLE BLOSSOM DR
ALVA, FL 33920

BURGER GORDON A JR
16900 BULRUSH CT
ALVA, FL 33920

BURGOS ALFREDO & ISAURA
15503 PAPYRUS CT
ALVA, FL 33920

BURKE MARTY ALAN &
16063 PALMETTO PRAIRIE DR
ALVA, FL 33920

BURMAN BUDDY D & DEBORAH N
16068 HERONS VIEW DR
ALVA, FL 33920

BURNETTE JACQUELINE A
3261 APPLE BLOSSOM DR
ALVA, FL 33920

BURNS WILLIAM P &
3565 EAST HAMPTON CIR
ALVA, FL 33920

BURRELL STEVEN P TR
16076 HERONS VIEW DR
ALVA, FL 33920

BUSACCA JOSEPH P & LINDA E TR
3332 APPLE BLOSSOM DR
ALVA, FL 33920

BUSTARD JOHN C & KAREN
3549 EAST HAMPTON CIR
ALVA, FL 33920

CAIN CAROL K TR
15290 YELLOW WOOD DR
ALVA, FL 33920

CAISSIE BRIAN L & SHERYL D
15379 YELLOW WOOD DR
ALVA, FL 33920

CALIGUIRE PASQUEL J
15339 YELLOW WOOD DR
ALVA, FL 33920

CALLAHAN RICHARD F + KATHRYN M
811 JAY DR
DOWNERS GROVE, IL 60516

CAMPBELL SCOTT E &
3117 APPLE BLOSSOM DR
ALVA, FL 33920

CANIZALES OSMAN
16026 MISTFLOWER DR
ALVA, FL 33920

CANIZALES OSMAN JR &
16052 PALMETTO PRAIRIE DR
ALVA, FL 33920

CANTAZARO PAUL THOMAS &
2112 SUMMERSWEET DR
ALVA, FL 33920

CARAPELLA PAUL J & KATHY K TR
3148 WALNUT GROVE LN
ALVA, FL 33920

CARBAUGH DANIEL &
2305 SUMMERSWEET DR
ALVA, FL 33920

CARDUCCI HOLLY & BRADLEY
3573 E HAMPTON CIR
ALVA, FL 33920

CARLETON WAYNE + ELIZABETH M
9846 BEACHWOOD RD, SS 2
COLLINGWOOD, ON 0 CANADA

CARLSON GARY R & COLETTE
3067 APPLE BLOSSOM DR
ALVA, FL 33920

CARLSON JONATHAN E &
16099 PALMETTO PRAIRIE DR
ALVA, FL 33920

CARLSON MYRNA K TR
2964 APPLE BLOSSOM DR
ALVA, FL 33920

CARLSON REED M & KAREN J
2100 SUMMERSWEET DR
ALVA, FL 33920

CARMICHAEL KATHY L
17255 WALNUT RUN DR
ALVA, FL 33920

CARMONA ELIAS G JR &
4009 E HAMPTON CIR
ALVA, FL 33920

CARPENTER DANIEL J &
15262 LIGUSTRUM LN
ALVA, FL 33920

CARRIGLIO DANIEL MARK &
3140 APPLE BLOSSOM DR
ALVA, FL 33920

CARRILLO MARGARITA +
16091 MISTFLOWER DR
ALVA, FL 33920

CARSON RONALD FRITZ &
3532 EAST HAMPTON CIR
ALVA, FL 33920

CARTER TALLY + MARTHA CO-TR
2211 LINWOOD AVE
ALVA, FL 33920

CASCADES AT RIVER HALL
GRS MANAGEMENT ASSOCIATES INC
3900 WOODLAKE BLVD STE 309
LAKE WORTH, FL 33463

CASEY NANCY ANN +
2089 SUMMERSWEET DR
ALVA, FL 33920

CASHMAN JEFFREY
3A69 GENERAL LEE CT
APPLE RIVER, IL 61001

CASSA KELLY C JR & YVONNE V
3217 BIRCH TREE LN
ALVA, FL 33920

CASSELRING MAUREEN
2238 SUMMERSWEET DR
ALVA, FL 33920

CATERA MICHAEL P & LAURA
3361 HAMPTON BLVD
ALVA, FL 33920

CEGELSKI ANDREW G TR
17251 WALNUT RUN DR
ALVA, FL 33920

CERRITO PAUL C & JENNIFER L
15702 ANGELICA DR
ALVA, FL 33920

CHAMBERLAIN NEAL L
3090 APPLE BLOSSOM DR
ALVA, FL 33920

CHANCEY MICHAEL JON +
16087 MISTFLOWER DR
ALVA, FL 33920

CHARLES ADELL A & CAROL O
15690 ANGELICA DR
ALVA, FL 33920

CHARMANSKI JOHN ALBERT &
4021 E HAMPTON CIR
ALVA, FL 33920

CHOLODEWITSCH MANFRED
3348 APPLE BLOSSOM DR
ALVA, FL 33920

CHRISTOPHERSON PATRICK &
16146 HERONS VIEW DR
ALVA, FL 33920

CHU OI KING & LEW KAN TAK
21 LOUISE LANE
MONROE TOWNSHIP, NJ 8831

CLAPP BARBARA A
2239 SUMMERSWEET DR
ALVA, FL 33920

CLARK CARL STINSON + PATRICIA
1500 TAMMARRON AVE SE
GRAND RAPIDS, MI 49546

CLARK LORETTA J
15239 LIGUSTRUM LN
ALVA, FL 33920

CLARK TIMOTHY R & KATHRYN S
2370 THOMPSON RUN RD
ZANESVILLE, OH 43701

CLARK WILLIAM R & MARY ANN
3377 HAMPTON BLVD
ALVA, FL 33920

CLERY AUGUSTINE & ROBERTINA
16083 PALMETTO PRAIRIE DR
ALVA, FL 33920

CLEVELAND TAMMY ANN &
15030 LIGUSTRUM LN
ALVA, FL 33920

CLODFELTER CHERYL & RICHARD
15272 YELLOW WOOD DR
ALVA, FL 33920

COLE WINNIFRED JOYCE
3625 EAST HAMPTON CIR
ALVA, FL 33920

COLLINS DANIEL & KATIE
3672 E HAMPTON CIR
ALVA, FL 33920

COLLINS ROLAND C JR &
15247 YELLOW WOOD DR
ALVA, FL 33920

COLON MANUEL VAZQUEZ &
16115 PALMETTO PRAIRIE DR
ALVA, FL 33920

COLON OCTAVIO &
2251 SUMMERSWEET DR
ALVA, FL 33920

COMPLESI MARIA
15029 GREAT LAUREL CT
ALVA, FL 33920

CONDE NELSON A &
3348 HAMPTON BLVD
ALVA, FL 33920

CONWAY SHERRI LYN
15245 LIGUSTRUM LN
ALVA, FL 33920

CORAL PARADISE INC
MONTE ELBRUZ 164 - PH, LOMAS DE CHAPULTEPEC
CIUDAD DE MEXICO, MEX 11000 MEXICO

COREY MARTA +
17001 SUNNY LAKE CT
ALVA, FL 33920

CORTES MAYRA +
3100 74TH ST W
LEHIGH ACRES, FL 33972

COTE TERESA & DAVID
15682 ANGELICA DR
ALVA, FL 33920

COTES CLARO & MARIA XIMENA
3529 E HAMPTON CIR
ALVA, FL 33920

COUNCELL B KEITH
3004 EL DORADO BLVD N
CAPE CORAL, FL 33993

COURT JAMES A &
3521 EAST HAMPTON CIR
ALVA, FL 33920

COWLES LINDA MARIE &
3402 HAMPTON BLVD
ALVA, FL 33920

COX CAMERON A & KIST DANIEL TR
113 TIMBER COVE
LOVELAND, OH 45140

CRAWFORD NORMAN MANLEY &
15698 ANGELICA DR
ALVA, FL 33920

CRAWLEY DANIEL GARY &
3309 APPLE BLOSSOM DR
ALVA, FL 33920

CRESS TINA M
3059 APPLE BLOSSOM DR
ALVA, FL 33920

CRONIN KENNETH J & KIMBERLY
175 SHERRY ST
EAST ISLIP, NY 11730

CROSIER SCOTT M & AMY T L/E
246 WOODSVIEW DR
WEBSTER, NY 14580

CROWE DONALD D &
5580 NEWTON FALLS RD
RAVENNA, OH 44266

CUERVO JUAN A + OLGA L
1106 EAGLE HALL LN
SUMMERVILLE, SC 29486

CUNNINGHAM ROBERT H &
3318 CHESTNUT GROVE DR
ALVA, FL 33920

CUNNINGHAM ROBERT L &
4201 FOX CREEK DR
CRYSTAL LAKE, IL 60012

CURRAN TIFFANY M & RYAN
3341 HAMPTON BLVD
ALVA, FL 33920

CUTIE EDWARD JR &
3405 HAMPTON BLVD
ALVA, FL 33920

CZUKAL THEOFIL & DARIA I
3365 APPLE BLOSSOM DR
ALVA, FL 33920

D R HORTON INC
10545 BEN C PRATT SIX MILE CYPRESS PKWY #200
FORT MYERS, FL 33966

D R HORTON INC
10541 BEN C PRATT/6 MILE CYPRESS PKWY STE 100
FORT MYERS, FL 33966

D R HORTON INC
10545 BEN C PRATT SIX MILE CYPRESS PKWY STE 200
FORT MYERS, FL 33966

D R HORTON INC
10545 BEN C PRATT / 6 MILE CYPRESS PKWY STE 200
FORT MYERS, FL 33966

DAHLGREN ANDREW & LINDSAY
3358 HAMPTON BLVD
ALVA, FL 33920

DAHMER CLAUDETTE & JAMES
4295 GREEN GABLES LANE
OTTAWA, ON 0 CANADA

DAILIDONIS ANDREW E &
16013 PALMETTO PRAIRIE DR
ALVA, FL 33920

DAKAK RAY H & SANDRA IVETTE
16204 ROSEMALLOW LN
ALVA, FL 33920

DALBERRY KAREN
4733 N PINE ISLAND RD
SUNRISE, FL 33351

DALEY MAXCINE M + CARL C
3295 HAMPTON BLVD
ALVA, FL 33920

DALRYMPLE DONALD &
15175 LIGUSTRUM LN
ALVA, FL 33920

DALTON ROBERT EUGENE JR &
3206 BIRCH TREE LN
ALVA, FL 33920

DAMIANI FAMILY TRUST
7889 STABLEFORD DR
WASHINGTON, MI 48094

DANGELO ANTHONY &
113 JETEEMALE DR
MANAHAWKIN, NJ 8050

DANIELS DONNIE F
5980 HERITAGE PL
LOVES PARK, IL 61111

DATIL LUIS ANTONIO &
15736 ANGELICA DR
ALVA, FL 33920

DAVIS DOUGLAS LEE JR &
4045 EAST HAMPTON CIR
ALVA, FL 33920

DAVIS JAMAL & CHAIA
4078 EAST HAMPTON CIR
ALVA, FL 33920

DAVIS TIMOTHY W & DEBRA F
16028 HERONS VIEW DR
ALVA, FL 33920

DE DIOS FRANCISCO
20200 WELLBORN RD
FORT MYERS, FL 33917

DE KOCK GRETA M TR
15176 YELLOW WOOD DR
ALVA, FL 33920

DE SAIN BRIAN PETER &
15133 LIGUSTRUM LN
ALVA, FL 33920

DECOT MICHAEL A & DIANE M L/E
15115 LIGUSTRUM LN
ALVA, FL 33920

DEHNER CHARLES L TR
1440 TWIN SPIRES DR
BATAVIA, OH 45103

DEITSCH BRION ERIC & CAROL
16585 WINDSOR WAY
ALVA, FL 33920

DELANOY PATRICIA
16025 PALMETTO PRAIRIE DR
ALVA, FL 33920

DELLA ROSSA RAYMOND &
15136 YELLOW WOOD DR
ALVA, FL 33920

DELVECCHIO NICHOLAS +
178 EVERWILD LANE
ROCHESTER, NY 14616

DENICOLA JEFFREY SCOTT &
15062 CITRUS TREE CT
ALVA, FL 33920

DENOVA PROSPERO
15460 PALM BEACH BLVD
ALVA, FL 33920

DEPETRA THOMAS JULIUS &
15285 YELLOW WOOD DR
ALVA, FL 33920

DEROSSO DEREK JOHN &
15768 ANGELICA DR
ALVA, FL 33920

DERRICK PAUL IRVING &
2124 SUMMERSWEET DR
ALVA, FL 33920

DEVRIES JOHN R +
15139 LIGUSTRUM LN
ALVA, FL 33920

DIAZ HECTOR VAZQUEZ
16040 PALMETTO PRAIRIE DR
ALVA, FL 33920

DICK RICHARD J & LINDA J
3405 GOLD FLOWER ST
ALVA, FL 33920

DILL SHARON K TR
1605 BENTBROOK DR
CHAMPAIGN, IL 61822

DINATALI LUIGI
VIALE CARAVAGGIO 47
LIDO ADRIANO RA, 48020 ITALY

DIVIETRI ANTHONY & VICKI
16077 MISTFLOWER DR
ALVA, FL 33920

DIXON JOHN & MARCIA L
73 HANSEN FARM RD
NORTH HAVEN, CT 6473

DJESUS ORLANDO
3500 EAST HAMPTON CIR
ALVA, FL 33920

DOCKHAM THOMAS &
16476 WINDSOR WAY
ALVA, FL 33920

DODGE LINDA K TR
2831 APPLE BLOSSOM DR
ALVA, FL 33920

DOERR BARRY L & DIANE S L/E
15383 YELLOW WOOD DR
ALVA, FL 33920

DOHERTY ROBERT J TR
16467 WINDSOR WAY
ALVA, FL 33920

DOLLMEYER JOHN & KAREN
34 SPRING CREEK DR
TOWNSEND, DE 19734

DOMAIN PATRICIA A
15259 YELLOW WOOD DR
ALVA, FL 33920

DOMMENICK JOSEPH J +
3142 WALNUT GROVE LN
ALVA, FL 33920

DONARD DANIELA
16094 MISTFLOWER DR
ALVA, FL 33920

DONATO SALVATORE + CARMELA
15671 ANGELICA DR
ALVA, FL 33920

DORCEY RANDOLPH & FRANCES
3514 EAST HAMPTON CIR
ALVA, FL 33920

DOSSANTOS TIMOTHY SEAN &
16128 HERONS VIEW DR
ALVA, FL 33920

DOUGHERTY LAURIE A
15225 YELLOW WOOD DR
ALVA, FL 33920

DOVIDIO CHESTER F JR &
2948 APPLE BLOSSOM DR
ALVA, FL 33920

DRUMMOND STEVE & CYNTHIA L
4206 SPARROW HAWK DR
LOVES PARK, IL 61111

DRYWA THOMAS A & DEBRA A
66 ROSEMARY PL
EAST ISLIP, NY 11730

DUBREUIL ANDREW & ERMA
PO BOX 73
WHITNEY, ON 0 CANADA

DUDEK RICHARD H
15067 LIGUSTRUM LN
ALVA, FL 33920

DUKES SCOTT & SHANNON MARIE
3108 WALNUT GROVE LN
ALVA, FL 33920

DUMDIE MICHAEL & DAWN
3422 HAMPTON BLVD
ALVA, FL 33920

DUNBAR JAMES M + MARGARET E
347 BURR COURT
FORT MILL, SC 29715

DUNCAN CLYDE EDWARD &
3701 E HAMPTON CIR
ALVA, FL 33920

DUNLEAVY JOHN EUGENE &
2991 APPLE BLOSSOM DR
ALVA, FL 33920

DURFEE DENNIS M & SANDRA R TR
3314 APPLE BLOSSOM DR
ALVA, FL 33920

DZIEDULONIS NANCY & JOSEPH
63 JOHNSON AVE
WEST CALDWELL, NJ 7006

EADIE JAMES THOMAS &
3418 GOLD FLOWER ST
ALVA, FL 33920

EAMES KEITH
2275 SUMMERSWEET DR
ALVA, FL 33920

EASON WILLIAM GREGORY &
15146 YELLOW WOOD DR
ALVA, FL 33920

EDGECOMB GREGORY & PAULETTE
36063 TRADITIONS DR
WESTLAND, MI 48185

EDWARDS JAY
16562 WINDSOR WAY
ALVA, FL 33920

EDWARDS PETER LESLIE &
15508 PRICKLEGRASS CT
ALVA, FL 33920

EILERS WALTER H &
16060 HERONS VIEW DR
ALVA, FL 33920

EL DASH AHMED ATEIA +
AV PROFESSOR ATILIO MARTINI, 404 CIDADE UNIVERSITARIA
CAMPINAS, SP 0 BRAZIL

EL-DASH AHMEDCUSIN +
R ARISTIDES LOBO, CIDADE UMIVERSITARIA
1200 CAMPINAS, SP 0 BRAZIL

EL-DASH ALMED ATEIA MAHMOUD +
R ARISTIDES LOBO 1200, CIO UNIVERSITARIA
CAMPINAS, SP 0 BRAZIL

ELIZABETH IBARRA
2256 SUMMERSWEET DR
ALVA, FL 33920

ELLIS KEVIN
16560 GOLDENROD LN UNIT 201
ALVA, FL 33920

ELSCHLAGER MARK A
3310 HAMPTON BLVD
ALVA, FL 33920

ELSEY ENTERPRISES LLC
1235 LAKE ROGERS CIR
OVIEDO, FL 32765

EMOGENE MAKINDY
16017 PALMETTO PRAIRIE DR
ALVA, FL 33920

ENDERLE SCOTT HAMILTON &
15206 YELLOW WOOD DR
ALVA, FL 33920

ENDERSBEE KAREN L TR
3271 BIRCH TREE LN
ALVA, FL 33920

ENGLAND BRUCE E &
3267 BIRCH TREE LN
ALVA, FL 33920

ENNIS GARY MELVIN &
16029 PALMETTO PRAIRIE DR
ALVA, FL 33920

ENRIGHT MARK T & BRENDA S
19009 SUGAR LAKE TRAIL
COHASSET, MN 55721

ERCOLE PAUL & AMANDA
8493 CHERRY BLOSSOM DR
WINDSOR, CO 80550

ERHA JOHN A & ANNETTE A
2143 SUMMERSWEET DR
ALVA, FL 33920

ERICKSON BETH ANN TR
2083 SUMMERSWEET DR
ALVA, FL 33920

ERWINE KAREN Y TR
3750 MILL DR
ZANESVILLE, OH 43701

ESPARZA MICHAEL PHILLIP &
16074 MISTFLOWER DR
ALVA, FL 33920

ESTRADA REYNALDO DAVID +
3340 HAMPTON BLVD
ALVA, FL 33920

ETHIER ROBERT +
3113 MOSS WAY
ALVA, FL 33920

ETTINGER RICHARD JAY &
15118 YELLOW WOOD DR
ALVA, FL 33920

EVANS ARTHUR G & MARLENE A
16064 HERONS VIEW DR
ALVA, FL 33920

EVERHART CHARLES J + YVONNE M
125 YAPLE RD
ITHACA, NY 14850

EVERSON DONALD HUNTER &
3149 APPLE BLOSSOM DR
ALVA, FL 33920

EVOLVE INVESTMENT GROUP LLC
13060 NW 17TH CT
MIAMI, FL 33167

FAASSE THOMAS DAVID
3394 HAMPTON BLVD
ALVA, FL 33920

FABBRINI GLADYS CAROL
12 COMET CT
PALM COAST, FL 32137

FABER LILLIAN B &
2220 SUMMERSWEET DR
ALVA, FL 33920

FAGLEY JOHN JR & EILEEN
9508 BRANDYWINE RD
NORTHFIELD, OH 44067

FARBER DAVID MARC &
3153 WALNUT GROVE LN
ALVA, FL 33920

FARIS PARAL V & DEBORAH A
2939 APPLE BLOSSOM DR
ALVA, FL 33920

FARNSWORTH MICHAEL + ROSE
15504 PRICKLEGRASS CT
ALVA, FL 33920

FAULKNER TRAVIS R &
15662 ANGELICA DR
ALVA, FL 33920

FAUST LUCINDA L & JOSEPH H
16590 GOLDENROD LN #201
ALVA, FL 33920

FEBRES CLAUDIA C BOLLA &
16080 PALMETTO PRAIRIE DR
ALVA, FL 33920

FEDJE PAUL ANDREW &
26280 GLEN OAK DR
WYOMING, MN 55092

FELKER WALTER A &
15356 YELLOW WOOD DR
ALVA, FL 33920

FERCHEN ROSS D TR
16440 WINDSOR WAY
ALVA, FL 33920

FERGUSON JULIE ANN &
16133 PALMETTO PRAIRIE DR
ALVA, FL 33920

FERRO JOSE RAMON &
16096 HERONS VIEW DR
ALVA, FL 33920

FEUDO VINCENT J & BONNIE S
2906 APPLE BLOSSOM DR
ALVA, FL 33920

FIELDS MICHAEL J & JANENE A
146 FRISCO DR
HOUGHTON LAKE, MI 48629

FILLIEZ MARY FLORENCE
15114 LIGUSTRUM LN
ALVA, FL 33920

FINCO THOMAS GERARD &
3225 BIRCH TREE LN
ALVA, FL 33920

FINK ROBERT DEAN &
15063 CITRUS TREE CT
ALVA, FL 33920

FINLEY BRENT & RANDA
16032 PALMETTO PRAIRIE DR
ALVA, FL 33920

FIORE ANTHONY M
15333 YELLOW WOOD DR
ALVA, FL 33920

FISCHER ROBERT & LAURA
3653 E HAMPTON CIR
ALVA, FL 33920

FIXLER TRACI & RAQUEL
16042 MISTFLOWER DR
ALVA, FL 33920

FKH SFR PROPCO D LP
1850 PARKWAY PL STE 900
MARIETTA, GA 30067

FLEENOR ADAM JOHN
15691 ANGELICA DR
ALVA, FL 33920

FLOREK WILLIAM C & DIANNE M
2885 APPLE BLOSSOM DR
ALVA, FL 33920

FLORIO ROBERT S & DEBRA A
3079 APPLE BLOSSOM DR
ALVA, FL 33920

FLYNN JOHN F &
15004 GREAT LAUREL CT
ALVA, FL 33920

FOCHS RANDALL F TR
15019 LIGUSTRUM LN
ALVA, FL 33920

FODOR JAMES B III &
16098 MISTFLOWER DR
ALVA, FL 33920

FORD JAMES WILLIAM &
1615 ALDER DR
ANCHORAGE, AK 99508

FORD KENNETH + MARYBETH
3125 MOSS WAY
ALVA, FL 33920

FORD MICHAEL D TR
3038 WALNUT GROVE LN
ALVA, FL 33920

FORMICA DEBRA + JOHN
3259 ARALIA CT
ALVA, FL 33920

FORT MYERS SHORES FIRE PROTECT
12345 PALM BEACH BLVD
FORT MYERS, FL 33905

FORTNEY SONIA D & JOHN D
766 PERSIMMON RD
PETERSBURG, IL 62675

FOSTER NANCY J & GREGORY A
3216 BIRCH TREE LN
ALVA, FL 33920

FOSTER RALPH A & KATHLEEN E
15630 ANGELICA DR
ALVA, FL 33920

FOSTER ROBERT T
15759 ANGELICA DR
ALVA, FL 33920

FRANCIS ROBERT WAYNE &
6289 CARPENTER RD
YPSILANTI, MI 48197

FRANK PETER P &
3505 EAST HAMPTON CIR
ALVA, FL 33920

FRANKLIN STANFORD ONEILL &
16162 HERONS VIEW DR
ALVA, FL 33920

FRASCA ARTHUR J & GAIL L
39B COMMONWEALTH AVE
SALISBURY, MA 1952

FRAZIER FRANK GILBERT JR &
3121 APPLE BLOSSOM DR
ALVA, FL 33920

FREEMAN FAITH C
15375 YELLOW WOOD DR
ALVA, FL 33920

FREEMAN ZULEIDA +
3668 EAST HAMPTON CIR
ALVA, FL 33920

FRESHWATERS JUSTIN ROSS &
16010 MISTFLOWER DR
ALVA, FL 33920

FREY STEPHEN J & HELENE L/E
2813 APPLE BLOSSOM DR
ALVA, FL 33920

FRIEDRICH JOHN & RITA
16072 PALMETTO PRAIRIE DR
ALVA, FL 33920

FRINGS DAVID ALLEN +
PO BOX 154
LAKE NEBAGAMON, WI 54849

FRISON MARCEL LEON &
3360 HAMPTON BLVD
ALVA, FL 33920

FROST BRIAN
2890 BOSTON MILLS RD
BRECKSVILLE, OH 44141

FRSK REAL ESTATE HOLDINGS LLC
9810 COUNTY RD 350 N
ALBANY, IN 47320

FULTON THOMAS E
3353 CHESTNUT GROVE DR
ALVA, FL 33920

FUSCO CHRISTOPHER L &
16083 MISTFLOWER DR
ALVA, FL 33920

GAETJENS DOMINIQUE
16021 PALMETTO PRAIRIE DR
ALVA, FL 33920

GALICZA ALEX
737 GRIFFITH ST
LONDON, ON 0 CANADA

GALLAWAY W SCOTT +
2924 APPLE BLOSSOM DR
ALVA, FL 33920

GANION DAVID MICHAEL &
15243 YELLOW WOOD DR
ALVA, FL 33920

GARBACCIO EUGENE L III &
3999 E HAMPTON CIR
ALVA, FL 33920

GARCELON JOHN F & MARY L
3094 SAGITTARIA LN
ALVA, FL 33920

GARCIA ADRIAN & MARISSA
16044 PALMETTO PRAIRIE DR
ALVA, FL 33920

GARCIA NESTOR & YAID
4016 EAST HAMPTON CIR
ALVA, FL 33920

GARELLA DEBRA +
16570 GOLDENROD LN #103
ALVA, FL 33920

GARELLA MARGARET ROSE
15246 LIGUSTRUM LN
ALVA, FL 33920

GARNHART JOHN E &
2203 SUMMERSWEET DR
ALVA, FL 33920

GARTER GERALD J + SANDRA S
15251 YELLOW WOOD DR
ALVA, FL 33920

GAUDETTE YVES &
16580 GOLDENROD LN #102
ALVA, FL 33920

GAY KENNETH PATRICK &
2500 HIGHLAND AVE
BURNSVILLE, MN 55337

GEBHARD LARRY D TR
9 TOURNAMENT TEE
O FALLON, MO 63368

GERHART JAMES C
1829 FRIEDENSBURG RD
READING, PA 19606

GERMAIN MICHAEL P &
3263 ARALIA CT
ALVA, FL 33920

GERVASI ANDREW
16064 PALMETTO PRAIRIE DR
ALVA, FL 33920

GHIGLIOTTY LOUISE M TR
16079 PALMETTO PRAIRIE DR
ALVA, FL 33920

GIBSON MAURICE B JR &
15264 YELLOW WOOD DR
ALVA, FL 33920

GIBSON THOMAS & CHRISTINE
3056 WALNUT GROVE LN
ALVA, FL 33920

GIESSLER KENNETH & KELLY
6578 CADDIES WAY
MASON, OH 45040

GILBERT CALANA J +
447 FRANKLIN AVE
BROOKLYN, NY 11238

GIRALDO FEDERICO
1726 NE 35TH ST
CAPE CORAL, FL 33909

GISSINER MARK A & CHERYL C
16161 HERONS VIEW DR
ALVA, FL 33920

GLANDORF ROBERT R &
16455 WINDSOR WAY
ALVA, FL 33920

GLEASON MICHAEL J + MARGARET C
18004 EDWARDS AVE
COUNTRY CLUB HILLS, IL 60478

GLEN DAVID R + CINDY L
3251 ARALIA CT
ALVA, FL 33920

GLOSSENGER ROBERT W &
3118 APPLE BLOSSOM DR
ALVA, FL 33920

GOJARA LEE & JESSICA
16141 HERONS VIEW DR
ALVA, FL 33920

GOLASIEWICZ MAREK + MARIA J
7502 LAURA AVE N
LEHIGH ACRES, FL 33971

GOLDBERG PATRICIA A
15655 ANGELICA DR
ALVA, FL 33920

GOLDSTEIN JOANN CATHERINE
2050 SUMMERSWEET DR
ALVA, FL 33920

GONSALVES MICHAEL J +
3224 BIRCH TREE LN
ALVA, FL 33920

GOOSE ANDREW &
3648 EAST HAMPTON CIR
ALVA, FL 33920

GOTO DOUGLAS KURT &
1318 HEALY CT
BEAR, DE 19701

GOTSCH ALFRED J & SUANNE T TR
16596 WINDSOR WAY
ALVA, FL 33920

GOTTLIEB HOWARD M + MARILYN K
15392 YELLOW WOOD DR
ALVA, FL 33920

GOULET KENNETH P
3357 APPLE BLOSSOM DR
ALVA, FL 33920

GOULET KENNETH PAUL +
3357 APPLE BLOSSOM BLVD
ALVA, FL 33920

GOWDISH SCOTT L & LESLIE C
3460 POINSETTIA WAY
IRVING, TX 75038

GRABIEL RICHARD D & SUSAN
15078 LIGUSTRUM LN
ALVA, FL 33920

GRAF BARRY BENTON &
15157 LIGUSTRUM LN
ALVA, FL 33920

GRAHM JOHN C + DOROTHY I
1132 CARLSON DR
BURTON, MI 48509

GRANADOS CARLOS F
2866 APPLE BLOSSOM DR
ALVA, FL 33920

GRANT GARY + DONNA K TR
3105 PRESTON DR
BLOOMINGTON, IL 61704

GRASS MARTHA RUTH +
16057 MISTFLOWER DR
ALVA, FL 33920

GRAVINO GAETANO A SR
3259 HAMPTON BLVD
ALVA, FL 33920

GREEN ADINA &
326 FERGUS CRESCENT
NEPEAN, ON 0 CANADA

GREENE WILLIAM R & SYLVIA E
15195 LIGUSTRUM LN
ALVA, FL 33920

GREENFIELD LAWRENCE &
4050 EAST HAMPTON CIR
ALVA, FL 33920

GREENWELL FLOYD ANDREW +
3054 APPLE BLOSSOM DR
ALVA, FL 33920

GREGG CHRISTOPHER B &
4034 E HAMPTON CIR
ALVA, FL 33920

GREGORY DON H +
48 SILVERHILL RD
MILFORD, MA 1757

GRIECO KAREN
829 SW 47TH TER APT 202
CAPE CORAL, FL 33914

GRIFFITH PAUL W & CINDY M L/E
4054 E HAMPTON CIR
ALVA, FL 33920

GROSOS TREVOR
4024 EAST HAMPTON CIR
ALVA, FL 33920

GRUENEBERG ROGER A &
1501 BELLE PLANE CIR
GREEN BAY, WI 54313

GUDIM STEVEN P & GLENNA R
3051 APPLE BLOSSOM DR
ALVA, FL 33920

GUZMAN REBECCA
3569 EAST HAMPTON CIR
ALVA, FL 33920

GWIZDALA DENNIS JAMES TR
3194 APPLE BLOSSOM DR
ALVA, FL 33920

GWIZDALA DUANE A
16540 GOLDENROD LN #101
ALVA, FL 33920

HAACK THOMAS G & ANN C
16092 HERONS VIEW DR
ALVA, FL 33920

HAASEN HENRIETTE BERNICE &
16540 GOLDENROD LN #102
ALVA, FL 33920

HACKBARTH KIM TR +
2871 MAPLE WOOD CT
FITCHBURG, WI 53711

HAGEN MICHAEL F TR
3365 CHESTNUT GROVE DR
ALVA, FL 33920

HAIST THOMAS DEAN & DEANN
16217 ROSEMALLOW LN
ALVA, FL 33920

HALL NORRIS & MOORE ROBIN
4006 E HAMPTON CIR
ALVA, FL 33920

HAMAKER ALEXANDRA V
12810 RIPPLEWOOD LN
HOUSTON, TX 77015

HAMILTON DEREK & JANE
17287 WALNUT RUN DR
ALVA, FL 33920

HAMPTON KAREN S TR
15013 LIGUSTRUM LN
ALVA, FL 33920

HAMPTON LAKES AT RIVER HALL HO
1600 W COLONIAL DR
ORLANDO, FL 32804

HAND MICHAEL K & LANA L TR
16412 WINDSOR WAY
ALVA, FL 33920

HANSEN BARBARA JEANNE TR
3417 GOLD FLOWER ST
ALVA, FL 33920

HANSON JACK ALAN &
325 W MAPLE AVE
BARRON, WI 54812

HANSON PAUL M TR
14 EMILE CIR
MEDFORD, MA 2155

HARBIN MICHELE & ROBERT
3522 EAST HAMPTON CIR
ALVA, FL 33920

HARDIN ANTHONY & KAREN
4111 E HAMPTON CIR
ALVA, FL 33920

HARJUNG KURT &
15059 CITRUS TREE CT
ALVA, FL 33920

HARRINGTON LEON & JEANNE
15399 YELLOW WOOD DR
ALVA, FL 33920

HARRIS DAVID D TR
3306 CHESTNUT GROVE DR
ALVA, FL 33920

HARRIS THOMAS ROY &
3280 APPLE BLOSSOM DR
ALVA, FL 33920

HARRISON KIMBERLY ANN +
3712 E HAMPTON CIR
ALVA, FL 33920

HARRISON SAMUEL L & CAROL A
3272 BIRCH TREE LN
ALVA, FL 33920

HARVEY PEREZ JUDY C L/E
2830 APPLE BLOSSOM DR
ALVA, FL 33920

HASENEI KENNETH +
1643 ISABELLA CT
MILLERSVILLE, MD 21108

HATCHEL HERBERT WAYNE &
3390 HAMPTON BLVD
ALVA, FL 33920

HAYLES EDWARD C & TEREICK T
16070 MISTFLOWER DR
ALVA, FL 33920

HEGARTY JAMES LEE & SUSAN E
3071 APPLE BLOSSOM DR
ALVA, FL 33920

HEITKAMP MARK CARL
3010 WERKRIDGE DR
CINCINNATI, OH 45248

HELM JOHN CHARLES +
15712 ANGELICA DR
ALVA, FL 33920

HELM WAYNE D JR & RUTH A
3141 APPLE BLOSSOM DR
ALVA, FL 33920

HEMMERT BRIAN SCOTT
15235 YELLOW WOOD DR
ALVA, FL 33920

HENEY KEVIN J &
192 HARTSMERE DR
OTTAWA, ON 0 CANADA

HENKE VACATION RENTALS
3003 SE 22ND PL
CAPE CORAL, FL 33904

HENKEL HANK & KATHLEEN P
16054 MISTFLOWER DR
ALVA, FL 33920

HENNESSY DAVID +
4065 E HAMPTON CIR
ALVA, FL 33920

HENSLER JAMES +
3108 MOSS WAY
ALVA, FL 33920

HERBST KARON F TR +
15067 CITRUS TREE CT
ALVA, FL 33920

HERITAGE ENTERPRISES FL LLC
8707 LEELAND ARCHER BLVD
ORLANDO, FL 32836

HERMAN JOSEPH B + MARY T
205 E BELLE DR
NORWICH, OH 43767

HERRERA FREDDY ALEXANDER &
15723 ANGELICA DR
ALVA, FL 33920

HERTHA ERIC & ALBA
17150 EASY STREAM CT
ALVA, FL 33920

HETRICK JEROME L & PAMELA S
16951 OAKSTEAD DR
ALVA, FL 33920

HEYBOER NORMAN N
3200 BIRCH TREE LN
ALVA, FL 33920

HEYDER SHYLEE ANN
2815 75TH ST W
LEHIGH ACRES, FL 33971

HEYDON DONNA L
15187 LIGUSTRUM LN
ALVA, FL 33920

HIGGINBOTHAM UPTON S &
2836 APPLE BLOSSOM DR
ALVA, FL 33920

HIGGINS-MITTELBERG ANGELA ALAI
15699 ANGELICA DR
ALVA, FL 33920

HILDERHOF GARY B
3032 WALNUT GROVE LN
ALVA, FL 33920

HILL JOHN WAYNE &
15222 LIGUSTRUM LN
ALVA, FL 33920

HILLMAN JOHN JAY & KIMBERLY
3080 APPLE BLOSSOM DR
ALVA, FL 33920

HIRSCHHORN MARC P & EMILIA
2910 APPLE BLOSSOM DR
ALVA, FL 33920

HOBBS MARGO L
2306 SUMMERSWEET DR
ALVA, FL 33920

HODAS SHARON ANN
3328 APPLE BLOSSOM DR
ALVA, FL 33920

HODGINS LYNDA E & JAMES C
91 MAYAPPLE CRES
ILDERTON, ON 0 CANADA

HOEL DAVID & JOYCE
15505 PRICKLEGRASS CT
ALVA, FL 33920

HOERR JUANITA M
3852 LAUREL VALLEY BLVD
ZEPHYRHILLS, FL 33542

HOLDING THOMAS J &
72 GILLETT RD
SPENCERPORT, NY 14559

HOLSAPPLE CHARLES EDWARD &
3673 EAST HAMPTON CIR
ALVA, FL 33920

HOLSBORG MICHAEL & MIGDALIA
16036 PALMETTO PRAIRIE DR
ALVA, FL 33920

HOPKINS DELVIN J + DONNA R
15312 YELLOW WOOD DR
ALVA, FL 33920

HOPPER STEPHEN WALTER
3176 APPLE BLOSSOM DR
ALVA, FL 33920

HORN KENNETH J & KATHLEEN TR
15674 ANGELICA DR
ALVA, FL 33920

HOSFELD JOSEPH E & SUZI
15070 CITRUS TREE CT
ALVA, FL 33920

HOULE JERRY A & KAREN L
PO BOX 310
SPIRITWOOD, SK 0 CANADA

HOULE ROLAND &
314 KUTZ CT
SASKATOON, SK 0 CANADA

HOVING JAMES & JEANNE DARC
4032 EAST HAMPTON CIR
ALVA, FL 33920

HP FLORIDA I LLC
120 S RIVERSIDE PLAZA STE 2000
CHICAGO, IL 60606

HUCKABONE GORDON T &
553 FORESTERS FALLS RD
COBDEN R1, ON 0 CANADA

HUGHES THOMAS J + JOAN A
2281 SUMMERSWEET DR
ALVA, FL 33920

HULL JASON & CHRISTINA SHAW +
4072 E HAMPTON CIR
ALVA, FL 33920

HUMPHREY EDWARD S &
3284 HAMPTON BLVD
ALVA, FL 33920

HUNEYCUTT CARROLL & KAROL
2942 APPLE BLOSSOM DR
ALVA, FL 33920

HYLTON DAVID C & BRENDA M
3133 APPLE BLOSSOM DR
ALVA, FL 33920

IANNAZZONE STEVEN EDWARD &
16503 WINDSOR WAY
ALVA, FL 33920

INCZE MICHELLE LYNN &
15764 ANGELICA DR
ALVA, FL 33920

INTERNATIONAL SYSTEMS INC
2803B PHILADELPHIA PIKE
CLAYMONT, DE 19703

J + B PROPERTY GROUP INC
3351 N 40TH ST
HOLLYWOOD, FL 33021

JACKLEY DONALD B &
2600 HAWKS PRESERVE DR
FORT MYERS, FL 33905

JACKSON KRISTEN A TR
16968 OAKSTEAD DR
ALVA, FL 33920

JACOBS CHARLES & STEPHANIE
3681 EAST HAMPTON CIRCLE
ALVA, FL 33920

JACOBY RICKY
11148 BAYNE WAY
PARKER, CO 80134

JAKIELA WAYNE & LISA
1032 LEXINGTON DR
EXPORT, PA 15632

JAMISON DAWN M
3100 SAGITTARIA LN
ALVA, FL 33920

JANOCSKO JOSEPH &
3002 WALNUT GROVE LN
ALVA, FL 33920

JASINSKI MICHAEL J TR
3259 BIRCH TREE LN
ALVA, FL 33920

JESTRAB JAMES D &
4471 WESTERN GAILS CT #01
FORT MYERS, FL 33916

JILES DAN & ELAINE
3319 CHESTNUT GROVE DR
ALVA, FL 33920

JIMENEZ RICARDO ANTONIO ARIAS
15631 ANGELICA DR
ALVA, FL 33920

JOHN J + MERLENE K DEVRIES
15240 LIGUSTRUM LN
ALVA, FL 33920

JOHNSON BRUCE EDWARD &
15049 LIGUSTRUM LN
ALVA, FL 33920

JOHNSON CHELLE
15221 YELLOW WOOD DR
ALVA, FL 33920

JOHNSON JONATHAN D &
15618 ANGELICA DR
ALVA, FL 33920

JOHNSON KEVIN FREDERICK &
3369 HAMPTON BLVD
ALVA, FL 33920

JOHNSON KIRK HENNING &
3268 BIRCH TREE LN
ALVA, FL 33920

JOHNSON NANCY LEA
11655 POLK ST NE
BLAINE, MN 55434

JOHNSON PATRICK E & ARLENE
4013 E HAMPTON CIR
ALVA, FL 33920

JOHNSON ROBERT L + SANDRA K
2898 APPLE BLOSSOM DR
ALVA, FL 33920

JOHNSON RODNEY & DAWN
16059 PALMETTO PRAIRIE DR
ALVA, FL 33920

JOHNSON TERRY LEE &
3190 APPLE BLOSSOM DR
ALVA, FL 33920

JOHNSTON JACQUELINE
2095 SUMMERSWEET DR
ALVA, FL 33920

JOLLIFF TRAVIS +
16060 PALMETTO PRAIRIE DR
ALVA, FL 33920

JONES JOHN WILLIAM
4036 EAST HAMPTON CIR
ALVA, FL 33920

JONES LINDA D TR
2869 APPLE BLOSSOM DR
ALVA, FL 33920

JONES RONALD DOUGLAS &
3537 EAST HAMPTON CIR
ALVA, FL 33920

JORDAN HAROLD MACK &
3272 APPLE BLOSSOM DR
ALVA, FL 33920

JORDAN JERRY
2232 SUMMERSWEET DR
ALVA, FL 33920

JOSAITIS JAMES M &
3421 GOLD FLOWER ST
ALVA, FL 33920

JULIEN JOHN G & DIANE J TR
3177 APPLE BLOSSOM DR
ALVA, FL 33920

JUNGERS BERNARD J &
15192 LIGUSTRUM LN
ALVA, FL 33920

JURS ROBERT A & MARTHA B L/E
3126 APPLE BLOSSOM DR
ALVA, FL 33920

KACHMAR JOHN & CARLA
826 RENEE DR
WADSWORTH, OH 44281

KAIN JOSEPH J & JANICE M
3385 HAMPTON BLVD
ALVA, FL 33920

KALATA JAMES L
3161 APPLE BLOSSOM DR
ALVA, FL 33920

KALENIEEKI JAMES
701 TOWNSEND RD
LEONARD, MI 48367

KANAPICK MICHAEL B & JUDITH
16400 WINDSOR WAY
ALVA, FL 33920

KAPFHAMMER KAREN LYNN TR
3431 LANA CT
FORT MYERS, FL 33905

KAPLAN JOEL & URSULA
2137 SUMMERSWEET DR
ALVA, FL 33920

KARMAZIN BORIS & YEVGENIYA +
252 EAST 57TH ST APT 42A
NEW YORK, NY 10022

KASL MICHELE M & ANDREW J
3353 HAMPTON BLVD
ALVA, FL 33920

KAUFMAN CANDACE S TR
16089 PALMETTO PRAIRIE DR
ALVA, FL 33920

KAVANAUGH WILLIAM + JOYCE
340 BOSTON POST RD
EAST LYME, CT 6333

KAZENSKE BERNARD JOSEPH &
3336 APPLE BLOSSOM DR
ALVA, FL 33920

KEIFFER CATHERINE ANNE &
3621 E HAMPTON CIR
ALVA, FL 33920

KELLEY HOLLY JUSTINE &
2118 SUMMERSWEET DR
ALVA, FL 33920

KELLY HUGH J & KATHLEEN S
16412 EVERGREEN DR
TINLEY PARK, IL 60477

KENTUCKIANA FOOD SERVICE CO
5634 MAGUIRE RUN RD
LOUISVILLE, KY 40291

KERBER MARGARET A
16560 GOLDENROD LN #101
ALVA, FL 33920

KERN MICHAEL L JR & GRACE C
13910 PHEASANT DR
SHELBY TOWNSHIP, MI 48315

KERR JAMES H & LINDA J
33 RUE VIPOND
HUDSON, QC 0 CANADA

KHAN MOHMMAD U &
16195 BACOPA DR
ALVA, FL 33920

KHAN ZULAIKA LYSTRA
240 SE 46TH ST
CAPE CORAL, FL 33904

KILL DONALD R + NANCY JO TR
2968 APPLE BLOSSOM DR
ALVA, FL 33920

KILWAY GREGORY P & VICKY L
4574 COMMADORE DR
STOW, OH 44224

KILWAY JARROD P + TIFFANY I
15675 ANGELICA DR
ALVA, FL 33920

KIMBALL DONALD J TR
16122 PALMETTO PRAIRIE DR
ALVA, FL 33920

KINEKE EDWARD J
15328 YELLOW WOOD DR
ALVA, FL 33920

KINKADE MELVIN LOUIS II &
3406 GOLD FLOWER ST
ALVA, FL 33920

KIRK GREGORY HOWARD &
3357 HAMPTON BLVD
ALVA, FL 33920

KIRKLAND-FOX NIGEL
16560 GOLDENROD LN #203
ALVA, FL 33920

KIRKPATRICK WILLIAM J JR TR +
1710 ALDEN ST
GLENWOOD, FL 32722

KLEINMANN KATHERINE
2131 SUMMERSWEET DR
ALVA, FL 33920

KLEINMANN LEO & OHDET
3629 E HAMPTON CIR
ALVA, FL 33920

KLEMZ KEVIN L
3364 CHESTNUT GROVE DR
ALVA, FL 33920

KLINE RICK WILLIAM &
15227 LIGUSTRUM LN
ALVA, FL 33920

KLUESNER CODY &
16090 MISTFLOWER DR
ALVA, FL 33920

KNUDSON DALLAS K & AMY K
16102 HERONS VIEW DR
ALVA, FL 33920

KNUTSON DAVID J & DAWN C
15343 YELLOW WOOD DR
ALVA, FL 33920

KOHNE MARTIN ROBERT &
4830 384TH CT
NORTH BRANCH, MN 55056

KOLENUT STEPHANIE
15740 ANGELICA DR
ALVA, FL 33920

KOMESHAK JULIAN PATRICK &
15252 YELLOW WOOD DR
ALVA, FL 33920

KORSAK LEON & DIANA
16066 MISTFLOWER DR
ALVA, FL 33920

KORTE PAMELA D
3370 HAMPTON BLVD
ALVA, FL 33920

KOSTER ARTHUR & KAREN
142 PORT LANE
MEDINA, OH 44256

KOSTREWA KAREN L & ROBERT H
3044 WALNUT GROVE LN
ALVA, FL 33920

KOZLOWSKI SARA J TR
17279 WALNUT RUN DR
ALVA, FL 33920

KRAUS ADAM & URSULA
2191 SUMMERSWEET DR
ALVA, FL 33920

KREBS DEAN ALLEN &
919 16TH ST SW
PUYALLUP, WA 98371

KREFT KEVIN RICHARD
3410 HAMPTON BLVD
ALVA, FL 33920

KRETZ PETE + AMY
N2298 SHORE DR
MARINETTE, WI 54143

KRIARIS NEKTARIOS
3536 MAGNOLIA DR
SEVEN HILLS, OH 44131

KUBASEK JAMES MICHAEL &
17 LAUREL DR
EASTHAMPTON, MA 1027

KUHN CYNTHIA L & KEITH
2905 OTTER CT
WIXOM, MI 48393

KUPER GARY G & DEBRA M
8064 MARSH CRK ALC
WOODBURY, MN 55125

KURIAN GIPSON &
15683 ANGELICA DR
ALVA, FL 33920

KWIATKOWSKI TARA
3633 E HAMPTON CIR
ALVA, FL 33920

KYSER MICHAEL GLEN &
11028 BEACON PT
JEROME, MI 49249

LABAIR LARRY V & LOLA F TR
3180 APPLE BLOSSOM DR
ALVA, FL 33920

LABAIR LARRY V TR
3180 APPLE BLOSSOM DR
ALVA, FL 33920

LABRANCHE GERSEN +
3705 E HAMPTON CIR
ALVA, FL 33920

LACEY ROBERT JOHN &
4068 E HAMPTON CIR
ALVA, FL 33920

LACKEY ALFRED ROBERT &
15615 ANGELICA DR
ALVA, FL 33920

LADAY JEROME & ELAINE
16130 PALMETTO PRAIRIE DR
ALVA, FL 33920

LAIRED ROBERT JESSE
3264 ARALIA CT
ALVA, FL 33920

LAIRED ROBERT K & SHARON L
2920 APPLE BLOSSOM DR
ALVA, FL 33920

LAMARCHE DAVID TR
16149 HERONS VIEW DR
ALVA, FL 33920

LAMB YVONNE F
3645 E HAMPTON CIR
ALVA, FL 33920

LANCASTER TIMOTHY ALLEN &
3398 CHESTNUT GROVE DR
ALVA, FL 33920

LANDERS BRIAN & NICOLE
16103 MISTFLOWER DR
ALVA, FL 33920

LANDERS MARY JO TR
15686 ANGELICA DR
ALVA, FL 33920

LANDGRAF REAL ESTATE LLC
18841 SERENOA CT
ALVA, FL 33920

LANDRETH WILLIAM H &
3374 HAMPTON BLVD
ALVA, FL 33920

LANE DIANE JOCELYN
137 NORTHWOOD LN, NEWCASTLE-UNDER LYME
STAFFORDSHIRE, 0 UNITED KINGDOM

LANG BRIAN RICHARD &
2088 SUMMERSWEET DR
ALVA, FL 33920

LANGENBRUNNER WILLIAM III &
3664 E HAMPTON CIR
ALVA, FL 33920

LANIUS EDWARD & TAMMY
16035 MISTFLOWER DR
ALVA, FL 33920

LANS HOMES INC
3525 E HAMPTON CIR
ALVA, FL 33920

LAPLACA LAWRENCE MICHAEL &
3144 APPLE BLOSSOM DR
ALVA, FL 33920

LARHONDA MCCALL VALEKA
3009 75TH ST W
LEHIGH ACRES, FL 33971

LARSEN KARL R & LAUREEN S
15320 YELLOW WOOD DR
ALVA, FL 33920

LARSON TIBE & CAMERON TR
2806 APPLE BLOSSOM DR
ALVA, FL 33920

LARUE EDMOND ROGER &
16016 PALMETTO PRAIRIE DR
ALVA, FL 33920

LASH JANE G TR
2881 APPLE BLOSSOM DR
ALVA, FL 33920

LASH TODD D & MARTHA J
2902 APPLE BLOSSOM DR
ALVA, FL 33920

LASHER WALTER E JR &
3656 EAST HAMPTON CIR
ALVA, FL 33920

LASKARIS PETER G + HELEN H
2318 SUMMERSWEET DR
ALVA, FL 33920

LAU BONNIE +
2250 SUMMERSWEET DR
ALVA, FL 33920

LAUBER JAMIE A
1841 BROWN RD
ALVA, FL 33920

LAUER DAVID E & DOLORES S L/E
15388 YELLOW WOOD DR
ALVA, FL 33920

LAVERICK RICHARD J +
68 RAINTREE DR
SICKLERVILLE, NJ 8081

LAVIGNE GARY G + MARY B
3111 SAGITTARIA LN
ALVA, FL 33920

LAWRENCE MELISSA MORTIMER &
3318 HAMPTON BLVD
ALVA, FL 33920

LAWRENCE RICHARD EDSON &
2227 SUMMERSWEET DR
ALVA, FL 33920

LAYTON MICHAEL BRUCE &
3604 E HAMPTON CIR
ALVA, FL 33920

LAZZARO CHERYL MARIE &
6 DENTON DR
LANCASTER, NY 14086

LEAHEY THOMAS J TR
3000 SAGITTARIA LN
ALVA, FL 33920

LEANOS JOSE C
15203 LIGUSTRUM LN
ALVA, FL 33920

LEATHERS SANFORD MERLE &
2818 APPLE BLOSSOM DR
ALVA, FL 33920

LEBER JOHN B & JOY N
16009 HERONS VIEW DR
ALVA, FL 33920

LECLAIRE DAVID A & KIMBERLY
3260 ARALIA CT
ALVA, FL 33920

LEDEBUR JEREMY & TRACEY
3268 ARALIA CT
ALVA, FL 33920

LEE COUNTY DISTRICT SCHOOL BOA
2855 COLONIAL BLVD
FORT MYERS, FL 33966

LEE GRANDLE G & DEBRA L TR
73637 26TH ST
LAWTON, MI 49065

LEIGH ROBERT E TR
3135 WALNUT GROVE LN
ALVA, FL 33920

LEIGHL INVESTMENTS LLC
804 NICHOLAS PKWY E STE 1
CAPE CORAL, FL 33990

LEIGHTON HARRY J & JOAN B TR
17100 EASY STREAM CT
ALVA, FL 33920

LEMHOUSE CASEY MICHAEL &
16233 ROSEMALLOW LANE
ALVA, FL 33920

LENNAR HOMES LLC
10481 BEN C PRATT 6 MILE CYPRESS PKWY
FORT MYERS, FL 33966

LENNAR HOMES LLC
10481 BEN C PRATT / 6 MILE CYPRESS PKWY
FORT MYERS, FL 33966

LENNAR HOMES LLC
10481 BEN C PRATT 6 MILE CYPRESS PKWY
FORT MYERS, FL 33966

LENNAR HOMES LLC
10481 BEN C PRATT 6 MILE CYPRESS PKWY
FORT MYERS, FL 33966

LEONARD CHARLES & CORA
2889 APPLE BLOSSOM DR
ALVA, FL 33920

LEONARD CHARLES LEROY &
15731 ANGELICA DR
ALVA, FL 33920

LESKO JANET L
3145 APPLE BLOSSOM DR
ALVA, FL 33920

LETSON JOEL A & CHADDIE S
3346 CHESTNUT GROVE DR
ALVA, FL 33920

LEVELING NORMAN G TR
3636 E HAMPTON CIR
ALVA, FL 33920

LEVINE JOEL H + SHERRY A
3353 APPLE BLOSSOM DR
ALVA, FL 33920

LICKER ROBERTA & DONALD
3340 CHESTNUT GROVE DR
ALVA, FL 33920

LIGHT KENNETH EDMOND
16037 PALMETTO PRAIRIE DR
ALVA, FL 33920

LISAUSKY MICHAEL A &
15166 YELLOW WOOD DR
ALVA, FL 33920

LOCH LORI ANN ELIZABETH &
3349 APPLE BLOSSOM DR
ALVA, FL 33920

LONG RONALD R TR
15101 YELLOW WOOD DR
ALVA, FL 33920

LONGORIA ADRIAN
4546 21ST ST SW
LEHIGH ACRES, FL 33973

LOPEZ-VILLAS NICK & LAUREN
15658 ANGELICA DR
ALVA, FL 33920

LORENZEN ROBERT H +
15132 YELLOW WOOD DR
ALVA, FL 33920

LOSTAL SERGIO
4017 EAST HAMPTON CIR
ALVA, FL 33920

LOWE CATHERINE ANN +
3430 HAMPTON BLVD
ALVA, FL 33920

LOWRY GORDON R & MARIA C
3538 EAST HAMPTON CIR
ALVA, FL 33920

LUGO-ORTIZ MILAGROS
3506 EAST HAMPTON CIR
ALVA, FL 33920

LUMYOU IAN +
2488 GATESHEAD COMMON
OAKVILLE, ON 0 CANADA

LUNDQUIST JOSEPH+ GEORGETTE TR
17005 SUNNY LAKE CT
ALVA, FL 33920

LUNDSTROM MICHAEL G &
3249 BIRCH TREE LN
ALVA, FL 33920

LUQUE JORGE & PRADA MARTHA
16141 PALMETTO PRAIRIE DR
ALVA, FL 33920

LUULY LLC
MARKHAM NORTON MOSTELLER WRIGH
8961 CONFERENCE DR STE 1
FORT MYERS, FL 33919

LYCZYNSKI ERVIN & JANICE
16962 OAKSTEAD DR
ALVA, FL 33920

MACMILLAN ROBERT
220 PROSPECT HILL RD
WALTHAM, MA 2451

MAGEE JOHN & ANN PATRICIA
303 HERON ROAD
TUCKERTON, NJ 8087

MAIER GARY BERND & ESTHER
3254 APPLE BLOSSOM DR
ALVA, FL 33920

MALAGON MICHAEL CHRISTIAN +
3589 EAST HAMPTON CIR
ALVA, FL 33920

MANCUSO VICTORIA L +
3336 HAMPTON BLVD
ALVA, FL 33920

MANHOFF PETER J +
4036 FOX MEADOW DR
MEDINA, OH 44256

MAPLE WILLIAM LEE
3412 GOLD FLOWER ST
ALVA, FL 33920

MARCHAN JUAN C &
3409 HAMPTON BLVD
ALVA, FL 33920

MARCHIONNI RAYMOND
15340 YELLOW WOOD DR
ALVA, FL 33920

MARCOTTE RICHARD J R &
2155 SUMMERSWEET DR
ALVA, FL 33920

MARGLE JOHN J & SUSAN H
4101 E HAMPTON CIR
ALVA, FL 33920

MARIE EDNA GANSMANN TRUST +
3414 HAMPTON BLVD
ALVA, FL 33920

MARIN SAMARA
3613 E HAMPTON CIR
ALVA, FL 33920

MARINEAU DAVID R & BETTY J
15267 YELLOW WOOD DR
ALVA, FL 33920

MARINES JUDY E
15295 YELLOW WOOD DR
ALVA, FL 33920

MARITRINI SOTO GARCIA
3632 E HAMPTON CIR
ALVA, FL 33920

MARKS PATRICIA A
2928 APPLE BLOSSOM DR
ALVA, FL 33920

MARKS RACHEL ROZELLE &
15500 PRICKLEGRASS CT
ALVA, FL 33920

MARLOWE LISSETTE AUREA &
4030 E HAMPTON CIR
ALVA, FL 33920

MARTELLO JOSEPH G +
8118 W 169TH ST #3E
TINLEY PARK, IL 60477

MARTIN MICHAEL H & SUSAN M
16560 GOLDENROD LN #103
ALVA, FL 33920

MARTIN PETER F & FRANCINE A
17297 WALNUT RUN DR
ALVA, FL 33920

MARTIN RICHARD W &
275 PLAIN ST
NORTON, MA 2766

MARTINEAU MICHAEL & SUSAN J
455 MESHANTICUT VALLEY PKWY, APT 217
CRANSTON, RI 2920

MARX SHARON R TR
610 BELMONTE DR UNIT A
WATERFORD, MI 48328

MASON PERRY LEE &
3398 HAMPTON BLVD
ALVA, FL 33920

MASON RANDALL
2865 APPLE BLOSSOM DR
ALVA, FL 33920

MASON STANLEY & KATHY
3438 HAMPTON BLVD
ALVA, FL 33920

MASSEY CHERYL JANE
3644 EAST HAMPTON CIR
ALVA, FL 33920

MASSOCCO ANTHONY J &
15748 ANGELICA DR
ALVA, FL 33920

MATA FRANCISCO JAVIER JR &
3528 EAST HAMPTON CIR
ALVA, FL 33920

MATKOWSKI CHRISTOPHER &
4105 EAST HAMPTON CIR
ALVA, FL 33920

MATOS AIDA LUZ &
3513 EAST HAMPTON CIR
ALVA, FL 33920

MATTATALL DEBOURAH
2 WEST 174 MOUNTAIN PARK AV
HAMILTON, ON 0 CANADA

MATTHEW DIANE MARIE
15735 ANGELICA DR
ALVA, FL 33920

MAY GARY L & PATRICIA A
10431 OXER DR
FISHERS, IN 46040

MAYFIELD G K + MARIE
PEGGY MAYFIELD MC LEOD

507 JS MCLEOD JR WAY
BLAKELY, GA 39823

MCALPINE MAUREEN +
694 JOHNSTON PARK AVE
COLLINGWOOD, ON 0 CANADA

MCCAMLEY HUBERT L/E
15198 YELLOW WOOD DR
ALVA, FL 33920

MCCARTHY ROBERT & DIANE
16957 OAKSTEAD DR
ALVA, FL 33920

MCCUTCHEON CASEY M +
3616 PASSION VINE DR
ALVA, FL 33920

MCDONALD CHARLES & SANDRA
16036 HERONS VIEW DR
ALVA, FL 33920

MCDONALD JEFFREY LYNN TR
3252 BIRCH TREE LN
ALVA, FL 33920

MCDONOUGH KAREN NICOLE
16024 PALMETTO PRAIRIE DR
ALVA, FL 33920

MCDOWELL JEFFERY D &
3267 ARALIA CT
ALVA, FL 33920

MCEVOY DONNA
16199 BACOPA DR
ALVA, FL 33920

MCGEE ALISON BROOKE +
3300 APPLE BLOSSOM DR
ALVA, FL 33920

MCGOWAN JACQUELINE L TR
15294 YELLOW WOOD DR
ALVA, FL 33920

MCILVAIN W R JR + BONNIE K
26564 CARPENTER ROAD
MILTON, DE 19968

MCINTOSH SANDRA & DAVID
5792 TRAFALGAR LANE
DUBLIN, OH 43016

MCINTOSH TREVOR
4060 E HAMPTON CIR
ALVA, FL 33920

MCKENZIE KENNETH G + K ALISON
16521 GOLDENROD LN #202
ALVA, FL 33920

MCKINLEY EDWARD A &
15186 LIGUSTRUM LN
ALVA, FL 33920

MCKINNON RICHARD J &
4975 FOX HILL DR
STERLING HEIGHTS, MI 48310

MCKINNON SANDEE JEAN &
16193 ROSEMALLOW LN
ALVA, FL 33920

MCKNIGHT LARRY & SUSAN +
3344 HAMPTON BLVD
ALVA, FL 33920

MCNAMEE JEANI M
16065 MISTFLOWER DR
ALVA, FL 33920

MEDINA RALPH A &
2125 SUMMERSWEET DR
ALVA, FL 33920

MELIDOR BENSLY &
16099 MISTFLOWER DR
ALVA, FL 33920

MELLER WALTER JOSEPH &
3233 BIRCH TREE LN
ALVA, FL 33920

MERENTIS TANYA
177 TAMMY HALL RD
CARMEL, NY 10512

MERRILL DANIEL & ROSAMUND
3429 HAMPTON BLVD
ALVA, FL 33920

MESIDOR JEAN KESNOLD &
16034 MISTFLOWER DR
ALVA, FL 33920

MESSINA FRANK + HELEN
2293 SUMMERSWEET DR
ALVA, FL 33920

MEYER SCOTT G &
2856 APPLE BLOSSOM DR
ALVA, FL 33920

MICHAEL G MORASH TRUST +
16044 HERONS VIEW DR
ALVA, FL 33920

MICHAELIS HANS-HERMAN &
AM KNICK 7
GILTEN, 29690 GERMANY

MICHAELS LOU +
3122 APPLE BLOSSOM DR
ALVA, FL 33920

MICHELETTI DALE MARIE
2870 APPLE BLOSSOM DR
ALVA, FL 33920

MICKEVICIUS BERNARD VICTOR &
3266 APPLE BLOSSOM DR
ALVA, FL 33920

MIGLIORE THOMAS P + SANDRA K
16444 WINDSOR WAY
ALVA, FL 33920

MIGUEL EUGENIO & DAYADELYS
3380 HAMPTON BLVD
ALVA, FL 33920

MIKULA MICHAEL ANTHONY
16408 WINDSOR WAY
ALVA, FL 33920

MILLER TYRONE U + RHONDA A
2148 SEMINOLE ST
DETROIT, MI 48214

MILLS MARTHA ANN
2901 APPLE BLOSSOM DR
ALVA, FL 33920

MILONA ARTHUR V TR
17267 WALNUT RUN DR
ALVA, FL 33920

MISAIKO JAMES F &
15286 YELLOW WOOD DR
ALVA, FL 33920

MISZUK JOHN & CORA
16464 WINDSOR WAY
ALVA, FL 33920

MITCHELL JOHN P &
11 BUTTERNUT GROVE LN
ANCASTER, ON 0 CANADA

MITCHELL KENNETH D + SONJA M
3380 CHESTNUT GROVE DR
ALVA, FL 33920

MITRO MELISSA L
16106 HERONS VIEW DR
ALVA, FL 33920

MOCK GARY E TR
3047 APPLE BLOSSOM DR
ALVA, FL 33920

MOCK PATRICK DANIEL
2301 LINWOOD AVE
ALVA, FL 33920

MOGRIDGE DANIEL H + MONIQUE L
691 MT ST LOUIS RD
HILLSDALE, ON 0 CANADA

MOLL DANIEL L TR
1643 STRAYFOX CROSSING
EDMOND, OK 73012

MONAHAN TERENCE GEORGE &
2859 APPLE BLOSSOM DR
ALVA, FL 33920

MONTANE DAVID F & ELAINE W
2888 APPLE BLOSSOM DR
ALVA, FL 33920

MONTPELIER PAMELA +
4097 EAST HAMPTON CIR
ALVA, FL 33920

MOODY RANDY D + LEE M
16986 OAKSTEAD DR
ALVA, FL 33920

MOORE CANDICE
3649 E HAMPTON CIR
ALVA, FL 33920

MOORE DEMARIS L
3270 HAMPTON BLVD
ALVA, FL 33920

MOORE EARL W + KAREN L
3324 CHESTNUT GROVE DR
ALVA, FL 33920

MOORE R DALE & AVA LOUISE
3221 BIRCH TREE LN
ALVA, FL 33920

MORAN HARRY & MARIA M
16046 MISTFLOWER DR
ALVA, FL 33920

MORAN JOSEPH & CHERYLANN
15502 PAPYRUS CT
ALVA, FL 33920

MORGAN ROBERT G JR &
16157 HERONS VIEW DR
ALVA, FL 33920

MORIARTY DAVID T + PATTI S
15372 YELLOW WOOD DR
ALVA, FL 33920

MORISSEAU CHRISTELLE &
4040 E HAMPTON CIR
ALVA, FL 33920

MORLEY RICHARD EUGENE JR &
3409 GOLD FLOWER ST
ALVA, FL 33920

MORRIS DANIEL C & WENDY J
3290 BRANTLEY OAKS DR
FORT MYERS, FL 33905

MORRIS RICHARD ROGER &
15010 LIGUSTRUM LN
ALVA, FL 33920

MORRISON EDWARD P TR
4700 ELLERMAN RD
ZANESVILLE, OH 43701

MORT BRENDA M & JEFFREY L
2059 SUMMERSWEET DR
ALVA, FL 33920

MOSS GLEN W &
10046 HARRIS DR
PORTAGE, MI 49002

MUDGE CHARLES WILLIAM II &
2943 APPLE BLOSSOM DR
ALVA, FL 33920

MUNDT JEFFREY A
16103 PALMETTO PRAIRIE DR
ALVA, FL 33920

MURDOCK RICHARD ROYAL JR &
16012 PALMETTO PRAIRIE DR
ALVA, FL 33920

MURPHY JASON T & MANDY
3425 HAMPTON BLVD
ALVA, FL 33920

MURRAY WILLIAM H JR
17271 WALNUT RUN DR
ALVA, FL 33920

MUSICK EDWIN T & LETHA J
441 CLUB CIR
DANIELS, WV 25832

MUSKE JOHN & PRAKOB
16024 HERONS VIEW DR
ALVA, FL 33920

NAFF CHARLES EDWARD III &
16138 PALMETTO PRAIRIE DR
ALVA, FL 33920

NARANJO RODOLFO
4070 HORSE CREEK BLVD
FORT MYERS, FL 33905

NARY CARLEEN ANN
15221 LIGUSTRUM LN
ALVA, FL 33920

NAVARRO NELSON GERARDO +
3600 E HAMPTON CIR
ALVA, FL 33920

NAVEA CYNTHIA V
13813 SW 124TH AVENUE RD
MIAMI, FL 33186

NAVIN KEVIN
3015 WALNUT GROVE LN
ALVA, FL 33920

NAZIR MALISSA JEAN & KHALID
8890 PASEO DE VALENCIA ST
FORT MYERS, FL 33908

NEARY JAMES M & LOUISE
1017 ELLINGTON RD
SOUTH WINDSOR, CT 6074

NEIL EWELL PHILLIPS JR TR
2263 SUMMERSWEET DR
ALVA, FL 33920

NELSON CARL DANIEL JR &
15007 LIGUSTRUM LN
ALVA, FL 33920

NELSON CONSTANCE M &
16033 PALMETTO PRAIRIE DR
ALVA, FL 33920

NELSON JAMIE M
16571 GOLDENROD LN #203
ALVA, FL 33920

NELSON KAYLA
3568 E HAMPTON CIR
ALVA, FL 33920

NELSON LINDA
16052 HERONS VIEW DR
ALVA, FL 33920

NELSON SANDRA L
2245 SUMMERSWEET DR
ALVA, FL 33920

NESS MICHELLE L & DAVID P
1201 WHISPERING HILLS DR
SAINT CHARLES, MN 55972

NEYMAN GREGORY T
16056 HERONS VIEW DR
ALVA, FL 33920

NIELSEN L DENISE TR
16082 MISTFLOWER DR
ALVA, FL 33920

NIEVES TITO & SHEILA D
3102 APPLE BLOSSOM DR
ALVA, FL 33920

NILES DENIS F & CHRISTINA A
15506 PAPYRUS CT
ALVA, FL 33920

NIMMAGADDA GUNAVARDHAN &
111 WAGON TRAIL WAY
DOWNINGTOWN, PA 19335

NINE ARITHAN GROUP LLC
11200 NW 8TH ST
PLANTATION, FL 33325

NIZNIK JAMES & ANDREA
3255 ARALIA CT
ALVA, FL 33920

NOKES STEVEN LYNN
16191 BACOPA DR
ALVA, FL 33920

NOLAN EVE BARBARA
16019 MISTFLOWER DR
ALVA, FL 33920

NOLEN WILFRED E + JOYCE A
16581 GOLDENROD LN #203
ALVA, FL 33920

NOLL JACKY
17 ROUTE DE DESSENHEIM
RUSTENHART, 68740 FRANCE

NORAT JASON &
15670 ANGELICA DR
ALVA, FL 33920

NOTT KAREN JEAN
9931 DEER SPRING LN
CHARLOTTE, NC 28210

NOVAK CAMERON MICHAEL
3840 COLE HOLLOW RD
PEKIN, IL 61554

OATIS KYLE +
3548 EAST HAMPTON CIR
ALVA, FL 33920

OBRIEN TRUDY L & GERALD L
3132 APPLE BLOSSOM DR
ALVA, FL 33920

OGDEN FRANK A + SANDRA L
15368 YELLOW WOOD DR
ALVA, FL 33920

OISTACHER RALPH TR
15298 YELLOW WOOD DR
ALVA, FL 33920

OJARD DENNIS RUSSELL &
3400 GOLD FLOWER ST
ALVA, FL 33920

OLANDER THOMAS J & SUSAN M
3037 SAGITTARIA LN
ALVA, FL 33920

OLIVE FRANK RICHARD JR +
3637 EAST HAMPTON CIR
ALVA, FL 33920

OLIVER JEAN P TR
3055 APPLE BLOSSOM DR
ALVA, FL 33920

OLNEY JEFFERSON
4001 EAST HAMPTON CIR
ALVA, FL 33920

OLSON BRIAN ROGER &
2936 APPLE BLOSSOM DR
ALVA, FL 33920

OLSON HAROLD & ADELE
3415 HAMPTON BLVD
ALVA, FL 33920

OMELANSKI THERESE K &
16047 PALMETTO PRAIRIE DR
ALVA, FL 33920

ORLANDO ANTONIA &
3688 EAST HAMPTON CIR
ALVA, FL 33920

ORTIZ JUAN R & ALINA
3007 75TH ST W
LEHIGH ACRES, FL 33971

ORTIZ ROBERT & ASHLEE
3426 HAMPTON BLVD
ALVA, FL 33920

OSHEA BULLUCK TAMMY REGINA &
15501 PRICKLEGRASS CT
ALVA, FL 33920

OSTROSKI MICHAEL ROBERT &
15218 YELLOW WOOD DR
ALVA, FL 33920

OWENS DENNIS JR & MORGAN
16137 PALMETTO PRAIRIE DR
ALVA, FL 33920

OWENS MICHAEL DAVID
2897 APPLE BLOSSOM DR
ALVA, FL 33920

PADILLA JOSE E & INES
3716 E HAMPTON CIR
ALVA, FL 33920

PAGAN JOHANNA ARLENE IRIZARRY
3365 HAMPTON BLVD
ALVA, FL 33920

PALMISON BETH A
3087 APPLE BLOSSOM DR
ALVA, FL 33920

PAMELA A METTEE TRUST +
20750 N BRADY ST
DAVENPORT, IA 52806

PANZITTA RICHARD P &
3322 APPLE BLOSSOM DR
ALVA, FL 33920

PARKER BECKI & CORY
4002 E HAMPTON CIR
ALVA, FL 33920

PARRA LINA & CAPRA MATTHEW
3560 EAST HAMPTON CIR
ALVA, FL 33920

PARTON BARRY NEIL &
15073 LIGUSTRUM LN
ALVA, FL 33920

PASKO JEANNE ANN &
1226 E 200 N
HUNTINGTON, IN 46750

PASQUALI ANTHONY L &
15229 YELLOW WOOD DR
ALVA, FL 33920

PATEL ANITA S
16110 HERONS VIEW DR
ALVA, FL 33920

PATON JOHN R + MARCIA
16432 WINDSOR WAY
ALVA, FL 33920

PATTERSON GREGORY &
124 GOLFVIEW DR
KINGSVILLE, ON 0 CANADA

PAULSEN BRIAN LEE &
17051 OAKSTEAD DR
ALVA, FL 33920

PAYNTER NELSON L &
3124 WALNUT GROVE LN
ALVA, FL 33920

PAZ ROBERTO &
3680 E HAMPTON CIR
ALVA, FL 33920

PE FLODOIR V
2424 CHAPEL HILL RD
GOOCHLAND, VA 23063

PEDDIGREW WILLIAM B + DONNA M
2 WASHBURN PATH
COURTICE, ON 0 CANADA

PELCZARSKI FRANCIS & MARIAN
50051 MARGARET AVE
MACOMB, MI 48044

PENNINGTON JOHN +
3260 BIRCH TREE LN
ALVA, FL 33920

PEPITONE CINDY A & JAMES
3340 APPLE BLOSSOM DR
ALVA, FL 33920

PEPPE DENNIS A & SANDRA A L/E
15260 YELLOW WOOD DR
ALVA, FL 33920

PEREZ-CRUZ DESIREE &
16126 PALMETTO PRAIRIE DR
ALVA, FL 33920

PERKINS TERENCE J & LAURA J
3130 WALNUT GROVE LN
ALVA, FL 33920

PERKINS TERRY + LAURA
3130 WALNUT GROVE LANE
ALVA, FL 33920

PEROZO ELVINO JAVIER SACCUTI
4003 E HAMPTON CIR
ALVA, FL 33920

PERSONS GAIL W & CYNTHIA A
3068 APPLE BLOSSOM DR
ALVA, FL 33920

PERUGINI MICHAEL N + EVELYN A
3104 MOSS WAY
ALVA, FL 33920

PETERSON BRUCE J TR
3191 APPLE BLOSSOM DR
ALVA, FL 33920

PETITTA GINO & MARLENE ANN
15124 YELLOW WOOD DR
ALVA, FL 33920

PETRULIS DONALD ALLEN &
16262 ROSEMALLOW LN
ALVA, FL 33920

PFAU RUSSELL JOHN & SUSAN L
3248 BIRCH TREE LN
ALVA, FL 33920

PHILLIPS ENOC &
3612 PASSION VINE DR
ALVA, FL 33920

PILCHER NANCY JAYME
3361 APPLE BLOSSOM DR
ALVA, FL 33920

PILOTTE EUGENE ANTHONY
707 GOSHEN RD
WEST CHESTER, PA 19380

PINCOFSKI RICHARD R + DONNA L
49 KINGSWOOD DR
DALLAS, PA 18612

PINDEL RONALD S & MARILYN J TR
8264 FIRWOOD LN
GREENDALE, WI 53129

PINELLI DEBRA +
15097 LIGUSTRUM LN
ALVA, FL 33920

PINNACLE CASCADES I LLC
2970 LUCKIE RD
FORT LAUDERDALE, FL 33331

PINNACLE DEVELOPMENT GROUP LLC
16471 WINDSOR WAY
ALVA, FL 33920

PINNACLE DEVELOPMENT GROUP LLC
16463 WINDSOR WAY
ALVA, FL 33920

PLAUTZ MARIAN JUNE
2036 SUMMERSWEET DR
ALVA, FL 33920

PLESH JOSEPH M TR
15289 YELLOW WOOD DR
ALVA, FL 33920

PLUCKER JACLYN & JASON
16107 MISTFLOWER DR
ALVA, FL 33920

POLAND BURT Y +
17009 SUNNY LAKE CT
ALVA, FL 33920

POLCHYNSKY MICHAEL &
15614 ANGELICA DR
ALVA, FL 33920

POLIZIANI MICHAEL & ELAINE
16018 MISTFLOWER DR
ALVA, FL 33920

POLVINO JOSEPH F &
2445 JUNE OAK CT
OVIEDO, FL 32766

PONA DANIEL SALVATORE &
3043 APPLE BLOSSOM DR
ALVA, FL 33920

POPKIN ROBERT CHARLES &
15036 LIGUSTRUM LN
ALVA, FL 33920

PORTIS ALAN L &
3313 HAMPTON BLVD
ALVA, FL 33920

POT CORNELIS HENDRIKUS
15316 YELLOW WOOD DR
ALVA, FL 33920

POTTHOFF LARRY J & LORI A
3288 HAMPTON BLVD
ALVA, FL 33920

POWE-SALTERS TIFFANY JAMILLE
3386 HAMPTON BLVD
ALVA, FL 33920

PRECIA MICHAEL DAVID &
17046 OAKSTEAD DR
ALVA, FL 33920

PRENTISS DALE S &
15154 YELLOW WOOD DR
ALVA, FL 33920

PRICE GARY L & DONNA M
2269 SUMMERSWEET DR
ALVA, FL 33920

PRIOR ROBERT J +
5 ALEXIA CT
LEAMINGTON, ON 0 CANADA

PRIVITERA DIANE
15203 YELLOW WOOD DR
ALVA, FL 33920

PROPHETE MELLIE +
3601 EAST HAMPTON CIR
ALVA, FL 33920

PROVOST MICHAEL & HILDA
17283 WALNUT RUN DR
ALVA, FL 33920

PRZEWOZNIK EDWARD &
3676 EAST HAMPTON CIR
ALVA, FL 33920

PULTE HOME COMPANY LLC
24311 WALDEN CENTER DR STE 300
BONITA SPRINGS, FL 34134

PULTE HOME COMPANY LLC
24311 WALDEN CENTER DR #300
BONITA SPRINGS, FL 34134

PULTE HOME COMPANY LLC
24311 WALDEN CENTER DR STE 300
BONITA SPRINGS, FL 34134

PURVIS SAMUEL TREVOR &
2299 SUMMERSWEET DR
ALVA, FL 33920

PYCZ JOSEPH A III &
3246 APPLE BLOSSOM DR
ALVA, FL 33920

QUINTANA PEDRO A GOMEZ &
3333 HAMPTON BLVD
ALVA, FL 33920

R + D CATTLE COMPANY LLC
PO BOX 897
TAMPA, FL 33601

RADEMACHER ROBERT L &
3389 HAMPTON BLVD
ALVA, FL 33920

RADWAN WALDEMAR & EWA
4041 EAST HAMPTON CIR
ALVA, FL 33920

RAMIREZ ALEX &
16095 MISTFLOWER DR
ALVA, FL 33920

RAMOS JONATHAN JESUS
16189 ROSEMALLOW LN
ALVA, FL 33920

RAMOS SYLVIA &
16041 PALMETTO PRAIRIE DR
ALVA, FL 33920

RAMOS VERONICA RAMOS &
16096 PALMETTO PRAIRIE DR
ALVA, FL 33920

RANKIN PAUL D + MARIE L/E
15391 YELLOW WOOD DR
ALVA, FL 33920

RAPP GEORGE FREDERICK &
3253 BIRCH TREE LN
ALVA, FL 33920

RASHFORD RAMON P +
3088 SAGITTARIA LN
ALVA, FL 33920

RASO VINCENT & BONNIE
15129 YELLOW WOOD DR
ALVA, FL 33920

RATLIFF ROBBY L & HEATHER K
3276 ARALIA CT
ALVA, FL 33920

REDISH TANNER
16084 PALMETTO PRAIRIE DR
ALVA, FL 33920

REED DAVID W
120 WALLACE AVE
LEECHBURG, PA 15656

REINERTSON ERIC V TR
3434 HAMPTON BLVD
ALVA, FL 33920

RENWICK WALTER J + CAROLYN J
6 LAKE AVE W
CARLETON PLACE, ON 0 CANADA

REYFF HOWARD E JR & MARY K
2812 APPLE BLOSSOM DR
ALVA, FL 33920

REYNOLDS GARDNER RALPH &
2221 SUMMERSWEET DR
ALVA, FL 33920

REZNITSKY STEVEN K + MARLA I
3207 APPLE BLOSSOM DR
ALVA, FL 33920

RH GOLF LLC
7807 BAYMEADOWS RD E STE 205
JACKSONVILLE, FL 32256

RH GOLF LLC +
7807 BAYMEADOWS RD E STE 205
JACKSONVILLE, FL 32256

RH VENTURE II LLC
7807 BAYMEADOWS RD E, STE 205
JACKSONVILLE, FL 32256

RH VENTURE III LLC
7807 BAYMEADOWS RD E, STE 205
JACKSONVILLE, FL 32256

RH VENTURE III LLC
7807 BAYMEADOWS RD E STE 205
JACKSONVILLE, FL 32256

RH VENTURE THC LLC
7807 BAYMEADOWS RD E STE 205
JACKSONVILLE, FL 32256

RHCC LLC
2970 LUCKIE RD
WESTON, FL 33331

RHCCC LLC
2970 LUCKIE RD
WESTON, FL 33331

RICHARDS RODD GILBERT &
346 CHESTERFIELD DR
KINGSPORT, TN 37663

RIGBY HARRY N + ANN M
101 APPLEWOOD DR
DOVER, DE 19901

RIGNEY JOEY WAYNE &
2917 APPLE BLOSSOM DR
ALVA, FL 33920

RINGELBERG CORNELIS &
6729 FLEWELLYN RD
STITTSVILLE, ON 0 CANADA

RISTICH RONALD &
3265 APPLE BLOSSOM DR
ALVA, FL 33920

RIVER HALL CDD
2300 GLADES RD STE 410W
BOCA RATON, FL 33431

RIVER HALL CDD
7807 BAYMEADOWS RD E, STE 205
JACKSONVILLE, FL 32256

RIVER HALL CDD
2300 GLADES RD STE 410W
BOCA RATON, FL 33431

RIVER HALL CDD
WRATHELL HUNT & ASSOCIATES LLC
2300 GLADES RD STE 410W
BOCA RATON, FL 33431

RIVER HALL COUNTRY CLUB
1600 W COLONIAL DR
ORLANDO, FL 32804

RIVER HALL COUNTRY CLUB HOMEOW
1600 W COLONIAL DR
ORLANDO, FL 32804

RIVERA CARLOS & JOYCE L
3228 BIRCH TREE LN
ALVA, FL 33920

RIVERA WILLIAM & NANCY
15198 LIGUSTRUM LN
ALVA, FL 33920

RIVERA-SPARKS LIZETTE E &
15248 YELLOW WOOD DR
ALVA, FL 33920

RIZZA PAUL SALVATORE &
4039 E HAMPTON CIR
ALVA, FL 33920

RIZZO DODI RENEE
15667 ANGELICA DR
ALVA, FL 33920

RIZZO DONNA PAUL
2947 APPLE BLOSSOM DR
ALVA, FL 33920

ROACH HYACINTH +
2876 APPLE BLOSSOM DR
ALVA, FL 33920

ROBERT S WASHBURN TRUST +
2065 SUMMERSWEET DR
ALVA, FL 33920

ROBERTS BRADEN & LESLI ANN
3279 HAMPTON BLVD
ALVA, FL 33920

ROBERTS DEREK G +
54 CRABAPPLE LN
ASHEVILLE, NC 28804

ROBERTS JERMIE & JENNIFER
50 HAWKES ST
SAUGUS, MA 1906

ROBERTSON JAMES R & RITA E
3236 BIRCH TREE LN
ALVA, FL 33920

RODRIGUEZ IRMA I &
15042 LIGUSTRUM LN
ALVA, FL 33920

RODRIGUEZ JOHN & DIANA LYNN
15623 ANGELICA DR
ALVA, FL 33920

RODRIGUEZ ORTIZ ISMAEL F &
3381 HAMPTON BLVD
ALVA, FL 33920

ROELLER JOHN W SR TR +
3106 SAGITTARIA LN
ALVA, FL 33920

ROESKE WILLIAM BRUCE &
16221 ROSEMALLOW LN
ALVA, FL 33920

ROEVER EDWARD R &
2825 APPLE BLOSSOM DR
ALVA, FL 33920

ROSA VINCENT & LAURA ANN
2053 SUMMERSWEET DR
ALVA, FL 33920

ROSOLEN VANESSA
16030 MISTFLOWER DR
ALVA, FL 33920

ROUTSON SUSAN H & RONALD I
2882 APPLE BLOSSOM DR
ALVA, FL 33920

ROWLEY JEFFERY M &
16560 GOLDENROD LN #102
ALVA, FL 33920

RUBINO FREDERICK M
16570 GOLDENROD LN #201
ALVA, FL 33920

RUDGE DAVID S &
15635 ANGELICA DR
ALVA, FL 33920

RUIZ JOSUE & VARYNIA
15507 PAPYRUS CT
ALVA, FL 33920

RUIZ WILLIAM & EVELYN
15188 YELLOW WOOD DR
ALVA, FL 33920

RUNSEY IAN N & ANTOINETTE
3352 HAMPTON BLVD
ALVA, FL 33920

RUSSO ANGIE S & RAYMOND II
3330 HAMPTON BLVD
ALVA, FL 33920

RUSSO CLAIRE &
3307 CHESTNUT GROVE DR
ALVA, FL 33920

RUSTAD DEAN J + KATHLEEN L
3109 MOSS WAY
ALVA, FL 33920

RUZGA DEBORA LEE &
16528 WINDSOR WAY
ALVA, FL 33920

RYBCZYNSKI WALDEMAR HORST &
3202 APPLE BLOSSOM DR
ALVA, FL 33920

RYMSKY KARLA JEAN
15228 LIGUSTRUM LN
ALVA, FL 33920

SABATINO ANTHONY JOSEPH &
42 POLO ROAD
MASSAPEQUA, NY 11758

SABOE EVAN & PAIGE
16000 PALMETTO PRAIRIE DR
ALVA, FL 33920

SADOWSKI STEVEN & GINA
777 PARK SHORE DRIVE
NAPLES, FL 34103

SAFCHILD INVESTMENTS LLC
1875 CENTURY PARK E STE 1200
LOS ANGELES, CA 90067

SAKARA SERA GRANATO
3545 EAST HAMPTON CIR
ALVA, FL 33920

SALAZAR JAIME &
3517 EAST HAMPTON CIR
ALVA, FL 33920

SAMARDZIJA GEORGE &
3448 GOLD FLOWER ST
ALVA, FL 33920

SAMUELS SANDRA
2923 APPLE BLOSSOM DR
ALVA, FL 33920

SANCHEZ JAIME +
16114 PALMETTO PRAIRIE DR
ALVA, FL 33920

SANCHEZ RAFAEL BLANCO &
3285 APPLE BLOSSOM DR
ALVA, FL 33920

SANCHEZ RUBEN & YOLANDA
926 OLIVE ROAD # 1D
HOMEWOOD, IL 60430

SANDLIN SAMANTHA NICOLE &
2915 75TH ST W
LEHIGH ACRES, FL 33971

SANGER LOGAN K +
15687 ANGELICA DR
ALVA, FL 33920

SANGIULIANO JOHN + BARBARA
3408 CHESTNUT GROVE DR
ALVA, FL 33920

SANTOS LUIS ARMANDO MENDEZ &
16123 PALMETTO PRAIRIE DR
ALVA, FL 33920

SARDINA DOMINICK
70 OAK LN
STATEN ISLAND, NY 10312

SAVARIA EDWARD & JEANNE
15344 YELLOW WOOD DR
ALVA, FL 33920

SAVEL JEDD LAURENCE &
3373 HAMPTON BLVD
ALVA, FL 33920

SAVINI PAUL F +
16521 GOLDENROD LN #201
ALVA, FL 33920

SCALISE JOYCE F TR
2101 SUMMERSWEET DR
ALVA, FL 33920

SCALZITTI EDWARD F +
3309 HAMPTON BLVD
ALVA, FL 33920

SCANNELL BUDDY +
15763 ANGELICA DR
ALVA, FL 33920

SCHAD MARK P +
16027 MISTFLOWER DR
ALVA, FL 33920

SCHAFER DONALD JACOB &
15102 LIGUSTRUM LN
ALVA, FL 33920

SCHAFER HAROLD CHARLES JR &
7392 WELLINGTON RESERVE CT
DUBLIN, OH 43017

SCHAFER PHILIP TIMOTHY &
3581 E HAMPTON CIR
ALVA, FL 33920

SCHARFMAN MICHAEL + GLORIA
34 FLORGATE RD
FARMINGDALE, NY 11735

SCHENK EDWARD F & PAMELA C TR
16076 PALMETTO PRAIRIE DR
ALVA, FL 33920

SCHERER NICHOLAS DANIEL &
16129 PALMETTO PRAIRIE DR
ALVA, FL 33920

SCHILDER RUDOLPH HARRY JR &
2894 APPLE BLOSSOM DR
ALVA, FL 33920

SCHIPPER JAMES M & ELAINE K
710 NE CAMBRIDGE CT
ANKENY, IA 50021

SCHIVINSKI ANGELA
3299 HAMPTON BLVD
ALVA, FL 33920

SCHLECHT GERI W
4089 E HAMPTON CIR
ALVA, FL 33920

SCHLECHT HANS P
4093 E HAMPTON CIR
ALVA, FL 33920

SCHLUETER RANDY SCOTT &
15755 ANGELICA DR
ALVA, FL 33920

SCHMIDT WAYNE A TR
16154 HERONS VIEW DR
ALVA, FL 33920

SCHMITT MICHAEL CHRIS &
10717 SETTLERS LN
HANOVER, MN 55341

SCHMITZ VALERIAN M TR
1427 PALISADE PATH
WOODBURY, MN 55129

SCHNEIDER ROBERT A +
15128 YELLOW WOOD DR
ALVA, FL 33920

SCHOTTEL CHRISTOPHER LAWRENCE
380 SANDHURST CIR
ROSEVILLE, MN 55113

SCHUCHARD JESSICA
16150 HERONS VIEW DR
ALVA, FL 33920

SCHULTHEIS CHARLES N JR &
7 SALTHILL CT
TIMONIUM, MD 21093

SCHUMACHER WILLIAM NEUROHR &
1397 ESSEX WAY
SAN JOSE, CA 95117

SCHWARTZ ROBEN R & BURT
16031 MISTFLOWER DR
ALVA, FL 33920

SCHWEIGER ALLAN HYMAN &
4019 EAST HAMPTON CIR
ALVA, FL 33920

SCHWISTER GLEN & DIANE L/E
16020 HERONS VIEW DR
ALVA, FL 33920

SCHYLJUK ALEXANDER JR &
3237 BIRCH TREE LN
ALVA, FL 33920

SCOTT KENNETH L
4038 E HAMPTON CIR
ALVA, FL 33920

SCOTT OTIS L & KATHERINE J TR
15257 LIGUSTRUM LN
ALVA, FL 33920

SCOVILLE DAWN
16062 MISTFLOWER DR
ALVA, FL 33920

SCRUGGS ROBERT A SR &
15108 YELLOW WOOD DR
ALVA, FL 33920

SCULL THOMAS & STEPHANIE
15387 YELLOW WOOD DR
ALVA, FL 33920

SEALS RAYMOND J + JOANNE M
16580 GOLDENROD LN #101
ALVA, FL 33920

SEARLES PENNY
15724 ANGELICA DR
ALVA, FL 33920

SEE FREDERICK HEINKLE &
3136 APPLE BLOSSOM DR
ALVA, FL 33920

SEGAL MICHAEL & AMBER
3280 HAMPTON BLVD
ALVA, FL 33920

SEIBOLD CRAIG DONALD &
16906 BULRUSH CT
ALVA, FL 33920

SEILER KEITH M & AMY B
3014 WALNUT GROVE LN
ALVA, FL 33920

SEISER LANCE + STACY
3271 ARALIA CT
ALVA, FL 33920

SELIGMAN BETSY F TR
15360 YELLOW WOOD DR
ALVA, FL 33920

SELLERS JACKLYN N L/E
3263 BIRCH TREE LN
ALVA, FL 33920

SEXTON KEITH B & PAMELA E
675 MAIN ST UNIT D
COTUIT, MA 2635

SFR 2012-1 FLORIDA LLC
1775 HANCOCK ST STE 200
SAN DIEGO, CA 92110

SHAH NIMESH & PRERNA
16133 HERONS VIEW DR
ALVA, FL 33920

SHARPE MARY KATHRYN
PO BOX 757
ALVA, FL 33920

SHAW DARREL E L/E
2208 SUMMERSWEET DR
ALVA, FL 33920

SHAW ROLAND W & RUTH A
2931 APPLE BLOSSOM DR
ALVA, FL 33920

SHEEHAN JOHN & PEGGY
16524 WINDSOR WAY
ALVA, FL 33920

SHELY GILBERT & PHYLLIS A
15727 ANGELICA DR
ALVA, FL 33920

SHEPHERD KENNETH B &
15239 YELLOW WOOD DR
ALVA, FL 33920

SHEPHERD PETER PATRICK
17040 OAKSTEAD DR
ALVA, FL 33920

SHERMAN DAVID M
4077 EAST HAMPTON CIR
ALVA, FL 33920

SHEWMAKER JAMES L III
3272 ARALIA CT
ALVA, FL 33920

SHIELDS LISA & PIERRE
333 BRAITHWAITE AVE
ANCASTER, ON 0 CANADA

SHORT AL D & DEBRA L +
5509 SANTA MONICA DR
BENTON, AR 72019

SHORT JAMES V JR &
342 MATTISON RESERVOIR AVE
BRANCHVILLE, NJ 7826

SHOWN SALLY
16086 MISTFLOWER DR
ALVA, FL 33920

SHUE ALEX & CINDY M
15732 ANGELICA DR
ALVA, FL 33920

SHYMANSKY HARRIET B &
2136 SUMMERSWEET DR
ALVA, FL 33920

SICKELS JAMES JR &
3345 HAMPTON BLVD
ALVA, FL 33920

SICKMOND PAUL EDWARD &
4035 E HAMPTON CIR
ALVA, FL 33920

SILVERSTEIN LAWRENCE &
7373 PINEHURST DR
CINCINNATI, OH 45244

SIMPSON DANNIE R & LINDA
15304 YELLOW WOOD DR
ALVA, FL 33920

SKINNER JAMES W
3392 CHESTNUT GROVE DR
ALVA, FL 33920

SKINNER RAYMOND K
3129 APPLE BLOSSOM DR
ALVA, FL 33920

SLEZAK THEODORE J JR &
581 E LAFAYETTE DR
WEST CHESTER, PA 19382

SMITH FLOYD D & DEBRA L
16005 PALMETTO PRAIRIE DR
ALVA, FL 33920

SMITH FRANK BARKER &
3129 WALNUT GROVE LN
ALVA, FL 33920

SMITH GRANT DOUGLAS &
2106 KEITH CLOSE
BURLINGTON, ON 0 CANADA

SMITH RICHARD
450 RATHBUN AVE
STATEN ISLAND, NY 10312

SMITH RUSSELL LEROY &
4031 E HAMPTON CIR
ALVA, FL 33920

SMITH STUART & ELIZABETH
3661 E HAMPTON CIR
ALVA, FL 33920

SMITH SUZANNE
3708 E HAMPTON CIR
ALVA, FL 33920

SMITH WILLIAM
11 PREMIER CT
CHICO, CA 95928

SMITTEN ROXANA
12818 SW 223RD ST
MIAMI, FL 33170

SMOTHERMON DONNA GAIL
2893 APPLE BLOSSOM DR
ALVA, FL 33920

SMYTH JANET
2927 APPLE BLOSSOM DR
ALVA, FL 33920

SNIDERMAN JON HENRY &
3413 GOLD FLOWER ST
ALVA, FL 33920

SOLER VICTOR & JENNIFER
16111 PALMETTO PRAIRIE DR
ALVA, FL 33920

SOMERS DOUGLAS JAMES &
4028 E HAMPTON CIR
ALVA, FL 33920

SONNET ERIC K & DONNA D TR
15120 LIGUSTRUM LN
ALVA, FL 33920

SOPP JOHN D & L GAYE
16588 WINDSOR WAY
ALVA, FL 33920

SOPP MATTHEW J &
16592 WINDSOR WAY
ALVA, FL 33920

SOUTHALL ROBERT +
16570 GOLDENROD LN #102
ALVA, FL 33920

SOUTHALL ROBERT T & MARILYN
3241 BIRCH TREE LN
ALVA, FL 33920

SOUTHERN KENNETH N &
3274 HAMPTON BLVD
ALVA, FL 33920

SPADT DONALD W & JACLYN A
15216 LIGUSTRUM LN
ALVA, FL 33920

SPENCER RICHARD JR &
15719 ANGELICA DR
ALVA, FL 33920

SPETRINI LILLIAN L
15066 LIGUSTRUM LN
ALVA, FL 33920

SPIKER JOSEPH & ALLISON
16050 MISTFLOWER DR
ALVA, FL 33920

SPIKER ROBERT B & NANCY S TR
3008 WALNUT GROVE LN
ALVA, FL 33920

SPINELLA FRANK J L/E
17170 EASY STREAM CT
ALVA, FL 33920

SPOHNHOLTZ RICHARD JR &
16118 HERONS VIEW DR
ALVA, FL 33920

SPOONER SAMUEL R &
3501 EAST HAMPTON CIR
ALVA, FL 33920

SPREHE THOMAS FREDERICK &
2825 E SHORE LANE
CRANDON, WI 54520

SPRENKLE KENNETH C & TINA M
3106 APPLE BLOSSOM DR
ALVA, FL 33920

SPROUSE BRIAN R & AMANDA E
15590 KARANAN DR
ALVA, FL 33920

SQUIRES DANNY STEVEN &
2106 SUMMERSWEET DR
ALVA, FL 33920

SST NV
THEO+ TRIX TOETENEL-WOUDENBERG
ARNHEMSE BOVENWEG 18/25
ZEIST, 0 NETHERLANDS

ST JOHN MARILYN
15327 YELLOW WOOD DR
ALVA, FL 33920

STACY RANDALL M &
16992 OAKSTEAD DR
ALVA, FL 33920

STANFORD JASON
3593 EAST HAMPTON CIR
ALVA, FL 33920

STANISH ALEXANDER +
15743 ANGELICA DR
ALVA, FL 33920

STANLEY MICHAEL
3344 APPLE BLOSSOM DR
ALVA, FL 33920

STARK ROBERT D JR &
17275 WALNUT RUN DR
ALVA, FL 33920

STARNES ANDREW CHAPMAN &
3553 EAST HAMPTON CIR
ALVA, FL 33920

STEIN ANDREAS & DANIELA
3148 APPLE BLOSSOM DR
ALVA, FL 33920

STENBERG MICHAEL GLEN &
3213 BIRCH TREE LN
ALVA, FL 33920

STEVENS CHARLES H &
15268 YELLOW WOOD DR
ALVA, FL 33920

STEVES JUDY
3220 BIRCH TREE LN
ALVA, FL 33920

STONE HEIDI A & CHARLES E
15150 YELLOW WOOD DR
ALVA, FL 33920

STRING KEVIN L & CYNTHIA M
15643 ANGELICA DR
ALVA, FL 33920

STRYBOSCH MARTIN
27961 PIKE RD, RR 7
STRATHROY, ON 0 CANADA

STUART LORI E
3264 BIRCH TREE LN
ALVA, FL 33920

STURGIS MICHAEL M +
16149 PALMETTO PRAIRIE DR
ALVA, FL 33920

SUAREZ JUAN & KAREN TR
2853 APPLE BLOSSOM DR
ALVA, FL 33920

SULLIVAN GAIL A
16105 HERONS VIEW DR
ALVA, FL 33920

SUSTARSIC ALBERT & KAREN
228 N COUNTY ROAD 125 W
LIBERTY, IN 47353

SUTTON DONALD L + LOU ANN
3291 HAMPTON BLVD
ALVA, FL 33920

SWITAJ LAWRENCE & PATRICIA
583 SOUTHSHORE DR
OXFORD, MI 48371

SZAFRANSKI PHILLIP R &
3063 APPLE BLOSSOM DR
ALVA, FL 33920

TACKTILL LEWIS &
4004 E HAMPTON CIR
ALVA, FL 33920

TALLY G CARTER TRUST +
2211 LINWOOD AVE
ALVA, FL 33920

TAPIAS GUSTAVO
3677 EAST HAMPTON CIR
ALVA, FL 33920

TARCA THOMAS & SHARON
3552 EAST HAMPTON CIR
ALVA, FL 33920

TARGIA STANLEY + JOANNE
3098 APPLE BLOSSOM DR
ALVA, FL 33920

TAVOLACCI GIUSEPPE &
16028 PALMETTO PRAIRIE DR
ALVA, FL 33920

TAYLOR PATRICK L TR
8986 TERWILLIGERSRIDGE DR
CINCINNATI, OH 45249

TEMPESTA KIM TR
3376 CHESTNUT GROVE DR
ALVA, FL 33920

TEMPLE RAYMOND R &
27 JOHN ST
HUNTSVILLE, ON 0 CANADA

TENEYCK DONALD J
2149 SUMMERSWEET DR
ALVA, FL 33920

TERLOP JAMES JOSEPH
301 FALLING LEAF DR
SEVEN HILLS, OH 44131

TESKEY DONALD S TR
16072 HERONS VIEW DR
ALVA, FL 33920

THEISS ROBERT J + CAROLE A
15194 YELLOW WOOD DR
ALVA, FL 33920

THEONE LLC
47 QUINTARD AVE
NORWALK, CT 6854

THERESA A WASHINGTON TRUST +
16134 PALMETTO PRAIRIE DR
ALVA, FL 33920

THIEDE RANDY & JEANNE
4026 EAST HAMPTON CIR
ALVA, FL 33920

THOMAS MICHAEL J + DELAINE W
16581 GOLDENROD LN # 101
ALVA, FL 33920

THOMAS SUZANNE H
3313 CHESTNUT GROVE DR
ALVA, FL 33920

THOMPSON ANNE-MARIE
15646 ANGELICA DR
ALVA, FL 33920

THORNBERRY ROGER W
3087 SAGITTARIA LN
ALVA, FL 33920

THYSSEN WALTER W TR
15054 LIGUSTRUM LN
ALVA, FL 33920

TIBURZI MARYANNE L
60 OLD BARN DR
WEST CHESTER, PA 19382

TITUS ROSEMARIE E &
3518 EAST HAMPTON CIR
ALVA, FL 33920

TOOMEY JAMES EDWARD JR &
3297 APPLE BLOSSOM DR
ALVA, FL 33920

TORRES SANTIAGO FABARA &
16008 PALMETTO PRAIRIE DR
ALVA, FL 33920

TOW NORMAN JAY & HALINA
3436 GOLD FLOWER ST
ALVA, FL 33920

TRAPANI VINCENT & CAROL ANN
3321 APPLE BLOSSOM DR
ALVA, FL 33920

TRAVIS WILLIAM RUSSELL
2903 W PRICE AVE
TAMPA, FL 33611

TREML BERNARD J & JEANNE M TR
3124 MOSS WAY
ALVA, FL 33920

TREPPER SONJA K
15751 ANGELICA DR
ALVA, FL 33920

TRIPLE NICKEL INVESTMENT
PO BOX 1503
FORT MYERS, FL 33902

TROLINGER JANE C
PO BOX 694
ALVA, FL 33920

TROUT ROY ROBERT JR &
3720 EAST HAMPTON CIR
ALVA, FL 33920

TSCHETTER JASON KELLY TR
14112 NATALIE RD
PRIOR LAKE, MN 55372

TUCKER BRIAN D &
6463 ABERDEEN LANE
MEDINA, OH 44256

TUCKER DAVID A & MAGGIE
15242 YELLOW WOOD DR
ALVA, FL 33920

TURNER KENT
600 RITA AVE N
LEHIGH ACRES, FL 33971

TUTKO STEPHEN & SUSAN L
3188 APPLE BLOSSOM DR
ALVA, FL 33920

TYE JOHN W III & SUSAN
4085 EAST HAMPTON CIR
ALVA, FL 33920

UNKNOWN HEIRS OF
15109 LIGUSTRUM LN
ALVA, FL 33920

UNKNOWN HEIRS OF
3393 HAMPTON BLVD
ALVA, FL 33920

UNKNOWN HEIRS OF
16521 GOLDENROD LN 103
ALVA, FL 33920

URBANK GREGORY G + CLEMENCIA B
3109 APPLE BLOSSOM DR
ALVA, FL 33920

URIARTE CONNIE
16056 PALMETTO PRAIRIE DR
ALVA, FL 33920

USINOV BLANCA CHAVEZ +
4037 EAST HAMPTON CIR
ALVA, FL 33920

USMAN SAIF & SHAH AMNA
26848 GREENLEAF CT
VALENCIA, CA 91381

VAIL MICHAEL H & SHERRIE L
15716 ANGELICA DR
ALVA, FL 33920

VALERIE T DIAZ TRUST
2142 SUMMERSWEET DR
ALVA, FL 33920

VAN CAMP STEPHEN PAUL +
65 LAKEVIEW DR
PORT PERRY, ON 0 CANADA

VAN NULAND DEAN WILLIAM &
3450 TULIP TRL
APPLETON, WI 54913

VANDEGRIFT NELSON R &
15255 YELLOW WOOD DR
ALVA, FL 33920

VANDENBELT RICHARD J &
2119 BLUE WILLOW CRES
ORLEANS, ON 0 CANADA

VANOSS WAYNE P JR &
3424 GOLD FLOWER ST
ALVA, FL 33920

VANSLYKE DOUGLAS C +
6996 N BERGEN RD
BYRON, NY 14422

VASQUEZ DANIEL M & ANA M
3418 HAMPTON BLVD
ALVA, FL 33920

VDLLM INC
PO BOX 1308
ESTERO, FL 33929

VELLEMAN ELLIOTT &
2161 SUMMERSWEET DR
ALVA, FL 33920

VERENNA THOMAS R &
117 SADDLEBROOK DR
HARRISON CITY, PA 15636

VIENHAGE LAWRENCE GENE &
15252 LIGUSTRUM LN
ALVA, FL 33920

VILLERS VIRGIL + JUDITH A
4115 WOODBINE DR
NORTON, OH 44203

VINCENT E GROPPA TRUST +
2974 APPLE BLOSSOM DR
ALVA, FL 33920

VIOHL MICHAEL JOSEPH &
16225 ROSEMALLOW LN
ALVA, FL 33920

VISONE ROSEANN NATIELLO
3050 APPLE BLOSSOM DR
ALVA, FL 33920

VLAJ PAUL & DAWN
12955 WEST WADE DR
NEW BERLIN, WI 53151

VON DREELE SUSAN A TR
2819 APPLE BLOSSOM DR
ALVA, FL 33920

VOSS NICKLAS +
16101 HERONS VIEW DR
ALVA, FL 33920

WAGNER ROBERT & VICKIE
15332 YELLOW WOOD DR
ALVA, FL 33920

WALDEN CINDI
16118 PALMETTO PRAIRIE DR
ALVA, FL 33920

WALKER BURR HOWARD
16580 GOLDENROD LN #103
ALVA, FL 33920

WALKER DOUGLAS WAYNE &
3125 APPLE BLOSSOM DR
ALVA, FL 33920

WALL JOHN W & JUDITH ANN
1905 LINDEN AVE
PARK RIDGE, IL 60068

WALL RAYMOND L &
3232 BIRCH TREE LN
ALVA, FL 33920

WALSH THOMAS GARY
15103 LIGUSTRUM LN
ALVA, FL 33920

WALTMAN ALAN LEE
15651 ANGELICA DR
ALVA, FL 33920

WANDTKE MICHAEL DAVID
2987 APPLE BLOSSOM DR
ALVA, FL 33920

WARE JOSHUA G & SHEILA O
16428 WINDSOR WAY
ALVA, FL 33920

WARREN ROBERT M & JOAN A
27308 W DEER HOLLOW LN
CHANNAHON, IL 60410

WARZECHA THOMAS JOHN &
3165 APPLE BLOSSOM DR
ALVA, FL 33920

WASHBURN DONALD EUGENE +
3318 APPLE BLOSSOM DR
ALVA, FL 33920

WATSON JACOB B & ABBIE
3020 WALNUT GROVE LN
ALVA, FL 33920

WATSON JANE +
16540 GOLDENROD LN #202
ALVA, FL 33920

WEBLEY CHARLES LARRY JR &
16107 PALMETTO PRAIRIE DR
ALVA, FL 33920

WELLMAN CHRIS MATTHEW L/E
2107 SUMMERSWEET DR
ALVA, FL 33920

WELLMAN NORMAN F TR
2951 APPLE BLOSSOM DR
ALVA, FL 33920

WELLS ROBERT LEE +
2173 SUMMERSWEET DR
ALVA, FL 33920

WENTWORTH RYAN CHRISTOPHER
16222 BACOPA DR
ALVA, FL 33920

WERTH FAMILY TRUST +
15311 YELLOW WOOD DR
ALVA, FL 33920

WESOLEK TROY L
15626 ANGELICA DR
ALVA, FL 33920

WETTLAUFER BONITA ANNETTE
15169 LIGUSTRUM LN
ALVA, FL 33920

WHALEN DEBRA ANN +
2197 SUMMERSWEET DR
ALVA, FL 33920

WHEELER IRENE RITA TR
3641 E HAMPTON CIR
ALVA, FL 33920

WHITE GEORGE M &
3597 EAST HAMPTON CIR
ALVA, FL 33920

WHITE ROSEANN & JEFFREY
2263 MINK ST SW
PATASKALA, OH 43062

WHITEHEAD STEPHEN M &
3212 BIRCH TREE LN
ALVA, FL 33920

WHORTON JERRY & TAMARA
4081 E HAMPTON CIR
ALVA, FL 33920

WIESEN CHRISTOPHER P &
3301 CHESTNUT GROVE DR
ALVA, FL 33920

WIGGBERG MICHAEL C
15085 LIGUSTRUM LN
ALVA, FL 33920

WILBURN TERRY VAN &
3170 APPLE BLOSSOM DR
ALVA, FL 33920

WILLIAM J LAU JR TRUST +
3729 ARTHURS POINT DR NW
HACKENSACK, MN 56452

WILLIAM J WEST TRUST +
3173 APPLE BLOSSOM DR
ALVA, FL 33920

WILLIAM M HOLCOMB QPRT +
16016 HERONS VIEW DR
ALVA, FL 33920

WILLIAMS HELEN R L/E
3157 APPLE BLOSSOM DR
ALVA, FL 33920

WILLIAMS JASON BOYD &
16165 HERONS VIEW DR
ALVA, FL 33920

WILLIAMS KAREN KAPEGHIAN
2184 SUMMERSWEET DR
ALVA, FL 33920

WILLIAMS KAREN L L/E
2330 SUMMERSWEET DR
ALVA, FL 33920

WILLIAMS RONALD L &
15114 YELLOW WOOD DR
ALVA, FL 33920

WILLIAMSON JOHN C &
135 LAKESIDE DR
PITTSBORO, IN 46167

WILMER DANNY W & DONNA
16166 HERONS VIEW DR
ALVA, FL 33920

WILSON ANTHONY & LOURDES M
4064 EAST HAMPTON CIR
ALVA, FL 33920

WILSON CHARLES A &
1554 LAKESIDE DR
HARVEYS LAKE, PA 18618

WILSON JUSTIN & MELISSA
3147 WALNUT GROVE LN
ALVA, FL 33920

WOLFE THOMAS & SEBRA
369 N BOLTON RD
FREEPORT, IL 61032

WOLK JOSEPH &
16185 ROSEMALLOW LN
ALVA, FL 33920

WOLPER JOHN F & PENELOPE
15767 ANGELICA DR
ALVA, FL 33920

WOMACK BARRY N
2860 APPLE BLOSSOM DR
ALVA, FL 33920

WONG ANNETTE M
16108 PALMETTO PRAIRIE DR
ALVA, FL 33920

WOODSTOCK LEON D +
16001 PALMETTO PRAIRIE DR
ALVA, FL 33920

WORNY MARY D
15720 ANGELICA DR
ALVA, FL 33920

WROTEN MELVIN O & BARBARA A
3313 APPLE BLOSSOM DR
ALVA, FL 33920

YAEGER BRIAN JOHN &
4015 E HAMPTON CIR
ALVA, FL 33920

YAEGER FRANCES
16104 PALMETTO PRAIRIE DR
ALVA, FL 33920

YANCEY JOHN R & CAROL J
15170 YELLOW WOOD DR
ALVA, FL 33920

YEMYASHEV SARA
2122 BERGEN AVE
BROOKLYN, NY 11234

YOUNGBLOOD LEE TAYLOR &
15511 PAPYRUS CT
ALVA, FL 33920

YULICK EDWARD II &
16068 PALMETTO PRAIRIE DR
ALVA, FL 33920

ZABAWA EUGENE MICHAEL &
46 ROCKCLIFFE RD
DUNDAS, ON 0 CANADA

ZAFFRON SIDNEY E &
16134 HERONS VIEW DR
ALVA, FL 33920

ZAMBRANO JESUS & MARIA D
3724 3RD ST SW
LEHIGH ACRES, FL 33976

ZAMORA JUAN M & MAGDALENA L/E
2030 SUMMERSWEET DR
ALVA, FL 33920

ZAROV VIKTOR &
3605 E HAMPTON CIR
ALVA, FL 33920

ZELINSKI GEORGE + JANICE L
16117 HERONS VIEW DR
ALVA, FL 33920

ZELLMER STEVEN W & BETH A L/E
4033 EAST HAMPTON CIR
ALVA, FL 33920

ZICCARDI JOSEPH CARMEN &
16014 MISTFLOWER DR
ALVA, FL 33920

ZIMMERMAN DAVID F & KAREN M
308 REMINGTON WAY DR
BALLWIN, MO 63021