

EXHIBITS

CASE # _____

DCI2004-00029

BARBOUR ENTERPRISES, LP1 in ref. to
ALICO LAKES LOT 1 CPD

CASE NAME: _____

Attach copy of this form to top of packet of exhibits & place exhibits in case file.

ARE THERE ANY BOARD EXHIBITS? YES X NO

LOCATION OF BOARDS _____

If there are any board exhibits, attach another copy of this form to boards for identification purposes.

SITE DATA

TOTAL SITE AREA

1,129,789 SF
(25.89 AC.)

GRAND LANE AREA

450,298 SF
(10.29 AC.)

APPROXIMATELY 25 FT. 1

PROPOSED BUILDING

GROUND LEVEL FLOOR AREA

1,100,000 SF
(25.10 AC.)

PAVEMENT / SIDEWALK AREA

532,141 SF

LANDSCAPE AREA

DRY RETENTION AREA /

124,697 SF = 10%

INDIVIDUAL PRESERVE

6,633 SF = 5%


1,130,300 SF = 24%

SCHEDULE OF DEVIATIONS

① TYPE "E" BUFFER REQUIREMENT

② TYPE "A" BUFFER REQUIREMENT

OPTIONAL COP OUT DOOR SEATING

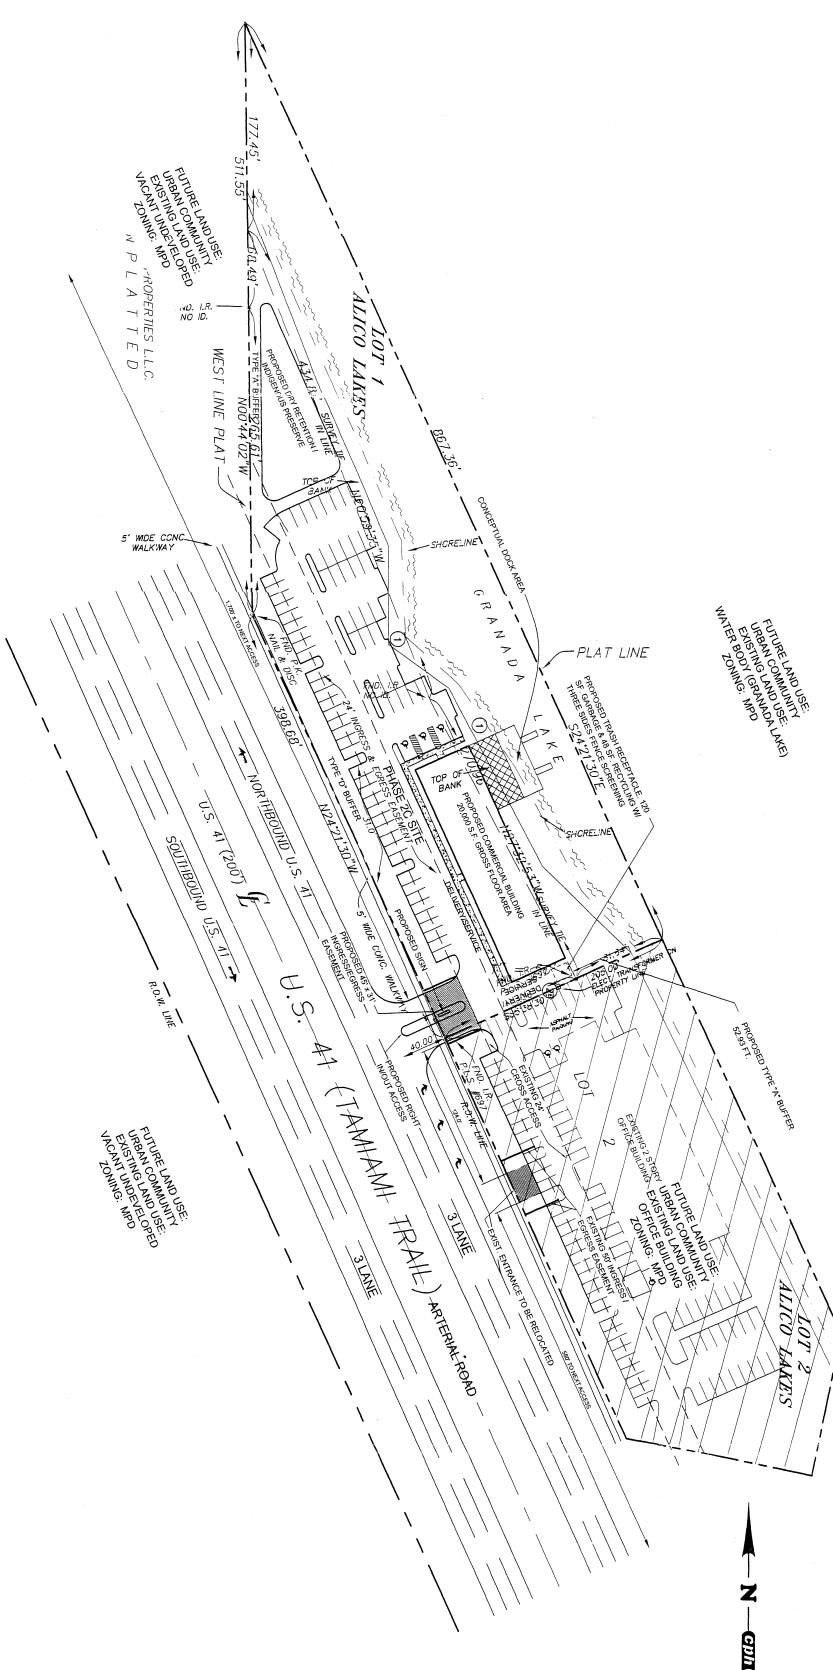

RECEIVED
AUG 11 2004

PERMIT COUNTER
0012004-00029

Sheet No.
CP

PROPOSED MASTER CONCEPT PLAN / EXHIBIT 6-J
ALICO LAKES LOT 1
LEE COUNTY, FLORIDA

Activity	Name	Date	
Designed by:	S.J.P.	04/04	
Drawn by:	CNWKOL	04/04	
Checked by:			
Approved by:			

Scale:	1" = 50'
Date:	APR 2004
Job No.:	B7501
File:	BASE1

cph Engineers
Planners
Landscape Architects
Surveyors
Construction Management
www.cphengineers.com
2111 Park Street, Suite 200, Fort Myers, FL 33901
Phone: 239.332.5499 Fax: 239.332.2593

DCI2004-00029 ALICO LAKES LOT 1



LEE COUNTY
SOUTHWEST FLORIDA

350 175 0 350 Feet

