


**kwiktag** 022 583 858

**CASE NAME:** Pagliaro Penning

## LOCATION OF BOARDS

**If there are any board exhibits, attach another copy of this form to boards for identification purposes.**

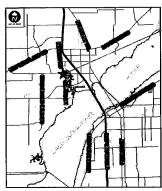

Site Location

# Pagliaro Re-zoning REZ2005-00002

## Legend

Zoning

Parcels

Roads



Lee County DCD  
Zoning Division  
Prepared December 2005



0 50 100 200 Feet

2005 Aerial - Photograph

STAFF'S REPORT



# P H O T O S




1205 Orange Ave

File # REZ2005-00002

NORTH FORT MYERS FLORIDA  
12/06/05

# COMMERCIAL LOCATION MAP

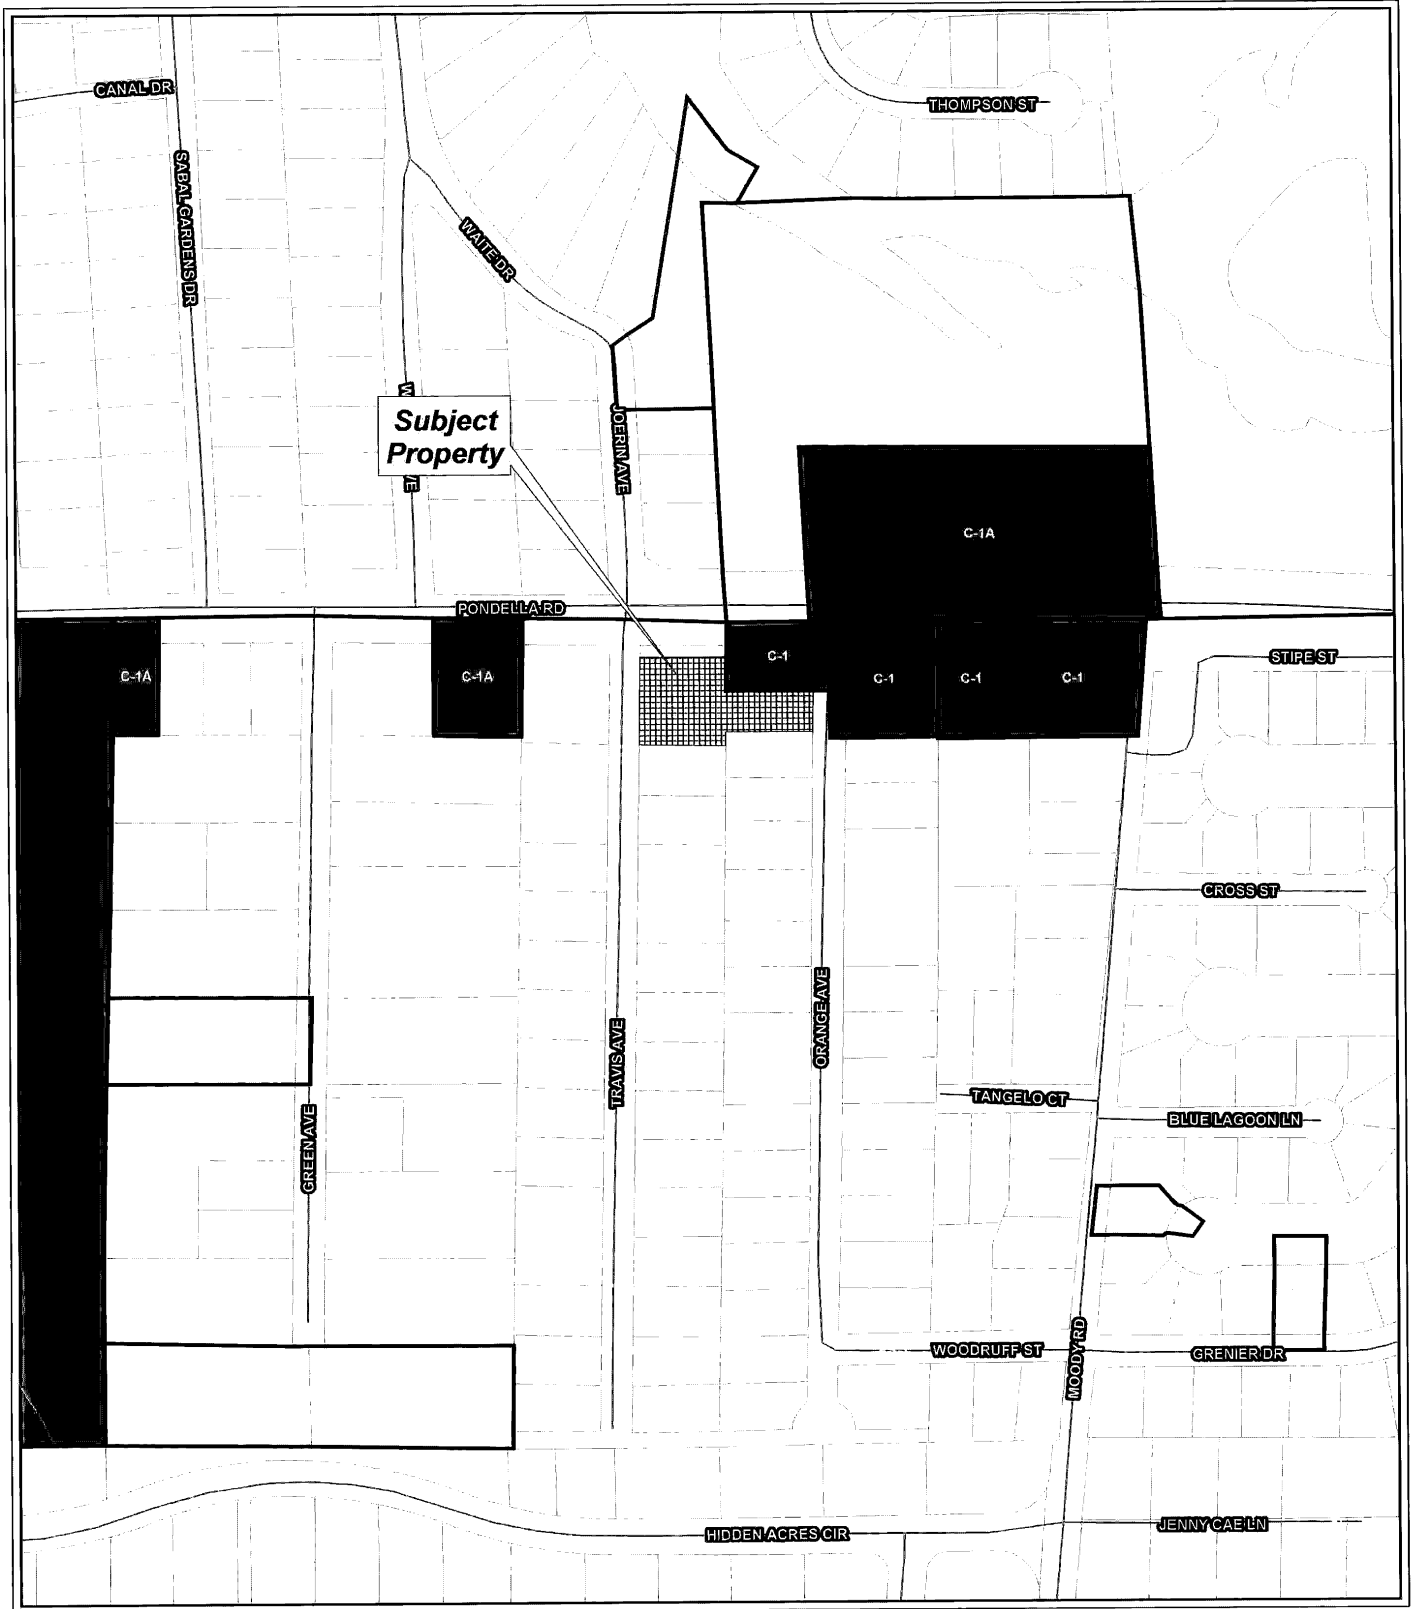

100 50 0 100 200 300 400 500 Feet

Scale 1:2000



1205 Orange Ave

File # REZ2005-00002

NORTH FORT MYERS, FLORIDA  
12/05/05