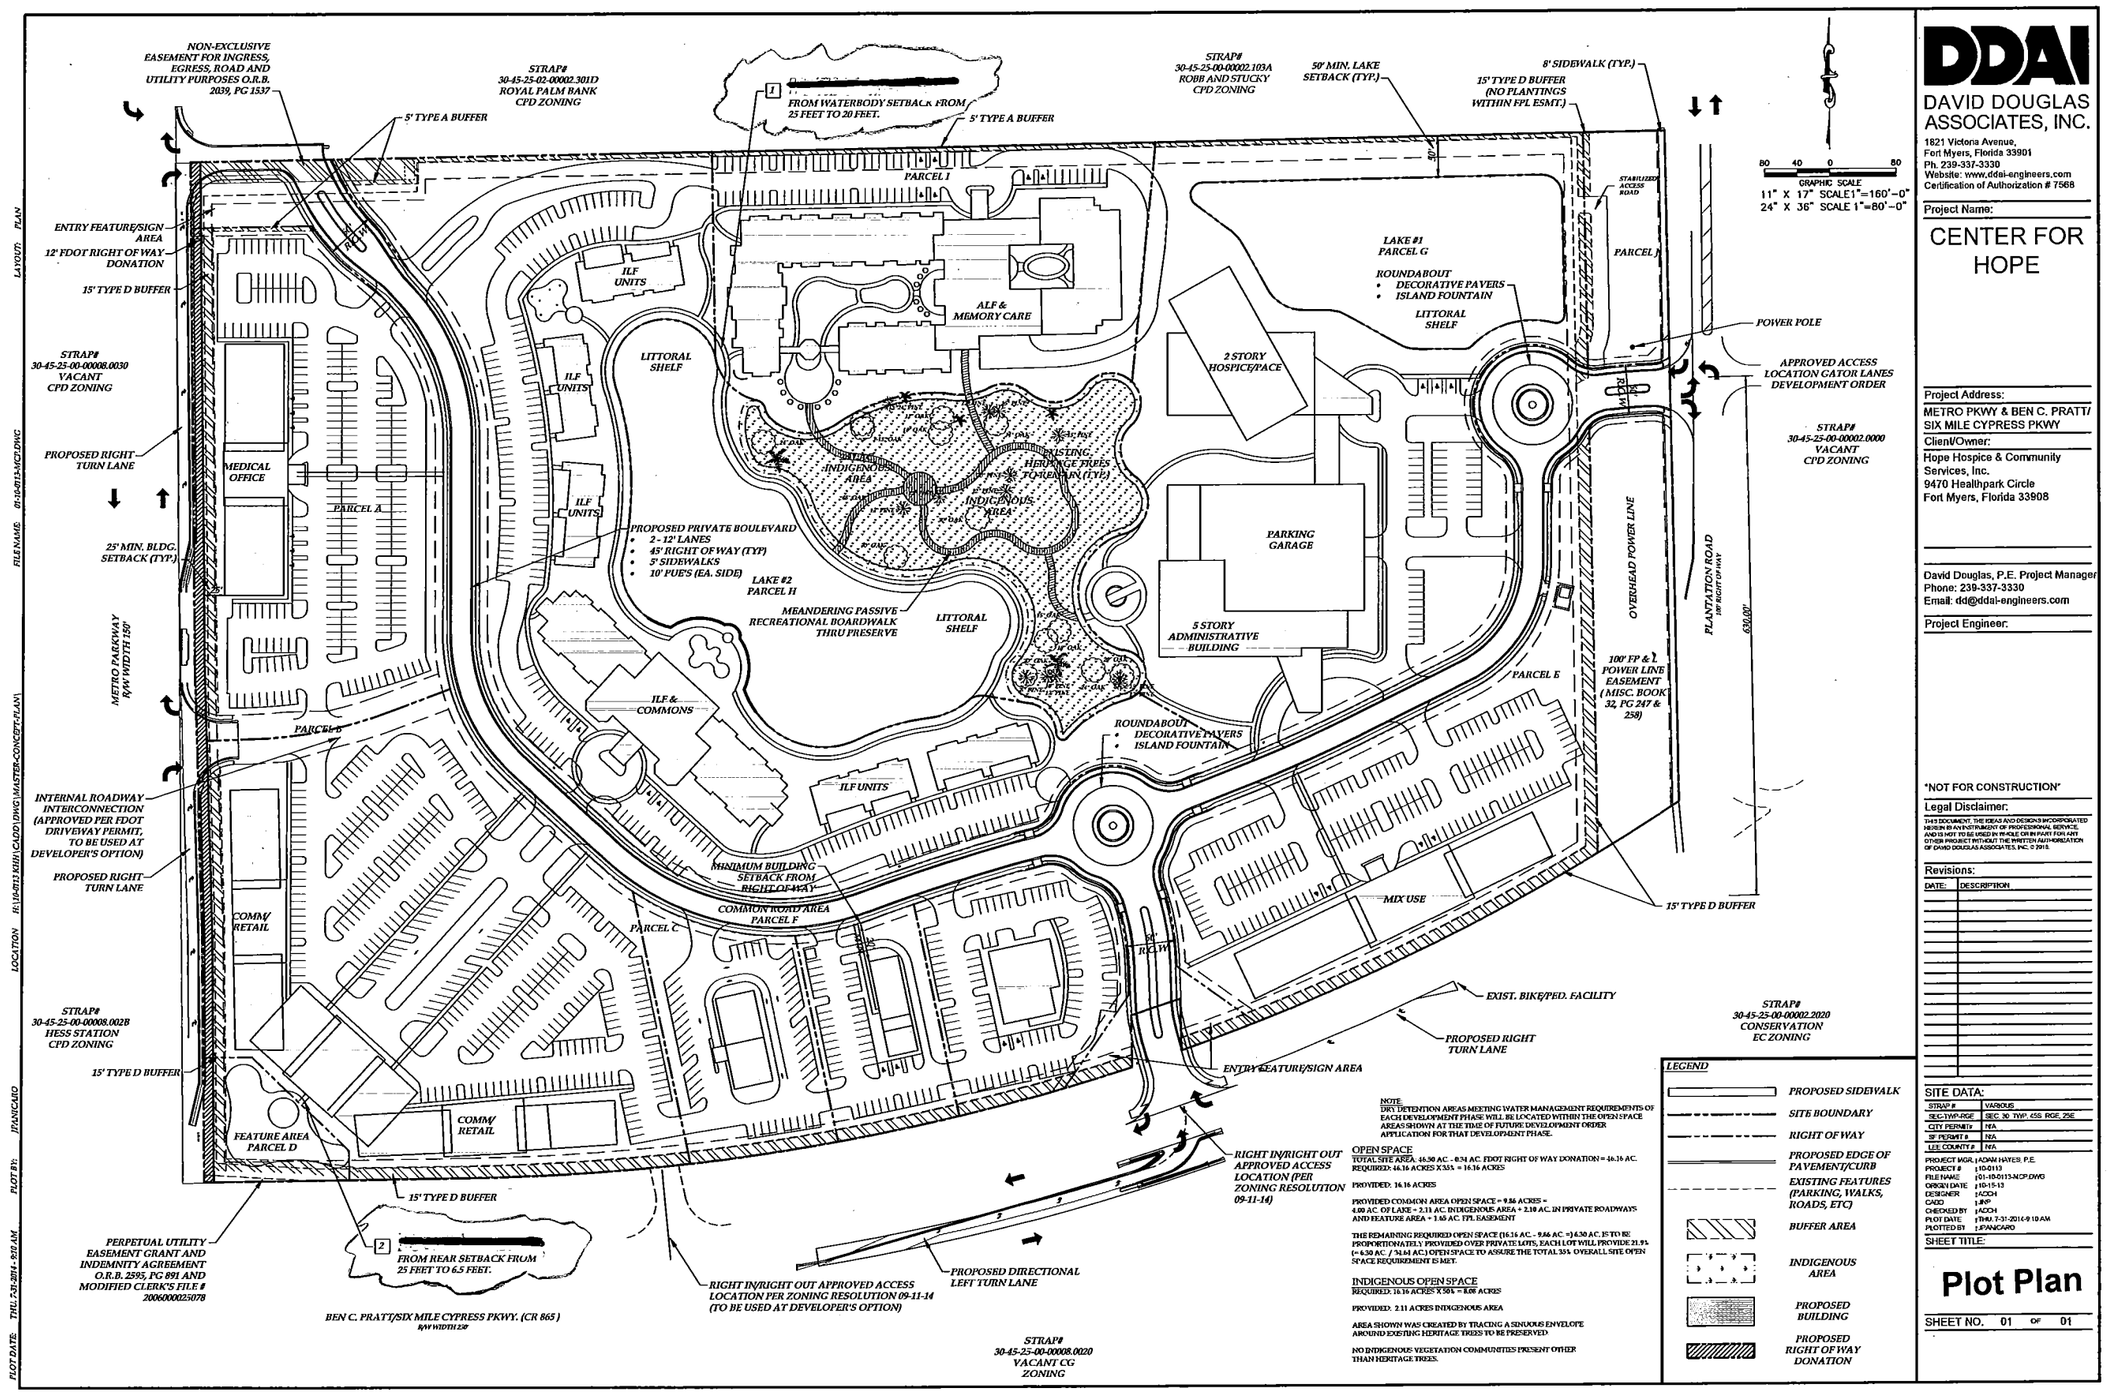


DDAI

DAVID DOUGLAS ASSOCIATES, INC.

1821 Victoria Avenue,
Fort Myers, Florida 33901
Ph. 239-337-3330
Website: www.ddai-engineers.com
Certification of Authorization # 7568

Project Name:

CENTER FOR HOPE

Project Address:

METRO PKWY & BEN C. PRATT/ SIX MILE CYPRESS PKWY

Client/Owner:

Hope Hospice & Community Services, Inc.
9470 Healthpark Circle
Fort Myers, Florida 33908

David Douglas, P.E. Project Manager
Phone: 239-337-3330
Email: dd@ddai-engineers.com

Project Engineer:

"NOT FOR CONSTRUCTION"

Legal Disclaimer:

THIS DOCUMENT, THE IDEAS AND DESIGNS INCORPORATED HEREIN AS AN INSTRUMENT OF PROFESSIONAL SERVICE, AND IS NOT TO BE USED IN WHOLE OR IN PART FOR ANY OTHER PROJECT WITHOUT THE WRITTEN AUTHORIZATION OF DAVID DOUGLAS ASSOCIATES, INC. © 2015.

Revisions:

DATE:	DESCRIPTION

SITE DATA:

STRAP #	VARIOUS
SEC-TWP-RGE	SEC. 30 TWP. 45S RGE. 25E
CITY PERMIT #	N/A
SF PERMIT #	N/A
LEE COUNTY #	N/A
PROJECT MGR.	ADAM HAYES, P.E.
PROJECT #	10-0113
FILE NAME	01-10-0113-MCP.DWG
ORIGIN DATE	10-15-13
DESIGNER	ACH
CADD	MP
CHECKED BY	ACH
PLOT DATE	THU, 7-31-2014-9:10 AM
PLOTTED BY	JFANCARO

SHEET TITLE:

Plot Plan

SHEET NO. 01 OF 01

EXHIBIT B

This Plot Plan is only intended to indicate the location of the two setback deviations approved by ADD2014-00142. **Please refer to ADD2013-00168 for the approved MCP.**