


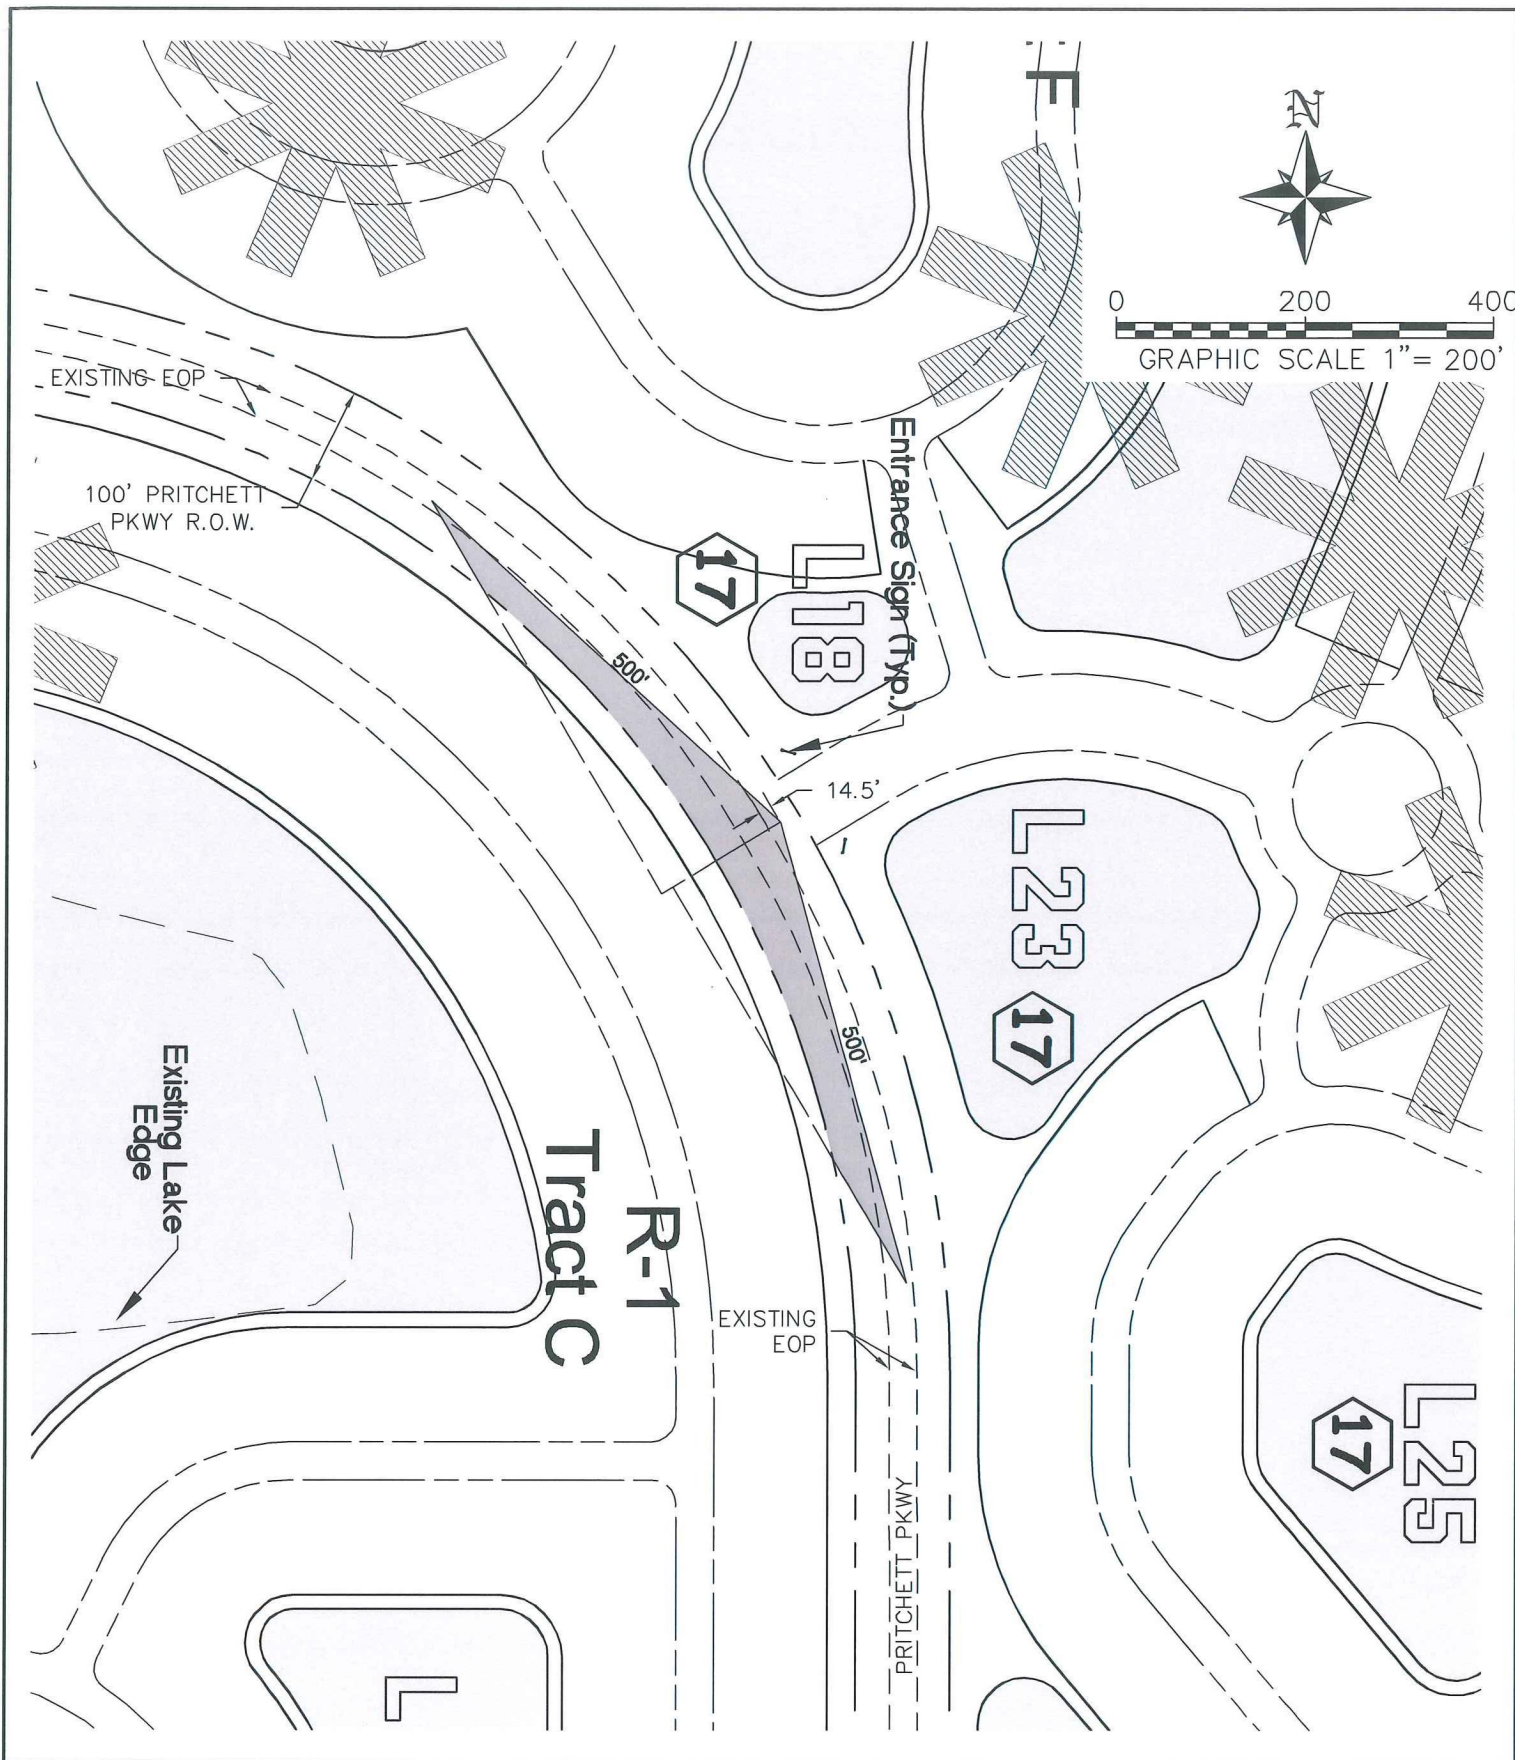

BANKS
ENGINEERING

Professional Engineers, Planners, & Land Surveyors
Serving The State Of Florida

10511 SIX MILE CYPRESS PARKWAY
FORT MYERS, FLORIDA 33966
PHONE: (239) 939-5490 FAX: (239) 939-2523

ENGINEERING LICENSE # EB 6469
SURVEY LICENSE # LB 6690

WWW.BANKSENG.COM

SITE TRIANGLE EXHIBIT
STONEYBROOK NORTH
LEE COUNTY, FLORIDA

DATE	PROJECT	DRAWING	DESIGN	DRAWN	CHECKED	SCALE	SHEET
9/26/2013	1447	TRI		SDJ		1"=200'	1

FIGURE 3 – 8
DEPARTURE SIGHT TRIANGLE
TRAFFIC APPROACHING FROM LEFT OR RIGHT


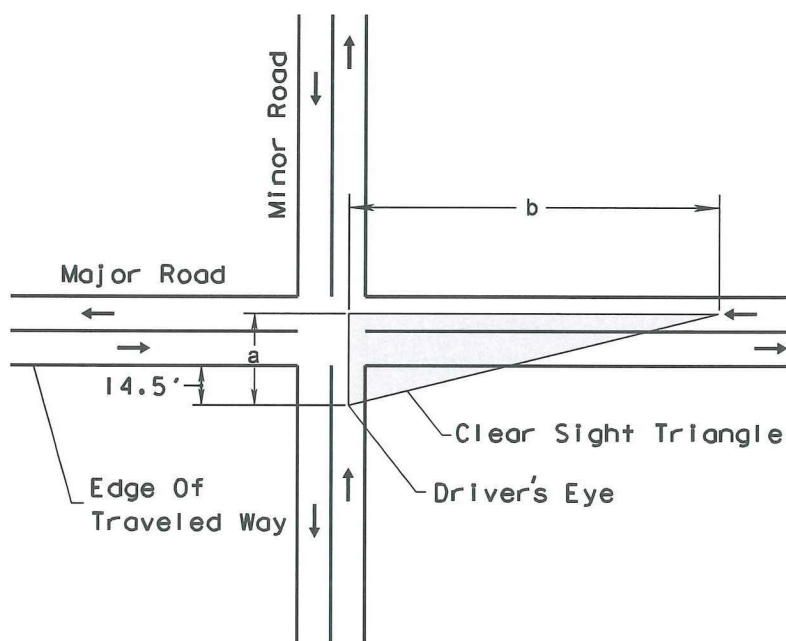


FIGURE 3 – 9
INTERSECTION SIGHT DISTANCE

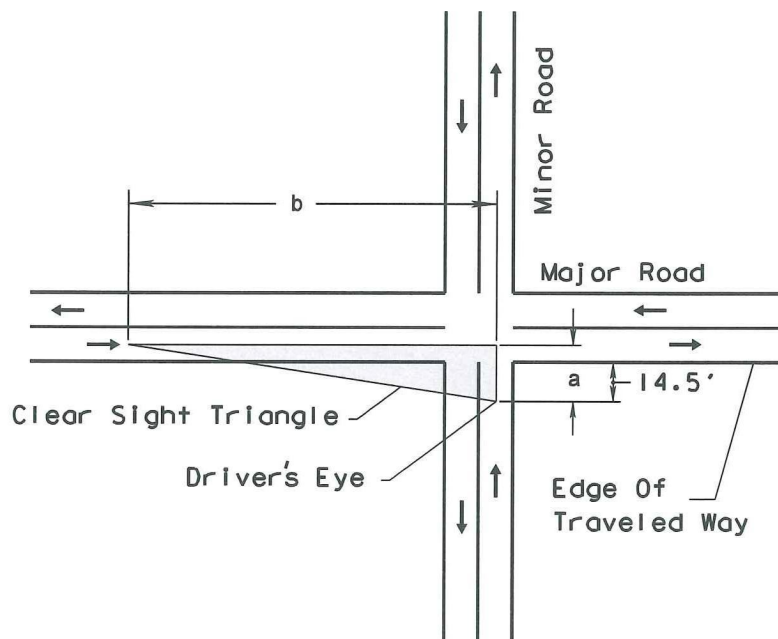