
ADD2014-00218 Lee County ePlan

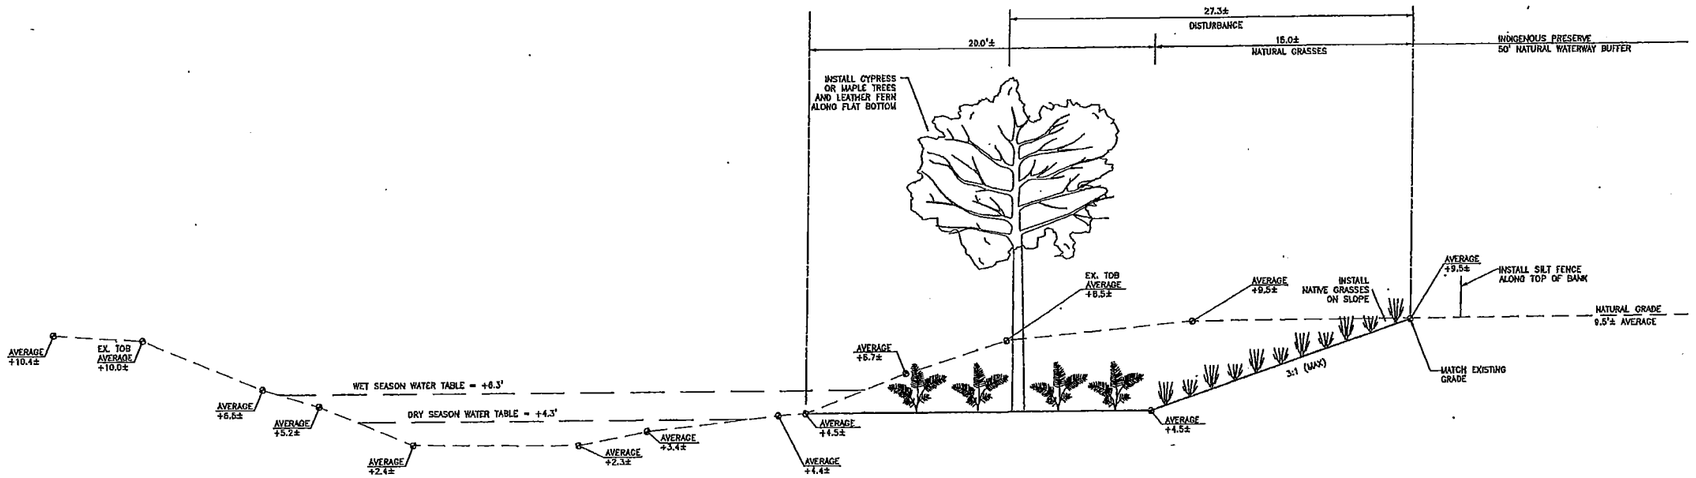

CROSS SECTION K – K OF MULLOCK CREEK

N.T.S.

EXHIBIT "C"

DATE	REVISIONS	DATE: 05/2012
		DESIGNED BY: VJH
		DRAWN BY: JSN & VJH
		CHECKED BY: TDM
		APPROVED BY: TDM

DRAWING NAME: J:\DWG\Projects\Drawings\Ch4\EXHIBIT2.dwg

THE PRESERVE AT SAN CARLOS PARK

CROSS-SECTION OF MULLOCK CREEK

CIVIL ENGINEERING ENVIRONMENTAL CONSULTING
IDM CONSULTING, INC.
43 Barkley Circle, Suite #200
Fort Myers, FL 33907
Phone: (239) 433-4231
Fax: (239) 433-9632
Email: jmessick@idmconsulting.com

NOT VALID WITHOUT EMBOSSED SEAL, SIGNATURE AND DATE.

Dean Martin, P.E.
Florida # 62022

DATE:

SHEET # 1 of 1

SCALE: N.T.S.