

ADD2015-00101 Lee County ePlan

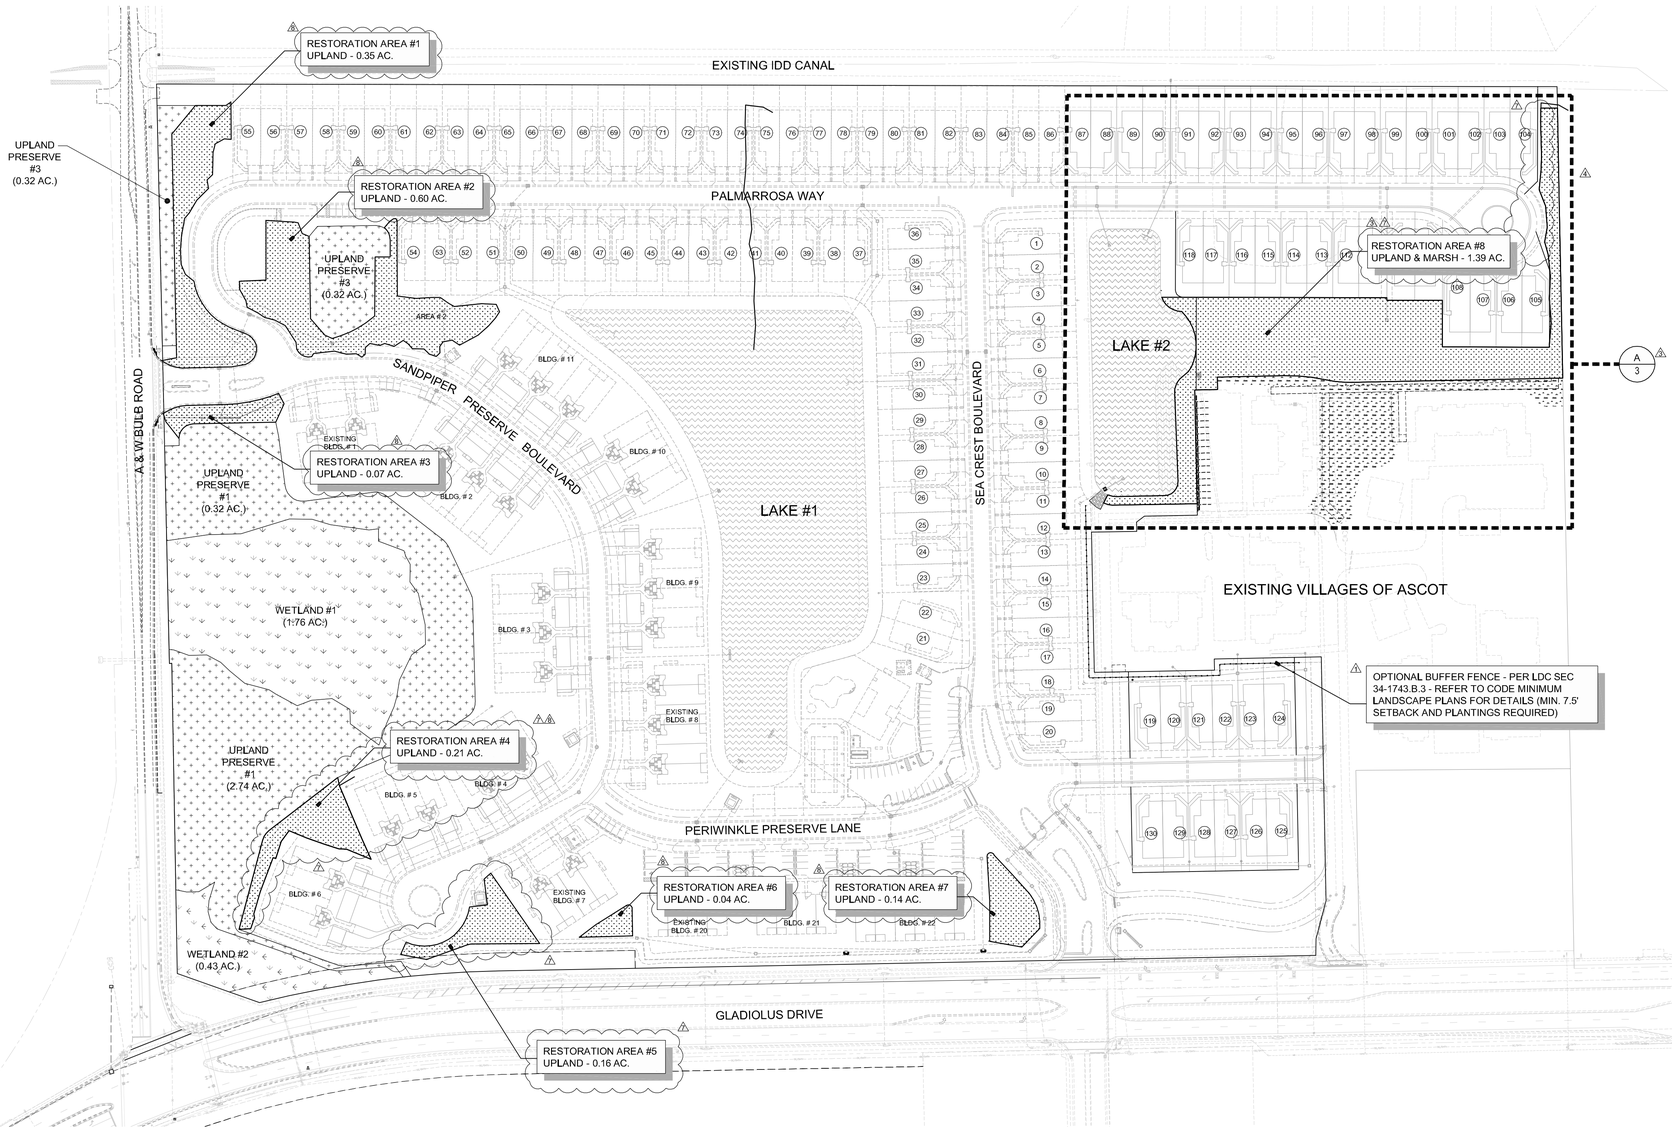

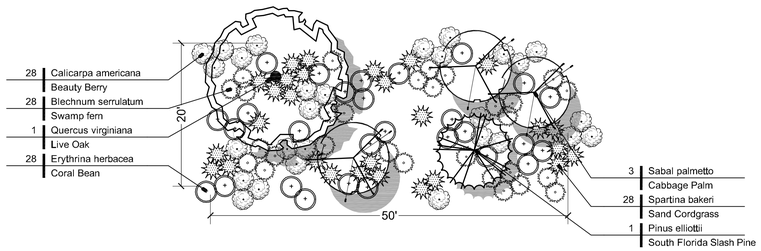

A TYPICAL 1000 SF UPLAND PLANTING

SCALE: N.T.S.

NOTE: PLANTING TYPICAL IS REPRESENTATIVE AND DOES NOT CONSTITUTE ALL OF THE APPROVED PLANT SPECIES. SEE ALTERNATIVE APPROVED SPECIES CHART ON SHEET 7.

LEGEND

- UPLAND RESTORATION AREA
- UPLAND PRESERVE
- WETLAND
- LITTORAL AREA

RESTORATION AREA SUMMARY

	ACREAGE	SQUARE FOOTAGE
RESTORATION AREA #1	0.35	15,180
RESTORATION AREA #2	0.60	26,050
RESTORATION AREA #3	0.07	3,265
RESTORATION AREA #4 (+1,024 SF)	0.21	9,140
RESTORATION AREA #5 (+341 SF)	0.16	6,326
RESTORATION AREA #6	0.04	1,826
RESTORATION AREA #7	0.14	6,359
RESTORATION AREA #8 (+1365 SF)	1.39	60,583
TOTAL	2.96	128,729

WALDROP ENGINEERING
CIVIL ENGINEERING & LAND DEVELOPMENT CONSULTANTS
28100 BONITA GRANDE DRIVE - SUITE 305 BONITA SPRINGS, FL 34135
P: 239-405-7777 F: 239-405-7599 EMAIL: info@waldropengineering.com

TORTUGA

CLIENT: TAYLOR MORRISON OF FLORIDA, INC.

OVERALL RESTORATION SITE PLAN

PLAN REVISIONS

1	02/26/10	REVISED PER COUNTY COMMENTS
2	03/24/10	REVISED PER COUNTY COMMENTS
3	02/20/11	REVISED PER COUNTY COMMENTS
4	07/15/11	REVISED PER COUNTY COMMENTS
5	09/29/11	REVISED PER COUNTY COMMENTS
6	05/23/12	REVISED FOR ASCOT PLANTINGS
7	06/15/15	REVISED PER CLIENT & COUNTY COMMENTS
8	07/01/15	REVISED PER UPDATED SURVEY DATA

FLORIDA CERTIFICATE OF AUTHORIZATION #LC26000385

RICHARD GRANT WILBANKS, P.L.A.
FL LICENSE NO: LA666725

SET NUMBER: 186-02-E19

SHEET : 2

J:\186-02 Tortuga\AutoCAD\186-02-E19 Restoration Plans\Current Plans\160ZE1902.dwg Jul 01, 2015 - 5:36pm
XREFS: TITLEBLOCK-XREF [J:\186-02 Tortuga\AutoCAD\186-02-E19 Restoration Plans\PLAN-XREFS\TITLEBLOCK-XREF.dwg]
LEGEND-XREF [J:\186-02 Tortuga\AutoCAD\186-02-E19 Restoration Plans\PLAN-XREFS\LEGEND-XREF.dwg]
1860200BASE [J:\186-02 Tortuga\AutoCAD\186-02-09 (Phase 4 & 5 DO Plans)\Recr08\1860200BASE.dwg]
1860200EXISTING [J:\186-02 Tortuga\AutoCAD\Design\1860200EXISTING.dwg]