


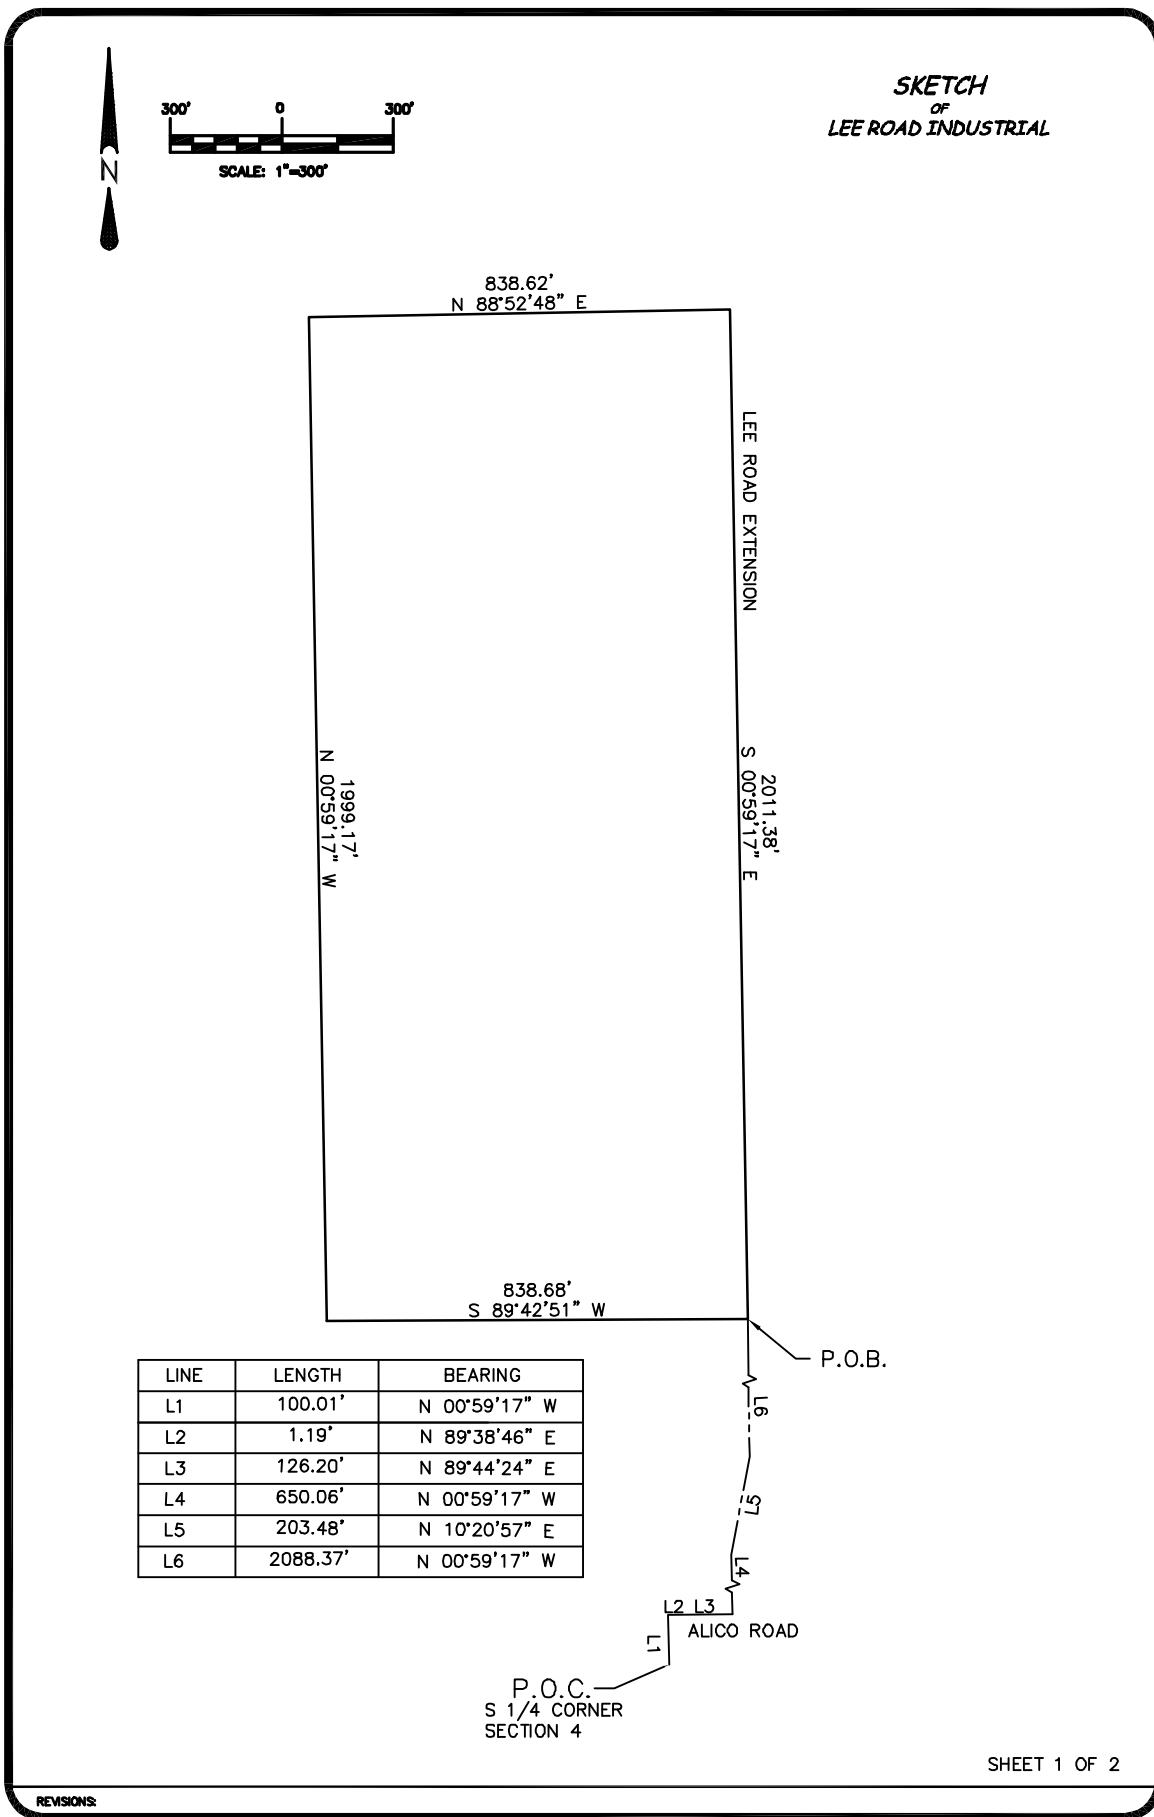

REVISIONS:

PROJECT NO: LEE ROAD
SCALE: 1"=300'
DRAWN BY: CEV
CHECKED BY: HDM
DATE DRAWN: 04/27/2016
FIELD BOOK/PAGE:



**community engineering
services, inc.**
EB-0006613 • LB-8572

13650 Fiddlesticks Blvd. PMB 202-389
Fort Myers, Florida 33912
Telephone (239) 936-9777

AE SITE

AE-Site, LLC
EB-30108 • LB-7995

6900 Daniels Parkway, Suite 29-130
Fort Myers, FL 33912

THIS MAP IS NOT VALID WITHOUT THE ORIGINAL
SIGNATURE AND RAISED SEAL OF THE FLORIDA
LICENSED SURVEYOR AND WATER.



MARK D. McCLEARY, P.S.M.
FLORIDA REGISTERED PROFESSIONAL SURVEYOR NO. 6607
FOR THE FIRM LB-7995
DATE ISSUED: