

Exhibit D

ADMINISTRATIVE AMENDMENT (PD) ADD2007-00169

ADMINISTRATIVE AMENDMENT LEE COUNTY, FLORIDA

WHEREAS, Athyrio Development Associates, LLC, filed an application for administrative approval to a Residential Planned Development/Commercial Planned Development (RPD/CPD) on a project known as Diplomat Parcel for reconfiguration of the master concept plan; provide for minimum lot areas and dimensions for townhouses; and approval of a deviations to the Land Development Code on property located at 15501 North Cleveland Avenue , described more particularly as:

LEGAL DESCRIPTION: In Section 34, Township 43 South, Range 24 East, Lee County, Florida:

See Legal Description and Sketch attached hereto as "Exhibit A".

WHEREAS, the property was originally rezoned in case number DCI2005-00055 (Z-06-004); and

WHEREAS, the subject property is located in the Central Urban Future Land Use Category as designated by the Lee Plan; and

WHEREAS, the Lee County Land Development Code provides for certain administrative changes to planned development master concept plans; and

WHEREAS, the Diplomat RPD/CPD was approved with a maximum of 457 dwelling units pursuant to condition #1; and

WHEREAS, the Diplomat RPD/CPD was approved with a maximum of 200,000 square feet of commercial floor area; and

WHEREAS, the approved master concept plan contemplated filling in an existing lake; and

WHEREAS, the applicant has reconfigured the master concept plan providing for more detail of the residential uses, and utilization of the existing lake; and

WHEREAS, the Diplomat RPD/CPD provided land development regulations for townhouses per Condition 2; and

WHEREAS, the applicant proposes a revised set of land development regulations for their specific townhouse products; and

WHEREAS, these revised land development regulations are substantively the same and acceptable to staff; and

WHEREAS, the applicant requests a deviation from LDC Sec. 10-261(a) which requires all new multifamily residential developments to provide sufficient space for the placement of garbage containers or receptacles, to allow for curb side garbage pick up at the proposed townhouse units that are planned within the project; and

WHEREAS, this request was reviewed and approved by the Department of Solid Waste and the Department of Public Works; and

WHEREAS; the deviation request enhances the planned development and preserves and promotes the general intent of the LDC to protect the public health, safety and welfare; and

WHEREAS, the subject application and plans have been reviewed by the Lee County Department of Community Development in accordance with applicable regulations for compliance with all terms of the administrative approval procedures; and

WHEREAS, it is found that the proposed amendment does not increase density or intensity within the development; does not decrease buffers or open space required by the LDC; does not underutilize public resources or infrastructure; does not reduce total open space, buffering, landscaping or preservation areas; and does not otherwise adversely impact on surrounding land uses.

NOW, THEREFORE, IT IS HEREBY DETERMINED that the application for administrative approval for an amendment to the Diplomat Residential Planned Development/Commercial Planned Development (RPD/CPD) for reconfiguration of the master concept plan; provide for minimum lot areas and dimensions for townhouses; and approval of a deviation to the Land Development Code is **APPROVED**.

Approval is subject to the following conditions:

1. **The Development must be in compliance with the amended Master Concept Plan, dated JAN 30, 2007, Master Concept Plan for ADD2007-00169 is hereby APPROVED and adopted. A reduced copy is attached hereto.**
2. **Condition 2 a. of Zoning Resolution #Z-06-004 is revised with the following Site Development Regulations for Townhouses.**

Minimum Lot Areas and Dimensions

Lot Size ~~7,500~~ 1,600 square feet

Lot Width ~~75~~ 16 feet

Lot Depth 100 feet

Minimum Setbacks

Street 25 feet (public)/20 feet (private)

Side 5 10 feet (Zero feet for common wall unit)

Rear 30 feet - All lots containing enhanced buffer. See Condition 13.
20 feet - all other lots
Water Body 25 feet

All Accessory Uses: Per the LDC

Setbacks from Preserves (All Structures) 25 feet per the LDC.

Minimum Perimeter Setbacks: 25 feet (30 feet - All lots containing enhanced buffer. See Condition 13.)

Minimum Building Separation ~~40~~ 20 feet

Maximum Building Height: 35 feet/2 stories

Maximum Lot Coverage: ~~45~~ 65%

3. Deviation 7 seeks relief from LDC Sec. 10-261(a) which requires all new multifamily residential developments to provide sufficient space for the placement of garbage containers or receptacles, to allow for curb side garbage pick up at the proposed townhouse units that are planned within the project. This Deviation is APPROVED.
4. The terms and conditions of the original zoning resolutions remain in full force and effect, except as amended herein.

DULY SIGNED this 1st day of February, A.D., 2008.

BY: Pam Houck
Pam Houck, Director
Division of Zoning
Department of Community Development

Banks Engineering

Professional Engineers, Planners & Land Surveyors
 2515 Northbrooke Plaza Drive-Suite 200
 Naples, Florida 34119
 (239) 597-2061
 Fax (239) 597-3082

RECEIVED
 SEP 25 2007

DESCRIPTION
 OF A
 PARCEL OF LAND
 LYING IN

COMMUNITY DEVELOPMENT

SECTION 34, TOWNSHIP 43 SOUTH, RANGE 24 EAST
 LEE COUNTY, FLORIDA
 (RPD ZONING DESCRIPTION)

A TRACT OR PARCEL OF LAND SITUATED IN THE STATE OF FLORIDA, COUNTY OF LEE, LYING IN SECTION 34, TOWNSHIP 43 SOUTH, RANGE 24 EAST AND BEING FURTHER BOUNDED AND DESCRIBED AS FOLLOWS:

NORTH RPD PARCEL:

COMMENCING AT THE INTERSECTION OF THE WESTERLY RIGHT-OF-WAY LINE OF U.S. 41 (STATE ROAD 45) (200 FEET WIDE) AND THE SOUTHERLY RIGHT-OF-WAY LINE OF LITTLETON ROAD (50 FEET WIDE) THENCE 94.14 FEET ALONG SAID WESTERLY RIGHT-OF-WAY LINE AND ALONG THE ARC OF A CURVE CONCAVE TO THE SOUTHEAST HAVING A RADIUS OF 5829.58 FEET AND SUBTENDED BY A CHORD HAVING A LENGTH OF 94.14 FEET AND BEARING S.03°47'10"W. TO A POINT OF TANGENCY; THENCE S.03°25'50"W. ALONG SAID WESTERLY RIGHT-OF-WAY LINE FOR 2338.37 FEET; THENCE N.89°54'50"W. FOR 500.85 FEET; THENCE N.03°25'50"E. FOR 53.49 FEET TO THE POINT OF BEGINNING; THENCE S.89°51'48"W. FOR 1145.24 FEET; THENCE S.00°08'12"E. FOR 250.00 FEET TO AN INTERSECTION WITH THE NORTHERLY RIGHT-OF-WAY LINE OF DIPLOMAT PARKWAY (100 FEET WIDE) AS DESCRIBED IN OFFICIAL RECORDS BOOK 2833 AT PAGE 4156 OF THE PUBLIC RECORDS OF LEE COUNTY, FLORIDA; THENCE S.89°51'48"W. ALONG SAID NORTHERLY RIGHT-OF-WAY LINE FOR 80.00 FEET; THENCE N.00°08'12"W. FOR 250.00 FEET; THENCE S.89°51'48"W. FOR 257.48 FEET; THENCE N.00°20'36"W. FOR 703.76 FEET; THENCE N.85°23'00"E. FOR 335.22 FEET; THENCE N.02°25'15"W. FOR 346.19 FEET; THENCE S.89°54'50"E. FOR 1231.65 FEET; THENCE S.03°25'50"W. FOR 1073.15 FEET TO THE POINT OF BEGINNING.

PARCEL CONTAINS 35.18 ACRES, MORE OR LESS.

AND;

SOUTH RPD PARCEL:

COMMENCING AT THE INTERSECTION OF THE WESTERLY RIGHT-OF-WAY OF U.S. 41 (STATE ROAD 45) (200 FEET WIDE) AND THE SOUTHERLY RIGHT-OF-WAY OF LITTLETON ROAD (50 FEET WIDE) THENCE 94.14 FEET ALONG THE WESTERLY RIGHT-OF-WAY AND ALONG THE ARC OF A CURVE CONCAVE TO THE SOUTHEAST HAVING A RADIUS OF 5829.58 FEET AND SUBTENDED BY A CHORD HAVING A LENGTH OF 94.14 FEET AND BEARING S.03°47'10"W. TO A POINT OF TANGENCY; THENCE S.03°25'50"W. ALONG SAID WESTERLY RIGHT-OF-WAY LINE FOR 2338.37 FEET TO THE SOUTHEASTERLY CORNER OF A PARCEL DESCRIBED IN OFFICIAL RECORDS BOOK 1972 AT PAGE 335 OF THE PUBLIC RECORDS OF LEE COUNTY, FLORIDA; THENCE CONTINUE S.03°25'50"W. ALONG SAID WESTERLY RIGHT-OF-WAY LINE FOR 728.95 FEET TO THE NORTHEAST CORNER OF A PARCEL DESCRIBED IN OFFICIAL RECORDS BOOK 2113 AT PAGE 1590 OF SAID PUBLIC RECORDS, ALSO BEING THE NORTHEAST CORNER OF MERCHANTS CROSSING, A SUBDIVISION RECORDED IN PLAT BOOK 52 AT PAGES 37 THROUGH 47 OF SAID PUBLIC RECORDS; THENCE N.86°34'10"W. ALONG THE NORTH LINE OF SAID PARCEL AND SAID SUBDIVISION FOR 616.50 FEET TO THE POINT OF

SHEET 1 OF 3

C:\Documents and Settings\Erin Ritz\Local Settings\Temporary Internet Files\OLK3\2028 ZONING RPD REV DESC.doc

Fort Myers Office
 10511 Six Mile Cypress Pkwy, Suite #101
 Fort Myers, Florida 33966
 (239) 939-5490
 Fax (239) 939-2523

Sarasota Office
 1144 Tallevast Road Suite #115
 Sarasota, Florida 34243
 (941) 360-1618
 Fax (941) 360-6918

Port Charlotte Office
 12653 SW CR 769 Suite B
 Lake Suzy, Florida 34269
 (941) 625-1165
 Fax (941) 625-1149

BEGINNING; THENCE CONTINUE N.86°34'10"W. ALONG SAID NORTHERLY LINE FOR 33.50 FEET TO THE NORTHWEST CORNER OF SAID PARCEL; THENCE S.48°25'48"W. ALONG THE WESTERLY LINE OF SAID PARCEL AND SAID SUBDIVISION FOR 212.13 FEET; THENCE S.03°25'50"W. ALONG THE WESTERLY LINE OF SAID PARCEL AND SAID SUBDIVISION FOR 100.00 FEET TO THE SOUTHWESTERLY CORNER OF SAID PARCEL AND TO THE SOUTH LINE OF A PARCEL DESCRIBED IN OFFICIAL RECORDS BOOK 2389 AT PAGE 1936 OF SAID PUBLIC RECORDS; THENCE N.86°34'10"W. ALONG THE SOUTH LINE OF SAID PARCEL DESCRIBED IN OFFICIAL RECORDS BOOK 2389 AT PAGE 1936 AND THE NORTHERLY LINE OF SAID SUBDIVISION FOR 747.11 FEET TO AN INTERSECTION WITH THE NORTHEASTERLY LINE OF A DRAINAGE EASEMENT (50 FEET WIDE) DESCRIBED IN DEED BOOK 237 AT PAGES 564 AND 565 OF SAID PUBLIC RECORDS; THENCE N.28°32'51"W. ALONG THE NORTHEASTERLY LINE OF SAID DRAINAGE EASEMENT FOR 666.39 FEET TO AN INTERSECTION WITH THE SOUTHERLY RIGHT-OF-WAY LINE OF DIPLOMAT PARKWAY (100 FEET WIDE) AS DESCRIBED IN OFFICIAL RECORDS BOOK 2833 AT PAGE 4156 OF SAID PUBLIC RECORDS; THENCE N.89°51'48"E. ALONG SAID SOUTHERLY RIGHT-OF-WAY LINE FOR 765.84 FEET; THENCE S.00°08'12"E. FOR 186.04 FEET; THENCE N.59°04'35"E. FOR 185.65 FEET; THENCE S.76°11'27"E. FOR 125.61 FEET; THENCE S.41°41'10"E. FOR 153.30 FEET TO AN INTERSECTION WITH THE WESTERLY LINE OF A PARCEL DESCRIBED IN OFFICIAL RECORDS BOOK 2833 AT PAGE 4156 OF SAID PUBLIC RECORDS; THENCE S.00°08'12"E. ALONG THE WESTERLY LINE OF SAID PARCEL DESCRIBED IN OFFICIAL RECORDS BOOK 2833 AT PAGE 4156 FOR 38.64 FEET TO THE BEGINNING OF A CURVE TO THE LEFT HAVING A RADIUS OF 120.00 FEET; THENCE SOUTHEASTERLY ALONG SAID WESTERLY LINE AND SAID CURVE THROUGH A CENTRAL ANGLE OF 86°25'24" FOR 181.00 FEET TO THE POINT OF BEGINNING.


PARCEL CONTAINS 12.47 ACRES, MORE OR LESS.

NET ACREAGE IS 47.65 ACRES, MORE OR LESS.

BEARINGS ARE BASED ON THE WESTERLY RIGHT-OF-WAY OF U.S. 41 (STATE ROAD 45) AS BEARING S.03°25'50"W.

SUBJECT TO EASEMENTS, RESTRICTIONS, RESERVATIONS AND RIGHTS-OF-WAY OF RECORD.

DESCRIPTION PREPARED NOVEMBER 2, 2006.

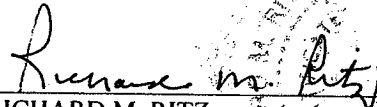
 RICHARD M. RITZ
 REGISTERED LAND SURVEYOR
 FLORIDA CERTIFICATION NO. 4009

Applicant's Legal Checked
 by 8 9/25/07



SKETCH TO ACCOMPANY DESCRIPTION


OF A
PARCEL OF LAND
LYING IN
SECTION 34, TOWNSHIP 43 SOUTH, RANGE 24 EAST
LEE COUNTY, FLORIDA

LINE TABLE		
LINE	BEARING	DISTANCE
L1	S 03°25'50" W	100.00'
L2	N 86°34'10" W	33.50'
L3	S 48°25'48" W	212.13'
L4	S 00°08'12" E	38.64'
L5	S 00°08'12" E	186.04'
L6	N 59°04'35" E	185.65'
L7	S 76°11'27" E	125.61'
L8	S 41°41'10" E	153.30'
L9	S 89°51'48" W	80.00'

CURVE TABLE					
CURVE	RADIUS	DELTA	ARC	CHORD	CHORD BEARING
C1	5829.58'	00°55'31"	94.14'	94.14'(D)	S 03°47'10" W(D)
C2	120.00'	86°25'24"	181.00'	94.23'(M)	S 03°50'44" W(M)

LITTLETON ROAD (50' WIDE)
SOUTHERLY RIGHT-OF-WAY LINE
POINT OF COMMENCEMENT

COORDINATE TABLE		
POINT	NORTHING	EASTING
NE#1	856582.08	687836.83
NE#2	857282.30	686349.89
NE#3	855837.18	687675.48
NE#4	855643.31	686731.56

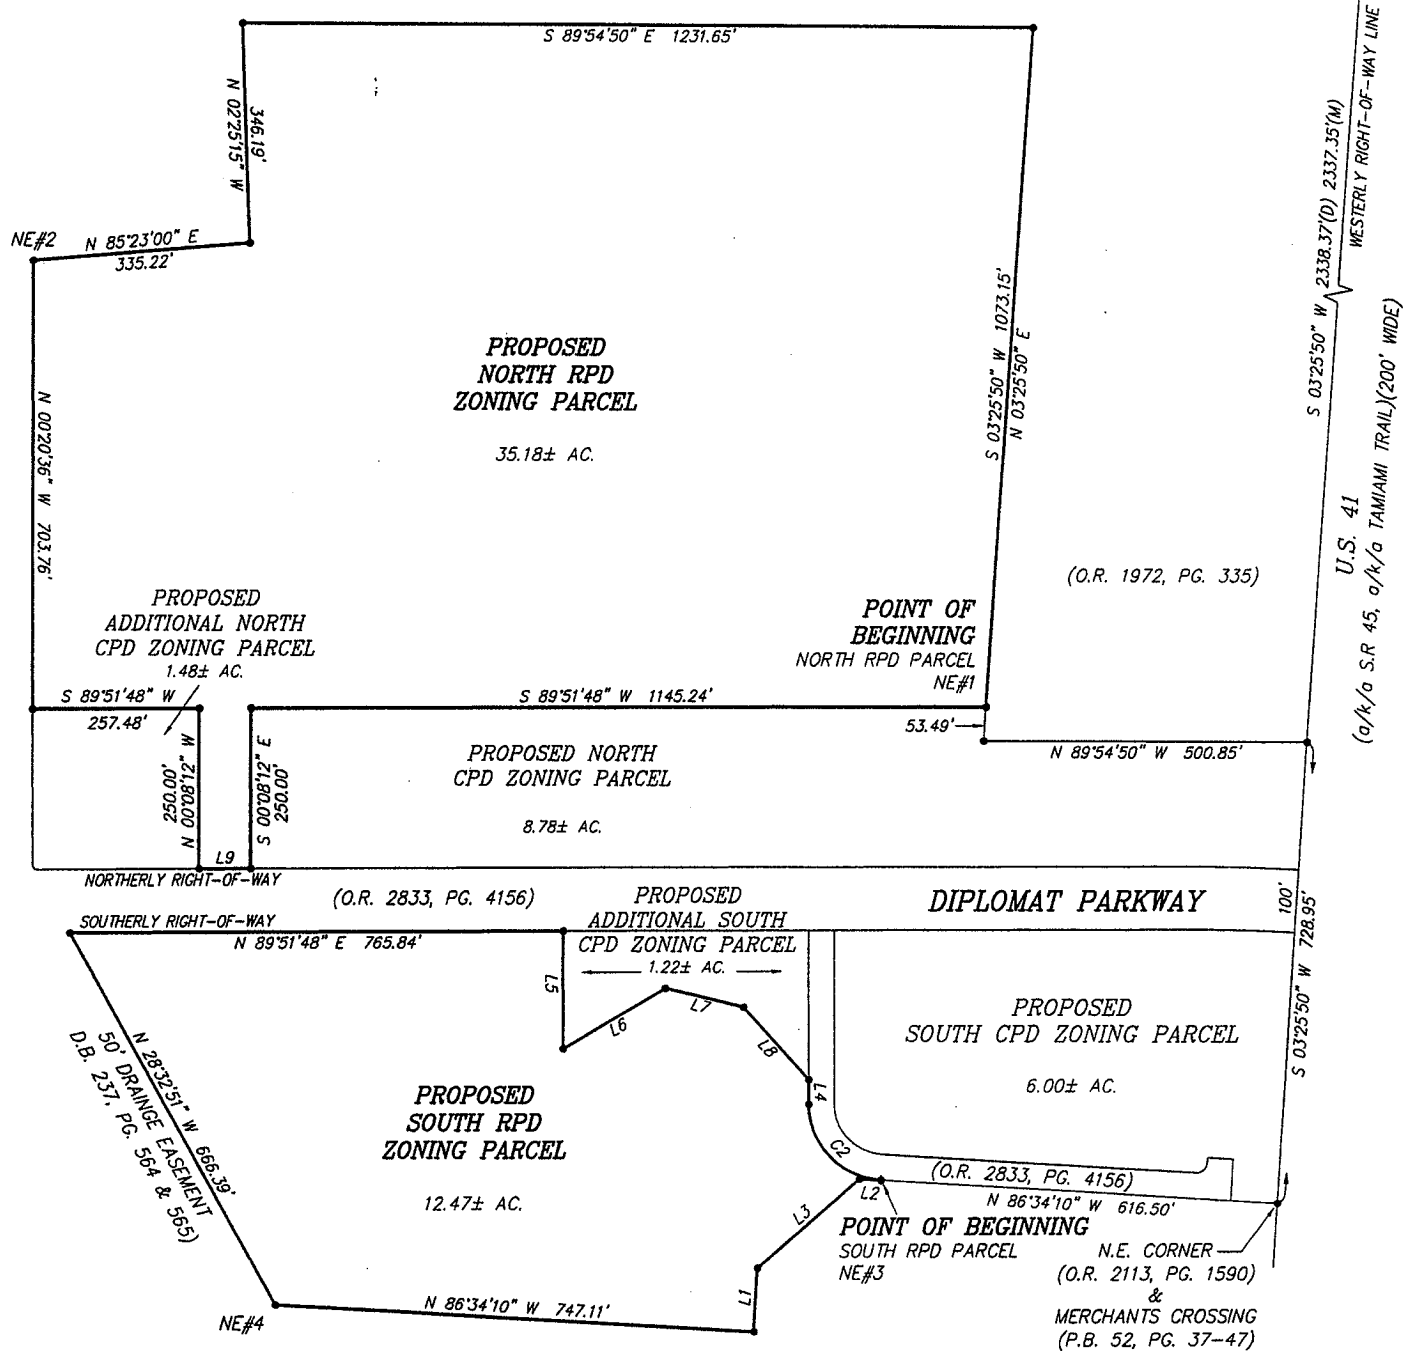

- NOTES:**
- SEE ACCOMPANYING SHEETS FOR COMPLETE METES AND BOUNDS DESCRIPTION.
 - STATE PLANE COORDINATES (FLORIDA ZONE WEST) SHOWN HEREON ARE BASED ON NAD83, AND ARE FOR GIS PURPOSES ONLY.
 - BEARINGS ARE BASED ON THE WESTERLY RIGHT-OF-WAY OF U.S. 41 AS S.03°25'50" W.

- LEGEND:**
- O.R. INDICATES OFFICIAL RECORDS BOOK OF LEE COUNTY
 - PG. INDICATES PAGE NUMBER
 - C1 INDICATES CURVE 1 OF THE CURVE TABLE
 - L1 INDICATES LINE 1 OF THE LINE TABLE
 - NE#1 INDICATES COORDINATE #1 OF THE COORDINATE TABLE
 - P.B. INDICATES PLAT BOOK
 - D.B. INDICATES DEED BOOK
 - (D) INDICATES DEED
 - (M) INDICATES MEASURED

Applicant's Legal Checked
9/25/07

THIS IS NOT A SURVEY

RICHARD M. RITZ
REGISTERED LAND SURVEYOR
FLORIDA CERTIFICATION NO. 2009
—THIS SKETCH IS NOT VALID UNLESS IT BEARS THE SIGNATURE AND ORIGINAL RAISED SEAL OF A FLORIDA PROFESSIONAL SURVEYOR AND MAPPER.
—PREPARED NOVEMBER 12, 2006.

PREPARED BY
Banks Engineering
ENGINEERING, SURVEYING & LAND PLANNING
2515 NORTHBROOKE PLAZA DRIVE - SUITE 200
NAPLES, FLORIDA 34119
(239) 597-2081
FLORIDA SURVEYING BUSINESS CERTIFICATION NO. 6690

Banks Engineering

Professional Engineers, Planners & Land Surveyors
2515 Northbrooke Plaza Drive - Suite 200
Naples, Florida 34119
(239) 597-2061
Fax (239) 597-3082

DESCRIPTION
OF A
PARCEL OF LAND
LYING IN
SECTION 34, TOWNSHIP 43 SOUTH, RANGE 24 EAST
LEE COUNTY, FLORIDA
(CPD ZONING DESCRIPTION)

A TRACT OR PARCEL OF LAND SITUATED IN THE STATE OF FLORIDA, COUNTY OF LEE, LYING IN SECTION 34, TOWNSHIP 43 SOUTH, RANGE 24 EAST AND BEING FURTHER BOUNDED AND DESCRIBED AS FOLLOWS:

NORTH CPD ZONNING PARCEL

COMMENCING AT THE INTERSECTION OF THE WESTERLY RIGHT-OF-WAY LINE OF U.S. 41 (STATE ROAD 45) (200 FEET WIDE) AND THE SOUTHERLY RIGHT-OF-WAY LINE OF LITTLETON ROAD (50 FEET WIDE); THENCE 94.14 FEET ALONG SAID WESTERLY RIGHT-OF-WAY LINE AND ALONG THE ARC OF A CURVE CONCAVE TO THE SOUTHEAST HAVING A RADIUS OF 5829.58 FEET AND SUBTENDED BY A CHORD HAVING A LENGTH OF 94.14 FEET AND BEARING S.03°47'10"W. TO A POINT OF TANGENCY; THENCE S.03°25'50"W. ALONG SAID WESTERLY RIGHT-OF-WAY LINE FOR 2338.37 FEET TO THE **POINT OF BEGINNING**; THENCE CONTINUE S.03°25'50"W. ALONG SAID WESTERLY RIGHT-OF-WAY LINE FOR 199.95 FEET TO **POINT "A"** AND TO AN INTERSECTION WITH THE NORTHERLY RIGHT-OF-WAY LINE OF DIPLOMAT PARKWAY (100 FEET WIDE); THENCE N.86°35'21"W. ALONG SAID NORTHERLY RIGHT-OF-WAY LINE FOR 12.52 FEET TO THE BEGINNING OF A CURVE TO THE LEFT HAVING A RADIUS OF 2150.00 FEET; THENCE WESTERLY ALONG SAID CURVE AND ALONG SAID NORTHERLY RIGHT-OF-WAY LINE THROUGH A CENTRAL ANGLE OF 3°32'51" FOR 133.12 FEET; THENCE S.89°51'48"W. ALONG SAID NORTHERLY RIGHT-OF-WAY LINE FOR 1484.79 FEET TO **POINT "B"**; THENCE N.00°08'12"W. FOR 250.00 FEET; THENCE N.89°51'48"E. FOR 1145.24 FEET; THENCE S.03°25'50"W. FOR 53.49 FEET; THENCE S.89°54'50"E. FOR 500.85 FEET TO THE **POINT OF BEGINNING**.

PARCEL CONTAINS 8.78 ACRES, MORE OR LESS.

TOGETHER WITH: ADDITIONAL NORTH CPD ZONNING PARCEL

COMMENCING AT SAID **POINT "B"** ; THENCE S.89°51'48"W. ALONG SAID SOUTHERLY RIGHT-OF-WAY LINE OF DIPLOMAT PARKWAY (100 FEET WIDE) FOR 80.00 FEET TO THE **POINT OF BEGINNING**; THENCE CONTINUE S.89°51'48"W. ALONG SAID SOUTHERLY RIGHT-OF-WAY LINE FOR 253.42 FEET; THENCE N.28°32'51"W. FOR 6.70 FEET; THENCE N.00°20'36"W. FOR 244.12 FEET; THENCE N.89°51'48"E. FOR 257.48 FEET; THENCE S.00°08'12"E. FOR 250.00 FEET TO THE **POINT OF BEGINNING**.

PARCEL CONTAINS 1.48 ACRES, MORE OR LESS.

TOGETHER WITH: SOUTH CPD ZONNING PARCEL

COMMENCING AT SAID **POINT "A"**; THENCE S.03°25'50"W. ALONG SAID WESTERLY RIGHT-OF-WAY LINE OF U.S. 41 (STATE ROAD 45) (200 FEET WIDE) FOR 100.00 FEET TO THE **POINT OF BEGINNING**;

SHEET 1 OF 3

C:\Documents and Settings\Erin Ritz\Local Settings\Temporary Internet Files\OLK3\2028_ZONING_CPD_REV_DESC.doc

Fort Myers Office
10511 Six Mile Cypress Pkwy, Suite #101
Fort Myers, Florida 33966
(239) 939-5490
Fax (239) 939-2523

Sarasota Office
1144 Tallevast Road Suite #115
Sarasota, Florida 34243
(941) 360-1618
Fax (941) 360-6918

Port Charlotte Office
12653 SW CR 769 Suite B
Lake Suzy, Florida 34269
(941) 625-1165
Fax (941) 625-1149

THENCE CONTINUE S.03°25'50"W. ALONG SAID WESTERLY RIGHT-OF-WAY LINE FOR 429.00 FEET TO THE NORTHEAST CORNER OF A PARCEL DESCRIBED IN OFFICIAL RECORDS BOOK 2113 AT PAGE 1590 OF SAID PUBLIC RECORDS, ALSO BEING THE NORTHEAST CORNER OF MERCHANTS CROSSING, A SUBDIVISION RECORDED IN PLAT BOOK 52 AT PAGES 37 THROUGH 47 OF SAID PUBLIC RECORDS; THENCE N.86°34'10"W. ALONG THE NORTH LINE OF SAID PARCEL AND SAID SUBDIVISION FOR 72.00 FEET TO THE SOUTHEAST CORNER OF A PARCEL DESCRIBED IN OFFICIAL RECORDS BOOK 2833 AT PAGE 4156 OF SAID PUBLIC RECORDS; THENCE N.03°25'50"E. ALONG THE EASTERLY LINE OF SAID PARCEL DESCRIBED IN OFFICIAL RECORDS BOOK 2833 AT PAGE 4156 FOR 65.00 FEET; THENCE N.86°33'36"W. ALONG THE NORTHERLY LINE OF SAID PARCEL FOR 39.68 FEET; THENCE S.03°26'24"W. ALONG THE WESTERLY LINE OF SAID PARCEL FOR 8.00 FEET TO THE BEGINNING OF A CURVE TO THE RIGHT HAVING A RADIUS OF 17.00 FEET; THENCE SOUTHWESTERLY ALONG SAID PARCEL AND SAID CURVE THROUGH A CENTRAL ANGLE OF 90°00'01" FOR 26.70 FEET; THENCE N.86°33'36"W. ALONG THE NORTHERLY LINE OF SAID PARCEL FOR 487.82 FEET TO THE BEGINNING OF A CURVE TO THE RIGHT HAVING A RADIUS OF 80.00 FEET; THENCE NORTHWESTERLY ALONG SAID PARCEL AND SAID CURVE THROUGH A CENTRAL ANGLE OF 86°25'24" FOR 120.67 FEET; THENCE N.00°08'12"W. ALONG THE EASTERLY LINE OF SAID PARCEL FOR 274.66 FEET TO **POINT "C"** AND TO AN INTERSECTION WITH THE SOUTHERLY RIGHT-OF-WAY LINE OF DIPLOMAT PARKWAY (100 FEET WIDE) AS DESCRIBED IN OFFICIAL RECORDS BOOK 2833 AT PAGE 4156 OF SAID PUBLIC RECORDS; THENCE N.89°51'48"E. ALONG SAID SOUTHERLY RIGHT-OF-WAY FOR 575.20 FEET TO THE BEGINNING OF A CURVE TO THE RIGHT HAVING A RADIUS OF 2050.00 FEET; THENCE EASTERLY ALONG SAID RIGHT-OF-WAY AND SAID CURVE THROUGH A CENTRAL ANGLE OF 3°32'51" FOR 126.93 FEET; THENCE S.86°35'21"E. ALONG SAID RIGHT-OF-WAY FOR 12.49 FEET TO THE **POINT OF BEGINNING**.

PARCEL CONTAINS 6.00 ACRES, MORE OR LESS.

TOGETHER WITH: ADDITIONAL SOUTH CPD ZONING PARCEL

COMMENCING AT SAID POINT "C"; THENCE S.89°51'48"W. ALONG SAID SOUTHERLY RIGHT-OF-WAY LINE OF DIPLOMAT PARKWAY (100 FEET WIDE) FOR 40.00 FEET TO THE **POINT OF BEGINNING**; THENCE CONTINUE S.89°51'48"W. ALONG SAID SOUTHERLY RIGHT-OF-WAY LINE FOR 383.07 FEET; THENCE S.00°08'12"E. FOR 186.04 FEET; THENCE N.59°04'35"E. FOR 185.65 FEET; THENCE S.76°11'27"E. FOR 125.61 FEET; THENCE S.41°41'10"E. FOR 153.30 FEET TO AN INTERSECTION WITH THE WESTERLY LINE OF THE AFORESAID PARCEL DESCRIBED IN OFFICIAL RECORDS BOOK 2833 AT PAGE 4156 OF SAID PUBLIC RECORDS; THENCE N.00°08'12"W. ALONG THE WESTERLY LINE FOR 236.02 FEET TO THE **POINT OF BEGINNING**.


PARCEL CONTAINS 1.22 ACRES.

NET AREA AS DESCRIBED CONTAINS 17.48 ACRES, MORE OR LESS.

BEARINGS ARE BASED ON THE WESTERLY RIGHT-OF-WAY OF U.S. 41 (STATE ROAD 45) AS BEARING S.03°25'50"W.

SUBJECT TO EASEMENTS, RESTRICTIONS, RESERVATIONS AND RIGHTS-OF-WAY OF RECORD.

DESCRIPTION PREPARED NOVEMBER 2, 2006.

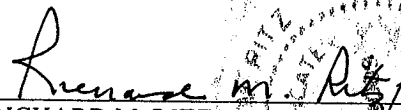
 RICHARD M. RITZ
 REGISTERED LAND SURVEYOR
 FLORIDA CERTIFICATION NO. 4009

Applicant's Legal Checked
 by  9/25/07



1"=300'

SKETCH TO ACCOMPANY DESCRIPTION

COORDINATE TABLE


POINT	NORTHING	EASTING
NE#1	856527.93	688334.48
NE#2	856329.35	686692.19
NE#3	856228.53	688316.53
NE#4	856231.52	687602.01
NE#5	856231.43	687562.01
NE#6	856230.51	687178.94
NE#7	856329.16	686612.19
NE#8	856578.55	686354.11

CURVE TABLE

CURVE	RADIUS	DELTA	ARC	CHORD	CHORD BEARING
C1	5829.58'	00°55'31"	94.14'	94.14'(D)	S 03°47'10" W(D)
				94.23'(M)	S 03°50'44" W(M)
C2	2150.00'	03°32'51"	133.12'	133.10'	S 88°21'47" E
C3	17.00'	90°00'01"	26.70'	24.04'	S 48°26'24" W
C4	80.00'	86°25'24"	120.67'	109.55'	N 43°20'54" W
C5	2050.00'	03°32'51"	126.93'	126.91'	S 88°21'47" E

LINE TABLE

LINE	BEARING	DISTANCE
L1	S 03°25'50" W	199.95'
L2	N 86°35'21" W	12.52'
L3	N 28°32'51" W	6.70'
L4	S 03°25'50" W	53.49'
L5	S 03°25'50" W	100.00'
L6	N 86°34'10" W	72.00'
L7	N 03°25'50" E	65.00'
L8	N 86°33'36" W	39.68'
L9	S 03°26'24" W	8.00'
L10	S 86°35'21" E	12.49'
L11	S 89°51'48" W	40.00'
L12	S 00°08'12" E	186.04'
L13	N 59°04'35" E	185.65'
L14	S 76°11'27" E	125.61'
L15	S 41°41'10" E	153.30'
L16	N 00°08'12" W	236.02'
L17	S 89°51'48" W	80.00'

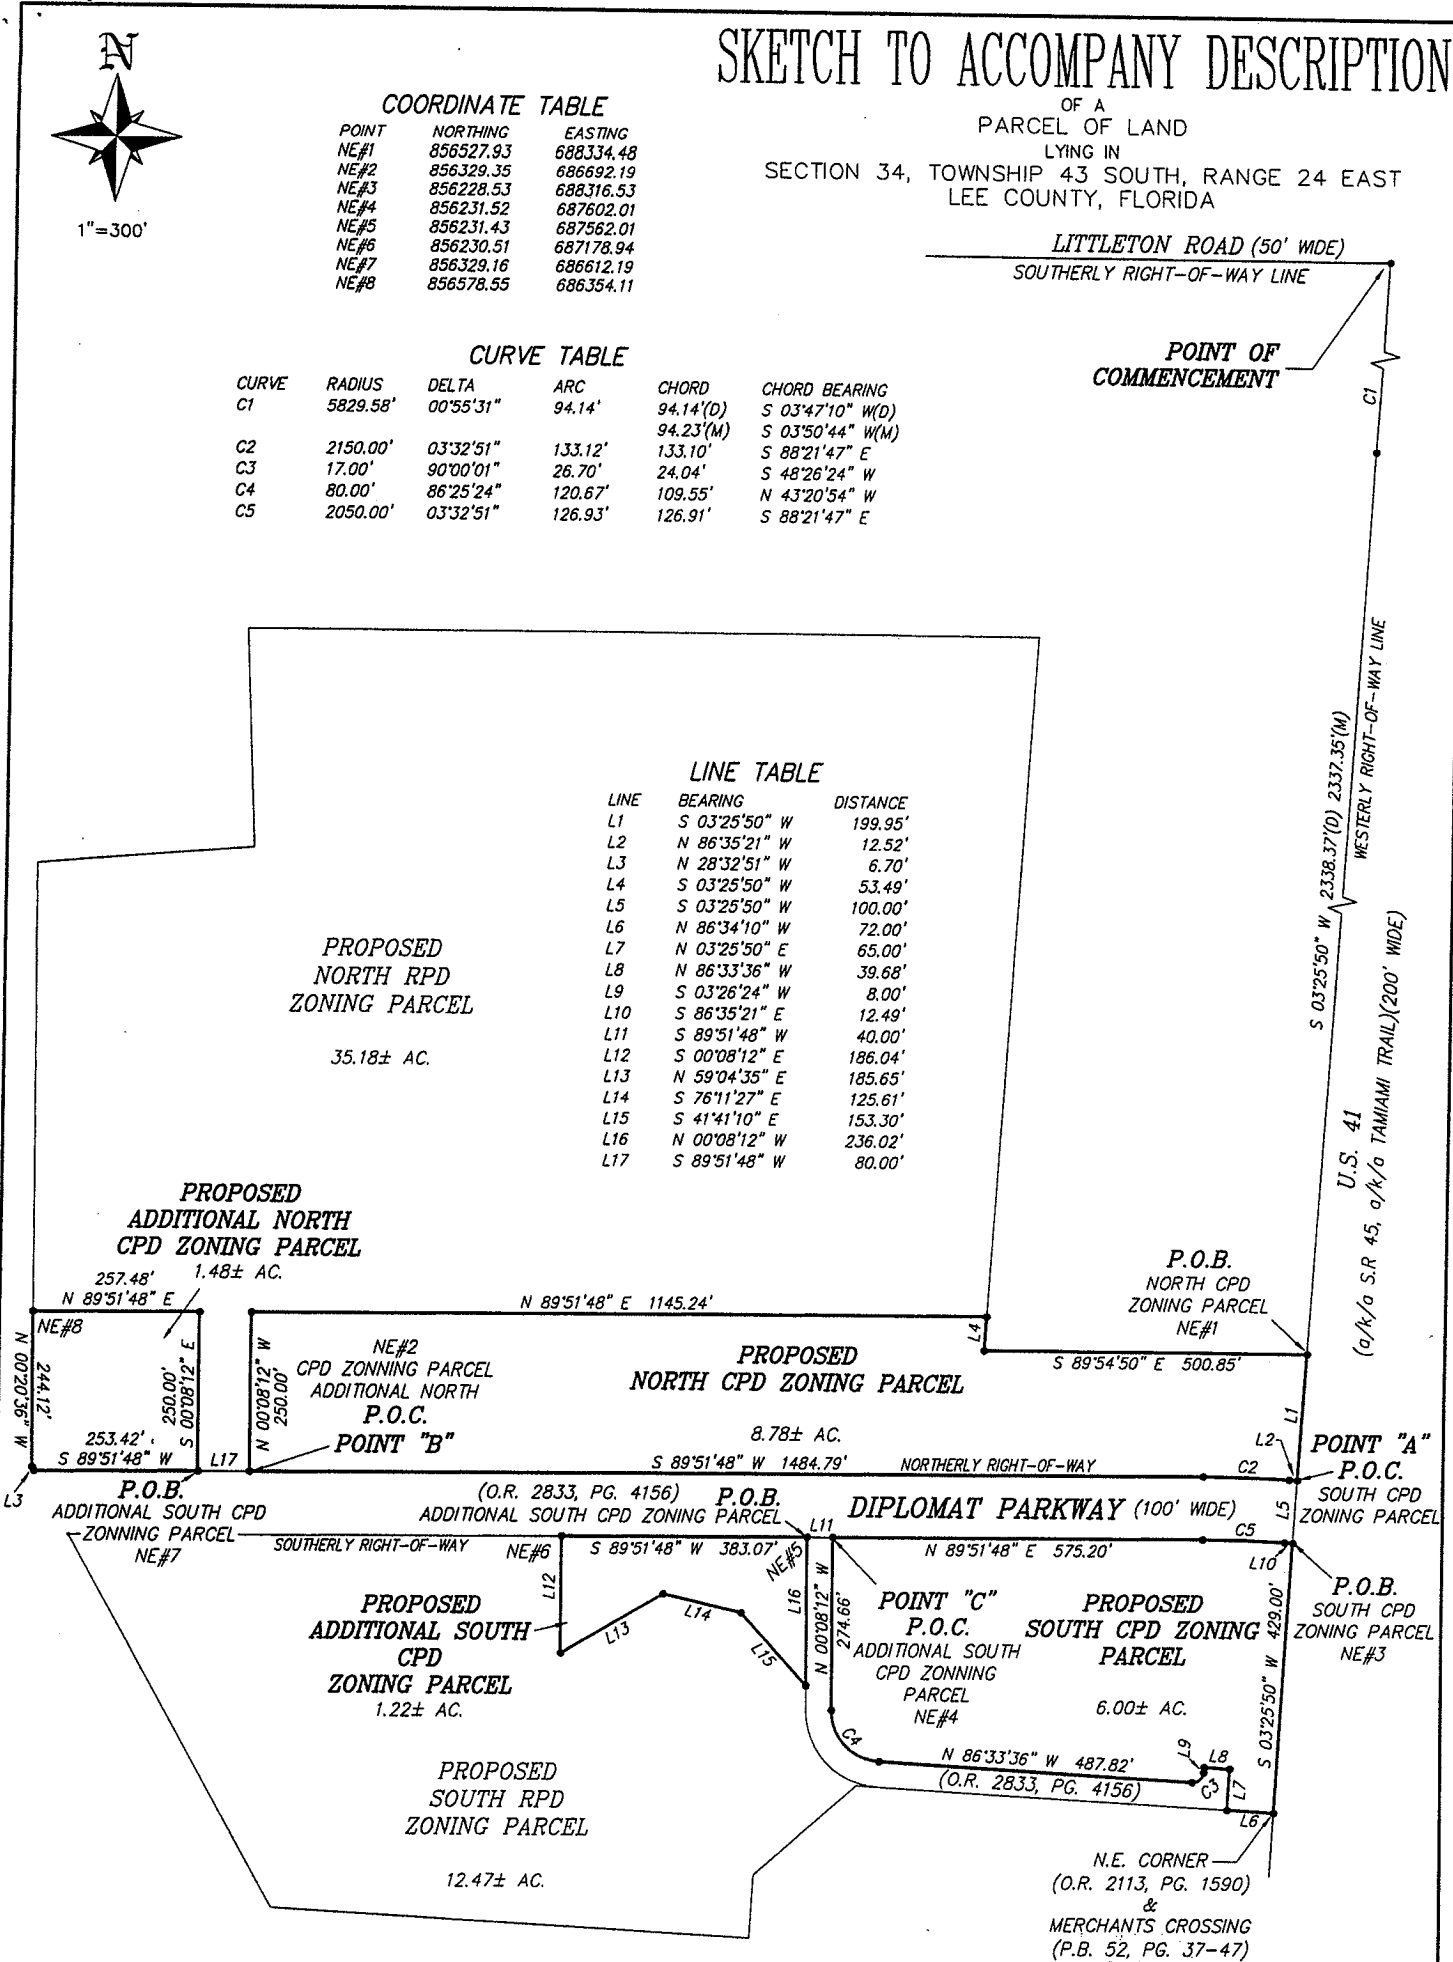


- NOTES:**
1. SEE ACCOMPANYING SHEETS FOR COMPLETE METES AND BOUNDS DESCRIPTION.
 2. STATE PLANE COORDINATES (FLORIDA ZONE WEST) SHOWN HEREON ARE BASED ON NAD83, AND ARE FOR GIS PURPOSES ONLY.
 3. BEARINGS ARE BASED ON THE WESTERLY RIGHT-OF-WAY OF U.S. 41 AS S.03°25'50" W.

- LEGEND:**
- P.O.C. INDICATES POINT OF COMMENCEMENT
 - P.O.B. INDICATES POINT OF BEGINNING
 - O.R. INDICATES OFFICIAL RECORDS BOOK OF LEE COUNTY
 - PG. INDICATES PAGE NUMBER
 - P.B. INDICATES PLAT BOOK
 - C1 INDICATES CURVE 1 OF THE CURVE TABLE
 - L1 INDICATES LINE 1 OF THE LINE TABLE
 - NE#1 INDICATES COORDINATE #1 OF THE COORDINATE TABLE


THIS IS NOT A SURVEY

Richard M. Ritz
RICHARD M. RITZ
REGISTERED LAND SURVEYOR
FLORIDA CERTIFICATION NO. 4009
— THIS SKETCH IS NOT VALID UNLESS IT BEARS THE SIGNATURE AND ORIGINAL RAISED SEAL OF A FLORIDA PROFESSIONAL SURVEYOR AND MAPPER
— PREPARED NOVEMBER 2, 2006

Applicant's Legal Checked
by 8 9/25/07
Banks Engineering
ENGINEERING, SURVEYING & LAND PLANNING
2515 NORTHBROOKE PLAZA DRIVE - SUITE 200
NAPLES, FLORIDA 34119
(239) 597-2061
FLORIDA SURVEYING BUSINESS CERTIFICATION NO. 6690

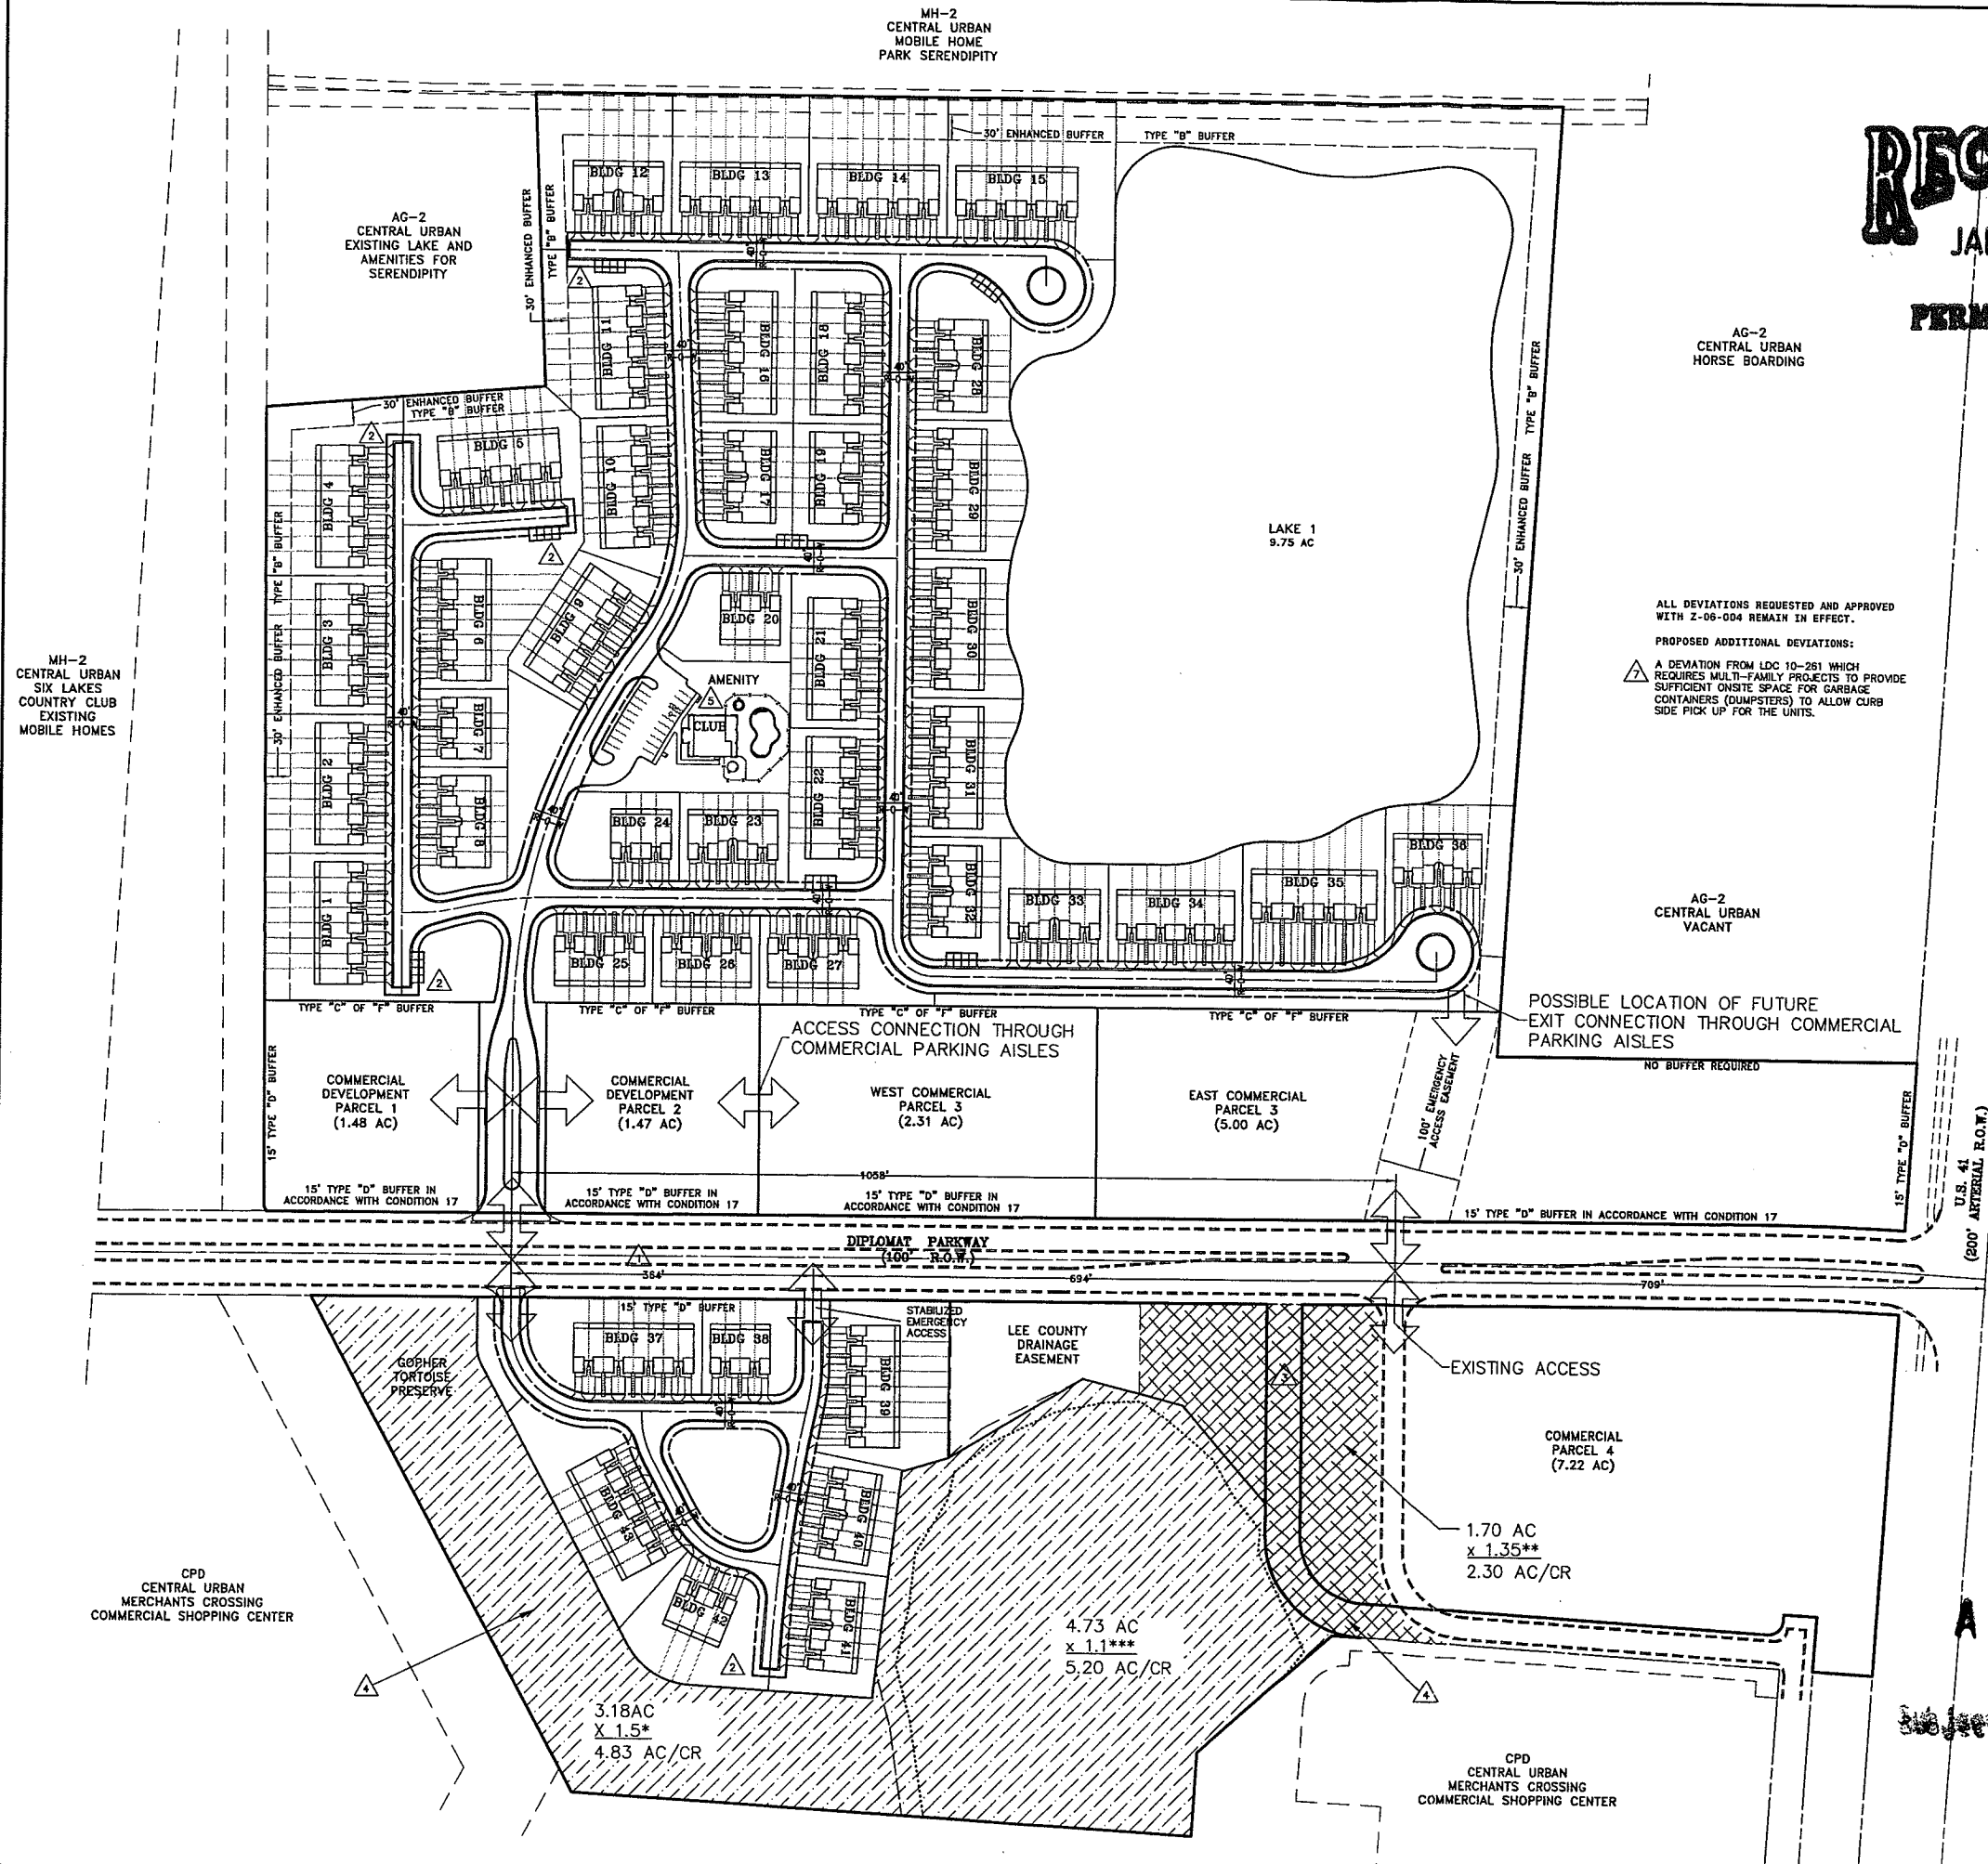

RECEIVED
JAN 30 2008
PERMIT COUNTER

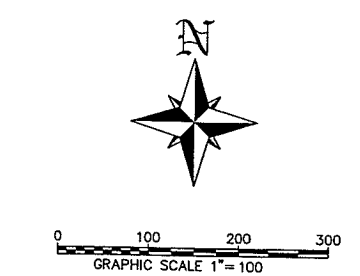


- = RESIDENTIAL INDIGENOUS
- = COMMERCIAL INDIGENOUS
- = DEVIATION PLEASE REFER TO SCHEDULE OF DEVIATIONS AND JUSTIFICATIONS

OPEN SPACE CALCULATIONS (30% FOR COMMERCIAL/40% COMMON OPEN SPACE FOR RESIDENTIAL)

TRACT	AREA	INDIGENOUS REQUIRED	OTHER OPEN SPACE REQUIRED	INDIGENOUS PROVIDED
COMMERCIAL 1	1.47 AC	0.22 AC 15%	0.22 AC(2)	0.22 AC(2)
COMMERCIAL 2	1.47 AC	0.22 AC 15%	0.22 AC(2)	0.22 AC(2)
COMMERCIAL 3	7.31 AC	1.10 AC 15%	1.10 AC(2)	1.10 AC(2)
COMMERCIAL 4	7.22 AC	1.08 AC 15%	1.08 AC(2)	1.11 AC(2)
RESIDENTIAL NORTH	35.20 AC	7.04 AC 20%	7.04 AC(2)	7.04 AC(2)
RESIDENTIAL SOUTH	13.19 AC	2.64 AC 20%	2.64 AC(2)	2.64 AC(2)
TOTALS	65.86 AC	12.30 AC	12.30 AC(2)	12.33 AC(2)


(1) INDIGENOUS OPEN SPACE AREA IS PROVIDED ON SOUTHERN PORTION OF DEVELOPMENT (12.33 CREDITS TOTAL PROVIDED) AND IS TO PROVIDE TOTAL REQUIRED INDIGENOUS OPEN SPACE FOR ALL TRACTS.
(2) OTHER (NON-INDIGENOUS) OPEN SPACE SHALL BE PROVIDED ON THE RESPECTIVE TRACT AND SHALL BE IDENTIFIED AT THE TIME OF DEVELOPMENT ORDER PERMITTING.

- INDIGENOUS NOTES:
- *150% CREDIT FOR MINIMUM 3 ACRES AND 100' WIDTH PER LDC SECTION 10-415(b)(2)(a).
 - **125% CREDIT FOR MINIMUM 1 ACRE AND 75' WIDTH PER LDC SECTION 10-415(b)(2)(a), AND ADDITIONAL 10% CREDIT FOR PRESERVATION ADJACENT TO ROADWAY PER LDC SECTION 10-415(b)(2)(b).
 - ***10% CREDIT FOR CONNECTION TO OFFSITE ENVIRONMENTAL CONSERVATION OR PRESERVE AREAS PER LDC SECTION 10-415(b)(2)(b).

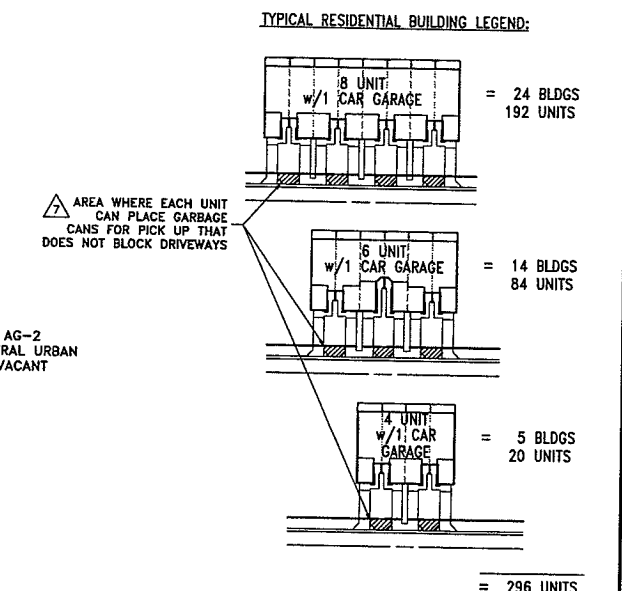

ADD 2007-00169
TYPICAL COMMERCIAL BUILDING

APPROVED
Amendment to
Master Concept Plan
Subject to Case # ADD2007-00169
Date 2/1/2008

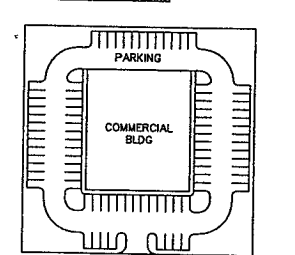

2028 DIPLOMAT PARCEL

N.B.D. DEVELOPMENT, INC.
301 YAMATO ROAD, SUITE 3191
BOCA RATON, FLORIDA 33431
PH: (561) 994-4572
FAX: (561) 384-7136

PREPARED FOR:

DATE	PROJECT	DRAWN	CHECKED	SCALE	SHEET	OF	FILE NO. (S-T-A)
08-27-2007	2028	MCP		1"=100'	1	1	34-43-24

Wank's Engineering
Professional Engineers, Planners & Land Surveyors
FORT MYERS • NAPLES • SARASOTA
2515 MIDLAND AVE., SUITE 200
NAPLES, FLORIDA 34110
PHONE: (239) 597-2007 FAX: (239) 597-3082
CITY LICENSE: 1000000404
SURVEY LICENSE: 118680

MASTER CONCEPT PLAN
DIPLOMAT PARCEL
LEE COUNTY, FLORIDA