
ADD2019-00140 Lee County ePlan

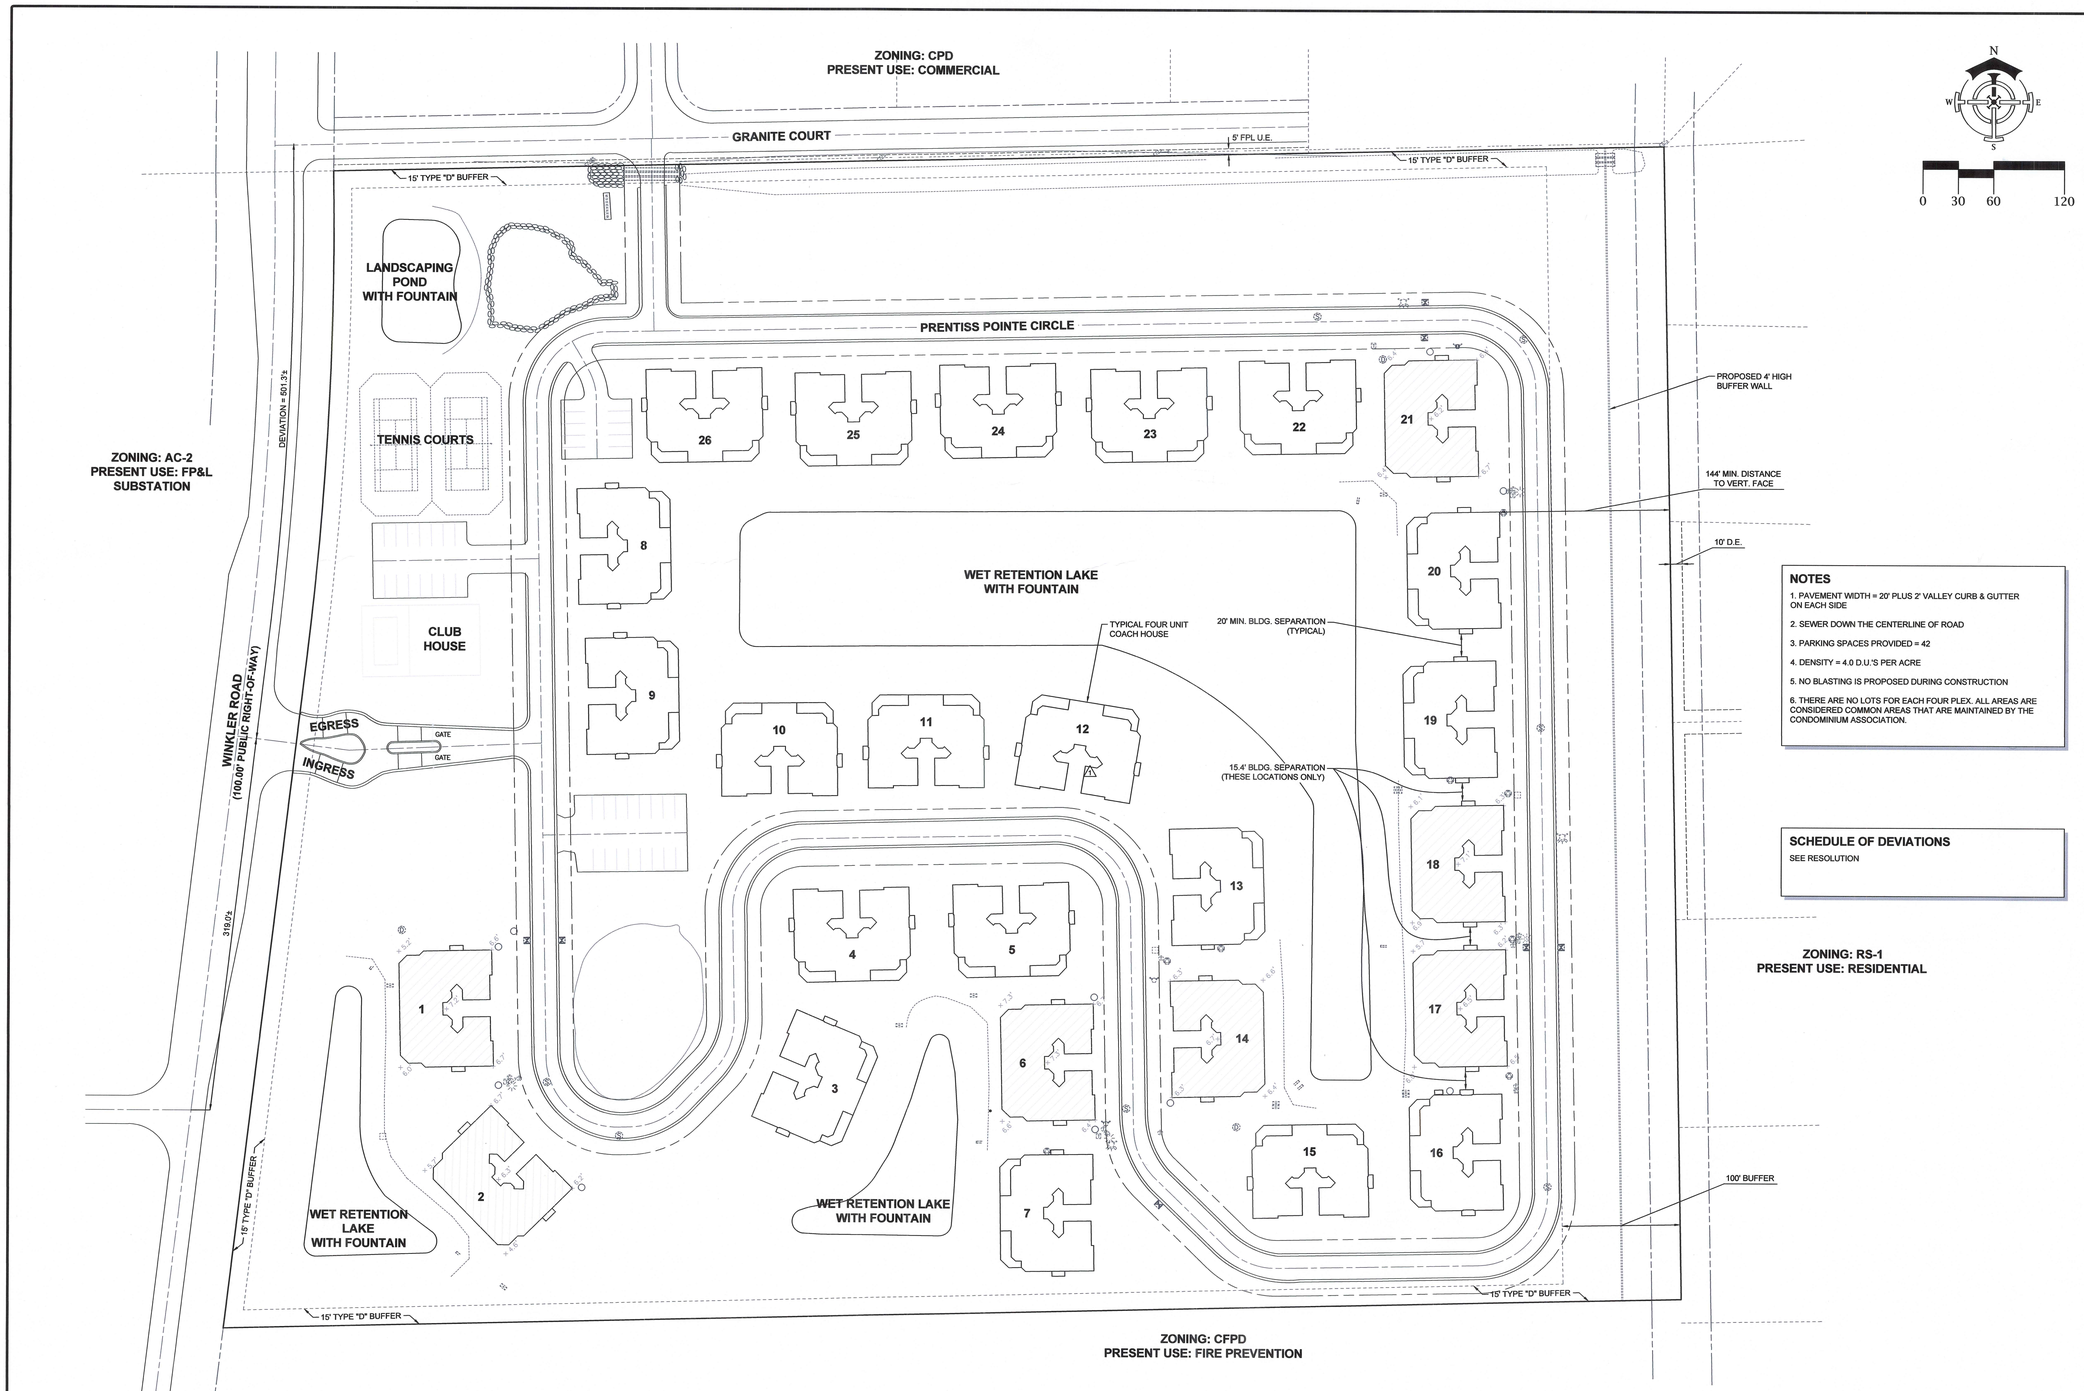

NOTES

1. PAVEMENT WIDTH = 20' PLUS 2' VALLEY CURB & GUTTER ON EACH SIDE
2. SEWER DOWN THE CENTERLINE OF ROAD
3. PARKING SPACES PROVIDED = 42
4. DENSITY = 4.0 D.U.'S PER ACRE
5. NO BLASTING IS PROPOSED DURING CONSTRUCTION
6. THERE ARE NO LOTS FOR EACH FOUR PLEX. ALL AREAS ARE CONSIDERED COMMON AREAS THAT ARE MAINTAINED BY THE CONDOMINIUM ASSOCIATION.

SCHEDULE OF DEVIATIONS

SEE RESOLUTION

DELISI FITZGERALD, INC.
Planning – Engineering – Project Management
1605 Hendry Street
Fort Myers, FL 33901
(239) 418-0691
(239) 418-0692 fax
Florida Certificate of Authorization Engineering LB # 26978

ENGINEER OF RECORD:
JOHN T. WOJDAK, P.E. (FOR THE FIRM)
FLORIDA P.E. NO. 72617

NOT VALID WITHOUT SEAL, SIGNATURE AND DATE

OWNER:
ESRG PRENTISS POINTE, LLC
8800 EXECUTIVE PALMS BLVD.
BOX 202-287
FORT MYERS, FL 33912

PROJECT:
MASTER CONCEPT PLAN
15841 WINKLER ROAD

PLAN REVISIONS

#	DATE	DESCRIPTION

MASTER CONCEPT PLAN

Project Manager:			JTW
Drawn By:			QMW
Checked By:			JTW
Project Number:			21507
Part of Section(s):			30
Township:	45 S	Range:	25 E
County, State:			LEE COUNTY, FL

Status:
MASTER CONCEPT PLAN
DATED: 7/30/19

Sheet Number: 1

K:\21507 - PRENTISS POINTE\MCP\PLAN SET\21507-01-MCP.DWG
8/2/2019 1:22 PM