

MASTER CONCEPT PLAN FOR SAVANNA LAKES


AN AMENDMENT TO SAVANNA LAKES MPD (Z-99-049)
PART OF SECTIONS 16-20, TOWNSHIP 45S, RANGE 27E,
LEE COUNTY, FLORIDA

PREPARED FOR/OWNED BY:
LENNAR HOMES, LLC.

10481 BEN C. PRATT / SIX MILE CYPRESS PKWY
FORT MYERS, FL 33912
(239) 278-1177


SHEET INDEX

SHEET NUMBER	SHEET DESCRIPTION
1	COVER SHEET
2	AMENDED MASTER CONCEPT PLAN
3	AMENDED MASTER CONCEPT PLAN NOTES

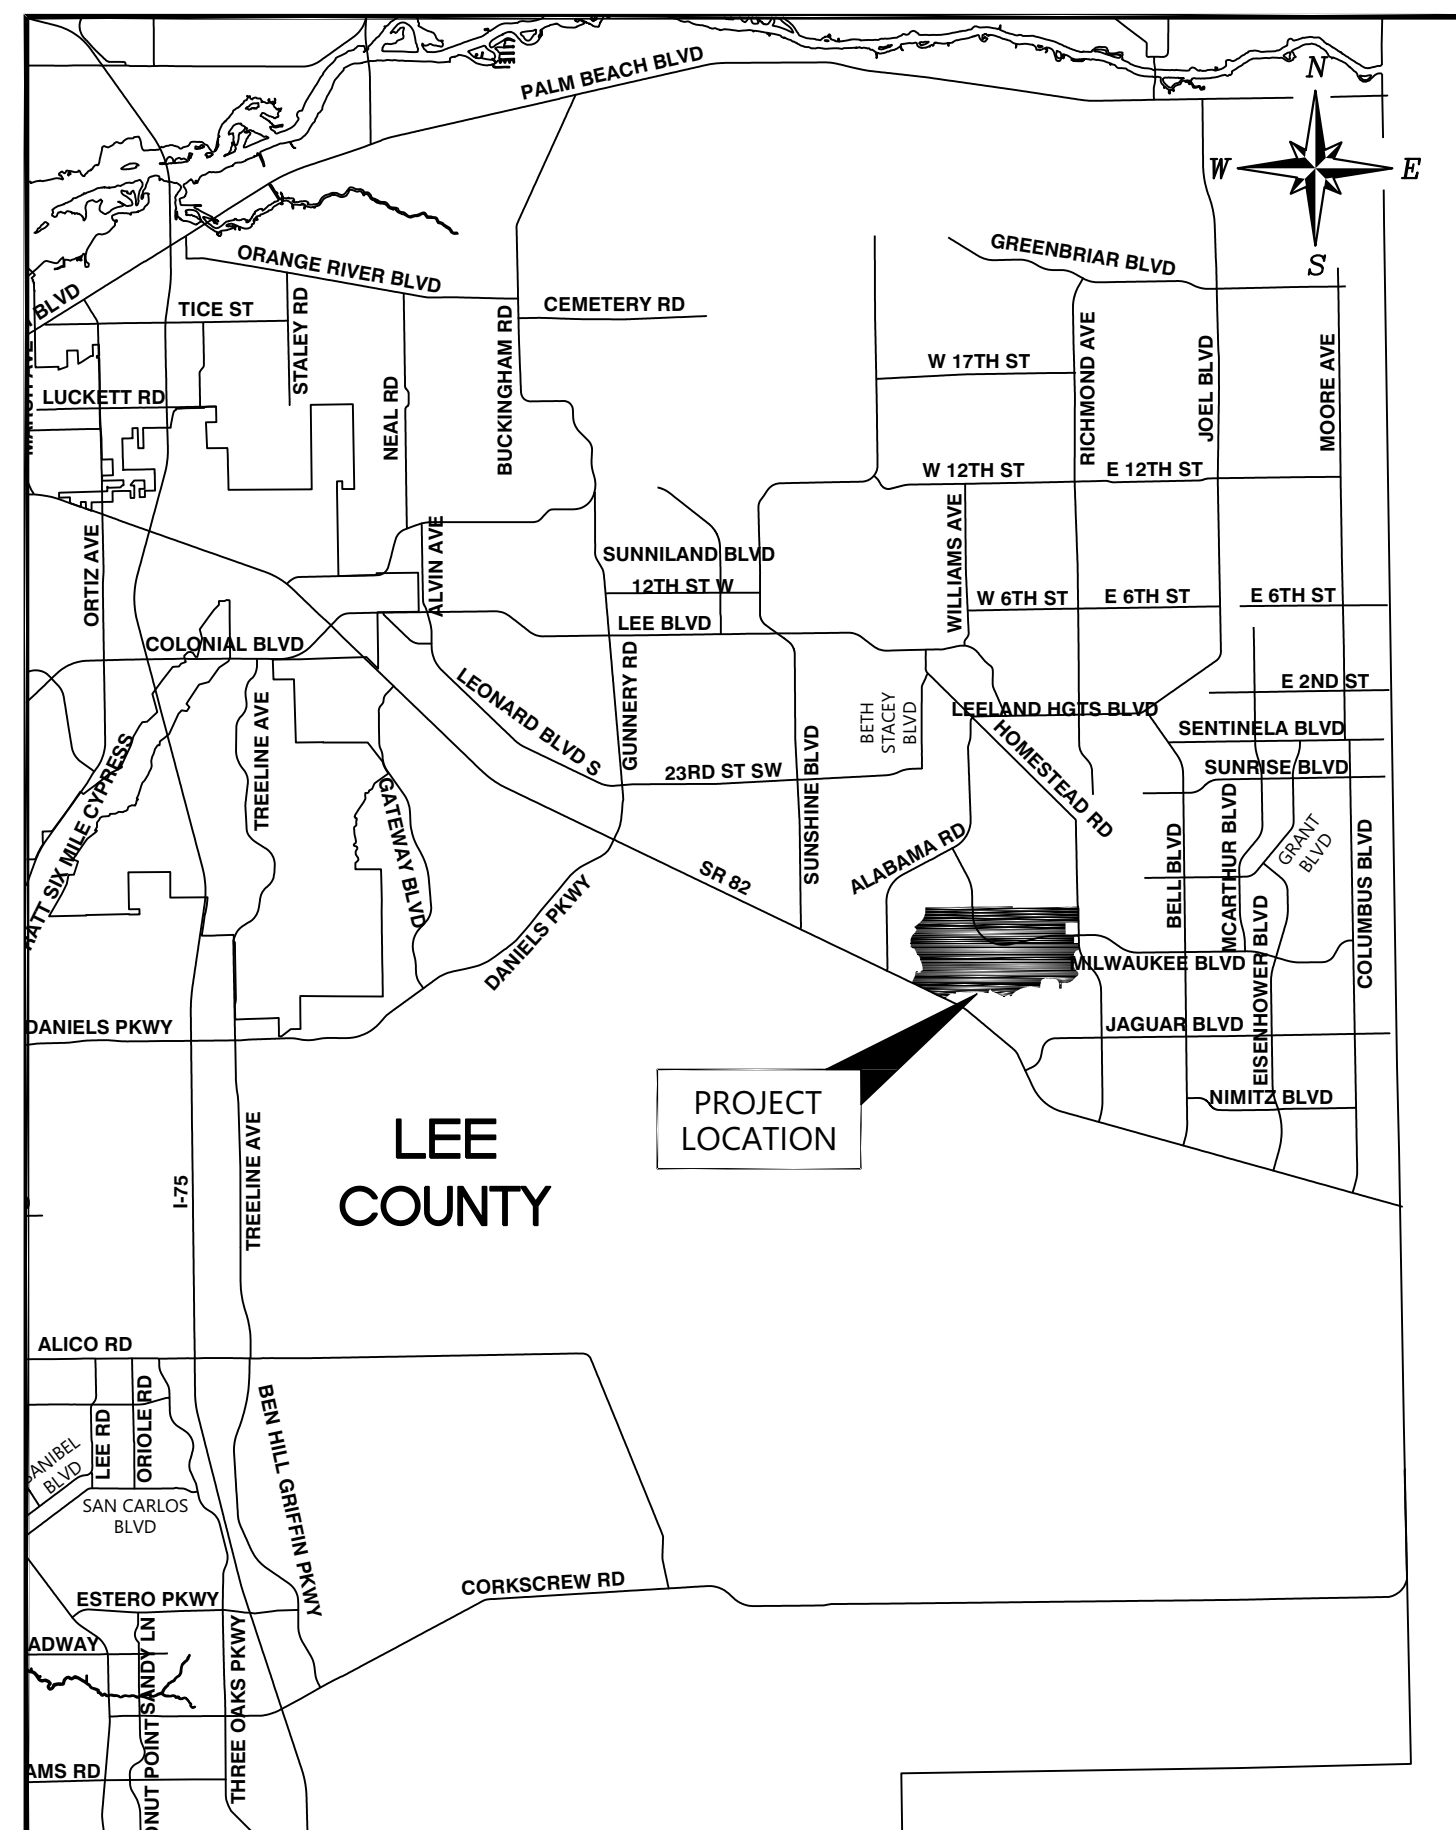


VICINITY MAP

N.T.S.

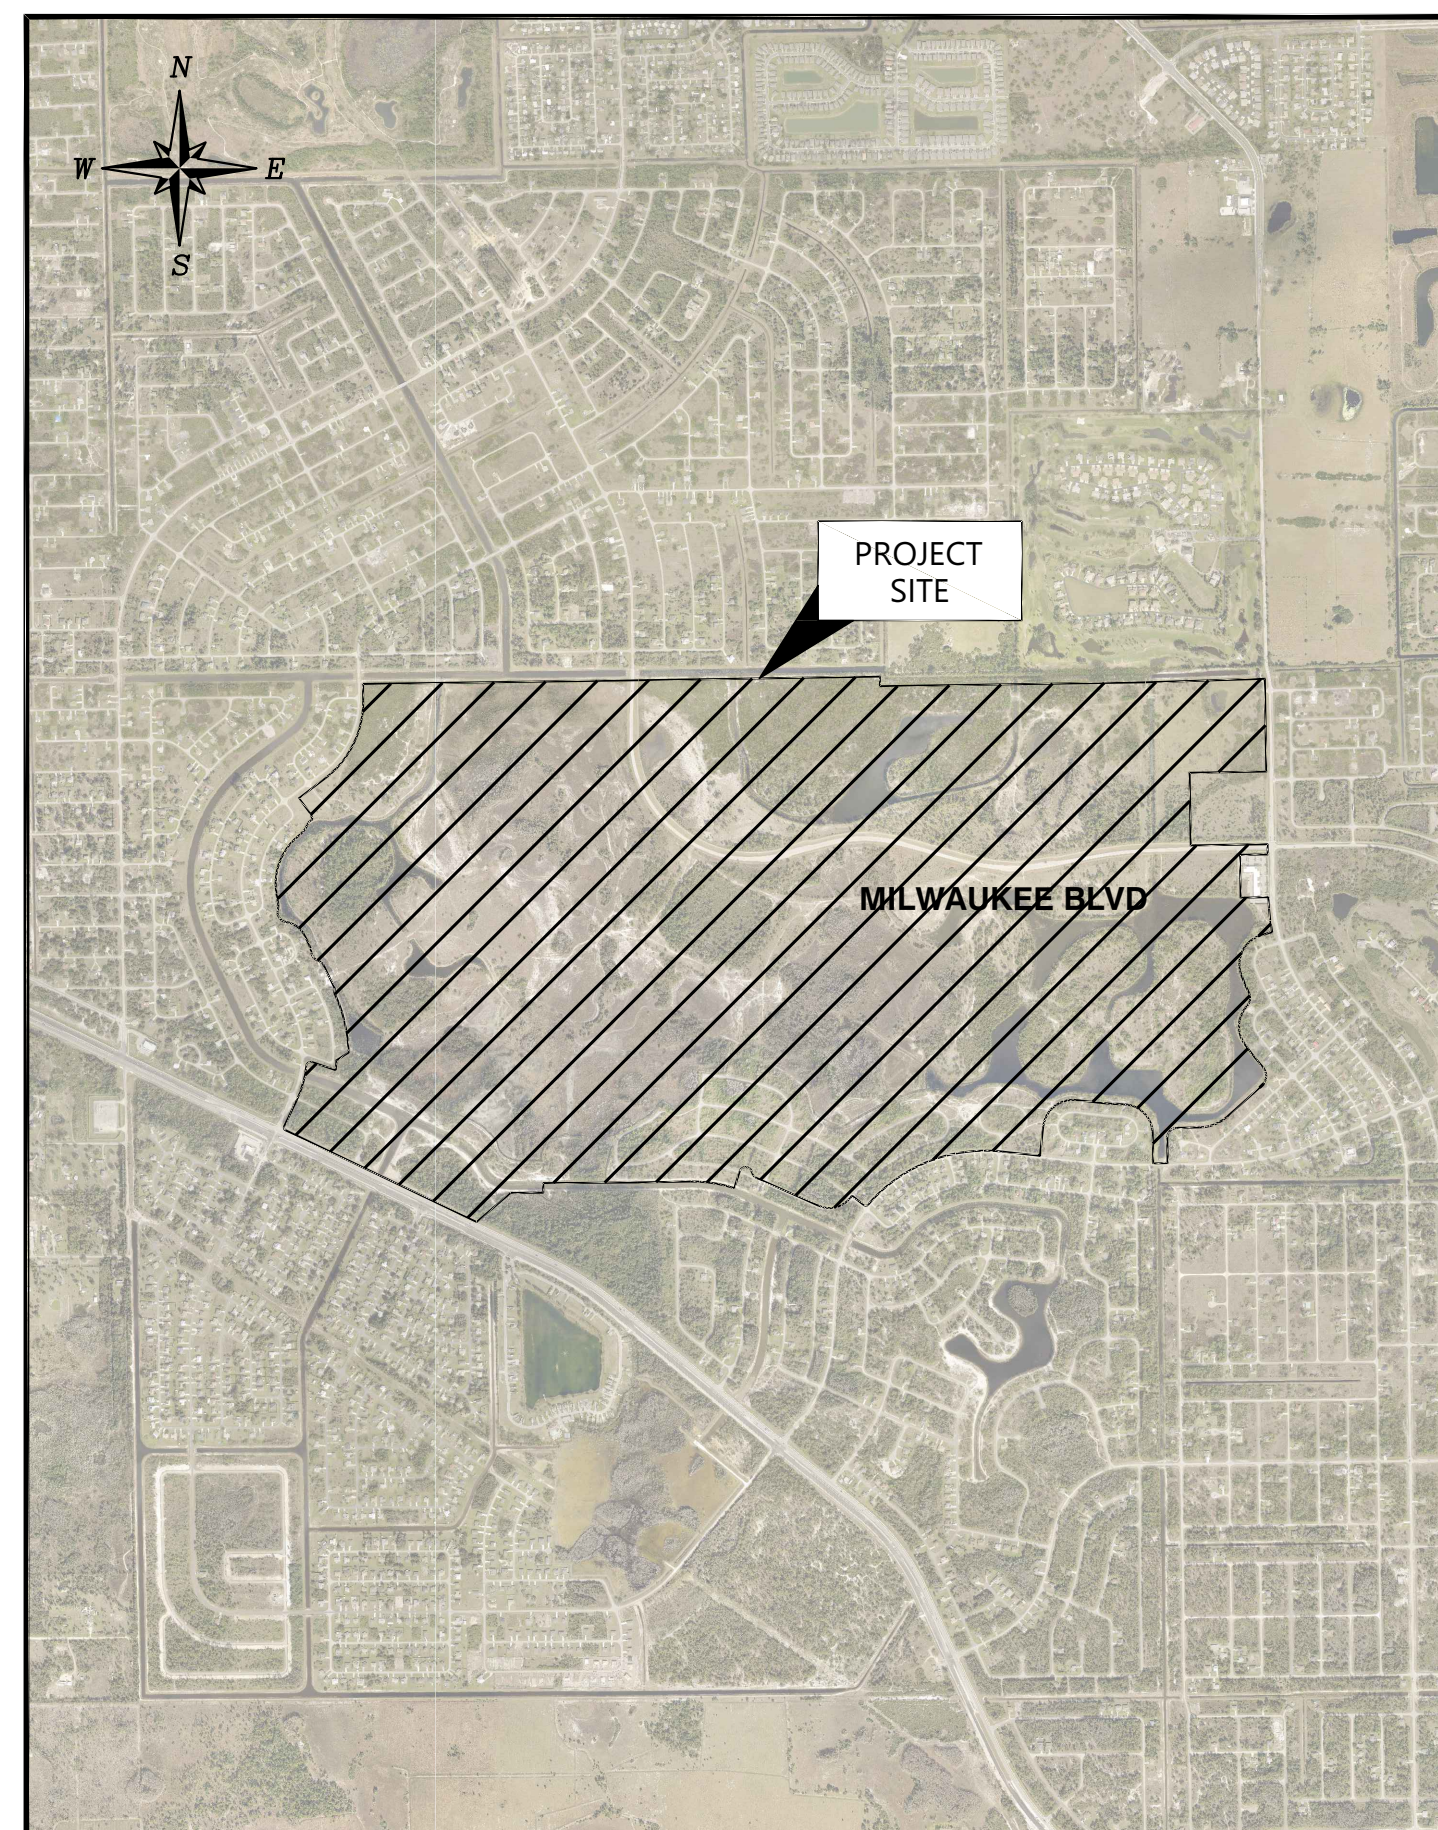

SITE LOCATION MAP

N.T.S.

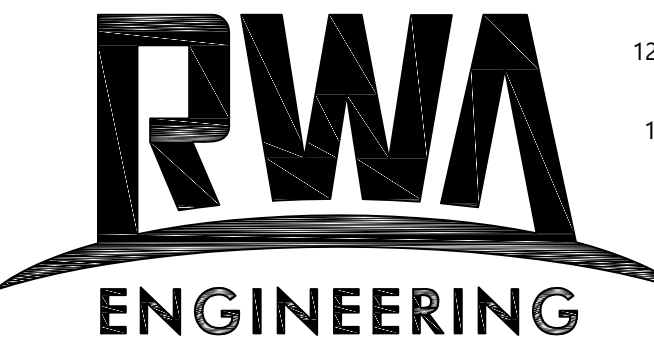 RWA ENGINEERING	6610 Willow Park Drive Suite 200 Naples, FL 34109 12800 University Dr, Suite 175 Fort Myers, FL 33907 19503 S West Villages Pkwy Unit A5 Venice, FL 34293 Office: (239) 597-0575 Fax: (239) 597-0578 www.consult-rwa.com Florida Certificates of Authorization EB 7663 LB 6952	ENGINEER'S SEAL:
	DATE: MARCH, 2022	PROJECT No.: 180004.00.02