

MASTER CONCEPT PLAN FOR SAVANNA LAKES

AN AMENDMENT TO SAVANNA LAKES MPD (Z-99-049)
PART OF SECTIONS 16-20, TOWNSHIP 45S, RANGE 27E,
LEE COUNTY, FLORIDA


PREPARED FOR/OWNED BY:
LENNAR HOMES, LLC.

10481 BEN C. PRATT / SIX MILE CYPRESS PKWY
FORT MYERS, FL 33912
(239) 278-1177

SHEET INDEX


SHEET NUMBER	SHEET DESCRIPTION
1	COVER SHEET
2	AMENDED MASTER CONCEPT PLAN
3	AMENDED MASTER CONCEPT PLAN NOTES

Exhibit B

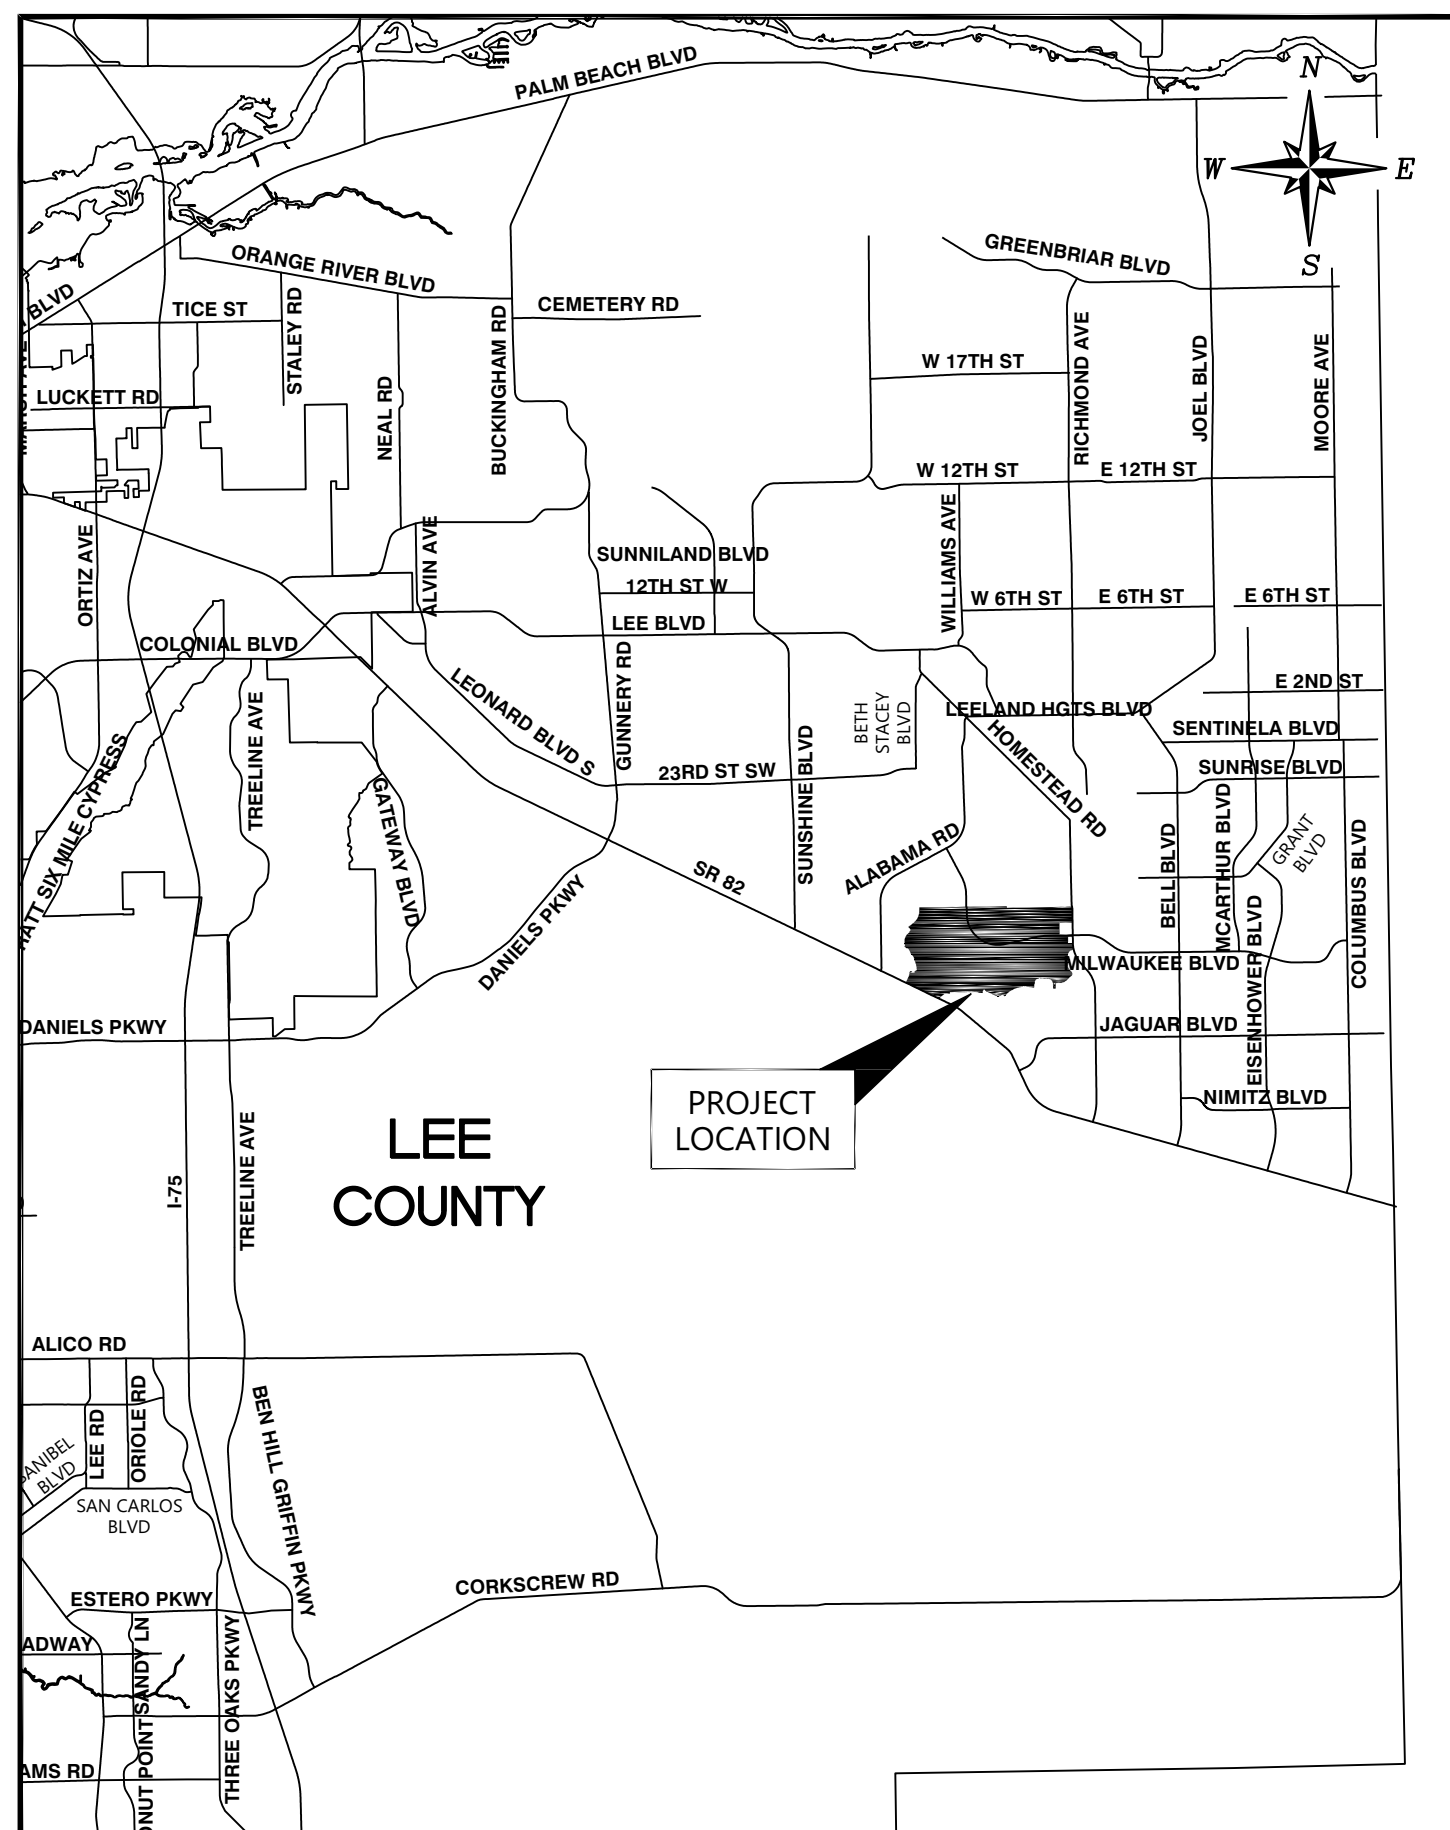


VICINITY MAP

N.T.S.

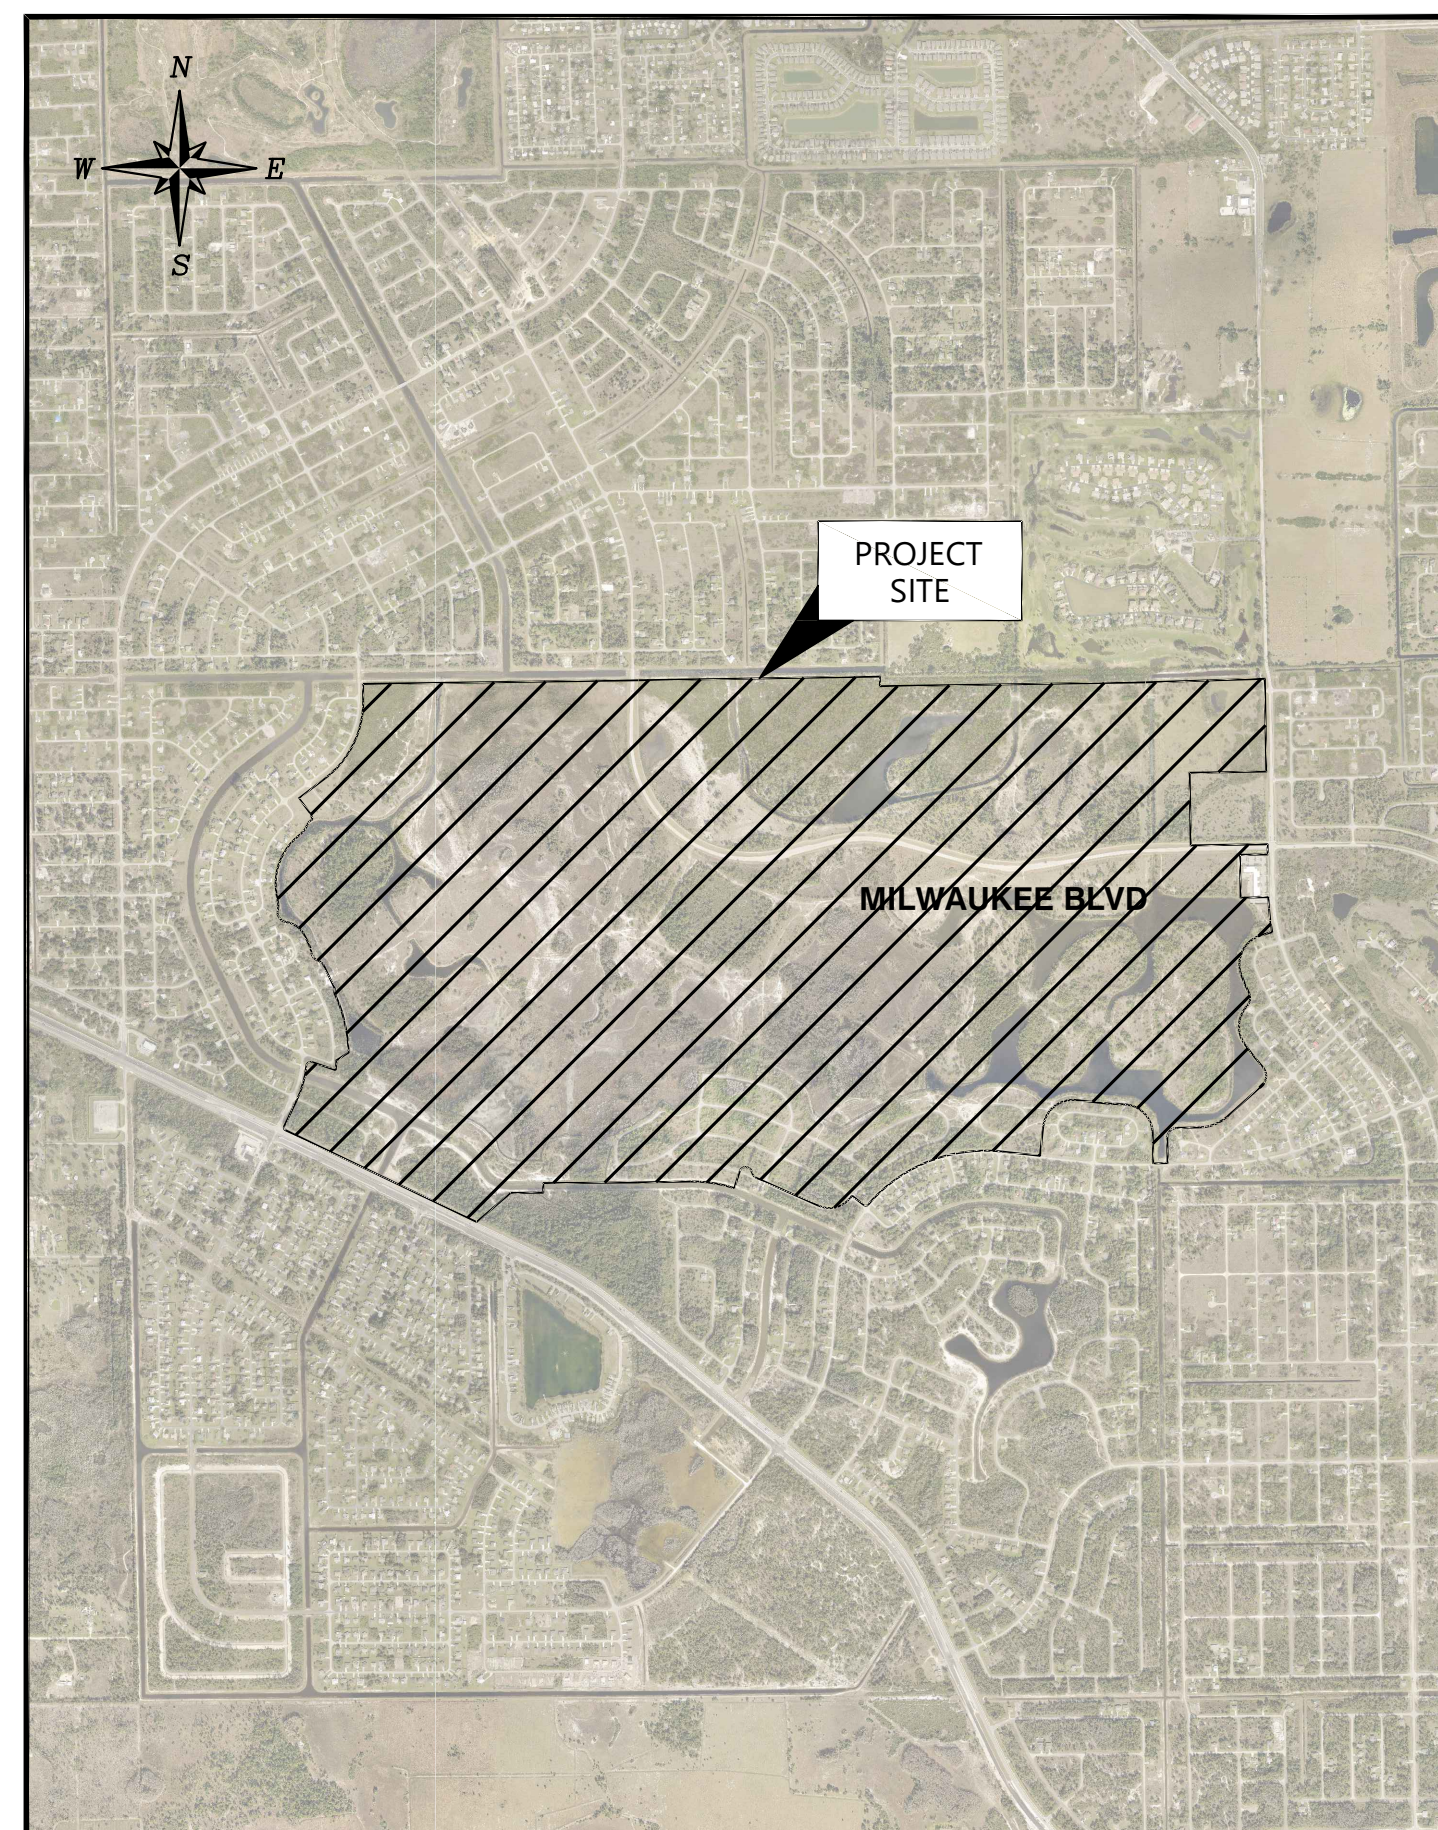

SITE LOCATION MAP

N.T.S.

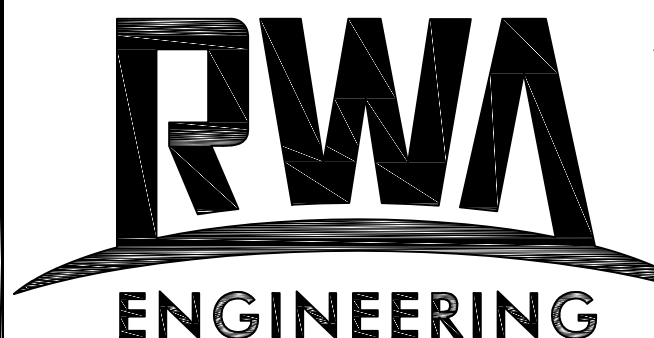 RWA ENGINEERING	6610 Willow Park Drive Suite 200 Naples, FL 34109 12800 University Dr, Suite 175 Fort Myers, FL 33907 19503 S West Villages Pkwy Unit A5 Venice, FL 34293 Office: (239) 597-0575 Fax: (239) 597-0578 www.consult-rwa.com Florida Certificates of Authorization EB 7663 LB 6952	ENGINEER'S SEAL:
	DATE: MARCH, 2022	PROJECT No.: 180004.00.02

