
FILL REQUIRED TO ACHIEVE NEW GRADE
APPROVED

(1)

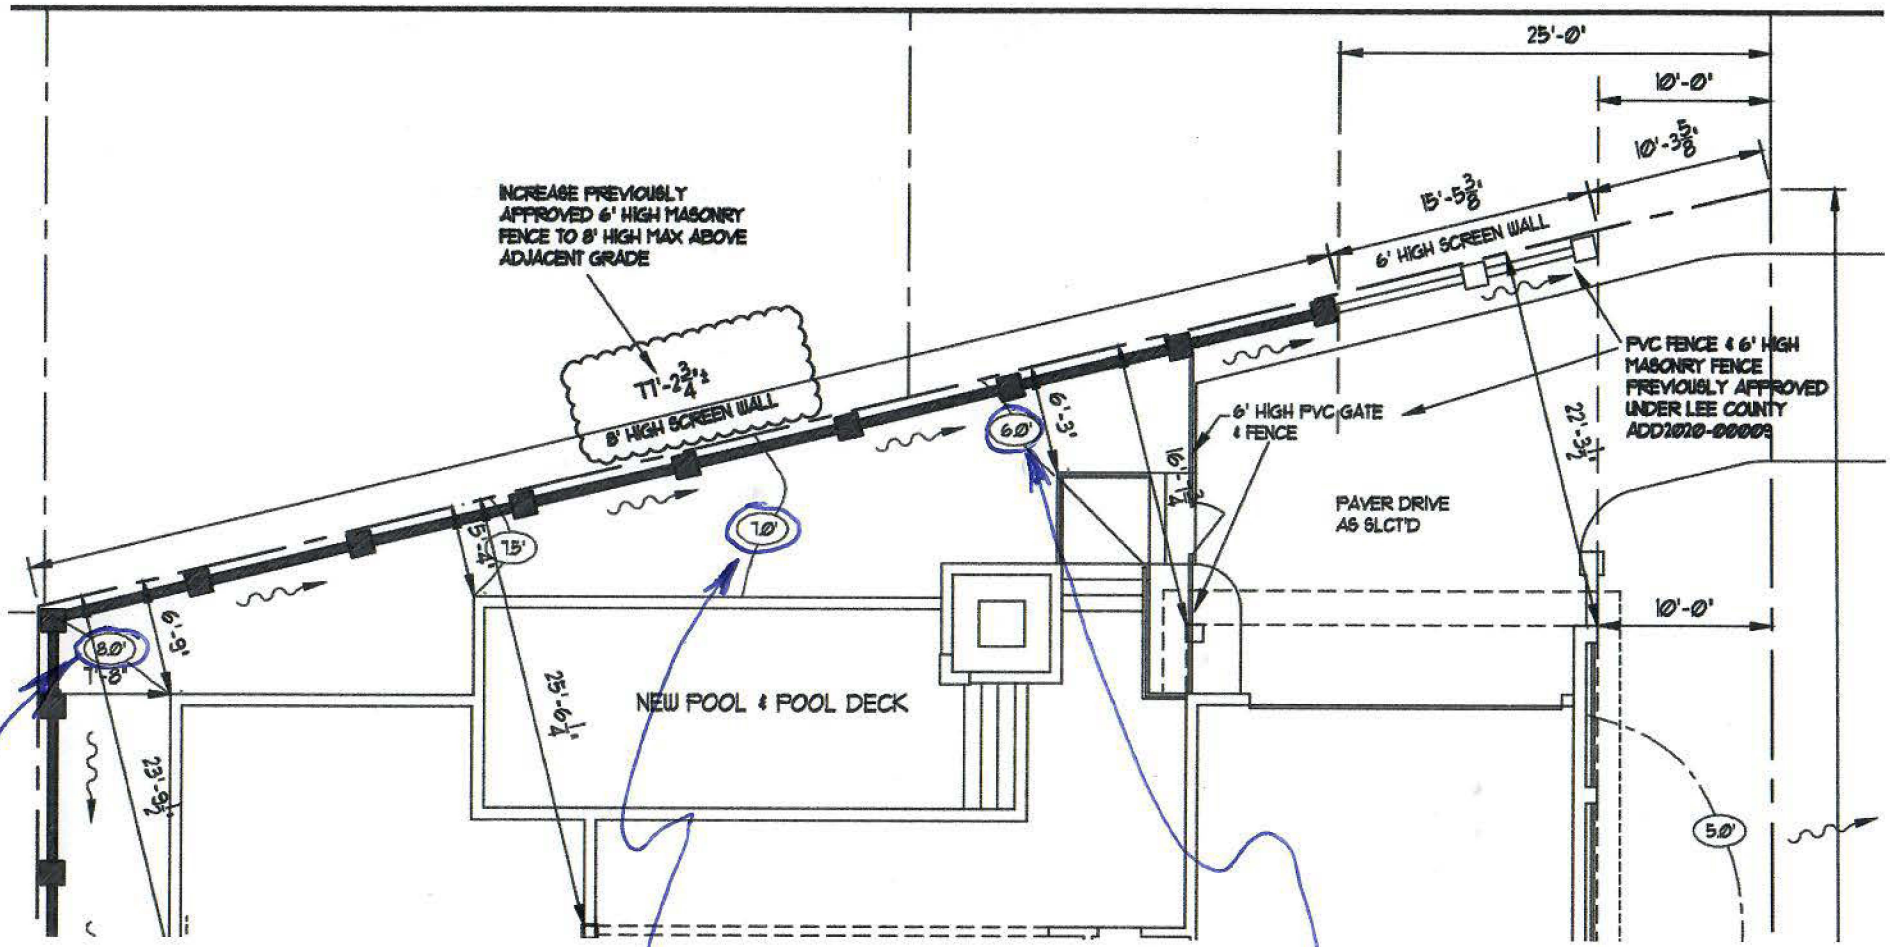

EXISTING GRADE 4.5 FT
+ FILL 3.5 FT
NEW GRADE = 8 FT


EXISTING GRADE 4.5 FT
+ FILL 2.5 FT
NEW GRADE = 7 FT

EXISTING GRADE 4.5 FT
+ FILL 1.5 FT
NEW GRADE = 6 FT

APPROVED FOR 6FT HIGH FENCE

AM'T OF FILL DETERMINES THE VISIBLE FENCE HEIGHT

(2)

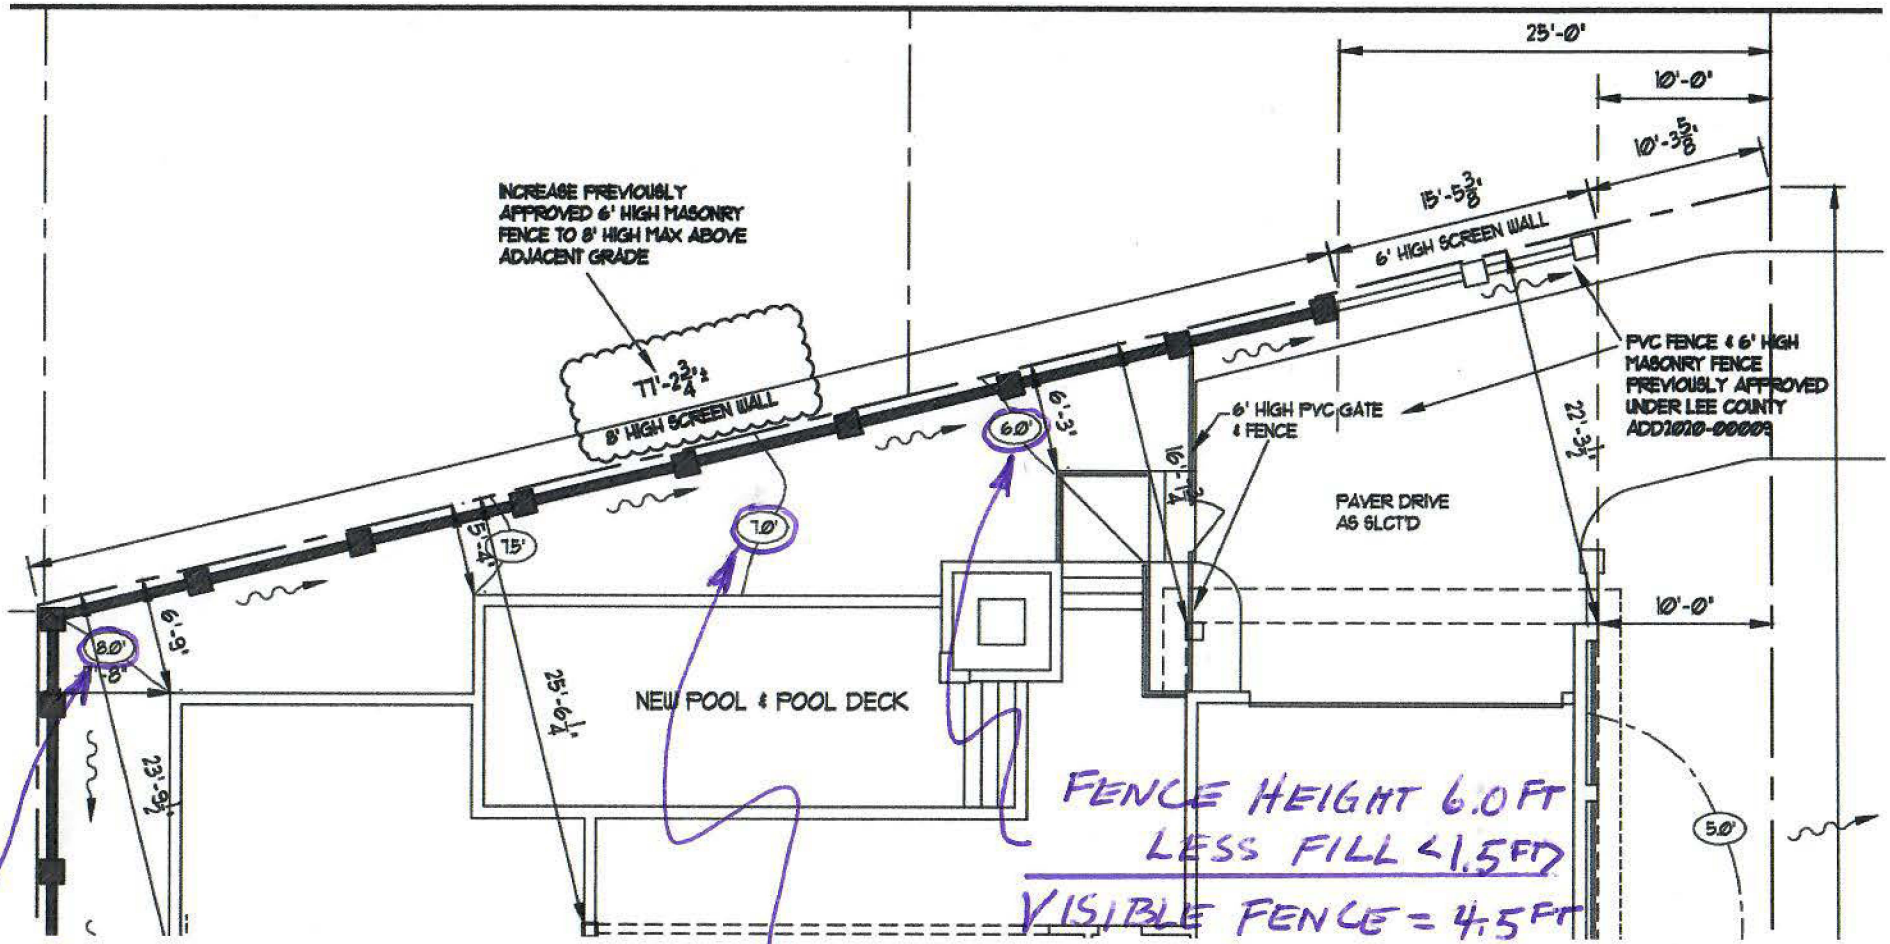

FENCE HEIGHT 6.0FT
LESS FILL <1.5FT>
VISIBLE FENCE = 4.5FT


FENCE HEIGHT 6.0FT
LESS FILL <3.5FT>
VISIBLE FENCE=2.5FT

FENCE HEIGHT 6.0FT
LESS FILL <2.5FT>
VISIBLE FENCE=3.5FT

PROPOSAL FOR 8FT HIGH FENCE

AM'T OF FILL DETERMINES THE VISIBLE FENCE HEIGHT

(3)

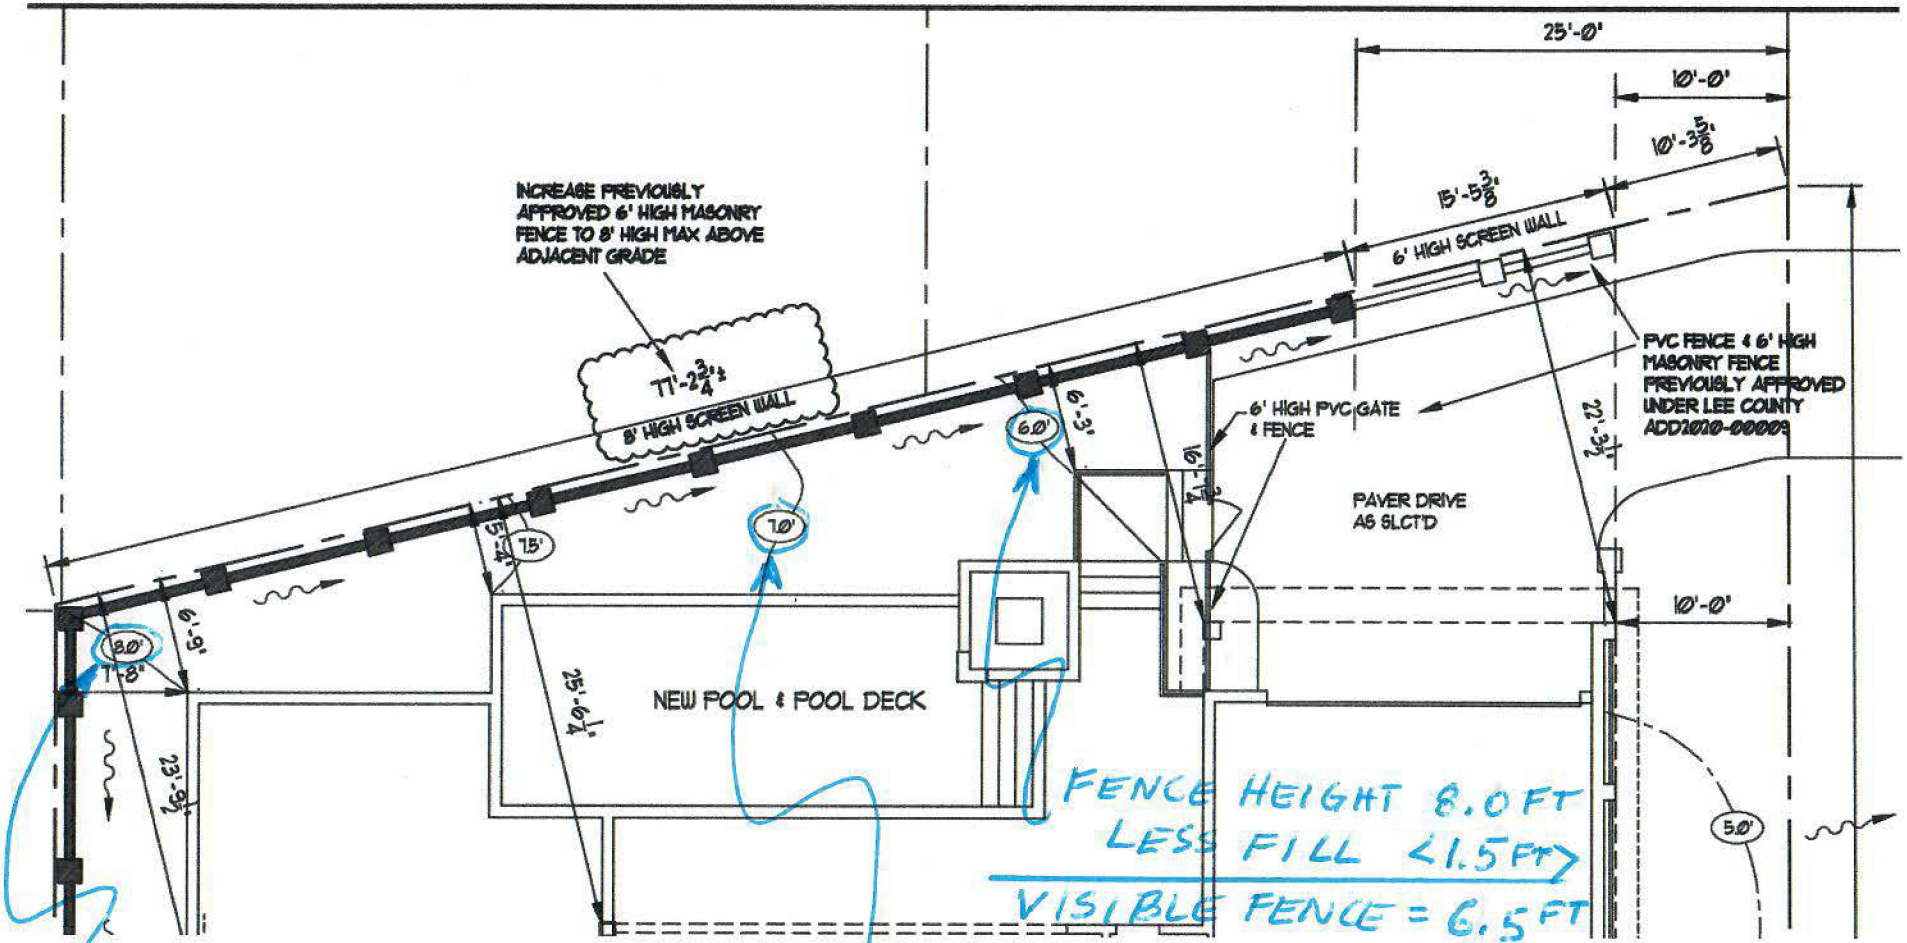

FENCE HEIGHT 8.0FT
LESS FILL <1.5FT>
VISIBLE FENCE = 6.5FT

FENCE HEIGHT 8.0FT
LESS FILL <3.5FT>
VISIBLE FENCE = 4.5FT

FENCE HEIGHT 8.0FT
LESS FILL <2.5FT>
VISIBLE FENCE = 5.5FT