ADD2023-00010 Lee County ePlan

EXHIBIT D

MASTER CONCEPT PLAN

FOR

OAK VIEW

RESIDENTIAL PLANNED DEVELOPMENT

PART OF SECTION 32, TOWNSHIP 43 SOUTH, RANGE 26 EAST
FORT MYERS, LEE COUNTY, FLORIDA

PROJECT DATA

SITE ADDRESS
3600 BUCKINGHAM ROAD
FORT MYERS, FLORIDA 33905

PROJECT DATUM
FLORIDA STATE PLANE WEST ZONE (NAD1983/90)
NATIONAL GEODETIC VERTICAL DATUM (NGVD) 1929

ZONING
CURRENT: AG-2
PROPOSED: RPD

RECORD PLAT
-

FLOOD ZONE
ACCORDING TO F.I.R.M. NO. 12071C0311F, MAP REVISED: AUGUST 28, 2008, THE PROPERTY IS LOCATED IN ZONE "AE" & "X"

STRAP NUMBERS
32-43-26-00-00002.0000

PERMIT REQUIREMENTS

AGENCY	STATUS	NOTES
S. FLORIDA WATER MANAGEMENT DISTRICT	PENDING	-
LEE COUNTY DEVELOPMENT ORDER	PENDING	-
FLORIDA DEPARTMENT OF HEALTH	PENDING	-
FLORIDA DEPT. OF ENVIRONMENTAL PROTECTION	PENDING	-
F.D.O.T. CONNECTION PERMIT	PENDING	-
F.D.O.T. DRAINAGE CONNECTION PERMIT	PENDING	-
F.D.O.T. UTILITY PERMIT	PENDING	-
ARMY CORPS OF ENGINEERS	PENDING	-
F.D.E.P. NOTICE OF INTENT	PENDING	-

NOTE: CONTRACTOR MUST OBTAIN AND KEEP ON FILE A COPY OF ALL PERMITS REQUIRED PRIOR TO COMMENCEMENT OF ANY CONSTRUCTION ACTIVITY

DESIGN TEAM

PROJECT ENGINEER
CARL A BARRACO

PROJECT MANAGEMENT
STEVE COLEMAN

DESIGN ENGINEER
TIM GAVIN

PROJECT SURVEYOR
SCOTT A. WHEELER, PSM

LEAD DESIGN TECHNICIAN
WES KAYNE

SITE PLANNING
ANGELICA CARLEY

DESIGN STAFF
JAN BILDZUKEWICZ

LANDSCAPE DESIGN
BY OTHERS

QUALITY CONTROL
CHRIS VAN BUSKIRK

LAND PLANNER
JENNIFER SAPEN

THESE PLANS MAY HAVE BEEN MODIFIED IN SIZE BY REPRODUCTION. THIS MUST BE CONSIDERED WHEN OBTAINING SCALED DATA.

ALL DIMENSIONS ARE IN FEET.



PROJECT LOCATION

N
W E
S

LOCATION MAP

0 750 1500 3000
SCALE IN FEET

811 KNOW WHAT'S BELOW ALWAYS CALL 811 BEFORE YOU DIG
It's fast. It's free. It's the law.
www.sunshine811.com

INDEX OF DRAWINGS

SHEET	DESCRIPTION	XREF	DRAWING NAME
1	COVER SHEET AND LOCATION MAP	A	23354Z01.DWG
2	MASTER CONCEPT PLAN	B	23354Z02.DWG
3	DETAILS AND DEVIATIONS	-	23354Z03.DWG

CROSS-REFERENCED DRAWINGS:

XREF	DESCRIPTION	DRAWING NAME
A	AERIAL PHOTOGRAPH	LOC2015.JPG
B	BASE PLAN	23354Z00.DWG

PLAN STATUS

NOT FOR CONSTRUCTION

Barraco and Associates, Inc.
CIVIL ENGINEERING - LAND SURVEYING
LAND PLANNING - LANDSCAPE DESIGN
www.barraco.net
2271 McGREGOR BLVD., SUITE 100
POST OFFICE DRAWER 2800
FORT MYERS, FLORIDA 33902-2800
PHONE (239) 461-3170
FAX (239) 461-3169
FLORIDA CERTIFICATES OF AUTHORIZATION
ENGINEERING 7995 - SURVEYING LB-6940

PREPARED FOR

Land Solutions inc.
10471 BEN C. PRATT / SIX MILE
CYPRESS PKWY. #402
FORT MYERS, FL 33966
PHONE (239) 482-1500
FAX (239) 481-8477
WWW.LANDSOLUTIONS.NET

PROJECT DESCRIPTION

OAK VIEW

LEE COUNTY, FLORIDA

DRAWING NOT VALID WITHOUT SEAL, SIGNATURE AND DATE
© COPYRIGHT 2017, BARRACO AND ASSOCIATES, INC.
REPRODUCTION, CHANGES OR ASSIGNMENTS ARE PROHIBITED

FILE NAME	23354-Z01.DWG
LOCATION	J:\23354\DWG\ZONING\
PLOT DATE	WED. 4-5-2017 - 7:55 AM
PLOT BY	JENNIFER SAPEN

CROSS REFERENCED DRAWINGS

MASTER = BAI-COVER-1.DWG

PLAN REVISIONS


7-25-16	PER LEE COUNTY COMMENTS
10-26-16	PER LEE COUNTY
1-18-17	PER LEE COUNTY
1-24-17	FOR 48 HOUR LETTER

PLAN STATUS

NOT FOR CONSTRUCTION

COVER SHEET AND LOCATION MAP

PROJECT / FILE NO.	SHEET NUMBER
23354	1

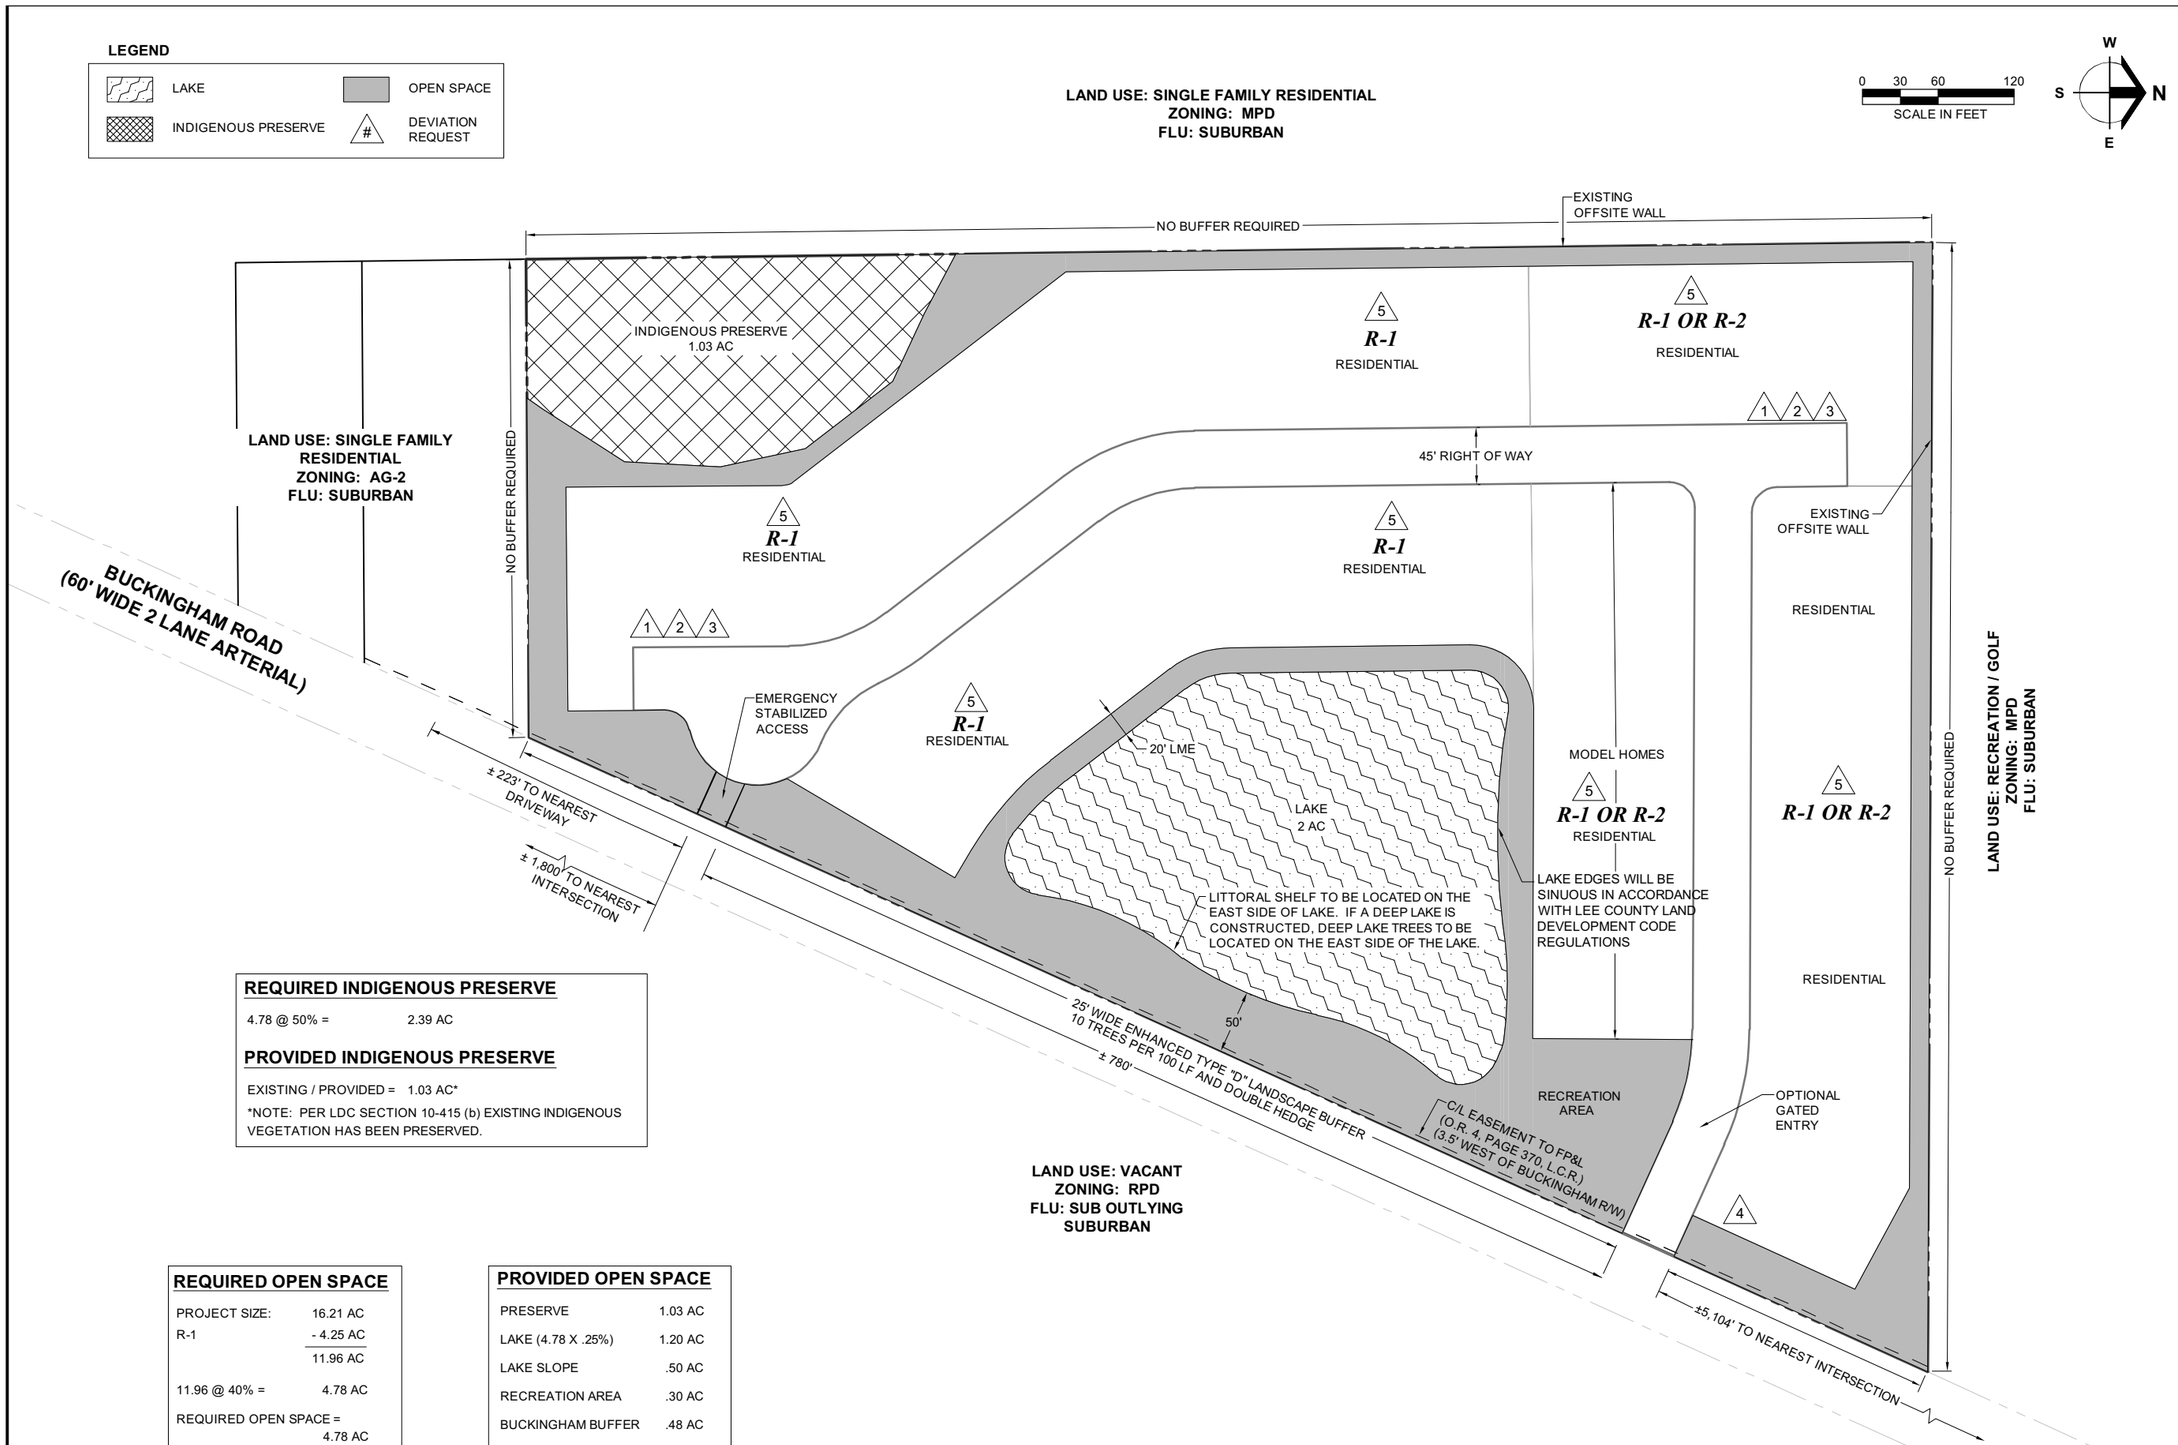

REQUIRED INDIGENOUS PRESERVE

4.78 @ 50% = 2.39 AC

PROVIDED INDIGENOUS PRESERVE

EXISTING / PROVIDED = 1.03 AC*

*NOTE: PER LDC SECTION 10-415 (b) EXISTING INDIGENOUS VEGETATION HAS BEEN PRESERVED.

REQUIRED OPEN SPACE

PROJECT SIZE:	16.21 AC
R-1	- 4.25 AC
	11.96 AC
11.96 @ 40% =	4.78 AC
REQUIRED OPEN SPACE =	4.78 AC

PROVIDED OPEN SPACE

PRESERVE	1.03 AC
LAKE (4.78 X .25%)	1.20 AC
LAKE SLOPE	.50 AC
RECREATION AREA	.30 AC
BUCKINGHAM BUFFER	.48 AC
REAR YARD DRAINAGE & PERIMETER BERM	1.27 AC
TOTAL	4.78 AC

Barraco and Associates, Inc.
CIVIL ENGINEERING - LAND SURVEYING
LAND PLANNING
www.barraco.net
2271 McGREGOR BLVD., SUITE 100
POST OFFICE DRAWER 2800
FORT MYERS, FLORIDA 33902-2800
PHONE (239) 461-3170
FAX (239) 461-3169
FLORIDA CERTIFICATES OF AUTHORIZATION
ENGINEERING 7995 - SURVEYING LB-6940

PREPARED FOR

LSI COMPANIES
Land Solutions Development Solutions LSI COMMERCIAL
6810 INTERNATIONAL CENTER BLVD.
FORT MYERS, FL 33912
PHONE (239) 482-1500
FAX (239) 481-8477
WWW.LSICOMPANIES.COM

PROJECT DESCRIPTION

OAK VIEW

LEE COUNTY, FLORIDA

DRAWING NOT VALID WITHOUT SEAL, SIGNATURE AND DATE
© COPYRIGHT 2023, BARRACO AND ASSOCIATES, INC.
REPRODUCTION, CHANGES OR ASSIGNMENTS ARE PROHIBITED

FILE NAME	23354-Z02.DWG
LOCATION	J:\23354\DWG\ZONING\
PLOT DATE	TUE. 3-14-2023 - 8:31 AM
PLOT BY	ALYSSA FONTAINE

CROSS REFERENCED DRAWINGS

BASEPLAN = 23354-Z00.DWG

PLAN REVISIONS


7-25-16	PER LEE COUNTY COMMENTS
10-26-16	PER LEE COUNTY
1-18-17	PER LEE COUNTY
1-24-17	FOR 48 HOUR LETTER

PLAN STATUS


MASTER CONCEPT PLAN

PROJECT / FILE NO.	SHEET NUMBER
23354	2


DEVIATION 1 RIGHT ANGLE SIDE LOT LINE
DEVIATION 2 DEAD-END DETAIL

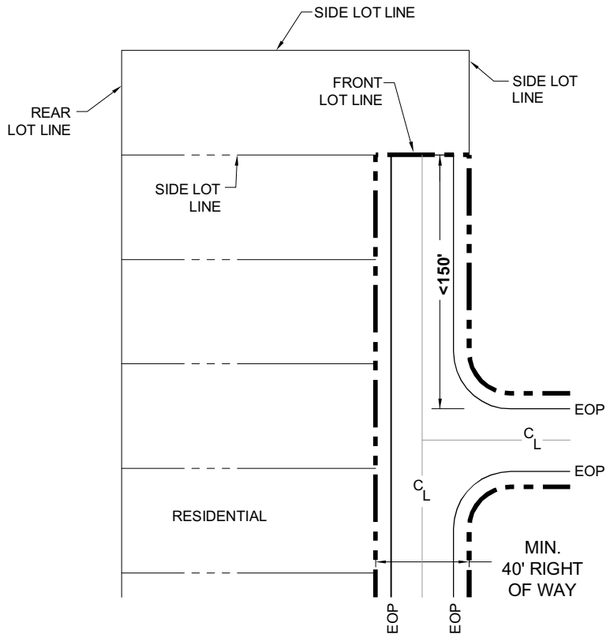


DEVIATION 3 LOT SIZE DETAIL

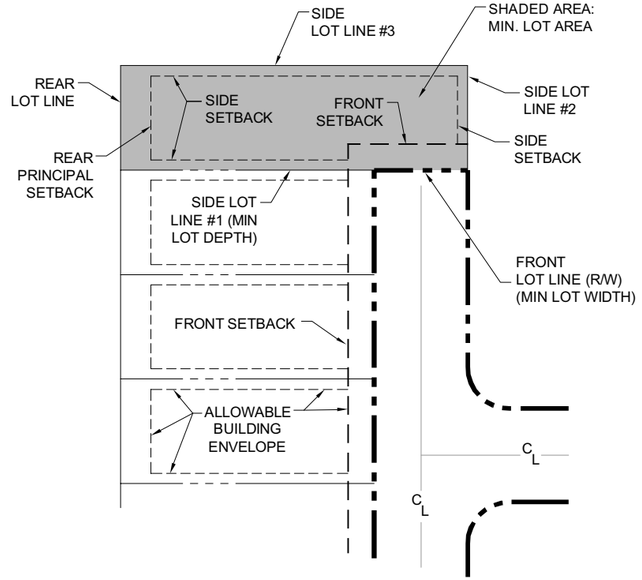


DEVIATION 5 DETAIL

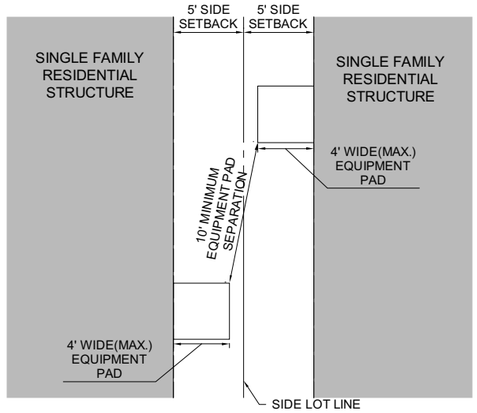


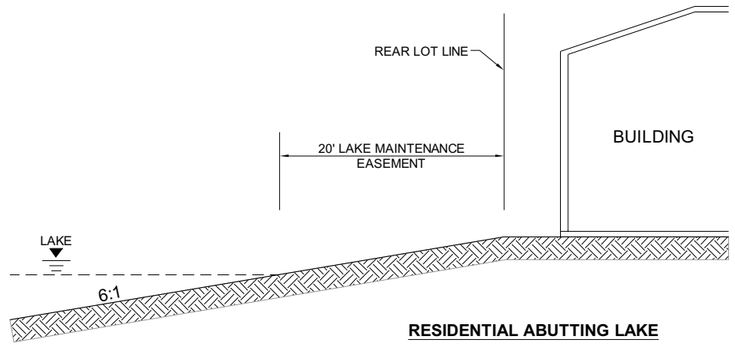


RESIDENTIAL ABUTTING LAKE

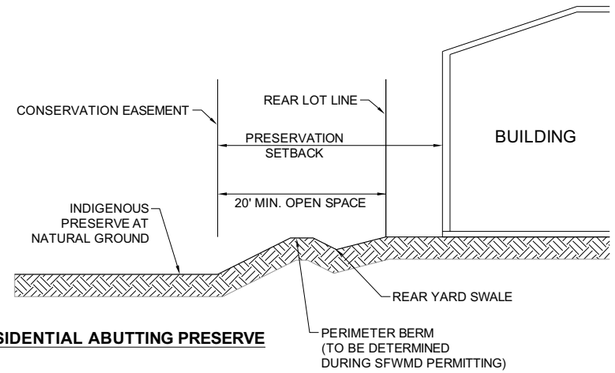

RESIDENTIAL ABUTTING PRESERVE

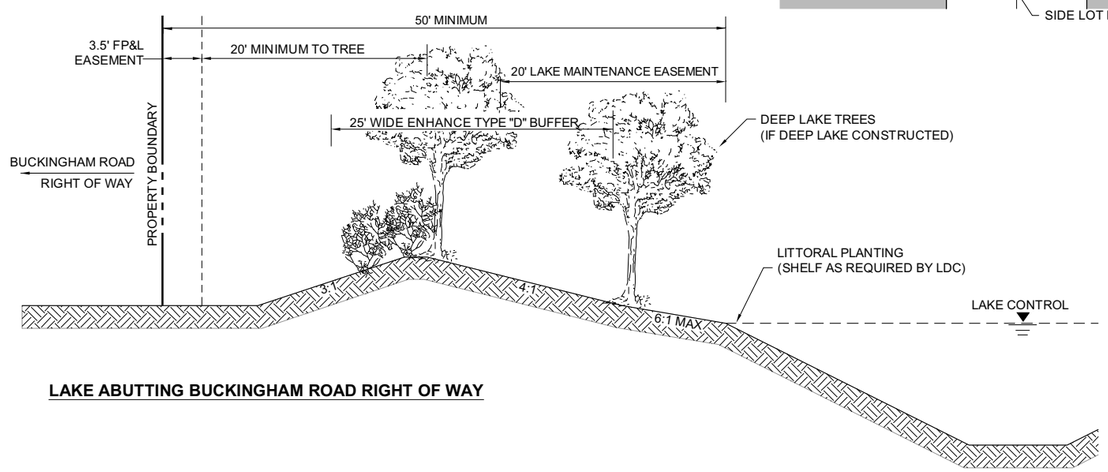

LAKE ABUTTING BUCKINGHAM ROAD RIGHT OF WAY

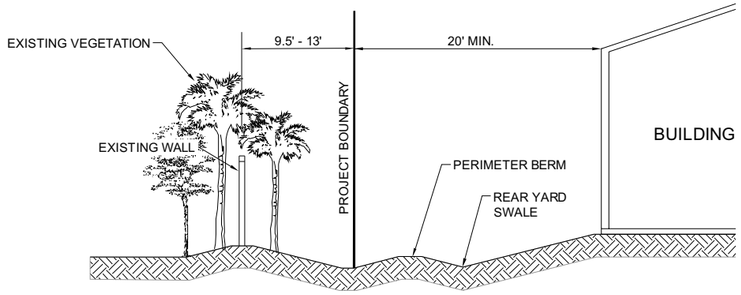

RESIDENTIAL ABUTTING VERANDAH

Barraco and Associates, Inc.
CIVIL ENGINEERING - LAND SURVEYING
LAND PLANNING
www.barraco.net
2271 McGREGOR BLVD., SUITE 100
POST OFFICE DRAWER 2800
FORT MYERS, FLORIDA 33902-2800
PHONE (239) 461-3170
FAX (239) 461-3169
FLORIDA CERTIFICATES OF AUTHORIZATION
ENGINEERING 7995 - SURVEYING LB-6940

PREPARED FOR

LSI COMPANIES
Land Solutions Development Solutions LSI COMMERCIAL
6810 INTERNATIONAL CENTER BLVD.
FORT MYERS, FL 33912
PHONE (239) 482-1500
FAX (239) 481-8477
WWW.LSICOMPANIES.COM

PROJECT DESCRIPTION

OAK VIEW

LEE COUNTY, FLORIDA

DRAWING NOT VALID WITHOUT SEAL, SIGNATURE AND DATE
© COPYRIGHT 2023, BARRACO AND ASSOCIATES, INC.
REPRODUCTION, CHANGES OR ASSIGNMENTS ARE PROHIBITED

FILE NAME	23354-Z03.DWG
LOCATION	J:\23354\DWG\ZONING\
PLOT DATE	WED. 3-8-2023 - 4:09 PM
PLOT BY	ALYSSA FONTAINE

CROSS REFERENCED DRAWINGS

PLAN REVISIONS	
7-25-16	PER LEE COUNTY COMMENTS
10-26-16	PER LEE COUNTY
1-18-17	PER LEE COUNTY
1-24-17	FOR 48 HOUR LETTER

PLAN STATUS

DEVIATIONS AND DETAILS

PROJECT / FILE NO.	SHEET NUMBER
23354	3