EXHIBIT D
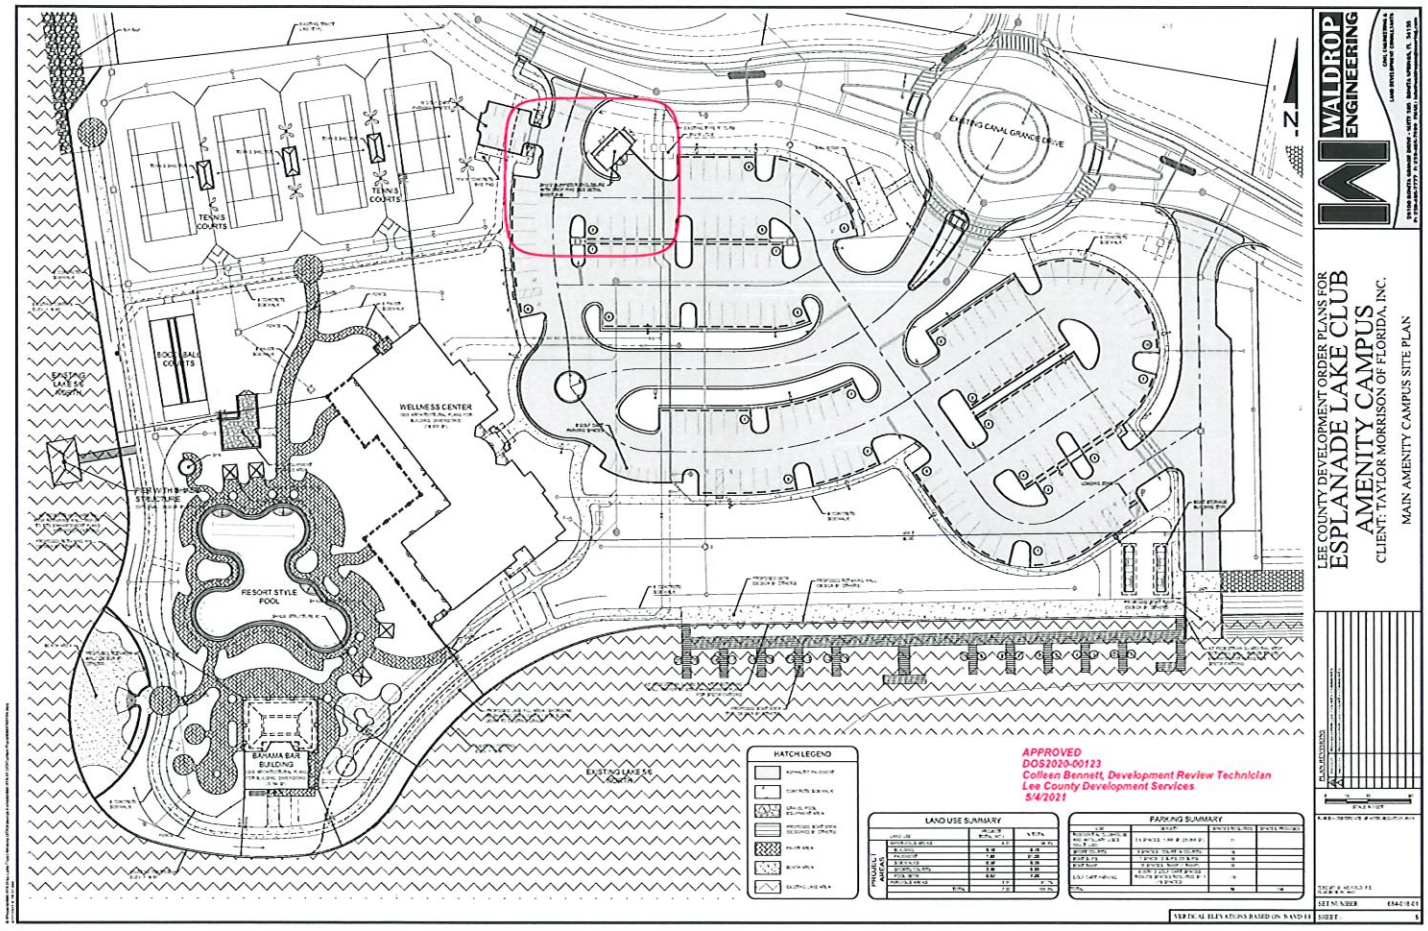
Site Plan