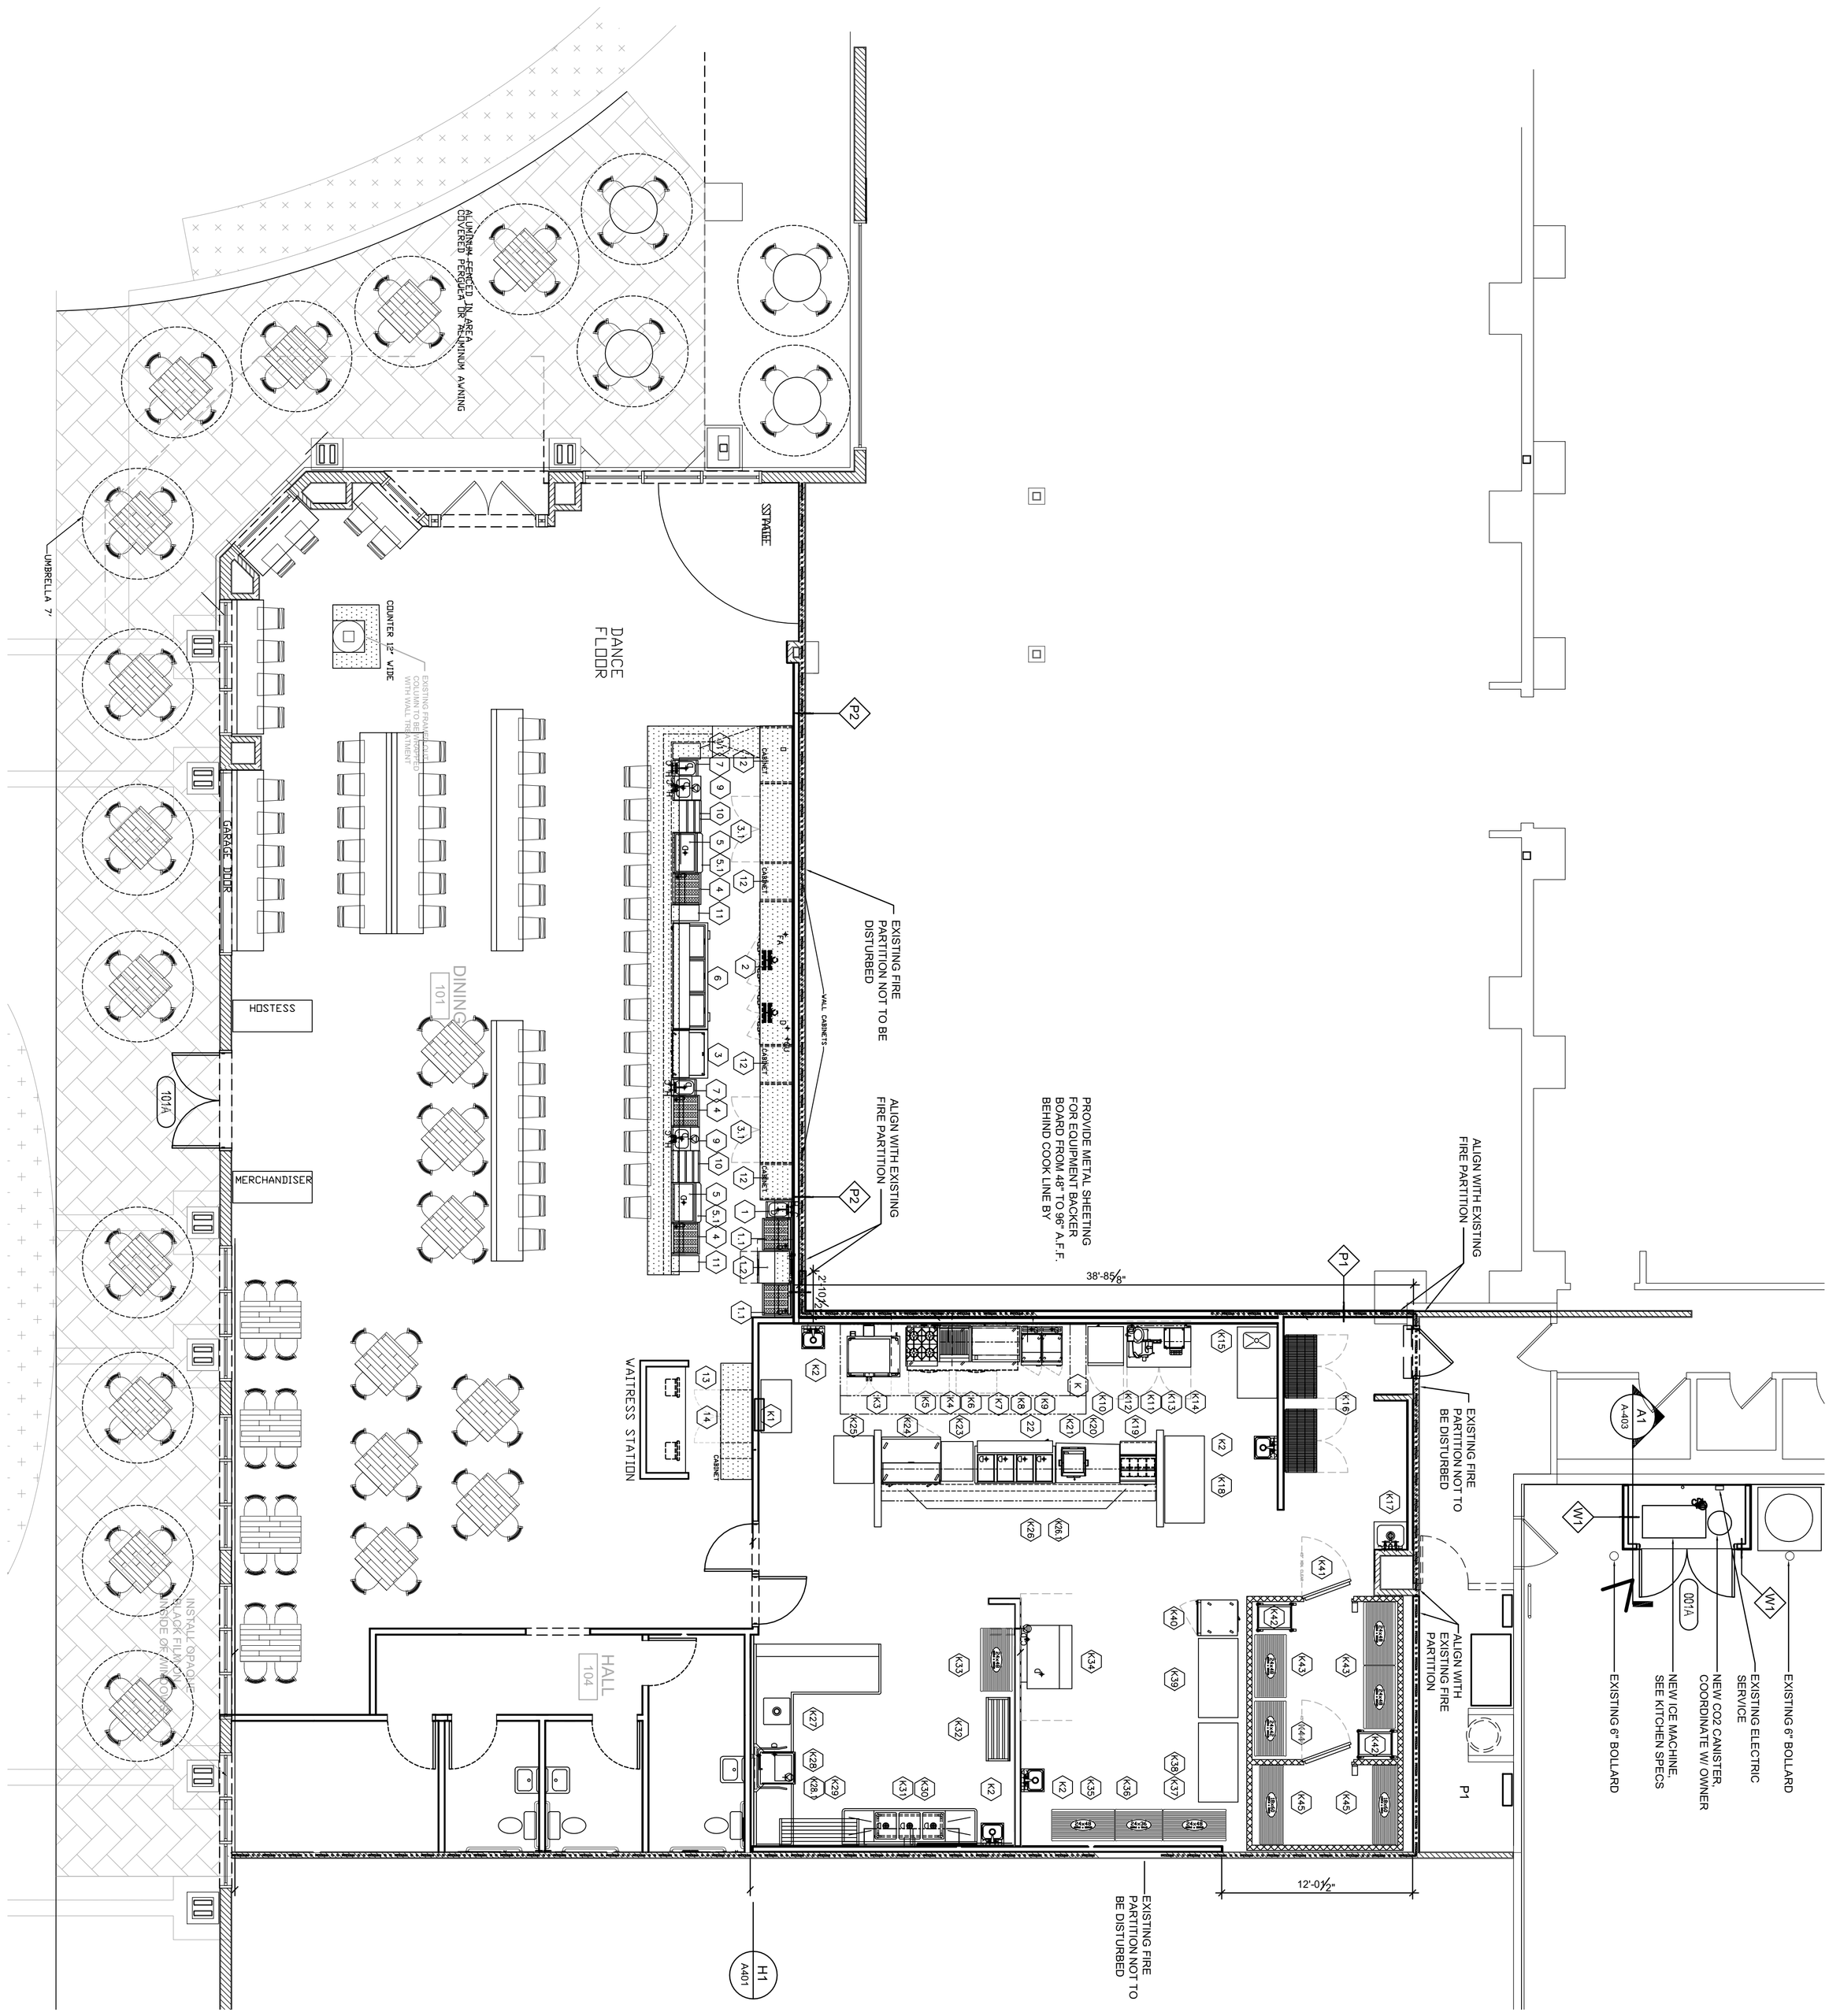

Beltram
PROFESSIONAL ENGINEERING GROUP
6800 NORTH FLORIDA AVENUE TAMPA, FL 33604 USA
WWW.BELTRAM.COM INFO@BELTRAM.COM P 813.877.7284

THIS DRAWING AND THE RELATED INFORMATION CONTAINED HEREIN IS THE PROPERTY OF CHEF'S WAREHOUSE (CWS) AND SHALL NOT BE USED IN ANY WORK, IN WHOLE OR IN PART, EXCEPT BY WRITTEN AGREEMENT WITH CWS.

UNAUTHORIZED REPRODUCTION OR USE OF THIS DRAWING, OR ANY PORTION OF THIS DRAWING, IS STRICTLY PROHIBITED. ALL RIGHTS PROVIDED UNDER INTERNATIONAL COPYRIGHT LAWS SHALL APPLY.

THIS DRAWING IS INTENDED TO BE USED AS A GUIDE FOR OTHER TRADES. ALL FIELD DIMENSIONS AND SITE CONDITIONS MUST BE VERIFIED. ALL DIMENSIONS ARE FROM FINISHED FLOORS AND WALLS UNLESS OTHERWISE NOTED. ALL EQUIPMENT PROVIDED MUST BE VERIFIED WITH ACTUAL EQUIPMENT PROVIDED. REFER TO MANUFACTURER'S INSTALLATION INSTRUCTIONS FOR ACTUAL LOCATIONS OF FLOOR DRAINS, FLOOR SINKS, MECHANICAL EQUIPMENT, GREASE TRAPS, AND OTHER SIMILAR ITEMS OR INFORMATION.

ALL PLUMBING AND ELECTRICAL CONNECTIONS SHALL BE BY OTHERS UNLESS OTHERWISE NOTED. ALL PLUMBING, MECHANICAL EQUIPMENT CONTRACTOR'S SCOPE OF WORK: MECHANICAL EQUIPMENT AND DUCTWORK SHALL BE BY OTHERS UNLESS OTHERWISE NOTED ON DRAWINGS OR IN THE WRITTEN SPECIFICATIONS.

VERIFY PROJECT PLANS AND EQUIPMENT PRODUCT IMPACTS AS FLOATING OR REPRODUCTION AT A DIFFERING SCALE THAN THE SCALE(S) SHOWN MAY LEAD TO DIMENSIONAL INACCURACY.

© COPYRIGHT 2020
CHEF'S WAREHOUSE
ALL RIGHTS RESERVED

REVISIONS

DATE	REMARKS

PROJECT NAME

LA OLA

EXHIBIT C

DRAWING NAME

RESTAURANT PLAN

PROJECT NO.	SCALE
XXXXXXXX	3/16" = 1'-0"
DRAWN BY	DATE
MDJ	11-18-2022

SHEET NO.

FS.0