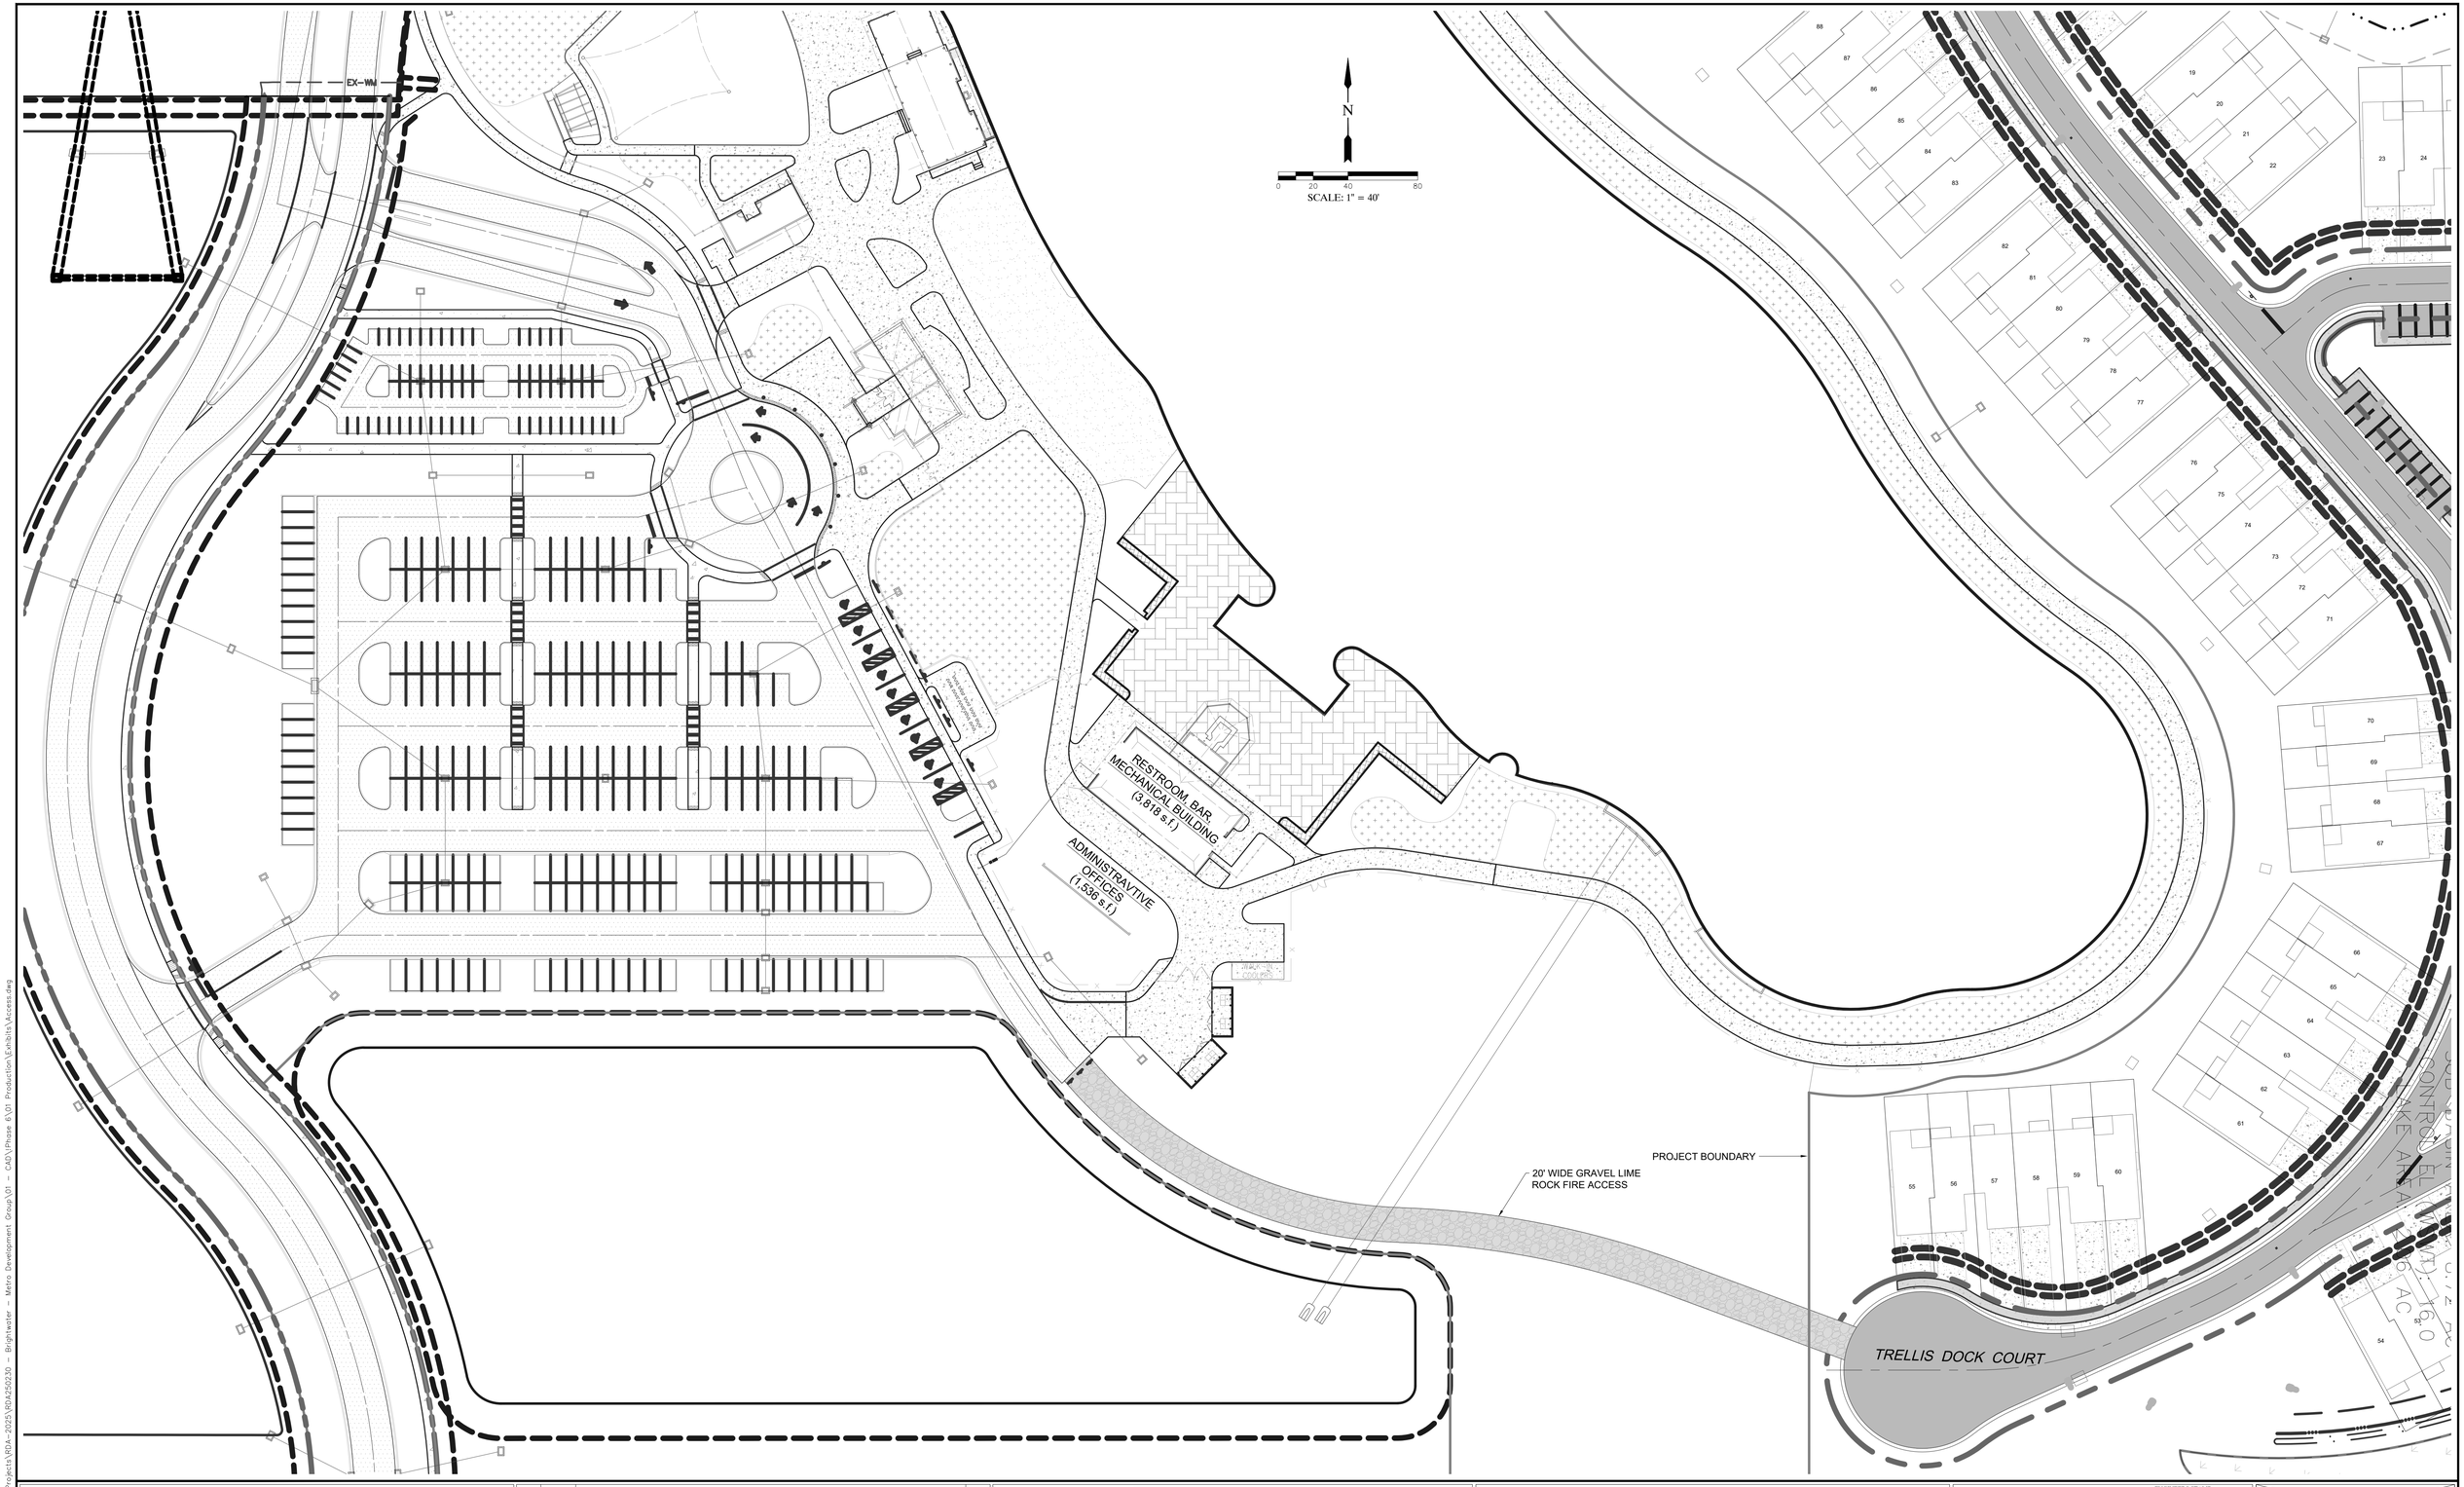


Exhibit B

NO.	DATE	DESCRIPTION	BY

RDA CONSULTING ENGINEERS, LLC.

NAPLES OFFICE:
791 10TH STREET SOUTH, SUITE 302,
NAPLES, FL. 34102

BONITA SPRINGS OFFICE:
8000 HEALTH CENTER BLVD., SUITE 200,
BONITA SPRINGS, FL. 34135

ORLANDO OFFICE:
801 INTERNATIONAL PRKY., SUITE 500,
LAKE MARY, FL. 32746

PHONE: (239) 649-1551 FAX: (239) 649-7112 WWW.RDAFL.COM

BRIGHTWATER - PHASE 6

ACCESS EXHIBIT

DATUM NOTE:
ALL ELEVATIONS SHOWN REFERENCE NORTH AMERICAN VERTICAL DATUM 1988 (NAVD88) CONVERSION FACTOR TO NATIONAL GEODETIC VERTICAL DATUM 1929 (NGVD29) IS (+): 1.158

ENGINEERS STAMP

SCALE: 1" = 40'	PROJECT No.: 250230
CHECKED BY: M.J.D.	DATE: JUNE 2025
DESIGNED BY: B.B.	SHEET: 1 of 18
DRAWN BY: C.G.K.	

Plotted – August 4, 2025 File: Z:\Projects\RDA-2025\RDA250230 – Brightwater – Metro Development Group\01 – CAD\Phase 6\01 Production\Exhibits\Access.dwg