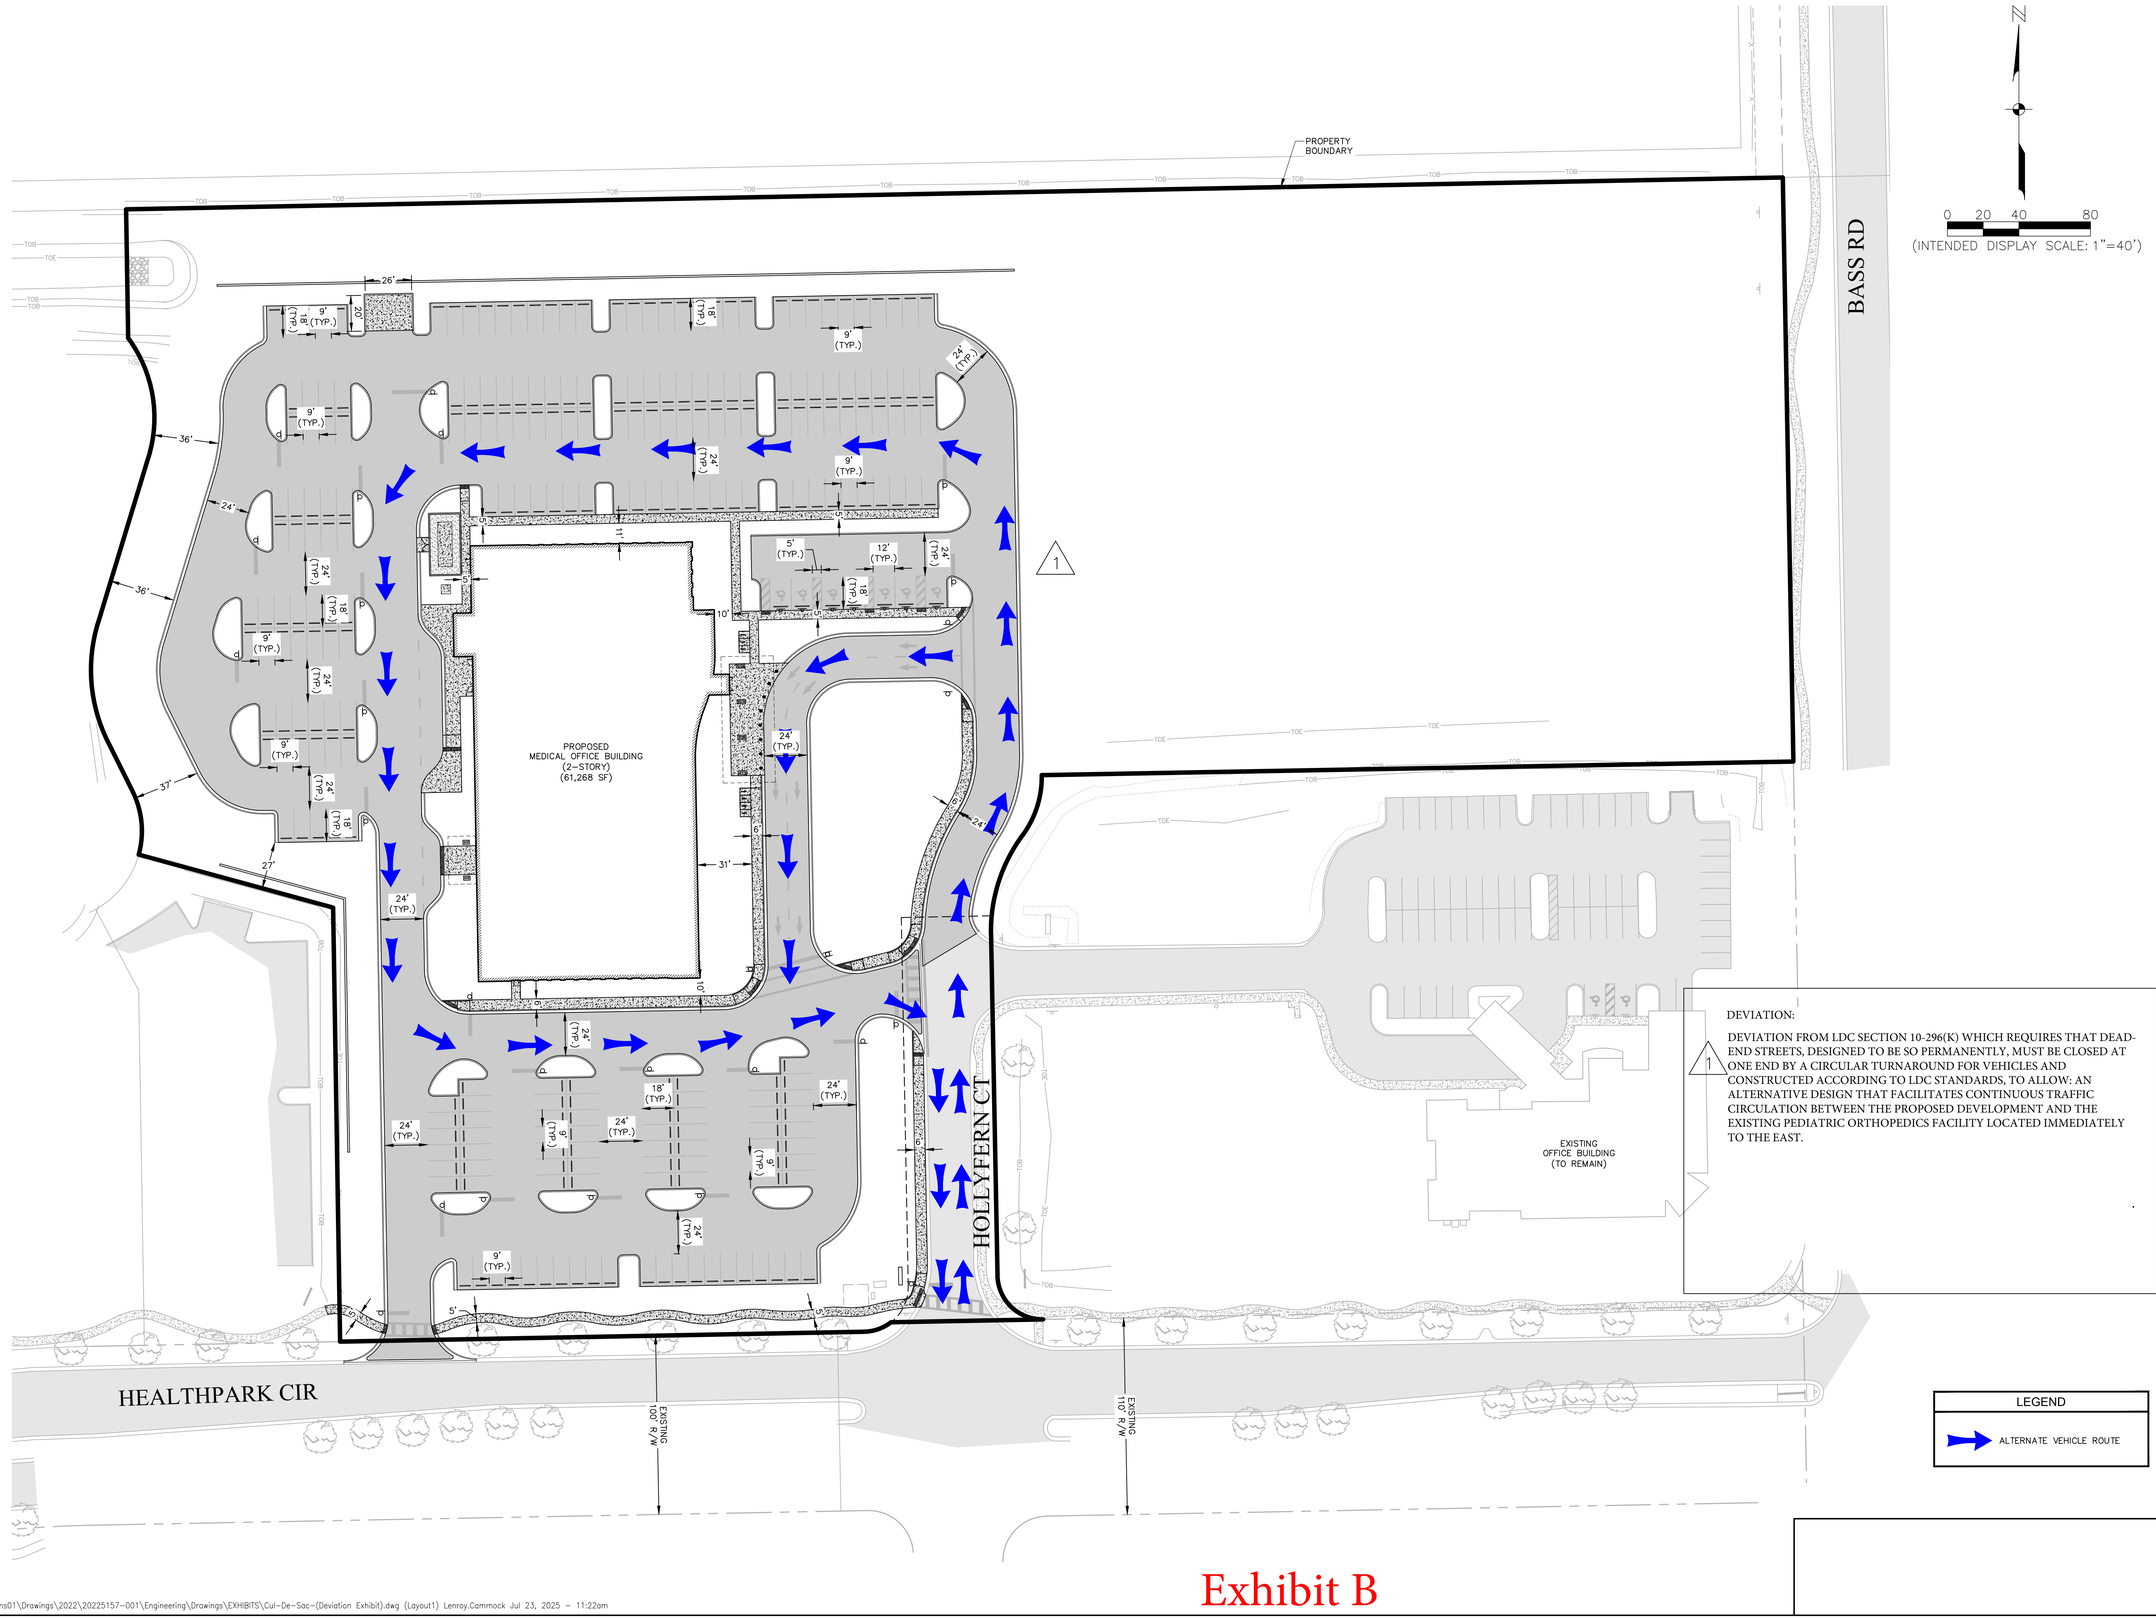


Exhibit B

JOHNSON ENGINEERING
An Apex Company
JOHNSON ENGINEERING, LLC.
2122 JOHNSON STREET
FORT MYERS, FLORIDA 33901
PHONE: (239) 334-0046
E.R. #642 & L.B. #642

STEVEN C. BALL, P.E.
FL License No. 97347

LEE HEALTH
Caring People. Inspiring Health.

HEALTHPARK LOT 15 MOB
LEE COUNTY, FLORIDA

REVISIONS

NO.	DESCRIPTION	DATE

DATE:	7/23/2025
PROJECT NO.	20225157-001
FILE NO.	33-45-24
SCALE:	AS SHOWN

DEVIATION EXHIBIT

SHEET NUMBER