Exhibit C

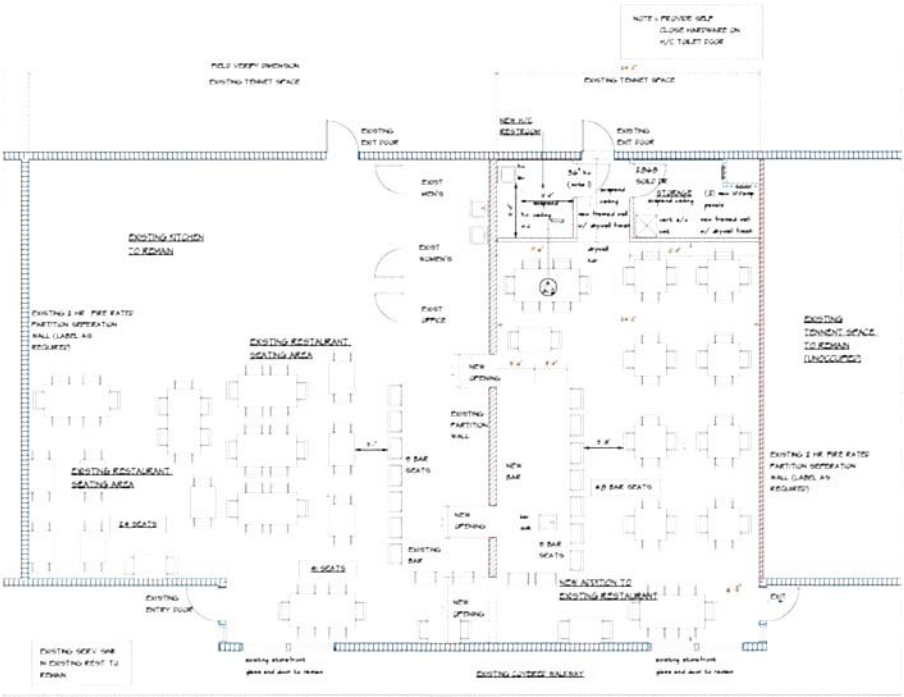

NEW ADDITION TO RESTAURANT BUILDOUT PLAN

APPROX. AREA OF TENANT BUILD OUT ..... 1,170 SQ. FT. OF AIR CONDITIONED SPACE
EXISTING RESTAURANT AREA ..... 1,866 SQ. FT. OF AIR CONDITIONED SPACE

SCALE: 1/4" = 1'-0"

SEATING CALCULATION

EXISTING SEATING ..... 68 (INCLUDING BAR)
NEW PROPOSED SEATING ..... 84 (INCLUDING BAR)
TOTAL REST. SEATING ..... 120 (INCLUDING BAR)

NOTE: SCOPE OF WORK
1) CHANGE OF USE: PREVIOUS USE: OFFICE
PROPOSED USE: MINOR RESTAURANT
2) THERE IS "NO" SPRINKLER FOR THIS BUILDING

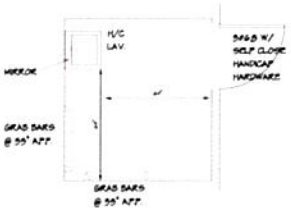

NEW H/C RESTROOM - PLAN

HANDICAP ACCESSIBLE

SCALE: 1/4" = 1'-0"

PROVIDE NEW H/C FIXTURES W/ PIPE PROTECTOR BELOW SINK

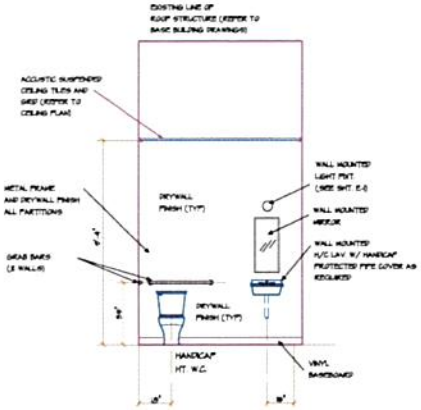

NEW H/C RESTROOM - PLAN

HANDICAP ACCESSIBLE

SCALE: 1/4" = 1'-0"

PROVIDE NEW H/C FIXTURES W/ PIPE PROTECTOR BELOW SINK

Revisions

Job Number
Date 5-1-24
Drawn By JC
Checked By
Drawing Scale AS NOTED

STUDIO one DESIGN
CAPE CORAL FLORIDA (239) 707-6085

PROJECT:
TABERNA OLE RESTAURANT
12577 S. CLEVELAND AVE. STE. 55
FT. MYERS, FLORIDA 33907

SHEET
A - 1.3

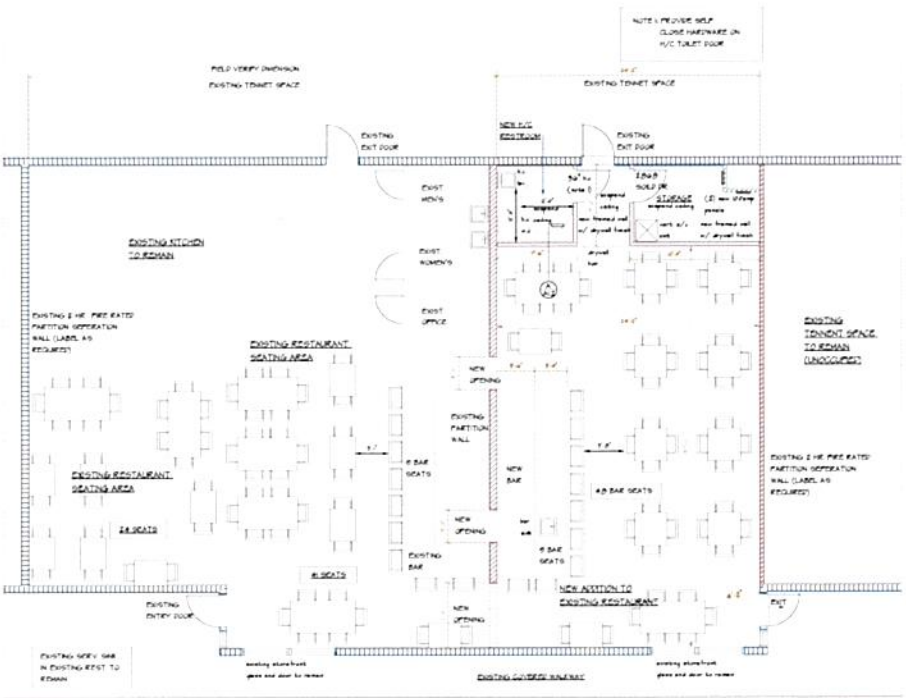

NEW ADDITION TO RESTAURANT BUILDOUT PLAN

APPROX. AREA OF TENANT BUILD-OUT ..... 1,976 SQ. FT. OF AIR CONDITIONED SPACE
EXISTING RESTAURANT AREA ..... 1,884 SQ. FT. OF AIR CONDITIONED SPACE

SCALE: 1/4" = 1'-0"

SEATING CALCULATION

EXISTING SEATING ..... 68 (INCLUDING BAR)
NEW PROPOSED SEATING ..... 66 (INCLUDING BAR)
TOTAL REST. SEATING ..... 120 (INCLUDING BAR)

NOTE: SCOPE OF WORK
1) CHANGE OF USE, PREVIOUS USE: OFFICE
PROPOSED USE: MINOR RESTAURANT
2) THERE IS NO SPRINKLER FOR THIS BUILDING

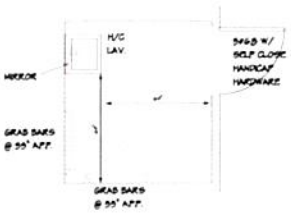

NEW H/C RESTROOM - PLAN

HANDICAP ACCESSIBLE

SCALE: 1/4" = 1'-0"

PROVIDE NEW H/C FIXTURES W/ PIPE PROTECTOR BELOW SINK

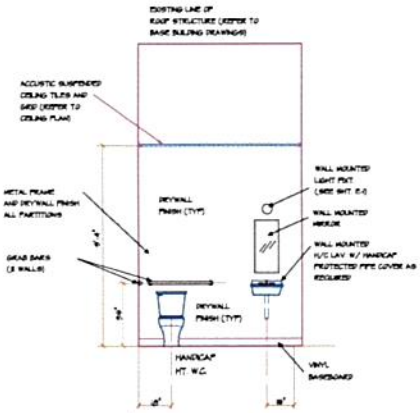

NEW H/C RESTROOM - PLAN

HANDICAP ACCESSIBLE

SCALE: 1/4" = 1'-0"

PROVIDE NEW H/C FIXTURES W/ PIPE PROTECTOR BELOW SINK

Revisions

Job Number

Date: 3 - 6 - 24

Drawn By: JC

Checked By

Drawing Scale: AS NOTED

STUDIO one DESIGN
CAPE CORAL FLORIDA
(239) 707-8365

PROJECT:
TABERNA OLE RESTAURANT
12577 S. CLEVELAND AVE. STE. 56
FT. MYERS, FLORIDA 33907

SHEET
A - 1.3

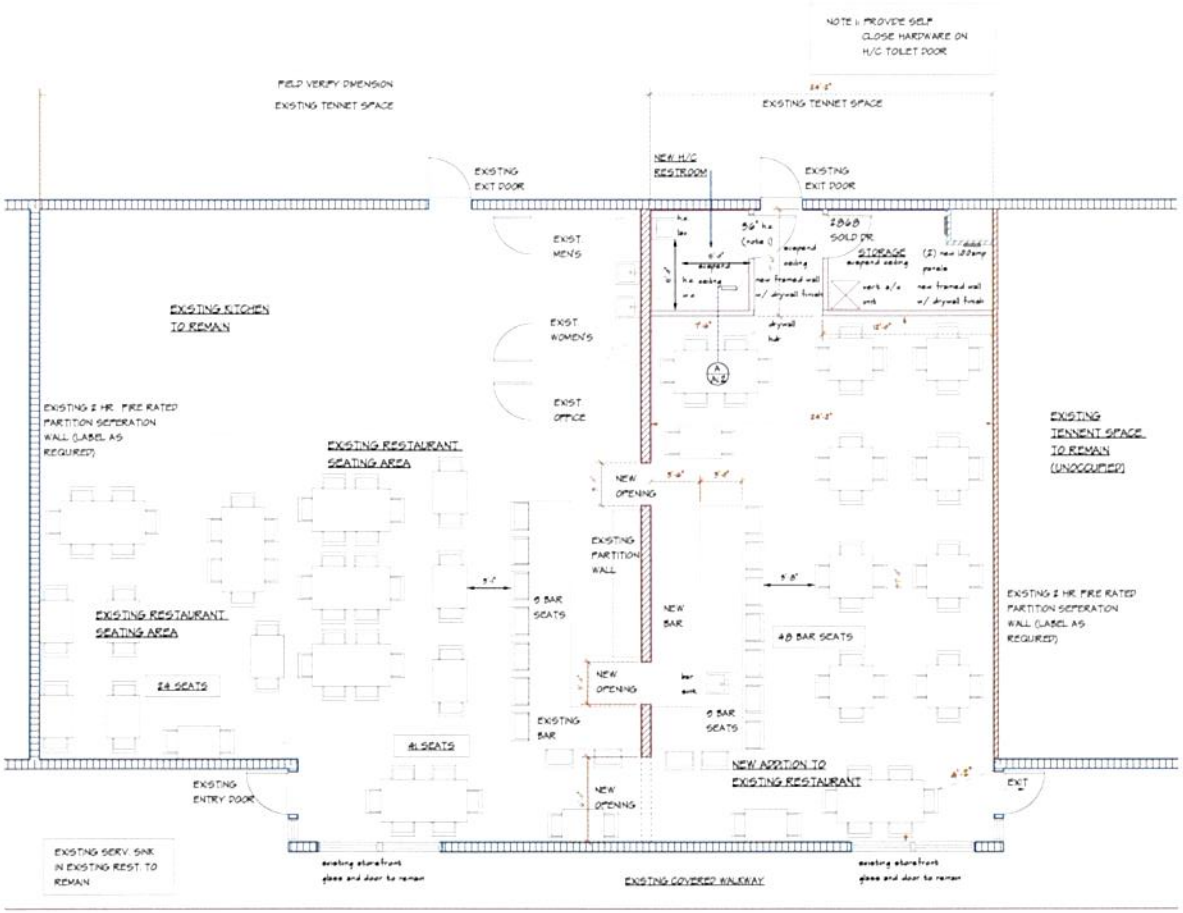

NEW ADDITION TO RESTAURANT BUILDOUT PLAN

SCALE: 1/4" = 1'-0"

APPROX. AREA OF TENNENT BUILD-OUT ..... 1878 SQ. FT. OF AIR CONDITIONED SPACE
EXISTING RESTAURANT AREA ..... 1868 SQ. FT. OF AIR CONDITIONED SPACE

SEATING CALCULATION

EXISTING SEATING ..... 98 (INCLUDING BAR)
NEW PROPOSED SEATING ..... 84 (INCLUDING BAR)

TOTAL REST. SEATING ..... 121 (INCLUDING BAR)

NOTE: SCOPE OF WORK
1) CHANGE OF USE. PREVIOUS USE OFFICE PROPOSED USE: MINOR RESTAURANT.
2) THERE IS "NO" SPRINKLER FOR THIS BUILDING

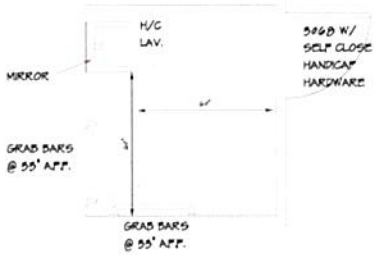

NEW H/C RESTROOM - PLAN

HANDICAP ACCESSABLE

SCALE: 1/2" = 1'-0"

PROVIDE NEW H/C FIXTURES W/ PIPE PROTECTOR BELOW SINK

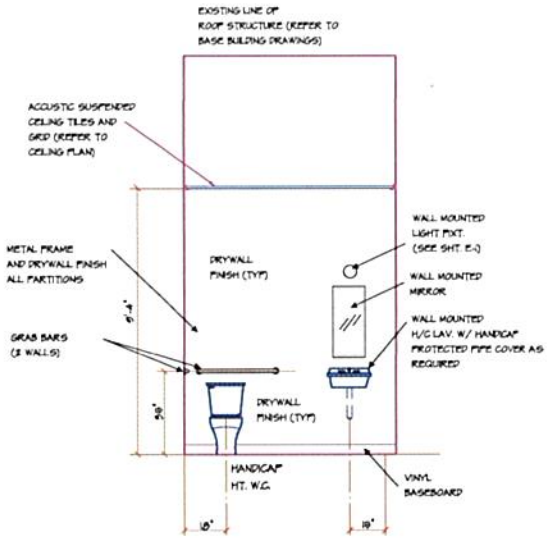

NEW H/C RESTROOM - PLAN

HANDICAP ACCESSABLE

SCALE: 1/2" = 1'-0"

PROVIDE NEW H/C FIXTURES W/ PIPE PROTECTOR BELOW SINK

Revisions

Job Number

Date: 5-1-24

Drawn By: JC

Checked By

Drawing Scale: AS NOTED

STUDIO one DESIGN
CAPE CORAL FLORIDA
(239) 707-9365

PROJECT:
TABERNA OLE RESTAURANT
12377 S. CLEVELAND AVE. STE. 3B
FT. MYERS, FLORIDA 33907

SHEET
A - 1.3

ADD2025-00252 Lee County ePlan