
ADD2025-00241 Lee County ePlan

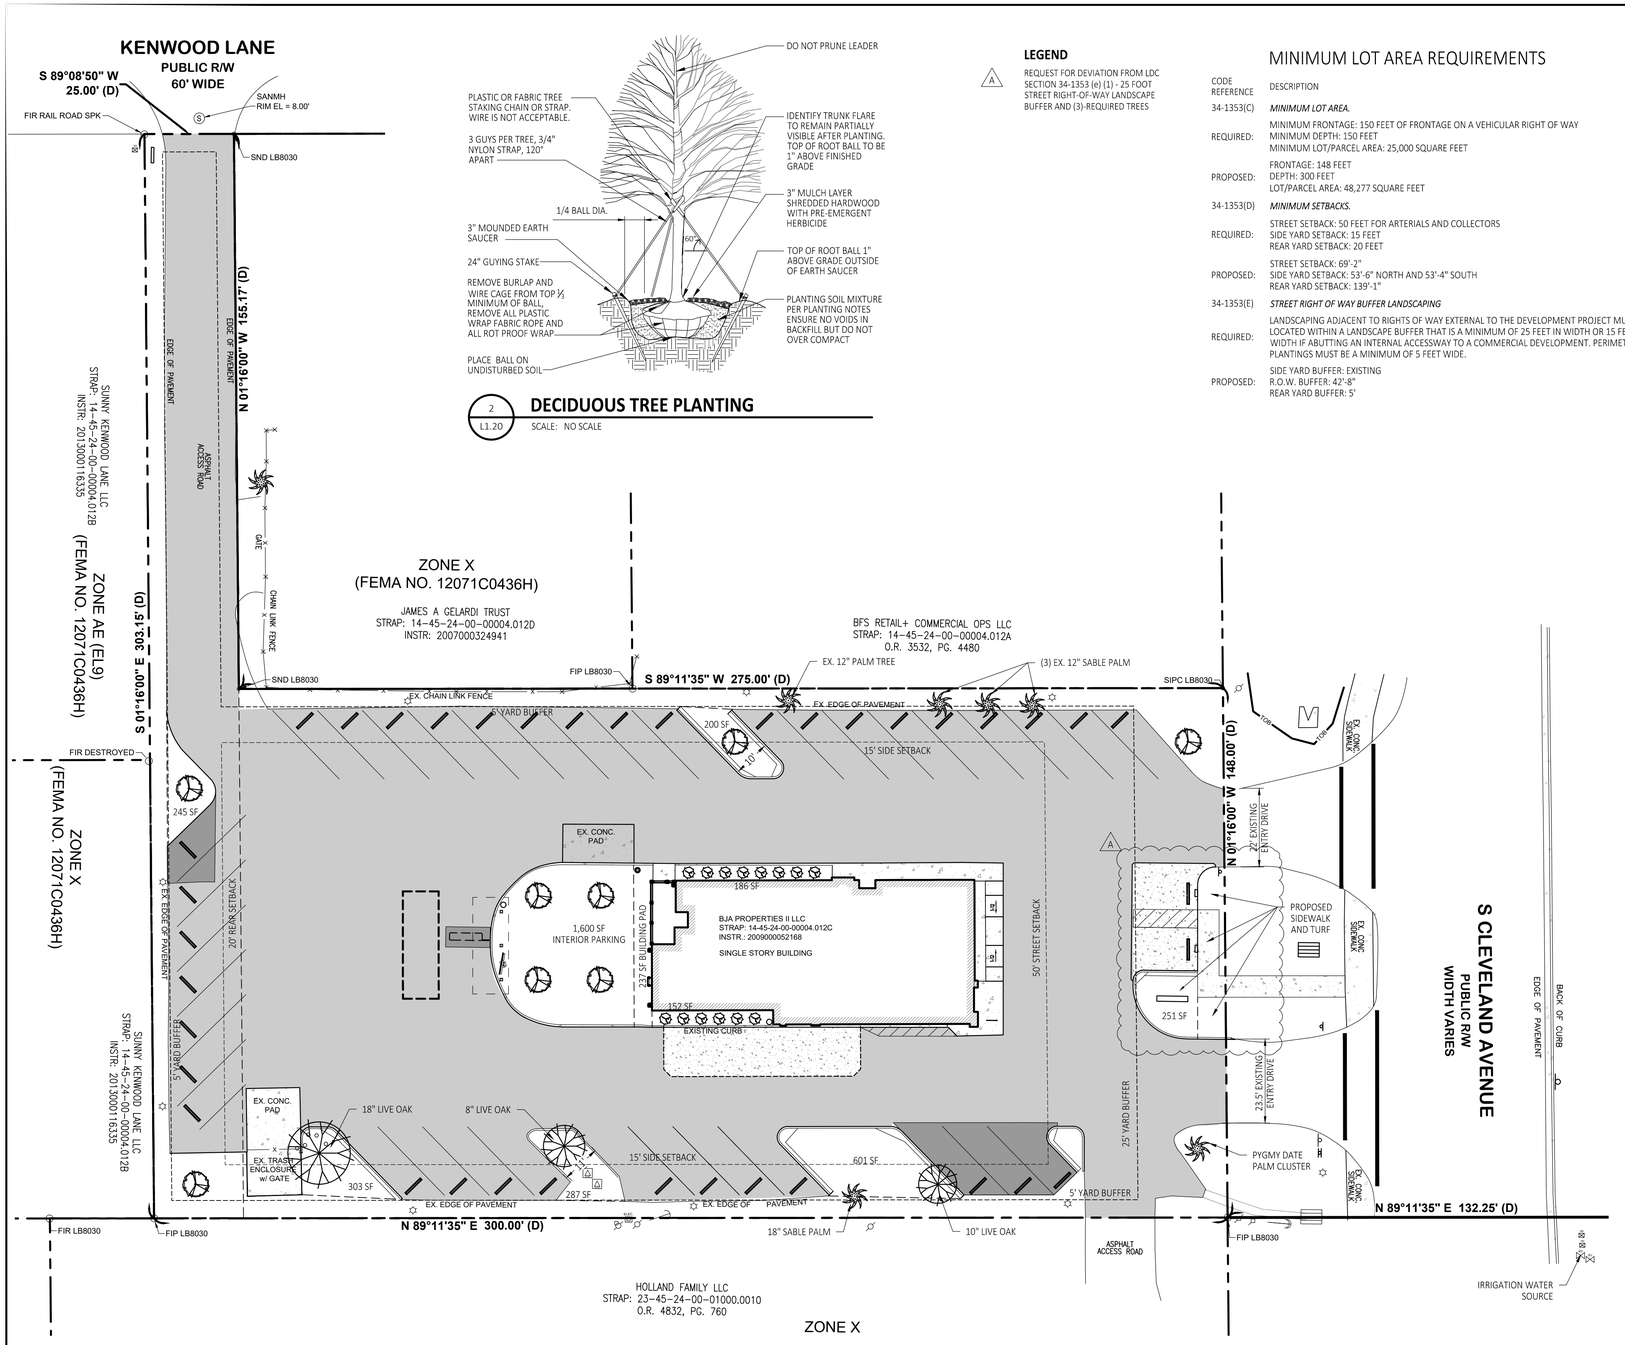

2 L1.20 **DECIDUOUS TREE PLANTING**

SCALE: NO SCALE

LEGEND

A REQUEST FOR DEVIATION FROM LDC SECTION 34-1353 (e) (1) - 25 FOOT STREET RIGHT-OF-WAY LANDSCAPE BUFFER AND (3)-REQUIRED TREES

MINIMUM LOT AREA REQUIREMENTS

CODE REFERENCE	DESCRIPTION
34-1353(C)	***MINIMUM LOT AREA.***
REQUIRED:	MINIMUM FRONTAGE: 150 FEET OF FRONTAGE ON A VEHICULAR RIGHT OF WAY MINIMUM DEPTH: 150 FEET MINIMUM LOT/PARCEL AREA: 25,000 SQUARE FEET
PROPOSED:	FRONTAGE: 148 FEET DEPTH: 300 FEET LOT/PARCEL AREA: 48,277 SQUARE FEET
34-1353(D)	***MINIMUM SETBACKS.***
REQUIRED:	STREET SETBACK: 50 FEET FOR ARTERIALS AND COLLECTORS SIDE YARD SETBACK: 15 FEET REAR YARD SETBACK: 20 FEET
PROPOSED:	STREET SETBACK: 69'-2" SIDE YARD SETBACK: 53'-6" NORTH AND 53'-4" SOUTH REAR YARD SETBACK: 139'-1"
34-1353(E)	***STREET RIGHT OF WAY BUFFER LANDSCAPING***
REQUIRED:	LANDSCAPING ADJACENT TO RIGHTS OF WAY EXTERNAL TO THE DEVELOPMENT PROJECT MUST BE LOCATED WITHIN A LANDSCAPE BUFFER THAT IS A MINIMUM OF 25 FEET IN WIDTH OR 15 FEET IN WIDTH IF ABUTTING AN INTERNAL ACCESSWAY TO A COMMERCIAL DEVELOPMENT. PERIMETER PLANTINGS MUST BE A MINIMUM OF 5 FEET WIDE.
PROPOSED:	SIDE YARD BUFFER: EXISTING R.O.W. BUFFER: 42'-8" REAR YARD BUFFER: 5'

LANDSCAPE CODE COMPLIANCE

CODE REFERENCE	DESCRIPTION
10-425	***OPEN SPACE. SMALL DEVELOPMENTS MUST PROVIDE A MINIMUM OF TEN PERCENT OPEN SPACE***
REQUIRED:	TOTAL SITE AREA = 48,277 SF * .10 = 4,827 SF REQUIRED
PROPOSED:	POST-DEVELOPED GREEN AREA = 9,609 SF PROVIDED = 20% AN INCREASE OF 1,228 SF OF GREEN AREA AS COMPARED TO EXISTING CONDITIONS
10-425	*GENERAL TREE REQUIREMENTS. ONE CANOPY TREE MUST BE PROVIDED PER 1,000 SQUARE FEET OF REQUIRED OPEN SPACE.*
REQUIRED:	REQUIRED OPEN SPACE = 4,827 SF / 1,000 SF = 5 CANOPY TREES REQUIRED
PROPOSED:	3 EXISTING TREES TO REMAIN + 2 PROPOSED TREES = 5 CANOPY TREES
10-425	*INDIGENOUS VEGETATION. INDIGENOUS REQUIREMENTS MUST BE CONSISTENT WITH SECTION 10-415(B).*
REQUIRED:	PRESERVATION OF INDIGENOUS TREE CLUSTERS IS PREFERRED OVER INDIVIDUAL TREE PROTECTION - SALVAGING EXISTING NATIVE PLANTS.
PROPOSED:	ALL EXISTING TREES ARE BEING PROTECTED AND PRESERVED.
10-425	*BUILDING PERIMETER. COMMERCIAL DEVELOPMENT WITHIN THE MIXED-USE OVERLAY IS REQUIRED TO PROVIDE BUILDING PERIMETER PLANTING ON ONLY THE TWO SIDES OF THE BUILDING WHICH ARE MOST VISIBLE TO THE PUBLIC. ALL OTHER REQUIREMENTS OF SECTION 10-416(B) MUST BE MET. - PROVIDE BUILDING PERIMETER PLANTINGS EQUAL TO TEN PERCENT OF THE PROPOSED BUILDING GROSS GROUND LEVEL FLOOR AREA.*
REQUIRED:	PROVIDE PLANTINGS ON 2 SIDES OF THE BUILDING EXISTING BUILDING TO REMAIN - 3,361 SF * .10 = 336 SF REQUIRED
PROPOSED:	PLANTINGS PROVIDED ON THE NORTH, WEST AND SOUTH SIDES OF THE BUILDING BUILDING PERIMETER GREEN AREA = 575 SF PROVIDED
10-425	*LANDSCAPING OF PARKING AND VEHICLE USE AREAS. LANDSCAPING MUST BE CONSISTENT WITH SECTION 10-416(C).*
REQUIRED:	THE FRONT OF A VEHICLE MAY OVERHANG ANY LANDSCAPED AREA A MAXIMUM OF TWO FEET, PROVIDED THE LANDSCAPED AREA IS PROTECTED BY MOTOR VEHICLE WHEEL STOPS OR CURBING.
PROPOSED:	WHEEL STOPS PROVIDED TO MAINTAIN REQUIRED CLEAR DISTANCE IN LANDSCAPE AREAS
REQUIRED:	LANDSCAPED AREAS ON THE PARKING AREA PERIMETER OR INTERNAL ISLANDS MUST EQUAL OR EXCEED A MINIMUM OF TEN PERCENT OF THE TOTAL PAVED SURFACE AREA. PAVED AREA - 29,960 SF * .10 = 2,996 SF REQUIRED
PROPOSED:	INTERIOR SPACES = 3,514 SF PROVIDED
REQUIRED:	AT LEAST ONE CANOPY TREE OR A CLUSTER OF THREE SABAL PALMS MUST BE PLANTED OR RETAINED FOR EVERY 250 SQUARE FEET OF REQUIRED INTERNAL PLANTING AREA, AND NO PARKING SPACE MAY BE MORE THAN 200 FEET FROM A TREE PLANTED IN A PERMEABLE ISLAND, PENINSULA OR MEDIAN. 2,996 SF / 250 SF = 12 CANOPY TREES AND OR CLUSTERS OF 3 PALMS
PROPOSED:	3 EXISTING CANOPY TREES AND 1 CLUSTER OF SABLE PALMS TO REMAIN + 8 PROPOSED = 12 PROVIDED
REQUIRED:	THE MINIMUM DIMENSION OF ANY REQUIRED INTERNAL LANDSCAPED AREA MUST BE TEN FEET
PROPOSED:	MINIMUM DIMENSION ON ISLAND IS 10'
REQUIRED:	NO MORE THAN AN AVERAGE OF TEN PARKING SPACES MUST OCCUR IN AN UNINTERRUPTED ROW WITH A MAXIMUM OF 13 PARKING SPACES BETWEEN LANDSCAPE AREAS
PROPOSED:	MAXIMUM NUMBER OF SPACES IN A ROW = 9

GENERAL NOTES

1 AT THE TIME OF SITE PREPARATION, CONTRACTOR TEAM (GENERAL, GRADING & LANDSCAPE) TO REVIEW ALL EXISTING VEGETATION, AND TAG MATERIALS TO BE SAVED OR RELOCATED.

2 PRIOR TO INSTALLATION, THE LANDSCAPE CONTRACTOR SHALL INSPECT THE SUBGRADE, GENERAL SITE CONDITIONS, VERIFY ELEVATIONS, UTILITY LOCATIONS, IRRIGATION, APPROVE TOPSOIL PROVIDED BY GENERAL CONTRACTOR AND OBSERVE THE SITE CONDITIONS UNDER WHICH THE WORK IS TO BE DONE. NOTIFY GENERAL CONTRACTOR OF ANY UNSATISFACTORY CONDITIONS AND WORK SHALL NOT PROCEED UNTIL SUCH CONDITIONS HAVE BEEN CORRECTED AND ARE ACCEPTABLE TO THE LANDSCAPE CONTRACTOR.

3 IF THE LANDSCAPE CONTRACTOR OBSERVES ANY DEFICIENCIES IN THE PLANT SELECTIONS, SOIL CONDITIONS OR ANY OTHER CONDITION WHICH MIGHT NEGATIVELY AFFECT PLANT ESTABLISHMENT, SURVIVAL OR GUARANTEE, HE SHALL NOTIFY THE LANDSCAPE ARCHITECT OR OWNERS REPRESENTATIVE PRIOR TO PROCUREMENT AND/OR INSTALLATION.

4 LOCATE ALL UTILITIES PRIOR TO DIGGING, CONTRACTOR SHALL BE RESPONSIBLE FOR ALL DAMAGES. DO NOT PLANT TREES , EVERGREENS , AND SHRUBS OVER ANY EXISTING OR PROPOSED UTILITY LINES AS SHOWN ON THE OVERALL LANDSCAPE PLAN. ANY ITEM OR AREAS DAMAGED DURING CONSTRUCTION SHALL BE REPAIRED OR REPLACED TO ITS ORIGINAL CONDITION AT THE CONTRACTORS EXPENSE.

5 ALL PLANTING BEDS TO RECEIVE 6" MIN. OF PREPARED BACKFILL MIX. ALL INDIVIDUALLY PLANTED TREES AND SHRUBS TO BE BACKFILLED WITH WITH PREPARED BACKFILL MIX. PREPARED BACKFILL MIXTURES SHALL BE MIXED ON SITE, CONSISTING OF ONE PART TOPSOIL, ONE PART SOIL AMENDMENT, ONE PART SOIL FROM EXCAVATION.

6 PLANT BEDS TO DRESSED WITH PRE-EMERGENT HERBICIDE AND MULCHED WITH 3" OF SHREDDED HARDWOOD WITH . SEE DETAIL THIS SHEET.

7 ALL PLANTING BED EDGES TO BE SMOOTH FLOWING ARCS. BEDS TO BE LAID OUT AND APPROVED BY LANDSCAPE ARCHITECT OR OWNERS REPRESENTATIVE PRIOR TO PLANTING. LAWN TREES TO BE MULCHED WITH 4' DIAMETER BED WITH 3" MULCH RING

8 SEED OR SOD ALL AREAS, WITHIN CONTRACT LIMITS, NOT COVERED BY PAVING, BUILDINGS OR PLANTING BEDS UNLESS OTHERWISE NOTED. SODDING SHALL NOT BEGIN UNTIL AREA HAS RECEIVED A FINISHED GRADE. SEE SOD/SEED NOTES.

9 SUBSTITUTIONS SHALL BE PERMITTED WITH NOTIFICATION AND WRITTEN APPROVAL FROM LANDSCAPE ARCHITECT OR OWNERS REPRESENTATIVE. SUBSTITUTED MATERIAL SHALL BE THE NEAREST EQUIVALENT SIZE, CONDITION AND GROWTH HABIT HAVING THE SAME ESSENTIAL CHARACTERISTICS WITH AN EQUITABLE ADJUSTMENT IN WHOLESALE PRICE.

10 LANDSCAPING TO COMPLY WITH APPLICABLE ZONING REGULATIONS OF THE CITY OF FT. MEYER FL

SODDING NOTES

SITE PREPARATION:

1 SITE TO BE FINE GRADED BEFORE PERMANENT SEEDING OR SODDING.

2 SOIL SHALL BE LOOSENED TO A DEPTH OF (4) INCHES BY DISCING, RAKING, ROTOTILLING OR OTHER ACCEPTABLE MEANS. AND RAKED SMOOTH AND FREE OF ROOTS AND STONES OVER 1"Ø.

3 ENSURE PROPER DRAINAGE AND CHANNEL FLOW PROTECTION

SOD INSTALLATION

1 ALL SOD AND INSTALLATION TECHNIQUES SHALL ADHERE TO TURFGRASS PRODUCERS INTERNATIONAL, GUIDELINE SPECIFICATIONS, CURRENT EDITION.

2 SODDING IS TO BE DONE IN EARLY-SPRING OR EARLY-FALL

3 SOD SHALL BE INSTALLED WITHIN 24 HOURS OF ARRIVAL AT THE SITE

4 SOD SHALL BE LAID PARALLEL TO THE CONTOURS AND SHALL HAVE STAGGERED JOINTS. ON SLOPES GREATER THAN 3:1 OR IN DRAINAGE SWALES SOD SHALL BE STAKED

5 APPLY STARTER FERTILIZER AT TIME OF SODDING AT RATE RECOMMENDED BY MANUFACTURER. CONTRACTOR IS RESPONSIBLE FOR THE INITIAL WATERING.

MAINTENANCE:

1 WATER 1 INCH MIN. WITHIN THE FIRST HOUR OF SOD OR SEED INSTALLATION BEGIN IRRIGATION. SYSTEM DURING THE FOLLOWING 3 DAYS KEEPING THE SODDED OR SEEDED AREA MOIST.

2 CONTINUED MAINTENANCE (MOWING, FERTILIZATION, WEEDING, ECT.) OF THE SODDED OR SEEDED AREA SHOULD BE PROVIDED BY A PROFESSIONAL LANDSCAPE MAINTENANCE CONTRACTOR.

PARKING REQUIREMENTS:			
MIN. STANDARD SPACE SIZE	90°: 9'X18' 45°: 8.5'X18'	9'X18' MIN.	SEC. 34-2016
PARKING CALCULATION	13 SPACES PER 1,000 SF 3,366/1,000 = 3.4*13 44 SPACES REQUIRED	38 SPACES PROVIDED	SEC. 34-2020
ADA PARKING SPACE SIZE	12'X18' W/ 5' AISLE (AISLE MAY BE SHARED)	12'X18' PROVIDED	
MIN. LOADING ZONE SIZE	10'X30'	10'x30'	SEC. 34-1986

PLANTING SCHEDULE

SYMBOL	QUAN.	BOTANICAL NAME COMMON NAME	SIZE CONDITION		COMMENTS
	8	QUERCUS VIRGINIANA LIVE OAK	14' HT	B & B	CANOPY TREE
	10	CHRYSOBALANUS ICACO 'RED TIP' COCOPLUM	18' -24' HT	CONT	DENSE FULL CLUMP

ALL DISTURBED LAWN AREAS SHALL BE RESTORED TO ORIGINAL GRADE AND PREPARED WITH LOCALLY GROWN SOD. SEE IS NOT ACCEPTABLE

N

EXHIBIT

SCALE: 1" = 20'-0"

0 20' 40'

Exhibit "B"

Sunshine State One Call of Florida, Inc. 811

FILE: Z:\Shared\Clients\Whataburger Corp\Sites\Ft. Myers, FL - 12916 S. Cleveland Ave\05\Docs\Docs\Exhibit 1.dwg
PLOT: 10/2/25 1:10:2 PM BY: Henry, Sam

sevan
ENGINEERING SOLUTIONS, LLC.
Corporate Office:
3025 Highland Parkway | Suite 850
Downers Grove, IL 60515
info@sevan.com www.sevan.com
INTEGRITY | RESPECT | TEAMWORK
EXCELLENCE | CHARITY
FLORIDA ENGINEERING BUSINESS REGISTRY No. 37440

CLIENT

WHATABURGER

SEAL

REVISIONS

REV.	DATE	DESCRIPTION
0	08.18.2025	DO PERMIT SUBMITTAL
1	10.13.2025	DO PERMIT SUBMITTAL 2
2	12.09.2025	DO PERMIT SUBMITTAL 3

CONSULTANTS

PROJECT INFORMATION

EXHIBIT

WB FT MYERS RENOVATION
12916 S CLEVELAND AVENUE
FT MYERS, FLORIDA, 33907
LEE COUNTY

SHEET MANAGEMENT

PROJECT NUMBER:	FT MYERS RENOVATION
ISSUED DATE:	08.18.2025
DRAWN BY:	JS
CHECKED BY:	DK
PROJ. MGR:	EH

THIS DOCUMENT IS AND SHALL REMAIN THE PROPERTY OF SEVAN ENGINEERING SOLUTIONS, LLC
REPRODUCTION OR ALTERATION OF THIS DOCUMENT WITHOUT THE EXPRESSED WRITTEN PERMISSION OF SEVAN ENGINEERING SOLUTIONS, LLC IS PROHIBITED.
(NOT PUBLISHED: ALL RIGHTS RESERVED.)
COPYRIGHT BY SEVAN ENGINEERING SOLUTIONS, LLC. 2025

SHEET NUMBER

EX 1