Exhibit E

FIELDBOOK 203 PAGE 69 DATE 3/12/14 | SECTION 8 ,TWP 47 S, RGE 25 E

NORTH ARROW

SCALE 1"= 40'

FOUNDATION LOCATION | FIELDBOOK PAGE

LEGEND

- ■ SET CONC. MON. W/CAP LD.# 3553
- ○ SET IRON PIN W/CAP LD. # 3553
- ⊡ FD. CONC. MON. W/CAP
- □ FD. CONC. MON.
- ○ FD. IRON PIN
- ⊙ ASSUMED ELEVATION
- Δ BENCHMARK
- R RECORDED
- M MEASURED

CON'T REVERSE SIDE


FINAL SURVEY DATE

LEGAL DESCRIPTION

(AS PROVIDED BY CLIENT)

This is a boundary survey of the following : Lots 7, 8 & 9, Block 8, Eldorado Acres as recorded in Deed Book 310, Page 183 of the Public Records of Lee County, Florida.

The property address is 23155 El Dorado Blvd. as posted on the building by others.

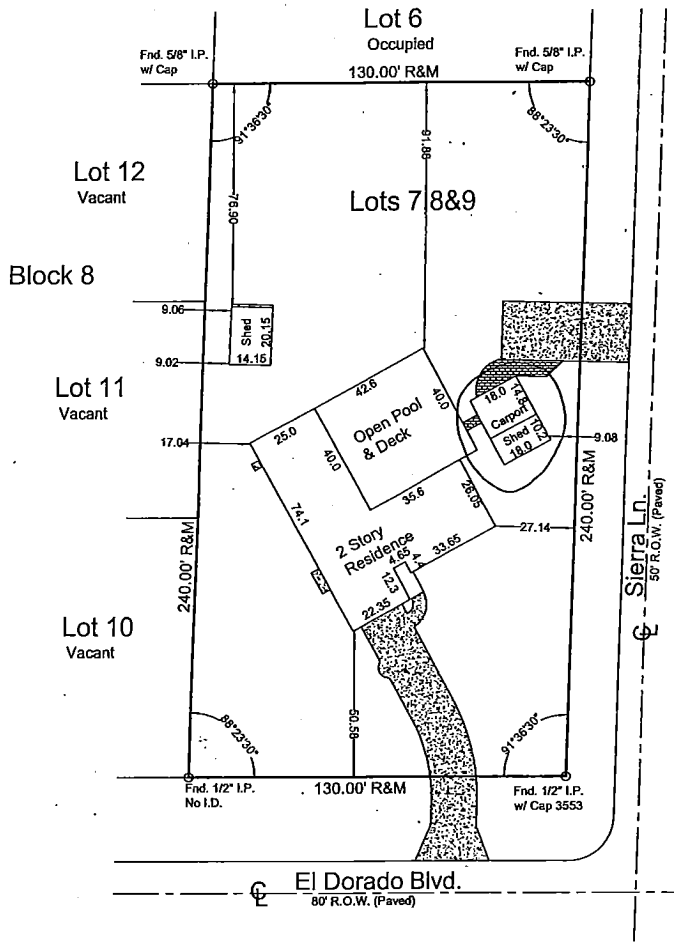

NOTES

1. REPRODUCTION OF THIS SKETCH IS NOT VALID UNLESS SEALED WITH AN EMBOSSED SURVEYOR'S SEAL.
2. NO INSTRUMENTS OF RECORD REFLECTING EASEMENTS, RIGHTS-OF-WAY, AND OR OWNERSHIP WERE FURNISHED THIS SURVEYOR EXCEPT AS SHOWN.
3. NO UNDERGROUND INSTALLATIONS OR IMPROVEMENTS HAVE BEEN LOCATED EXCEPT AS NOTED.
4. BEARINGS SHOWN HEREON ARE BASED ON Angles are field measured
5. THIS PROPERTY LIES IN FLOOD ZONE X EL n/a PER F.I.R.M. PANEL NO. 12071C0589F , DATED 8/28/2008
6. LAST DATE OF FIELDWORK 3/11/14
7. ALL DIMENSIONS ARE IN FEET AND DECIMALS THEREOF.

CERTIFICATE

I hereby certify that the above described property was surveyed under my direction and the sketch of survey is true and correct to the best of my knowledge. This survey meets or exceeds the minimum technical standards set forth by the Florida Board of Land Surveyors, pursuant to Rule 61G17 -6 Florida Administrative Code, and pursuant to Section 472.027 Florida Statutes. There are no visible encroachments other than those shown hereon.

3-14-2014

MOA P.L.S.

MARK O. ALLEN P.L.S. #3553
LB #6558

MARK O. ALLEN, INC.
PROFESSIONAL LAND SURVEYOR
FAX: (239) 992-6070
TELE: (239) 992-8900
10602 WOODS CIRCLE
BONITA SPRINGS, FL 34135

DWN. BY	CHK'D BY	ORDERED BY	SHEET 1 OF 1
MG		Christi Betts	DWG. NO. 2014-33