ADD2014-00076 Lee County ePlan

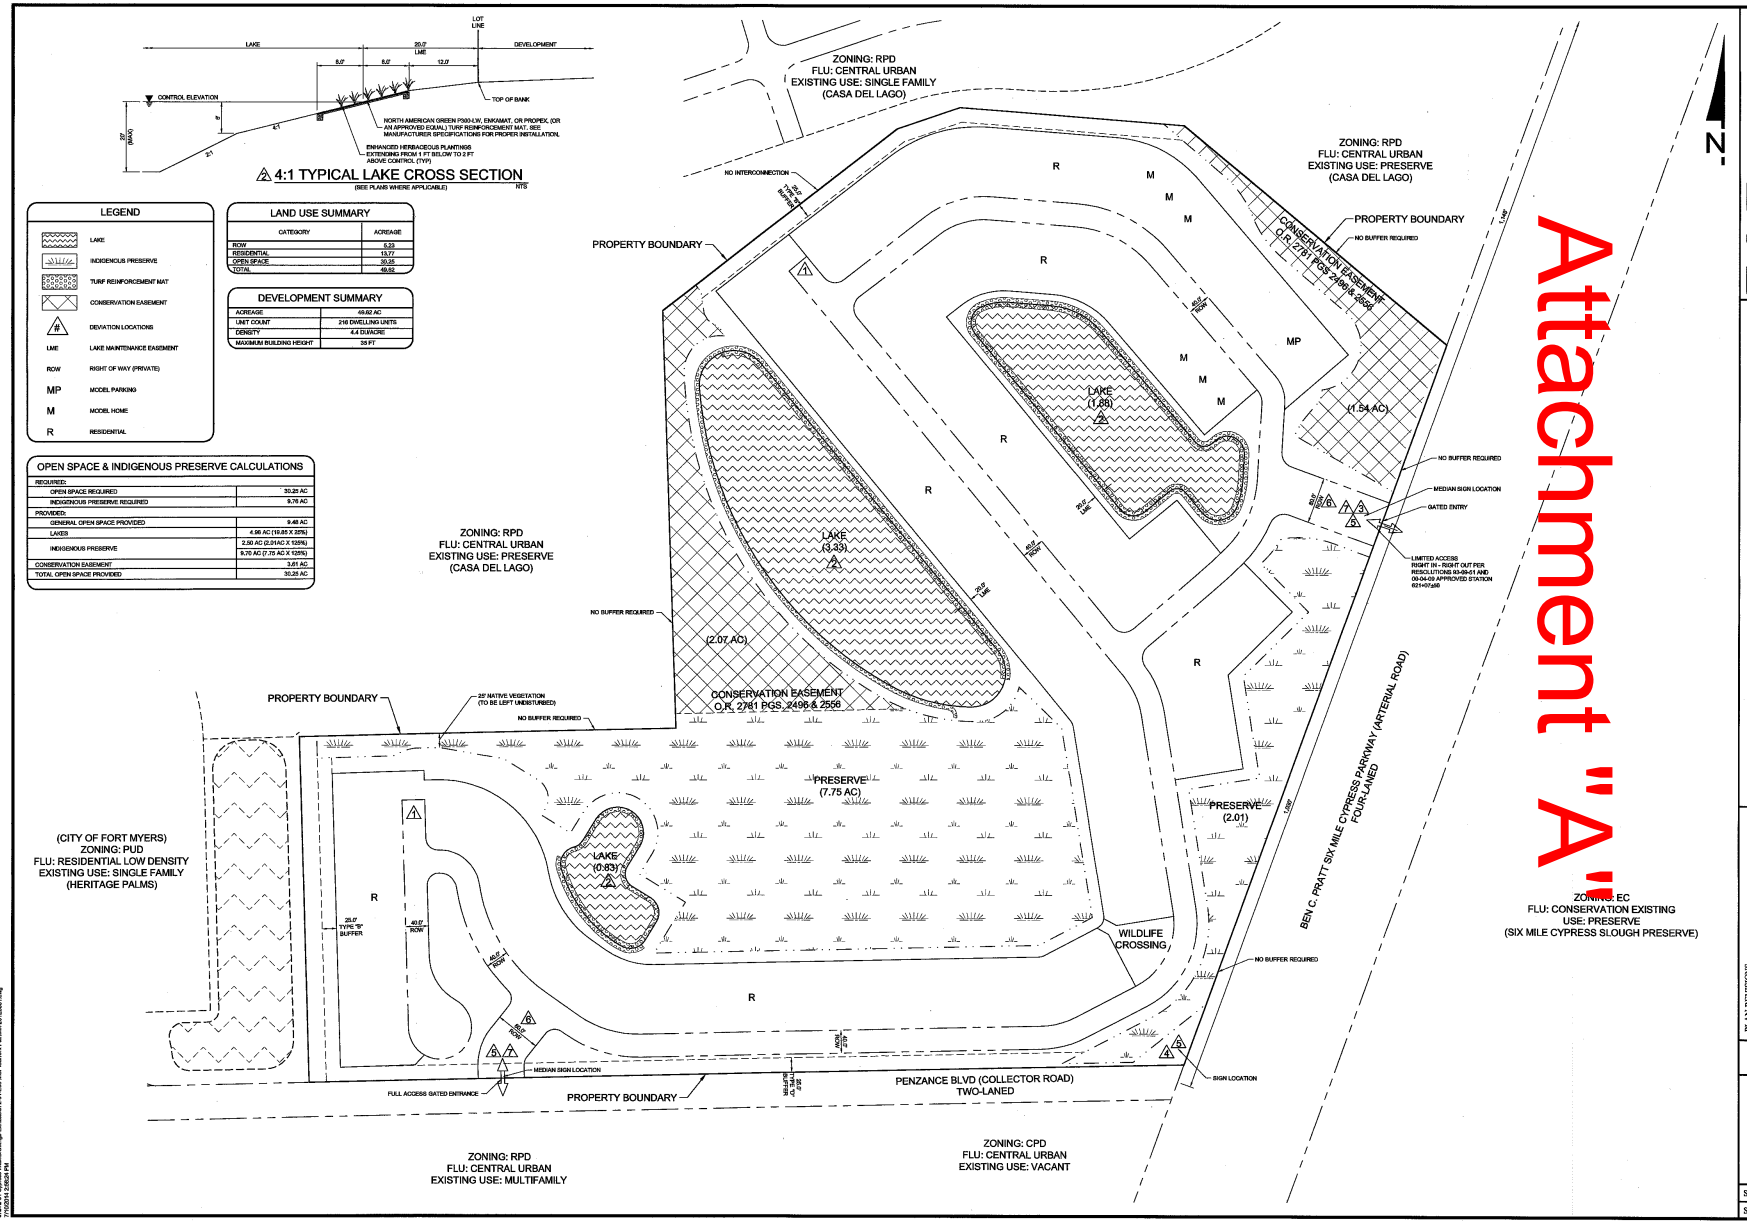

Attachment "A"

WALDROP ENGINEERING

CIVIL ENGINEERING & LAND DEVELOPMENT CONSULTANTS

25100 BONITA GRANDE DRIVE - SUITE 305 BONITA SPRINGS, FL 34135
P: 239-405-7777 F: 239-405-7889 EMAIL: info@waldropengineering.com

CYPRESS WALK RPD

CLIENT: NEAL COMMUNITIES OF SOUTHWEST FLORIDA, LLC

MASTER CONCEPT PLAN

PLAN REVISIONS

0 50 100 200
SCALE IN FEET

SET NUMBER: 372-01-E05

SHEET: 1