


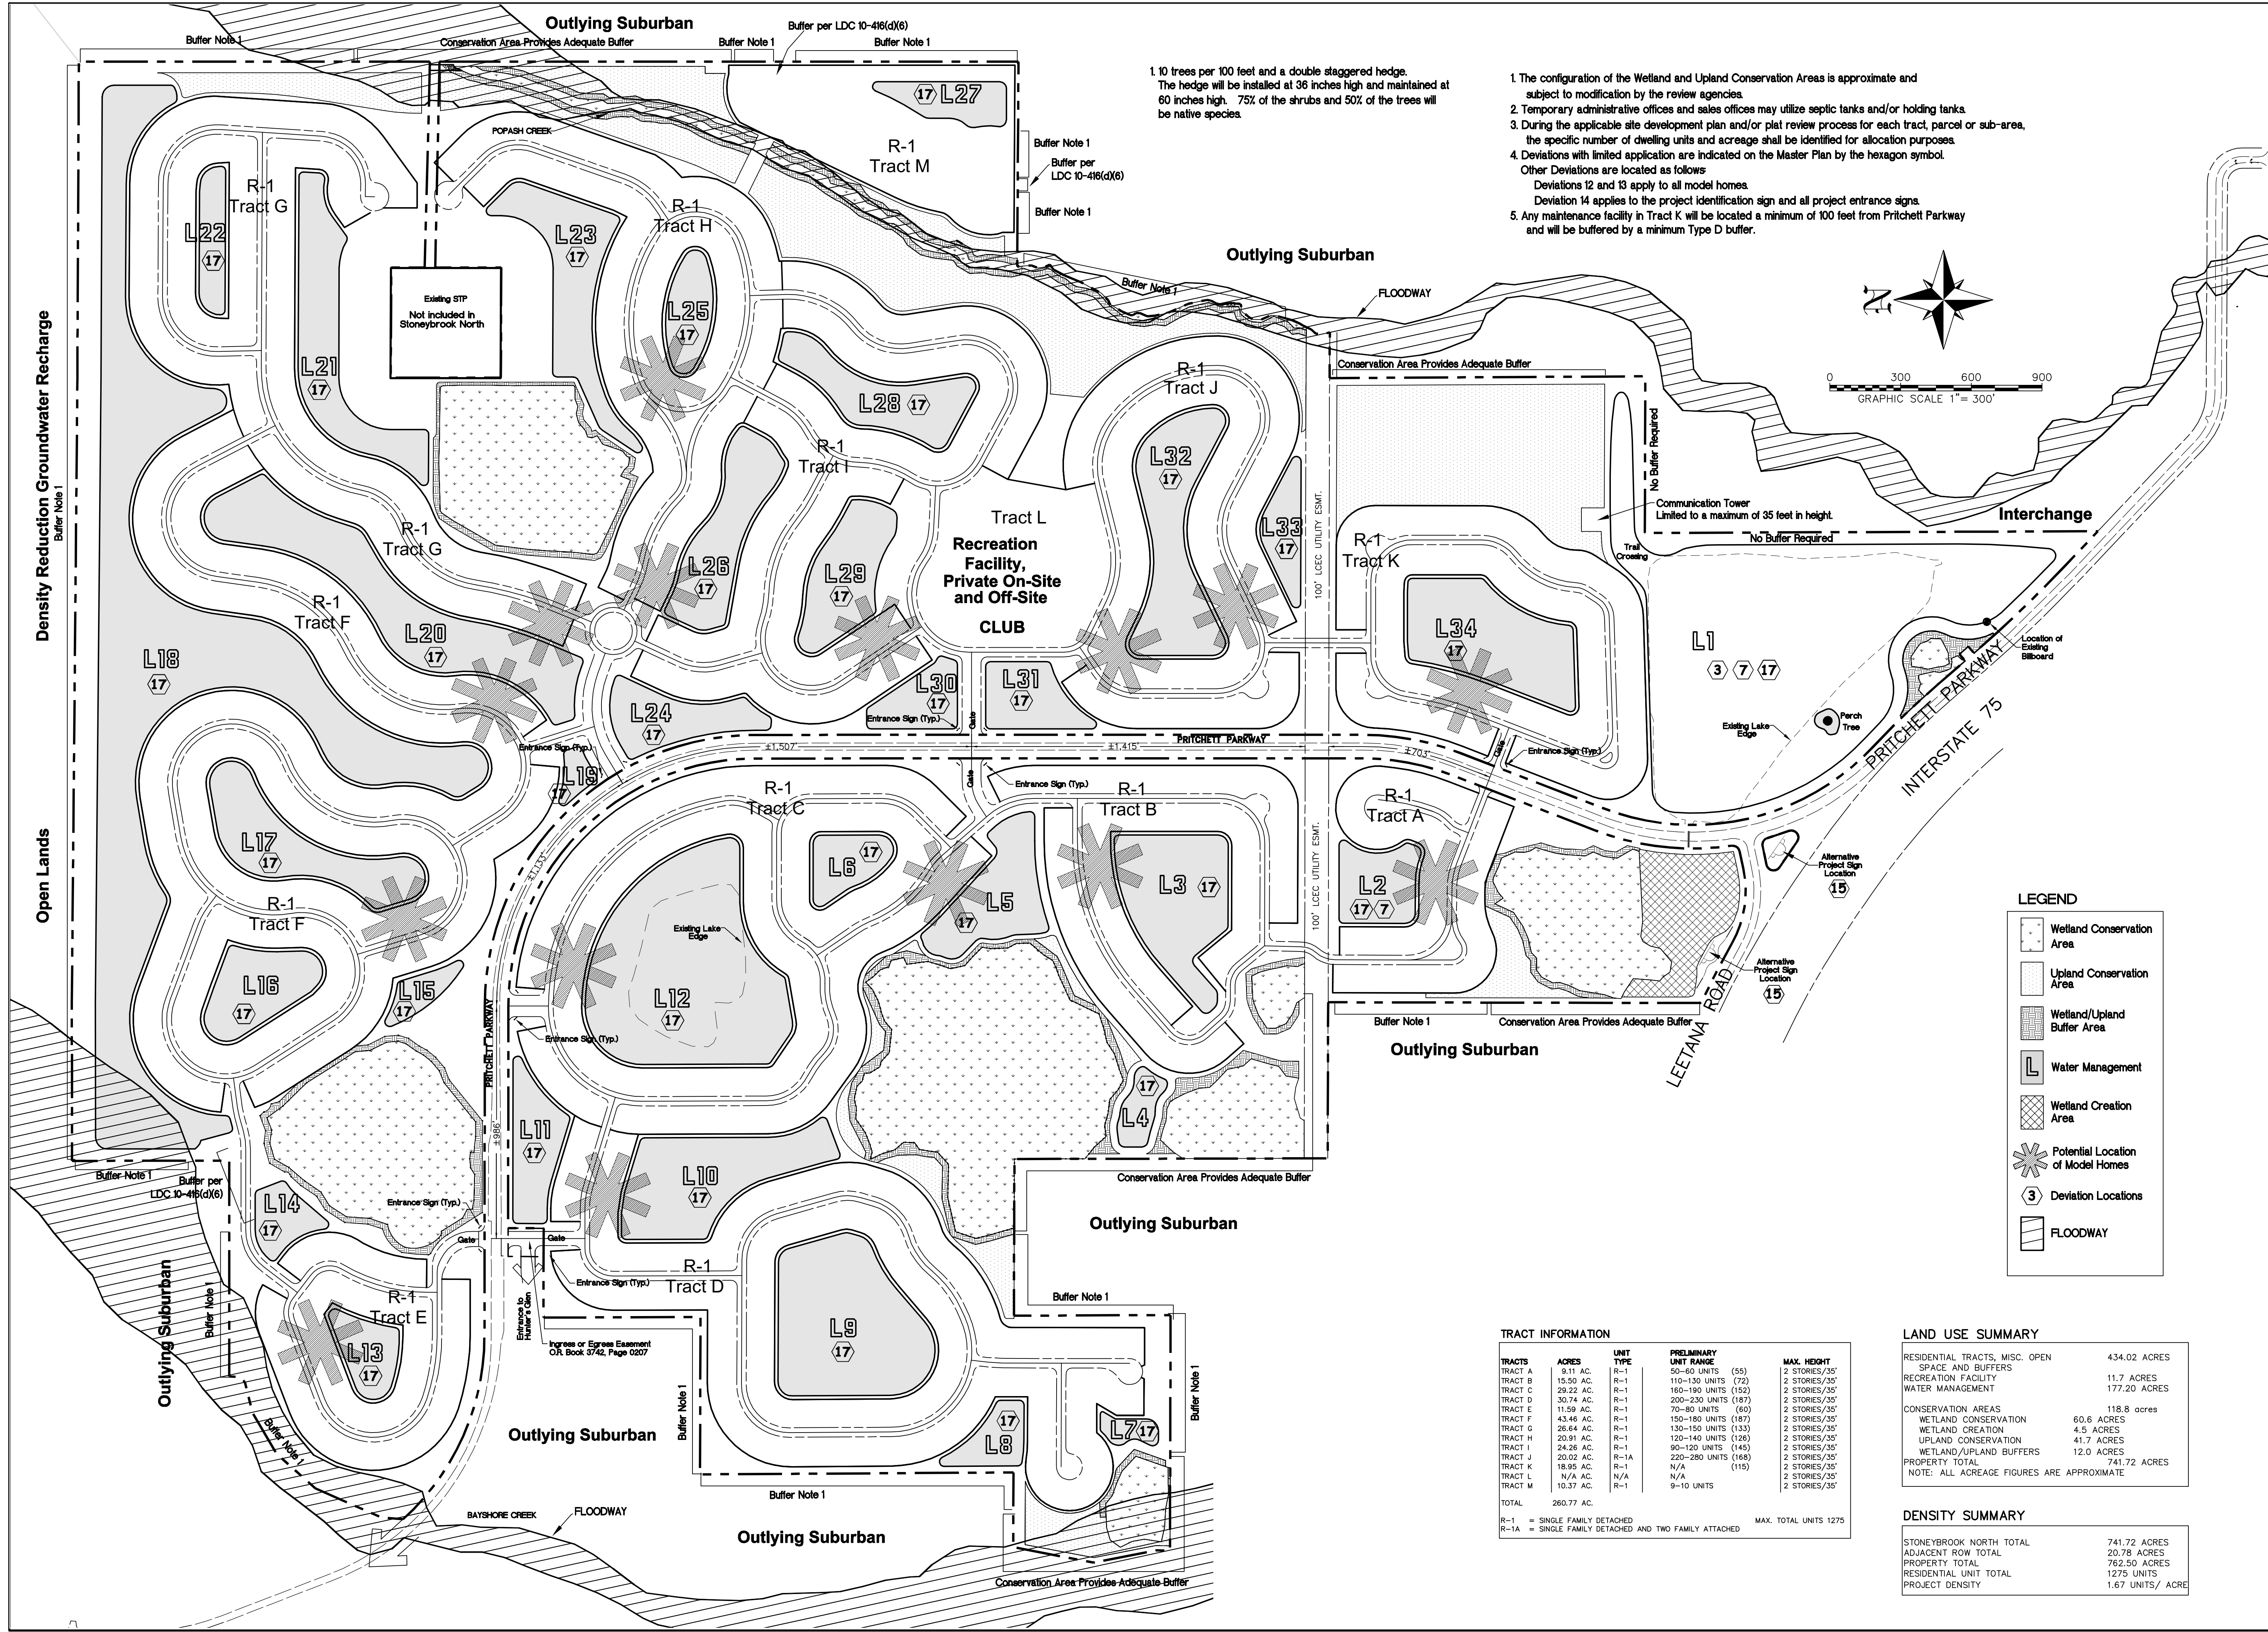

MASTER CONCEPT PLAN
STONEBROOK NORTH
LEE COUNTY, FLORIDA

DATE	5/6/2014	PROJECT	1447	DRAWING	_MCP	DESIGN	EMH	DRAWN	EMH	CHECKED	SWM	SCALE	1"=300'	SHEET	1
------	----------	---------	------	---------	------	--------	-----	-------	-----	---------	-----	-------	---------	-------	---


10511 SIX MILE CYPRESS PARKWAY
FORT MYERS, FLORIDA 33906
PHONE: (239) 939-5440 FAX: (239) 939-2523
ENGINEERING LICENSE # EB 6469
SURVEY LICENSE # LB 6690
WWW.BANKSENG.COM

BANKS
ENGINEERING
Professional Engineers, Planners, & Land Surveyors
Serving the State of Florida

NO.	DATE	REVISION DESCRIPTION	BY
1	9/10/2014	REVISED SITE LAYOUT	SDJ

LAKE PERIMETER LITTORAL AREA				
LAKE #	LAKE AREA (AC)	LAKE PERIMETER (LF)	LITTORAL (AC)	PLANTS PROPOSED AT 3' O.C.
1	30.21	6576	3.00	14,520
2	2.40	1333	0.20	968
3	5.59	2223	0.48	2,323
4	1.01	899	0.10	484
5	3.79	1933	0.38	1,839
6	1.67	1089	0.15	726
7	0.56	696	0.06	290
8	1.41	1099	0.20	968
9	8.38	2300	0.44	2,130
10	5.93	2471	0.62	3,001
11	2.57	1659	0.34	1,646
12	13.8	3033	0.77	3,727
13	1.66	1097	0.16	774
14	1.41	1013	0.18	871
15	0.90	932	0.21	1,016
16	3.00	1444	0.34	1,646
17	4.64	2480	0.56	2,710
18	31.37	13499	5.10	24,684
19	0.53	649	0.12	581
20	9.05	4134	0.90	4,356
21	5.38	3357	0.80	3,872
22	1.51	1386	0.32	1,549
23	5.00	3139	0.56	2,710
*24	2.82	1752	*	*
25	1.82	1196	0.18	871
26	4.10	2143	0.40	1,936
27	1.82	1362	0.20	968
28	3.69	2147	0.37	1,791
29	3.61	1702	0.37	1,791
30	1.87	1198	0.18	871
31	2.33	1358	0.25	1,210
32	5.77	2797	0.64	3,098
33	1.64	1389	0.16	774
34	5.97	2185	0.51	2,468
TOTAL	177.21	77,670	18.74	93,170

* LAKE 24 IS AN IRRIGATION LAKE THAT IS NOT INCLUDED IN THE STORMWATER MANAGEMENT SYSTEM. NO LITTORAL PLANTINGS ARE REQUIRED FOR LAKE 24.

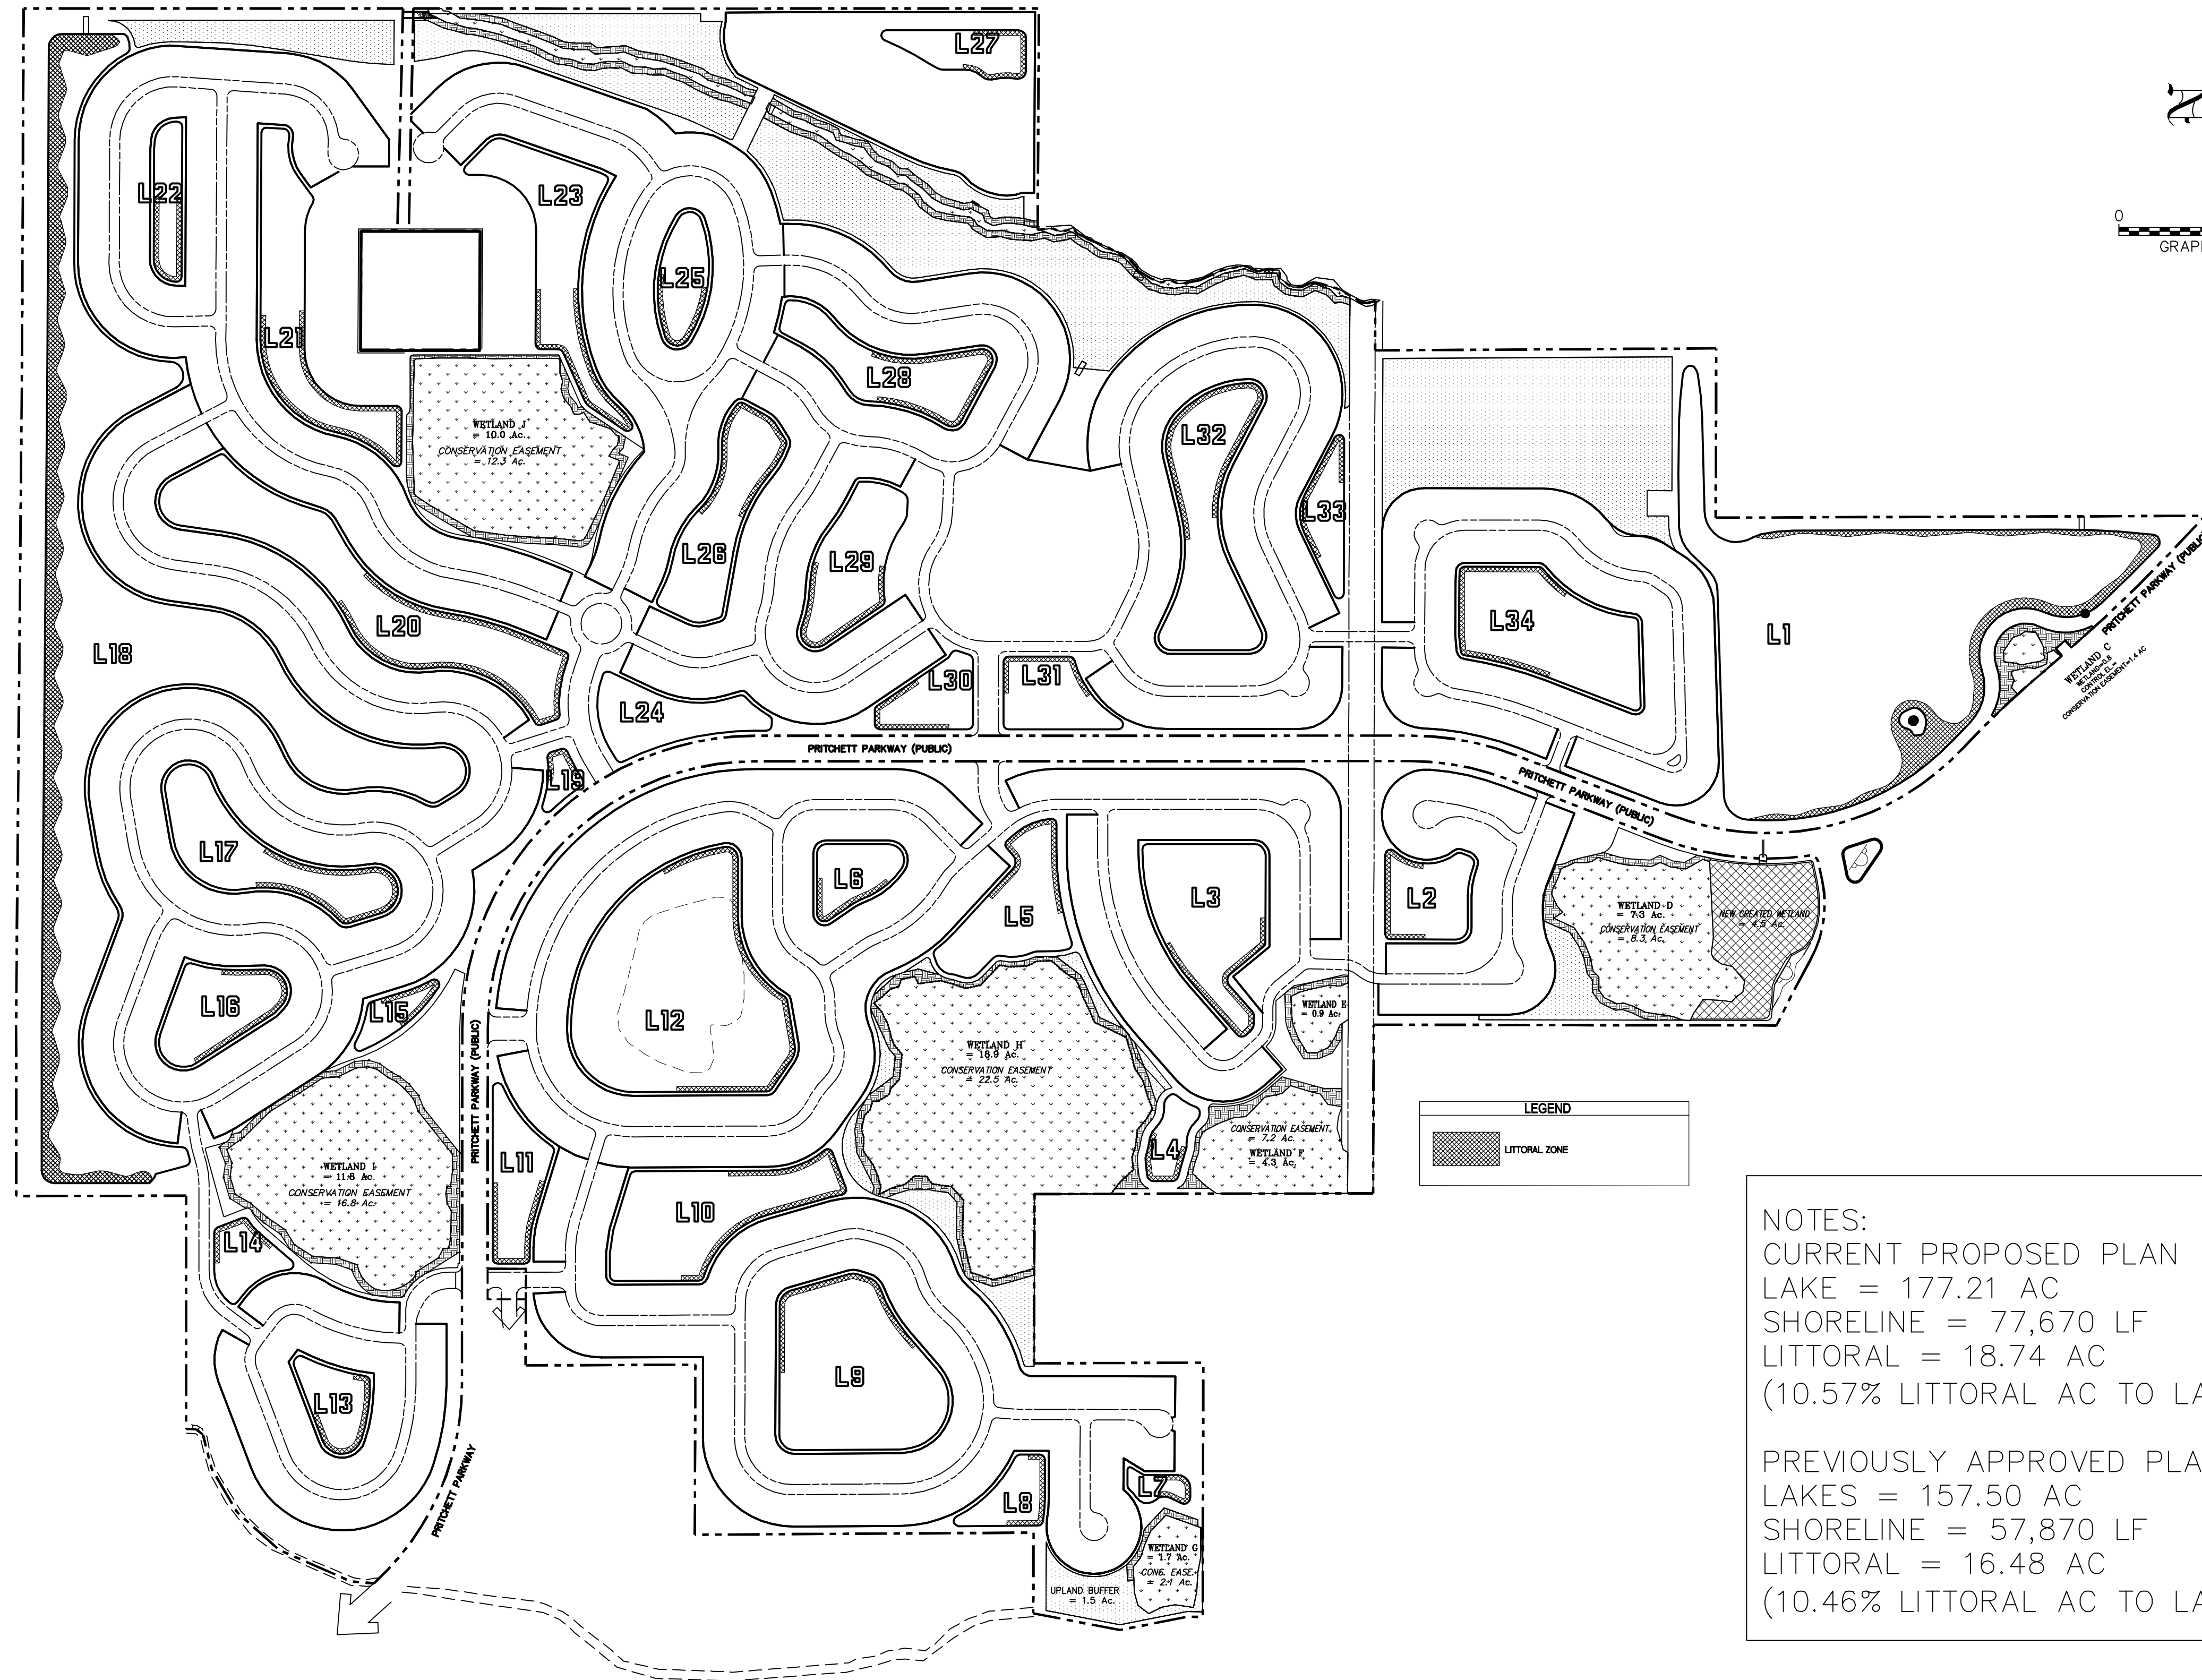

NOTES:
CURRENT PROPOSED PLAN
LAKE = 177.21 AC
SHORELINE = 77,670 LF
LITTORAL = 18.74 AC
(10.57% LITTORAL AC TO LAKE AC)

PREVIOUSLY APPROVED PLAN
LAKES = 157.50 AC
SHORELINE = 57,870 LF
LITTORAL = 16.48 AC
(10.46% LITTORAL AC TO LAKE AC)

EXHIBIT "F"

DATE
9-16-2013

PROJECT
1447

DRAWING
-EXH-F

DESIGN

DRAWN
SDJ

CHECKED

SCALE
1"=400'

SHEET
1

LITTORAL PLANTING EXHIBIT - "F"
STONEBROOK NORTH
LEE COUNTY, FLORIDA

11/05/2014
NO.

11/05/2014
REVISED DATE

SITE LAYOUT
REVISION DESCRIPTION


SDJ
BY

10311 SW MILE CYPRESS PARKWAY
DADE COUNTY, FLORIDA 33155
PHONE: (239) 487-0000 FAX: (239) 487-0001
ENGINEERING LICENSE # EB 6460
SURVEY LICENSE # LB 6660
WWW.BANKS-ENG.COM

BANKS
ENGINEERING
Professional Engineers, Planners, & Land Surveyors
Serving The State Of Florida

###

STONEYBROOK NORTH LITTORAL PLANTING EXHIBIT

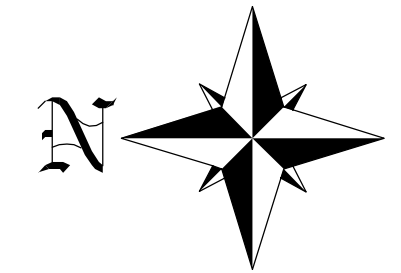

0 300 600 900
GRAPHIC SCALE 1"=300 FT

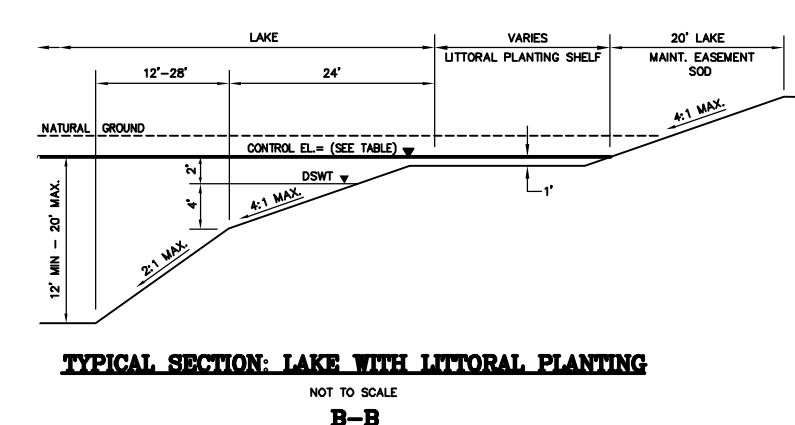
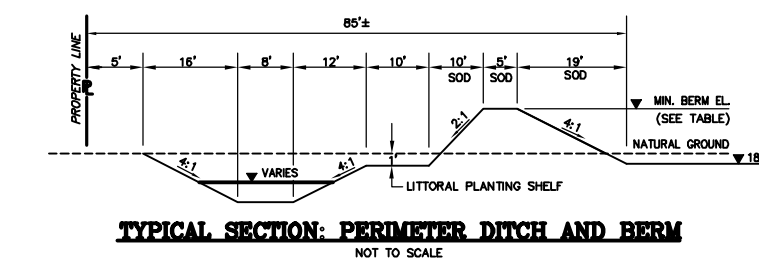
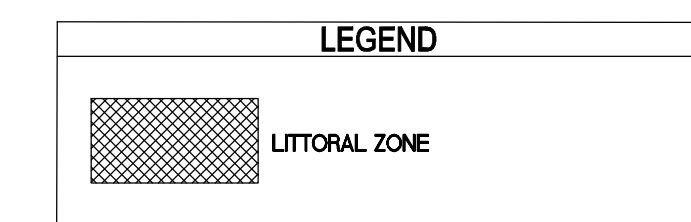
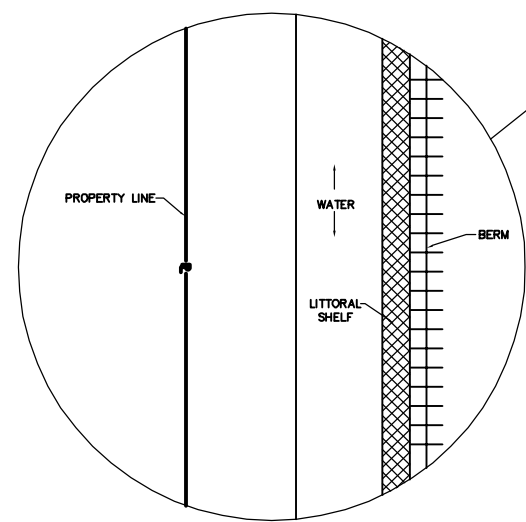


EXHIBIT "E"