


STONEYBROOK NORTH LITTORAL PLANTING EXHIBIT

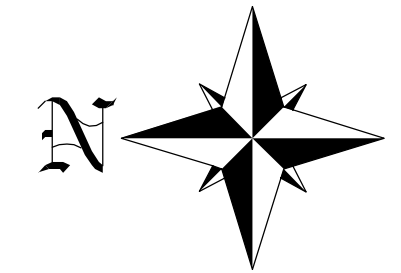

0 300 600 900
GRAPHIC SCALE 1"=300 FT





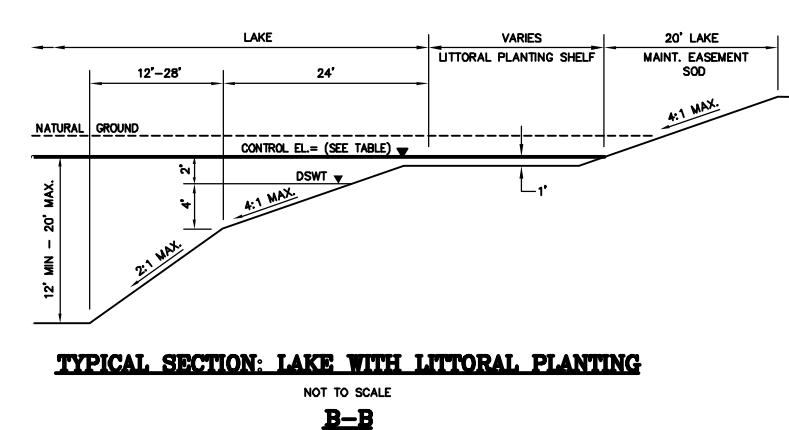


EXHIBIT "E"

LAKE PERIMETER LITTORAL AREA				
LAKE #	LAKE AREA (AC)	LAKE PERIMETER (LF)	LITTORAL (AC)	PLANTS PROPOSED AT 3' O.C.
1	30.21	6576	3.00	14,520
2	2.40	1333	0.20	968
3	5.59	2223	0.48	2,323
4	1.01	899	0.10	484
5	3.79	1933	0.38	1,839
6	1.67	1089	0.15	726
7	0.56	696	0.06	290
8	1.41	1099	0.20	968
9	8.38	2300	0.44	2,130
10	5.93	2471	0.62	3,001
11	2.57	1659	0.34	1,646
12	13.8	3033	0.77	3,727
13	1.66	1097	0.16	774
14	1.41	1013	0.18	871
15	0.90	932	0.21	1,016
16	3.00	1444	0.34	1,646
17	4.64	2480	0.56	2,710
18	31.37	13499	5.10	24,684
19	0.53	649	0.12	581
20	9.05	4134	0.90	4,356
21	5.38	3357	0.80	3,872
22	1.51	1386	0.32	1,549
23	5.00	3139	0.56	2,710
*24	2.82	1752	*	*
25	1.82	1196	0.18	871
26	4.10	2143	0.40	1,936
27	1.82	1362	0.20	968
28	3.69	2147	0.37	1,791
29	3.61	1702	0.37	1,791
30	1.87	1198	0.18	871
31	2.33	1358	0.25	1,210
32	5.77	2797	0.64	3,098
33	1.64	1389	0.16	774
34	5.97	2185	0.51	2,468
TOTAL	177.21	77,670	18.74	93,170

* LAKE 24 IS AN IRRIGATION LAKE THAT IS NOT INCLUDED IN THE STORMWATER MANAGEMENT SYSTEM. NO LITTORAL PLANTINGS ARE REQUIRED FOR LAKE 24.

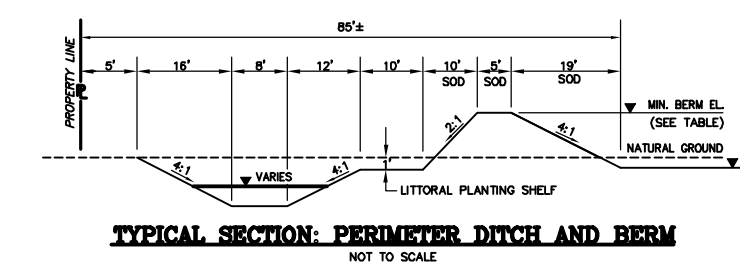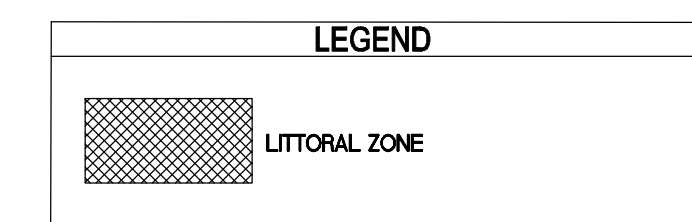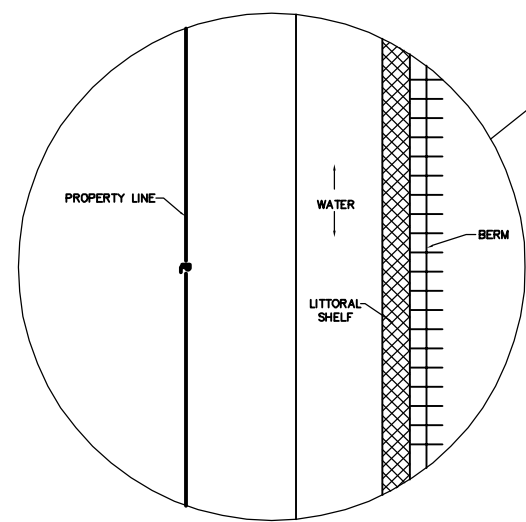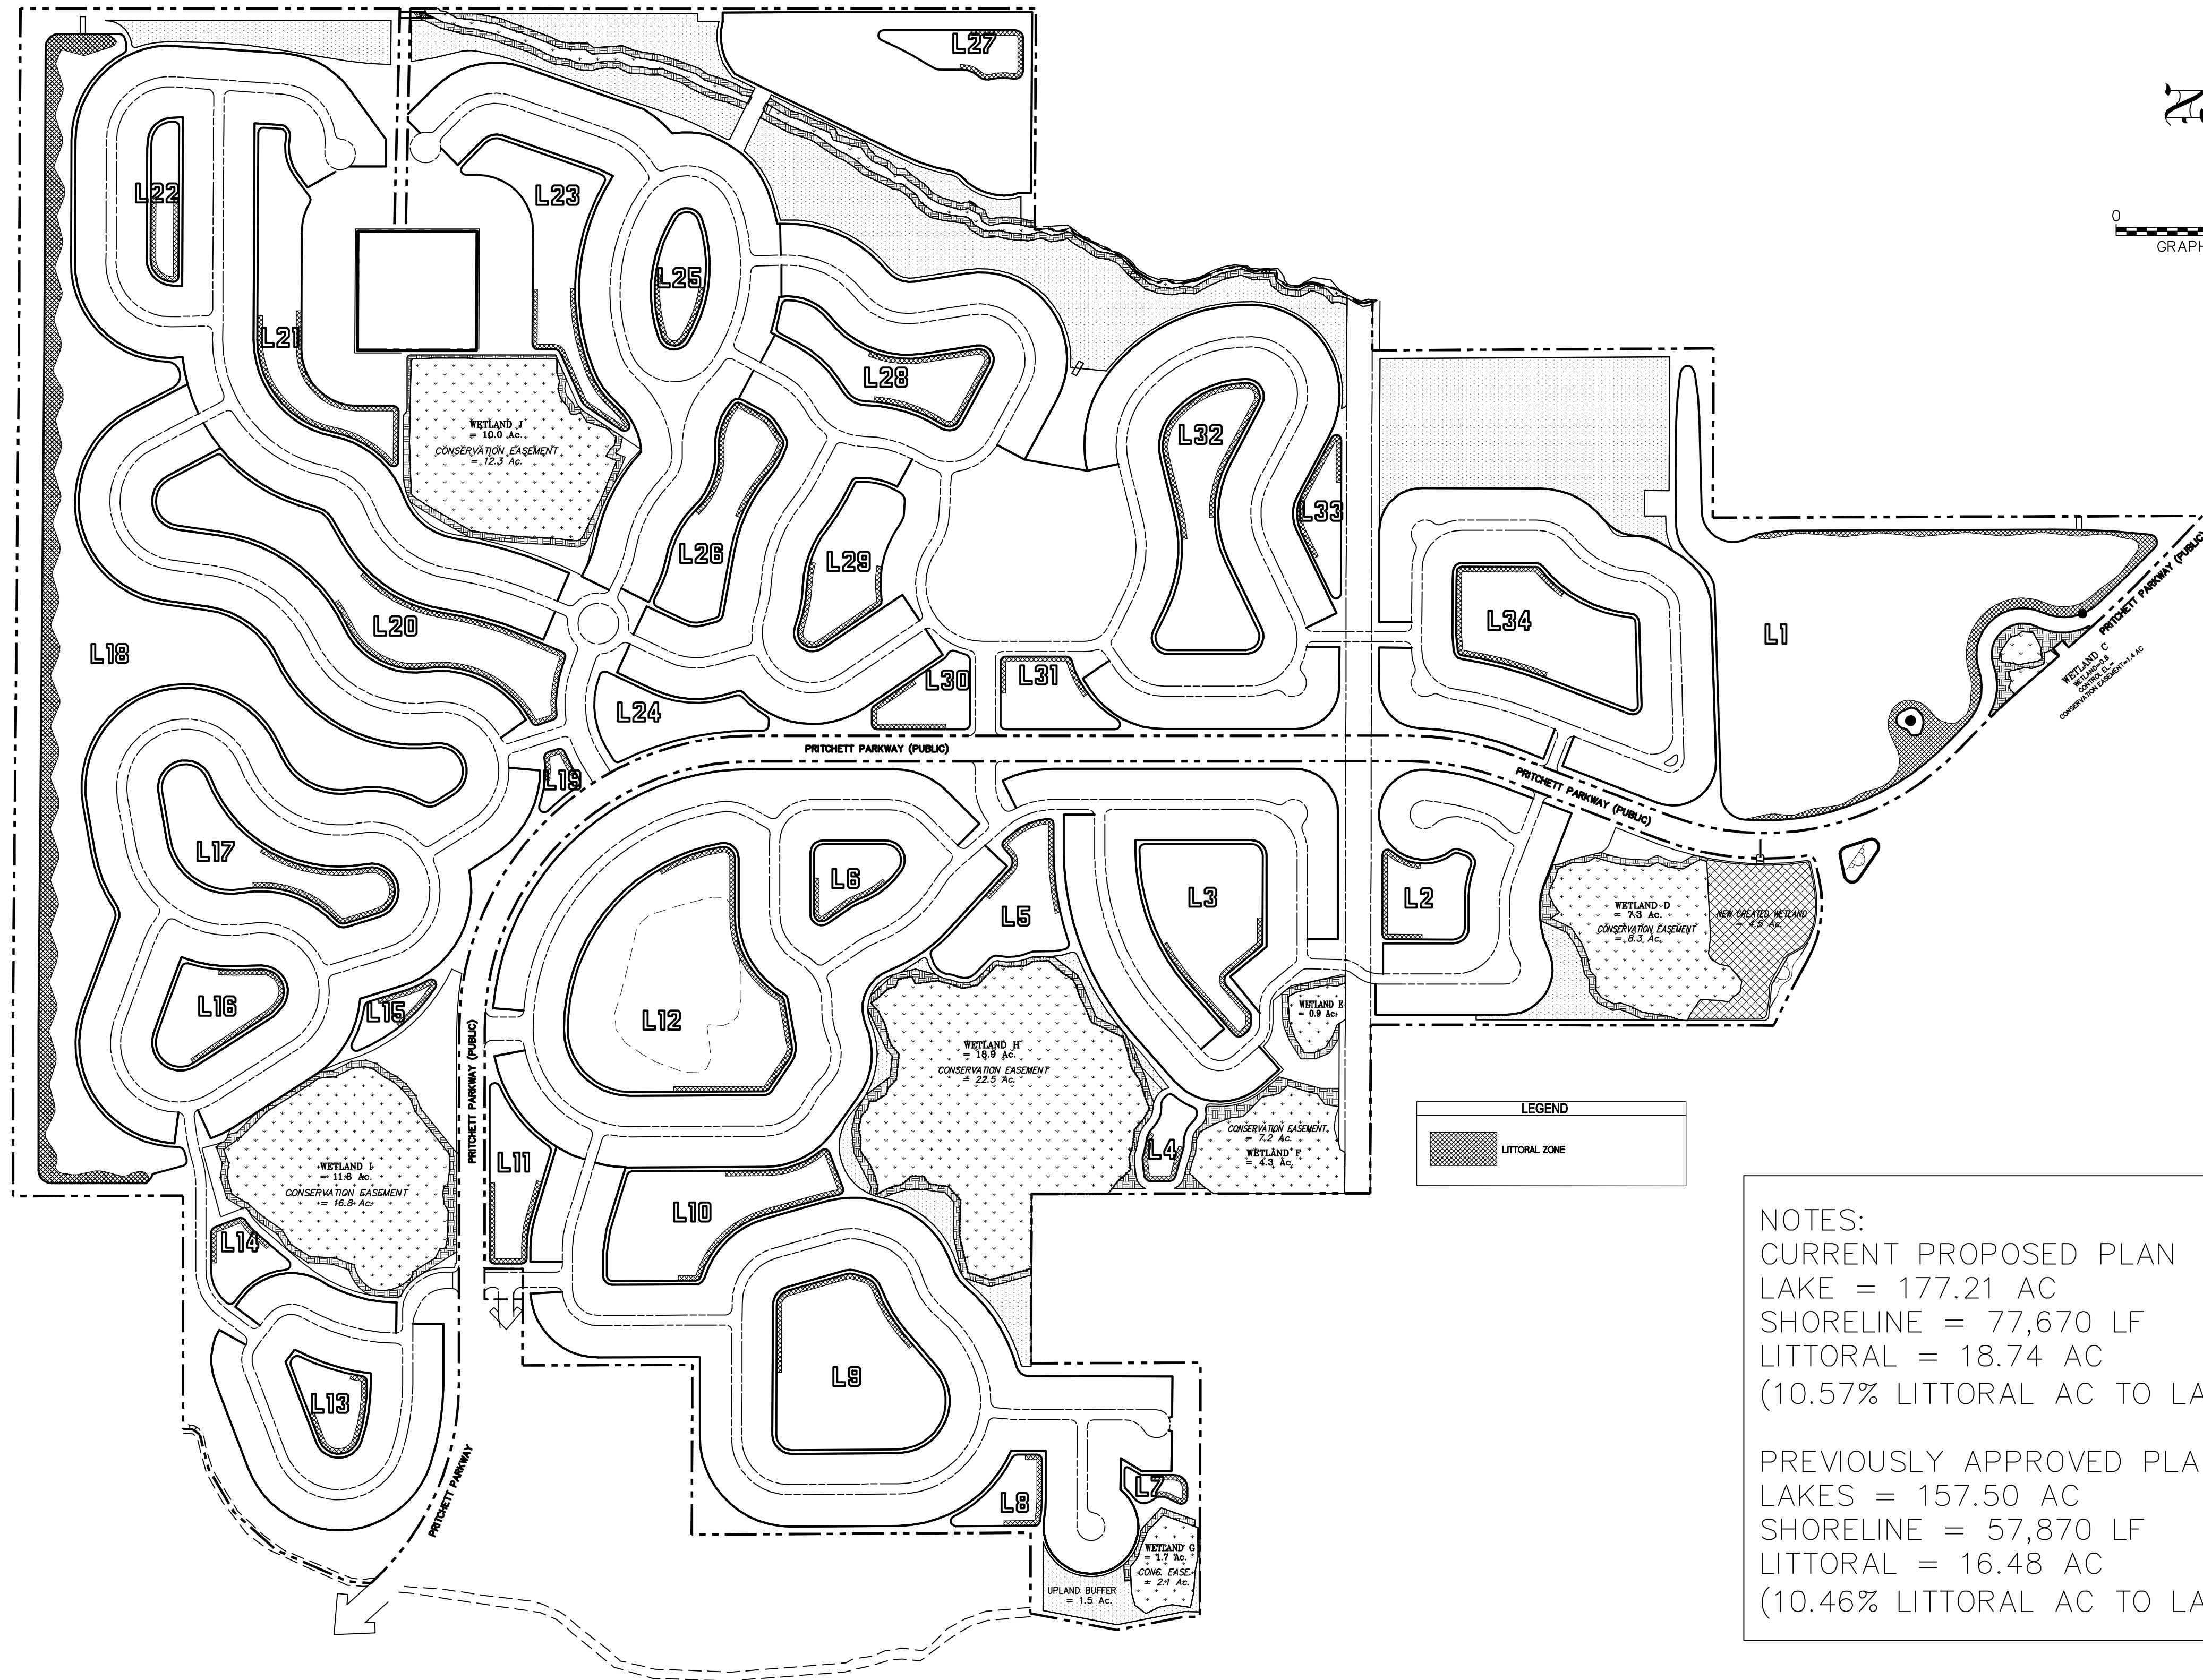

NOTES:
CURRENT PROPOSED PLAN
LAKE = 177.21 AC
SHORELINE = 77,670 LF
LITTORAL = 18.74 AC
(10.57% LITTORAL AC TO LAKE AC)

PREVIOUSLY APPROVED PLAN
LAKES = 157.50 AC
SHORELINE = 57,870 LF
LITTORAL = 16.48 AC
(10.46% LITTORAL AC TO LAKE AC)

EXHIBIT "F"

LITTORAL PLANTING EXHIBIT - "F"

STONEBROOK NORTH

LEE COUNTY, FLORIDA

DATE

9-16-2013

PROJECT

1447

DRAWING

-EXH-F

DESIGN

DRAWN

SDJ

CHECKED

SCALE

1"=400'

SHEET

1

10011 SIX MILE CYPRESS PARKWAY
SUITE 100
FORT MYERS, FLORIDA 33909
PHONE: (239) 466-1000 FAX: (239) 466-1001
ENGINEERING LICENSE # EB 6460
SURVEY LICENSE # LB 6660
WWW.BANKS-ENG.COM

BANKS

ENGINEERING

Professional Engineers, Planners, & Land Surveyors
Serving The State Of Florida

NO.	DATE	REVISION	DESCRIPTION	SDJ	BY
1	10/05/2014	REVISED	SITE LAYOUT		