


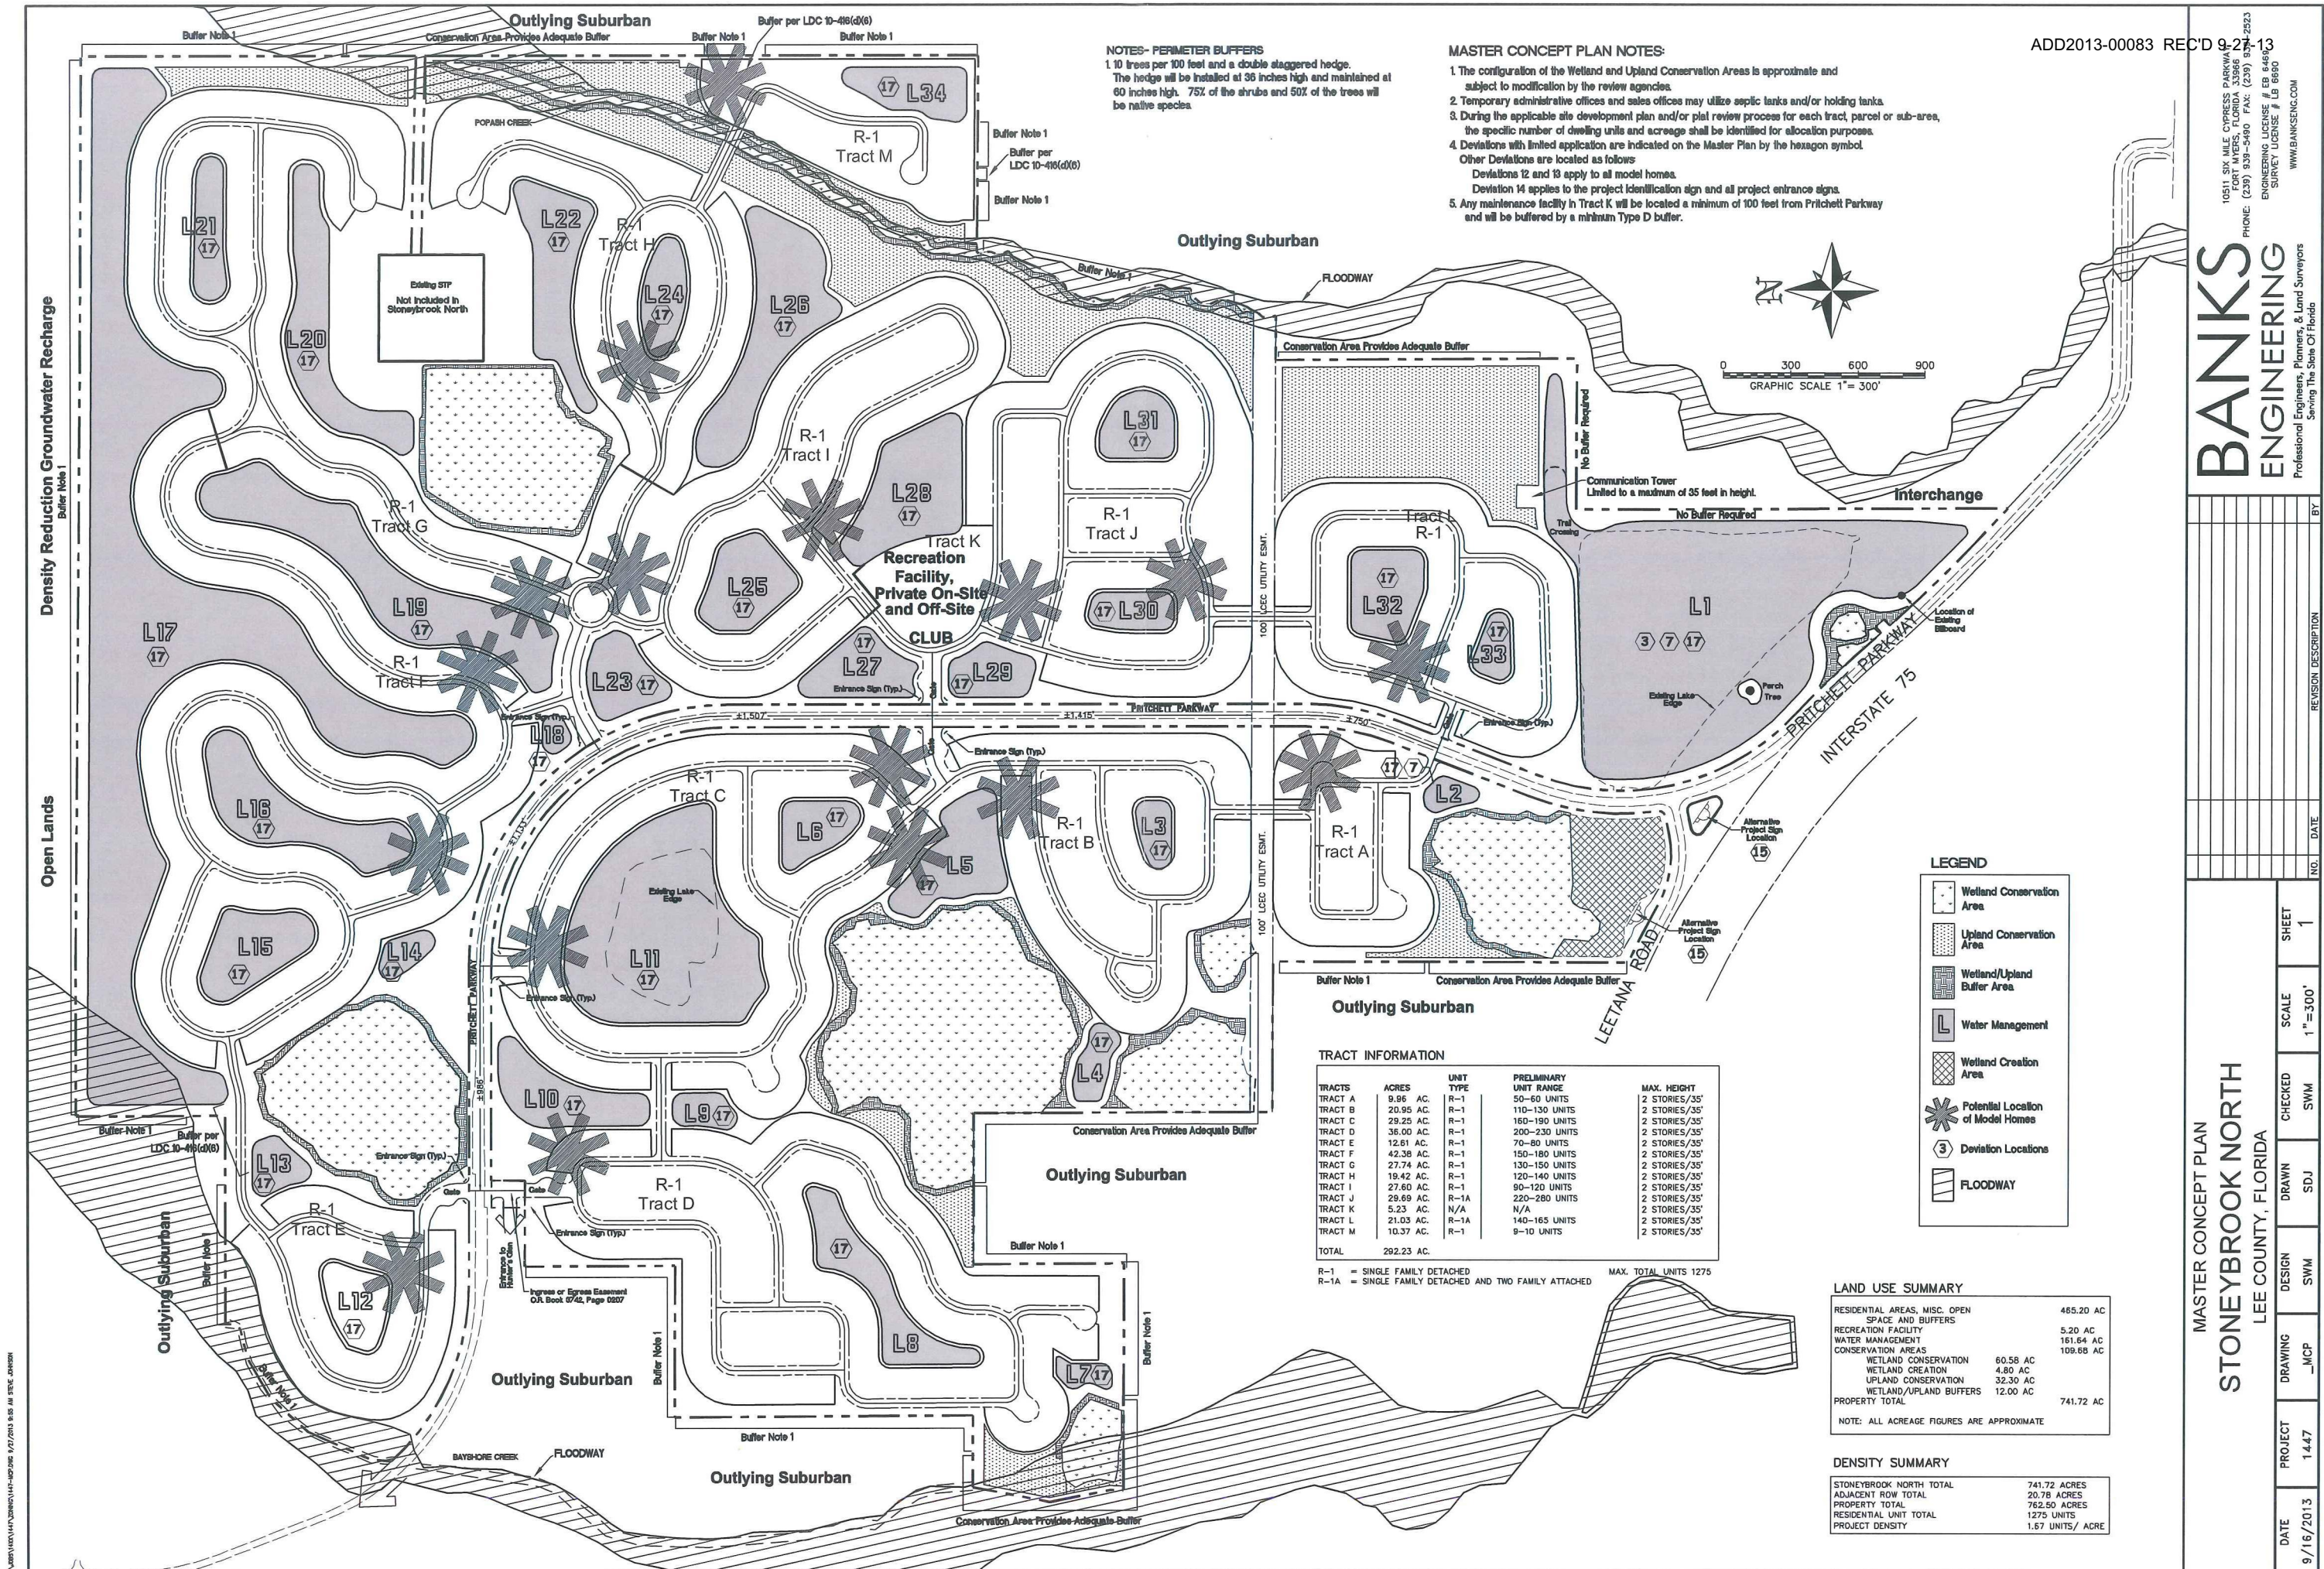

BANKS
ENGINEERING
Professional Engineers, Planners, & Land Surveyors
Serving The State Of Florida

MASTER CONCEPT PLAN
STONEBROOK NORTH
LEE COUNTY, FLORIDA

DATE	PROJECT	DRAWING	DESIGN	CHECKED	SCALE	SHEET
9/16/2013	1447	_MCP	SWM	SDJ	1"=300'	1

NO.

DATE

REVISION DESCRIPTION

BY

ADD2013-00083 REC'D 9-27-13

10311 SIX MILE CYPRESS PARKWAY
FORT MYERS, FLORIDA 33966
PHONE: (239) 939-5490 FAX: (239) 939-2923
ENGINEERING LICENSE # EB 6469
SURVEYING LICENSE # LB 6690
WWW.BANKSENG.COM