


S:\J061544\PH1\ENGINEERING\CONCEPTS\1447-PH1_MCP.dwg 10/26/2014 2:34:37 PM STEVE JOHNSON
S:\J061544\PH1\ENGINEERING\CONCEPTS\1447-PH1_MCP.dwg 10/26/2014 2:34:37 PM STEVE JOHNSON

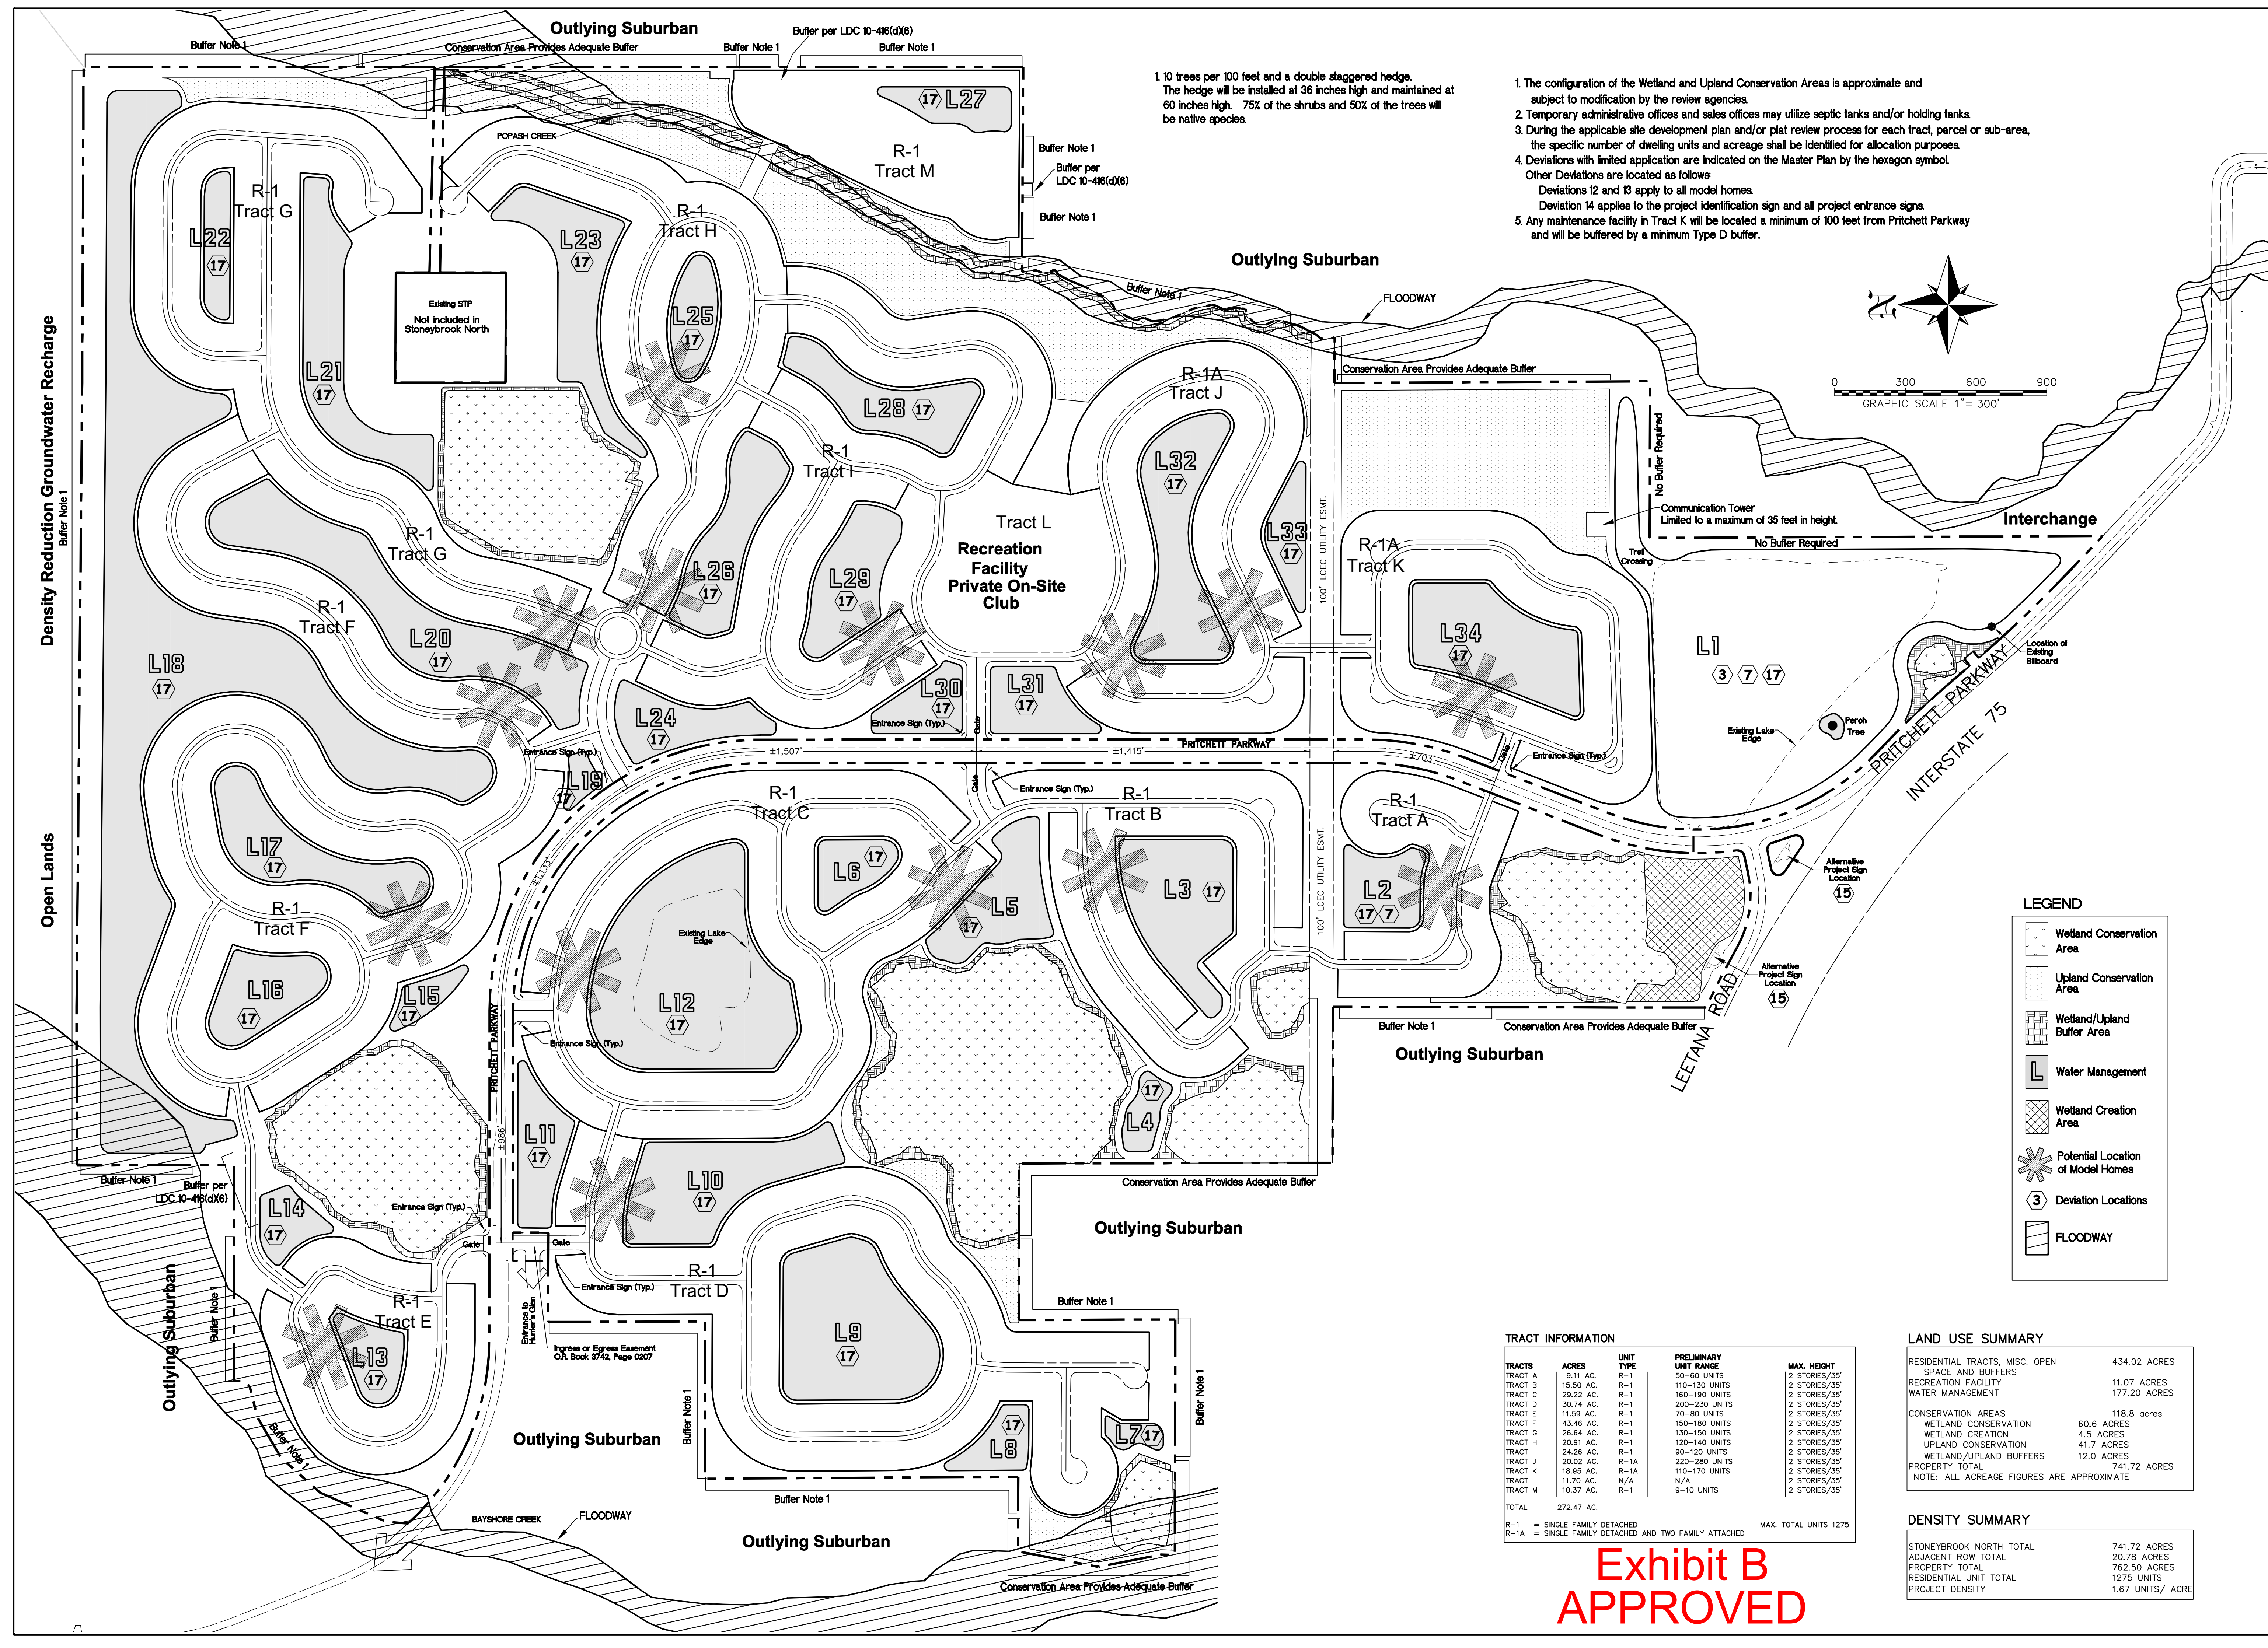

MASTER CONCEPT PLAN
STONEBROOK NORTH
LEE COUNTY, FLORIDA

DATE

5/6/2014

PROJECT

1447

DRAWING

_MCP

DESIGN

EMH

CHECKED

SWM

SCALE

1" = 300'

SHEET

1

NO.

1

DATE

10/10/2014

REVISION

REVISED SITE LAYOUT

BY

SOJ

10511 SIX MILE CYPRESS PARKWAY
FORT MYERS, FLORIDA 33906
PHONE: (239) 939-5440 FAX: (239) 939-2523
ENGINEERING LICENSE # EB 6469
SURVEY LICENSE # LB 6690
WWW.BANKSENG.COM

BANKS

ENGINEERING

Professional Engineers, Planners, & Land Surveyors
Serving the State of Florida

###