


EXHIBIT "E"

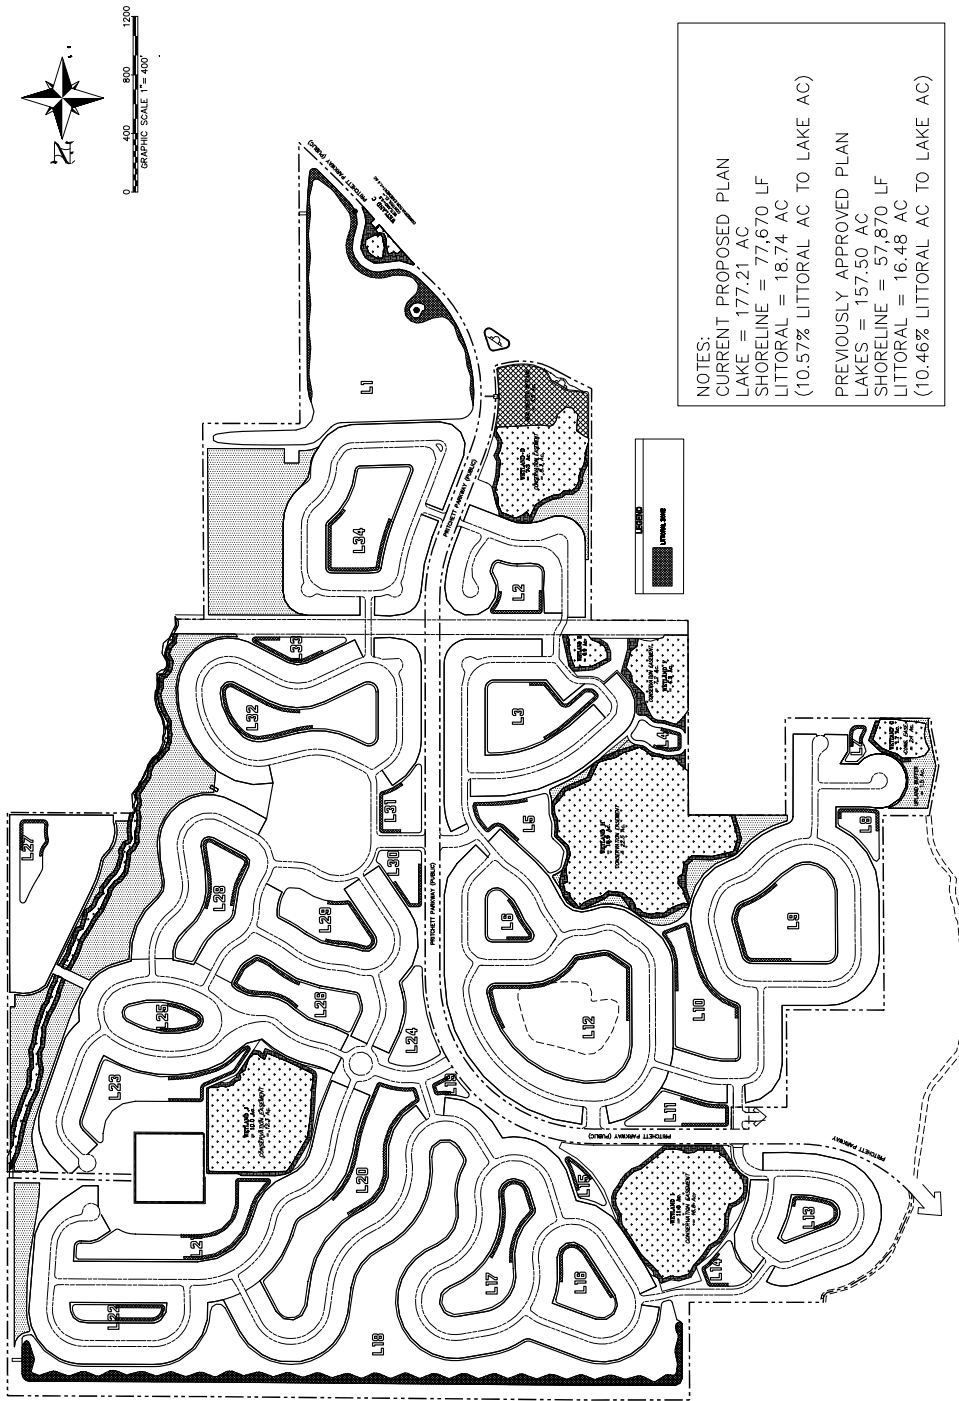

LAKE #	LAKE PERIMETER, LITTORAL AREA				PLANTS IN LAKE AT 3' O.C.
	LAKE AREA (AC)	LAKE PERIMETER (LF)	LITTORAL (AC)		
1	30.21	6576	3.00	14,520	965
2	2.40	1353	0.20	2,320	464
3	5.39	2223	0.46	2,120	1,639
4	0.01	999	0.10	1,639	726
5	3.79	1935	0.38	726	280
6	0.67	1069	0.15	280	1,033
7	0.36	696	0.06	1,033	2,130
8	4.41	1099	0.20	2,130	4,444
9	8.38	2300	0.44	4,444	8,624
10	5.93	2471	0.62	8,624	15,666
11	2.97	1669	0.34	15,666	3,727
12	1.8	1033	0.17	3,727	1,774
13	1.66	1093	0.16	1,774	816
14	1.41	1013	0.18	816	1,016
15	0.90	932	0.21	1,016	2,770
16	3.00	1440	0.34	2,770	2,684
17	0.44	2466	0.06	2,684	3,855
18	0.53	1509	0.12	3,855	1,845
19	0.38	4134	0.80	1,845	1,545
20	0.68	3357	0.60	1,545	1,545
21	1.35	1386	0.32	1,545	2,710
22	3.31	3396	0.56	2,710	871
23	5.00	3139	0.96	871	1,936
24	2.82	1732	0.18	1,936	2,965
25	2.62	1196	0.40	2,965	1,791
26	4.10	2143	0.20	1,791	1,791
27	2.62	1562	0.37	1,791	3,058
28	3.69	2147	0.37	3,058	1,616
29	3.61	1702	0.18	1,616	2,710
30	3.87	1998	0.18	2,710	1,044
31	2.33	1358	0.25	1,044	1,774
32	5.77	2797	0.64	1,774	2,466
33	0.64	1389	0.16	2,466	1,874
34	1.77	2185	0.31	1,874	93.70
TOTAL	177.21	77,670	18.74	93,710	

* LAKE 24 IS AN IRRIGATION LAKE THAT IS NOT INCLUDED IN THE STORMWATER MANAGEMENT SYSTEM. NO LITTORAL PLANTINGS ARE REQUIRED FOR LAKE 24.

NOTES:
CURRENT PROPOSED PLAN
LAKE = 177.21 AC
SHORELINE = 77,670 LF
LITTORAL = 18.74 AC
(10.57% LITTORAL AC TO LAKE AC)

PREVIOUSLY APPROVED PLAN
LAKES = 157.50 AC
SHORELINE = 57,870 LF
LITTORAL = 16.48 AC
(10.46% LITTORAL AC TO LAKE AC)

EXHIBIT "F"