


| LAKE PERIMETER LITTORAL AREA |                |                     |               |
|------------------------------|----------------|---------------------|---------------|
| LAKE #                       | LAKE AREA (AC) | LAKE PERIMETER (LF) | LITTORAL (AC) |
| 1                            | 30.12          | 6,576               | 0.31          |
| 2                            | 0.61           | 640                 | 0.07          |
| 3                            | 0.95           | 770                 | 0.09          |
| 4                            | 1.05           | 909                 | 0.10          |
| 5                            | 3.64           | 1,805               | 0.19          |
| 6                            | 1.75           | 1,102               | 0.12          |
| 7                            | 0.56           | 697                 | 0.08          |
| 8                            | 3.47           | 2,542               | 0.29          |
| 9                            | 0.88           | 768                 | 0.08          |
| 10                           | 3.21           | 1,814               | 0.20          |
| 11                           | 13.96          | 3,064               | 0.34          |
| 12                           | 2.53           | 1,334               | 0.15          |
| 13                           | 1.12           | 846                 | 0.09          |
| 14                           | 0.77           | 720                 | 0.07          |
| 15                           | 3.06           | 1,460               | 0.16          |
| 16                           | 4.81           | 2,500               | 0.29          |
| 17                           | 37.13          | 13,637              | 4.56          |
| 18                           | 0.39           | 480                 | 0.05          |
| 19                           | 8.86           | 4,087               | 0.58          |
| 20                           | 5.10           | 3,226               | 0.36          |
| 21                           | 1.81           | 422                 | 0.15          |
| 22                           | 4.19           | 2,502               | 0.27          |
| 23                           | 2.21           | 1,204               | 0.13          |
| 24                           | 1.85           | 1,202               | 0.13          |
| 25                           | 2.93           | 1,348               | 0.14          |
| 26                           | 6.40           | 2,918               | 0.33          |
| 27                           | 2.51           | 1,395               | 0.16          |
| 28                           | 5.07           | 1,980               | 0.22          |
| 29                           | 1.72           | 1,053               | 0.11          |
| 30                           | 1.35           | 989                 | 0.11          |
| 31                           | 1.97           | 1,080               | 0.12          |
| 32                           | 2.64           | 1,282               | 0.14          |
| 33                           | 0.87           | 775                 | 0.09          |

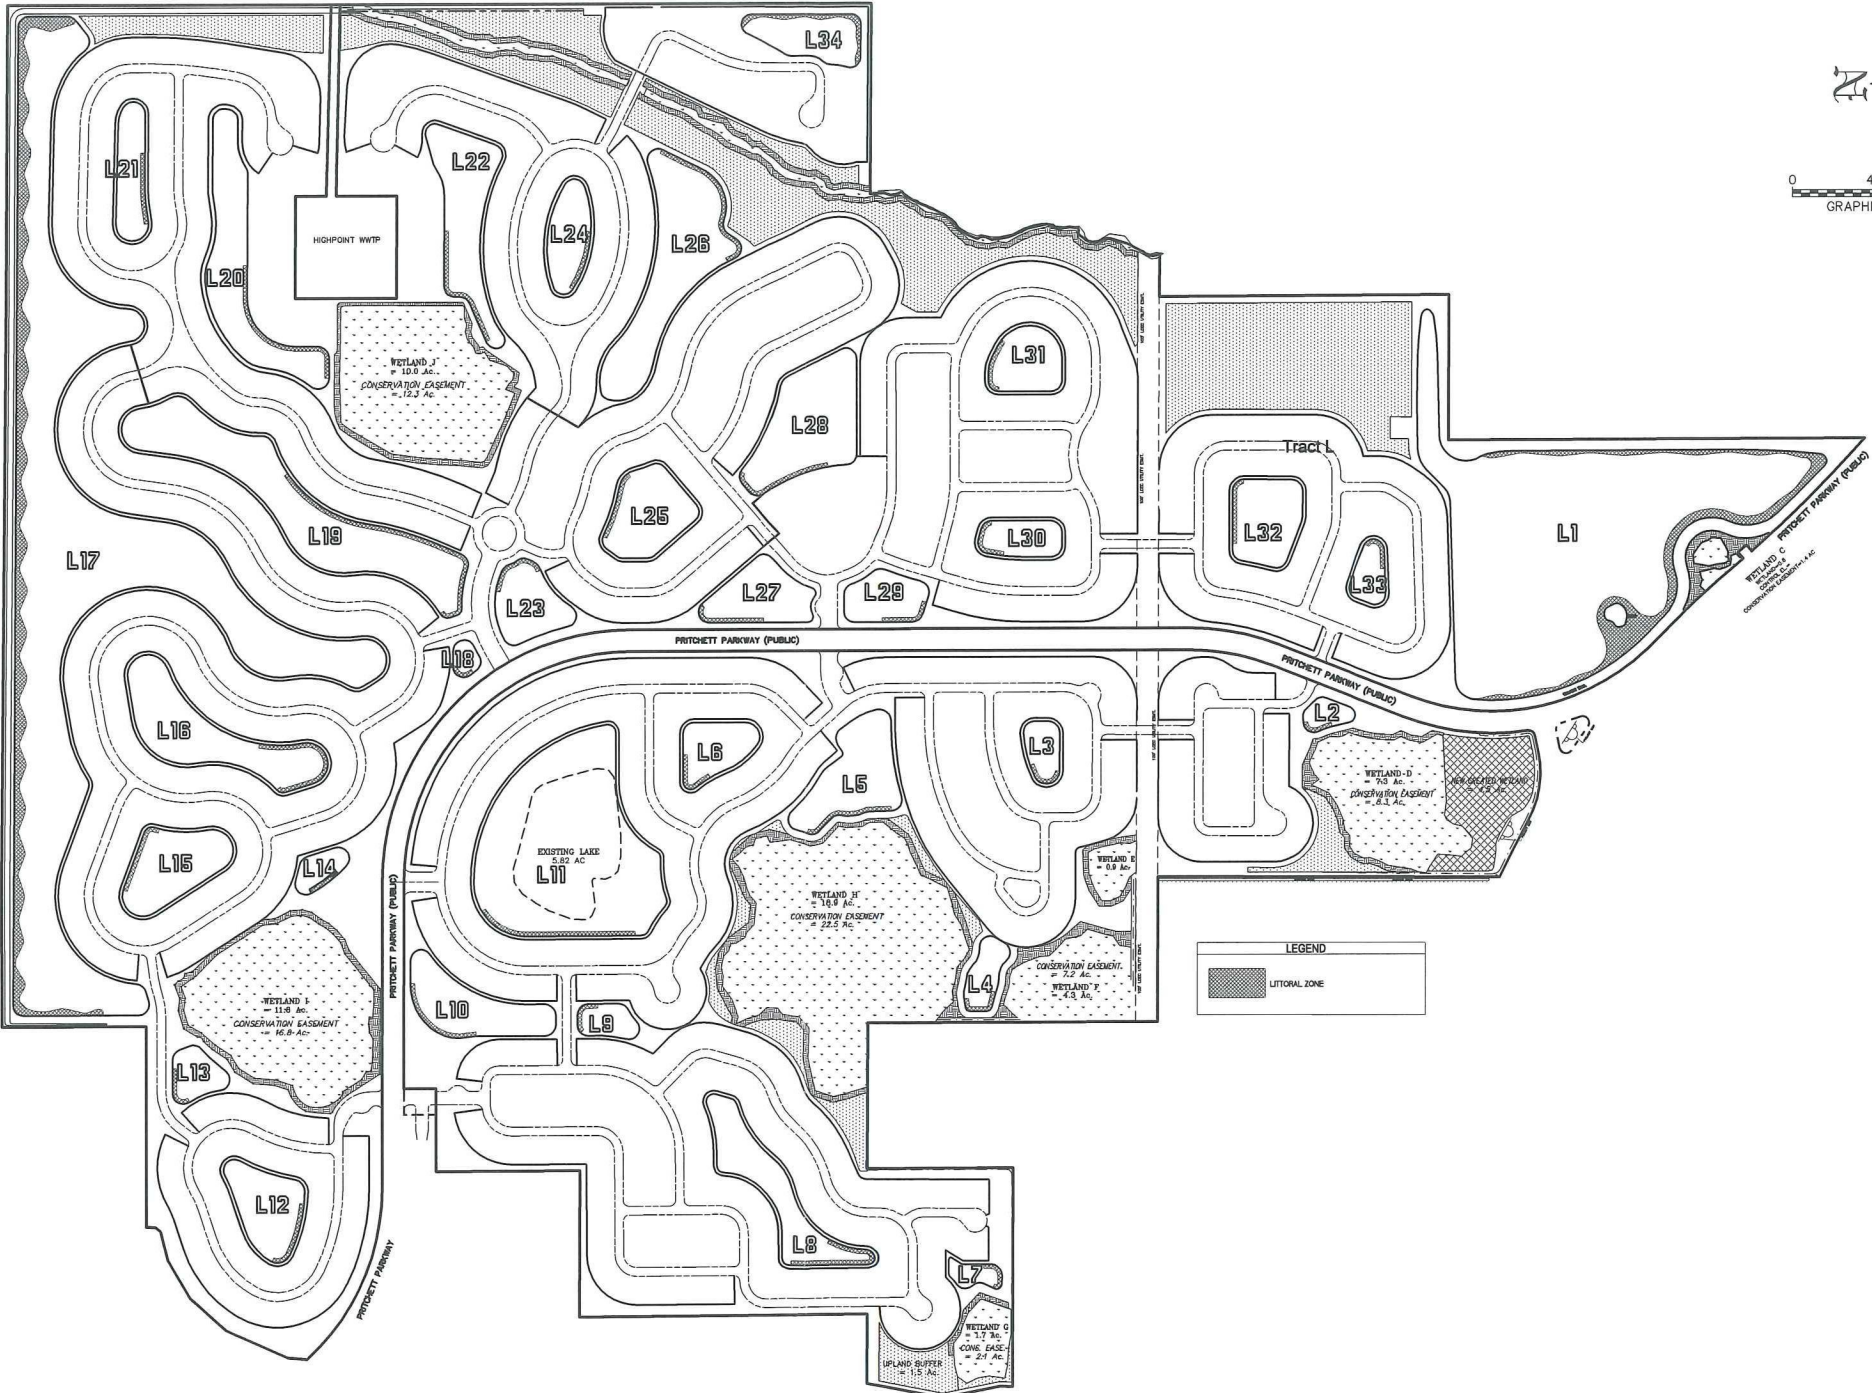

LITTORAL PLANTING EXHIBIT  
STONEBROOK NORTH  
LEE COUNTY, FLORIDA

DATE  
9-16-2013

PROJECT  
1447

DRAWING  
-EXH-F

DRAWN  
SDJ

CHECKED

SCALE  
1"=400'

SHEET  
1

NO.

DATE

REVISION DESCRIPTION

BT

1051 SW 1/4 MILE CYPRESS SWAMPY  
PHONE: (239) 939-5500 FAX: (239) 939-2023  
ENGINEERING LICENSE # EB 6489  
SURVEYING LICENSE # 6060  
WWW.BANKS-ENG.COM




**BANKS**  
ENGINEERING  
Professional Engineers, Planners & Land Surveyors  
Serving The State Of Florida

# STONEYBROOK NORTH LITTORAL PLANTING EXHIBIT




0 300 600 900  
GRAPHIC SCALE 1"=300 FT

Tract L

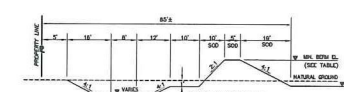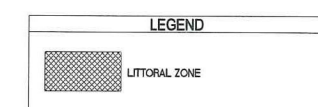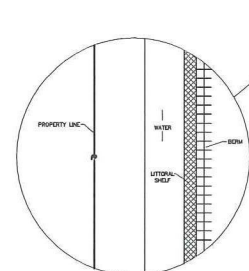

**TYPICAL SECTION: PERIMETER DITCH AND BERM**  
NOT TO SCALE

A-A

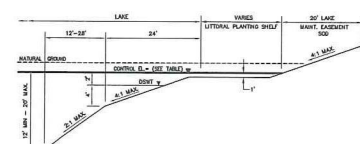

**TYPICAL SECTION: LAKE WITH LITTORAL PLANTING**  
NOT TO SCALE

B-B

EXHIBIT "E"