



Professional Engineers, Planners & Land Surveyors

LETTER OF TRANSMITTAL

DATE: 10/18/13TO: Chip Block
Lee County Dev. Services

PHONE: _____

FAX: _____

REFERENCE: Stoneybrook North-ADD2013-00083 JOB NO. 1447

COPIES	DESCRIPTION
<u>4</u>	<u>Revised Exhibit "F"</u>
<u>4</u>	<u>Revised Exhibit "E"</u>

REASON:

- ☒ Your Comments
☐ Your Approval
☐ Your Information
☒ As Per Your Request
☐ Your Review

VIA:


- ☐ Fax: _____ Pages Total
☐ Regular Mail
☒ Courier
☐ Overnight Express
☐ Pick-up

REMARKS: _____

Jennifer M. Sheppard
 Jennifer M. Sheppard
 Permitting Coordinator
 Email: jsheppard@bankseng.com

CC: _____

SERVING THE STATE OF FLORIDA

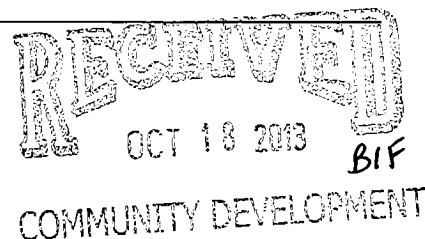

10511 Six Mile Cypress Parkway, Suite 101, Ft. Myers, FL • (239) 939-5490 • Fax (239) 939-2523




www.bankseng.com

STONEBROOK
NORTH
LITTORAL PLANTING EXHIBIT




0 300 600 900
GRAPHIC SCALE 1"=300 FT

Tract L

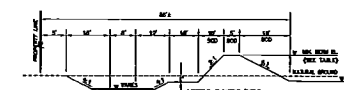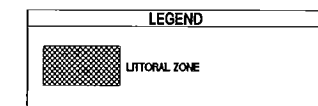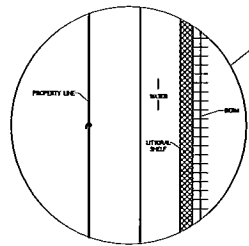

TYPICAL SECTION: PERIMETER DITCH AND BROW
NOT TO SCALE

A-A

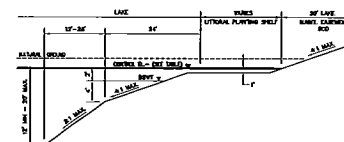


TYPICAL SECTION: LAKE WITH LITTORAL PLANTING
NOT TO SCALE

B-B

EXHIBIT "E"

LAKE PERIMETER LITTORAL AREA			
LAKE #	LAKE AREA (AC)	LAKE PERIMETER (LF)	LITTORAL (AC)
1	30.12	6,576	0.31
2	0.61	640	0.27
3	0.95	770	0.18
4	1.05	909	0.22
5	3.64	1,805	0.38
6	1.75	1,102	0.12
7	0.56	697	0.08
8	3.47	2,542	0.59
9	0.88	768	0.17
10	3.21	1,814	0.39
11	13.96	3,064	0.67
12	2.53	1,334	0.30
13	1.12	846	0.18
14	0.77	720	0.12
15	3.06	1,460	0.31
16	4.81	2,500	0.59
17	37.13	13,637	6.41
18	0.39	480	0.10
19	8.86	4,087	1.16
20	5.10	3,226	0.70
21	1.81	422	0.29
22	4.19	2,502	0.54
23	2.21	1,204	0.25
24	1.85	1,202	0.25
25	2.93	1,348	0.28
26	6.40	2,918	0.67
27	2.51	1,395	0.32
28	5.07	1,980	0.45
29	1.72	1,053	0.22
30	1.35	989	0.23
31	1.97	1,080	0.24
32	2.64	1,282	0.28
33	0.87	775	0.18
34	2.27	1,401	0.60
TOTAL	161.76	68,528	17.2

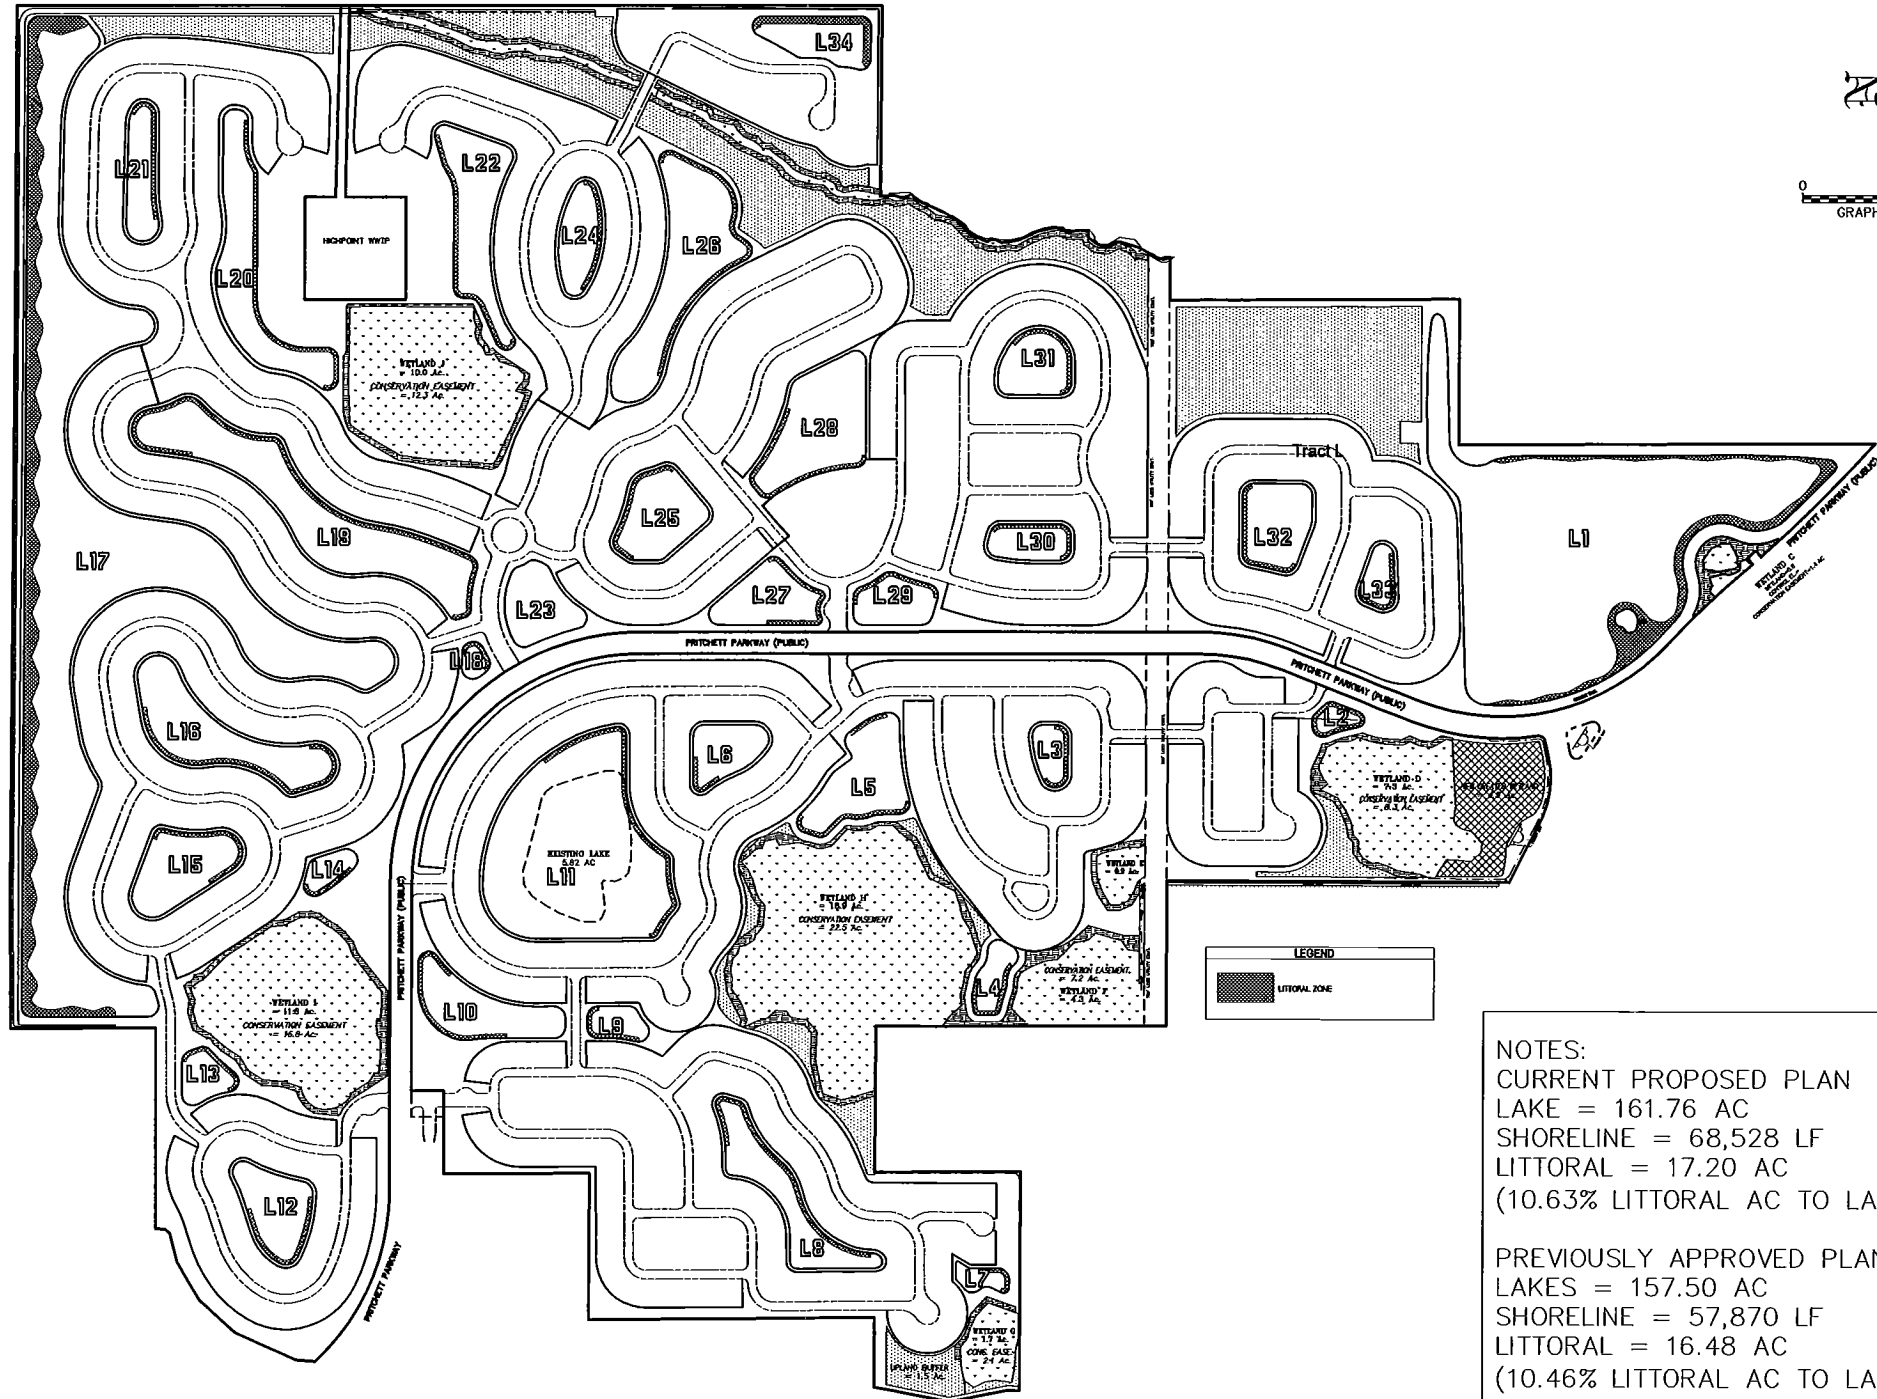

NOTES:
CURRENT PROPOSED PLAN
LAKE = 161.76 AC
SHORELINE = 68,528 LF
LITTORAL = 17.20 AC
(10.63% LITTORAL AC TO LAKE AC)

PREVIOUSLY APPROVED PLAN
LAKES = 157.50 AC
SHORELINE = 57,870 LF
LITTORAL = 16.48 AC
(10.46% LITTORAL AC TO LAKE AC)

LITTORAL PLANTING EXHIBIT
STONEBROOK NORTH
LEE COUNTY, FLORIDA

DATE
9-16-2013

PROJECT
1447

DRAWING
DESIGN

DRAWN
SDJ

CHECKED
SDJ

SCALE
1"=400'

SHEET
1




NO.

DATE


REVISION DESCRIPTION

BANKS
ENGINEERING
Professional Engineers, Planners, & Land Surveyors
Serving the State of Florida

10811 SW 11th Avenue, Suite 200
Fort Lauderdale, FL 33325
PHONE: (305) 430-5400 FAX: (305) 430-5523
SURVEY LICENSE # 10 5880
ENGINEERING LICENSE # 10 4489
www.bankseng.com

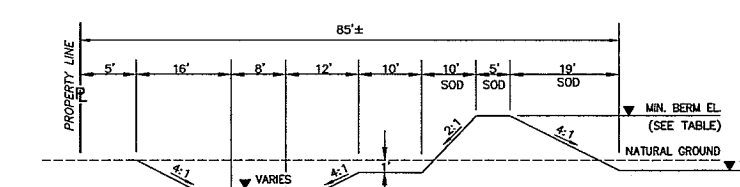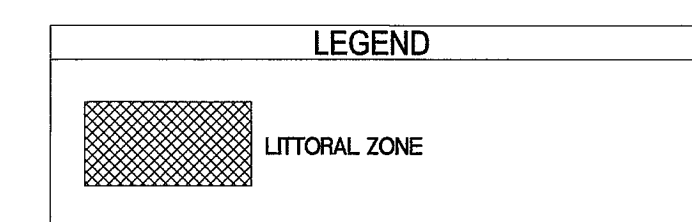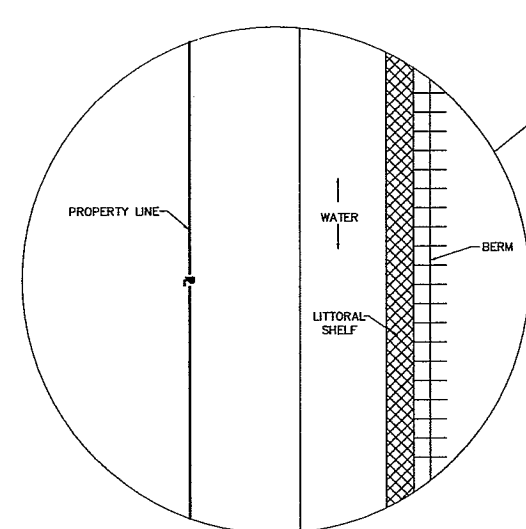



TYPICAL SECTION: PERIMETER DITCH AND BERM

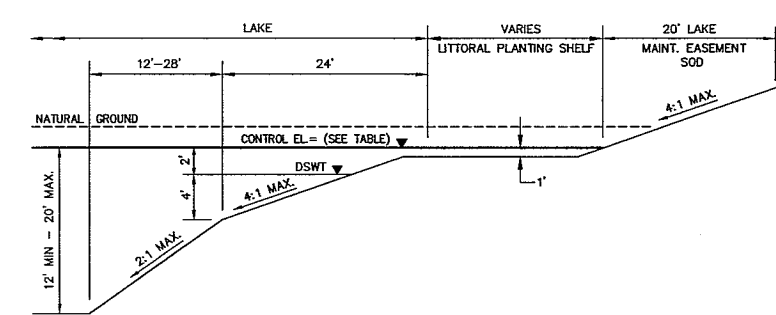 $\Delta = \Delta$ 

TYPICAL SECTION: LAKE WITH LITTORAL PLANTING

B-E

LAKE PERIMETER LITTORAL AREA			
LAKE #	LAKE AREA (AC)	LAKE PERIMETER (LF)	LITTORAL (AC)
1	30.12	6,576	0.31
2	0.61	640	0.27
3	0.95	770	0.18
4	1.05	909	0.22
5	3.64	1,805	0.38
6	1.75	1,102	0.12
7	0.56	697	0.08
8	3.47	2,542	0.59
9	0.88	768	0.17
10	3.21	1,814	0.39
11	13.96	3,064	0.67
12	2.53	1,334	0.30
13	1.12	846	0.18
14	0.77	720	0.12
15	3.06	1,460	0.31
16	4.81	2,500	0.59
17	37.13	13,637	6.41
18	0.39	480	0.10
19	8.86	4,087	1.16
20	5.10	3,226	0.70
21	1.81	422	0.29
22	4.19	2,502	0.54
23	2.21	1,204	
24	1.85	1,202	0.25
25	2.93	1,348	0.28
26	6.40	2,918	0.67
27	2.51	1,395	0.32
28	5.07	1,980	0.45
29	1.72	1,053	0.22
30	1.35	989	0.23
31	1.97	1,080	0.24
32	2.64	1,282	0.28
33	0.87	775	0.18
34	2.27	1,401	0.60
TOTAL	161.76	68,528	17.2

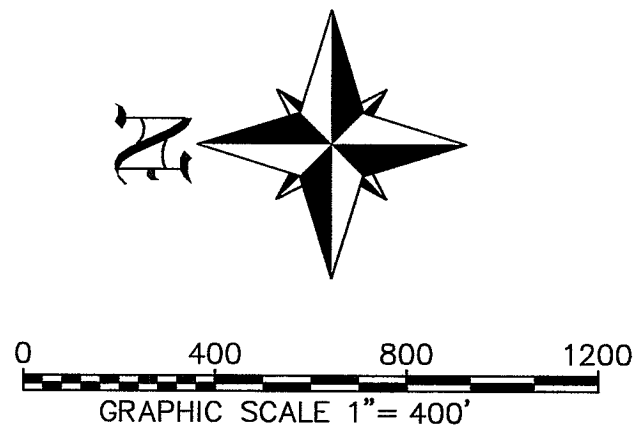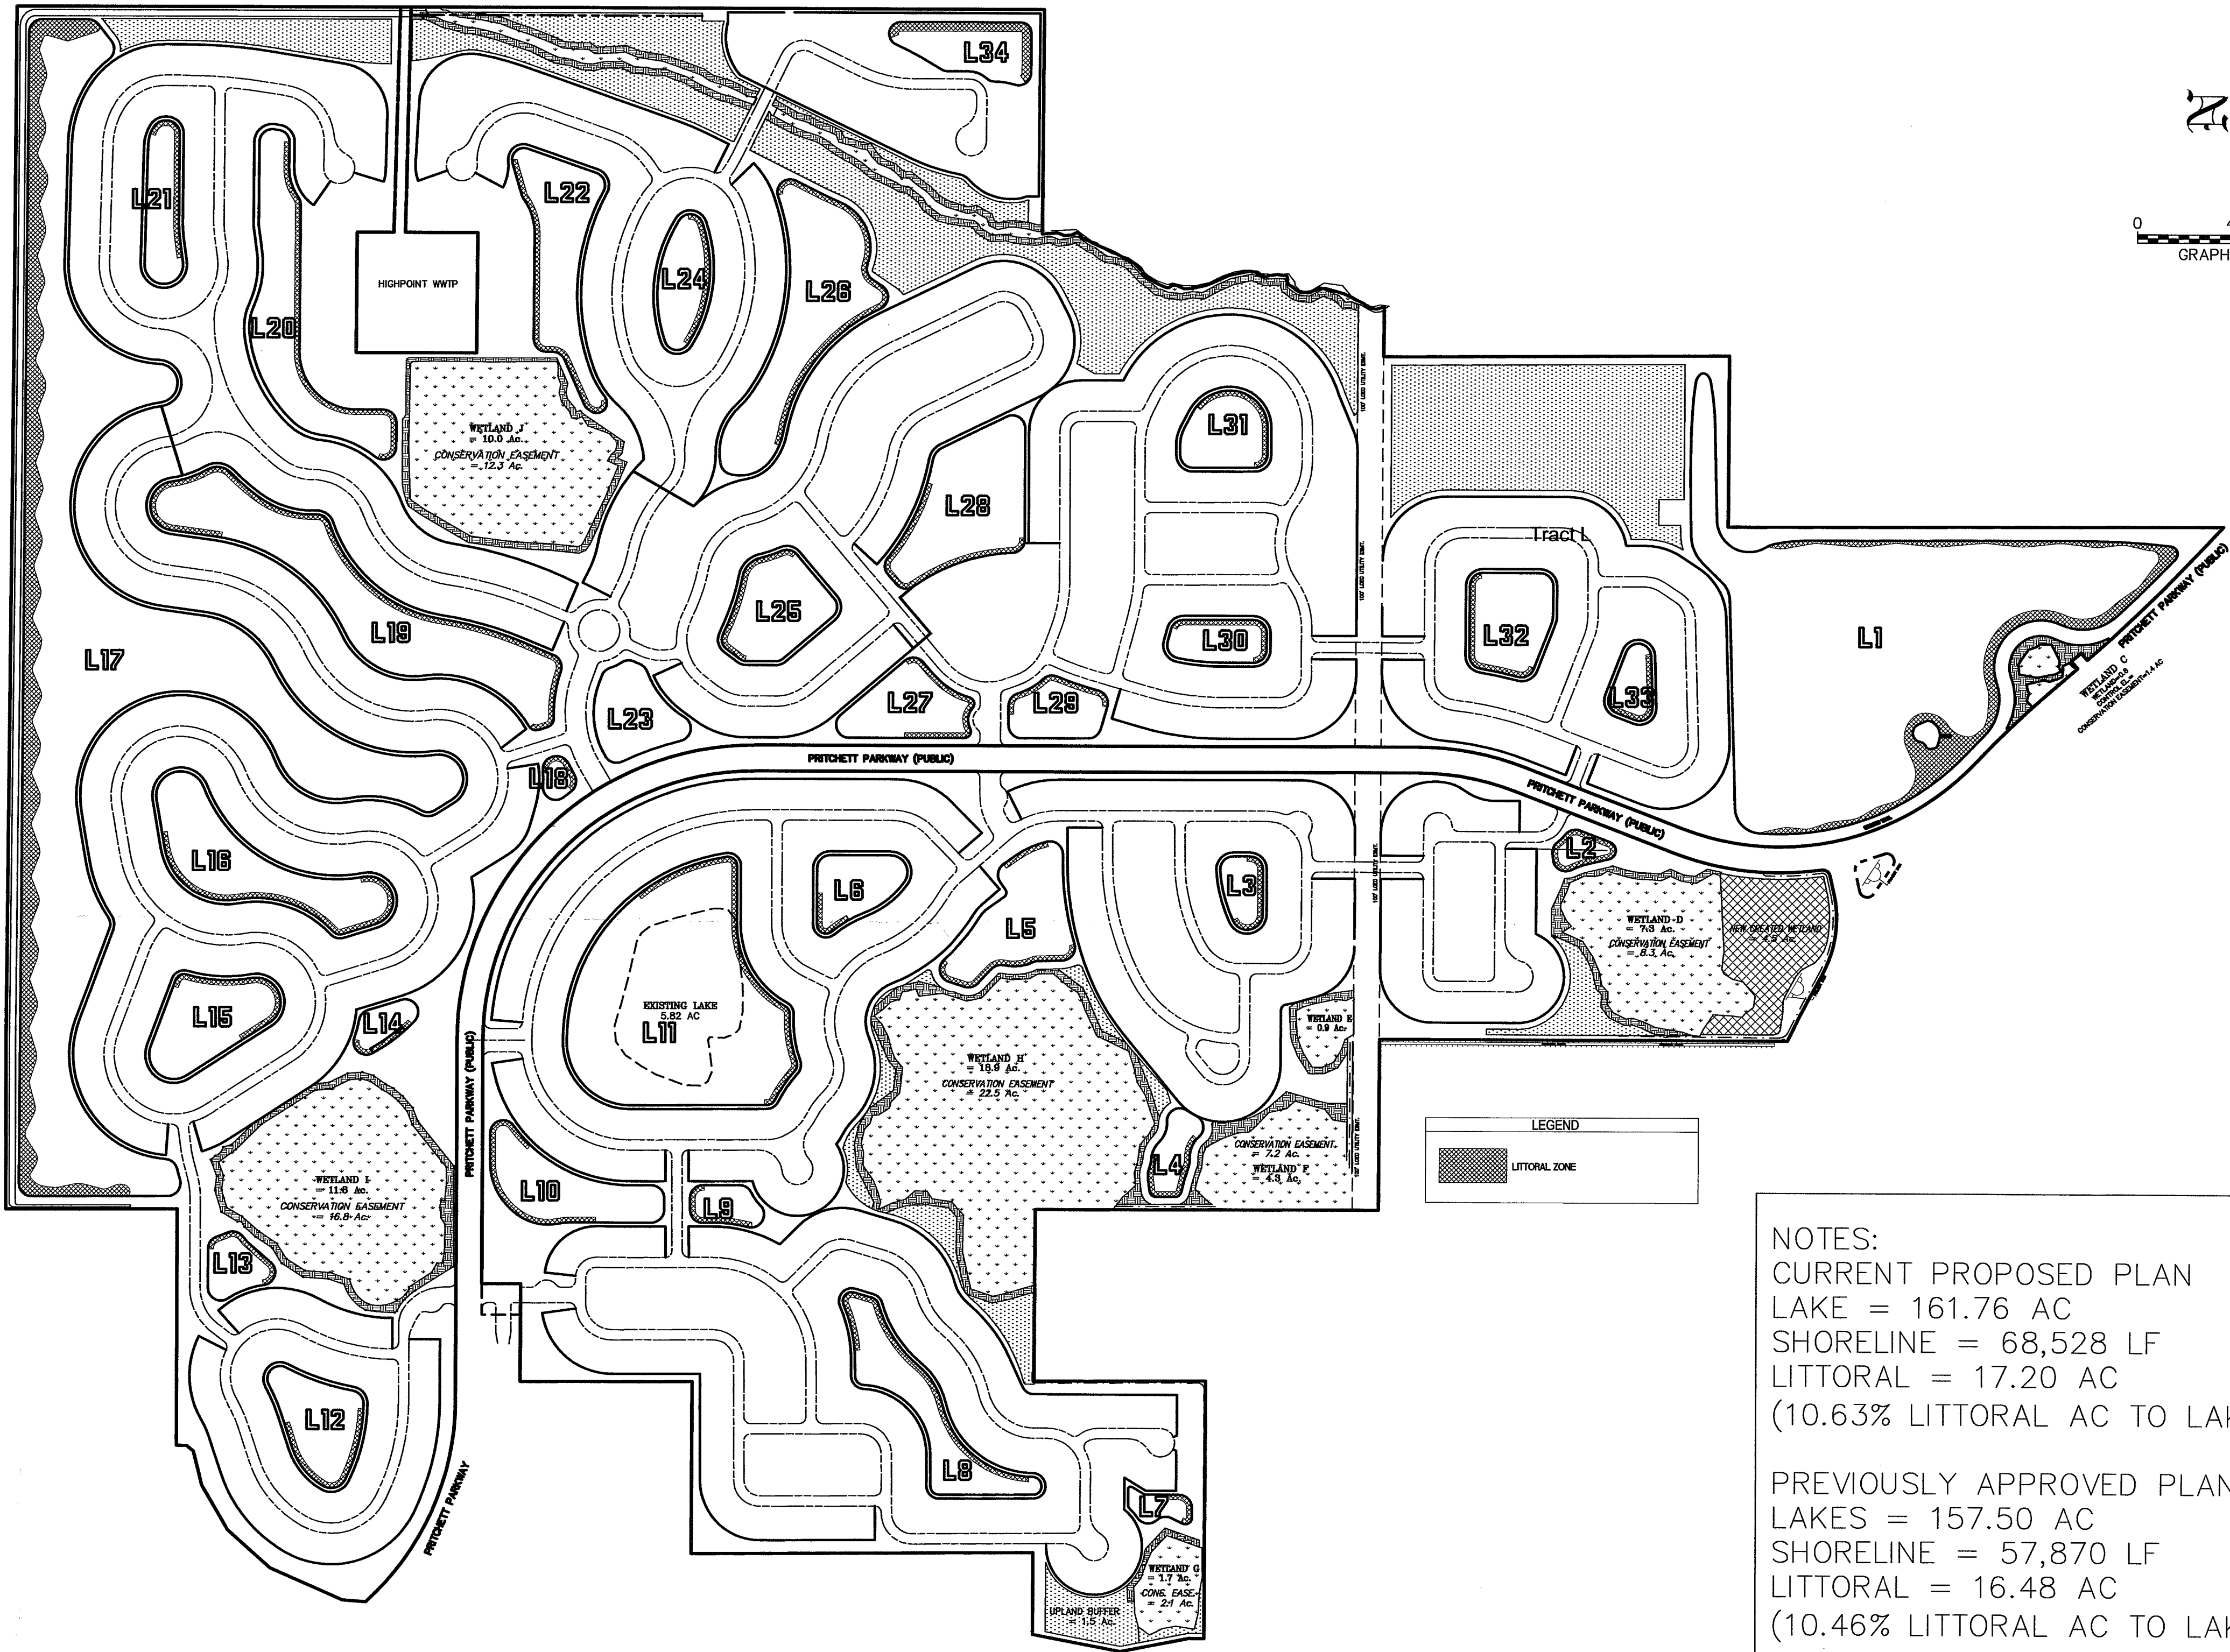

NOTES:
CURRENT PROPOSED PLAN
LAKE = 161.76 AC
SHORELINE = 68,528 LF
LITTORAL = 17.20 AC
(10.63% LITTORAL AC TO LAKE AC)

PREVIOUSLY APPROVED PLAN
LAKES = 157.50 AC
SHORELINE = 57,870 LF
LITTORAL = 16.48 AC
(10.46% LITTORAL AC TO LAKE AC)

LITTORAL PLANTING EXHIBIT				STONEBROOK NORTH				LEE COUNTY, FLORIDA			
DATE	PROJECT	DRAWING	DESIGN	CHECKED	SCALE	SHEET					
9-16-2013	1447	-EXH-F		SDJ	1"=400'	1					
BANKS ENGINEERING				Professional Engineer, Planner, & Land Surveyors				Serving The State Of Florida			
10011 SW 4th Mile Cypress Parkway				Phone: (239) 330-5454 Fax: (239) 330-3223							
Engineering License # EB 6469				Survey License # LS 6680							
WWW.BANKSENG.COM											