
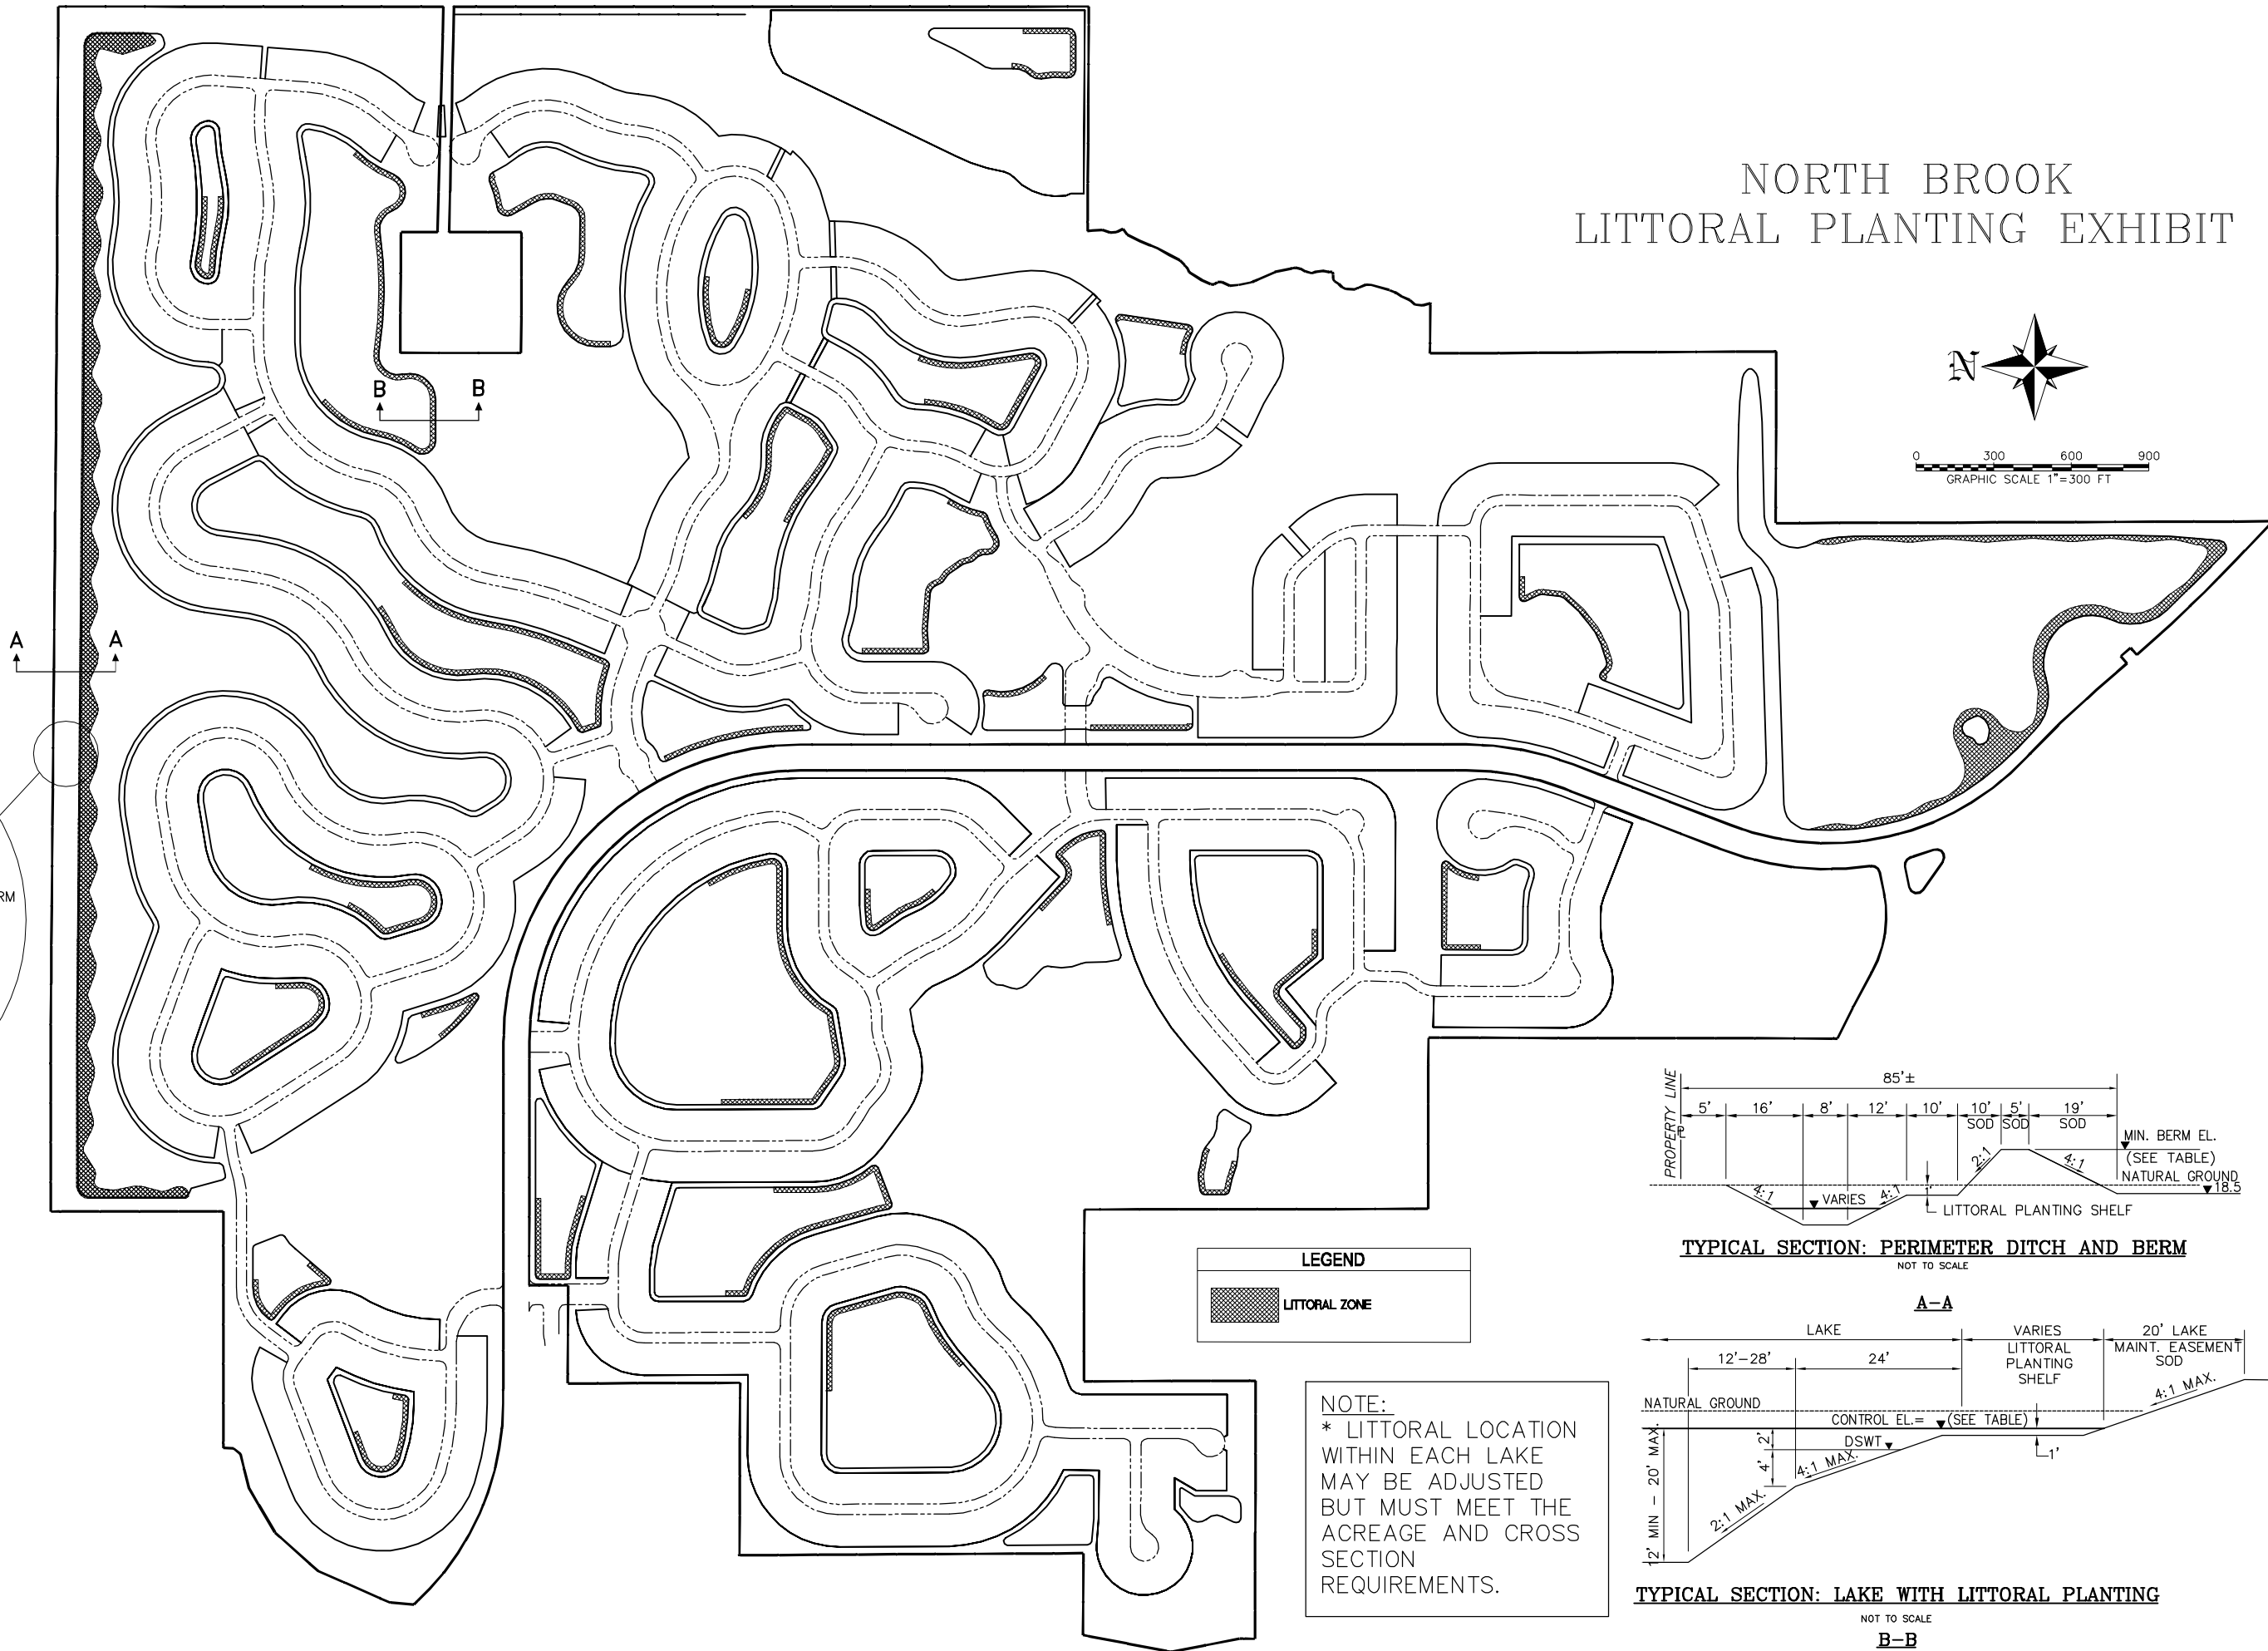



NORTH BROOK LITTORAL PLANTING EXHIBIT

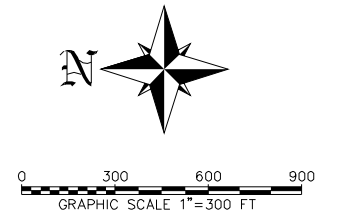


PROPERTY LINE
WATER
LITTORAL SHELF
BERM

LEGEND	
	LITTORAL ZONE

NOTE:
* LITTORAL LOCATION
WITHIN EACH LAKE
MAY BE ADJUSTED
BUT MUST MEET THE
ACREAGE AND CROSS
SECTION
REQUIREMENTS.

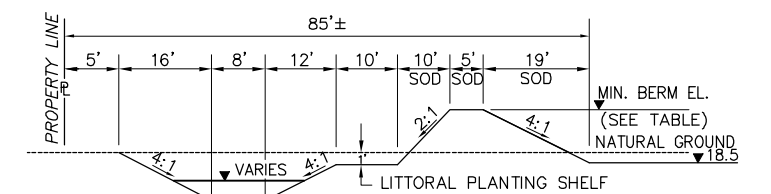

TYPICAL SECTION: PERIMETER DITCH AND BERM
NOT TO SCALE

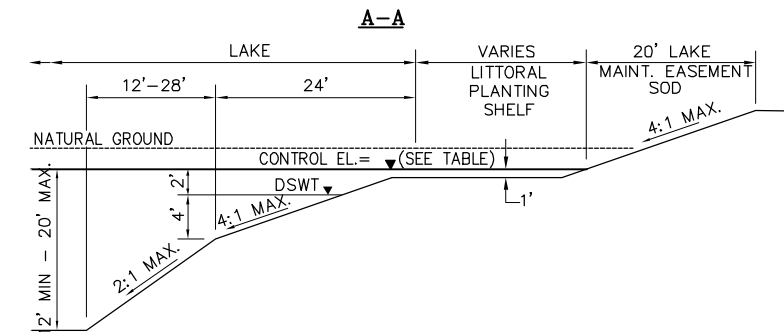

TYPICAL SECTION: LAKE WITH LITTORAL PLANTING
NOT TO SCALE
B-B

EXHIBIT "E"