


LAKE PERIMETER LITTORAL AREA				
LAKE #	LAKE AREA (AC)	LAKE PERIMETER (LF)	LITTORAL (AC)	PLANTS PROPOSED AT 3' O.C.
1	30.21	6576	1.40	6,776
2	2.25	1302	0.27	1,302
3	5.33	2192	0.45	2,192
4	0.91	866	0.18	866
5	3.57	1902	0.39	1,902
6	1.54	1046	0.22	1,046
7	0.48	665	0.14	665
8	1.29	1068	0.22	1,068
9	8.12	2269	0.47	2,269
10	5.65	2440	0.50	2,440
11	2.38	1628	0.34	1,628
12	13.45	3002	0.62	3,002
13	1.54	1066	0.22	1,066
14	1.30	982	0.20	982
15	0.80	901	0.19	901
16	2.83	1413	0.29	1,413
17	4.36	2449	0.51	2,449
18	29.86	13480	5.57	26,960
20	8.59	4104	0.85	4,104
21	8.85	3247	0.67	3,247
22	0.99	1270	0.26	1,270
23	4.90	2542	0.53	2,542
*24	2.16	1630	0.34	*
25	1.69	1165	0.24	1,165
26	4.03	2121	0.44	2,121
28	3.52	2126	0.44	2,126
29	5.12	2096	0.43	2,096
30	2.68	2074	0.43	2,074
32	2.21	1355	0.28	1,355
34	5.59	2282	0.47	2,282
TOTAL	166.20	71,259	17.55	83,309
* LAKE 24 IS AN IRRIGATION LAKE THAT IS NOT INCLUDED IN THE STORMWATER MANAGEMENT SYSTEM. NO LITTORAL PLANTINGS ARE REQUIRED FOR LAKE 24.				

* LAKE 24 IS AN IRRIGATION LAKE THAT IS NOT INCLUDED IN THE STORMWATER MANAGEMENT SYSTEM. NO LITTORAL PLANTINGS ARE REQUIRED FOR LAKE 24.

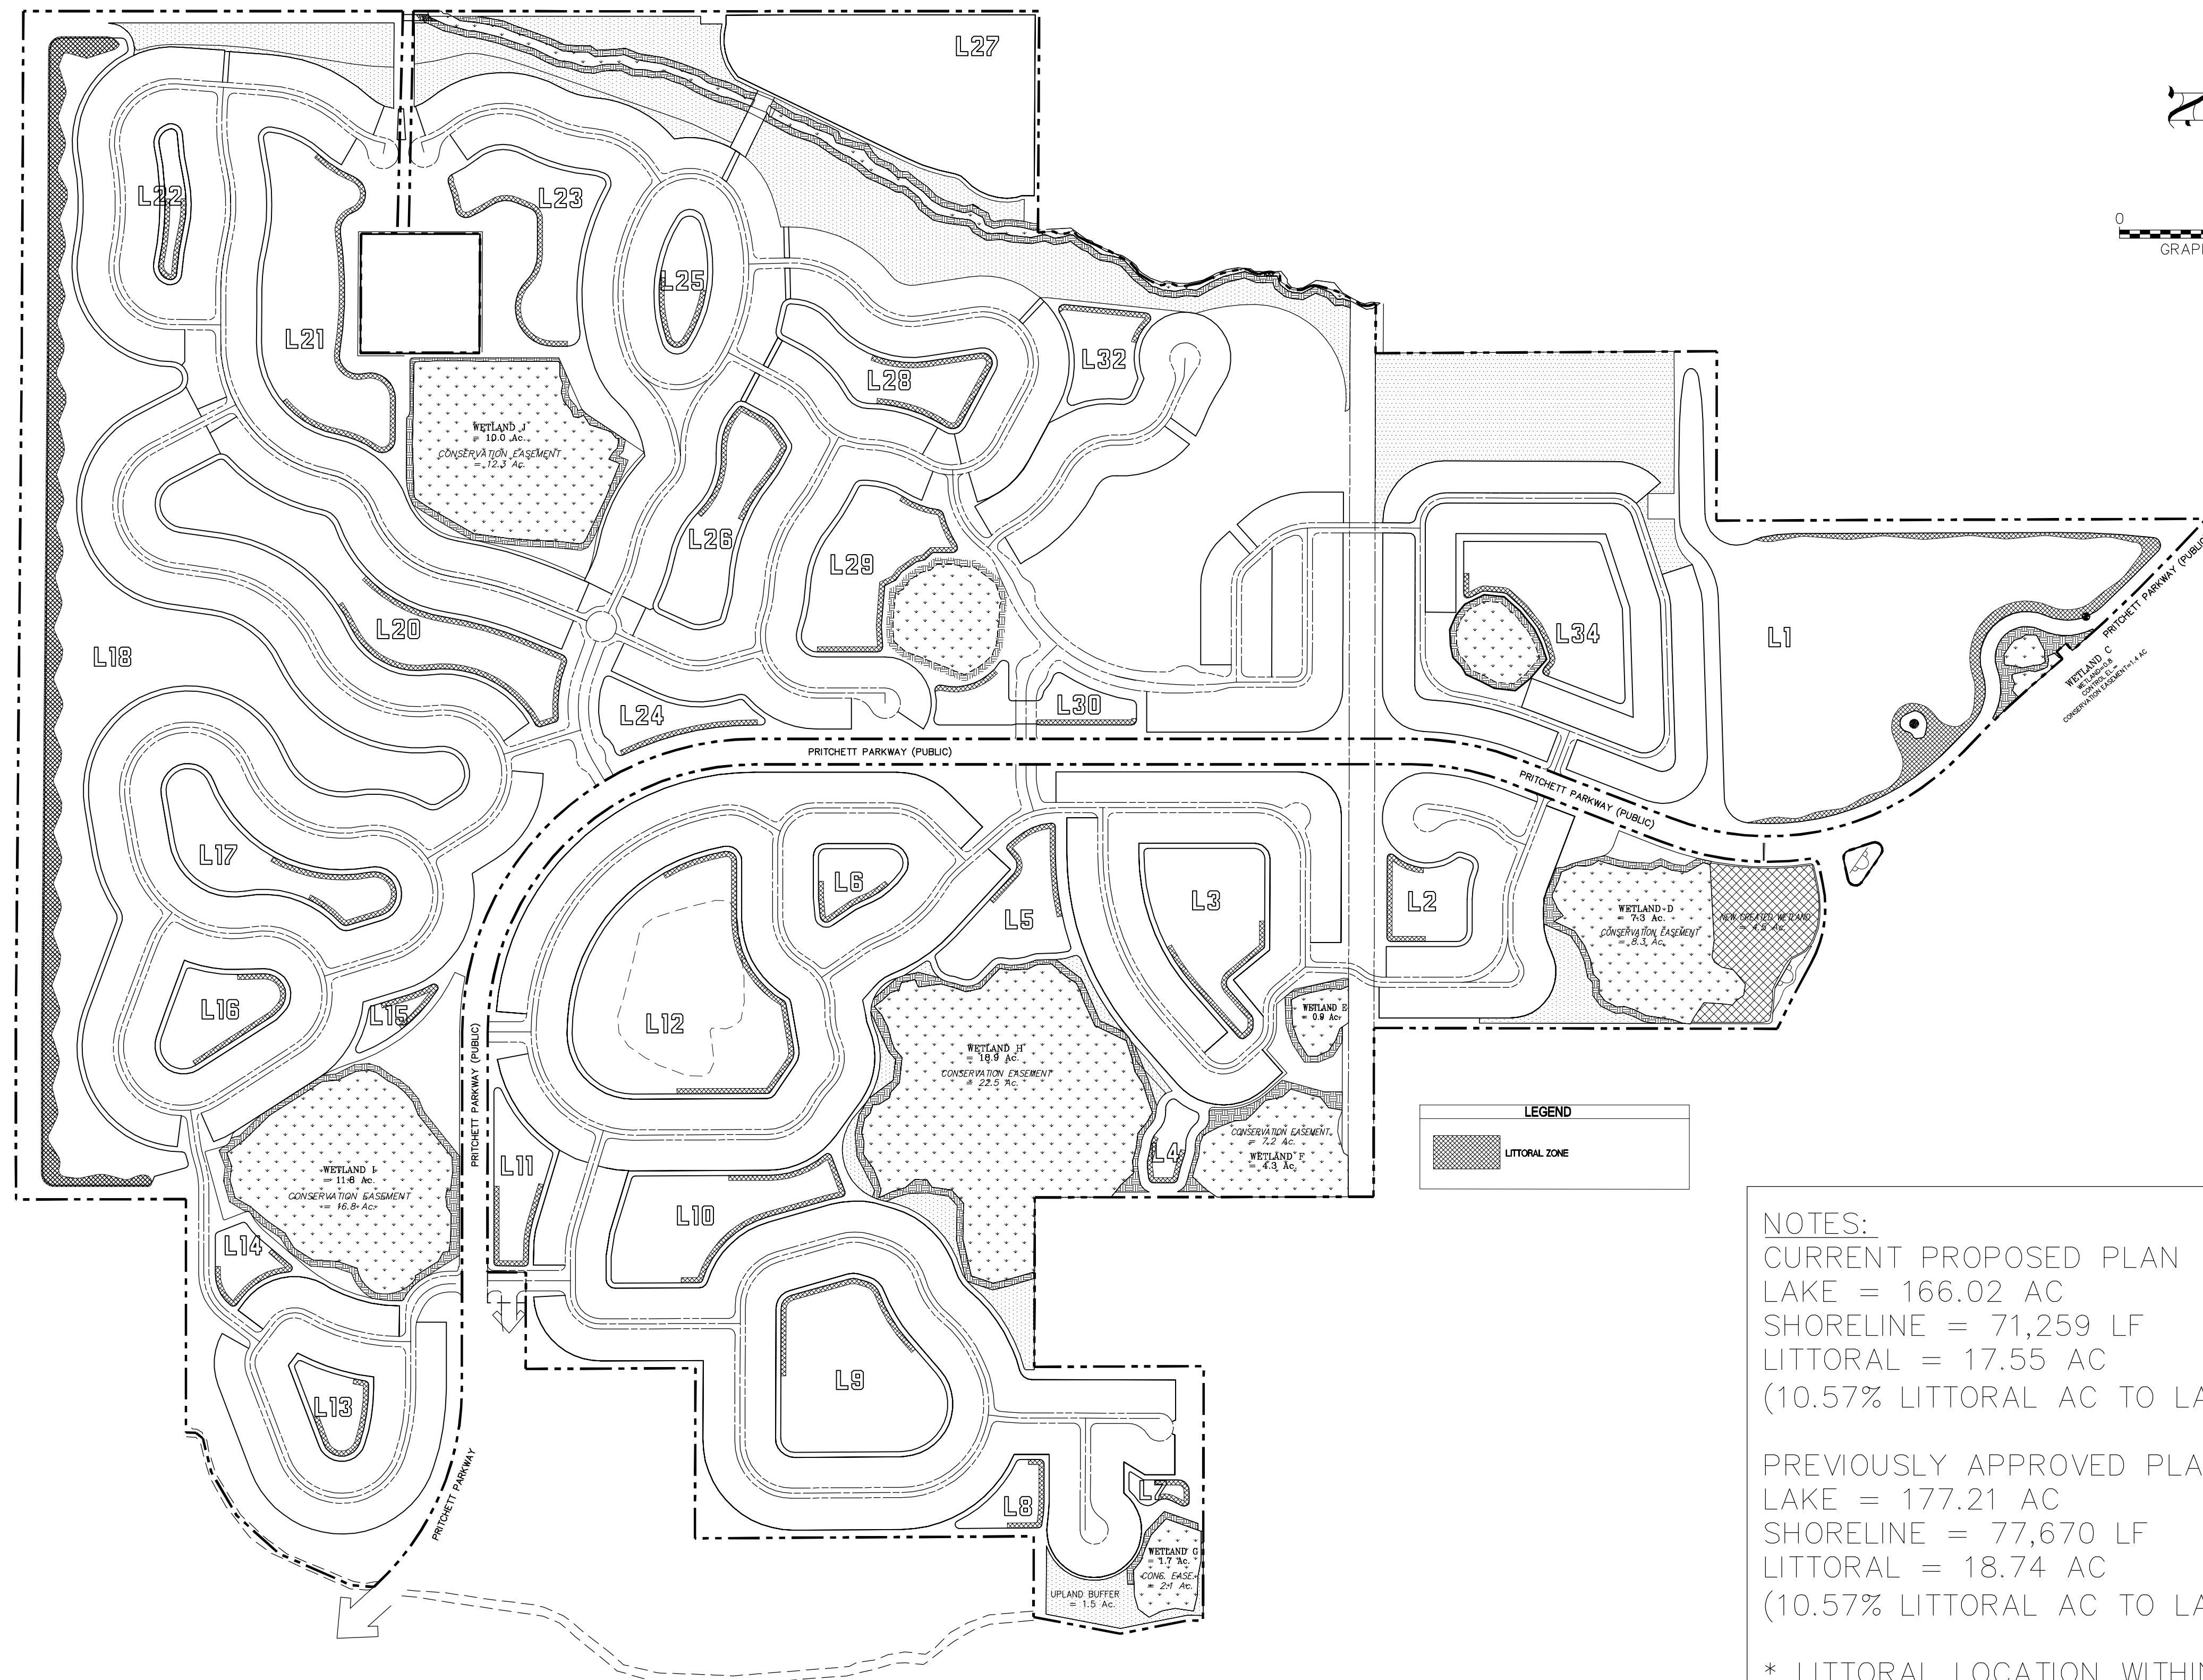

NOTES:
CURRENT PROPOSED PLAN
LAKE = 166.02 AC
SHORELINE = 71,259 LF
LITTORAL = 17.55 AC
(10.57% LITTORAL AC TO LAKE AC)

PREVIOUSLY APPROVED PLAN
LAKE = 177.21 AC
SHORELINE = 77,670 LF
LITTORAL = 18.74 AC
(10.57% LITTORAL AC TO LAKE AC)

* LITTORAL LOCATION WITHIN EACH LAKE MAY BE ADJUSTED BUT MUST MEET THE ACREAGE AND CROSS SECTION REQUIREMENTS.

EXHIBIT "F"