


LAKE PERIMETER LITTORAL AREA				
LAKE #	LAKE AREA (AC)	LAKE PERIMETER (LF)	LITTORAL (AC)	PLANTS PROPOSED AT 3' O.C.
1	30.21	6576	1.40	6,776
2	2.25	1302	0.27	1,302
3	5.33	2192	0.45	2,192
4	0.91	866	0.18	866
5	3.57	1902	0.39	1,902
6	1.54	1046	0.22	1,046
7	0.48	665	0.14	665
8	1.29	1068	0.22	1,068
9	8.12	2269	0.47	2,269
10	5.65	2440	0.50	2,440
11	2.38	1628	0.34	1,628
12	13.45	3002	0.62	3,002
13	1.54	1066	0.22	1,066
14	1.30	982	0.20	982
15	0.80	901	0.19	901
16	2.83	1413	0.29	1,413
17	4.36	2449	0.51	2,449
18	29.86	13480	5.57	26,960
20	8.59	4104	0.85	4,104
21	8.85	3247	0.67	3,247
22	0.99	1270	0.26	1,270
23	4.90	2542	0.53	2,542
*24	2.16	1630	0.34	*
25	1.69	1165	0.24	1,165
26	4.03	2121	0.44	2,121
28	3.52	2126	0.44	2,126
29	5.12	2096	0.43	2,096
30	2.68	2074	0.43	2,074
32	2.21	1355	0.28	1,355
34	5.59	2282	0.47	2,282
TOTAL	166.20	71,259	17.55	83,309

* LAKE 24 IS AN IRRIGATION LAKE THAT IS NOT INCLUDED IN THE STORMWATER MANAGEMENT SYSTEM. NO LITTORAL PLANTINGS ARE REQUIRED FOR LAKE 24.

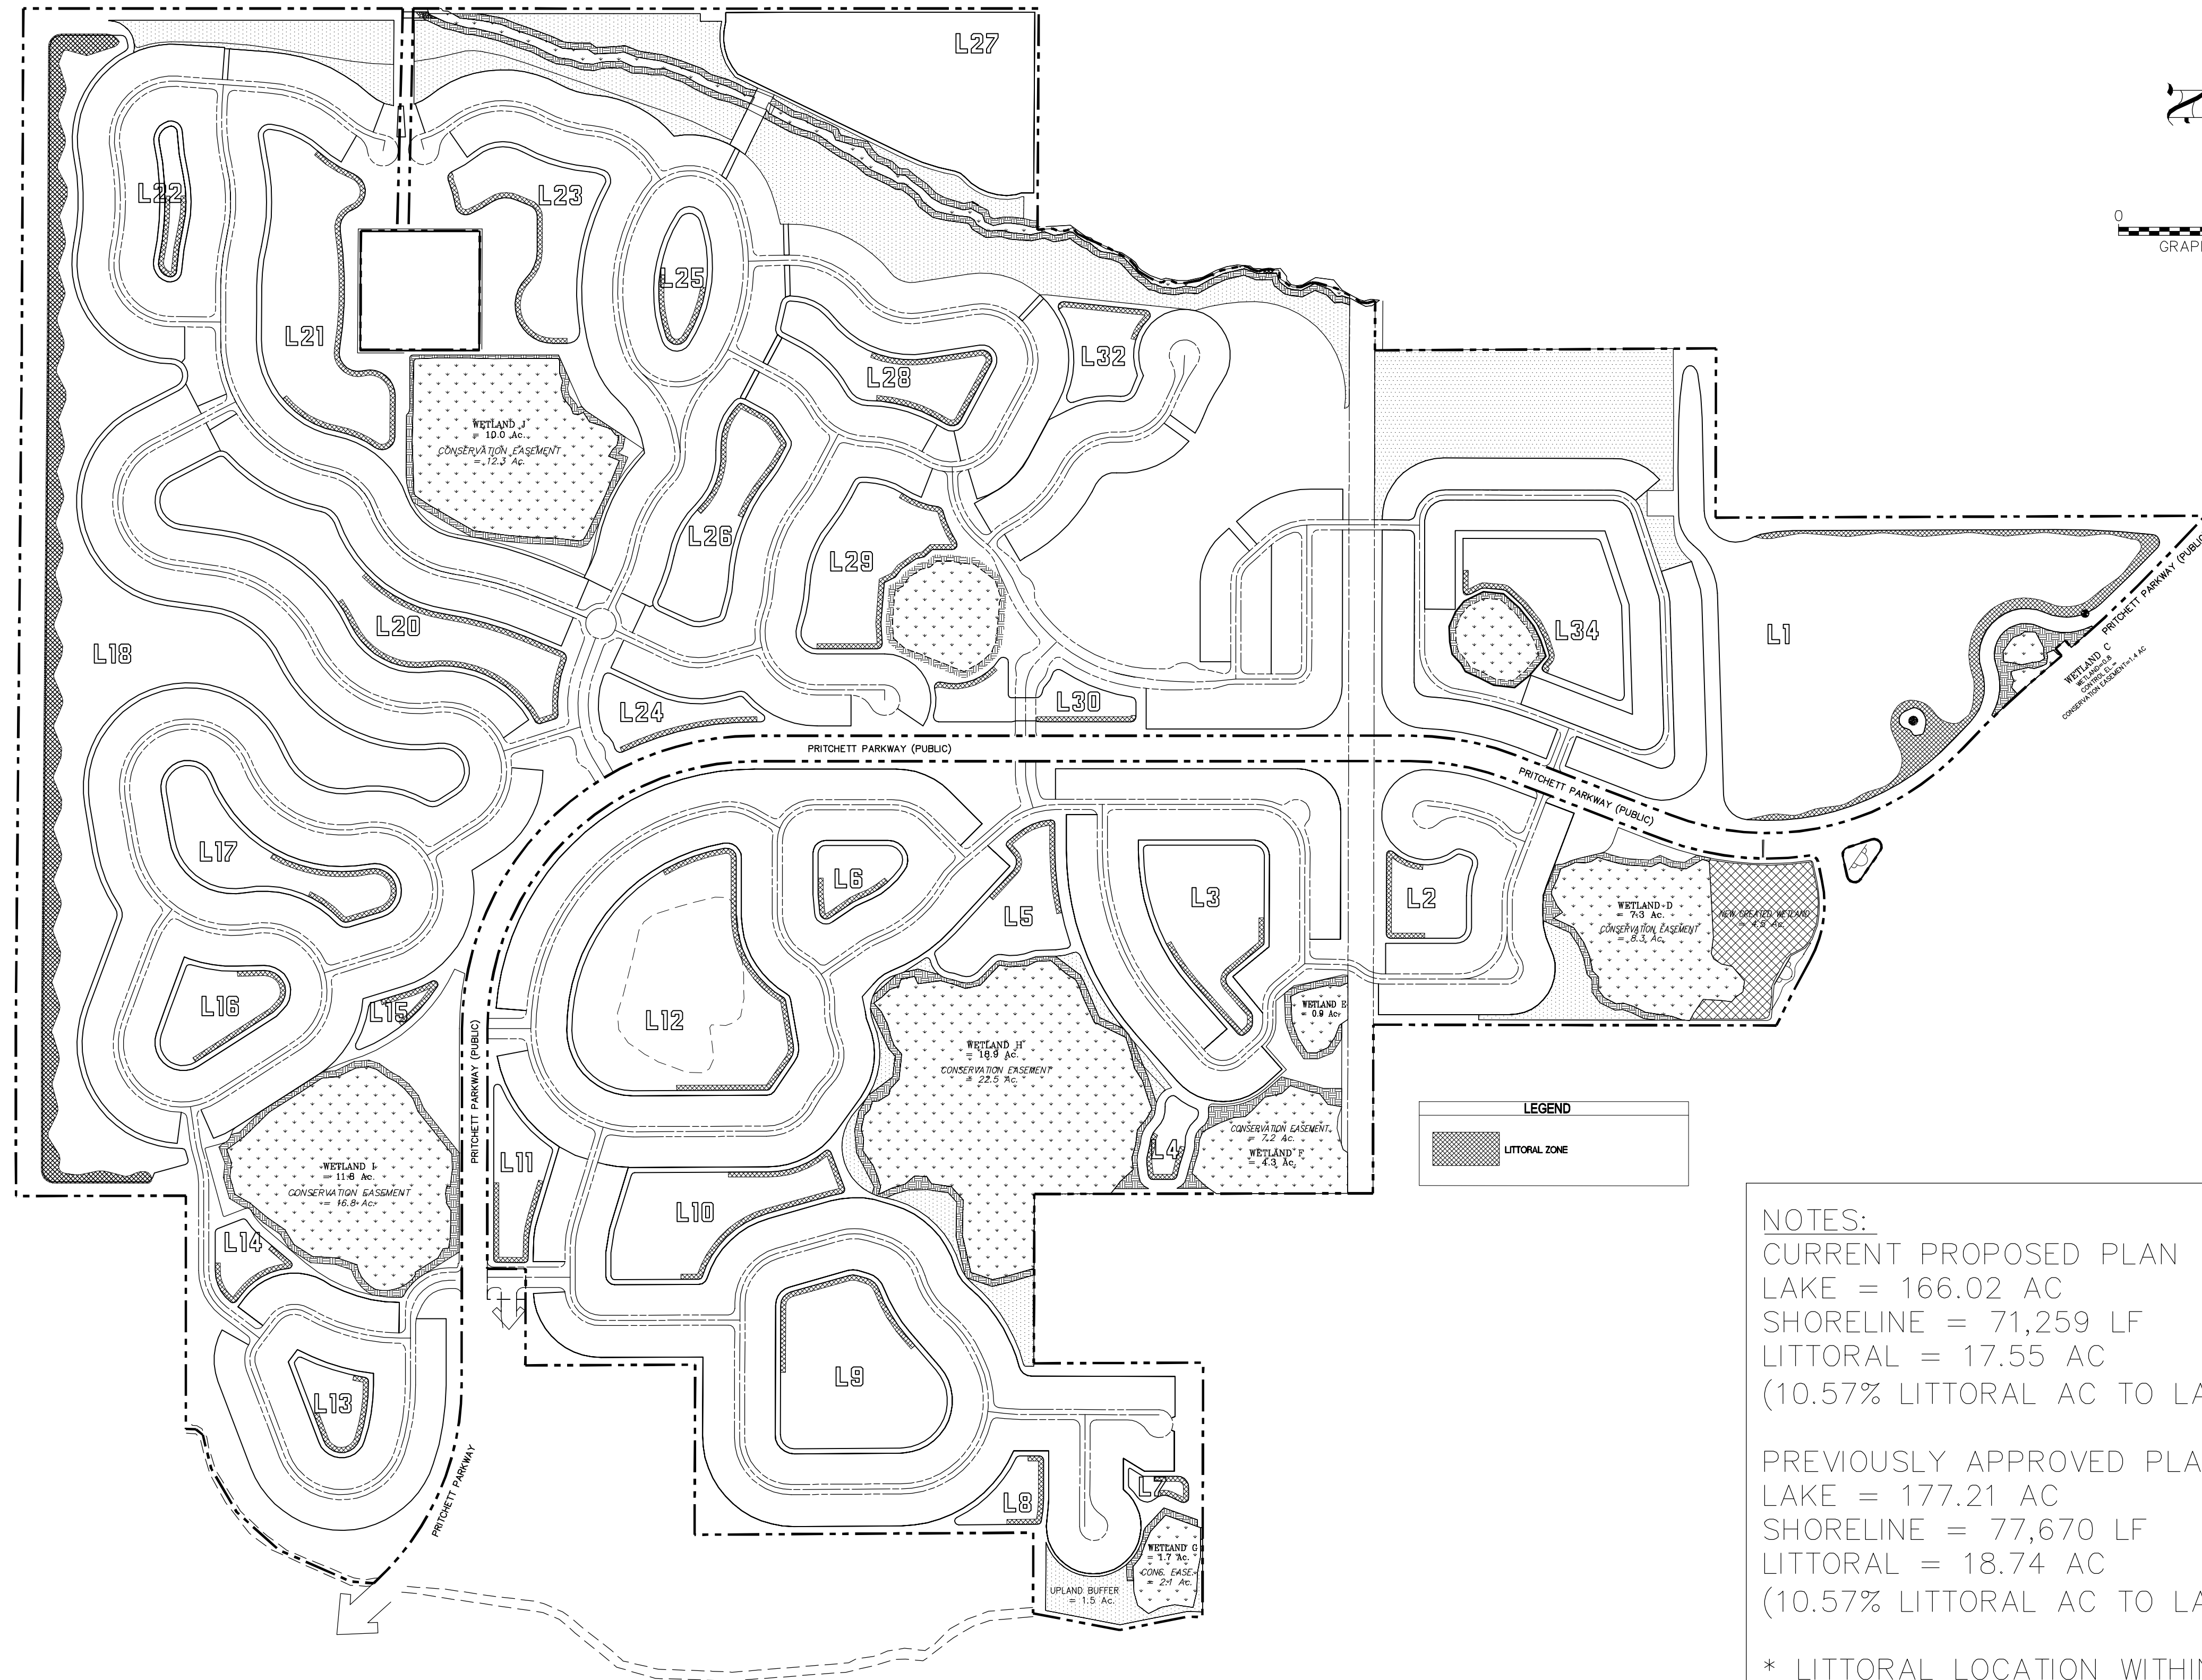

NOTES:
CURRENT PROPOSED PLAN
LAKE = 166.02 AC
SHORELINE = 71,259 LF
LITTORAL = 17.55 AC
(10.57% LITTORAL AC TO LAKE AC)

PREVIOUSLY APPROVED PLAN
LAKE = 177.21 AC
SHORELINE = 77,670 LF
LITTORAL = 18.74 AC
(10.57% LITTORAL AC TO LAKE AC)

* LITTORAL LOCATION WITHIN EACH LAKE MAY BE ADJUSTED BUT MUST MEET THE ACREAGE AND CROSS SECTION REQUIREMENTS.

EXHIBIT "F"

LITTORAL PLANTING EXHIBIT - "F"				BANKS ENGINEERING				10511 SW 14th Street, Suite 100, Fort Lauderdale, FL 33325 PHONE: (305) 555-1111 FAX: (305) 555-1111 ENGINEERING LICENSE # EB 8469 SURVEY LICENSE # LS 6680 WWW.BANKSENG.COM			
DATE	PROJECT	DRAWING	DESIGN	DRAWN	CHECKED	SCALE	SHEET	NO.	DATE	REVISION	DESCRIPTION
8/13/2015	1447PH1	-EXH-F		EMH		1"=400'	1	3	10/2/2015	REVISION	REVISION
								2	10/2/2015	REVISION	REVISION
								1	10/2/2015	REVISION	REVISION

NORTH BROOK
LEE COUNTY, FLORIDA