


EXHIBIT A

SKETCH OF DESCRIPTIONS

OF
PARCELS OF LAND LYING IN
SECTIONS 15, 16 AND 21, TOWNSHIP 43 SOUTH, RANGE 25 EAST
LEE COUNTY, FLORIDA
(STONEBROOK NORTH)



1" = 1,200'

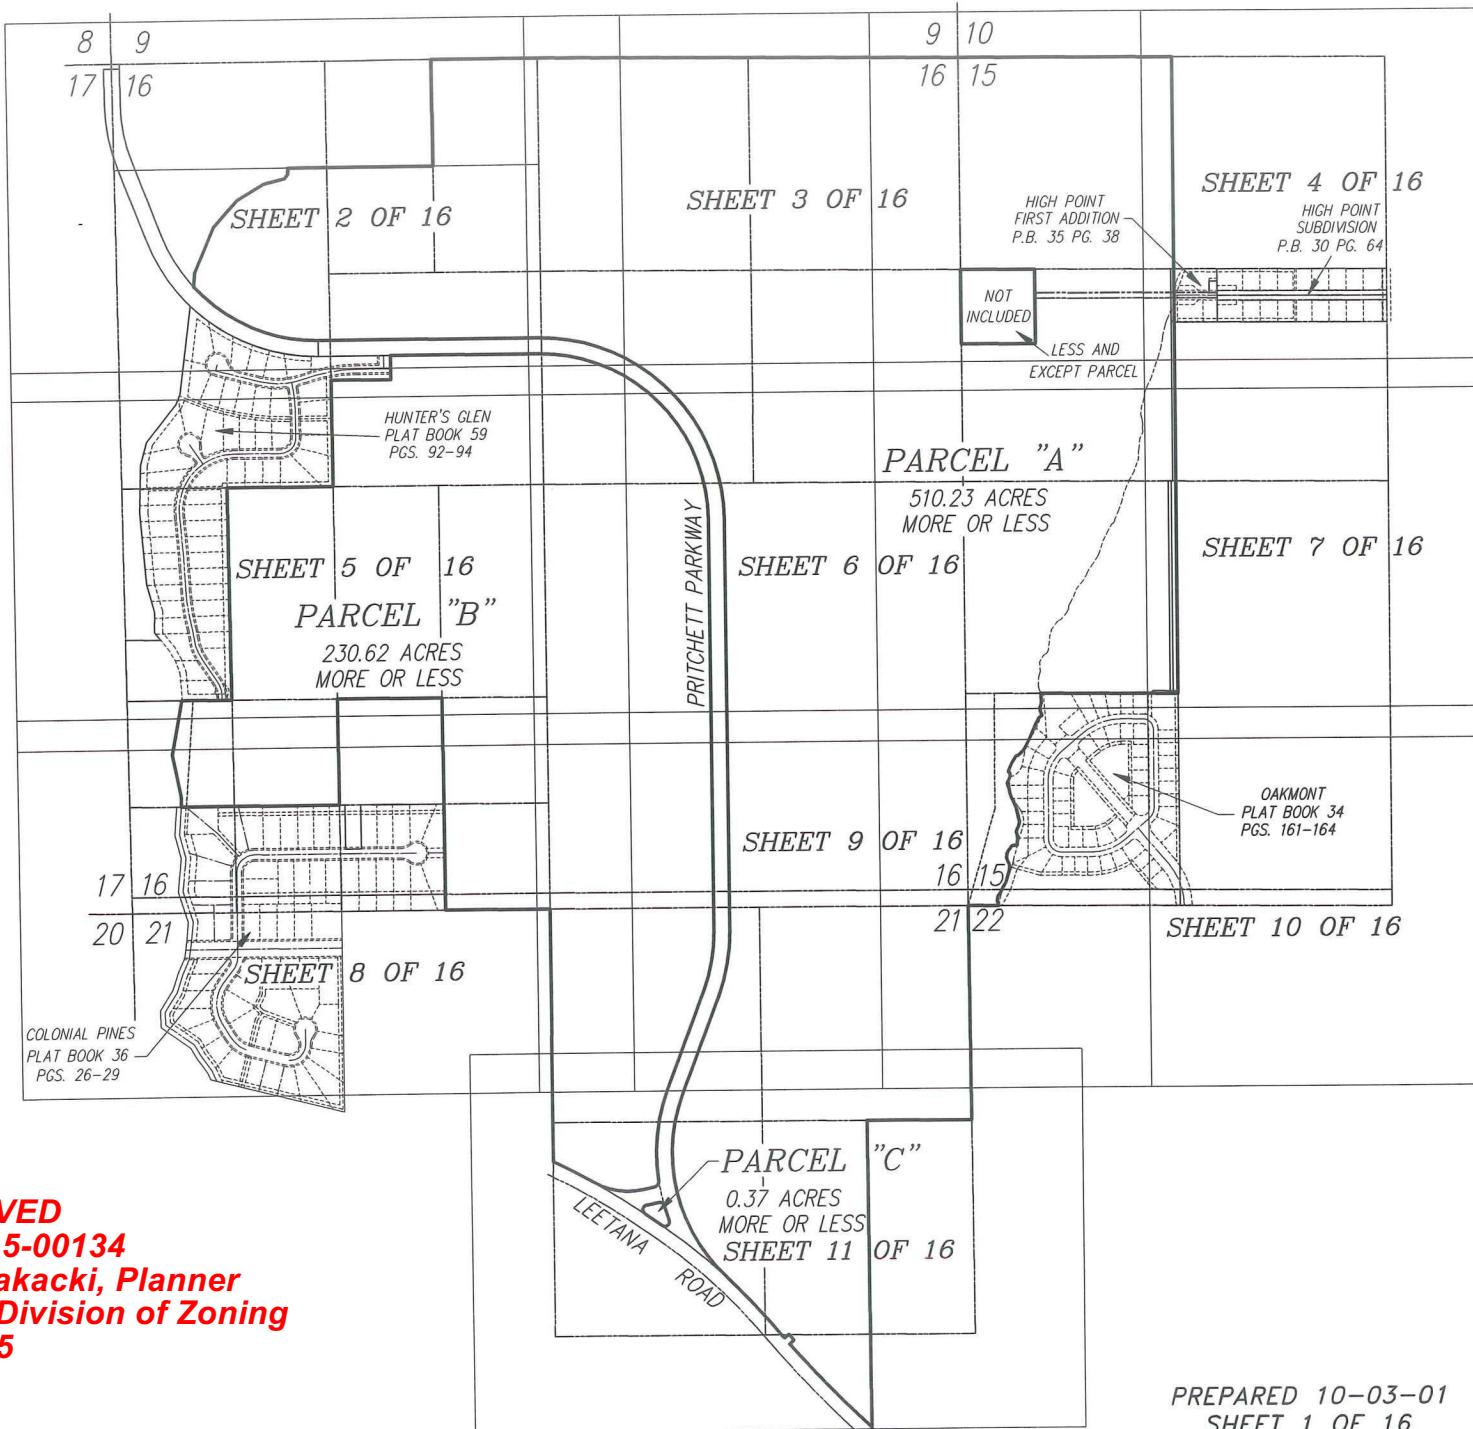**LEGEND:**

- O.R. INDICATES OFFICIAL RECORDS BOOK
 PG. INDICATES PAGE.
 P.O.B INDICATES POINT OF BEGINNING
 P.O.C. INDICATES POINT OF COMMENCEMENT
 R/W INDICATES RIGHT-OF-WAY
 (1) INDICATES CURVE NUMBER 1 FROM THE CURVE TABLE
 L1 INDICATES LINE NUMBER 1 FROM THE LINE TABLE
 SUBDIV. INDICATES SUBDIVISION

NOTES:

- 1.) PARCEL SUBJECT TO EASEMENTS, RIGHTS-OF-WAY, RESTRICTIONS AND RESERVATIONS OF RECORD.
- 2.) BEARINGS ARE BASID ON THE NORTH LINE OF THE NORTHEAST 1/4 OF SECTION 16, TOWNSHIP 43 SOUTH, RANGE 25 EAST AS BEARING S.89°29'37"E.
- 3.) PARCELS CONTAIN 741.22 ACRES MORE OR LESS.

SEE SHEETS 13 THROUGH 16
FOR DESCRIPTIONS.


THIS SKETCH OF DESCRIPTIONS
IS NOT A BOUNDARY SURVEY


RICHARD M. RITZ
REGISTERED LAND SURVEYOR
FLORIDA CERTIFICATION NO. 4909


- THIS SKETCH OF DESCRIPTION IS NOT VALID
WITHOUT THE SIGNATURE AND THE ORIGINAL RAISED
SEAL OF A FLORIDA LICENSED SURVEYOR AND MAPPER.

PREPARED 10-03-01
SHEET 1 OF 16

APPROVED
ADD2015-00134
Chick Jakacki, Planner
Lee Co Division of Zoning
8/5/2015

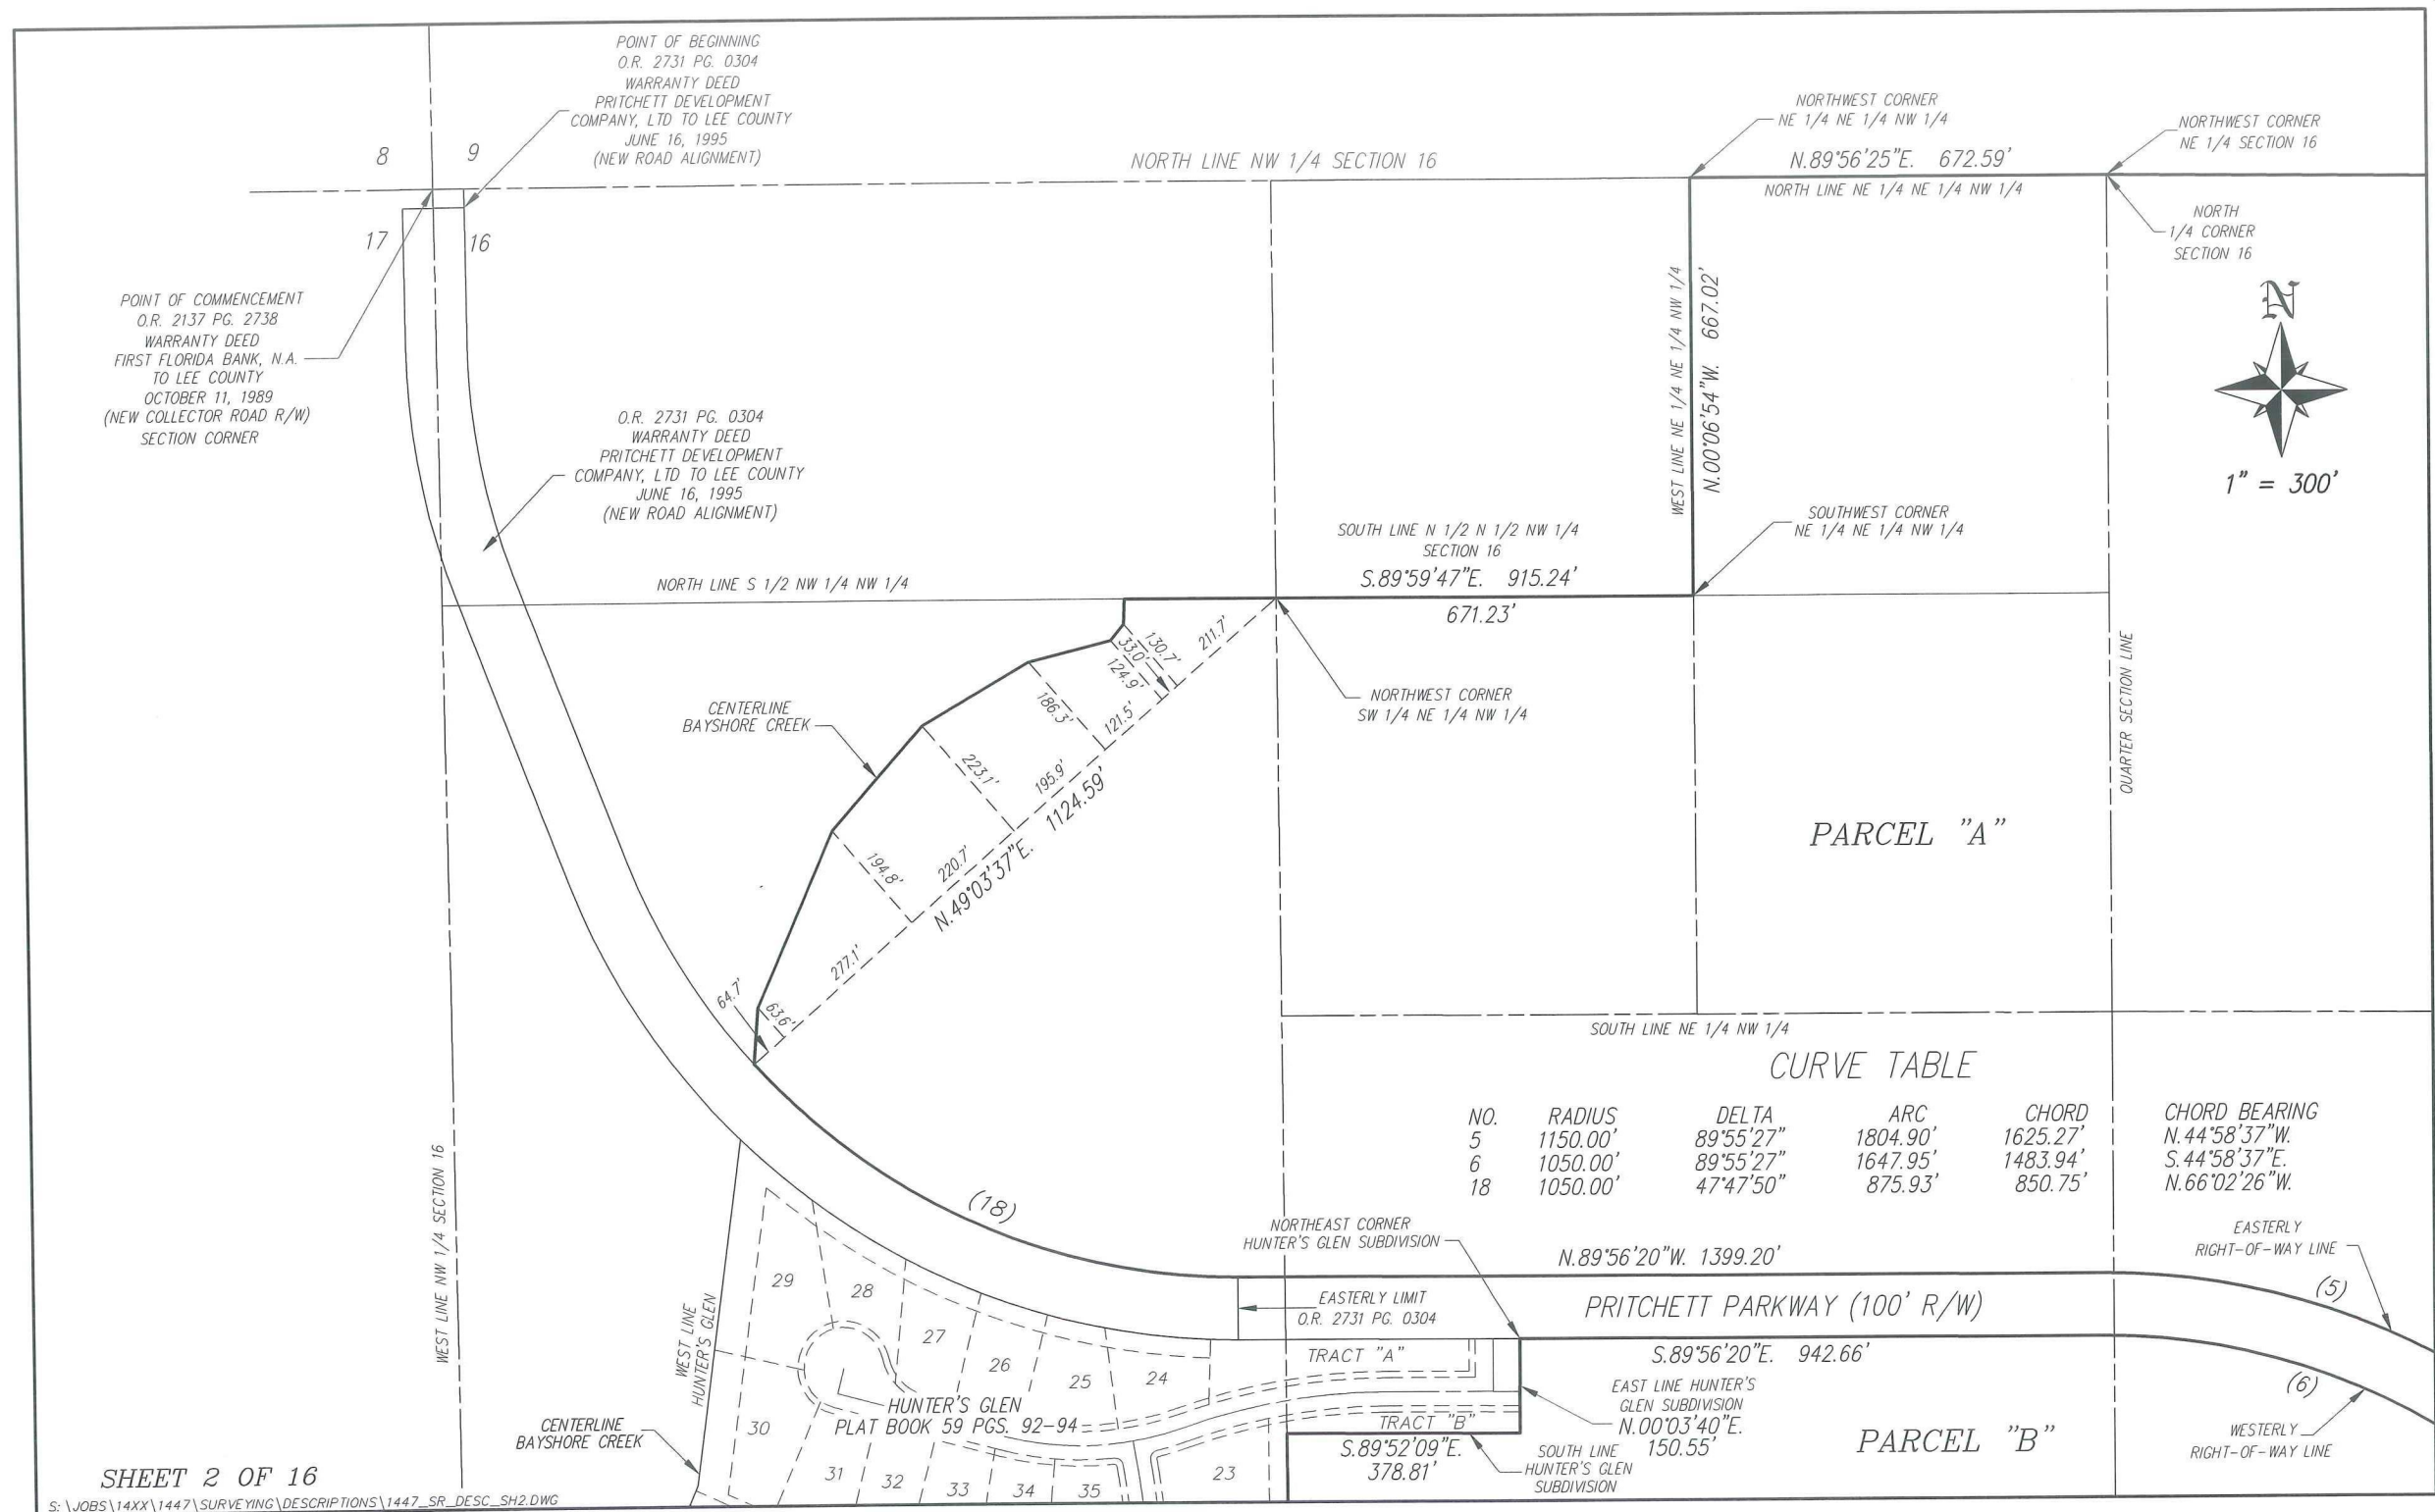

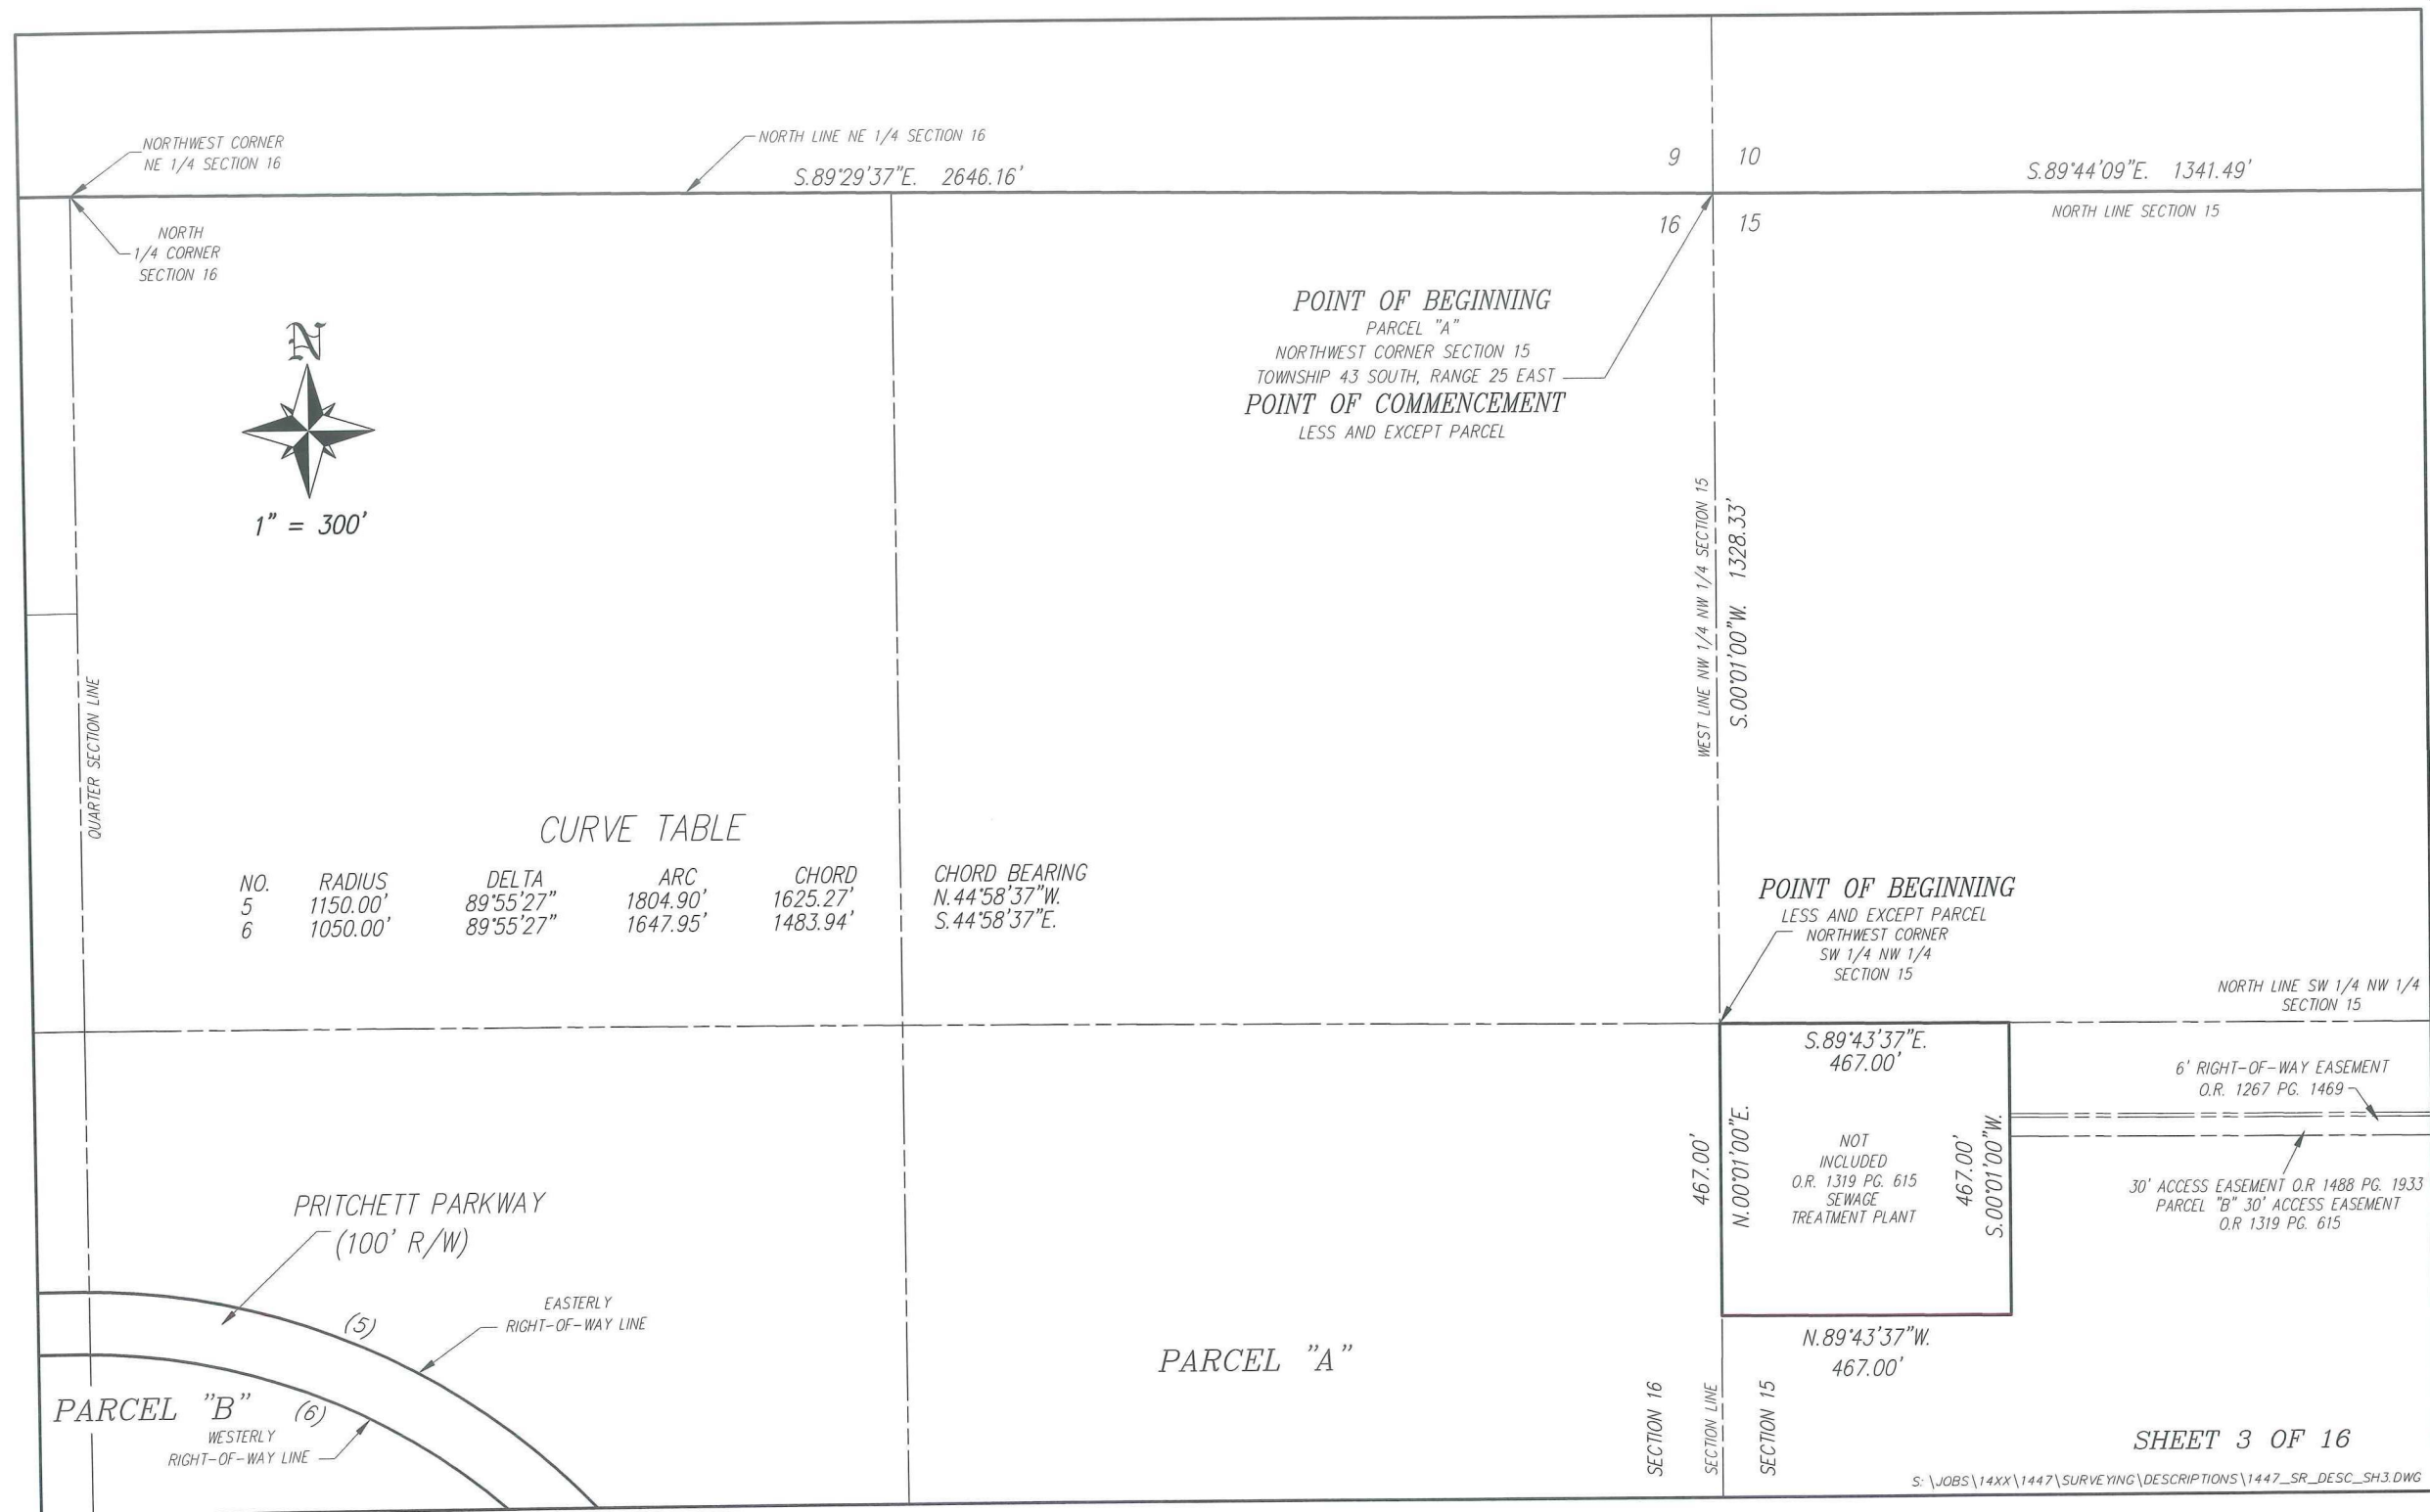


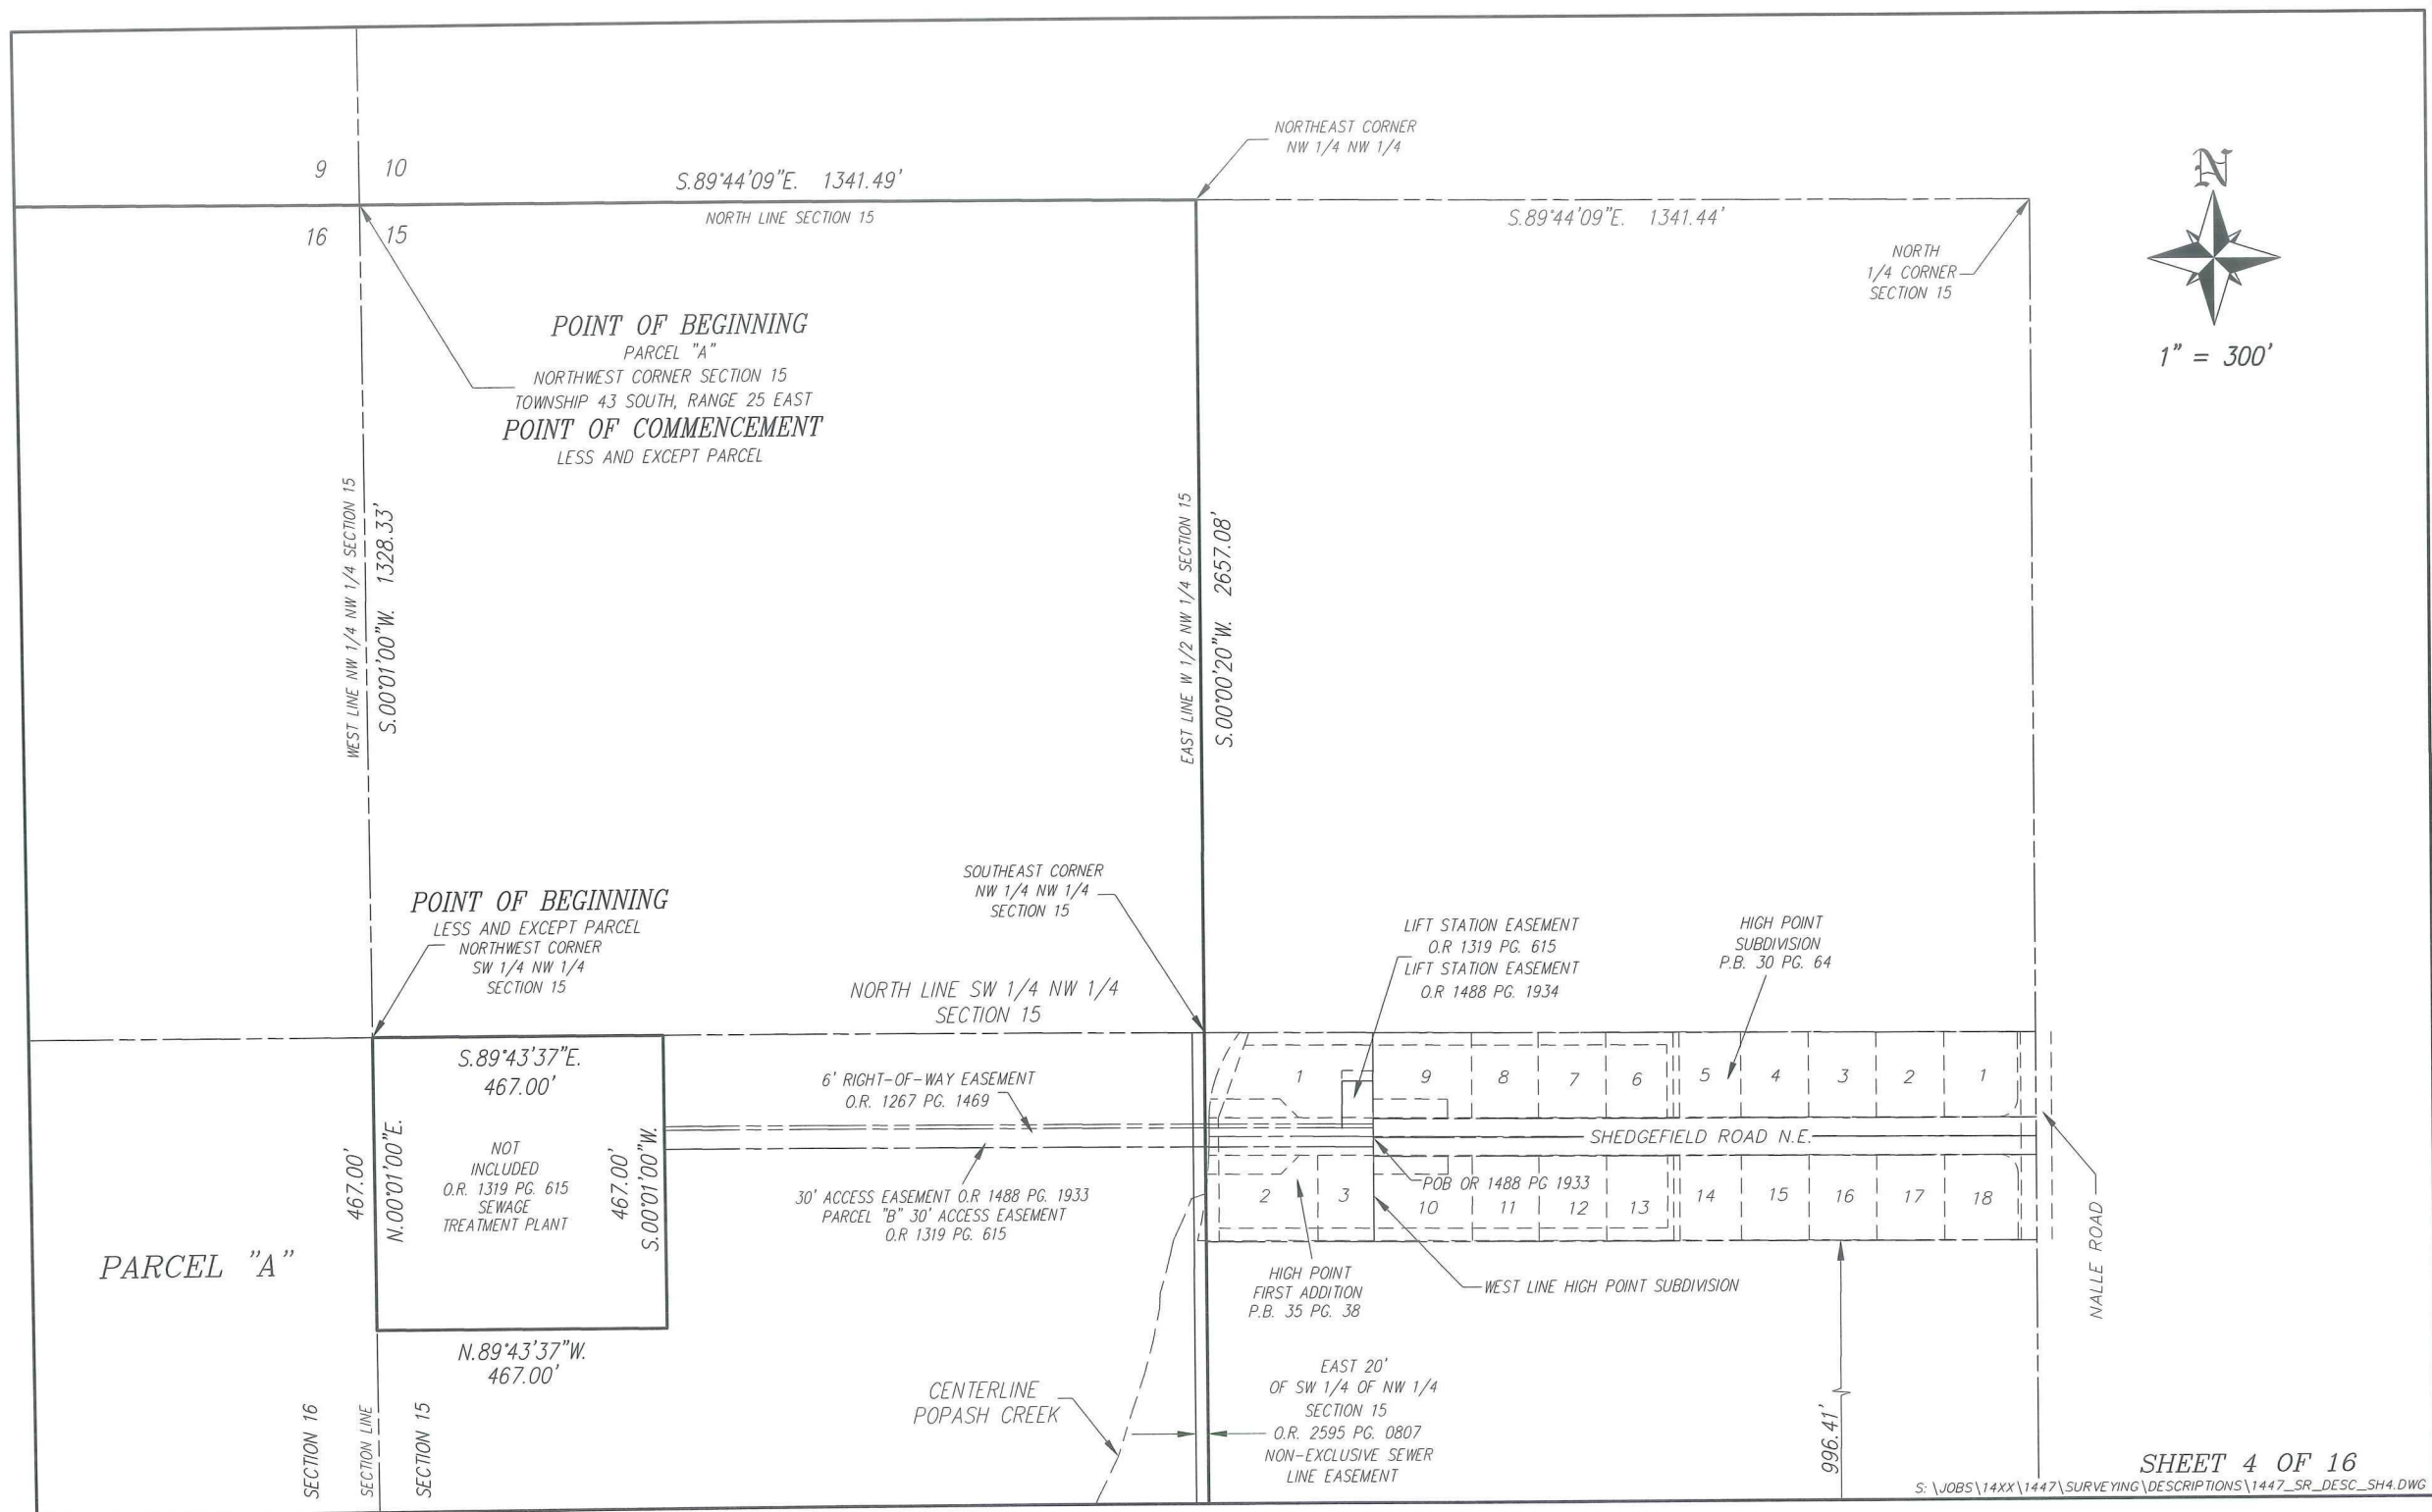




1" = 300'

WEST
1/4 CORNER
SECTION 16

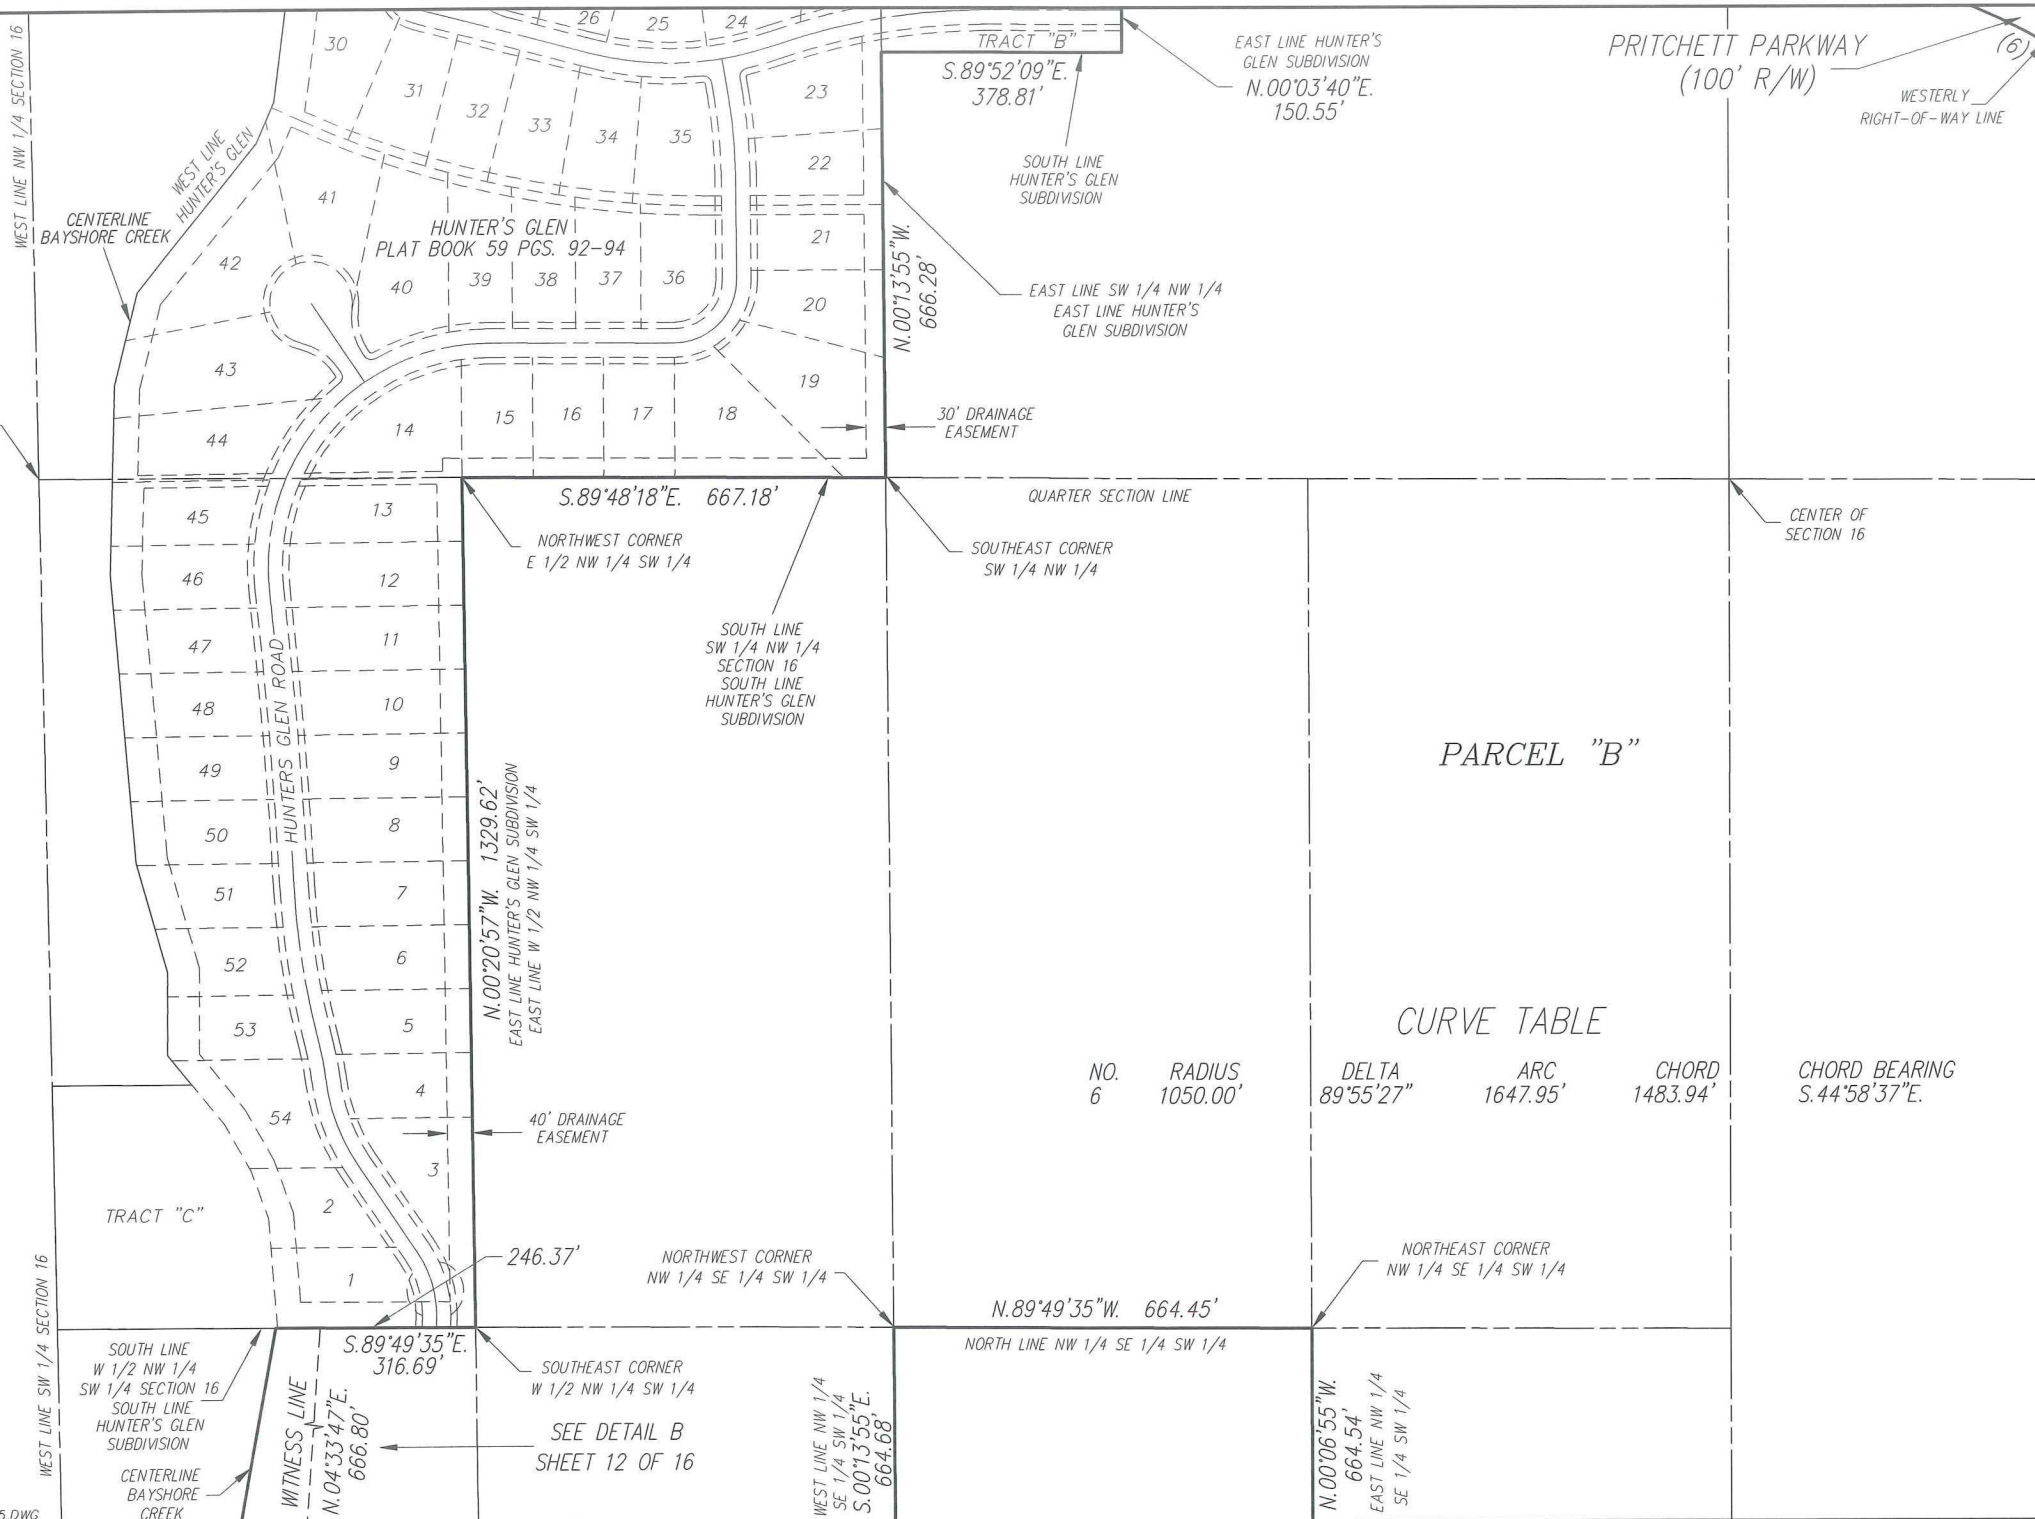





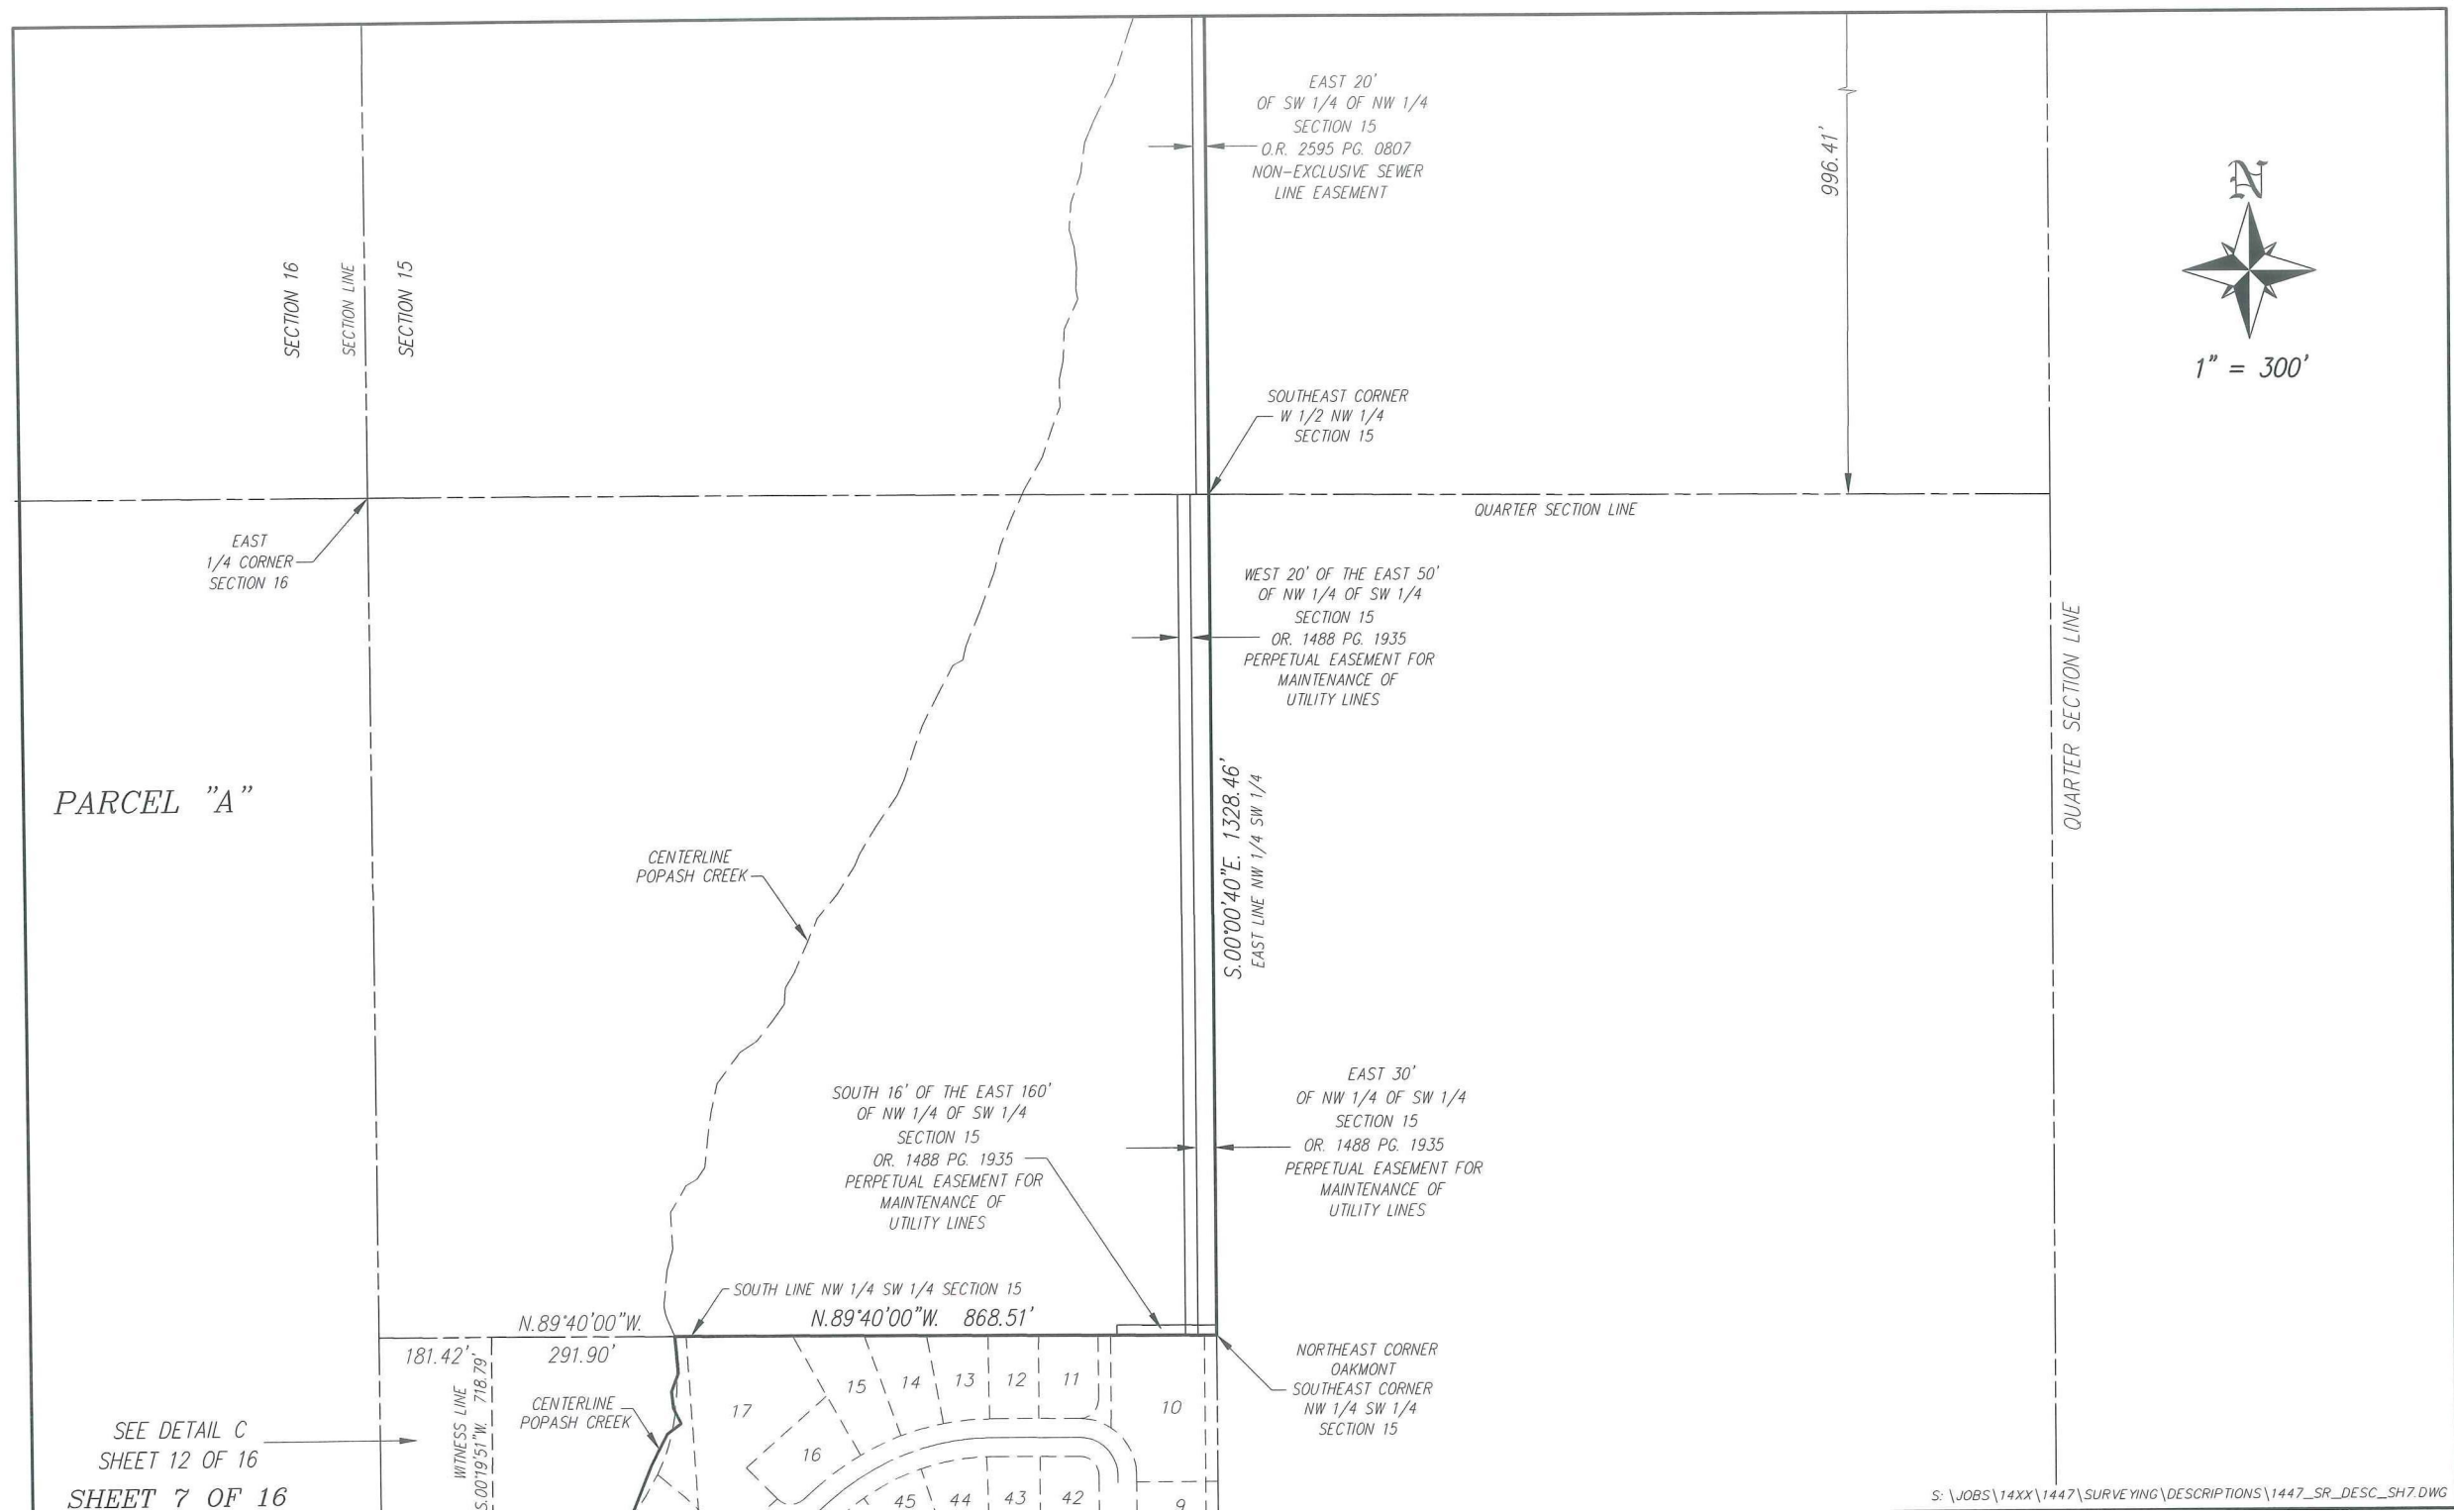






1" = 300'

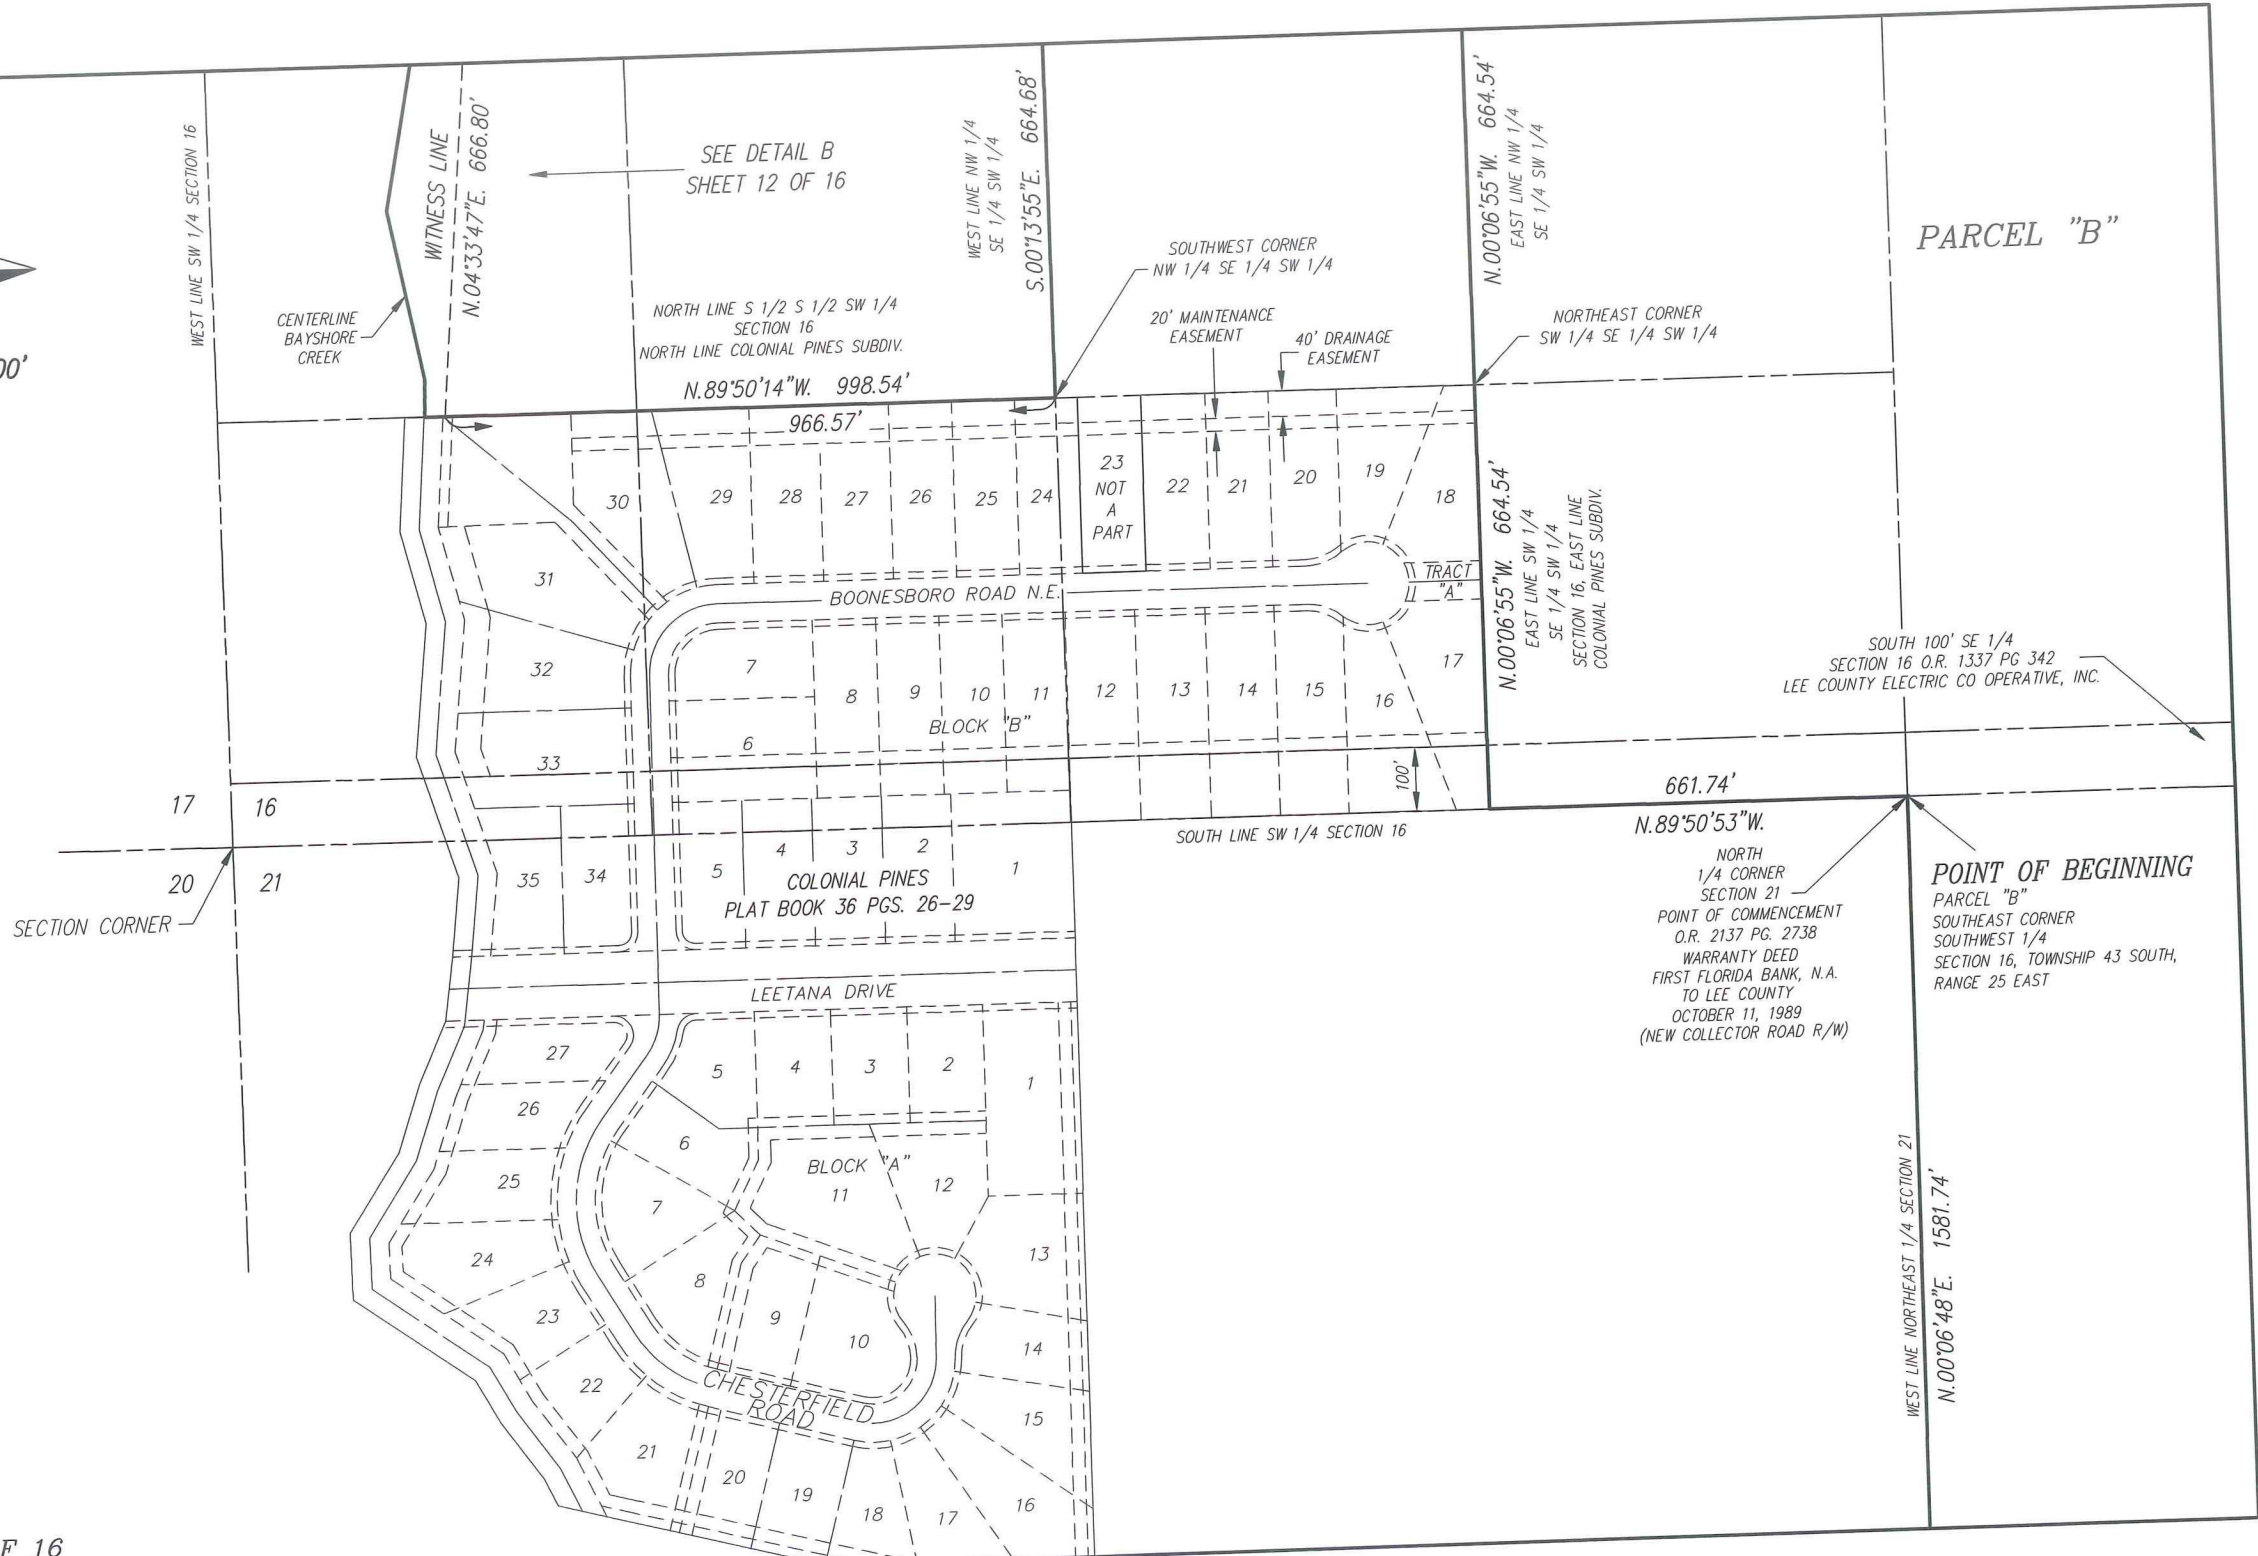

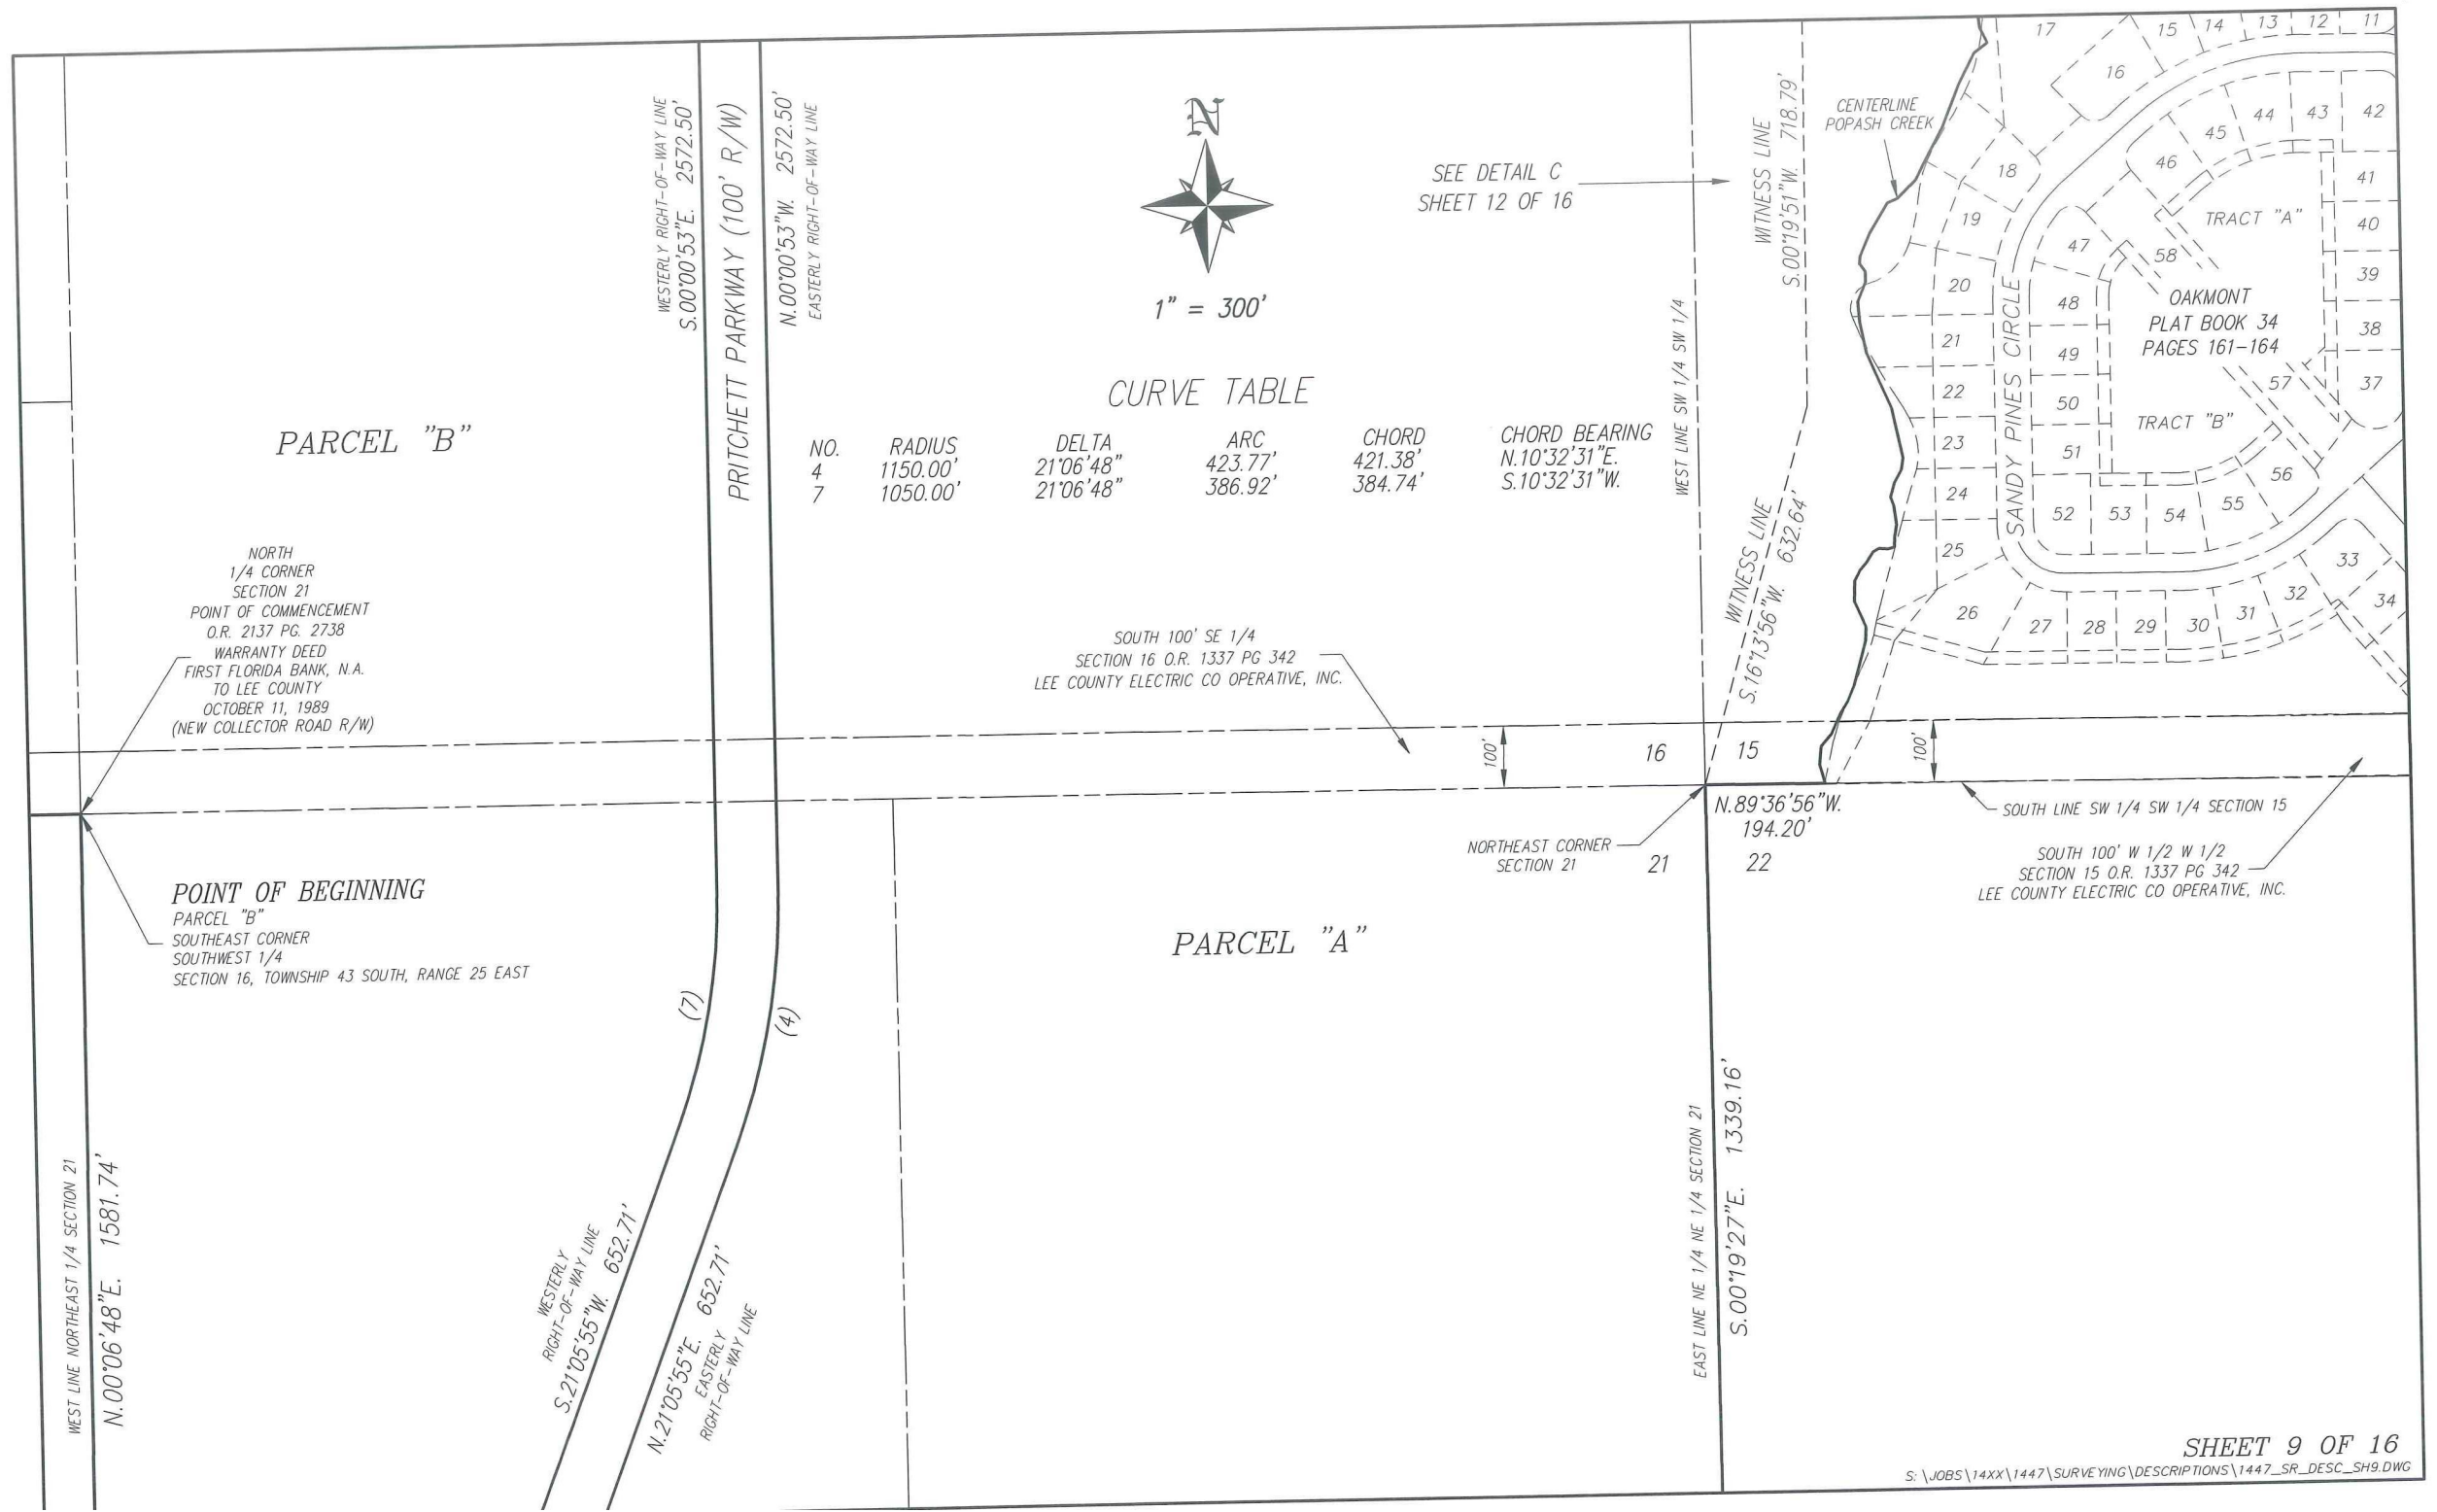


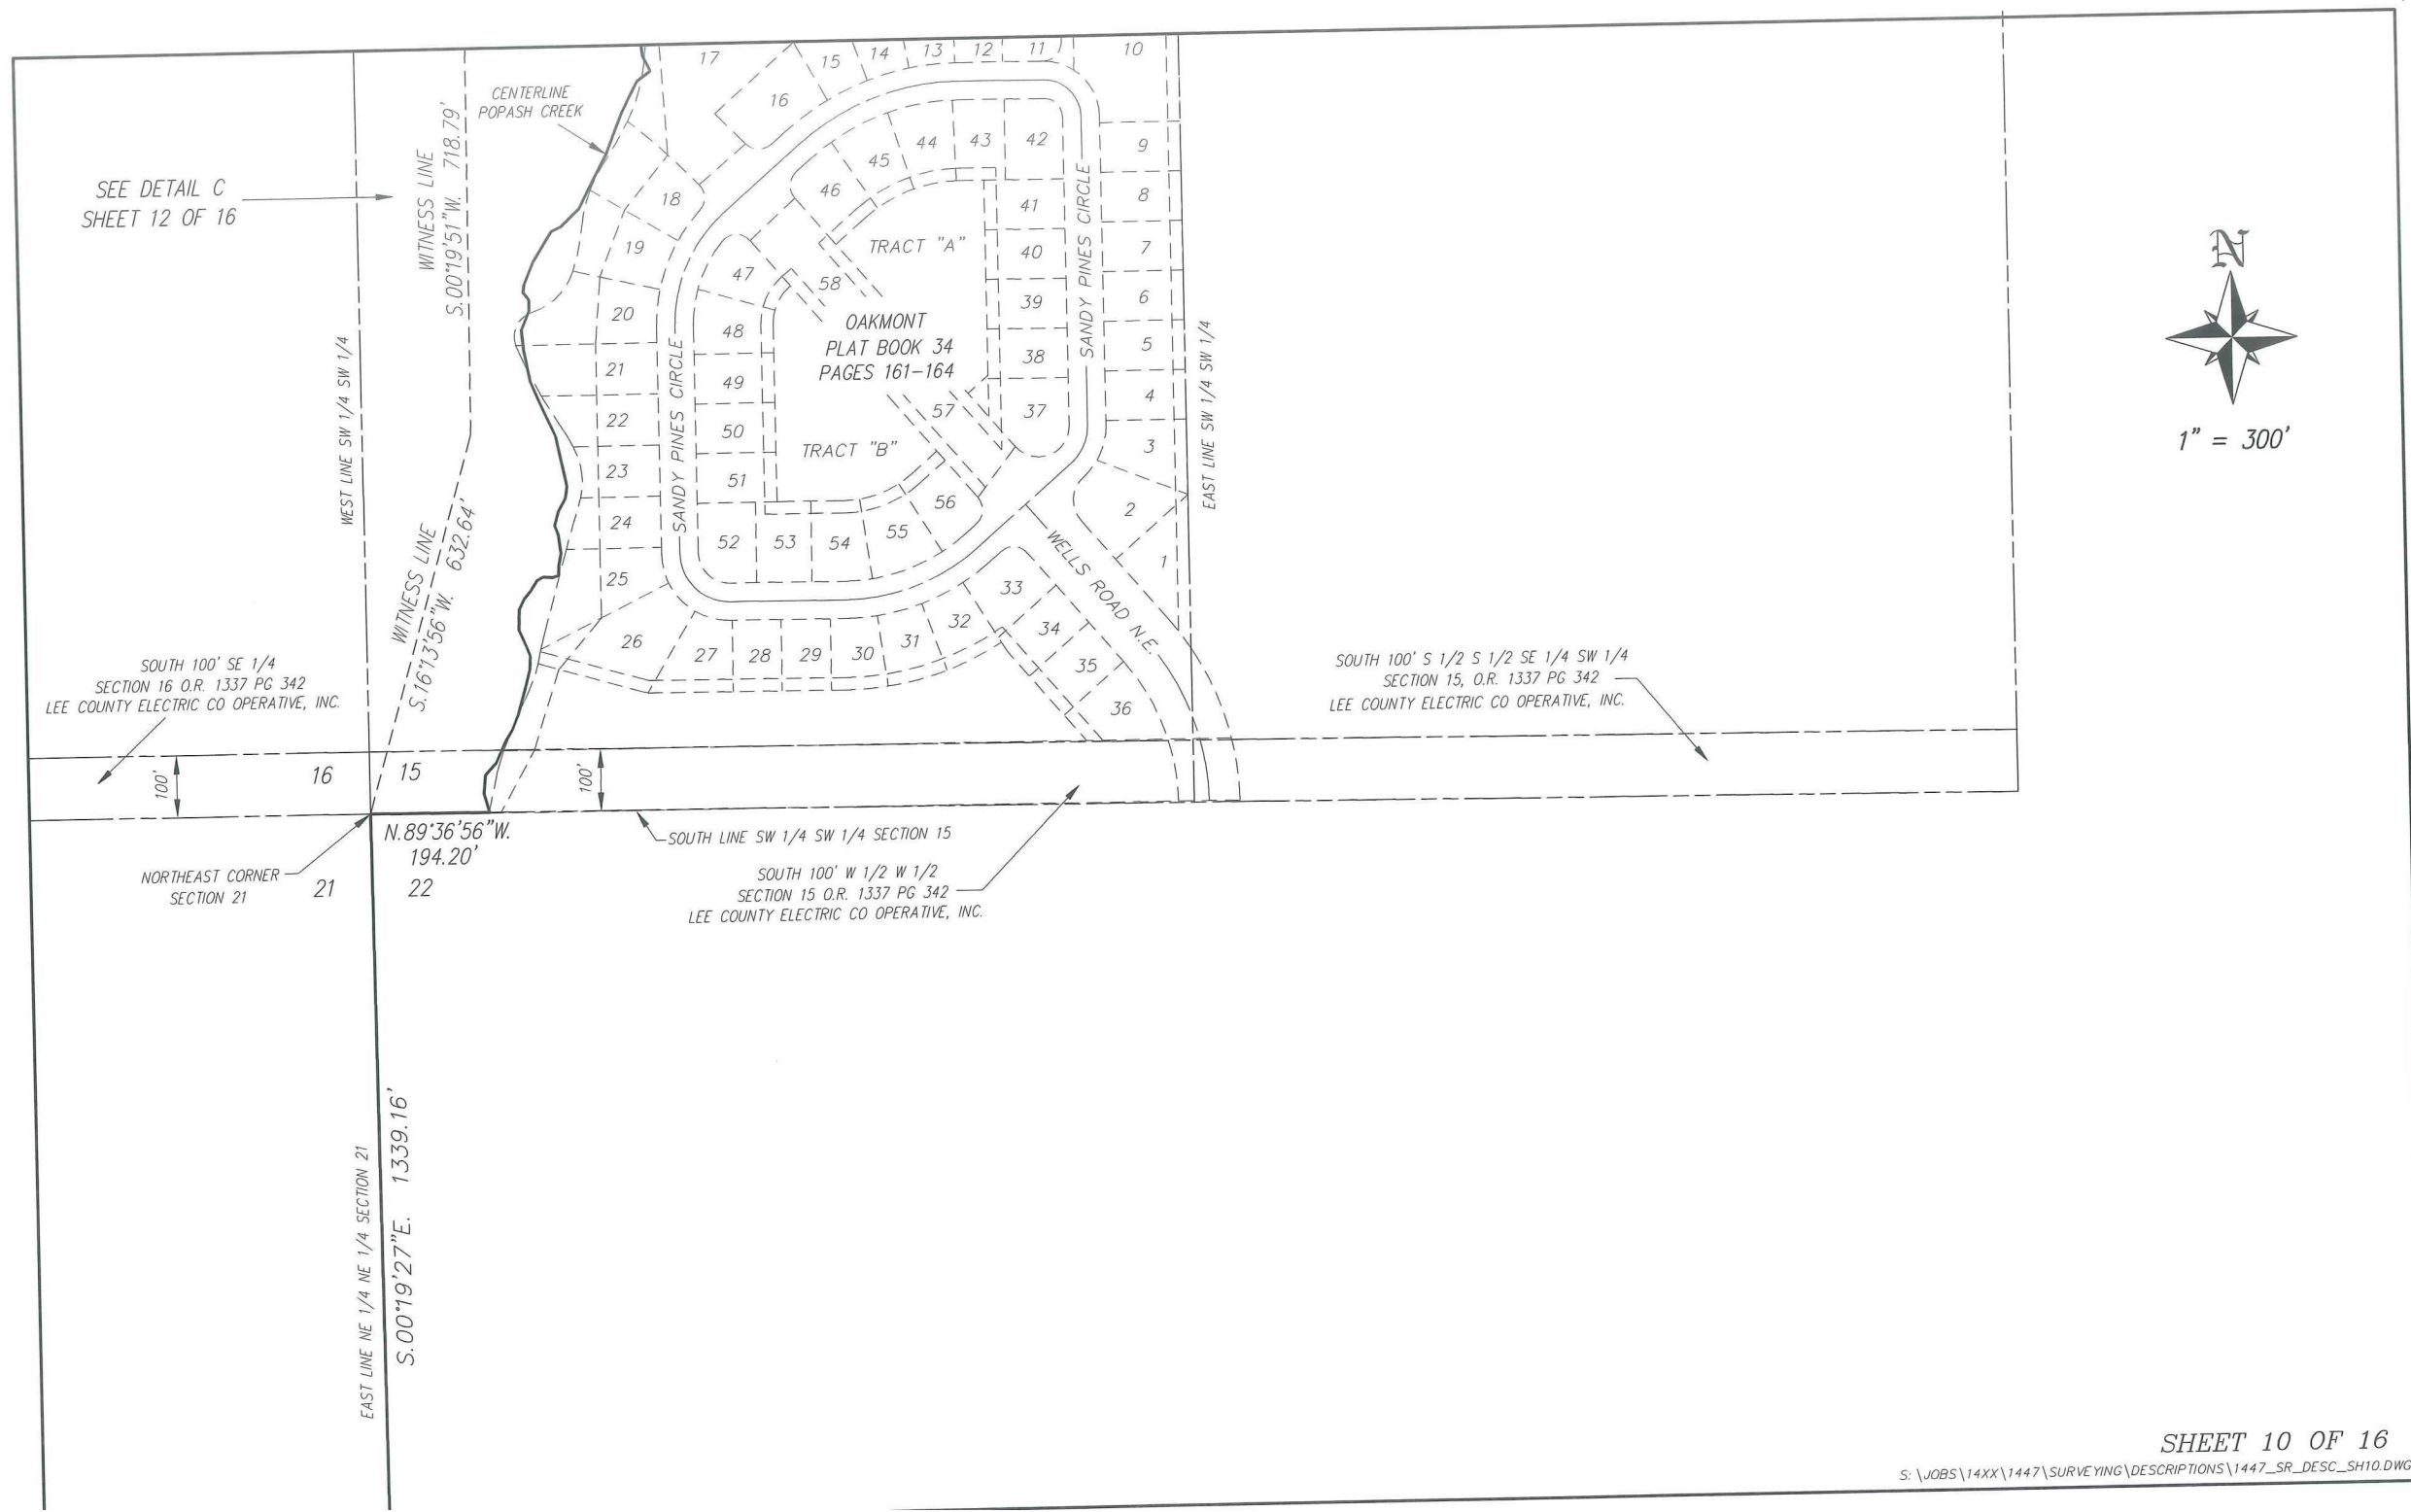

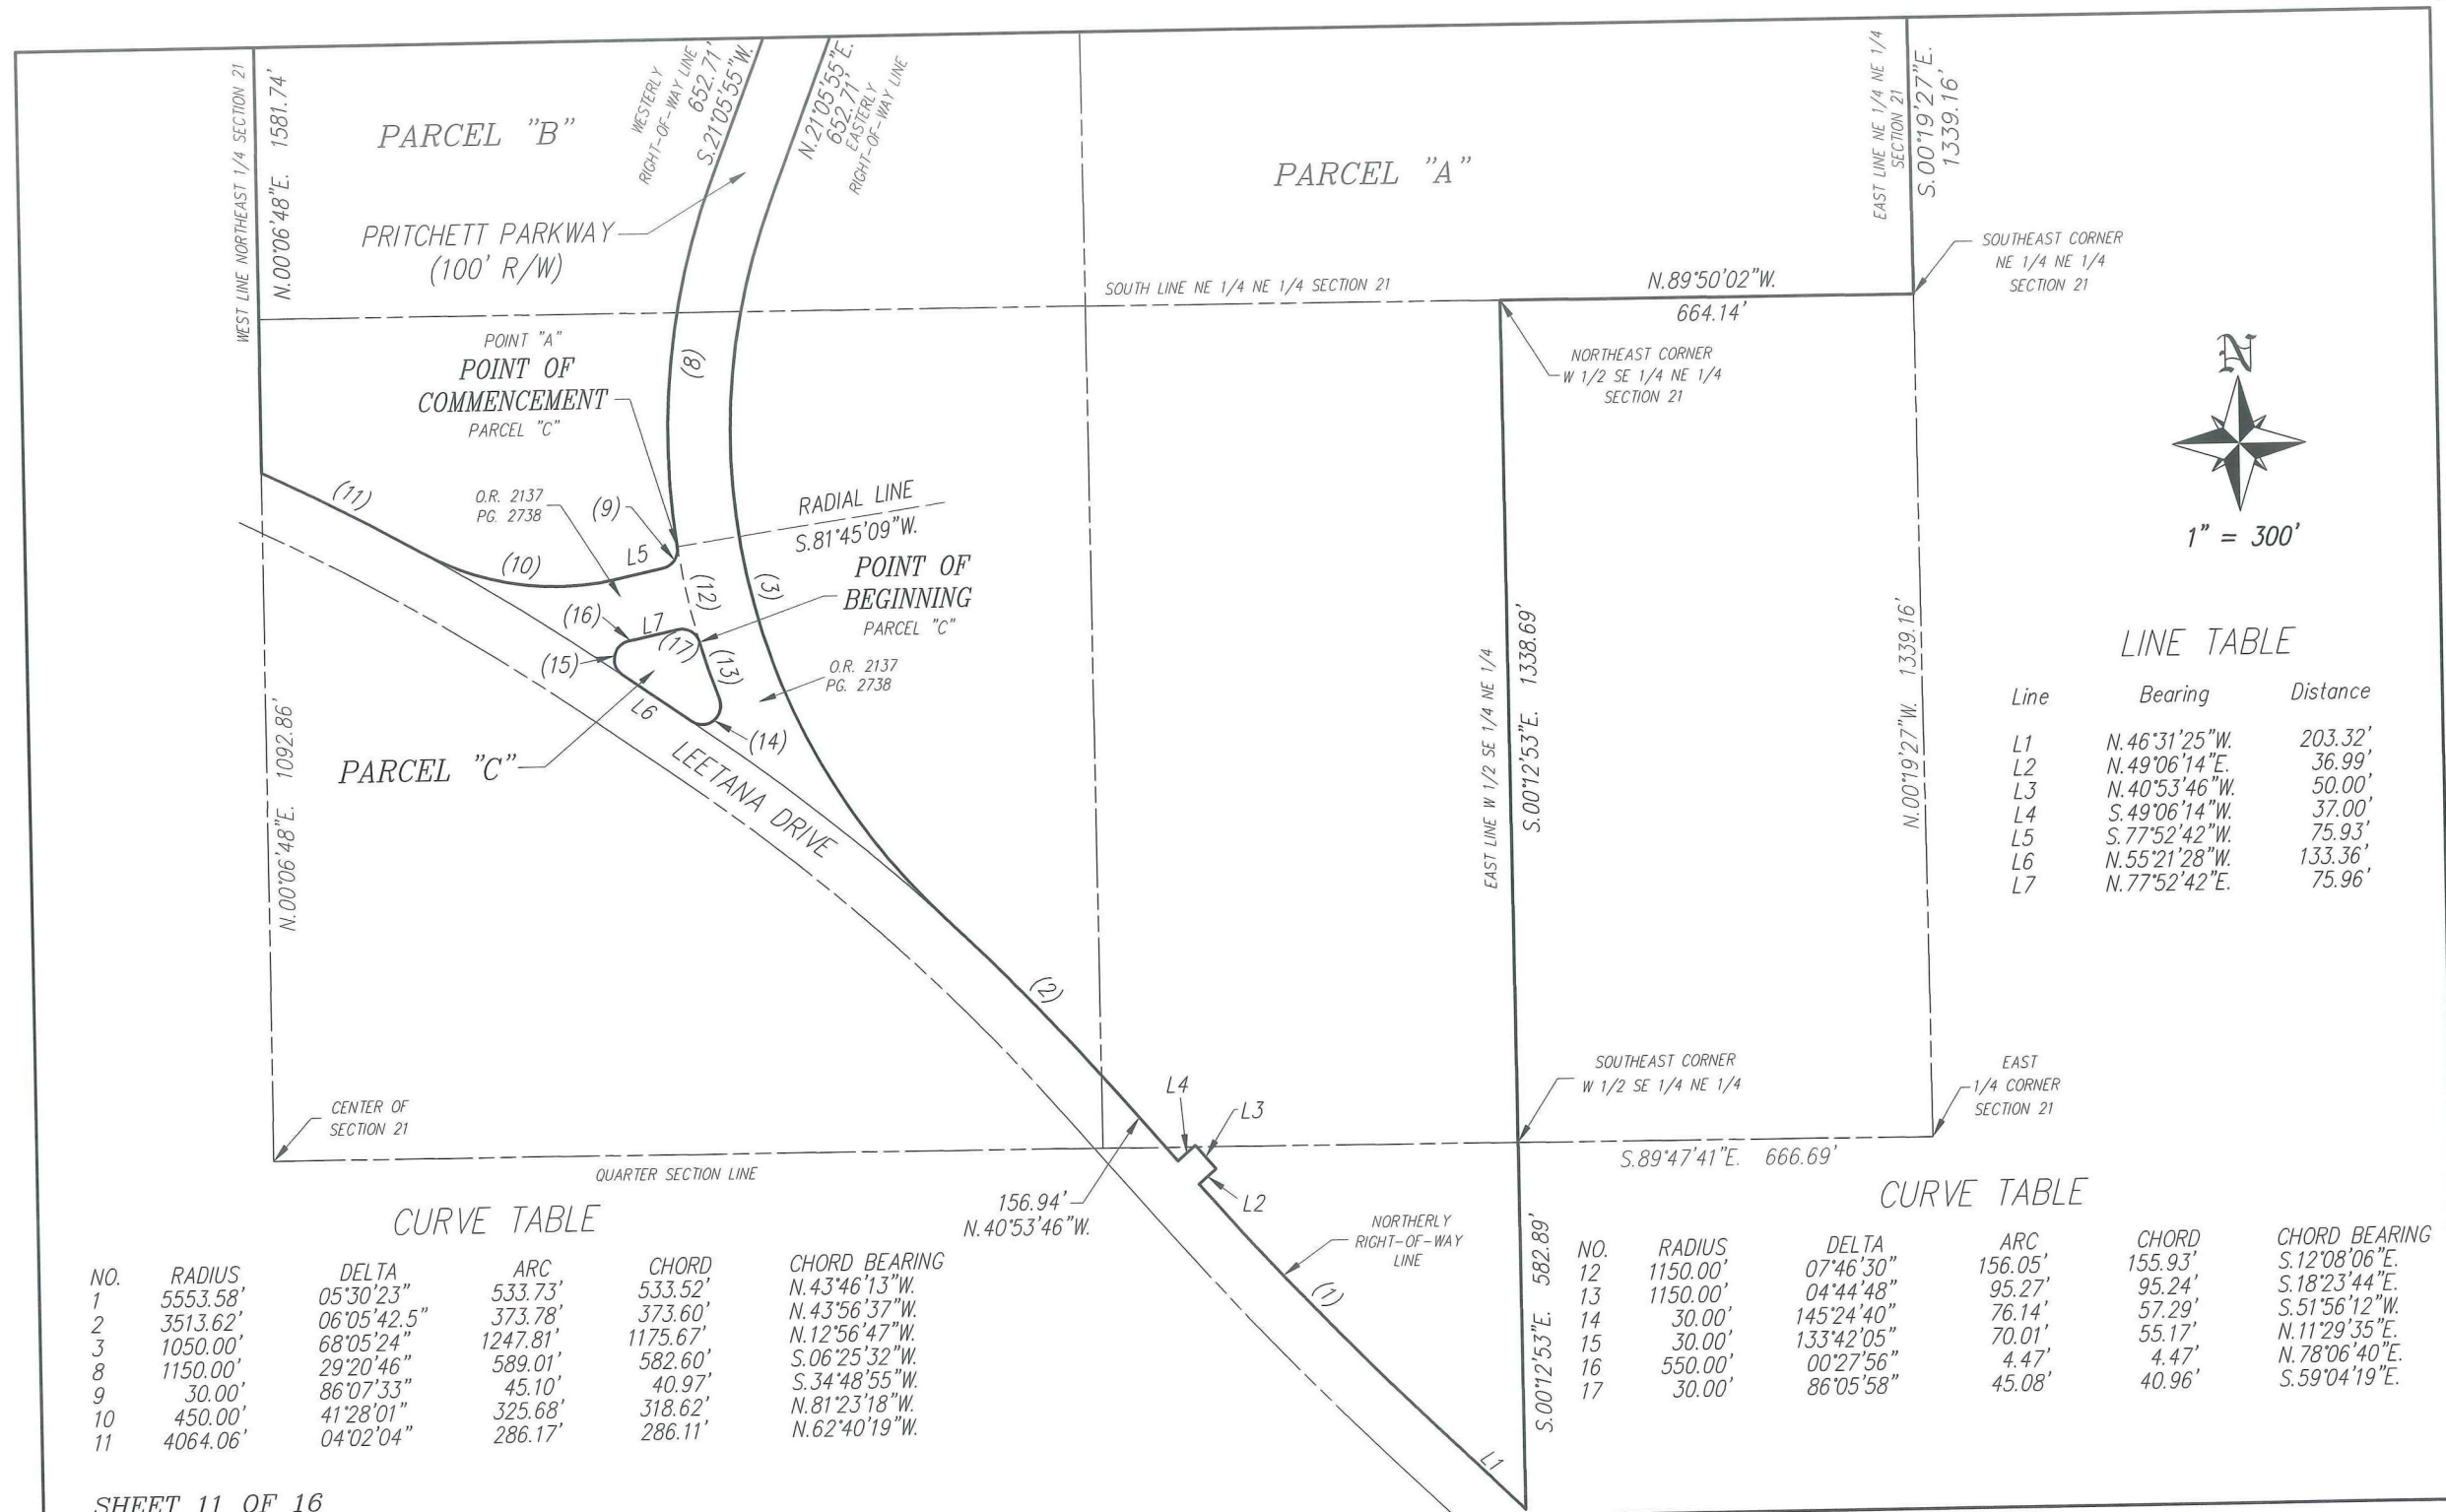

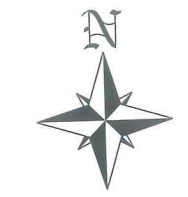


NOT TO SCALE

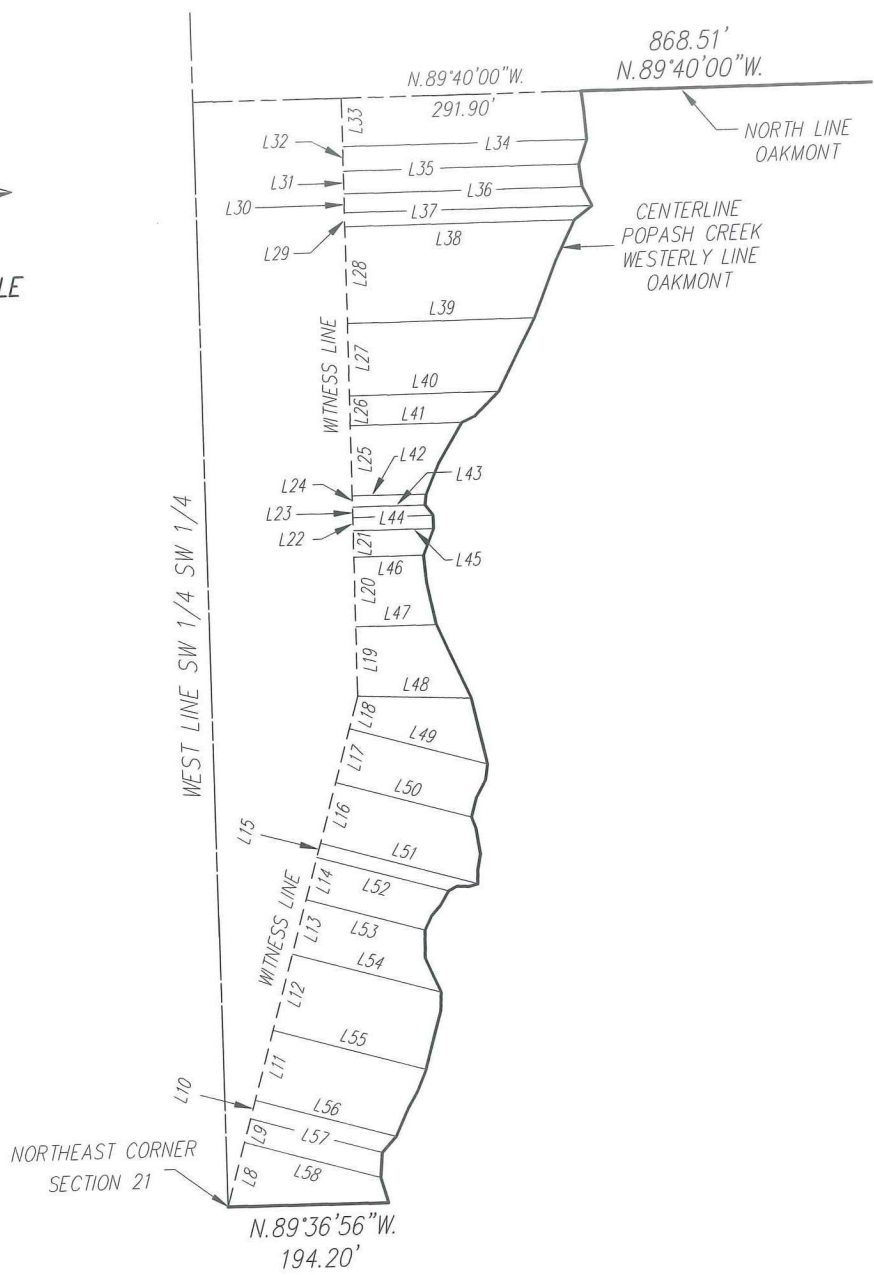


DETAIL C
NOT TO SCALE

LINE TABLE

Line	Bearing	Distance
L8	N.16°13'56"E.	79.4'
L9	N.16°13'56"E.	29.6'
L10	N.16°13'56"E.	23.1'
L11	N.16°13'56"E.	86.7'
L12	N.16°13'56"E.	94.4'
L13	N.16°13'56"E.	67.3'
L14	N.16°13'56"E.	52.6'
L15	N.16°13'56"E.	17.2'
L16	N.16°13'56"E.	75.4'
L17	N.16°13'56"E.	66.6'
L18	N.16°13'56"E.	40.3'
L19	N.00°19'51"E.	83.1'
L20	N.00°19'51"E.	83.7'
L21	N.00°19'51"E.	31.8'
L22	N.00°19'51"E.	16.0'
L23	N.00°19'51"E.	12.6'
L24	N.00°19'51"E.	13.2'
L25	N.00°19'51"E.	84.6'
L26	N.00°19'51"E.	35.8'
L27	N.00°19'51"E.	87.0'
L28	N.00°19'51"E.	116.4'
L29	N.00°19'51"E.	16.7'
L30	N.00°19'51"E.	22.7'
L31	N.00°19'51"E.	27.4'
L32	N.00°19'51"E.	29.4'
L33	N.00°19'51"E.	58.4'
L34	S.89°40'09"E.	297.3'
L35	S.89°40'09"E.	286.4'
L36	S.89°40'09"E.	289.9'
L37	S.89°40'09"E.	301.4'
L38	S.89°40'09"E.	279.0'
L39	S.89°40'09"E.	227.1'
L40	S.89°40'09"E.	181.1'
L41	S.89°40'09"E.	135.2'
L42	S.89°40'09"E.	89.7'
L43	S.89°40'09"E.	88.0'
L44	S.89°40'09"E.	97.6'
L45	S.89°40'09"E.	97.8'
L46	S.89°40'09"E.	84.3'
L47	S.89°40'09"E.	97.7'
L48	S.87°00'59"E.	137.8'
L49	S.73°46'04"E.	172.6'
L50	S.73°46'04"E.	169.4'
L51	S.73°46'04"E.	196.7'
L52	S.73°46'04"E.	164.5'
L53	S.73°46'04"E.	148.4'
L54	S.73°46'04"E.	185.7'
L55	S.73°46'04"E.	191.1'
L56	S.73°46'04"E.	176.0'
L57	S.73°46'04"E.	164.7'
L58	S.73°46'04"E.	170.2'

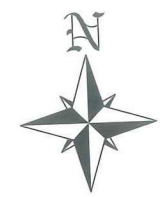

NOT TO SCALE

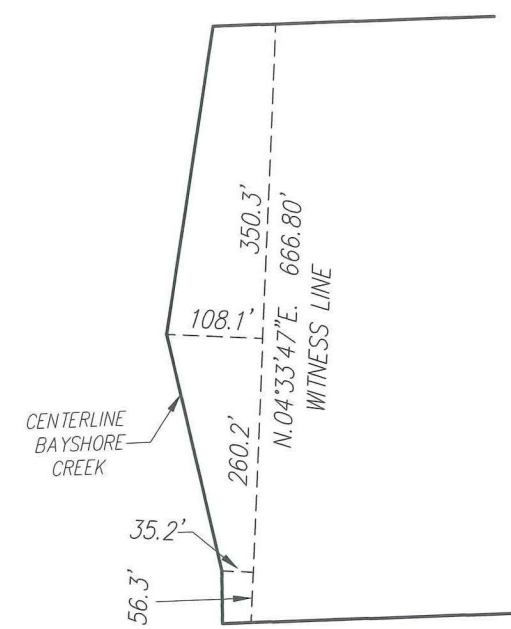

DETAIL B
NOT TO SCALE

Banks Engineering, Inc.

Professional Engineers, Planners & Land Surveyors
FORT MYERS ♦ NAPLES ♦ SARASOTA

DESCRIPTION
OF
PARCELS OF LAND
LYING IN
SECTIONS 15, 16 AND 21, TOWNSHIP 43 SOUTH, RANGE 25 EAST
LEE COUNTY, FLORIDA

TRACTS OR PARCELS OF LAND SITUATED IN THE STATE OF FLORIDA, COUNTY OF LEE, LYING IN SECTIONS 15, 16 AND 21 TOWNSHIP 43 SOUTH, RANGE 25 EAST, BEING FURTHER DESCRIBED AS FOLLOWS:

PARCEL "A"

BEGINNING AT THE NORTHWEST CORNER OF SECTION 15, TOWNSHIP 43 SOUTH, RANGE 25 EAST; THENCE S.89°44'09"E. ALONG THE NORTH LINE OF SAID SECTION 15 FOR 1341.49 FEET TO AN INTERSECTION WITH THE EAST LINE OF THE WEST 1/2 OF THE NORTHWEST 1/4 OF SAID SECTION 15; THENCE S.00°00'20"W. ALONG THE EAST LINE OF SAID FRACTION FOR 2657.08 FEET TO THE SOUTHEAST CORNER OF SAID FRACTION; THENCE S.00°00'40"E. ALONG THE EAST LINE OF THE NORTHWEST 1/4 OF THE SOUTHWEST 1/4 OF SAID SECTION 15 FOR 1328.46 FEET TO THE SOUTHEAST CORNER OF SAID FRACTION THE SAME BEING THE NORTHEAST CORNER OF OAKMONT, A SUBDIVISION ACCORDING TO THE PLAT THEREOF RECORDED IN PLAT BOOK 34 AT PAGES 161 THROUGH 164 OF THE PUBLIC RECORDS OF LEE COUNTY, FLORIDA; THENCE N.89°40'00"W. ALONG THE SOUTH LINE OF SAID FRACTION AND THE NORTH LINE OF SAID OAKMONT FOR 868.51 FEET TO AN INTERSECTION WITH THE CENTERLINE OF POPASH CREEK AND THE WESTERLY LINE OF SAID OAKMONT; THENCE SOUTHWESTERLY ALONG SAID CENTERLINE AND SAID WESTERLY LINE TO AN INTERSECTION WITH THE SOUTH LINE OF THE SOUTHWEST 1/4 OF THE SOUTHWEST 1/4 OF SAID SECTION 15 THE SAME BEING THE SOUTHWEST CORNER OF SAID OAKMONT; THENCE N.89°36'56"W. ALONG SAID SOUTH LINE FOR 194.20 FEET TO THE NORTHEAST CORNER OF SECTION 21, TOWNSHIP 43 SOUTH, RANGE 25 EAST; THENCE S.00°19'27"E. ALONG THE EAST LINE OF THE NORTHEAST 1/4 OF THE NORTHEAST 1/4 OF SAID SECTION 21 FOR 1339.16 FEET TO THE SOUTHEAST CORNER OF SAID FRACTION; THENCE N.89°50'02"W. ALONG THE SOUTH LINE OF SAID FRACTION FOR 664.14 FEET TO THE NORTHEAST CORNER OF THE WEST 1/2 OF THE SOUTHEAST 1/4 OF THE NORTHEAST 1/4 OF SAID SECTION 21; THENCE S.00°12'53"E. ALONG THE EAST LINE OF SAID FRACTION FOR 1338.69 FEET TO THE SOUTHEAST CORNER OF SAID FRACTION; THENCE CONTINUE S.00°12'53"E. 582.89 FEET TO AN INTERSECTION WITH THE NORTHERLY RIGHT-OF-WAY LINE OF LEETANA DRIVE (86 FEET WIDE); THENCE N.46°31'25"W. ALONG SAID NORTHERLY LINE FOR 203.32 FEET TO THE BEGINNING OF A CURVE TO THE RIGHT HAVING A RADIUS OF 5553.58 FEET; THENCE NORTHWESTERLY ALONG SAID CURVE AND SAID NORTHERLY LINE THROUGH A CENTRAL ANGLE OF 05°30'23.2" FOR 533.73 FEET; THENCE N.49°06'14"E. ALONG SAID NORTHERLY LINE FOR 36.99 FEET; THENCE N.40°53'46"W. ALONG SAID NORTHERLY LINE FOR 50.00 FEET; THENCE S.49°06'14"W. ALONG SAID NORTHERLY LINE FOR 37.00 FEET; THENCE N.40°53'46"W. ALONG SAID NORTHERLY LINE FOR 156.94 FEET TO THE BEGINNING OF A CURVE TO THE LEFT HAVING A RADIUS OF 3513.62 FEET; THENCE NORTHWESTERLY ALONG SAID CURVE AND SAID NORTHERLY LINE THROUGH A CENTRAL ANGLE OF 06°05'42.5" FOR 373.78 FEET TO AN INTERSECTION WITH THE EASTERLY RIGHT-OF-WAY LINE OF PRITCHETT PARKWAY (100 FEET WIDE) AND A POINT OF REVERSE CURVE HAVING A RADIUS OF 1050.00 FEET; THENCE

SHEET 13 OF 16

NORTHERLY ALONG SAID CURVE THROUGH A CENTRAL ANGLE OF 68°05'24" FOR 1247.81 FEET; THENCE N.21°05'55"E. ALONG SAID EASTERLY LINE FOR 652.71 FEET TO THE BEGINNING OF A CURVE TO THE LEFT HAVING A RADIUS OF 1150.00 FEET; THENCE NORTHERLY ALONG SAID CURVE AND SAID EASTERLY LINE THROUGH A CENTRAL ANGLE OF 21°06'48" FOR 423.77 FEET; THENCE N.00°00'53"W. ALONG SAID EASTERLY LINE FOR 2572.50 FEET TO THE BEGINNING OF A CURVE TO THE LEFT HAVING A RADIUS OF 1150.00 FEET; THENCE NORTHWESTERLY ALONG SAID CURVE AND SAID EASTERLY LINE THROUGH A CENTRAL ANGLE OF 89°55'27" FOR 1804.90 FEET; THENCE N.89°56'20"W. ALONG SAID EASTERLY LINE FOR 1399.20 FEET TO THE BEGINNING OF A CURVE TO THE RIGHT HAVING A RADIUS OF 1050.00 FEET; THENCE NORTHWESTERLY ALONG SAID CURVE THROUGH A CENTRAL ANGLE OF 47°47'50" FOR 875.93 FEET; TO AN INTERSECTION WITH THE CENTERLINE OF BAYSHORE CREEK; THENCE NORTHEASTERLY ALONG SAID CENTERLINE TO AN INTERSECTION WITH THE SOUTH LINE OF THE NORTH 1/2 OF THE NORTH 1/2 OF THE NORTHWEST 1/4 OF SECTION 16, TOWNSHIP 43 SOUTH, RANGE 25 EAST; THENCE S.89°59'47"E. ALONG SAID SOUTH LINE FOR 915.24 FEET TO THE SOUTHWEST CORNER OF THE NORTHEAST 1/4 OF THE NORTHEAST 1/4 OF THE NORTHWEST 1/4 OF SAID SECTION 16; THENCE N.00°06'54"W. ALONG THE WEST LINE OF SAID FRACTION FOR 667.02 FEET TO AN INTERSECTION WITH THE NORTH LINE OF SAID FRACTION; THENCE N.89°56'25"E. ALONG SAID NORTH LINE FOR 672.59 FEET TO THE NORTHWEST CORNER OF THE NORTHEAST 1/4 OF SAID SECTION 16; THENCE S.89°29'37"E. ALONG THE NORTH LINE OF SAID SECTION FOR 2646.16 FEET TO THE **POINT OF BEGINNING**.

LESS AND EXCEPT THE FOLLOWING DESCRIBED PARCEL

COMMENCING AT NORTHWEST CORNER OF SECTION 15, TOWNSHIP 43 SOUTH, RANGE 25 EAST; THENCE S.00°01'00"W. ALONG THE WEST LINE OF THE NORTHWEST 1/4 OF THE NORTHWEST 1/4 OF SAID SECTION 15 FOR 1328.33 FEET TO THE POINT OF BEGINNING THE SAME BEING THE NORTHWEST CORNER OF THE SOUTHWEST 1/4 OF THE NORTHWEST 1/4 OF SAID SECTION 15; THENCE S.89°43'37"E. ALONG THE NORTH LINE OF SAID FRACTION FOR 467.00 FEET; THENCE S.00°01'00"W. FOR 467.00 FEET; THENCE N.89°43'37"W. FOR 467.00 FEET TO AN INTERSECTION WITH THE WEST LINE OF SAID FRACTION; THENCE N.00°01'00"E. ALONG THE WEST LINE OF SAID FRACTION FOR 467.00 FEET TO THE POINT OF BEGINNING.

PARCEL "A" CONTAINS 510.23 ACRES MORE OR LESS.

AND: PARCEL "B"

BEGINNING AT THE SOUTHEAST CORNER OF THE SOUTHWEST 1/4 OF SECTION 16, TOWNSHIP 43 SOUTH, RANGE 25 EAST; THENCE N.89°50'53"W. ALONG THE SOUTH LINE OF SAID FRACTION FOR 661.74 FEET TO AN INTERSECTION WITH THE EAST LINE OF THE SOUTHWEST 1/4 OF THE SOUTHEAST 1/4 OF THE SOUTHWEST 1/4 OF SAID SECTION 16 THE SAME BEING A POINT ON THE EAST LINE OF COLONIAL PINES, A SUBDIVISION ACCORDING TO THE PLAT THEREOF RECORDED IN PLAT BOOK 36 AT PAGES 26 THROUGH 29 OF THE PUBLIC RECORDS OF LEE COUNTY, FLORIDA; THENCE N.00°06'55"W. ALONG SAID EAST LINE FOR 664.54 FEET TO THE NORTHEAST CORNER OF SAID FRACTION AND SAID COLONIAL PINES; THENCE N.00°06'55"W. ALONG THE EAST LINE OF THE NORTHWEST 1/4 OF THE SOUTHEAST 1/4 OF THE SOUTHWEST 1/4 OF SAID SECTION 16 FOR 664.54 FEET TO THE NORTHEAST CORNER OF SAID FRACTION; THENCE N.89°49'35"W. ALONG THE NORTH LINE OF SAID FRACTION FOR 664.45 FEET TO THE NORTHWEST CORNER OF SAID FRACTION; THENCE S.00°13'55"E. ALONG THE EAST LINE OF SAID FRACTION FOR 664.68 FEET TO THE SOUTHWEST CORNER OF SAID FRACTION THE SAME BEING AN INTERSECTION WITH THE NORTH LINE OF SAID COLONIAL PINES; THENCE N.89°50'14"W. ALONG THE NORTH LINE OF THE SOUTH 1/2 OF THE SOUTH 1/2 OF THE SOUTHWEST 1/4 OF SAID SECTION 16 AND THE NORTH LINE OF SAID COLONIAL PINES FOR 998.54 FEET TO AN INTERSECTION WITH THE CENTERLINE OF BAYSHORE

CREEK; THENCE NORTHERLY ALONG SAID CENTERLINE TO AN INTERSECTION WITH THE SOUTH LINE OF THE WEST 1/2 OF THE NORTHWEST 1/4 OF THE SOUTHWEST 1/4 OF SAID SECTION 16, THE SAME BEING THE SOUTH LINE OF HUNTER'S GLEN, A SUBDIVISION ACCORDING TO THE PLAT THEREOF RECORDED IN PLAT BOOK 59 AT PAGES 92 THROUGH 94 OF THE PUBLIC RECORDS OF LEE COUNTY FLORIDA; THENCE S.89°49'35"E. ALONG SAID SOUTH LINE FOR 316.69 FEET TO THE SOUTHEAST CORNER OF SAID FRACTION AND SAID HUNTER'S GLEN; THENCE N.00°20'57"W. ALONG THE EAST LINE OF SAID FRACTION AND SAID HUNTER'S GLEN FOR 1329.62 FEET TO AN INTERSECTION WITH THE SOUTH LINE OF THE SOUTHWEST 1/4 OF THE NORTHWEST 1/4 OF SAID SECTION 16 AND SAID HUNTER'S GLEN; THENCE S.89°48'18"E. ALONG SAID SOUTH LINE FOR 667.18 FEET TO THE SOUTHEAST CORNER OF SAID FRACTION AND AN INTERSECTION WITH THE EAST LINE OF SAID HUNTER'S GLEN; THENCE N.00°13'55"W. ALONG THE EAST LINE OF SAID FRACTION AND SAID HUNTER'S GLEN FOR 666.28 FEET TO AN INTERSECTION WITH THE SOUTH LINE OF SAID HUNTER'S GLEN; THENCE S.89°52'09"E. ALONG SAID SOUTH LINE FOR 378.81 FEET TO AN INTERSECTION WITH THE EAST LINE OF SAID HUNTER'S GLEN; THENCE N.00°03'40"E. ALONG SAID EAST LINE FOR 150.55 FEET TO THE NORTHEAST CORNER OF SAID HUNTER'S GLEN, THE SAME BEING AN INTERSECTION WITH THE WESTERLY LINE OF PRITCHETT PARKWAY (100 FEET WIDE); THENCE S.89°56'20"E. ALONG SAID WESTERLY LINE FOR 942.66 FEET TO THE BEGINNING OF A CURVE TO THE RIGHT HAVING A RADIUS OF 1050.00 FEET; THENCE SOUTHEASTERLY ALONG SAID CURVE AND SAID WESTERLY LINE THROUGH A CENTRAL ANGLE OF 89°55'27" FOR 1647.95 FEET; THENCE S.00°00'53"E. ALONG SAID WESTERLY LINE FOR 2572.50 FEET TO THE BEGINNING OF A CURVE TO THE RIGHT HAVING A RADIUS OF 1050.00 FEET; THENCE SOUTHERLY ALONG SAID CURVE AND SAID WESTERLY LINE THROUGH A CENTRAL ANGLE OF 21°06'48" FOR 386.92 FEET; THENCE S.21°05'55"W. ALONG SAID WESTERLY LINE FOR 652.71 FEET TO THE BEGINNING OF A CURVE TO THE LEFT HAVING A RADIUS OF 1150.00 FEET; THENCE SOUTHERLY ALONG SAID CURVE AND SAID WESTERLY LINE THROUGH A CENTRAL ANGLE OF 29°20'46" FOR 589.01 FEET TO **POINT "A"** THE SAME BEING AN INTERSECTION WITH THE NORTHERLY RIGHT-OF-WAY LINE OF SAID PRITCHETT PARKWAY AND A POINT OF REVERSE CURVE HAVING A RADIUS OF 30.00 FEET; THENCE SOUTHWESTERLY ALONG SAID CURVE AND SAID NORTHERLY LINE THROUGH A CENTRAL ANGLE OF 86°07'33" FOR 45.10 FEET; THENCE S.77°52'42"W. ALONG SAID NORTHERLY LINE FOR 75.93 FEET TO THE BEGINNING OF A CURVE TO THE RIGHT HAVING A RADIUS OF 450.00 FEET; THENCE WESTERLY ALONG SAID CURVE AND SAID NORTHERLY LINE THROUGH A CENTRAL ANGLE OF 41°28'01" FOR 325.68 FEET TO AN INTERSECTION WITH THE NORTHERLY LINE OF LEETANA DRIVE (86 FEET WIDE) AND A POINT OF REVERSE CURVE HAVING A RADIUS OF 4064.06 FEET; THENCE NORTHWESTERLY ALONG SAID CURVE AND SAID NORTHERLY LINE THROUGH A CENTRAL ANGLE OF 04°02'04" FOR 286.17 FEET TO AN INTERSECTION WITH THE WEST LINE OF THE NORTHEAST 1/4 OF SECTION 21, TOWNSHIP 43 SOUTH, RANGE 25 EAST; THENCE N.00°06'48"E. ALONG SAID WEST LINE FOR 1581.74 FEET TO THE **POINT OF BEGINNING**.

PARCEL "B" CONTAINS 230.62 ACRES MORE OR LESS.

AND: PARCEL "C"

COMMENCING AT THE AFOREMENTIONED **POINT "A"** THE SAME BEING A POINT ON A CURVE TO THE LEFT HAVING A RADIUS OF 1150.00 FEET AND TO WHICH POINT A RADIAL LINE BEARS S.81°45'09"W.; THENCE; SOUTHERLY ALONG SAID CURVE THROUGH A CENTRAL ANGLE OF 07°46'30" FOR 156.05 FEET TO THE **POINT OF BEGINNING**; THENCE CONTINUE SOUTHERLY ALONG SAID CURVE AND THE WESTERLY RIGHT-OF-WAY LINE OF PRITCHETT PARKWAY (100 FEET WIDE) THROUGH A CENTRAL ANGLE OF 04°44'48" FOR 95.27 FEET TO A POINT OF REVERSE CURVE HAVING A RADIUS OF 30.00 FEET; THENCE SOUTHWESTERLY ALONG SAID CURVE AND SAID WESTERLY LINE THROUGH A CENTRAL ANGLE OF 145°24'40" FOR 76.14 FEET TO AN INTERSECTION WITH THE NORTHERLY RIGHT-OF-WAY LINE OF LEETANA DRIVE (86 FEET WIDE); THENCE N.55°21'28"W. ALONG SAID NORTHERLY LINE FOR 133.36 FEET TO AN INTERSECTION WITH THE

SOUTHERLY RIGHT-OF-WAY LINE OF PRITCHETT PARKWAY (100 FEET WIDE) AND THE BEGINNING OF A CURVE TO THE RIGHT HAVING A RADIUS OF 30.00 FEET; THENCE NORTHERLY ALONG SAID CURVE AND SAID SOUTHERLY LINE THROUGH A CENTRAL ANGLE OF 133°42'05" FOR 70.01 FEET TO A POINT OF REVERSE CURVE HAVING A RADIUS OF 550.00 FEET; THENCE EASTERLY ALONG SAID CURVE AND SAID SOUTHERLY LINE THROUGH A CENTRAL ANGLE OF 00°27'56" FOR 4.47 FEET; THENCE N.77°52'42"E. ALONG SAID SOUTHERLY LINE FOR 75.96 FEET TO THE BEGINNING OF A CURVE TO THE RIGHT HAVING A RADIUS OF 30.00 FEET; THENCE SOUTHEASTERLY ALONG SAID CURVE AND SAID SOUTHERLY LINE THROUGH A CENTRAL ANGLE OF 86°05'58" FOR 45.08 FEET TO THE **POINT OF BEGINNING**.

PARCEL "C" CONTAINS 0.37 ACRES MORE OR LESS.

PARCELS CONTAIN 741.22 ACRES MORE OR LESS.

SUBJECT TO EASEMENTS, RESTRICTIONS, RESERVATIONS AND RIGHTS-OF-WAY OF RECORD.

BEARINGS ARE BASED ON THE NORTH LINE OF THE NORTHEAST 1/4 OF SECTION 16, TOWNSHIP 43 SOUTH, RANGE 25 EAST AS BEARING S.89°29'37"E.

DESCRIPTION PREPARED 10-03-01

S:\Jobs\4447\SURVEYING\DESCRIPTIONS\4447_SR_DESC_SKT.doc
S:\Jobs\4447\SURVEYING\DESCRIPTIONS\4447_SR_DESC_S111-S112.dwg