

MASTER CONCEPT PLAN NOTES












NOTES- PERIMETER BUFFERS
The hedge will be installed at 36 inches high and maintained at 60 inches high. 75% of the shrubs and 50% of the trees will be native species.

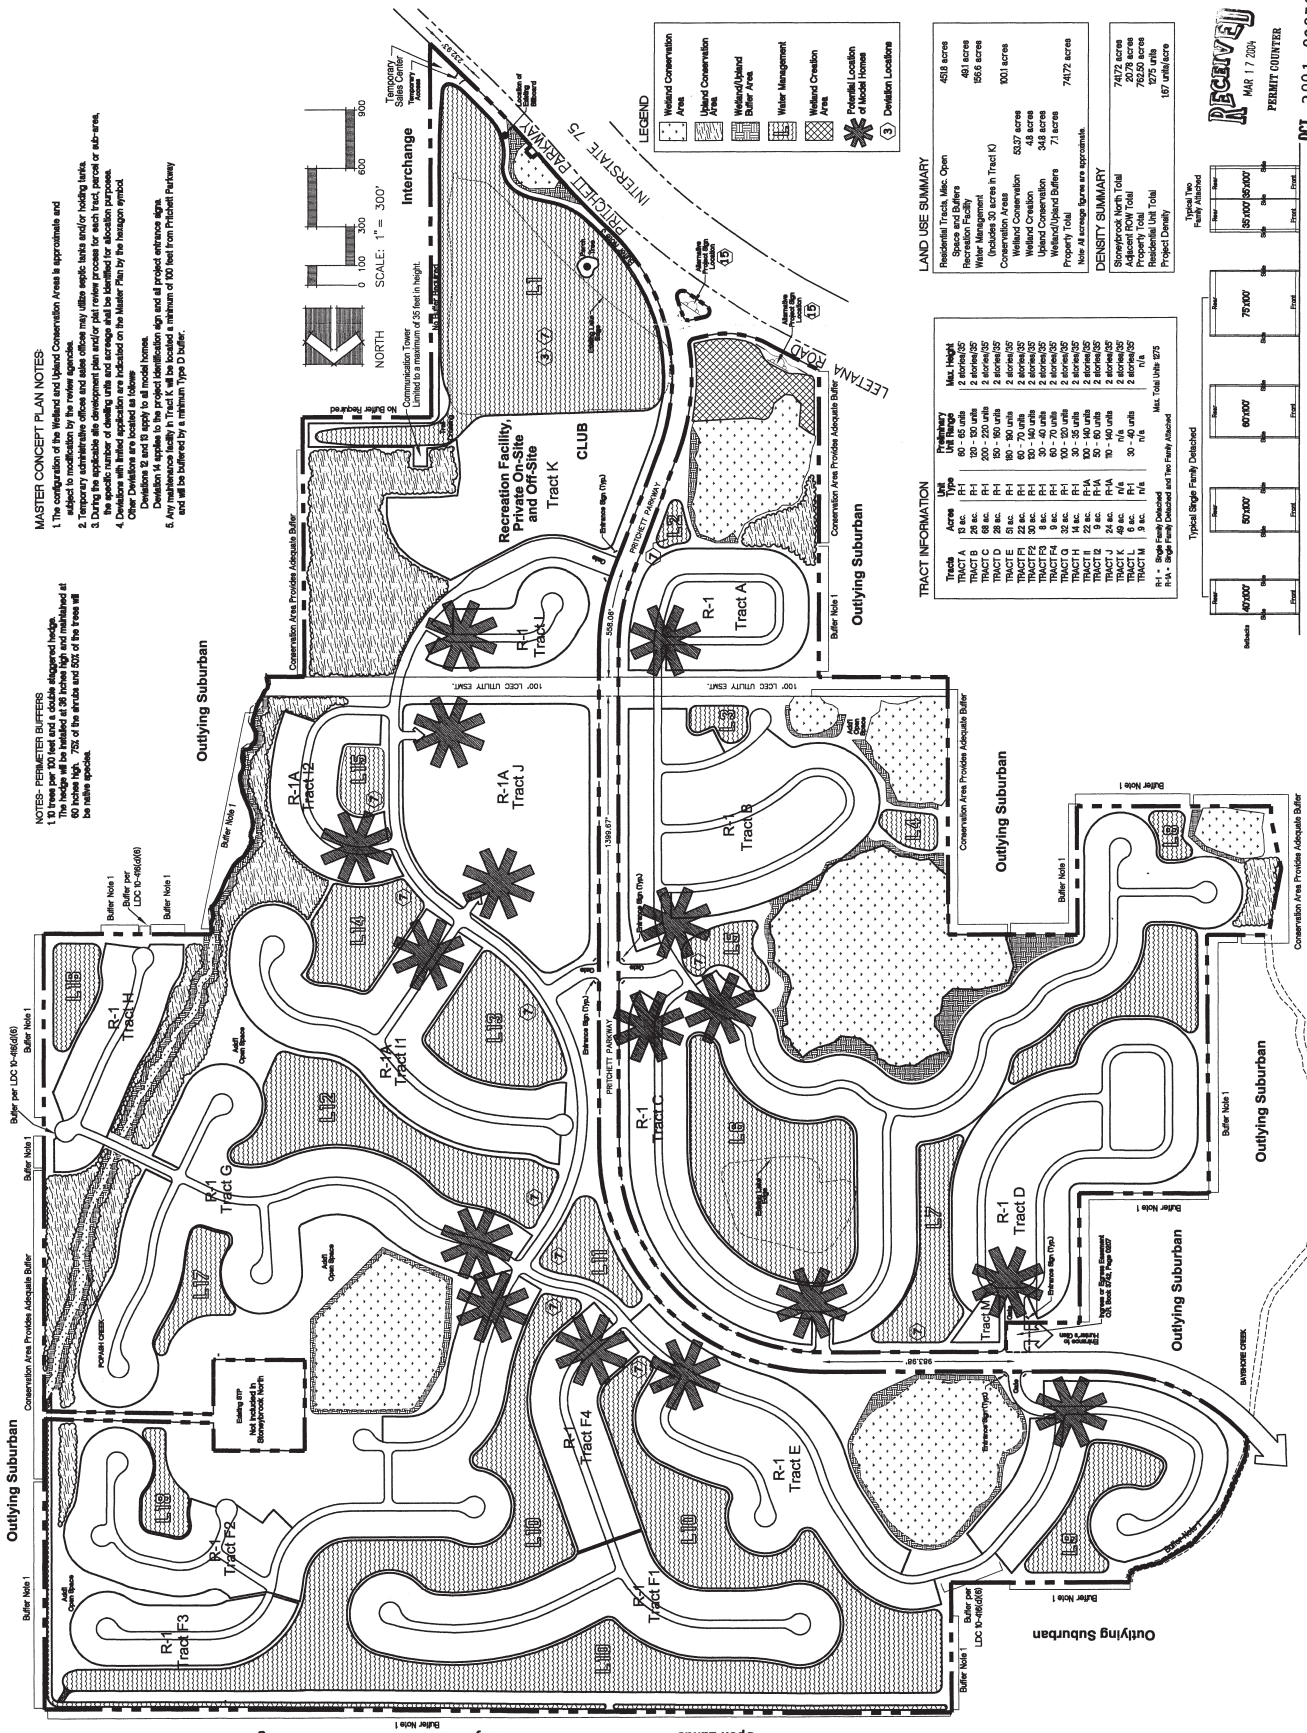





