


# EXHIBIT B

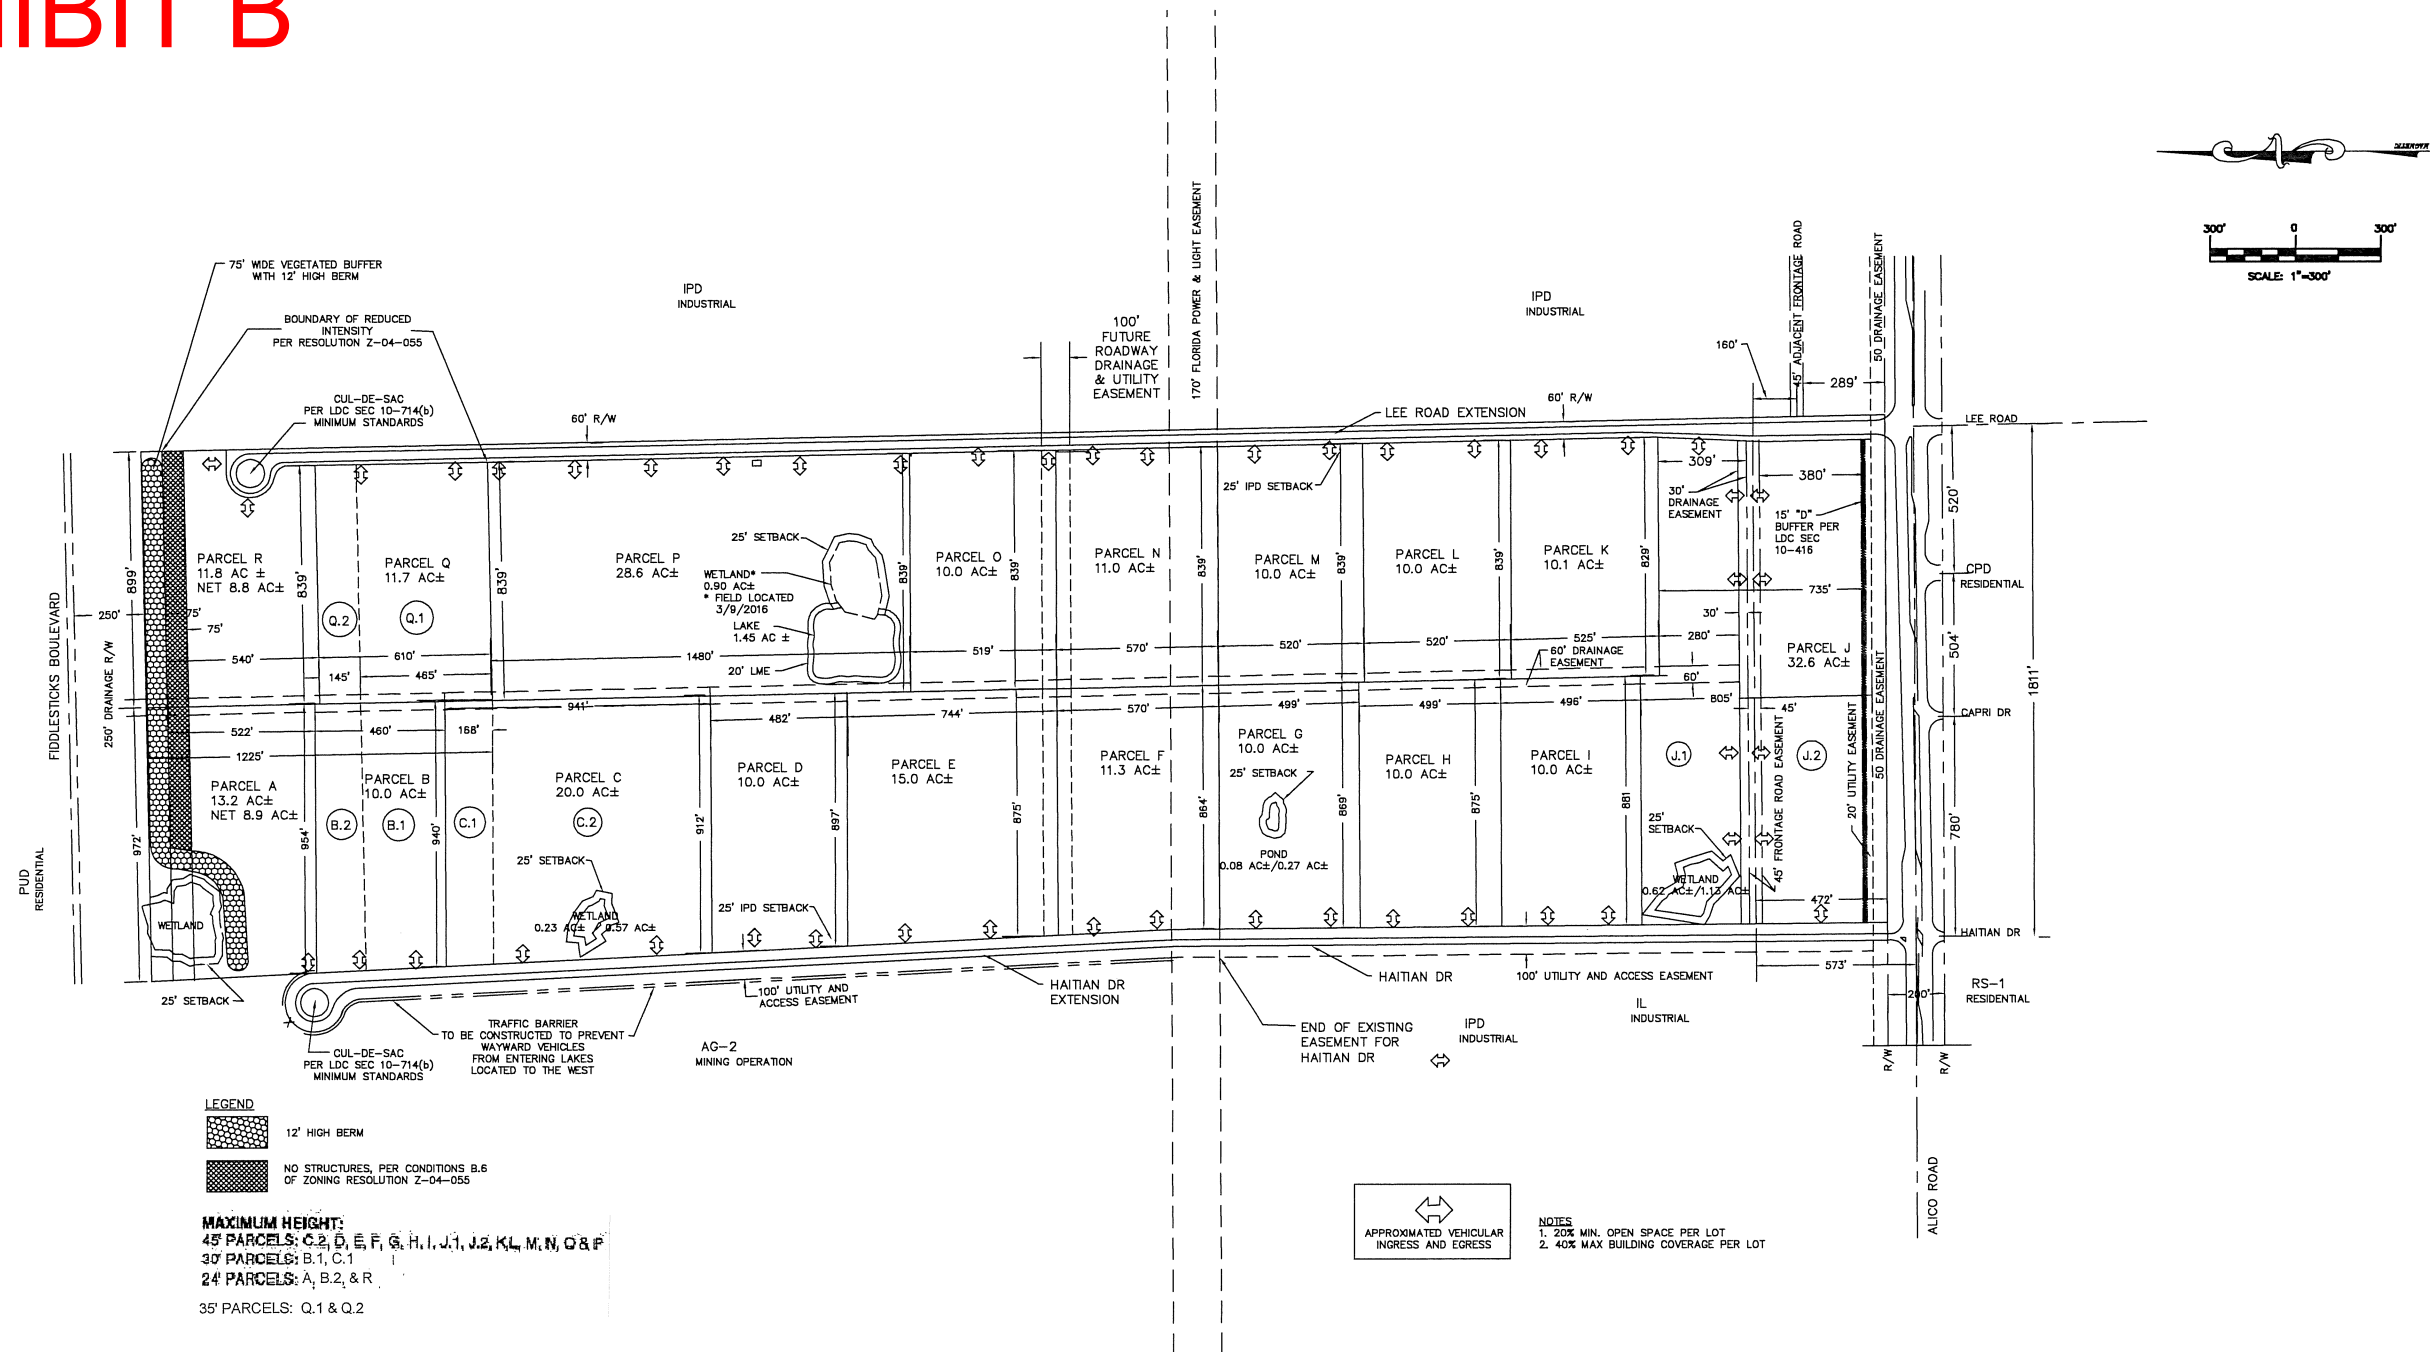

date 05/13/2016  
file name: MCP  
job LEE ROAD

| No. | Date | Revisions |
|-----|------|-----------|
|     |      |           |
|     |      |           |
|     |      |           |
|     |      |           |
|     |      |           |
|     |      |           |
|     |      |           |



community engineering  
services, inc.  
13650 Fiddlesticks Boulevard  
PMB 202-389  
Fort Myers, Florida 33912  
Telephone (239) 936-9777

AE SITE

AE Site, LLC  
EB-30108 • LB-7995  
6900 Daniels Parkway, Suite 29-130  
Fort Myers, Florida 33912  
Telephone: (239) 994-4455

MASTER CONCEPT PLAN  
OF  
ALICO ROAD 254 INDUSTRIAL SUBDIVISION  
LEE ROAD INDUSTRIAL

scale: 1"=300'  
SHEET

1 OF 2

date

