


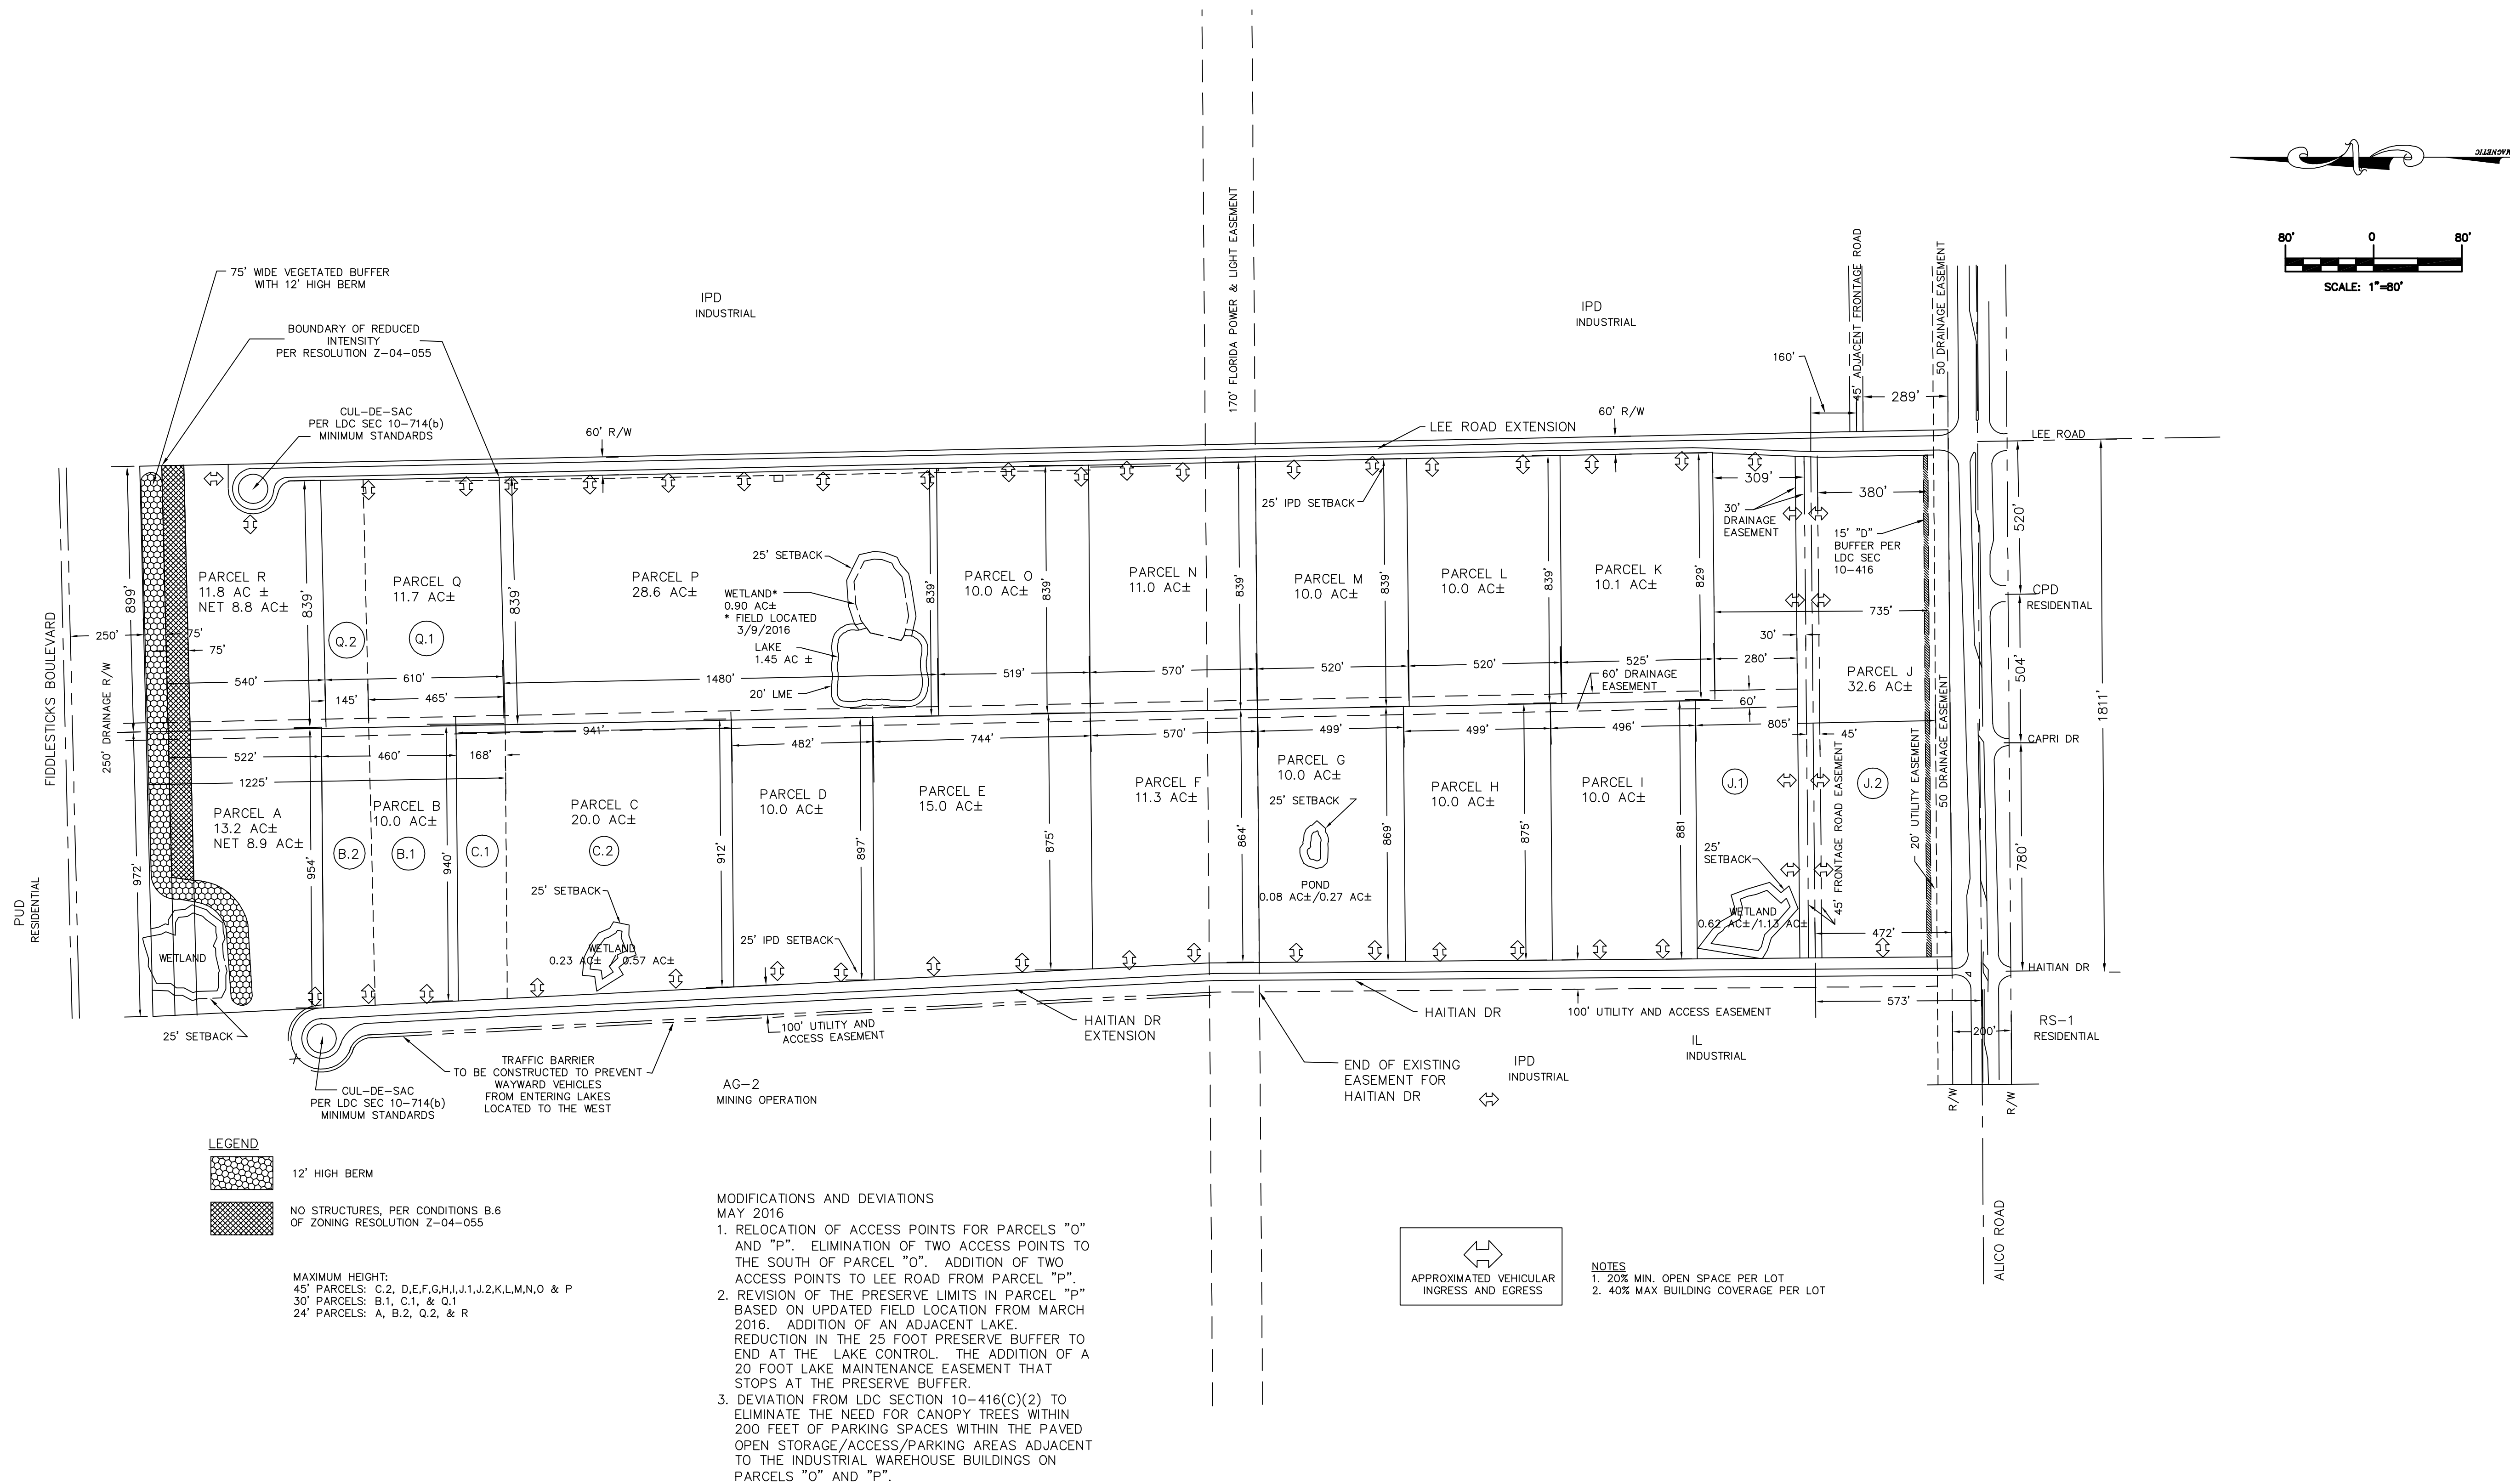

date 05/13/2016
 file name:MCP
 job LEE ROAD

No.	Date	Revisions

community engineering services, inc.

CES

13650 Fiddlesticks Boulevard
 PMB 202-389
 Fort Myers, Florida 33912
 Telephone (239) 936-9777

AE SITE

AE Site, LLC
 EB-30108 • LB-7995
 6900 Daniels Parkway, Suite 29-130
 Fort Myers, Florida 33912
 Telephone: (239) 994-4455

MASTER CONCEPT PLAN
 OF
 ALICO ROAD 254 INDUSTRIAL SUBDIVISION
 LEE ROAD INDUSTRIAL

FOR
 YBFH REAL ESTATE, LLC
 15533 PINE ISLAND ROAD
 FORT MYERS, FL 33908

scale: 1"=300'
 SHEET
 1 OF 1

date