



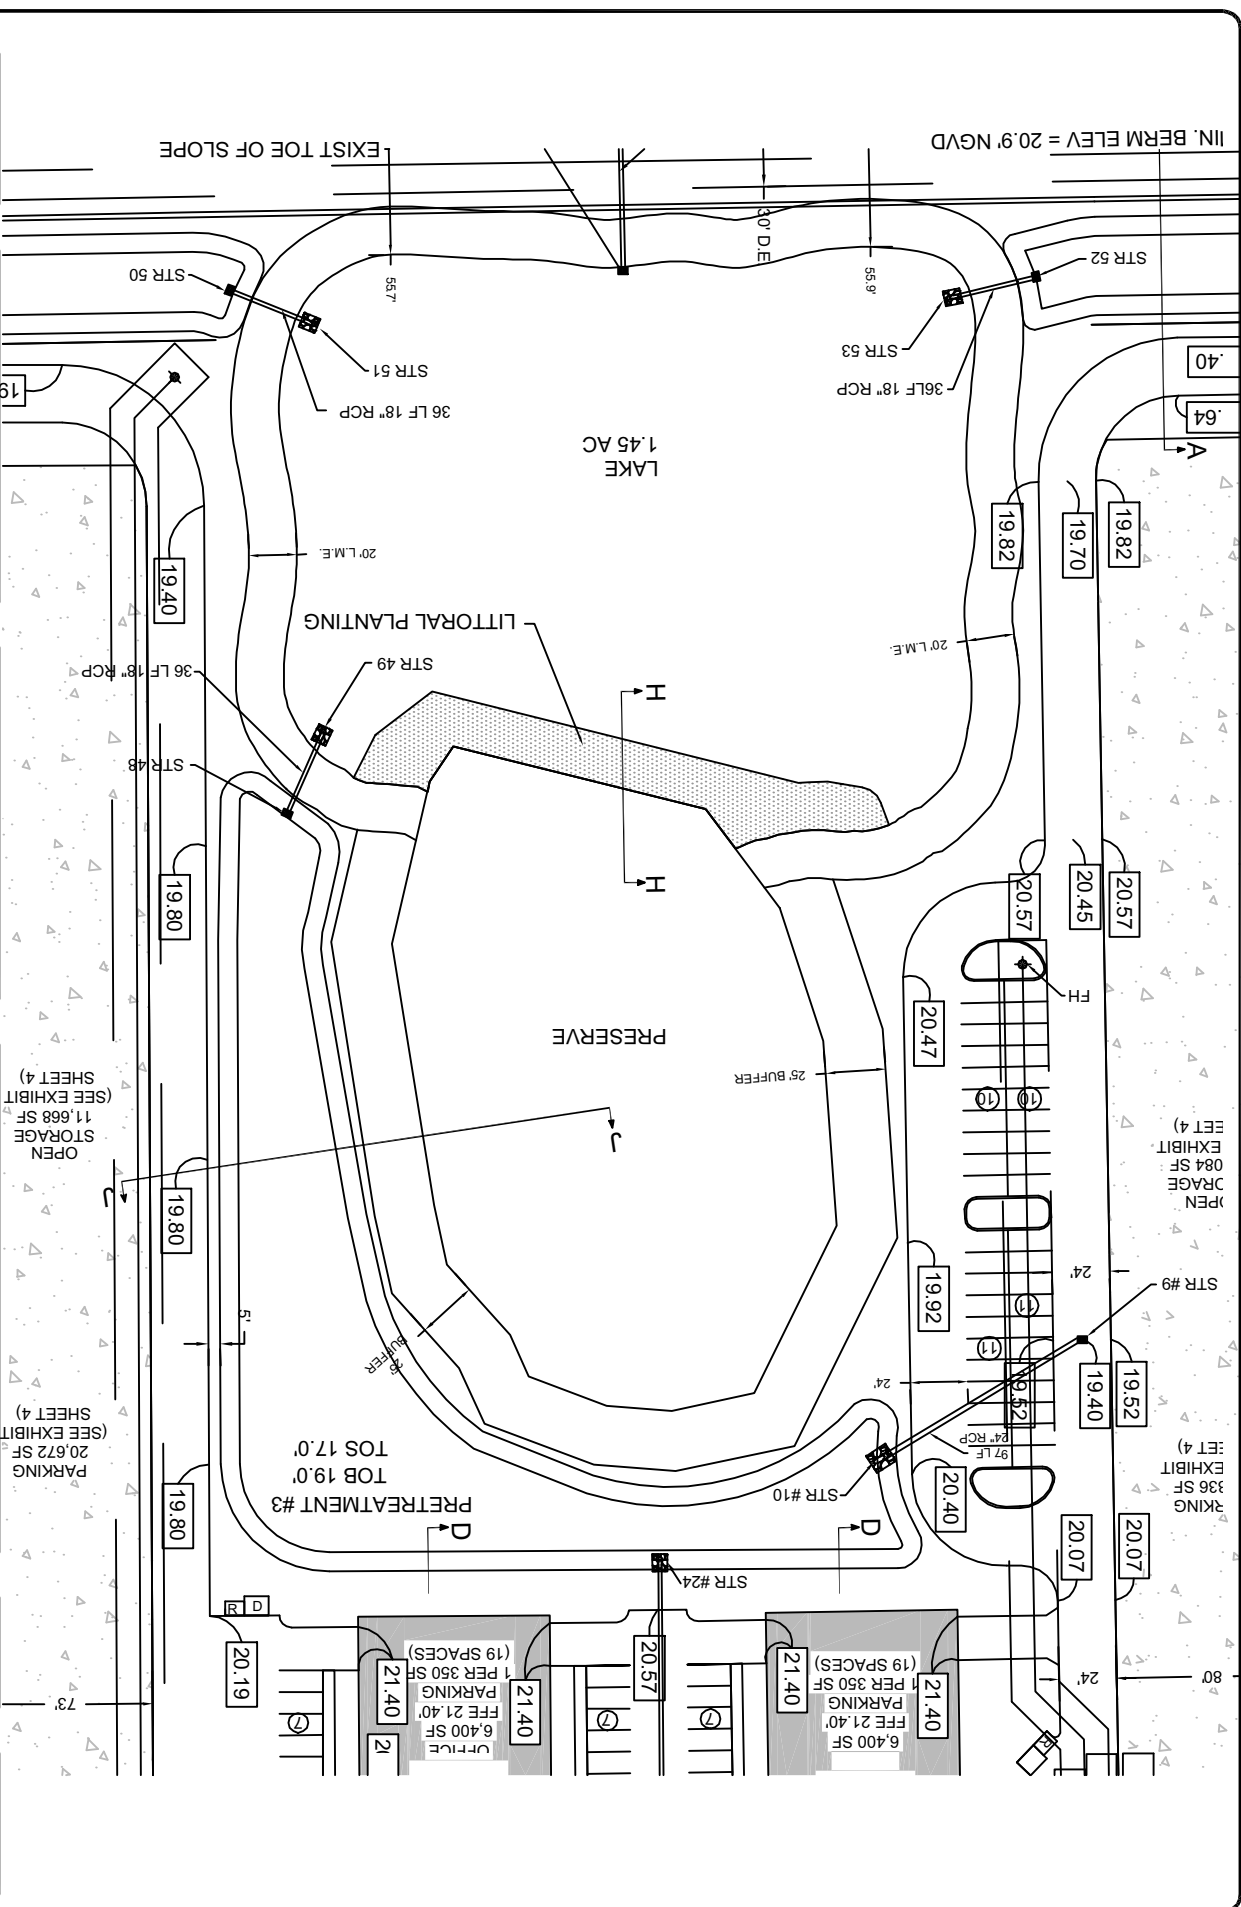

SECTION H-H
N.T.S.

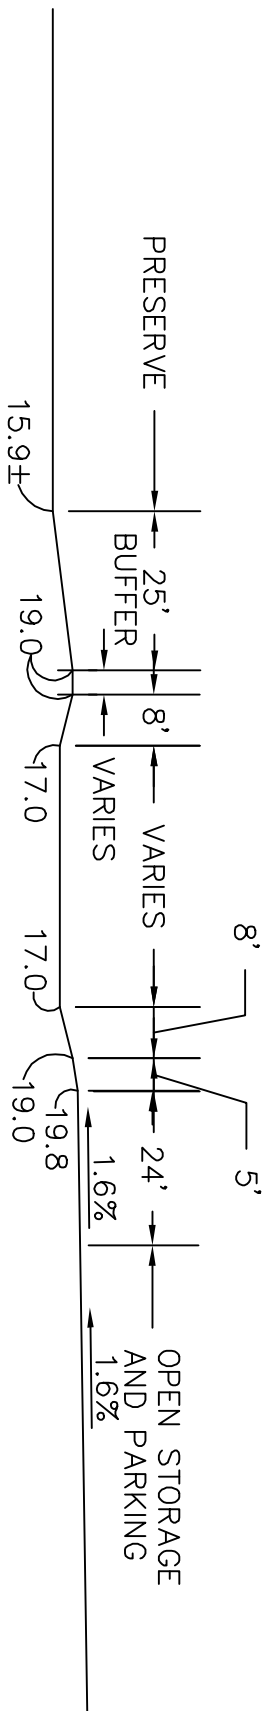

SECTION J-J
N.T.S.

date 07/07/16

file name: WP50

job: LEE RD



**community engineering
services, inc.**

EB-0006613 • LB-6572
13650 Fiddlesticks Blvd, PMB 202-389
Fort Myers, Florida 33912
Telephone (239) 936-9177

AE SITE

AE-site, LLC

EB-30108 • LB-7995
6900 Daniels Parkway, Suite 29-130
Fort Myers, FL 33912

SECTION J-J

LEE ROAD INDUSTRIAL ADD2016-00090

scale: 1"=100'

SHEET

3 OF 3

date