
ADD2016-00141 Lee County ePlan

GREENWOOD VILLAS

EXHIBIT C

d an
rway

t be
and
nty,

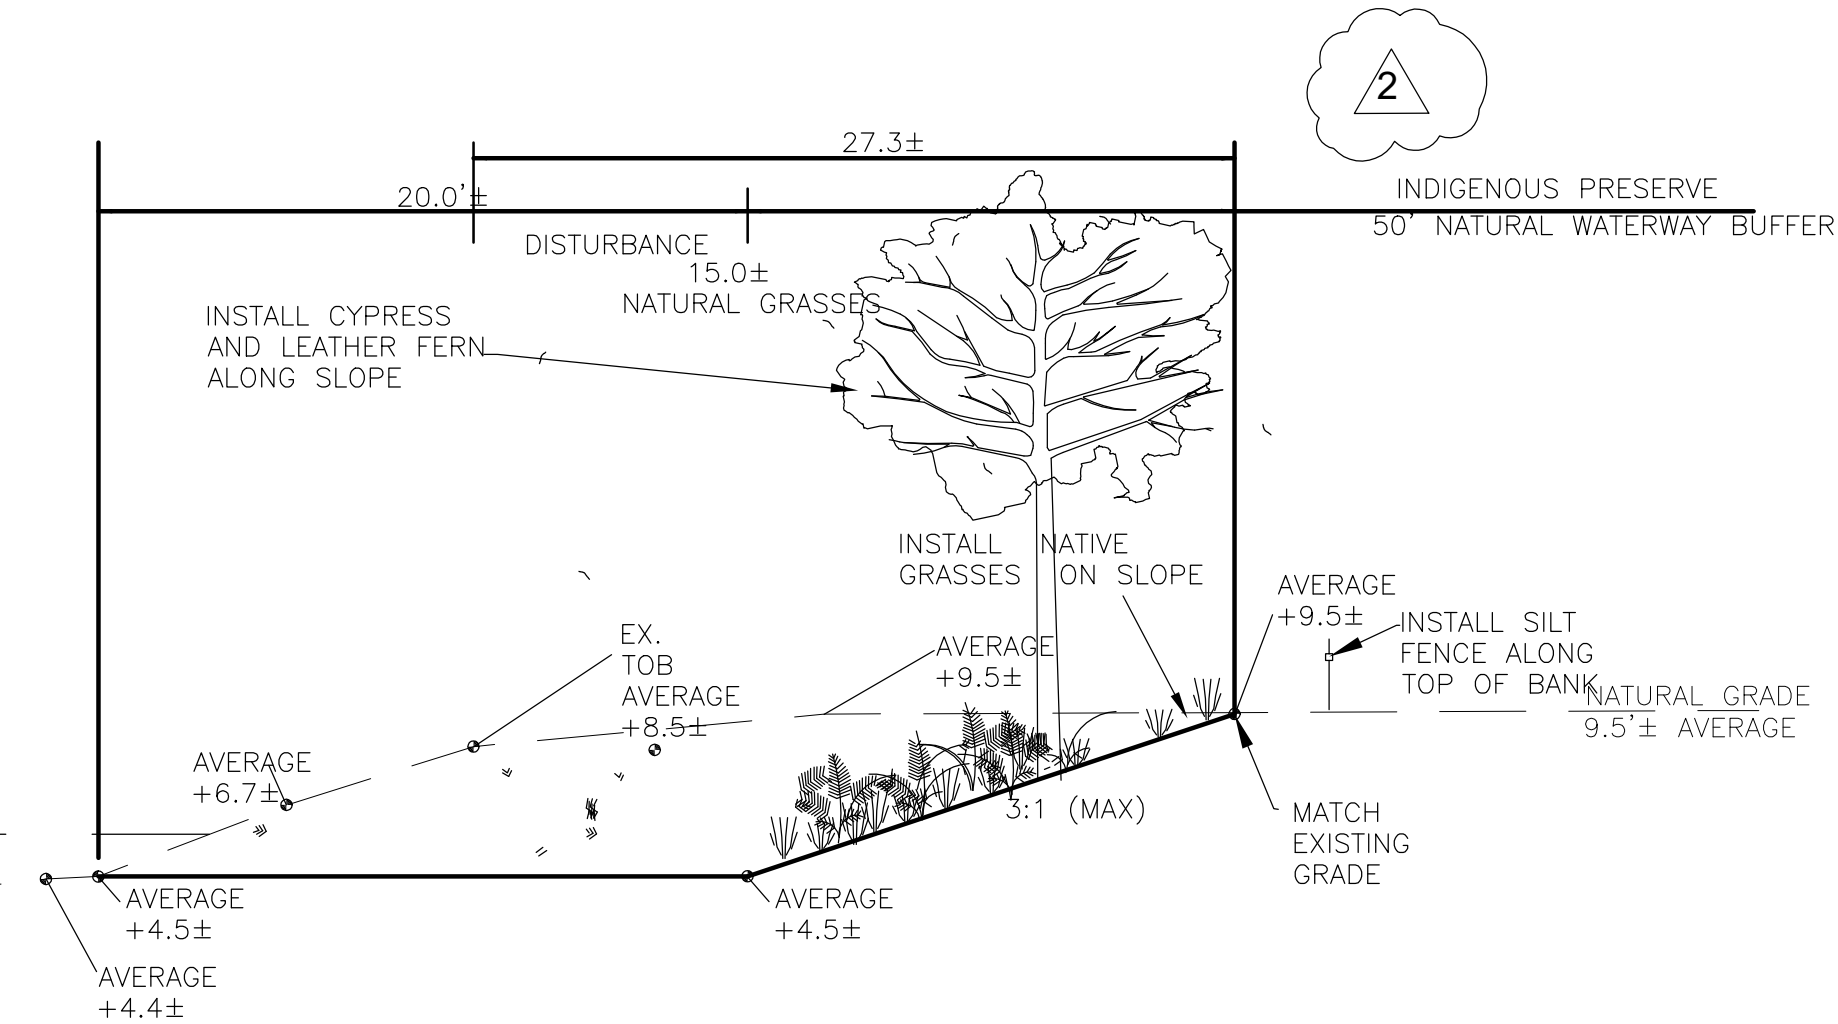

CROSS SECTION K – K OF MULLOCK CREEK

N.T.S.

P:\Drawings\2015 Jobs\Greenwood Villas\Greewood Villas MCU.dwg, 8/8/2016 4:38:42 PM, Foxit Reader PDF Printer